



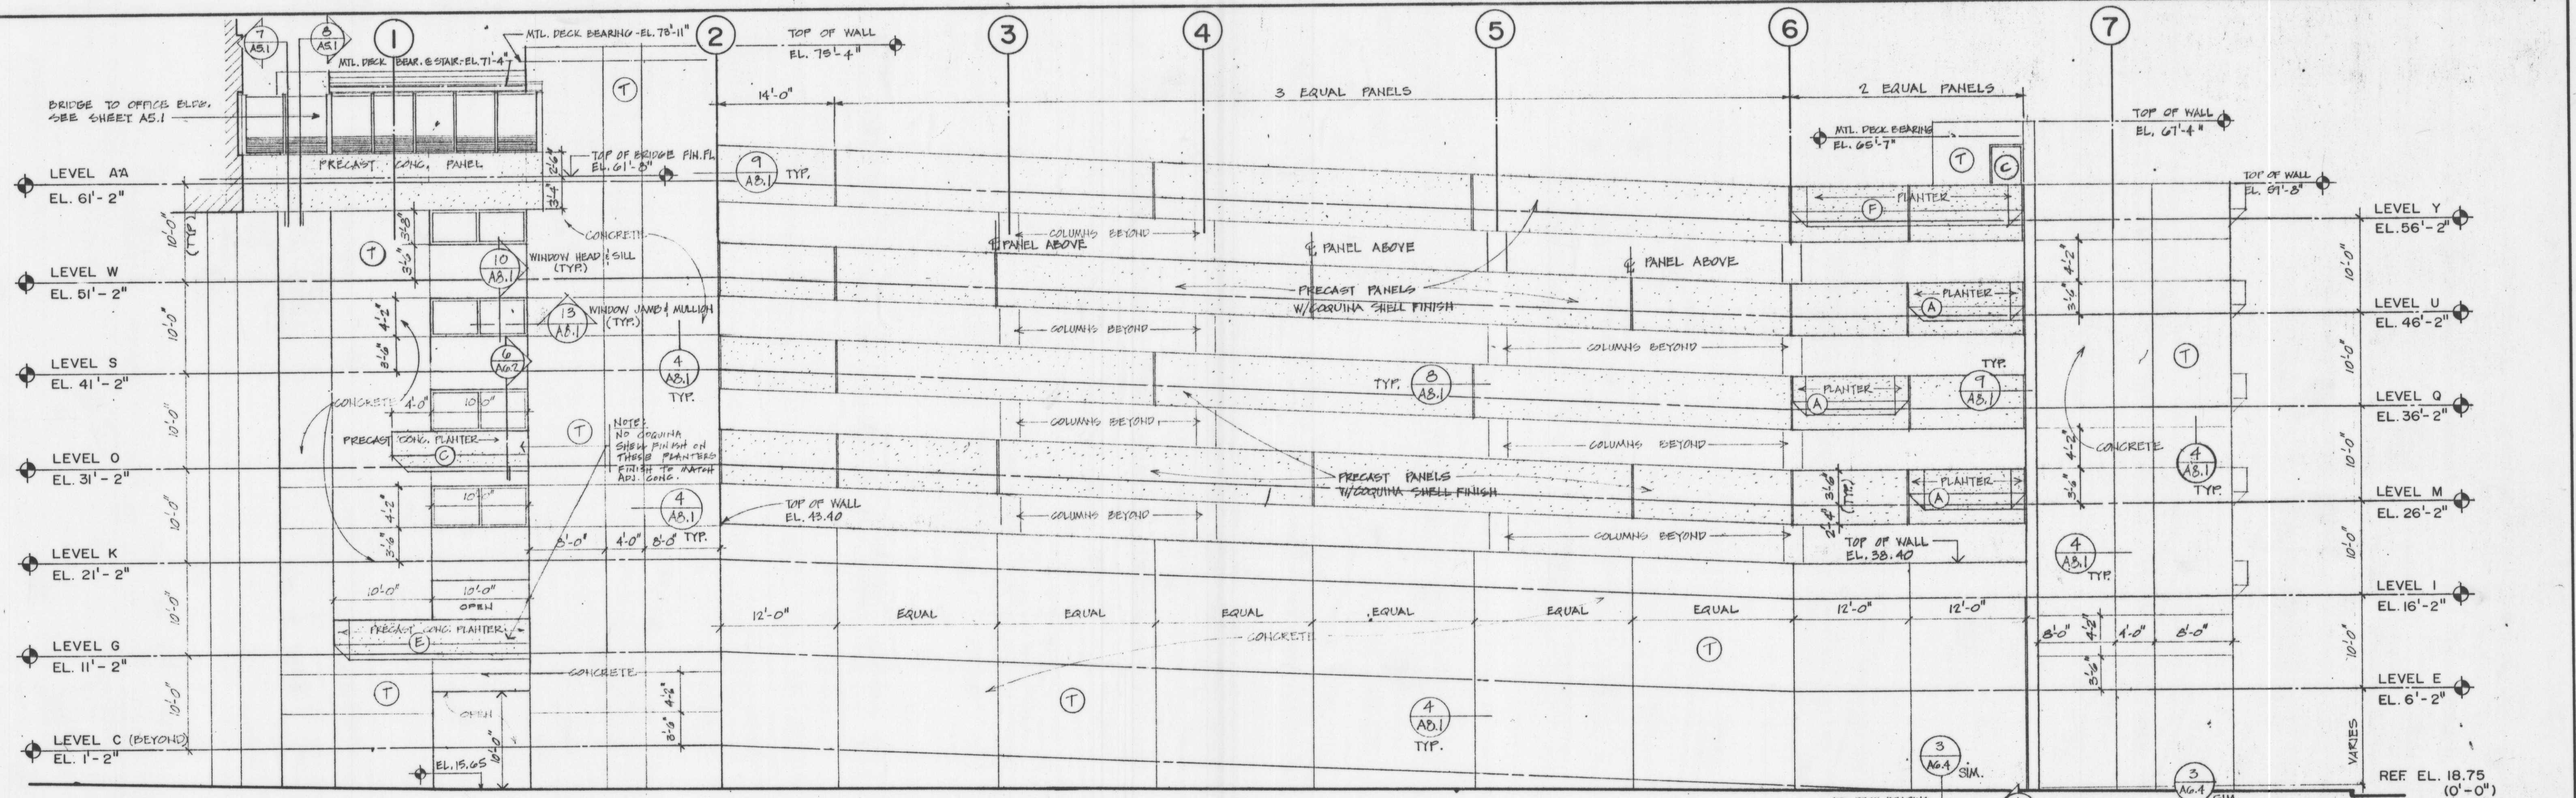

SOUTH ELEVATION
1/8" = 1'-0"

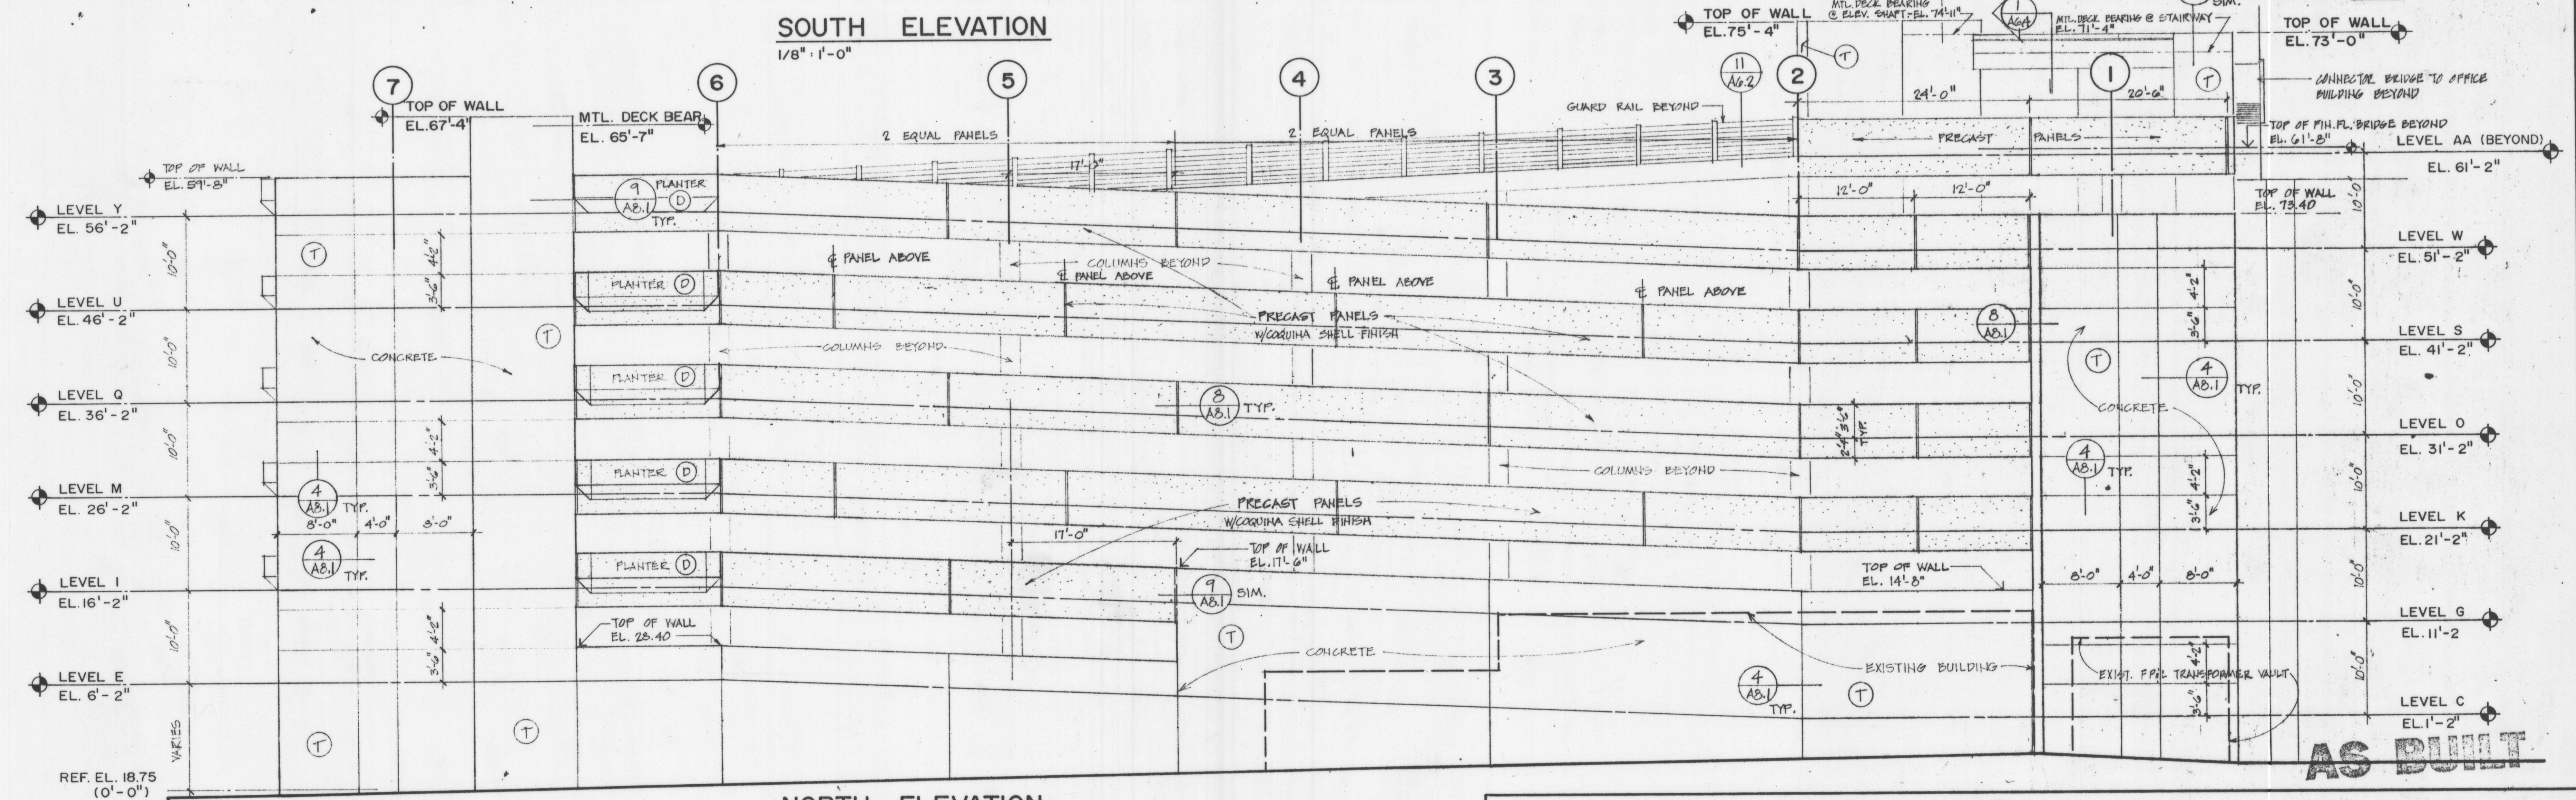

NORTH ELEVATION
1/8" = 1'-0"

(T) INDICATES SURFACE TO BE TREATED W/ EXTERIOR CONC. / MASONRY PAINT SEE SPECS.

Parking Garage / North & South Elevations

AGENCY:

DEVELOPER:

Drawing No.

A2.1

Date

ISSUED FOR CONSTRUCTION

Project No.

6801

**Manatee County
Governmental Complex**

Bradenton, Florida

The Huntington Group Architects, Inc.
1001 3rd Avenue West Suite 300 Bradenton, Florida 33508 813/746-3695

Williams Trebilcock Whitehead Architects Planners Interior Designers
36 East Pine Street Orlando, Florida 32801 305/423-7862