
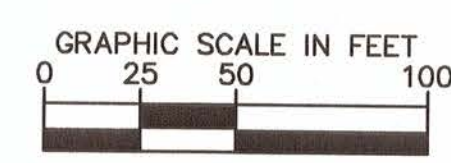


Plotted By: Wynn, Jared Sheet Set: DUETTE PRESERVE Layout: C403 SITE PLAN October 21, 2014 05:06:12pm K:\LAK_Civil\14800006 - Duette Preserve Construction Plans\CADD\CONSTR\C400 SITE PLAN.dwg
This document, together with the concepts and design presented herein, is intended only for the specific purpose and client for which it was prepared. Reuse of and improper reliance on this document without written authorization and adoption by Kimley-Horn and Associates, Inc. shall be without liability to Kimley-Horn and Associates, Inc.

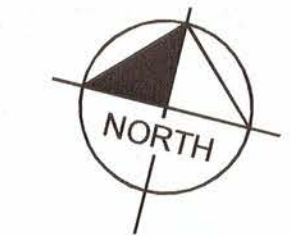

LEGEND

	EXISTING DITCH
	PROPOSED DITCH FILLING
	EXISTING WETLAND LIMITS
	PROJECT AREA BOUNDARY
	EXISTING PIPE
	PROPOSED PIPE
	DUETTE PRESERVE BOUNDARY
	SILT FENCE
	EXISTING CONTOUR



NOTES

1. REFER TO NOTES ON SHEET NO. C402

MATCHLINE SHEET C402

WETLA

Plotted By: Wyo, Jored Sheet Set: DUELTE PRESERVE Layout: C404 SITE PLAN October 21, 2014 08:02:10pm K:\LAK-Civil\14800006 - Duette Preserve Construction Plans\CADD\CONSTR\C400 SITE PLAN.dwg
This document, together with the concepts and designs presented herein, as an instrument of service, is intended only for the specific purpose and client for which it was prepared. Reuse of and improper reliance on this document without written authorization and adaptation by Kimley-Horn and Associates, Inc. shall be without liability to Kimley-Horn and Associates, Inc.

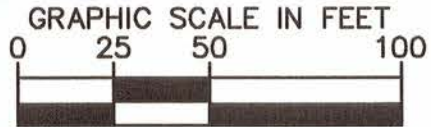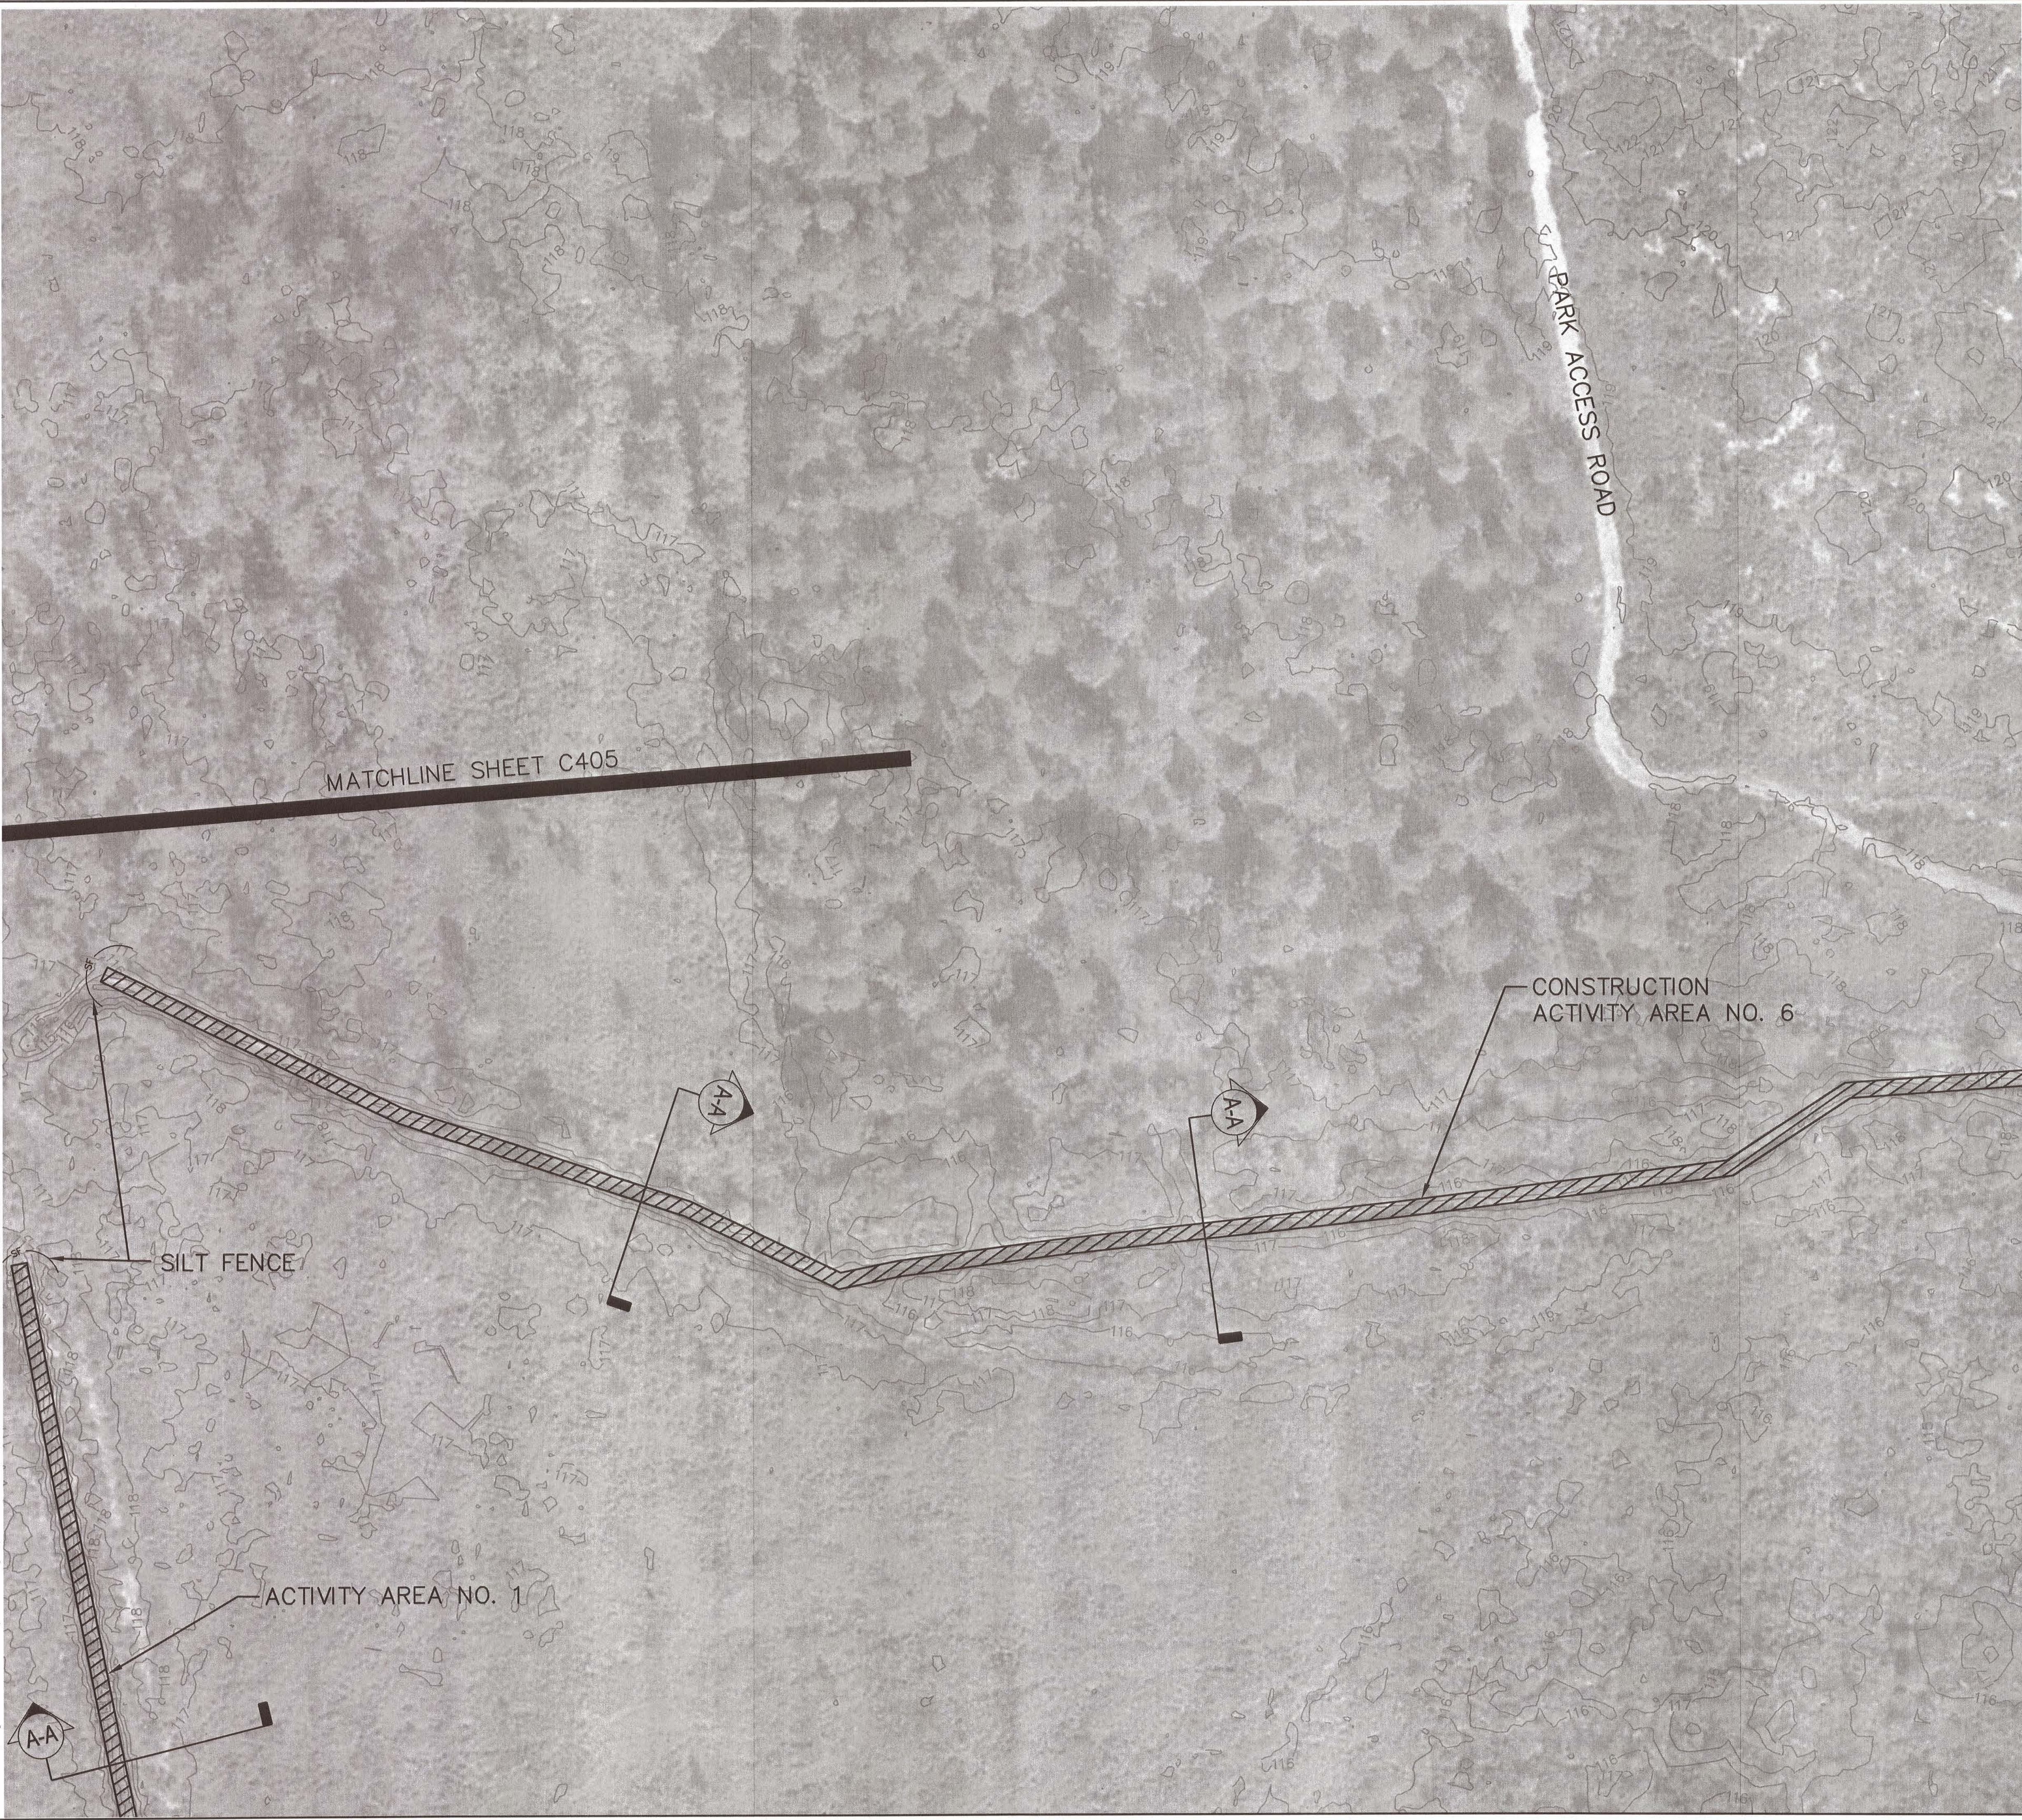

LEGEND

	EXISTING DITCH
	PROPOSED DITCH FILLING
	EXISTING WETLAND LIMITS
	PROJECT AREA BOUNDARY
	EXISTING PIPE
	PROPOSED PIPE
	DUELTE PRESERVE BOUNDARY
	SILT FENCE
	EXISTING CONTOUR

NOTES

1. REFER TO NOTES ON SHEET NO. C402

No.	REVISIONS	DATE	BY

Kimley»Horn

© 2014 KIMLEY-HORN AND ASSOCIATES, INC.
116 SOUTH KENTUCKY AVENUE, LAKELAND, FL 33801
PHONE: 863-701-8702
WWW.KIMLEY-HORN.COM
CA00000696




KHA PROJECT 14800006	DATE OCT 2014	SCALE AS SHOWN	DESIGNED BY JMW	DRAWN BY JMW	CHECKED BY RBC	DATE MAR 11 2015
-------------------------	------------------	-------------------	--------------------	-----------------	-------------------	---------------------

GRADING AND
DRAINAGE PLAN

DUELTE PRESERVE
WATERSHED IMPROVEMENTS
PREPARED FOR
MANATEE COUNTY BOARD OF COUNTY
COMMISSIONERS
MANATEE COUNTY
FLORIDA

SHEET NUMBER
C404

Plotted By: Wynn, Jared Sheet Set: DUETTE PRESERVE Layout: C405 SITE PLAN October 21, 2014 05:58:55pm K:\AK_Civil\14800006 - Duette Preserve Construction Plans\CADD\CONSTR\C400 SITE PLAN.dwg
This document, together with the concepts and designs presented herein, is intended only for the specific purpose and client for which it was prepared. Reuse of and improper reliance on this document without written authorization and adaptation by Kimley-Horn and Associates, Inc. shall be without liability to Kimley-Horn and Associates, Inc.

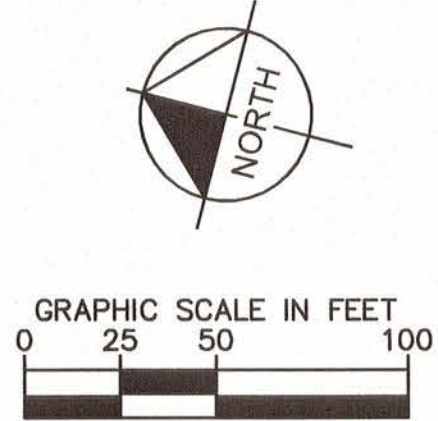

LEGEND

	EXISTING DITCH
	PROPOSED DITCH FILLING
	EXISTING WETLAND LIMITS
	PROJECT AREA BOUNDARY
	EXISTING PIPE
	PROPOSED PIPE
	DUETTE PRESERVE BOUNDARY
	SILT FENCE
	EXISTING CONTOUR

NOTES


1. REFER TO NOTES ON SHEET NO. C402

Kimley»Horn © 2014 KIMLEY-HORN AND ASSOCIATES, INC. 116 SOUTH KENTUCKY AVENUE, LAKELAND, FL 33801 PHONE: 863-701-8702 WWW.KIMLEY-HORN.COM C400000696		KHA PROJECT 14800006	DATE OCT 2014	SCALE AS SHOWN	DESIGNED BY JMW	DRAWN BY JMW	CHECKED BY RBC	DATE MAR 11 2015	
		GRADING AND DRAINAGE PLAN							
		DUETTE PRESERVE WATERSHED IMPROVEMENTS							
		PREPARED FOR MANATEE COUNTY BOARD OF COUNTY COMMISSIONERS MANATEE COUNTY FLORIDA							
SHEET NUMBER C405									
		REVISIONS		DATE		BY			

Plotted By: Winn, Jared Sheet: Set/DUETTE PRESERVE Layout: C406 SITE PLAN October 21, 2014 08:51:41pm K:\LAK-Civil\14800006 - Duette Preserve Construction Plans\CADD\CONSTR\C400 SITE PLAN.dwg
This document, together with the concepts and designs presented herein, as an instrument of service, is intended only for the specific purpose and client for which it was prepared. Reuse of and improper reliance on this document without written authorization and adaptation by Kimley-Horn and Associates, Inc. shall be without liability to Kimley-Horn and Associates, Inc.







NORTH

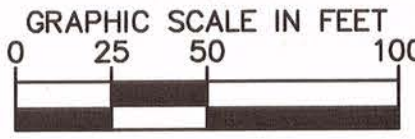


GRAPHIC SCALE IN FEET
0 25 50 100

LEGEND

    	EXISTING DITCH
	PROPOSED DITCH FILLING
	EXISTING WETLAND LIMITS
	PROJECT AREA BOUNDARY
	EXISTING PIPE
	PROPOSED PIPE
	DUETTE PRESERVE BOUNDARY
	SILT FENCE
	EXISTING CONTOUR

NOTES

1. REFER TO NOTES ON SHEET NO. C402

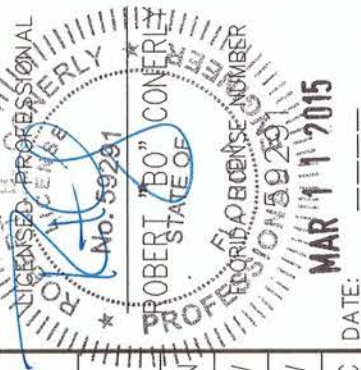	
KHA PROJECT 14800006	DATE OCT 2014
SCALE AS SHOWN	DESIGNED BY JMW
DRAWN BY JMW	CHECKED BY RBC
DATE MAR 11 2015	
REVISIONS	
DATE	
BY	


DUETTE PRESERVE
WATERSHED IMPROVEMENTS
PREPARED FOR
MANATEE COUNTY BOARD OF COUNTY
COMMISSIONERS
MANATEE COUNTY
FLORIDA

**GRADING AND
DRAINAGE PLAN**

SHEET NUMBER
C406

**Horn**
© 2014 KIMLEY-HORN AND ASSOCIATES, INC.
116 SOUTH KENTUCKY AVENUE, LAKELAND, FL 33801
PHONE: 863-701-8702
WWW.KIMLEY-HORN.COM
CA00000696

Plotted By: Wynn, Jorel Sheet Set: DUETTE PRESERVE Layout: C408 SITE PLAN October 21, 2014 05:47:40pm K:\AK_Civil\14800006 - Duette Preserve Construction Plans\CADD\CONSTR\C400 SITE PLANS.dwg
This document, together with the concepts and designs presented herein, is intended only for the specific purpose and client for which it was prepared. Reuse of and improper reliance on this document without written authorization and adoption by Kimley-Horn and Associates, Inc. shall be without liability to Kimley-Horn and Associates, Inc.

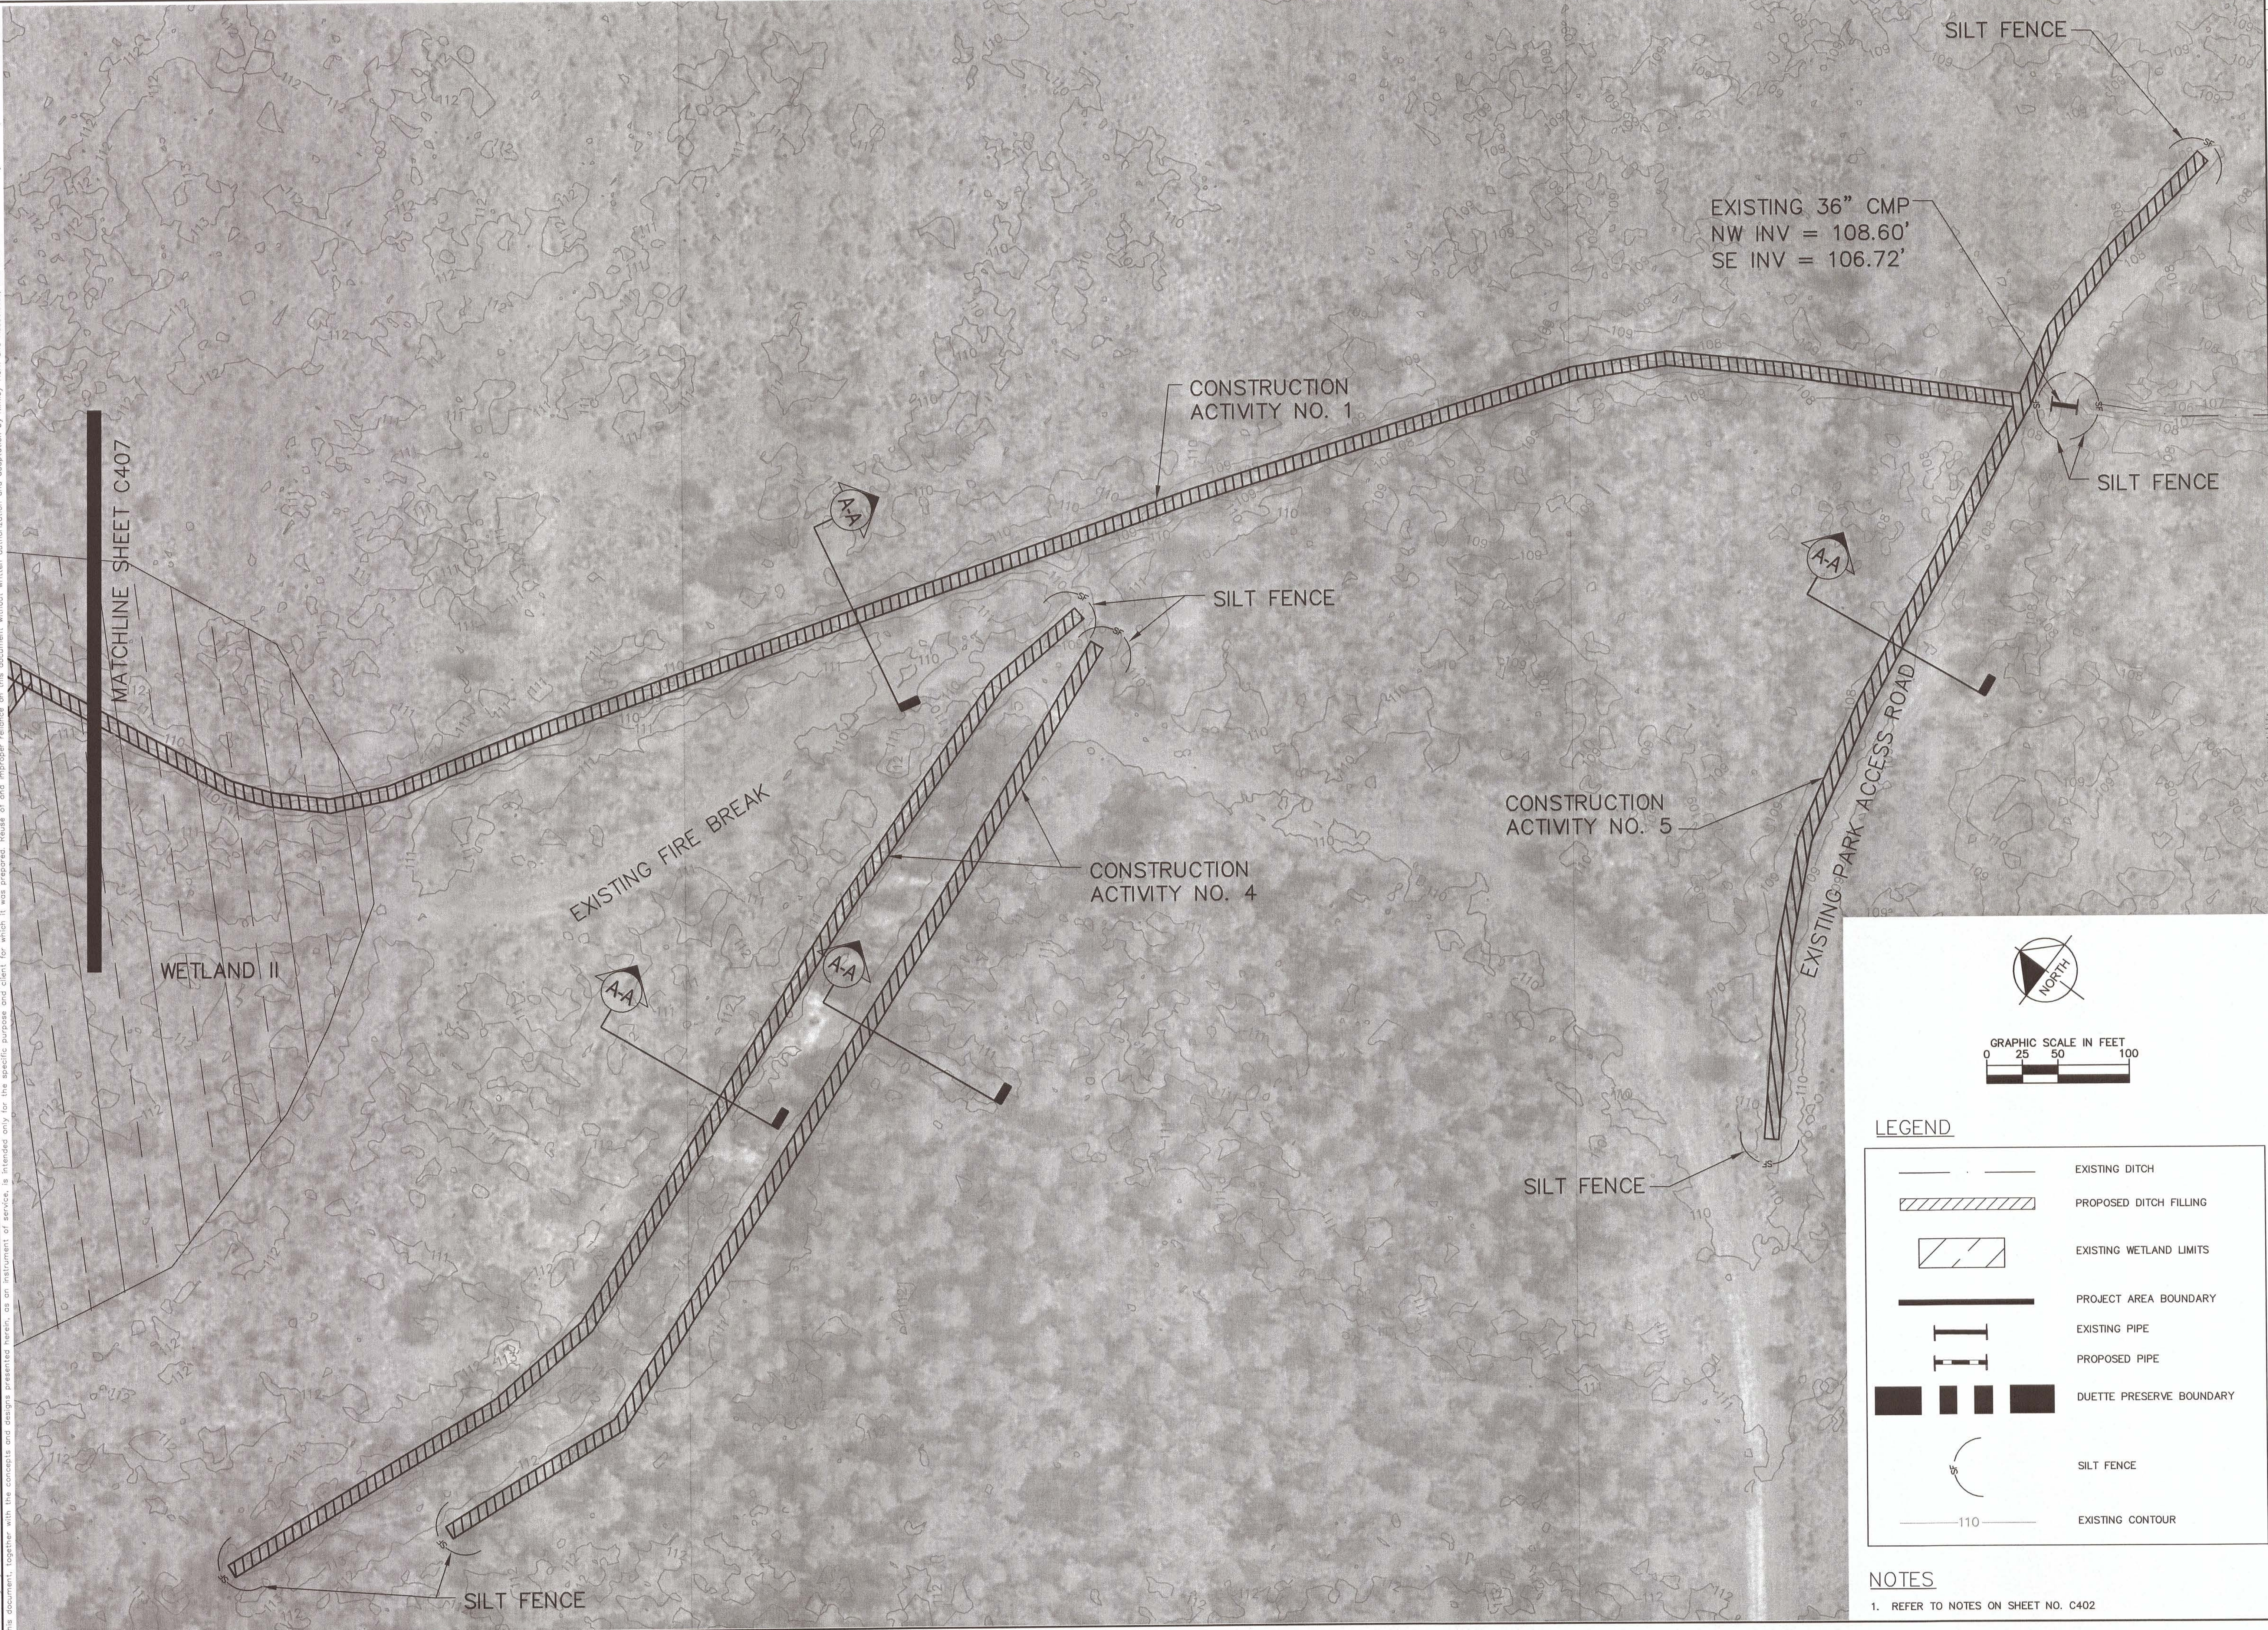

KHA PROJECT 14800006		DATE OCT 2014	SCALE AS SHOWN	DESIGNED BY JMW	DRAWN BY JMW	CHECKED BY RBC	DATE
KIMLEY-HORN ASSOCIATES, INC. 116 SOUTH KENTUCKY AVENUE, LAKELAND, FL 33801 PHONE: 863-701-8702 WWW.KIMLEY-HORN.COM CA00000696		STATE OF FLORIDA COUNTY OF MANATEE PROFESSIONAL ENGINEER ROBERT NO. 5042 DATE: MAY 11, 2015		DATE			
DUETTE PRESERVE WATERSHED IMPROVEMENTS PREPARED FOR MANATEE COUNTY BOARD OF COUNTY COMMISSIONERS MANATEE COUNTY FLORIDA		SHEET NUMBER C408		REVISIONS No. DATE BY			