


SEE SHEET 7
SEE SHEET 9

SEE SHEET 8
SEE SHEET 9



- NOTES:
1. SEE EXISTING CONDITIONS (PHASE II) SITE PLAN KEY SHEET (SHEET 3) FOR LEGEND.
 2. PHASE II SITE PLAN PERMITTED BY FDEP UNDER SWERP# 410328524-001

SCALE IN FEET

 

APPROXIMATE MEAN HIGH
WATER LINE EL=1.28 NGVD29

SHELL
TRAIL

SW-10

PROPERTY
BOUNDARY

PROJECT
BOUNDARY



REV NO.	REVISION	DATE	DRAWN BY / EMP. NO.	CHECKED BY / EMP. NO.	WM APPROVED BY:
1	REVISE PHASE IIB PROJECT BOUNDARY	SEP/16	AS/102871	RQS/89561	

ACTIVITY	INITIALS/EMP. NO.	DATE
DESIGNED BY:	RQS/89561	03/2016
DRAWN BY:	AS/102871	03/2016
CHECKED BY:		
CONTRACT ADMIN. BY:		



Stantec
6800 Professional Parkway East, Sarasota, FL 34240-6414
Phone: 941-907-6900 • Fax: 941-907-6910
Certificate of Authorization #27013 • www.stantec.com

The Contractor shall verify and be responsible for all dimensions. DO NOT scale the drawing - any errors or omissions shall be reported to Stantec without delay. The Copyrights to all designs and drawings are the property of Stantec. Reproduction or use for any purpose other than that authorized by Stantec is forbidden.

CLIENT: MANATEE BOARD
OF COUNTY COMMISSIONERS

PROJECT: ROBINSON PRESERVE EXPANSION
PHASE IIB RESTORATION

DATE: MARCH 2016
HORIZONTAL SCALE:
VERTICAL SCALE:
SEC. 23
TWP. 34S
RGE. 16E



TITLE: EXISTING CONDITIONS (PHASE II)
SITE PLAN


CROSS REFERENCE FILE NO.:

PROJECT NUMBER: 215510519


1. QUINCE SELLERS, P.E.
FLORIDA LICENSE NO. 49374
INDEX NUMBER:

SHEET NUMBER: 9 OF 32

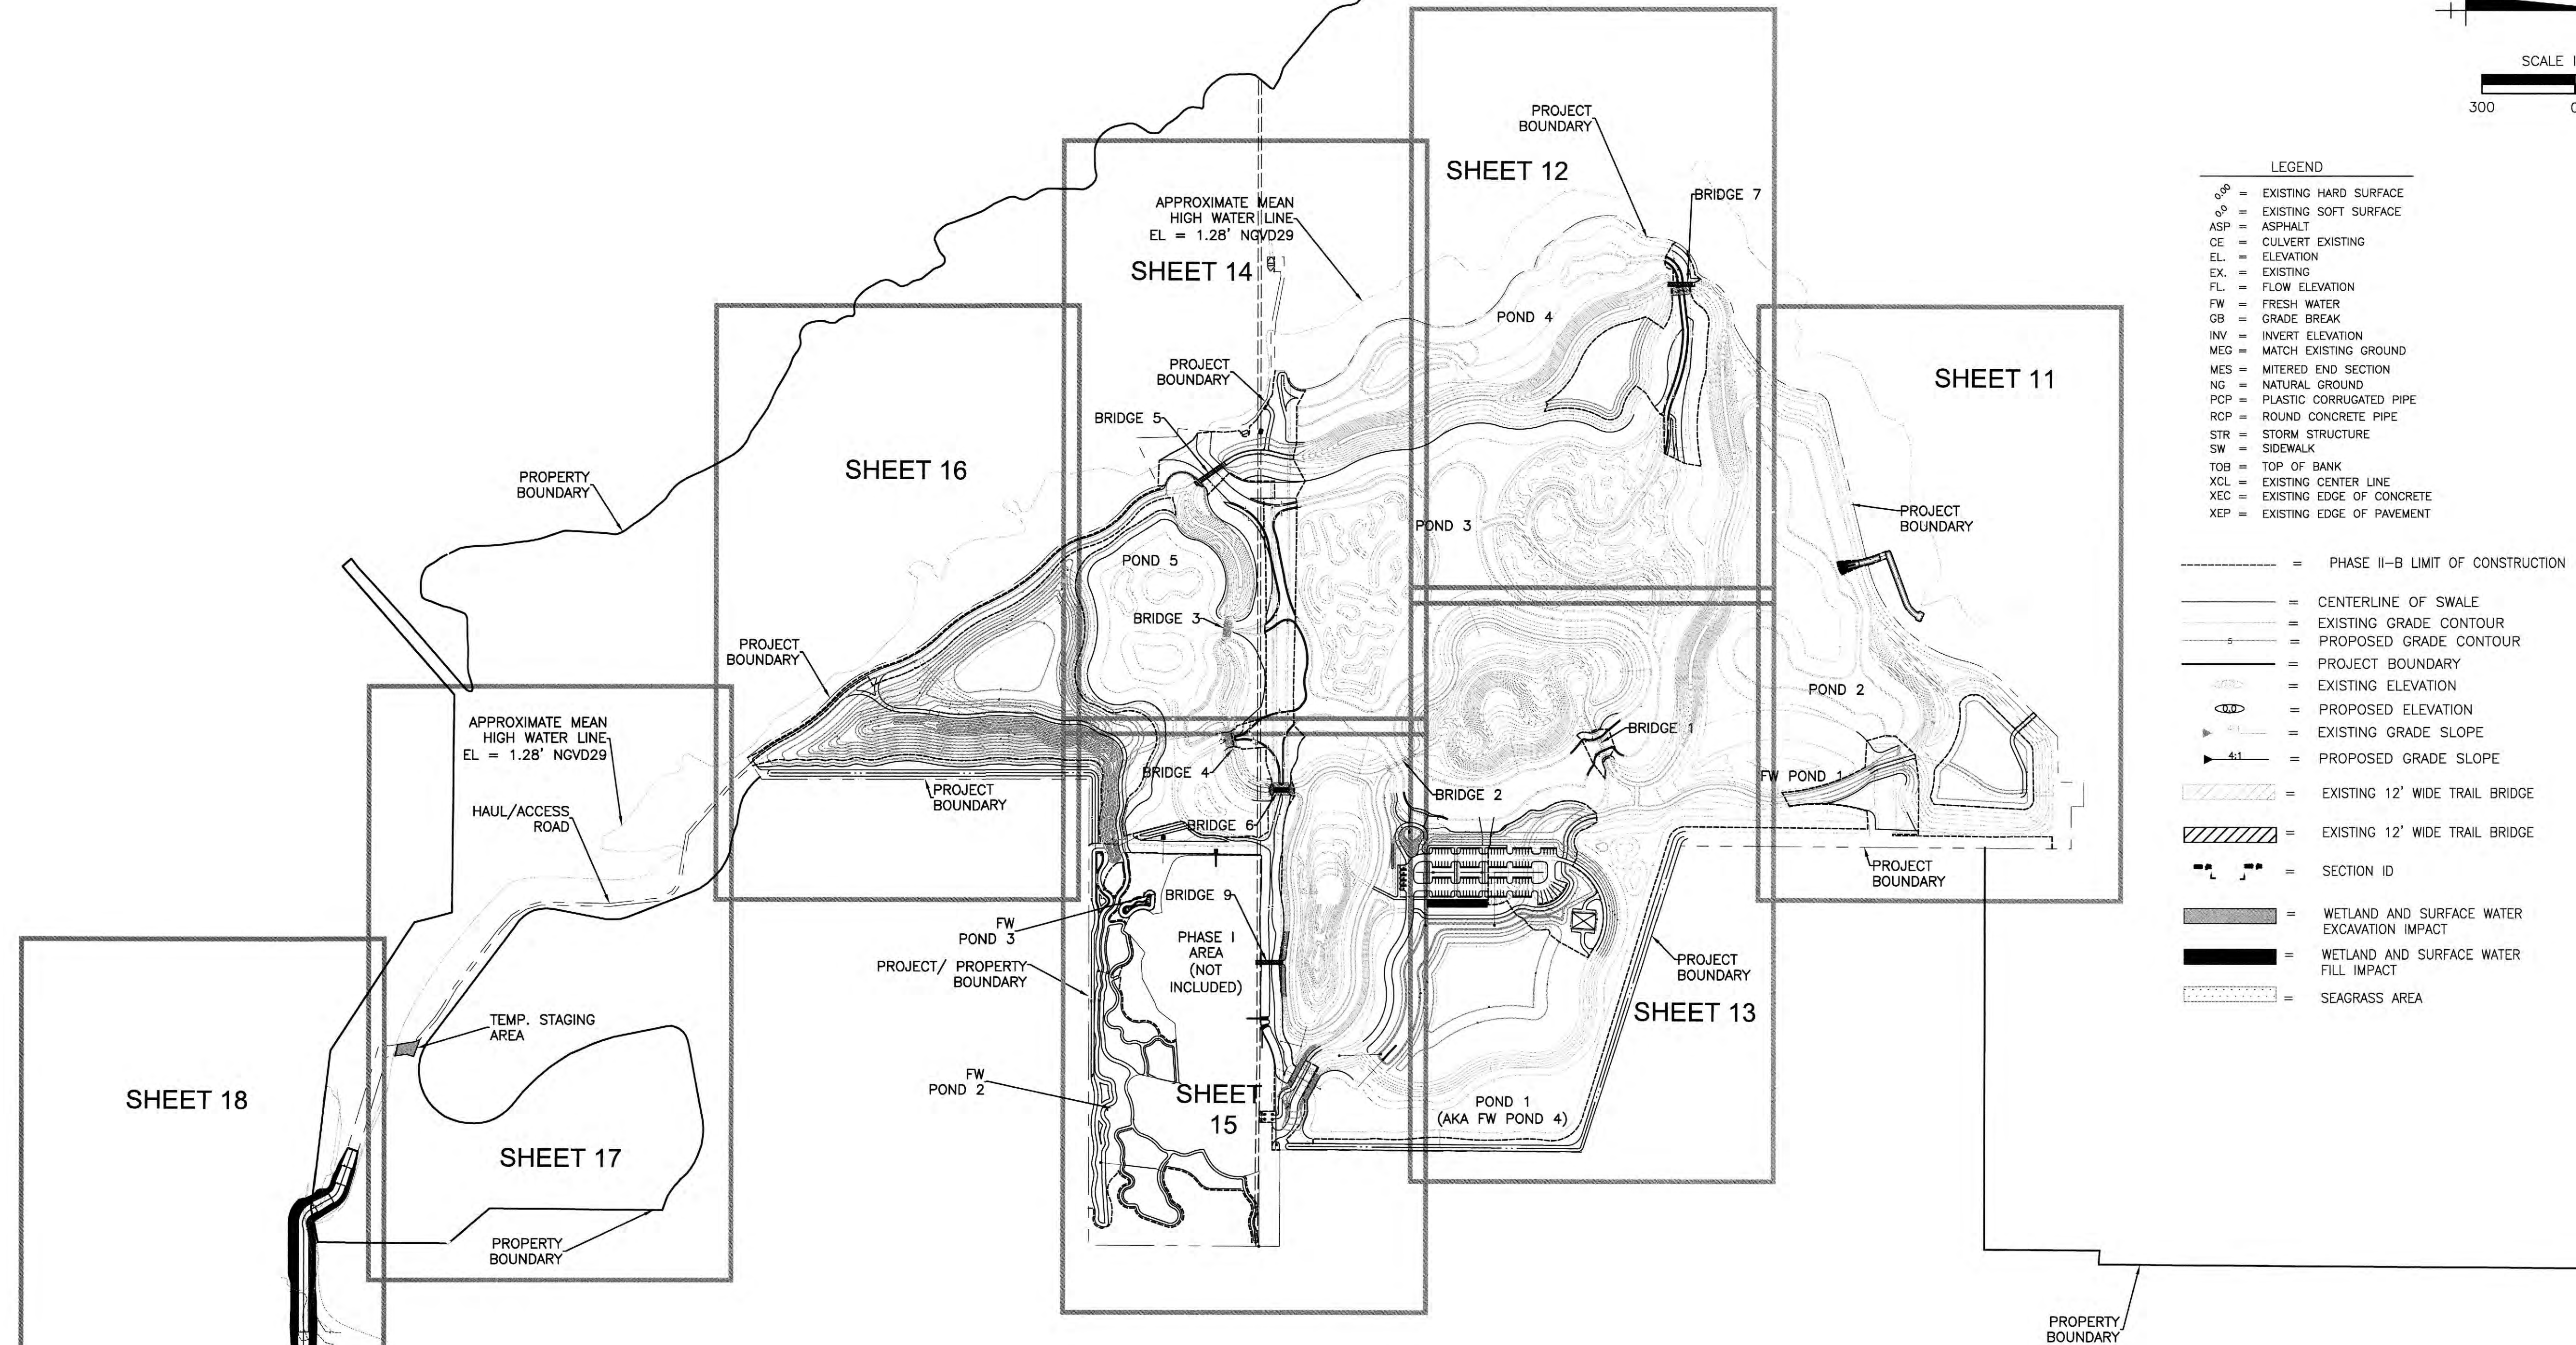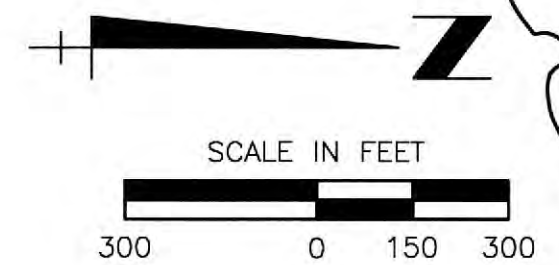[illegible]

 

Feb 09, 2016 - 10:33:14 ASALAZAR\2155\active\215510519\env\05_rpt-deliv\dwgs_desgn\sheet files\PH IIB- FDEP_RAI-1\215510519-02C-011-012-014-016-018-SP.dwg

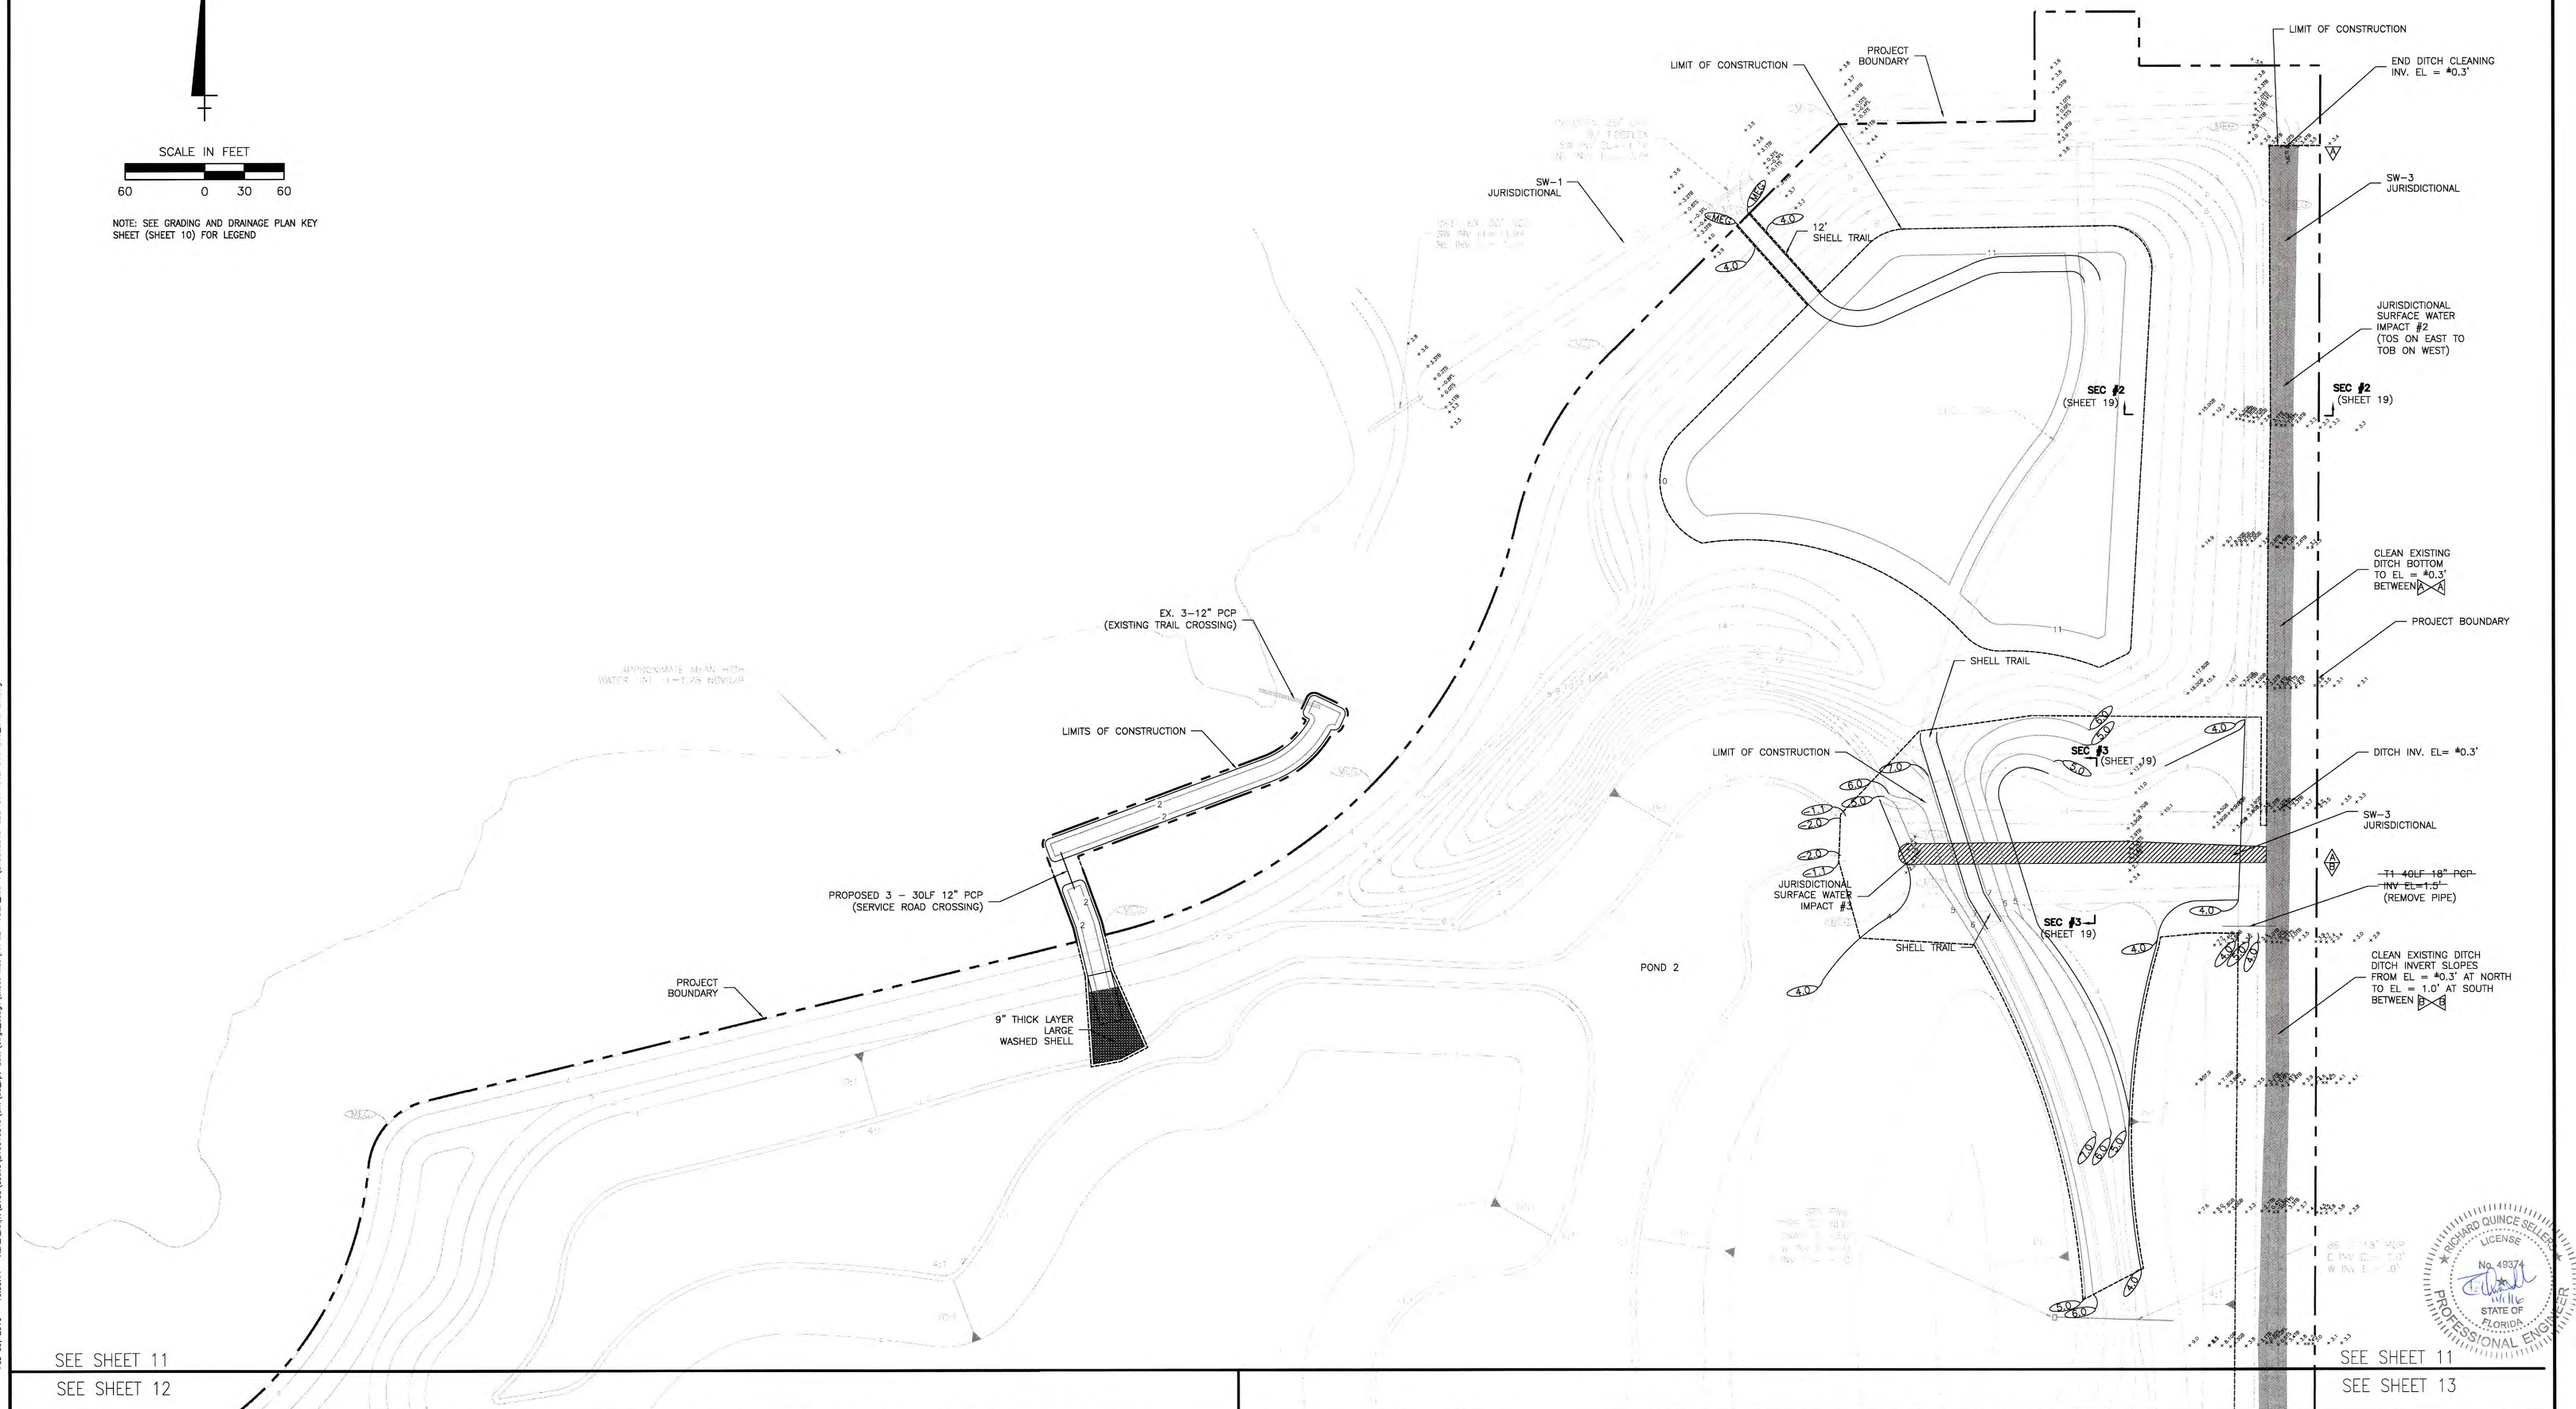

SEE SHEET 11


SEE SHEET 12

SEE SHEET 11

SEE SHEET 13


				ACTIVITY		INITIALS/EMP. NO.	DATE	Stantec 6000 Professional Parkway East, Sarasota, FL 34240-8414 Phone 941-907-6900 • Fax 941-907-6910 Certificate of Authorization #27013 • www.stantec.com The Contractor shall verify and be responsible for all dimensions. DO NOT scale the drawing - any errors or omissions shall be reported to Stantec without delay. The Copyright to all designs and drawings are the property of Stantec. Reproduction or use for any purpose other than that authorized by Stantec is forbidden.				CLIENT: MANATEE BOARD OF COUNTY COMMISSIONERS		DATE: MARCH 2016	TITLE: GRADING AND DRAINAGE PLAN		R. QUINCE SELLERS, P.E. FLORIDA LICENSE NO. 49374 INDEX NUMBER:	
				DESIGNED BY: RQS/89561		03/2016	PROJECT: ROBINSON PRESERVE EXPANSION					HORIZONTAL SCALE:						
				DRAWN BY: AS/102871		03/2016	PHASE IIB RESTORATION					VERTICAL SCALE:						
				CHECKED BY:								SEC. TWP. RGE. 23 26 34S 18E						
1	REVISE PER RA#1, PHASE IIB PROJECT BOUNDARY			SEP/2016	AS/102871	RQS/89561		CONTRACT ADMIN. BY:		CROSS REFERENCE FILE NO.:		PROJECT NUMBER: 215510519	SHEET NUMBER: 11	OF 32				
ΔREV. NO.	REVISION			DATE	DRAWN BY / EMP. NO.	CHECKED BY / EMP. NO.	WM APPROVED BY:											

Saved: 10/24/2016 6:08:47 PM ASUJ248 | Plotdate: 10/25/2016 9:55:56 AM ASUJ248 | V:\21510519\active\21510519\m\05_01-sdw\dwg-dwg\dwg.dwg User: flm\PH | IB- PRP_BM- \21510519-202-011-012-014-016-018-SP.dwg\0005912

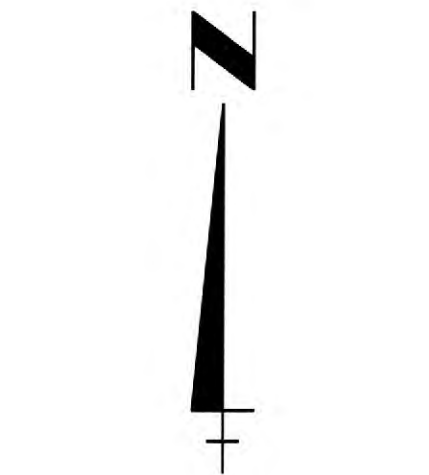

SCALE IN FEET
60 0 30 60

NOTE: SEE GRADING AND DRAINAGE PLAN KEY SHEET (SHEET 10) FOR LEGEND

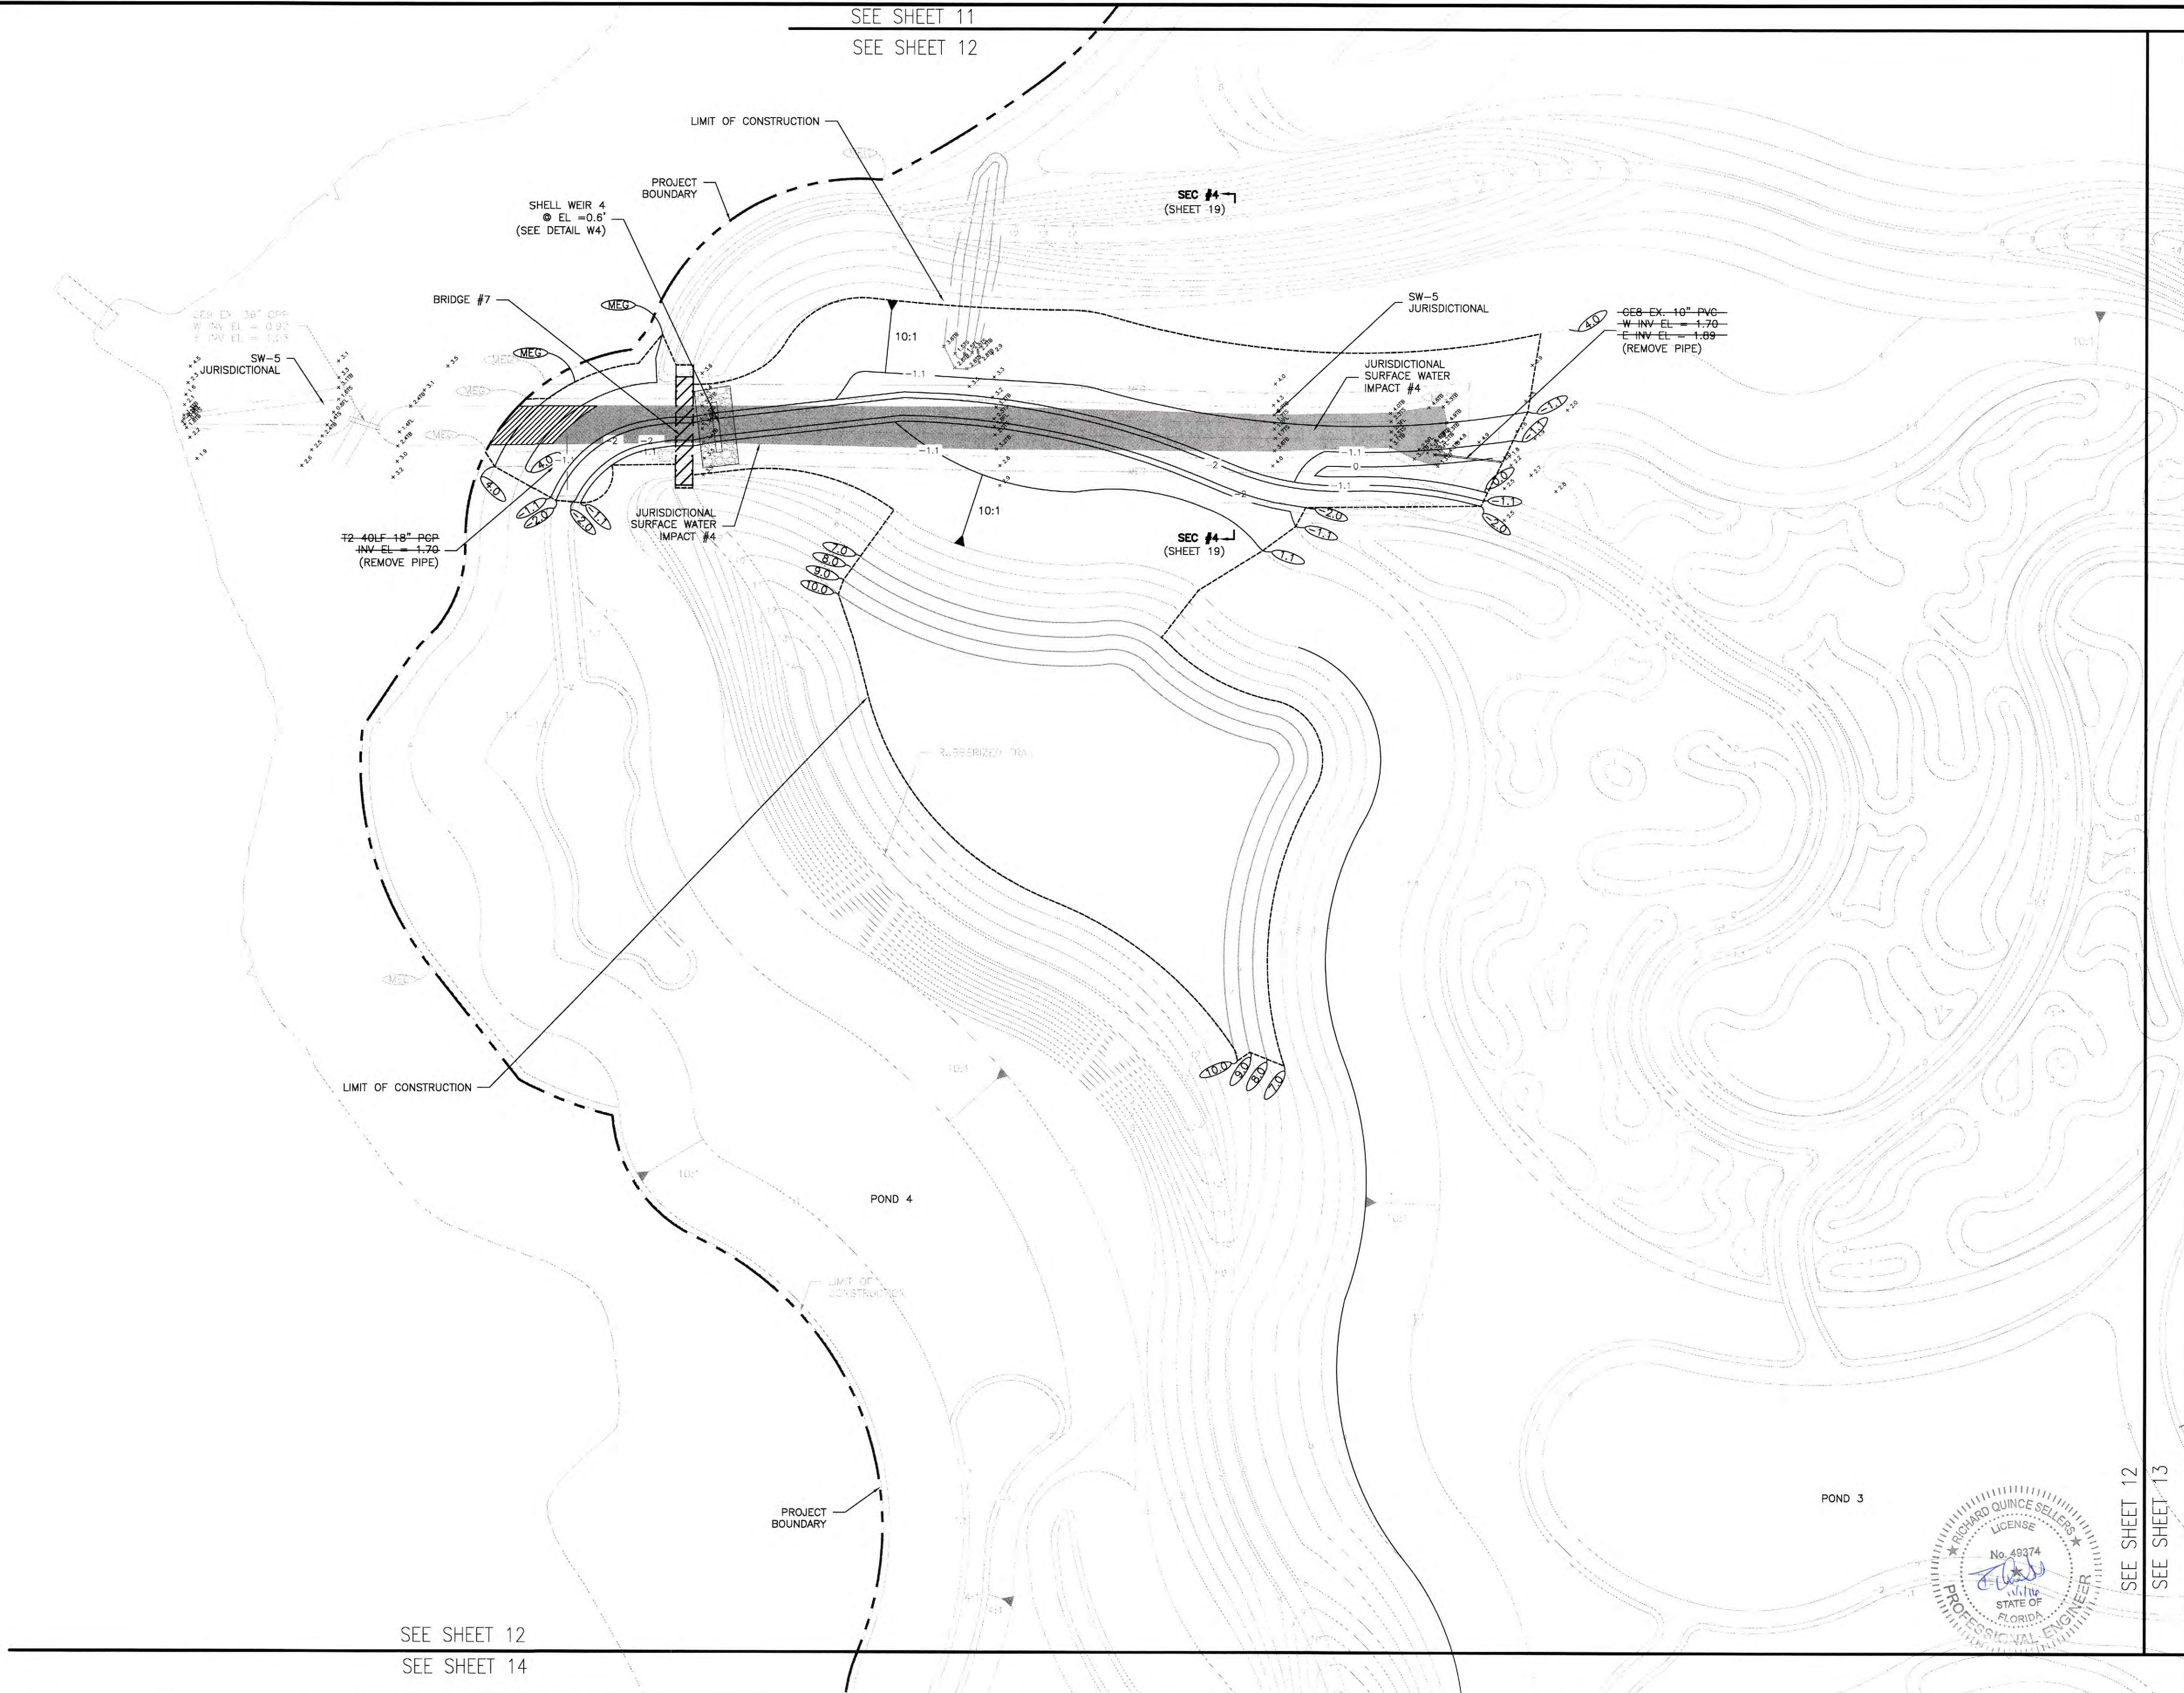

REV NO.	REVISION	DATE	DRAWN BY / EMP. NO.	CHECKED BY / EMP. NO.	WM APPROVED BY:
1	REVISE PER RAI#1, PHASE IIB PROJECT BOUNDARY	SEP/2016	AS/102871	RQS/89561	




Stantec
6900 Professional Parkway East, Sarasota, FL 34240-8414
Phone: 941-807-6900 • Fax: 941-807-6910
Certificate of Authorization 020103 • www.stantec.com

The Contractor shall verify and be responsible for all dimensions. DO NOT scale the drawing - any errors or omissions shall be reported to Stantec without delay. The Copyrights to all designs and drawings are the property of Stantec. Reproduction or use for any purpose other than that authorized by Stantec is forbidden.


CLIENT:	MANATEE BOARD OF COUNTY COMISSIONERS	DATE:	MARCH 2016	TITLE:	GRADING AND DRAINAGE PLAN	R. QUINCE SELLERS, P.E. FLORIDA LICENSE NO. 49374
PROJECT:	ROBINSON PRESERVE EXPANSION PHASE IIB RESTORATION	HORIZONTAL SCALE:		VERTICAL SCALE:		INDEX NUMBER:
		SEC. TWP. RGE.	23 34S 16E	CROSS REFERENCE FILE NO.:	PROJECT NUMBER:	SHEET NUMBER:
					215510519	12 OF 32

SEE SHEET 12
SEE SHEET 14

SEE SHEET 13
SEE SHEET 14

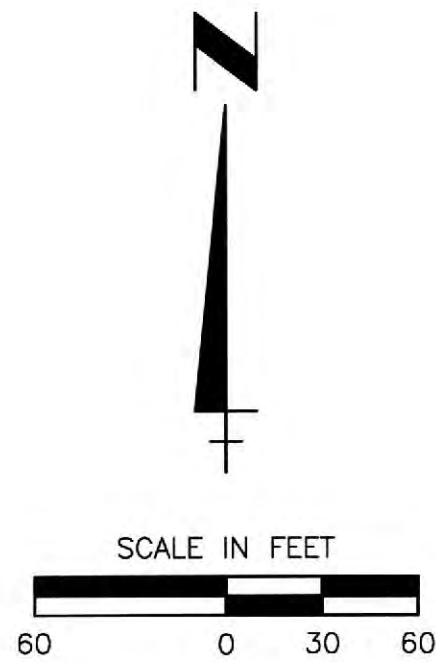

APPROXIMATE MEAN HIGH
WATER LINE EL=1.28 NGVD29

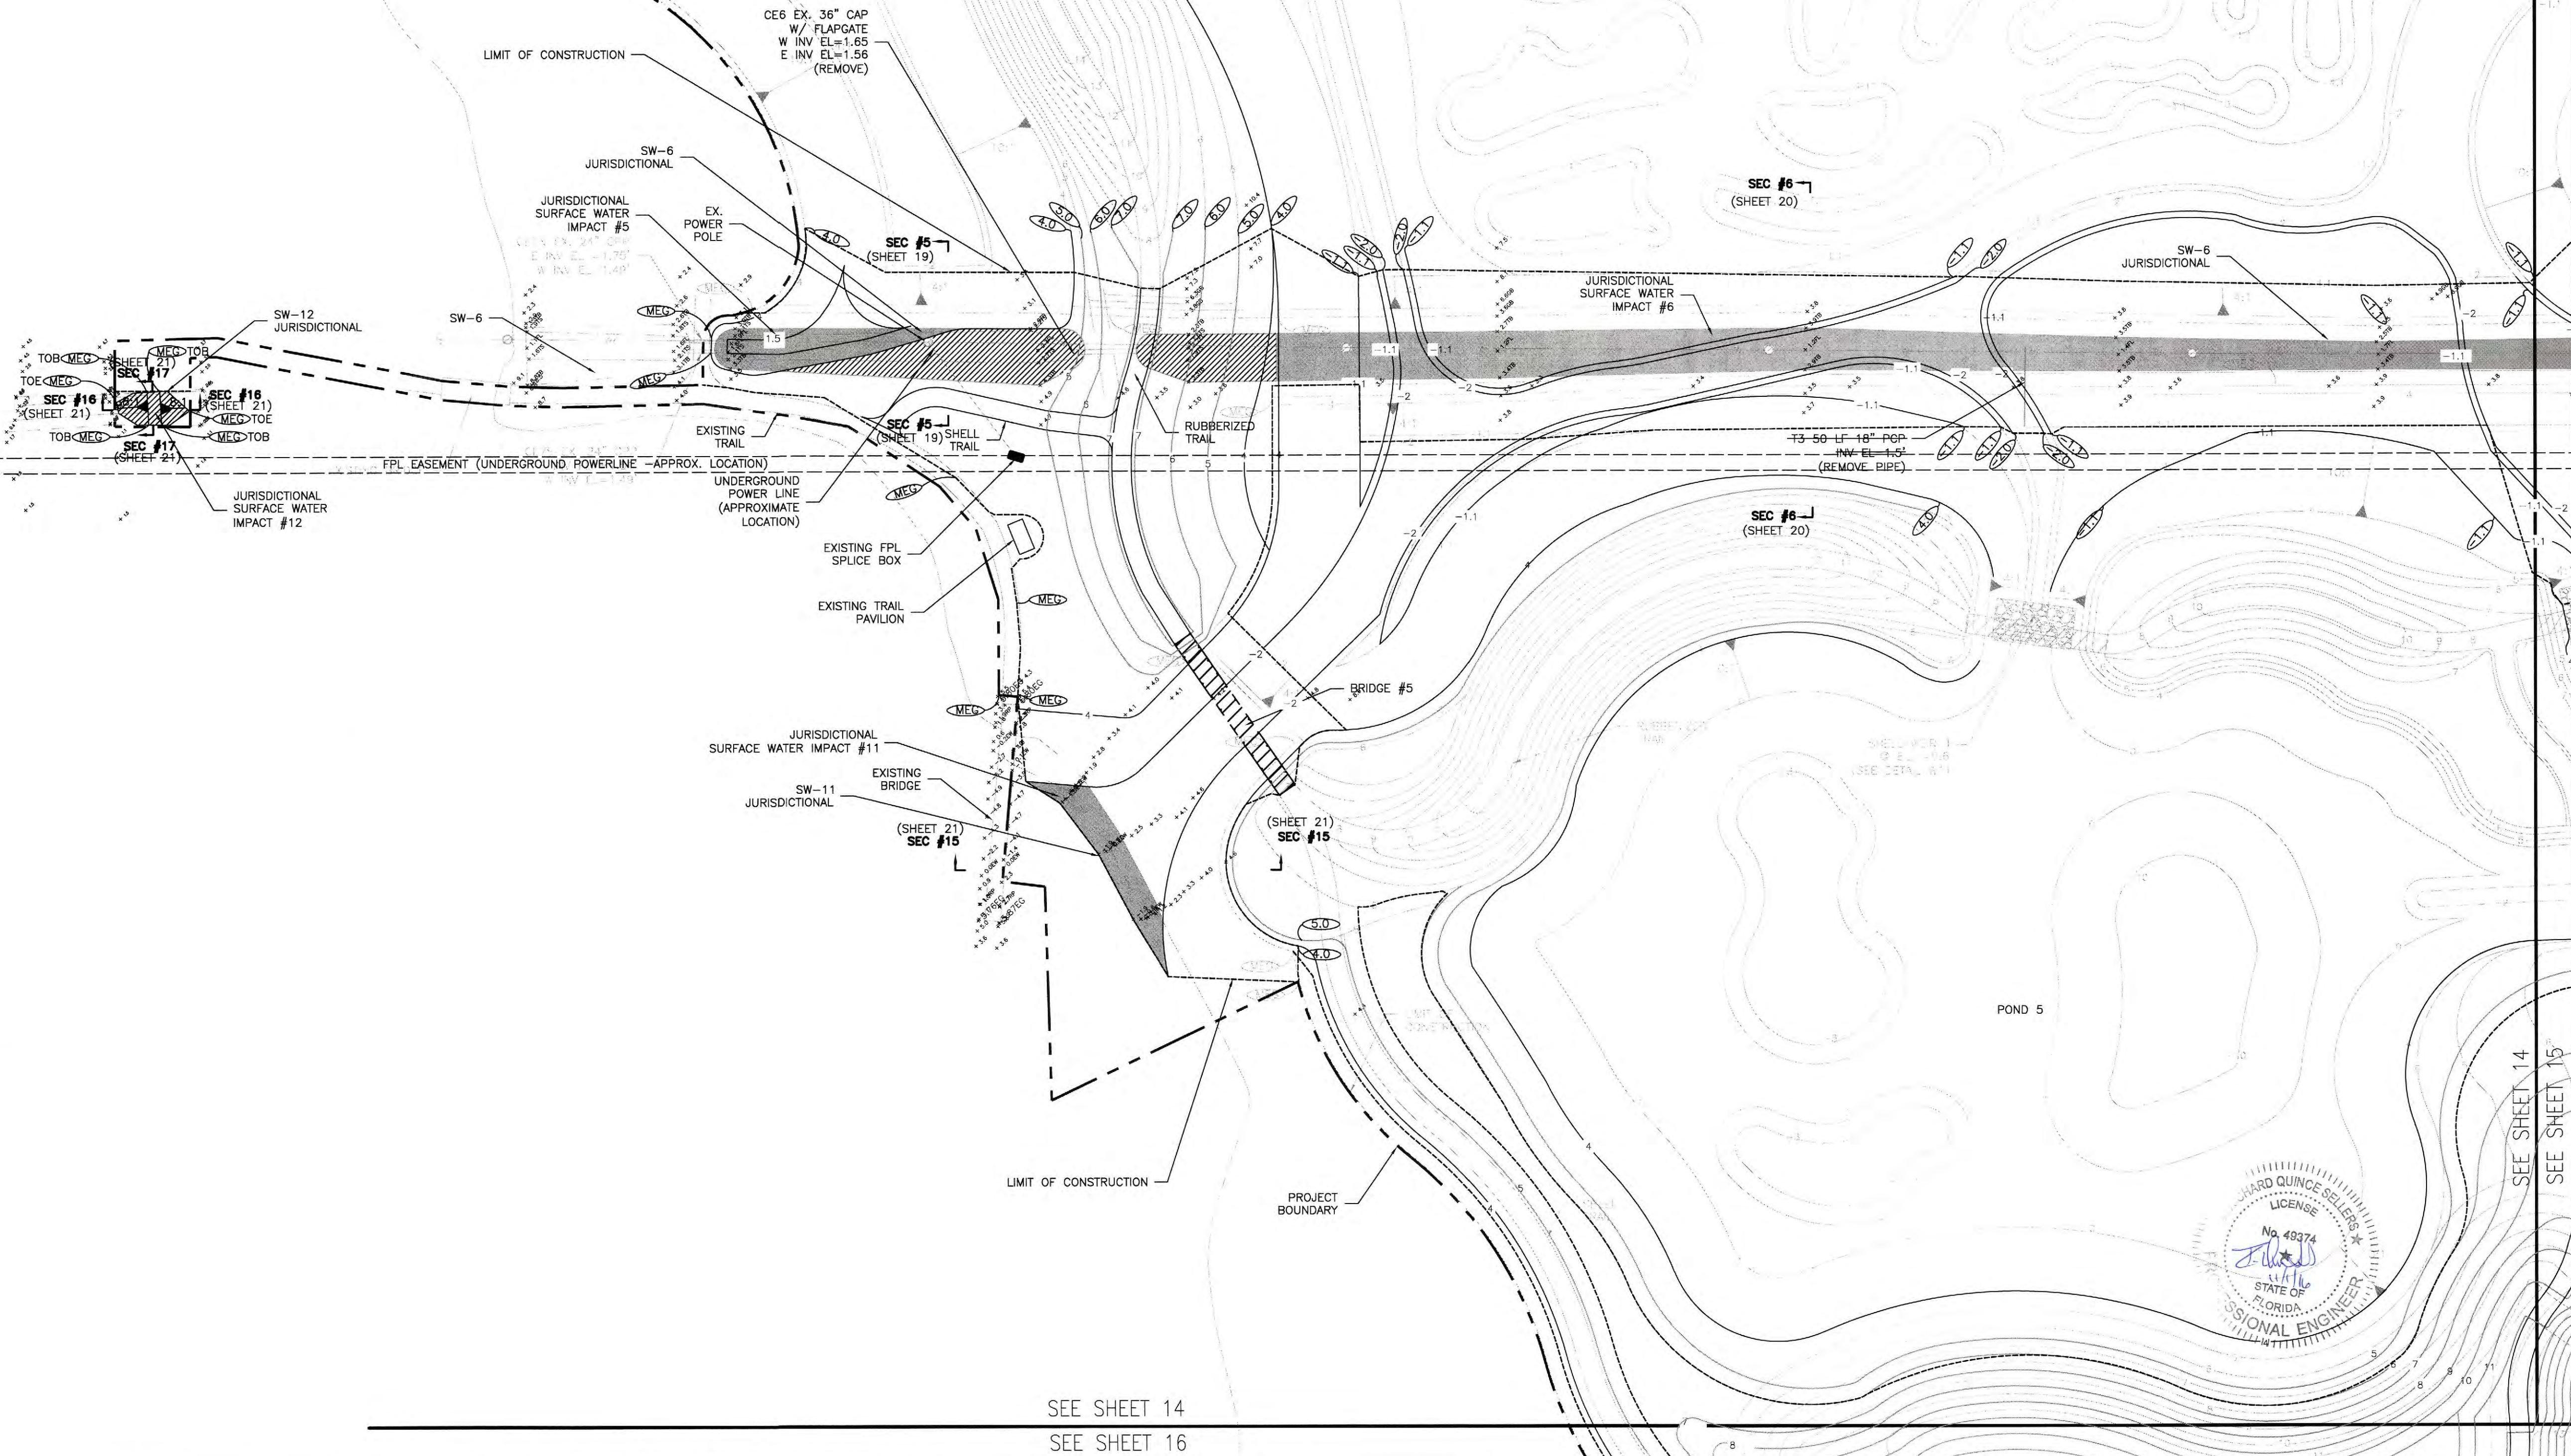

NOTE: SEE GRADING AND DRAINAGE PLAN KEY
SHEET (SHEET 10) FOR LEGEND

SEE SHEET 14
SEE SHEET 16



Save: 10/24/2016 6:08:47 PM AS/ANZAR | Plotted: 10/25/2016 6:51:02 AM AS/ANZAR | V:\215510519\215510519\mxd\05\grd\grd.dgn\Sheet File\PH IB- TDEP_R01-1\215510519-02C-01-012-014-016-018-SP.dwg\002SP14

REV NO.	REVISION	DATE	DRAWN BY / EMP. NO.	CHECKED BY / EMP. NO.	WM APPROVED BY:
2	REVISE PER RAI#1, PHASE IIB PROJECT BOUNDARY	SEP/16	AS/102871	RQS/89561	
1	REVISE SOUTH MOUND CONTOURS AND TRAIL	5/24/16	AS/102871	RQS/89561	



6900 Professional Parkway East, Sarasota, FL 34240-6414
Phone 941-907-4900 • Fax 941-907-8910
Certificate of Authorization 627013 • www.stantec.com


The Contractor shall verify and be responsible for all dimensions. DO NOT scale the drawing - any errors or omissions shall be reported to Stantec without delay. The Copyrights to all designs and drawings are the property of Stantec. Reproduction or use for any purpose other than that authorized by Stantec is prohibited.

CLIENT: MANATEE BOARD
OF COUNTY COMMISSIONERS
PROJECT: ROBINSON PRESERVE EXPANSION
PHASE IIB RESTORATION

DATE: MARCH 2016
HORIZONTAL SCALE:
VERTICAL SCALE:
SEC: 23
26 34S 16E

TITLE: GRADING AND DRAINAGE PLAN
CROSS REFERENCE FILE NO.:
PROJECT NUMBER: 215510519

R. QUINCE SELLERS, P.E.
FLORIDA LICENSE NO. 49374
INDEX NUMBER:
SHEET NUMBER: 14
OF 32

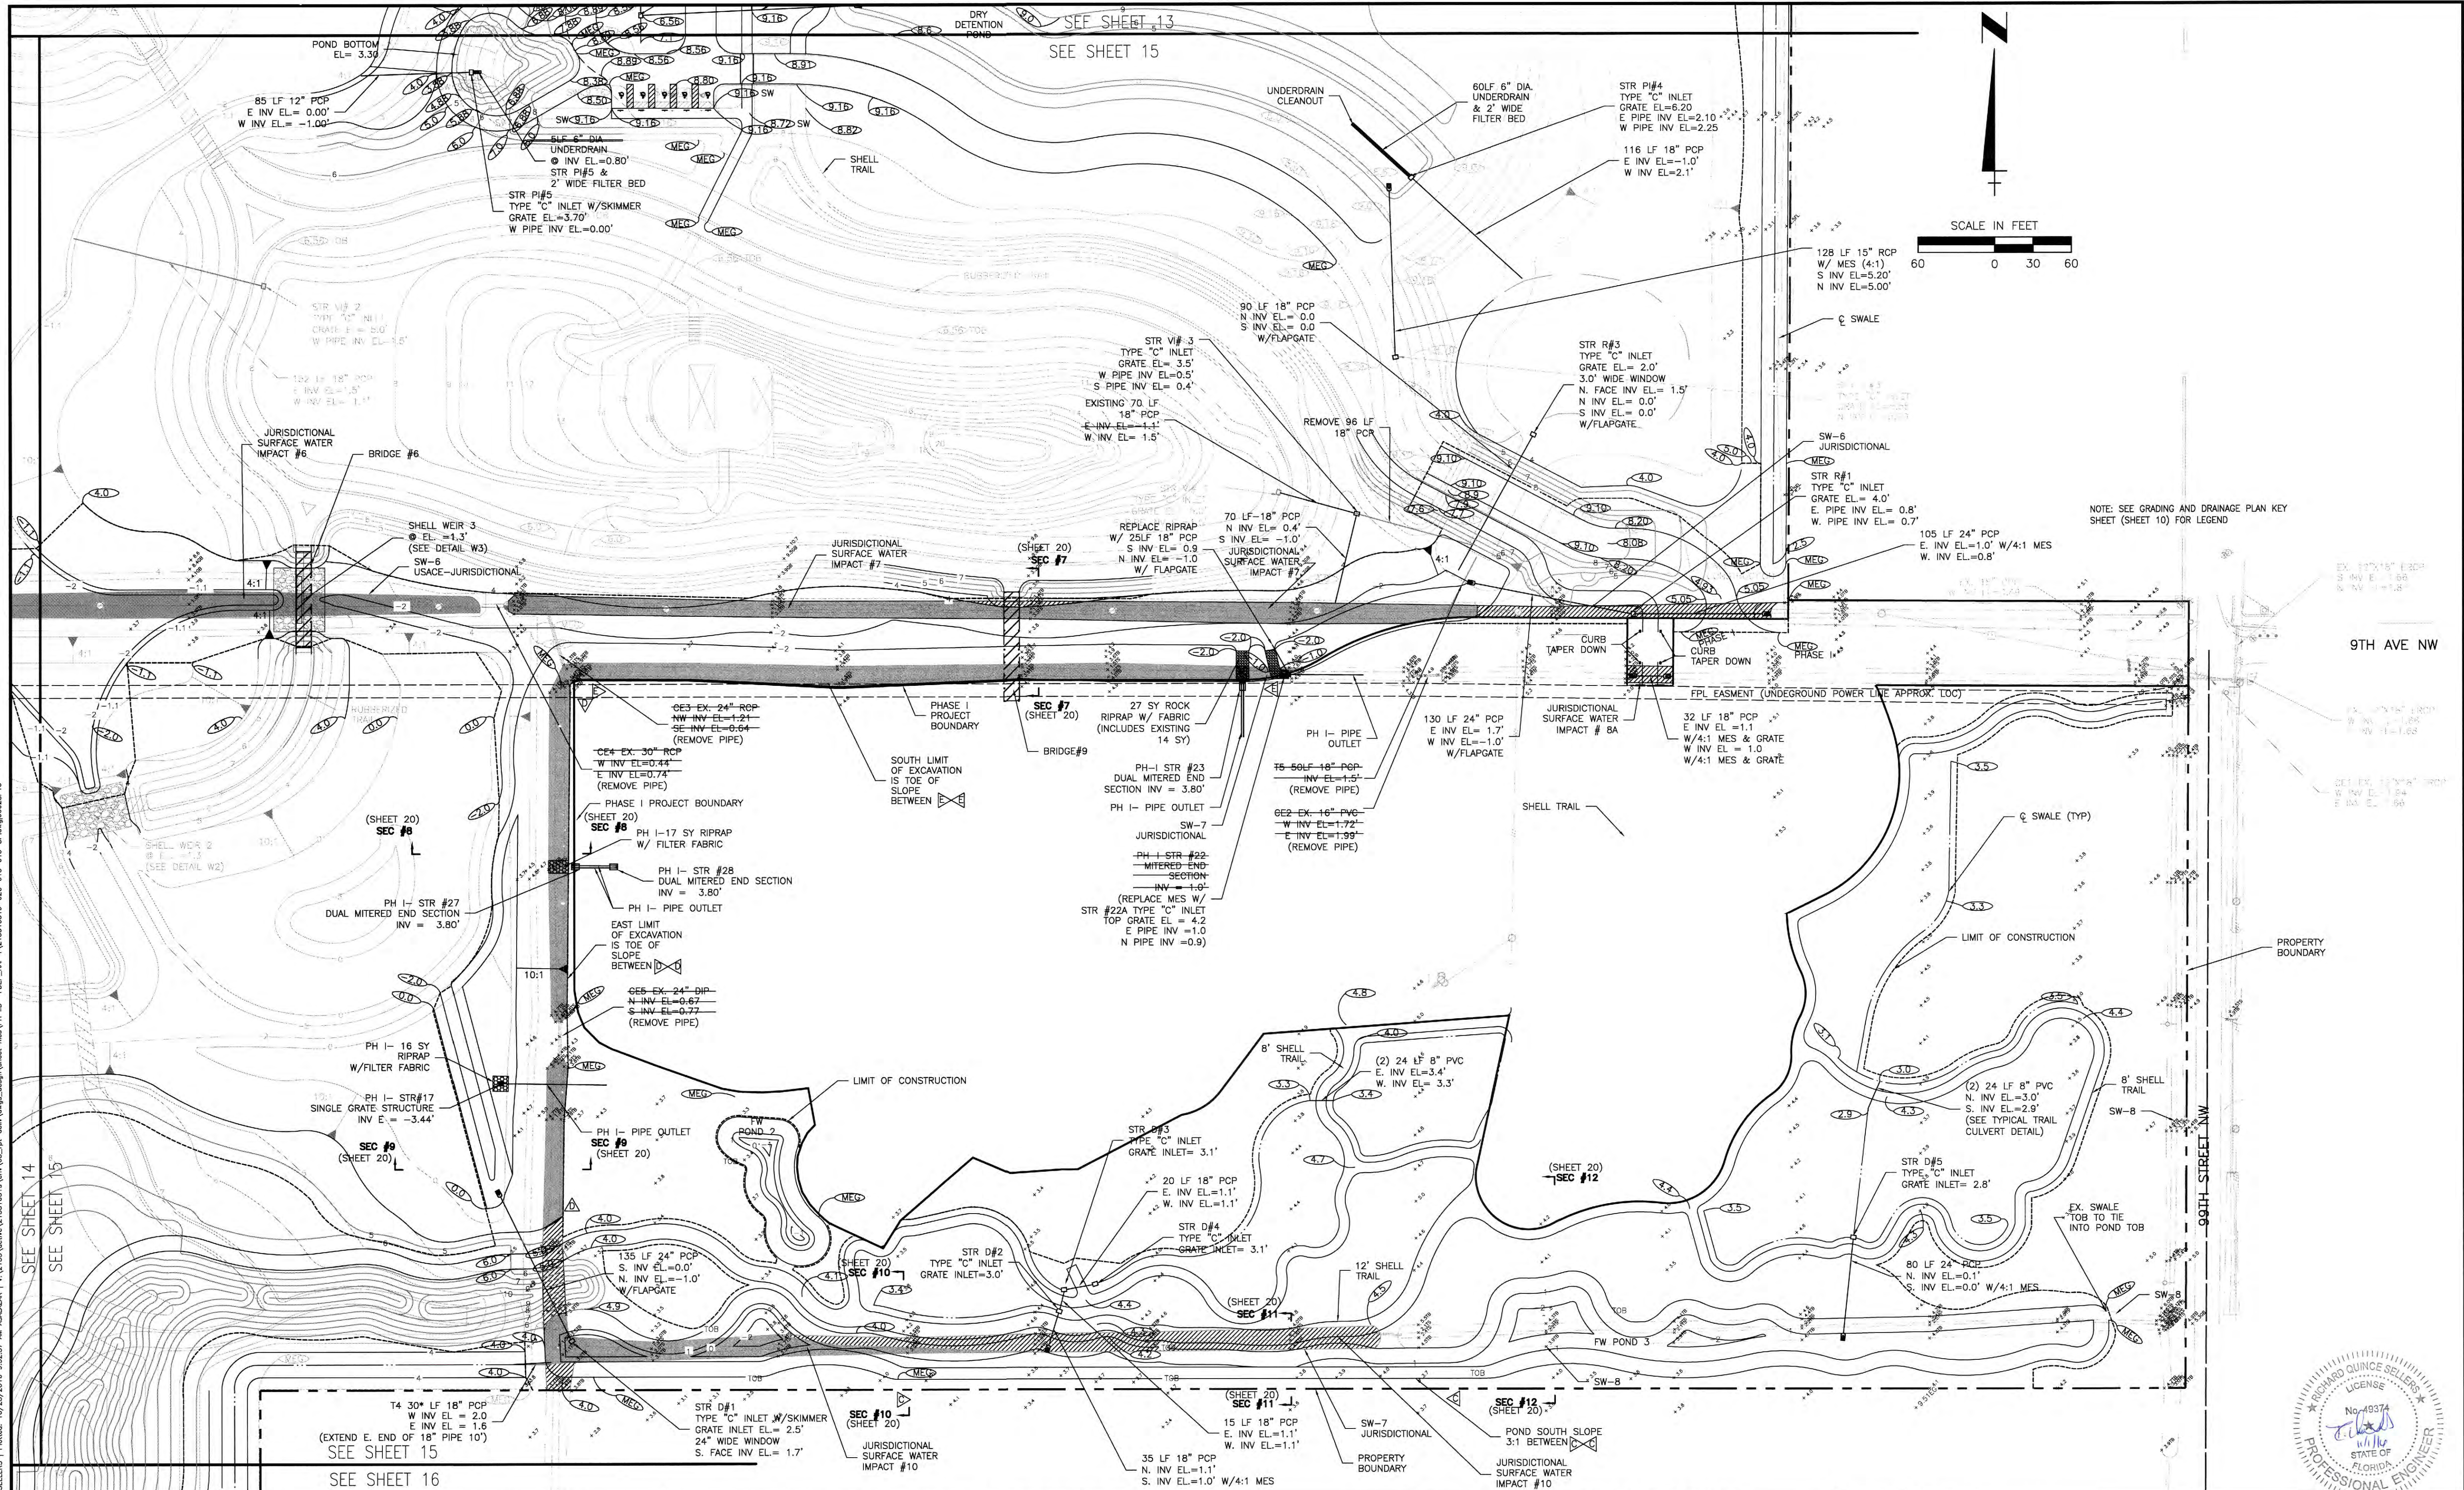

REV	NO.	REVISION	DATE	DRAWN BY / EMP. NO.	CHECKED BY / EMP. NO.	CONTRACT ADMIN. BY	WM APPROVED BY
2	1	REVISE PER RAI#1, PHASE IIB PROJECT BOUNDARY	SEP/16	AS/102871	RQS/89561		
1	1	REVISE KAYAK LAUNCH CIRCLE & ADD STR P1-5 & SW TRAIL GRADES	5/24/16	AS/102871	RQS/89561		




Stantec
6600 Professional Parkway East, Sarasota, FL 34240-8414
Phone 941-907-6800 • Fax 941-907-6910
Certificate of Authorization K27013 • www.stantec.com

The Contractor shall verify and be responsible for all dimensions. DO NOT scale the drawing - any errors or omissions shall be reported to Stantec without delay. The Copyrights to all designs and drawings are the property of Stantec. Reproduction or use for any purpose other than that authorized by Stantec is forbidden.

CLIENT:	MANATEE BOARD OF COUNTY COMMISSIONERS	DATE:	MARCH 2016	TITLE:	GRADING AND DRAINAGE PLAN
PROJECT:	ROBINSON PRESERVE EXPANSION PHASE IIB RESTORATION	HORIZONTAL SCALE:		VERTICAL SCALE:	
		CROSS REFERENCE FILE NO.:		PROJECT NUMBER:	215510519
		SEC: 23 28 34S 16E		SHEET NUMBER:	15 OF 32

SEE SHEET 15

SEE SHEET 16

 

LIMIT OF CONSTRUCTION

— LIMIT OF CONSTRUCTION

PROJECT
BOUNDARY

SEE SHEET 16

SEE SHEET 17



						ACTIVITY			INITIALS/EMP. NO.			DATE			Stantec 6900 Professional Parkway East, Sarasota, FL 34240-6414 Phone 941-907-6900 • Fax 941-907-6910 Certificate of Authorization #27013 • www.stantec.com The Contractor shall verify and be responsible for all dimensions. DO NOT scale the drawing - any errors or omissions shall be reported to Stantec without delay. The Copyrights to all designs and drawings are the property of Stantec. Reproduction or use for any purpose other than that authorized by Stantec is forbidden.			CLIENT: MANATEE BOARD OF COUNTY COMMISSIONERS			DATE: MARCH 2016			TITLE: GRADING AND DRAINAGE PLAN			R. QUINCE SELLERS, P.E. FLORIDA LICENSE NO. 49374		
						DESIGNED BY: RQS/89561			03/2016			HORIZONTAL SCALE:																	
						DRAWN BY: AS/102871			03/2016			CHECKED BY:						VERTICAL SCALE:											
						CONTRACT ADMIN. BY:												INDEX NUMBER:											
1			REVISE PHASE IIB PROJECT BOUNDARY			SEP/16			AS/102871			RQS/89561																	
Δ REV. NO.			REVISION			DATE			DRAWN BY / EMP. NO.			CHECKED BY / EMP. NO.			WM APPROVED BY:			SEC.: TWP.: RGT.: 8 26 34S 16E			CROSS REFERENCE FILE NO.: PROJECT NUMBER: 215510519			SHEET NUMBER: 16 OF 32					

Saved: 10/24/2016 6:08:47 PM ASALAZAR | Plotted: 10/25/2016 9:51:06 AM ASALAZAR | V:\2155\active\215510519\env\05_rpt-deliv\dwgs_desgn\sheet_files\PH_IIB-FDEP_RA-1\215510519-02C-011-012-014-016_018-SP.dwg|0002SP16

SEE SHEET 17



APPROXIMATE MEAN HIGH
WATER LINE EL=1.28 NGVD29

— HAUL/ACCESS
ROUTE

TEMPORARY STAGING AREA

— LIMIT OF CONSTRUCTION

IN WATER ACCESS/
BARGE ROUTE

SEE SHEET 17

SEE SHEET 18

						ACTIVITY			INITIALS/EMP. NO.			DATE			 Stantec 6600 Professional Parkway East, Sarasota, FL 34240-6414 Phone 941-907-6900 • Fax 941-907-6910 Certificate of Authorization #27013 • www.stantec.com The Contractor shall verify and be responsible for all dimensions. DO NOT scale the drawing - any errors or omissions shall be reported to Stantec without delay. The Copyright to all designs and drawings are the property of Stantec. Reproduction or use for any purpose other than that authorized by Stantec is forbidden.			CLIENT: MANATEE BOARD OF COUNTY COMISSIONERS			DATE: MARCH 2016			TITLE: GRADING AND DRAINAGE PLAN			R. QUINCE SELLERS, P.E. FLORIDA LICENSE NO. #9374		
			DESIGNED BY: RQS/89561			03/2016			HORIZONTAL SCALE:			INDEX NUMBER:																	
			DRAWN BY: AS/102871			03/2016			VERTICAL SCALE:			SHEET NUMBER: 17 of 32																	
			CHECKED BY:						PROJECT: ROBINSON PRESERVE EXPANSION			CROSS REFERENCE FILE NO.:						PROJECT NUMBER: 215510519											
1			REVISE PER RA#1; PAGE NUMBER			OCT2016			AS/102871			RQS/89561			CONTRACT ADMIN. BY:			PHASE IIB RESTORATION											
ΔREV NO.		REVISION		DATE		DRAWN BY / EMP. NO.		CHECKED BY / EMP. NO.		WM APPROVED BY:																			

