

CONSTRUCTION PLANS FOR
WASHINGTON PARK PRESERVE PHASE I
SECTION 12, TOWNSHIP 34 SOUTH, RANGE 17 EAST,
MANATEE COUNTY, FLORIDA

CLIENT:


BOARD OF COUNTY COMMISSIONERS,
MANATEE COUNTY, FL

1112 MANATEE AVENUE WEST
BRADENTON, FL 34205
(941) 748-4501


NOTES

GENERAL SITE CONSTRUCTION NOTES:

1. THE CONTRACTORS WORKING ON THIS SITE SHALL TAKE GREAT CARE IN AVOIDING UNNECESSARY IMPACTS TO WETLANDS, VEGETATION, AND WILDLIFE.
2. THE INFORMATION PROVIDED IN THESE PLANS IS TO ASSIST THE CONTRACTOR IN ASSESSING THE NATURE AND EXTENT OF THE CONDITIONS WHICH MAY BE ENCOUNTERED DURING THE COURSE OF WORK. ALL CONTRACTORS ARE DIRECTED PRIOR TO BIDDING TO CONDUCT INVESTIGATIONS THEY DEEM NECESSARY TO ARRIVE AT THEIR OWN CONCLUSIONS REGARDING THE ACTUAL CONDITIONS THAT MAY BE ENCOUNTERED AND UPON WHICH THEIR BIDS WILL BE BASED.
3. THE CONTRACTOR SHALL OBTAIN AND/OR VERIFY EXISTENCE OF ALL REQUIRED PERMITS PRIOR TO STARTING CONSTRUCTION. THE CONTRACTOR SHALL BE RESPONSIBLE FOR OBTAINING ANY PERMITS NOT FURNISHED BY THE OWNER.
4. PRIOR TO THE START OF CONSTRUCTION ACTIVITY IT SHALL BE THE CONTRACTOR'S RESPONSIBILITY TO NOTIFY "SUNSHINE STATE ONE CALL (1-800-432-4770)", MANATEE COUNTY PUBLIC WORKS DEPARTMENT, FLORIDA POWER & LIGHT, VERIZON AND ANY OTHER UTILITIES (ELECTRIC, PHONE, GAS, CABLE, ETC.). IT IS THE CONTRACTORS RESPONSIBILITY TO PROTECT EXISTING UTILITIES FROM DAMAGE.
5. ALL MATERIALS AND CONSTRUCTION SHALL BE IN ACCORDANCE WITH FDOT STANDARDS AND SPECIFICATIONS.
6. IF HUMAN REMAINS OR ARCHEOLOGICAL ARTIFACTS ARE DISCOVERED DURING THE COURSE OF CONSTRUCTION, THE CONTRACTOR MUST STOP WORK IMMEDIATELY AND PROMPTLY NOTIFY THE COUNTY PROJECT MANAGER AND FLORIDA DEPARTMENT OF STATE DIVISION OF HISTORICAL RESOURCES.
7. THE CONTRACTOR SHALL NOT ENTER UPON, OR ALTER THE WETLAND PRESERVE AREAS THAT MAY BE ON SITE OR DIRECTLY ADJACENT TO THE PROJECT AREA. ALL WORK PERFORMED IN THE VICINITY OF OPEN WATER, WETLANDS, AND WETLAND HABITAT RESTORATIONS IS TO BE PERFORMED IN COMPLIANCE WITH THE ENVIRONMENTAL PERMITS FOR THE SITE. THE CONTRACTOR WILL BE RESPONSIBLE FOR ANY FINE RESULTING FROM VIOLATION OF PERMIT CONDITIONS.
8. ELEVATIONS SHOWN HEREON ARE RELATIVE TO NORTH AMERICAN VERTICAL DATUM 1988 BASED ON SITE TOPOGRAPHIC DATA COLLECTED BY HYATT SURVEY SERVICES, JANUARY 2017. SITE BENCHMARK CP 10 IS A IRON RAD & CAP, NORTHING 1166241.612, EASTING 475759.976, EL=19.74' NAVD'88. CONVERSION FROM NAVD88 TO NGVD'29 IS +0.98'.
9. THE CONTRACTOR SHALL CLEAR AND GRUB TO REMOVE STUMPS, ROOTS, TREES, VEGETATION AND OBSTRUCTIONS TO THE WORK IN ALL AREAS DESIGNATED FOR SITE GRADING. ALL STUMPS, ROOTS, AND OTHER DEBRIS SHALL BE REMOVED FROM WITHIN THE CONSTRUCTION AREAS TO A DEPTH OF AT LEAST 1 FOOT BELOW THE PROPOSED GRADE.
10. ALL CLEARING, GRUBBING AND EXCAVATED MATERIAL WILL BE BURNED OR REMOVED FROM SITE AS DIRECTED BY PROJECT MANAGER.
11. ALL CONSTRUCTION DEBRIS WILL BE REMOVED FROM THE SITE AND DISPOSED OF PROPERLY.
12. IT IS THE CONTRACTOR'S RESPONSIBILITY TO CALCULATE AND VERIFY ALL CUT AND FILL QUANTITIES OF EARTHWORK FOR THE PROJECT. A BULKING/COMPACTION FACTOR SHOULD BE TAKEN INTO ACCOUNT WHEN FIGURING VOLUMES OF FILL PLACEMENT.
13. IMMEDIATELY BEFORE REQUESTING FINAL INSPECTIONS, THE CONTRACTOR SHALL CHECK ALL LINES AND DRESS TO THE PROPER GRADES/CONTOURS. ALL AREAS ARE TO BE STABILIZED AND MAINTAINED UNTIL ACCEPTANCE. WHEN UPLAND AND WETLAND PLANTING AREAS ARE INDICATED ON DRAWINGS OR SPECIFIED, THE CONTRACTOR SHALL MAKE ALLOWANCES WHEN ROUGH GRADING FOR THE FINISHED GRADES IN THESE AREAS.
14. POST GRADING SOIL CONDITIONS SHALL BE APPROPRIATE FOR PLANTING WITH LIMITED COMPACTION AS DETERMINED BY PROJECT ECOLOGIST OR LANDSCAPE ARCHITECT.
15. ANY DISTURBED AREAS ABOVE MEAN HIGH WATER, NOT HARDSCAPED OR LANDSCAPED, WILL BE SEEDED/MULCHED, HYDROSEEDDED, SODDED OR PLANTED WITH MATERIALS AS SPECIFIED.
16. EXISTING WELL HEADS TO BE PROTECTED & MARKED WITH ORANGE SAFETY FENCE (PLASTIC "SNOW FENCE") OR PROPERLY PLUGGED AND ABANDONED.
17. THE CONTRACTOR SHALL OBTAIN ALL APPLICABLE NPDES STORMWATER PERMITTING FOR CONSTRUCTION ACTIVITIES FROM THE FLORIDA DEPARTMENT OF ENVIRONMENTAL PROTECTION (FDEP). THE CONTRACTOR SHALL BEAR ALL RESPONSIBILITY AND COSTS FOR THE APPLICABLE PERMITTING APPLICATION AND SUPPORTING DOCUMENTATION.
18. IF IT IS NECESSARY FOR GROUNDWATER DEWATERING TO DISCHARGE OFFSITE, THEN THE CONTRACTOR SHALL OBTAIN ALL APPLICABLE PERMITTING FROM THE FLORIDA DEPARTMENT OF ENVIRONMENTAL PROTECTION (FDEP). THE CONTRACTOR SHALL BEAR ALL RESPONSIBILITY AND COSTS FOR OBTAINING AND/OR MODIFYING ALL APPLICABLE PERMITTING FOR THE DISCHARGE OF GROUNDWATER DEWATERING AND FOR COMPLYING WITH ALL USACE, SWFWMD, AND FDEP PERMITTING CONDITIONS.
19. UPON COMPLETION OF CONSTRUCTION, GRASSED AREAS ARE TO BE MAINTAINED TO AVOID BARE EARTH CONDITIONS WHICH INCREASE THE POTENTIAL FOR EROSION.
20. CONTOUR LINES OUTSIDE OF PROPERTY BOUNDARY SHOWN OBTAINED FROM 2007 SWFWMD LIDAR (NAVD'88).
21. PROPOSED TRAILS TO BE STAKED PRIOR TO INSTALLATION. TRAIL ALIGNMENT WILL BE FIELD REVIEWED BY COUNTY STAFF OR PROJECT ECOLOGIST. TRAIL ALIGNMENT MAY BE REVISED AND FIELD STAKED BY OR UNDER THE SUPERVISION OF COUNTY STAFF OR PROJECT ECOLOGIST WHERE IMPACTS TO ECOLOGICAL RESOURCES (E.G., TREES, ROOTS, OR DESIRABLE VEGETATION) MAY BE AVOIDED.
22. CERTAIN TREES ARE DESIGNATED BY THE OWNER TO BE SAVED AND PROTECTED BY THE CONTRACTOR. THESE INCLUDE THE EXISTING OAK TREES ALONG THE SOUTH PROJECT BOUNDARY. IT IS ASSUMED THESE TREES ARE HEALTHY AND ARE EXPECTED TO BE PART OF THE LANDSCAPE DEVELOPMENT. THEREFORE, IF ANY TREE(S) ARE DAMAGED BY CONSTRUCTION OPERATIONS OR BY OTHER MEANS (EXCLUDING LIGHTNING, WINDSTORM AND OTHER ACTS OF GOD) AND PERISHES WITHIN THE CONSTRUCTION PERIOD, IT SHALL BE THE RESPONSIBILITY OF THE CONTRACTOR TO REMOVE AND DISPOSE OF THOSE TREES. MANATEE COUNTY NRD APPROVAL IS REQUIRED PRIOR TO REMOVAL OF ANY TREES DESIGNATED TO REMAIN. NO ADDITIONAL COMPENSATION SHALL BE MADE BY THE OWNER FOR THE LABOR, MATERIAL, OR MACHINERY REQUIRED TO REMOVE SAID TREE(S).
23. WHERE EXCAVATIONS ARE IN CLOSE PROXIMITY OF TREES, THE CONTRACTOR SHALL USE EXTREME CARE TO NOT DAMAGE THE ROOT SYSTEM. NO EQUIPMENT, SUPPLIES, OR VEHICLES SHALL BE STORED OR PARKED WITHIN THE DRIP LINE OF TREES TO REMAIN AND BE PRESERVED. IT SHALL BE THE RESPONSIBILITY OF THE CONTRACTOR TO INFORM ALL OF HIS EMPLOYEES AND SUBCONTRACTORS OF THIS REQUIREMENT AND TO ENFORCE SAME.
24. PRIOR TO THE START OF CONSTRUCTION ACTIVITIES, PRESERVE AREAS WITHIN AND ADJOINING THE AREA OF CONSTRUCTION ACTIVITY SHALL BE PROTECTED BY ERECTION OF TREE PROTECTION BARRICADES AND/OR SILT BARRIERS. TREE PROTECTION BARRICADES SHALL MEET THE STANDARDS OF MANATEE COUNTY LAND DEVELOPMENT CODE. SILT BARRIERS SHALL BE CONSTRUCTED IN ACCORDANCE WITH THE BEST MANAGEMENT PRACTICES DETAIL DRAWING. THE ENGINEER SHALL DETERMINE THE EXTENT AND TYPE OF PROTECTIVE MEASURES TO BE CONSTRUCTED FOR THE PROTECTION OF PRESERVE AREAS SUBJECT TO THE APPROVAL OF MANATEE COUNTY. PRIOR TO CONSTRUCTION THE CONTRACTOR SHALL NOTIFY THE ENGINEER & MANATEE COUNTY NRD WHEN PRESERVE AREA BARRICADES AND BARRIERS ARE IN PLACE. THE CONTRACTOR IS RESPONSIBLE TO OBTAIN ANY REQUIRED TREE REMOVAL PERMIT FROM MANATEE COUNTY.

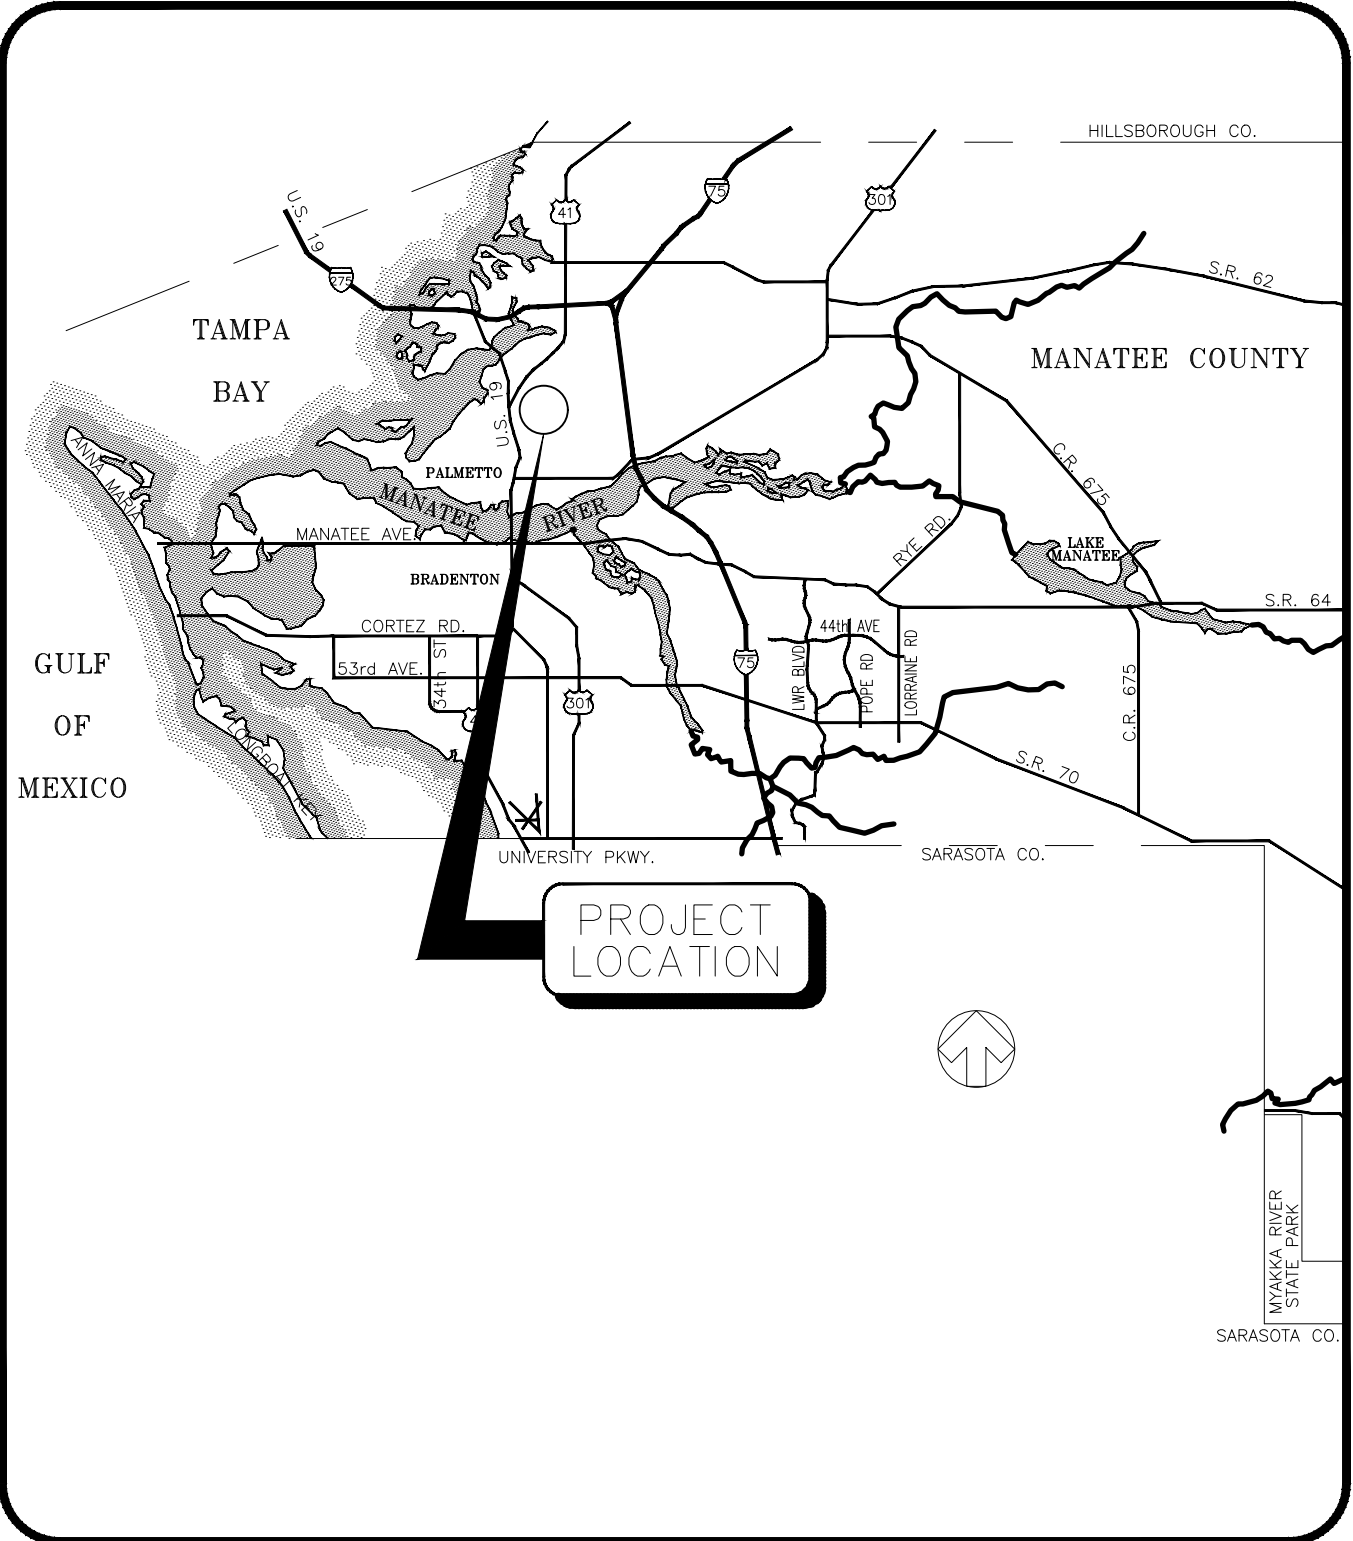

LOCATION MAP

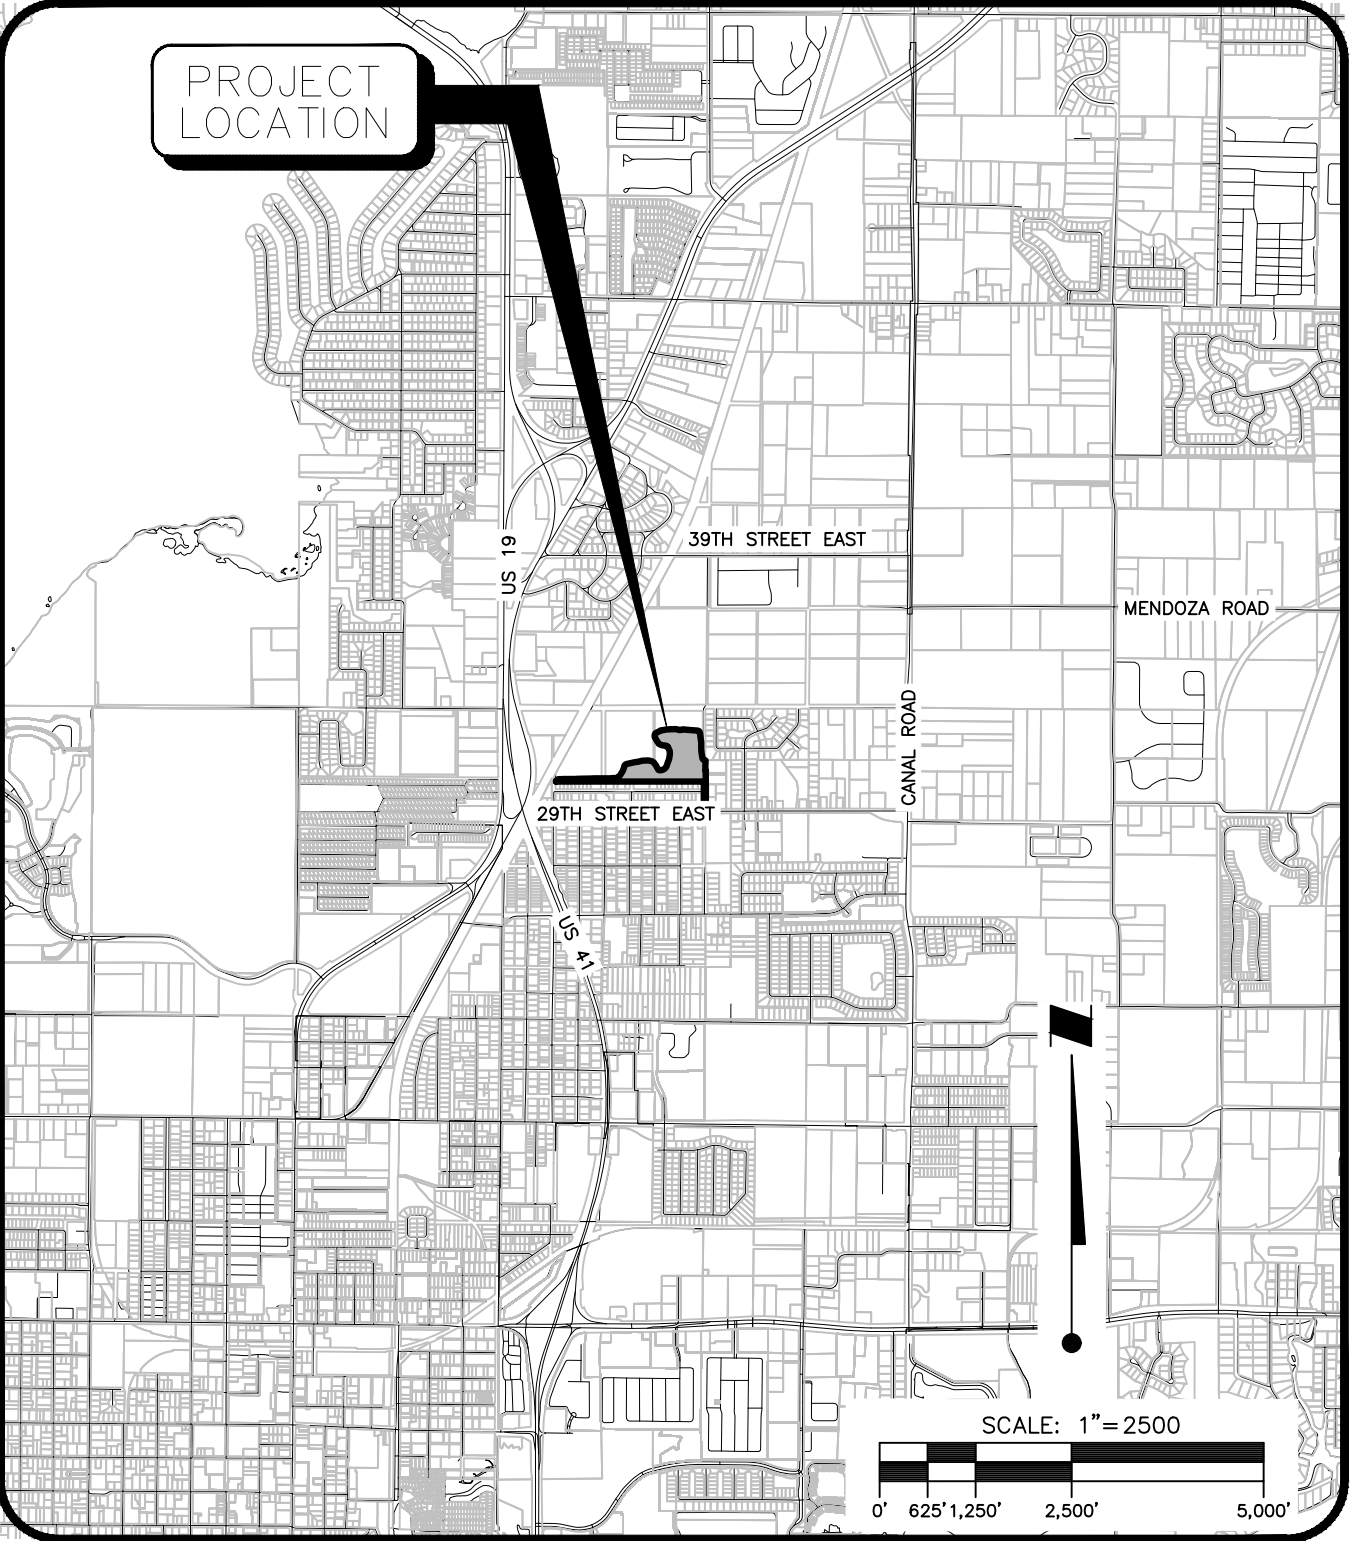


SITE MAP

INDEX TO SHEETS

SHEET NO.	DESCRIPTION
1	COVER SHEET
2	AERIAL LOCATION MAP
3	SITE PLAN KEY SHEET
4-9	SITE PLAN
10	GRADING AND DRAINAGE PLAN KEY SHEET
11-16	GRADING AND DRAINAGE PLAN
17	UTILITY SITE PLAN GENERAL NOTES AND KEY SHEET
18-19	UTILITY PLAN AND PROFILES
20-21	CONSTRUCTION DETAILS
22-23	SECTIONS AND DETAILS
24-25	UTILITY DETAILS
27	BEST MANAGEMENT PRACTICES PLAN
28	BEST MANAGEMENT PRACTICES DETAILS
LP-101	LANDSCAPE PLANTING PLAN
LP-102	LANDSCAPE PLANTING PLAN
LP-501	LANDSCAPE DETAILS
LP-502	LANDSCAPE NOTES
	DENOTES SHEETS SUBMITTED FOR ERP

STATUS : REVISIONS

ENGINEERING TECH	PROJECT ECOLOGIST	PROJECT MANAGER
-	-	R. QUINCE SELLERS, P.E. FLORIDA LICENSE NO. 49374
DATE	CHECKED BY	
RESERVED FOR STATUS AND DATE STAMPS		
PROJECT NUMBER 177310895		
DATE JULY 2019	INDEX NUMBER D-177310895-01C-001	

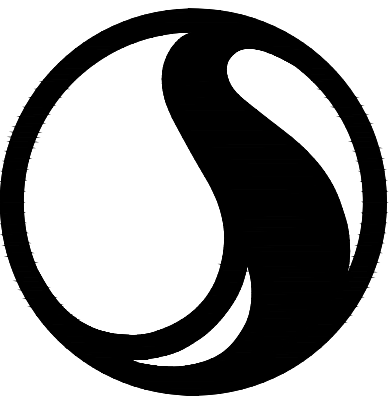

Stantec

6900 Professional Parkway East, Sarasota, FL 34240-8414

Phone 941-907-6900 • Fax 941-907-6910

Certificate of Authorization #27013 • www.stantec.com

The Contractor shall verify and be responsible for all dimensions. DO NOT scale the drawing - any errors or omissions shall be reported to Stantec without delay. The Copyrights to all designs and drawings are the property of Stantec. Reproduction or use for any purpose other than that authorized by Stantec is forbidden.



Saved: 4/18/2023 8:21 AM QSELLERS | Project: 4/18/2023 8:40:31 AM QSELLERS | V:\1773\active\177310895\05_report\civil\drawing\design\civil\fig\sheet\177310895-01C-002.dwg

7	EDIT PHASE LINE	4/17/23	RQS/89561	ET			
6	ADD PHASE LINE/LABELS	12/14/22	RQS/89561	ET			
5	REV RR/SW LOCATION, ADD TRANSFORMER, FPL EASEMENT	6/21/22	RQS/89561	ET	ACTIVITY	INITIALS/EMP. NO.	DATE
4	REVISION TO INTERNAL LIMIT OF CONSTRUCTION PER MC	4/14/21	RQS/89561	EA	DESIGNED BY:		
3	REVISION TO RESTROOM, PAVILION, AND PLAYGROUND PER MC	1/6/21	KG/101511	RQS/89561	DRAWN BY:		
2	REVISE TEXT FOR PLAYGROUND AND PLAY (GRASS) FIELD	7/10/19	KG/101511	RQS/89561	CHECKED BY:		
1	REVISE 8TH AVE. EAST STREET NAME, REVISE FENCE SCALE	8/27/18	KG/101511	RQS/89561	CONTRACT ADMIN. BY:		
Δ	REV. NO.	REVISION	DATE	DRAWN BY / EMP. NO.	CHECKED BY / EMP. NO.	WM APPROVED BY:	

**Stantec**
6900 Professional Parkway East, Sarasota, FL 34240-8414
Phone 941-907-6800 • Fax 941-907-6910
Certificate of Authorization #27013 • www.stantec.com

The Contractor shall verify and be responsible for all dimensions. DO NOT scale the drawing - any errors or omissions shall be reported to Stantec without delay. The Copyrights to all designs and drawings are the property of Stantec. Reproduction or use for any purpose other than that authorized by Stantec is forbidden.

CLIENT: MANATEE BOARD OF COUNTY COMMISSIONERS		DATE: JULY 2019	TITLE: AERIAL LOCATION MAP		R. QUINCE SELLERS, P.E. FLORIDA LICENSE NO. 49374 INDEX NUMBER:
PROJECT: WASHINGTON PARK PRESERVE PHASE I		HORIZONTAL SCALE:	VERTICAL SCALE:		
SEC: TWP: RGE: 12 34S 17E		CROSS REFERENCE FILE NO.:		PROJECT NUMBER: 177310895	SHEET NUMBER: 2 OF 28

GENERAL NOTES:

- TOTAL PROPERTY BOUNDARY AREA (PARCEL 2519600007): 39.4± AC
- PROJECT AREA WITHIN PROPERTY = 11.50± AC
PROJECT AREA IN COUNTY R-O-W = 0.20 AC
TOTAL PROJECT AREA = 11.70± AC
- BOUNDARY DATA SHOWN IS FOR INFORMATIONAL PURPOSES ONLY AND DOES NOT CONSTITUTE A BOUNDARY SURVEY.
- THE PROJECT WILL CONSIST OF A PUBLIC PASSIVE RECREATIONAL PRESERVE.
- CURRENT ZONING IS RESIDENTIAL SINGLE FAMILY (RSF-4.5). THE SITE IS LOCATED WITHIN THE LIMITS OF THE MANATEE COUNTY WASHINGTON PARK PRESERVE. THE EXISTING LAND USE IS VACANT/COUNTY USE.
- THE PROJECT IS RECREATION, LOW INTENSITY USE.
- PROJECT IS LOCATED WITHIN FLOOD ZONE X AS PER FEMA FIRM COMMUNITY PANEL 12081C0166E (EFFECTIVE 3/17/2014).
- SANITARY SEWER AND POTABLE WATER SERVICE WILL BE PROVIDED BY CONNECTION TO EXISTING FACILITIES MAINTAINED BY MANATEE COUNTY. ALL SANITARY SEWER AND POTABLE WATER CONSTRUCTION SHALL MEET MANATEE COUNTY PUBLIC WORKS STANDARDS. RECLAIMED WATER IS NOT CURRENTLY AVAILABLE FOR THIS SITE.
- THE DEVELOPMENT SHALL ADHERE TO SECTION 715 OF THE MANATEE COUNTY LAND DEVELOPMENT CODE (LDC). SEE LANDSCAPE PLANS ENCLOSED.
- ALL REQUIRED SITE IMPROVEMENTS SHALL BE CONSTRUCTED IN ACCORDANCE WITH SECTION 337, "INSTALLATION OF REQUIRED IMPROVEMENTS", OF THE MANATEE COUNTY LDC.
- THERE ARE NO KNOWN EXISTING EASEMENTS, BUILDINGS, STREETS, AND/OR HISTORIC SITES LOCATED WITHIN THE PROPERTY.
- THERE ARE NO KNOWN EXISTING COVENANTS OR DEED RESTRICTIONS WHICH WOULD AT THIS TIME AFFECT THE PROPOSED DEVELOPMENT.
- THIS PROJECT HAS BEEN DESIGNED TO PROVIDE REASONABLE ASSURANCE THAT ALL APPLICABLE PERMITS CAN BE OBTAINED.
- THE STORMWATER MANAGEMENT SYSTEM FOR THIS DEVELOPMENT WILL BE MAINTAINED BY MANATEE COUNTY.
- CONSTRUCTION SCHEDULE:
APPROXIMATE START DATE: JULY 2021
APPROXIMATE END DATE: JULY 2022
- ALL COMMON IMPROVEMENTS AND OPEN SPACE WITHIN THE SITE WILL BE MAINTAINED BY MANATEE COUNTY.
- THE STORMWATER MANAGEMENT SYSTEM HAS BEEN DESIGNED IN ACCORDANCE WITH MANATEE COUNTY REQUIREMENTS, AND CHAPTER 62-330 F.A.C. REQUIREMENTS.
- THERE ARE NO EXISTING WETLANDS LOCATED WITHIN OR DIRECTLY ADJACENT TO THE PROJECT AREA. AN ENVIRONMENTAL RESOURCE PERMIT FROM SWFWMD WILL BE OBTAINED AS REQUIRED.
- IN ORDER TO MEET THE PARKING DEMANDS ANTICIPATED BY MANATEE COUNTY, THE FOLLOWING PARKING SPACES ARE PROPOSED:
20 VEHICLE PARKING SPACES (INCLUDES 3 HANDICAP SPACES)
1 BIKE RACK SPACE

- THERE NO KNOWN WELLS LOCATED WITHIN THE PROJECT AREA.
- THERE ARE NO KNOWN PERENNIAL STREAMS LOCATED WITHIN OR DIRECTLY ADJACENT TO THE PROJECT AREA.
- ALL PROPOSED SIGNAGE WILL BE IN ACCORDANCE WITH THE MANATEE COUNTY LAND DEVELOPMENT CODE.
- DRAINAGE AND UTILITY EASEMENTS WILL BE PROVIDED AS REQUIRED BY THE MANATEE COUNTY LAND DEVELOPMENT CODE.
- ALL SEDIMENT AND EROSION CONTROL DEVICES SHALL BE IN PLACE PRIOR TO CONSTRUCTION ACTIVITIES.
- ALL EXISTING FEATURES ARE LABELED AS EXISTING ON THE SITE PLAN SHEETS. ALL OTHER FEATURES NOT LABELED EXISTING, ARE PROPOSED.
- ALL PROPOSED SETBACKS ARE SHOWN ON THE SITE PLAN.
- ALL DRIVEWAYS AND DRIVE AISLES WILL BE CONSTRUCTED IN ACCORDANCE WITH THE MANATEE COUNTY LDC AND WILL BE MAINTAINED BY MANATEE COUNTY. ALL TRAFFIC CONTROL SIGNAGE AND PAVEMENT MARKINGS, SHALL CONFORM TO FDOT AND MUTCD STANDARDS.
- SOLID WASTE WILL BE COLLECTED BY MANATEE COUNTY PARKS AND NATURAL RESOURCES STAFF AND TRANSPORTED TO THE EXISTING OFFSITE SOLID WASTE COLLECTION FACILITIES.
- NO PARKING LOT LIGHTING IS PROPOSED AT THIS TIME.
- PROPOSED BUILDING SQUARE FOOTAGE (480 S.F. TOTAL):
RESTROOM BUILDING = 480 S.F.
- THE PROPOSED ON-SITE FIRE HYDRANT WILL PROVIDE FIRE FLOW AS REQUIRED BY NORTH RIVER FIRE DISTRICT FIRE MARSHAL.
- ALL POTABLE WATER FACILITIES DOWNSTREAM OF THE METERS, AND ALL WASTEWATER FACILITIES ON PARK PROPERTY SHALL BE PARKS AND NATURAL RESOURCES DEPARTMENT OWNED AND MAINTAINED. ALL POTABLE WATER FACILITIES FROM THE TIE INTO EXISTING UP TO AND INCLUDING THE METER AND ALL WASTEWATER FACILITIES WITHIN THE PUBLIC RIGHT-OF-WAY SHALL BE UTILITY DEPARTMENT OWNED AND MAINTAINED.
- PRIOR TO START OF CONSTRUCTION OF ANY WORK WITHIN THE MANATEE COUNTY RIGHT-OF-WAY (ROW) A TEMPORARY TRAFFIC CONTROL PLAN (TTCP) SHALL BE PREPARED AND SUBMITTED TO THE MANATEE COUNTY INFRASTRUCTURE INSPECTIONS DIVISION MANAGER.
- ALL THE SIGNING AND PAVEMENT MARKINGS SHALL BE PROVIDED IN ACCORDANCE WITH THE LATEST EDITIONS OF THE MANUAL ON UNIFORM TRAFFIC CONTROL DEVICES (MUTCD), FDOT DESIGN STANDARDS, AND THE MANATEE COUNTY PUBLIC WORKS DEPARTMENT - HIGHWAY, TRAFFIC, AND STORMWATER STANDARDS. TRAFFIC CONTROL DEVICES THAT DO NOT CONFORM TO THE LATEST EDITION OF THE MANATEE COUNTY PUBLIC WORKS DEPARTMENT HIGHWAY, TRAFFIC & STORMWATER STANDARDS WITHIN THE PUBLICLY MAINTAINED RIGHT OF WAY WILL REQUIRE A SIGN AND HARDWARE DIAGRAM AND, IF ACCEPTABLE, AN EXECUTED MAINTENANCE AGREEMENT PRIOR TO APPROVAL OF CONSTRUCTION PLANS.
- PARK SIGN AND DEDICATION PLAQUE SIGN ARE TO BE FIELD DETERMINED AT PARK ENTRANCE AND TYPICAL OF SIMILAR SIGNS AT OTHER COUNTY PARK PRESERVES AND IN ACCORDANCE WITH COUNTY STANDARDS.
- EARTH-MOVING ACTIVITIES AND EXCAVATION REQUIRING DEWATERING SHALL BE IN ACCORDANCE WITH THE SOIL AND DEWATERING MANAGEMENT PLAN, DATED AUGUST 4, 2020, PREPARED BY PROFESSIONAL SERVICES INDUSTRY INC. (PSI) WITH OVERSIGHT PROVIDED BY PSI OR OTHER ENVIRONMENTAL PROFESSIONAL SERVICES.

FINAL SITE PLAN STIPULATIONS:

- AN ENVIRONMENTAL RESOURCE PERMIT (ERP) APPROVED BY SOUTHWEST FLORIDA WATER MANAGEMENT DISTRICT (SWFWMD) SHALL BE PROVIDED TO THE ENVIRONMENTAL REVIEW SECTION (ERS) FOR REVIEW PRIOR TO COMMENCEMENT OF CONSTRUCTION.
- THE APPLICANT SHALL BE AWARE THAT THE STATE ENDANGERED GOPHER TORTOISE AND ITS BURROWS ARE PROTECTED. IF GOPHER TORTOISES OR THEIR BURROWS ARE FOUND ON THE SITE AS VEGETATION CLEARING OCCURS, THE APPLICANT SHALL PROVIDE COPIES OF THE PROPER FLORIDA FISH AND WILDLIFE CONSERVATION COMMISSION (FWCC) PERMITS, AND MAPS SHOWING LOCATIONS OF ALL BURROWS AND ANY ENCOUNTERS TO ENVIRONMENTAL REVIEW SECTION STAFF.
- THE ENVIRONMENTAL NARRATIVE (STANTEC, JULY 5, 2018) STATES THAT ALL NUISANCE AND EXOTIC SPECIES WILL BE REMOVED IN ALL AREAS TO BE CLEARED FOR IMPROVEMENTS DURING CONSTRUCTION. ALL BRAZILIAN PEPPER WILL BE REMOVED FROM THE UPLAND AREAS. OTHER EXOTIC AND NON-NATIVE SPECIES WILL BE REMOVED AND REPLACED WITH NATIVE SPECIES ON A PHASED BASIS.
- THE ENVIRONMENTAL NARRATIVE (STANTEC, JULY 5, 2018) STATES ALL NATIVE TREES ON SITE ARE OUTSIDE THE AREA OF CONSTRUCTION IMPACT OR WILL BE PRESERVED BY FIELD LOCATING ALL TRAILS TO AVOID NATIVE TREES.

- A TOTAL OF THREE SEPARATE INSPECTIONS BY ERS STAFF ARE REQUIRED: TWO (2) SEPARATE INSPECTIONS BY ERS STAFF ARE REQUIRED PRIOR TO AUTHORIZATION OF CONSTRUCTION AND/OR LAND CLEARING ACTIVITIES AND ONE (1) FINAL SITE INSPECTION FOR REMOVAL OF EROSION AND SEDIMENT CONTROL (ESC) DEVICES:

- YOU ARE AUTHORIZED TO STAKE EROSION AND SEDIMENT CONTROL (ESC) DEVICE LOCATIONS. AFTER STAKING ESC MEASURES, ERS STAFF MUST BE CONTACTED TO INSPECT THE STAKED LOCATIONS.
- AFTER THE INSTALLATION OF ESC DEVICES HAS BEEN COMPLETED, A SECOND INSPECTION IS REQUIRED TO ENSURE ADEQUACY.

PER SECTION 355.3 MDC THE APPLICANT SHALL SCHEDULE AN ON-SITE MEETING WITH STAFF FROM THE BUILDING AND DEVELOPMENT SERVICES DEPARTMENT (ERS) AND THE PUBLIC WORKS DEPARTMENT, AS WELL AS THE ENGINEER OF RECORD AND THE CONTRACTOR. FINAL APPROVAL OF THE ESCP AND AUTHORIZATION OF CONSTRUCTION WILL BE GRANTED ONLY AFTER AN ON-SITE MEETING HAS BEEN CONDUCTED. THE SECOND INSPECTION CAN BE INCORPORATED IN THE ON-SITE MEETING REQUIRED BY MDC SECTION 355.3.

- AFTER CONSTRUCTION IS COMPLETE, A THIRD INSPECTION IS REQUIRED TO INSPECT THAT THE AREA HAS BEEN STABILIZED AND ALL ESC DEVICES HAVE BEEN REMOVED FROM THE PROJECT SITE.

NOTES:

- SEE AERIAL LOCATION MAP (SHEET 2) FOR LEGEND.
- SEE BEST MANAGEMENT PRACTICES PLAN (SHEET 27) FOR SILT FENCE LOCATIONS.
- SEE INTERK/PSI SOIL AND DEWATERING MANAGEMENT PLAN AND SHEET X01 FOR ADDITIONAL INFORMATION ON SOIL MANAGEMENT DURING CONSTRUCTION.


SCALE IN FEET



SHEET 4

SHEET 5

SHEET 6

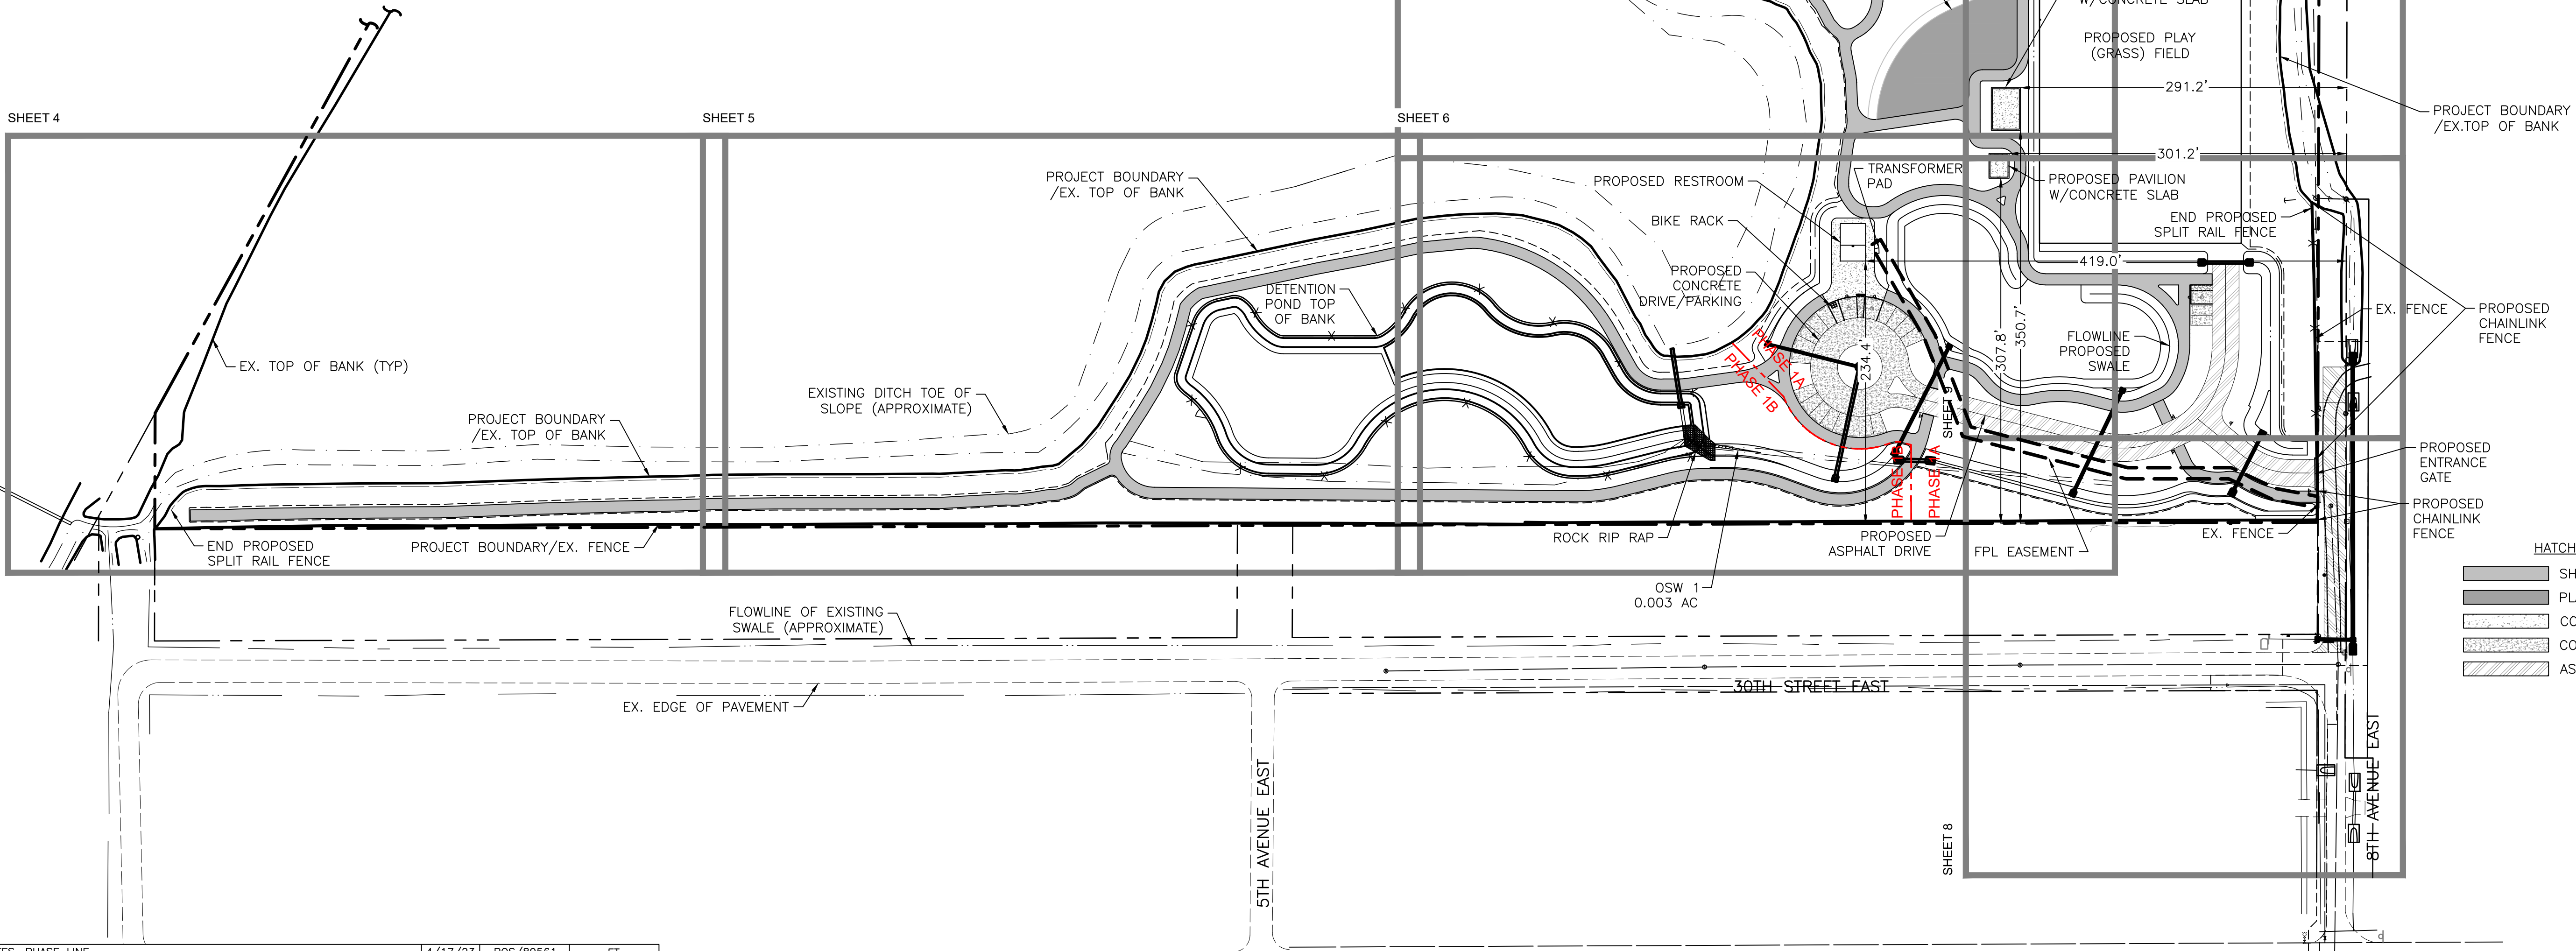

HATCH LEGEND

- SHELL TRAIL
- PLAYGROUND AREA
- CONCRETE
- CONCRETE PAVEMENT
- ASPHALT PAVEMENT

8	REV NOTES, PHASE LINE.	4/17/23	RQS/89561	ET			
7	REV NOTES, HTCH LGND, CONC PVMT, ASPH PVMT. ADD PHASING, FENCE.	12/14/22	RQS/89561	ET			
6	REV RR/SW LOCATION, ADD TRANSFORMER PAD, FPL EASEMENT	6/21/22	RQS/89561	ET			
5	REVISION TO INTERNAL LIMIT OF CONSTRUCTION PER MC	4/14/21	RQS/89561	EA	ACTIVITY:	INITIALS/EMP. NO.	DATE
4	REVISION TO RESTROOM, PAVILION, REVISE NOTES, AND PLAYGROUND PER MC	1/25/21	KG/101511	RQS/89561	DESIGNED BY:		
3	REVISE TEXT FOR PLAYGROUND AND PLAY (GRASS) FIELD	7/10/19	KG/101511	RQS/89561	DRAWN BY:		
2	ADD ASPHALT HATCHING	10/18/18	KG/101511	RQS/89561	CHECKED BY:		
1	ADD NOTE 34, ADD FINAL SITE PLAN STIPULATIONS	8/27/18	KG/101511	RQS/89561	CONTRACT ADMIN. BY:		
Δ REV NO.	REVISION	DATE	DRAWN BY / EMP. NO.	CHECKED BY / EMP. NO.	WM APPROVED BY:		



Stantec
6900 Professional Parkway East, Sarasota, FL 34240-8414
Phone 941-907-6800 • Fax 941-907-6810
Certificate of Authorization #271013 • www.stantec.com

The Contractor shall verify and be responsible for all dimensions. DO NOT scale the drawing - any errors or omissions shall be reported to Stantec without delay. The Copyrights to all designs and drawings are the property of Stantec. Reproduction or use for any purpose other than that authorized by Stantec is forbidden.

CLIENT: MANATEE BOARD
OF COUNTY COMMISSIONERS

PROJECT: WASHINGTON PARK PRESERVE PHASE I

DATE: JULY 2019
HORIZONTAL SCALE:

VERTICAL SCALE:

SEC. TWP. RGE. 12 34S 17E

TITLE: SITE PLAN KEY SHEET



CROSS REFERENCE FILE NO.:

PROJECT NUMBER: 177310895

R. QUINCE SELLERS, P.E.
FLORIDA LICENSE NO. 49374
INDEX NUMBER:

SHEET NUMBER: 3 OF 28

Saved: 4/17/2023 8:46 PM QSELLERS | Project: 4/18/2023 8:40:55 AM QSELLERS | V:\1773\setba\177310895\05_report\setba\drawing_design\setba\sheet\177310895-01C-004.dwg

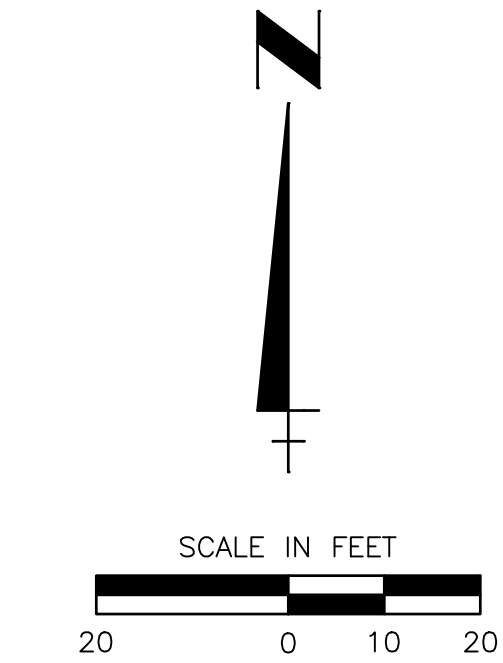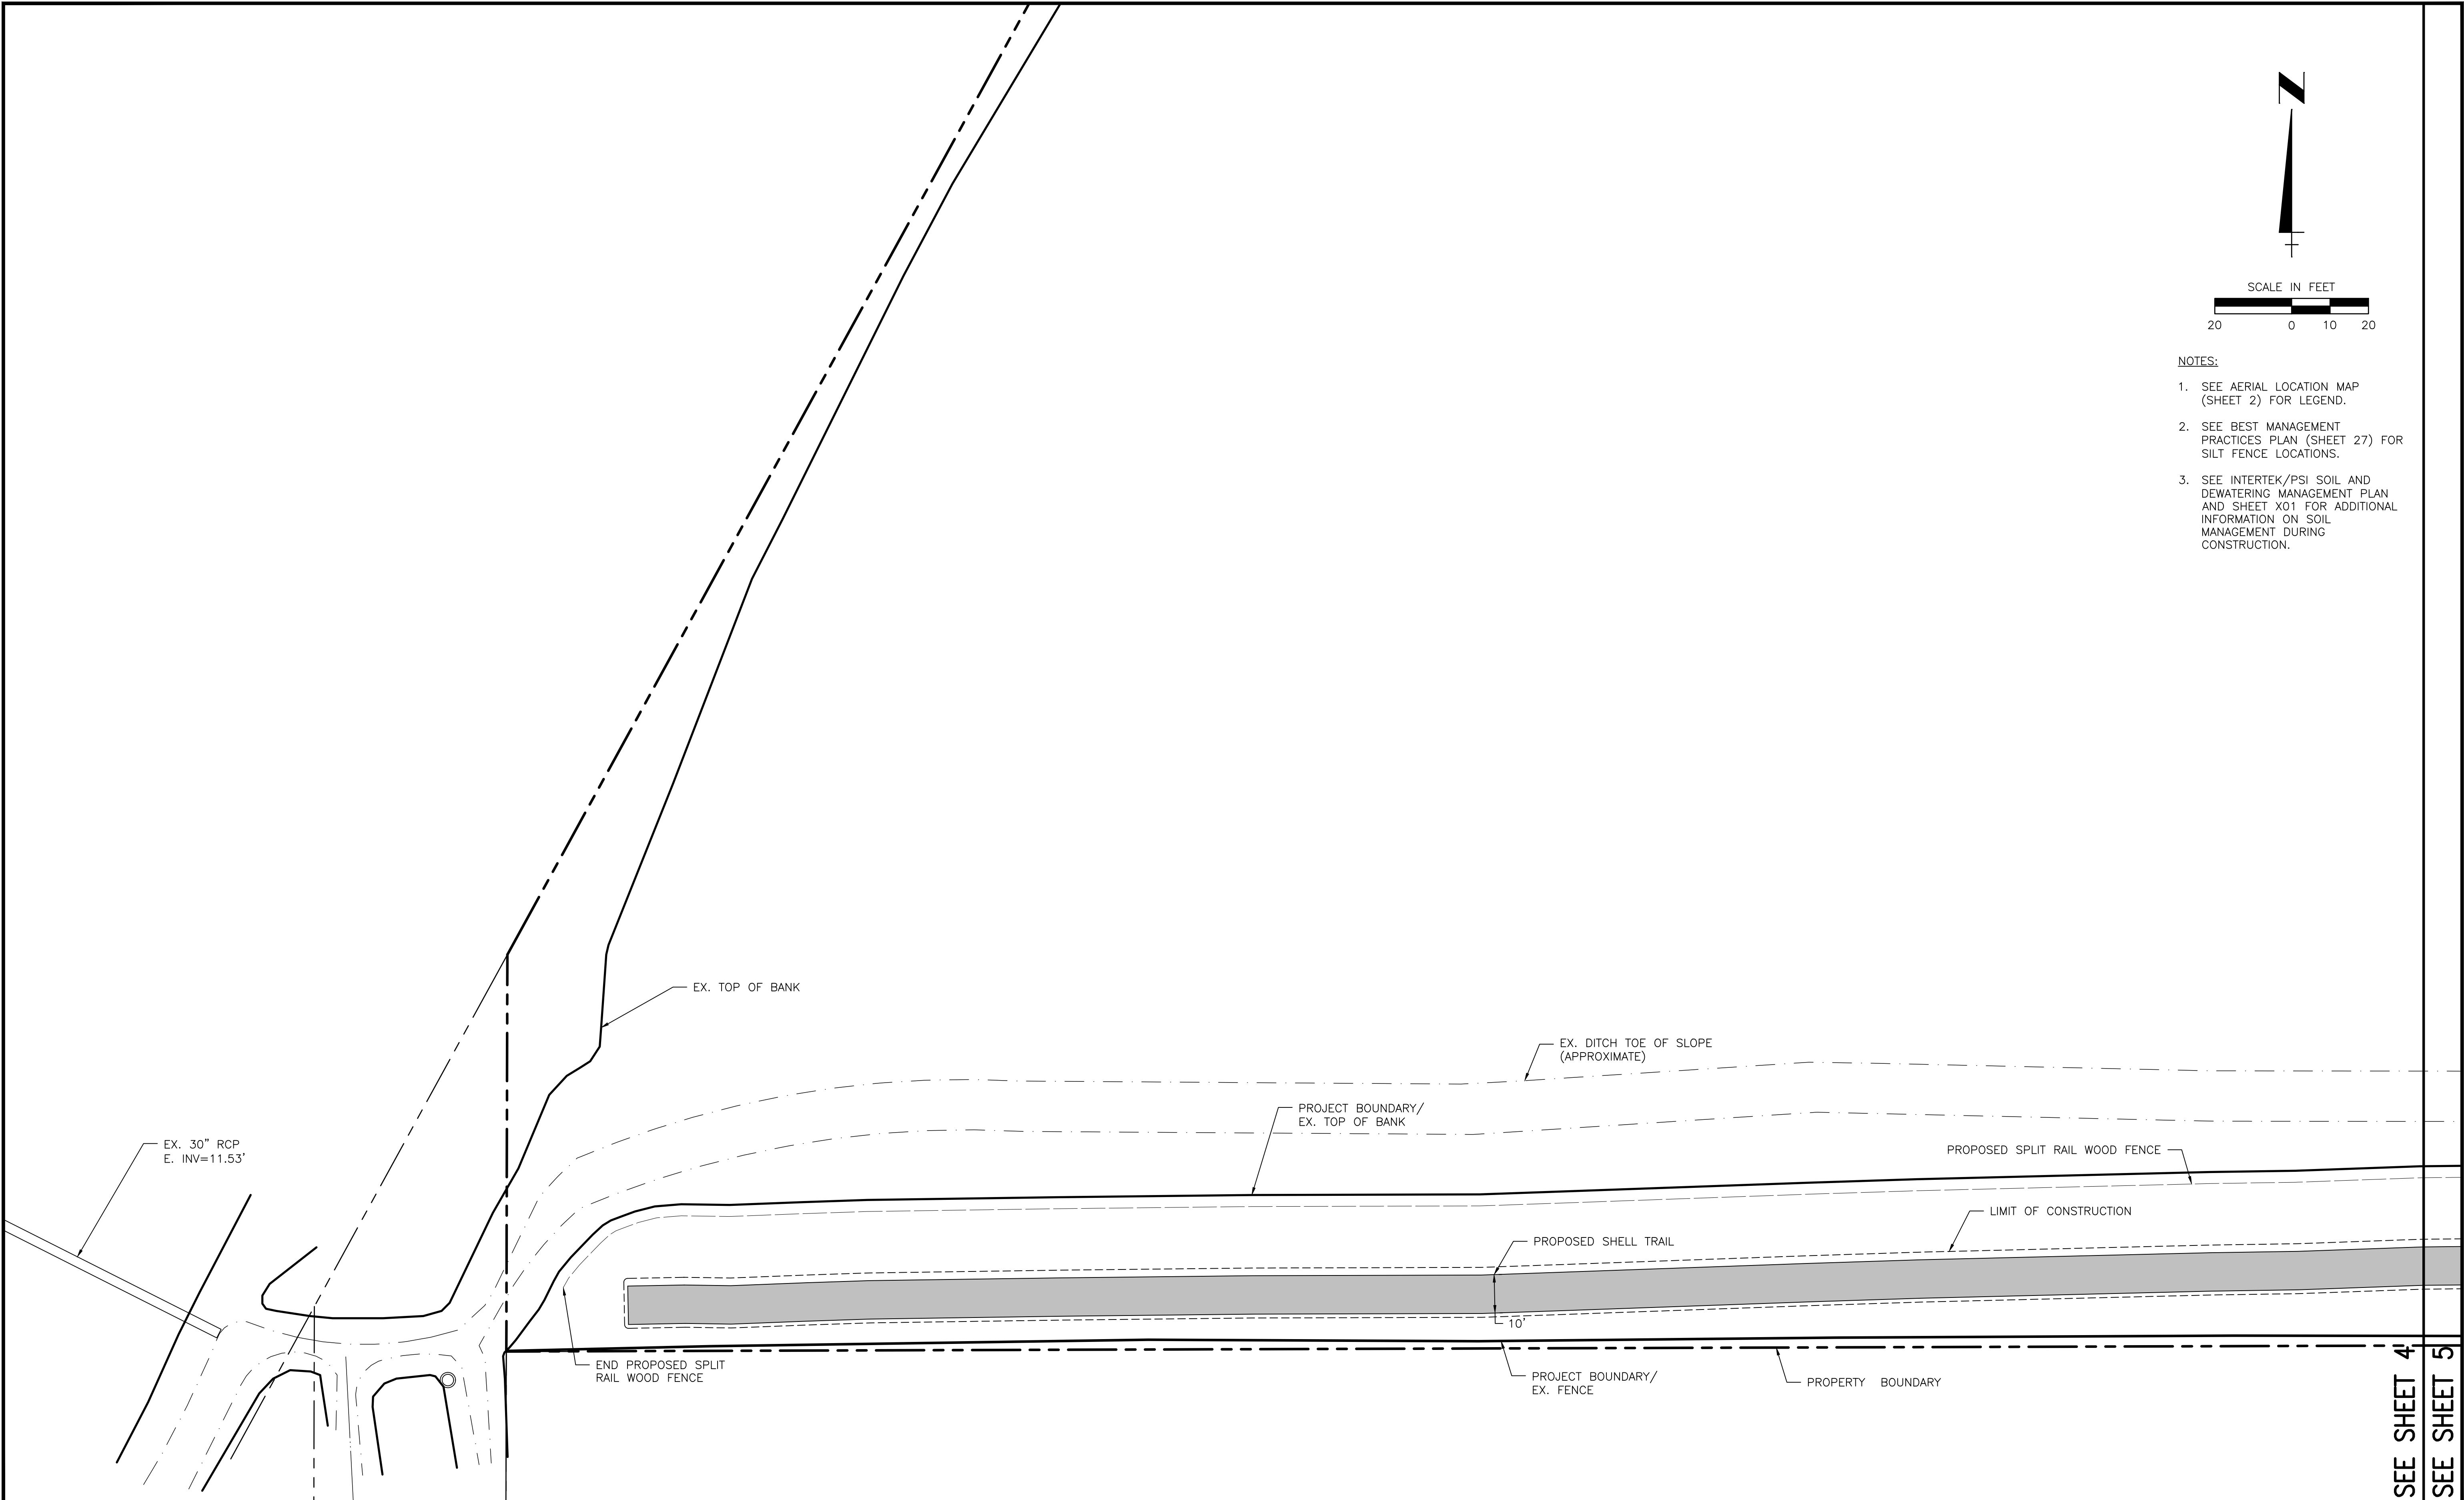

- NOTES:
1. SEE AERIAL LOCATION MAP (SHEET 2) FOR LEGEND.
 2. SEE BEST MANAGEMENT PRACTICES PLAN (SHEET 27) FOR SILT FENCE LOCATIONS.
 3. SEE INTERTEK/PSI SOIL AND DEWATERING MANAGEMENT PLAN AND SHEET X01 FOR ADDITIONAL INFORMATION ON SOIL MANAGEMENT DURING CONSTRUCTION.

				ACTIVITY		INITIALS/EMP. NO.	DATE	 Stantec 6900 Professional Parkway East, Sarasota, FL 34240-8414 Phone 941-907-6900 • Fax 941-907-6910 Certificate of Authorization #27013 • www.stantec.com The Contractor shall verify and be responsible for all dimensions. DO NOT scale the drawing - any errors or omissions shall be reported to Stantec without delay. The Copyright to all designs and drawings are the property of Stantec. Reproduction or use for any purpose other than that authorized by Stantec is forbidden.				CLIENT:	MANATEE BOARD OF COUNTY COMMISSIONERS		DATE: JULY 2019	TITLE:	SITE PLAN		R. QUINCE SELLERS, P.E. FLORIDA LICENSE NO. 49374			
3	REV NOTES.			4/17/23	RQS/89561	ET	DESIGNED BY:								HORIZONTAL SCALE:				INDEX NUMBER:			
2	REV SR FNC LBL, NOTES.			12/14/22	RQS/89561	ET	DRAWN BY:								VERTICAL SCALE:							
1	REVISE TRAIL & FENCE LOCATION			9/05/18	RB/115155	RQS/89561	CHECKED BY:															
Δ		REV NO.	REVISION	DATE	DRAWN BY / EMP. NO.	CHECKED BY / EMP. NO.	WM APPROVED BY:	CONTRACT ADMIN. BY:		PROJECT: WASHINGTON PARK PRESERVE PHASE I				CROSS REFERENCE FILE NO.:		PROJECT NUMBER:	177310895	SHEET NUMBER:		4	OF	28




Stantec
6900 Professional Parkway East, Sarasota, FL 34240-8414
Phone: 941-907-6900 • Fax: 941-907-6910
Certificate of Authorization #27013 • www.stantec.com


The Contractor shall verify and be responsible for all dimensions. DO NOT scale the drawing - any errors or omissions shall be reported to Stantec without delay. The Copyrights to all designs and drawings are the property of Stantec. Reproduction or use for any purpose other than that authorized by Stantec is forbidden.

SEE SHEET 4
SEE SHEET 5

Saved: 4/17/2023 8:46 PM GSELLERS | Project: 4/18/2023 8:41:50 AM GSELLERS | V:\1773\cseth\177310895\05_report\cseth\drawing_design\cseth\figsheet\177310895-01C-004.dwg

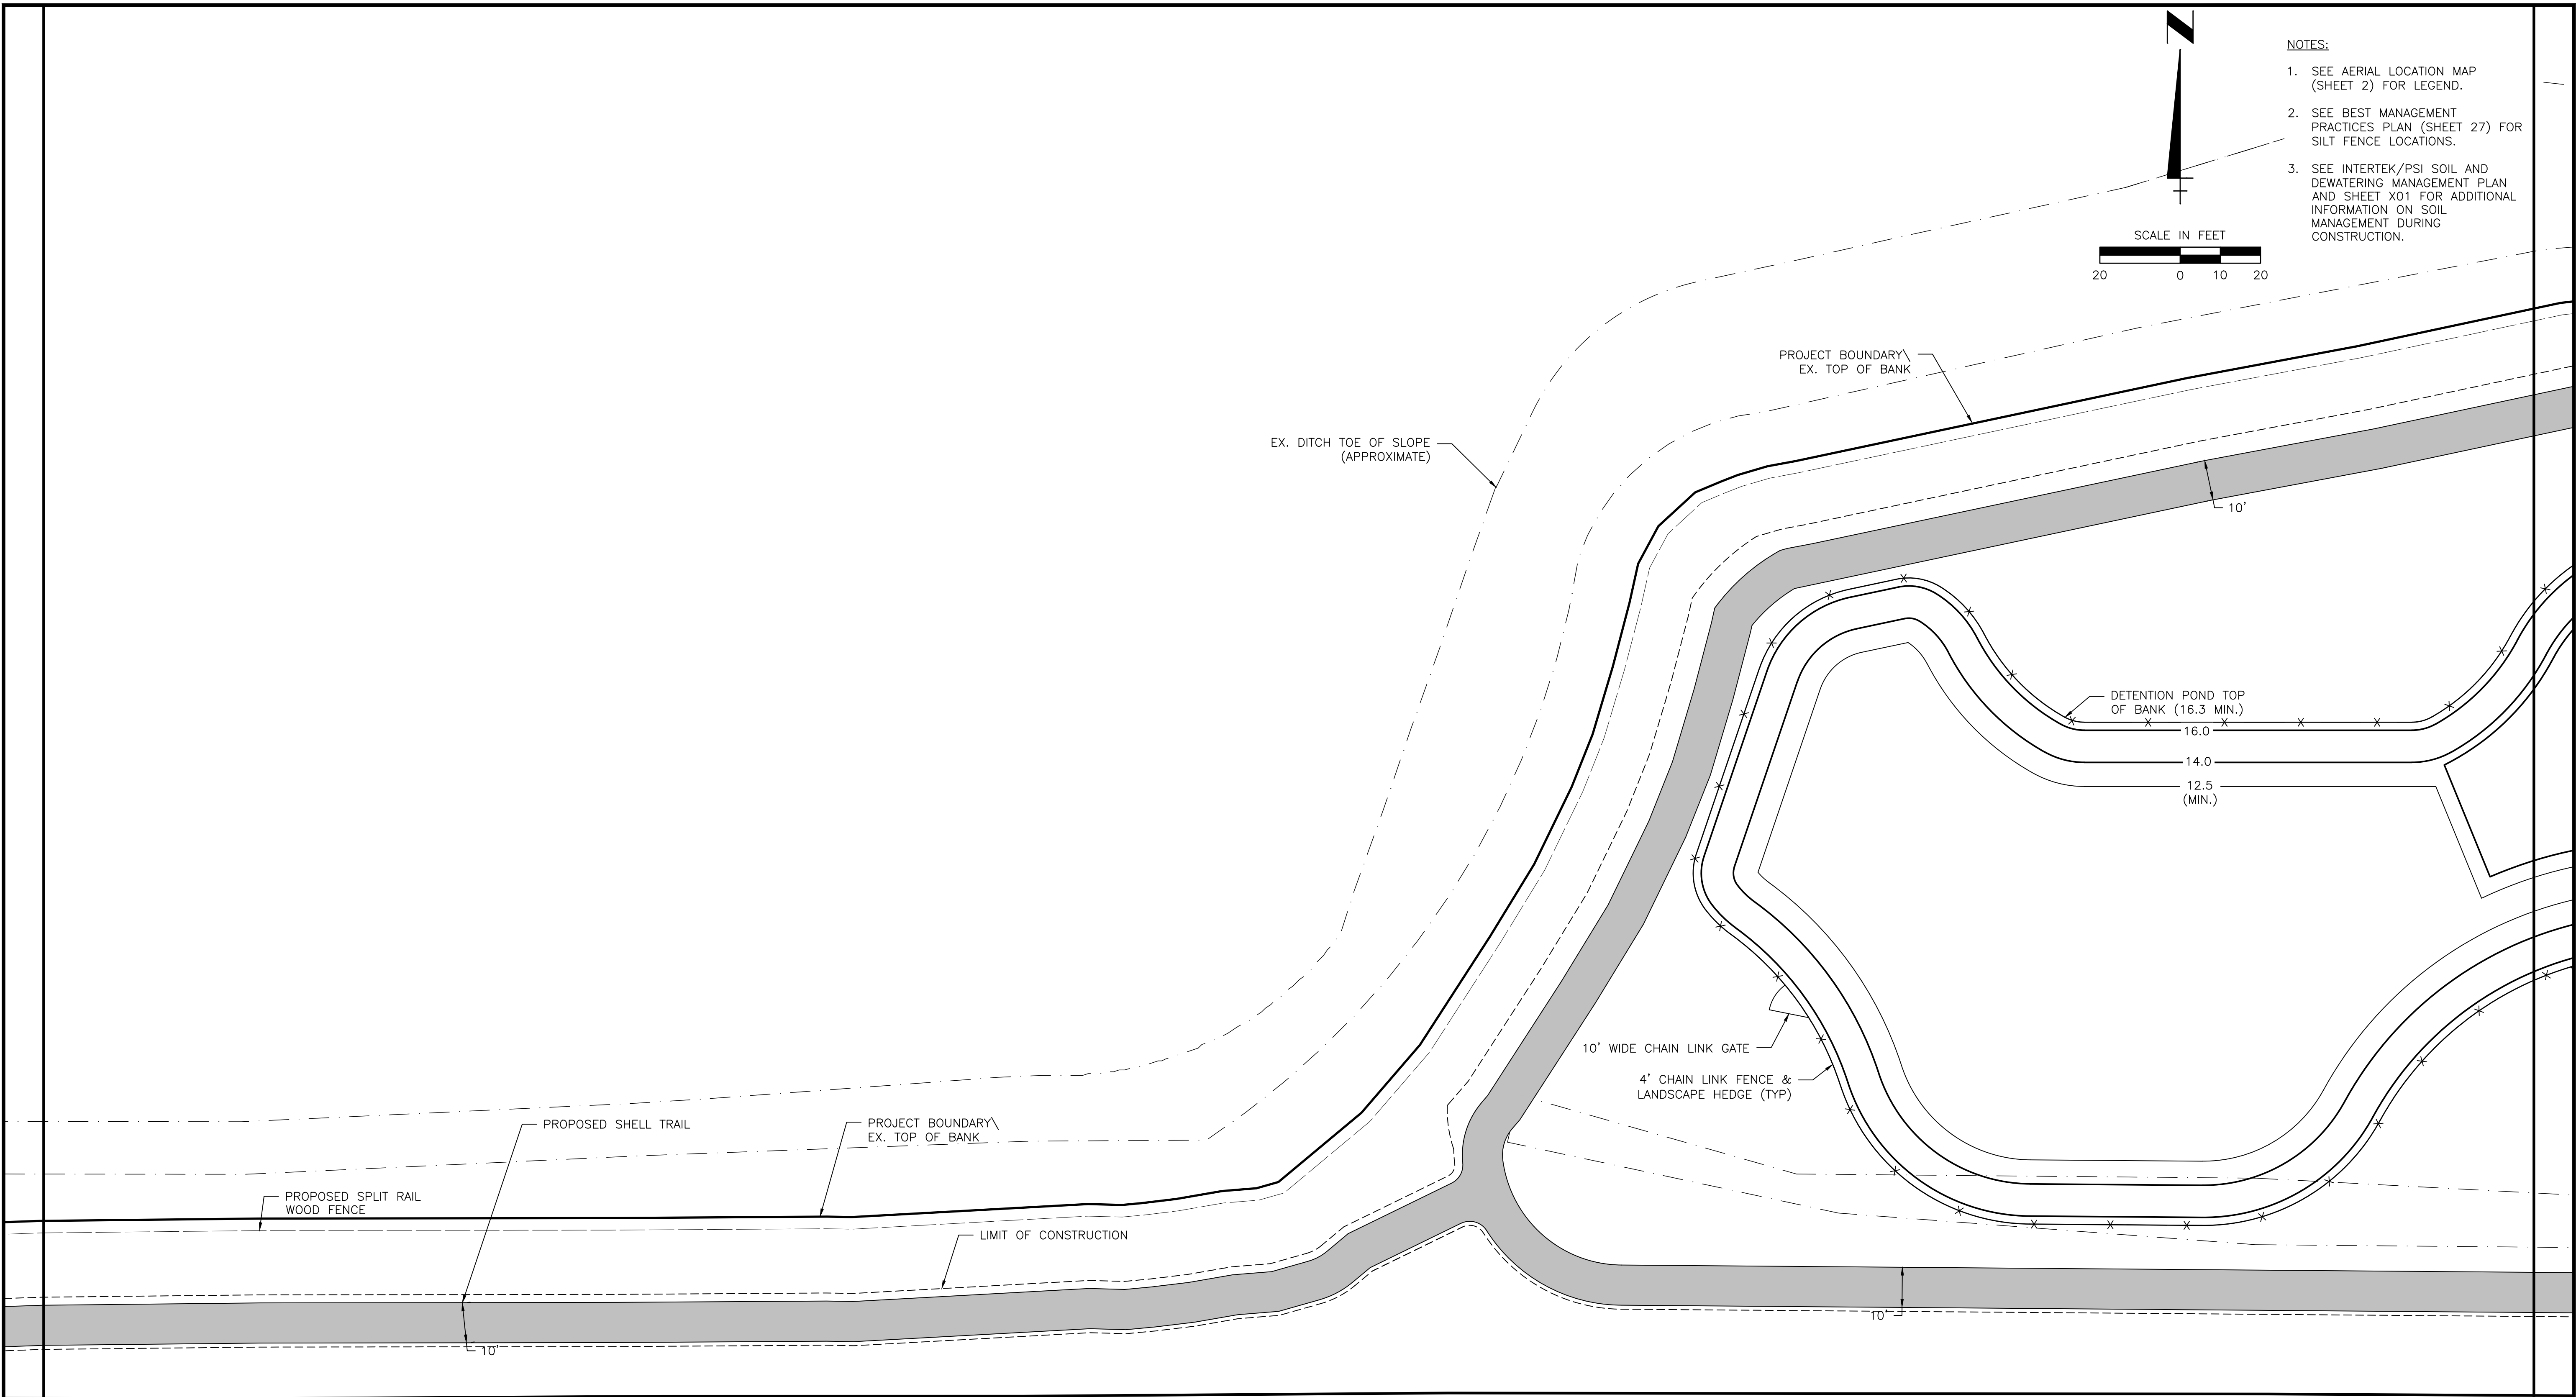

- NOTES:
1. SEE AERIAL LOCATION MAP (SHEET 2) FOR LEGEND.
 2. SEE BEST MANAGEMENT PRACTICES PLAN (SHEET 27) FOR SILT FENCE LOCATIONS.
 3. SEE INTERTEK/PSI SOIL AND DEWATERING MANAGEMENT PLAN AND SHEET X01 FOR ADDITIONAL INFORMATION ON SOIL MANAGEMENT DURING CONSTRUCTION.

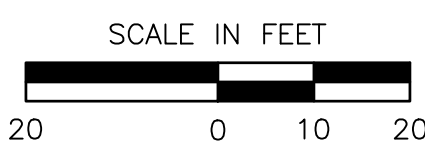

SEE SHEET 4

SEE SHEET 5

PROJECT BOUNDARY\ EX. FENCE

PROPERTY BOUNDARY

SEE SHEET 5

SEE SHEET 6

5	REV NOTES.	4/17/23	RQS/89561	ET	ACTIVITY	INITIALS/EMP. NO.	DATE	Stantec 6900 Professional Parkway East, Sarasota, FL 34240-8414 Phone 941-907-6900 • Fax 941-907-6910 Certificate of Authorization #27013 • www.stantec.com The Contractor shall verify and be responsible for all dimensions. DO NOT scale the drawing - any errors or omissions shall be reported to Stantec without delay. The Copyrights to all designs and drawings are the property of Stantec. Reproduction or use for any purpose other than that authorized by Stantec is forbidden. <td>CLIENT:</td> <td colspan="2">MANATEE BOARD OF COUNTY COMMISSIONERS</td> <td>DATE:</td> <td colspan="2">JULY 2019</td> <td rowspan="2">TITLE:</td> <td colspan="2" rowspan="2">SITE PLAN</td> <td rowspan="2">R. QUINCE SELLERS, P.E. FLORIDA LICENSE NO. 49374</td>	CLIENT:	MANATEE BOARD OF COUNTY COMMISSIONERS		DATE:	JULY 2019		TITLE:	SITE PLAN		R. QUINCE SELLERS, P.E. FLORIDA LICENSE NO. 49374
4	REV SR FNC LBL, PND FNC, NOTES.	12/14/22	RQS/89561	ET	DESIGNED BY:				HORIZONTAL SCALE:									
3	REVISION TO RESTROOM, PAVILION, AND PLAYGROUND PER MC	1/6/21	KG/101511	RQS/89561	DRAWN BY:				VERTICAL SCALE:	INDEX NUMBER:								
2	ADD 6' CHAIN LINK FENCE AROUND DETENTION POND	7/10/19	KG/101511	RQS/89561	CHECKED BY:													
1	REVISE TRAIL & FENCE LOCATION	9/05/18	RB/115155	RQS/89561	CONTRACT ADMIN. BY:				PROJECT:	WASHINGTON PARK PRESERVE PHASE I		SEC. TWP. RGE:	12 34S 17E	CROSS REFERENCE FILE NO.:	PROJECT NUMBER:	177310895	SHEET NUMBER:	5 OF 28
Δ	REV NO.	REVISION	DATE	DRAWN BY / EMP. NO.	CHECKED BY / EMP. NO.	WM APPROVED BY:												

SEE SHEET 6



SEE SHEET 8

1. SEE AERIAL LOCATION MAP (SHEET 2) FOR LEGEND.
2. SEE BEST MANAGEMENT PRACTICES PLAN (SHEET 27) FOR SILT FENCE LOCATIONS.
3. SEE INTERTEK/PSI SOIL AND DEWATERING MANAGEMENT PLAN AND SHEET X01 FOR ADDITIONAL INFORMATION ON SOIL MANAGEMENT DURING CONSTRUCTION.

SEE SHEET 6

SEE SHEET 8

7	REV NOTES AND PHASE LINE.	4/17/23	RQS/89561	ET
6	ADD OS PYMT HTCH, PHASE LINE. REV SR FNC LBL, PND FNC, NOTES.	12/14/22	RQS/89561	ET
5	REV RR/SW LOCATION, ADD TRANSFORMER, FPL EASEMENT	6/21/22	RQS/89561	ET
4	REVISION TO INTERNAL LIMIT OF CONSTRUCTION PER MC	4/14/21	RQS/89561	EA
3	REVISION TO RESTROOM, PAVILION, AND PLAYGROUND PER MC	1/6/21	KG/101511	RQS/89561
2	ADD 6' CHAIN LINK FENCE AROUND DETENTION POND	7/10/19	KG/101511	RQS/89561
1	REVISE TRAIL & FENCE LOCATIONS, ADD MES'S	9/05/18	RB/115155	RQS/89561

SEE
SECTION

Δ/REV NO.	REVISION	DATE	DRAWN BY / EMP. NO.	CHECKED BY / EMP. NO.	WM APPROVED BY:


Stantec
6900 Professional Parkway East • Sarasota, FL 34240-8414
Phone 941-907-6600 • Fax 941-907-6910
Certificate of Authorization #27013 • www.stantec.com

The Contractor shall verify and be responsible for all dimensions. DO NOT scale the drawing - any errors or omissions shall be reported to Stantec without delay. The Copyrights to all designs and drawings are the property of Stantec. Reproduction or use for any purpose other than that authorized by Stantec's forbidden.

CLIENT:		MANATEE BOARD OF COUNTY COMMISSIONERS	
DATE:	JULY 2019	TITLE:	SITE PLAN
HORIZONTAL SCALE:		INDEX NUMBER:	R. QUINCE SELLERS, P.E. FLORIDA LICENSE NO. 49374
VERTICAL SCALE:		CROSS REFERENCE FILE NO.:	PROJECT NUMBER: 177310895
SEC:	TWP: RGE: 12 34S 17E	SHEET NUMBER:	6 OF 28

Project Name: WASHINGTON PARK PRESERVE PHASE I
 Drawing No.: 177310895
 Date: JULY 2019
 Scale: AS SHOWN
 Author: [Redacted]
 Checker: [Redacted]

Saved: 4/17/2023 8:46 PM QSELLERS | Project: 4/18/2022 8:41:10 AM QSELLERS | V:\1773\setba\1773 0895\05_report\setba\drawing_design\setba\1773 0895-01C-004.dwg

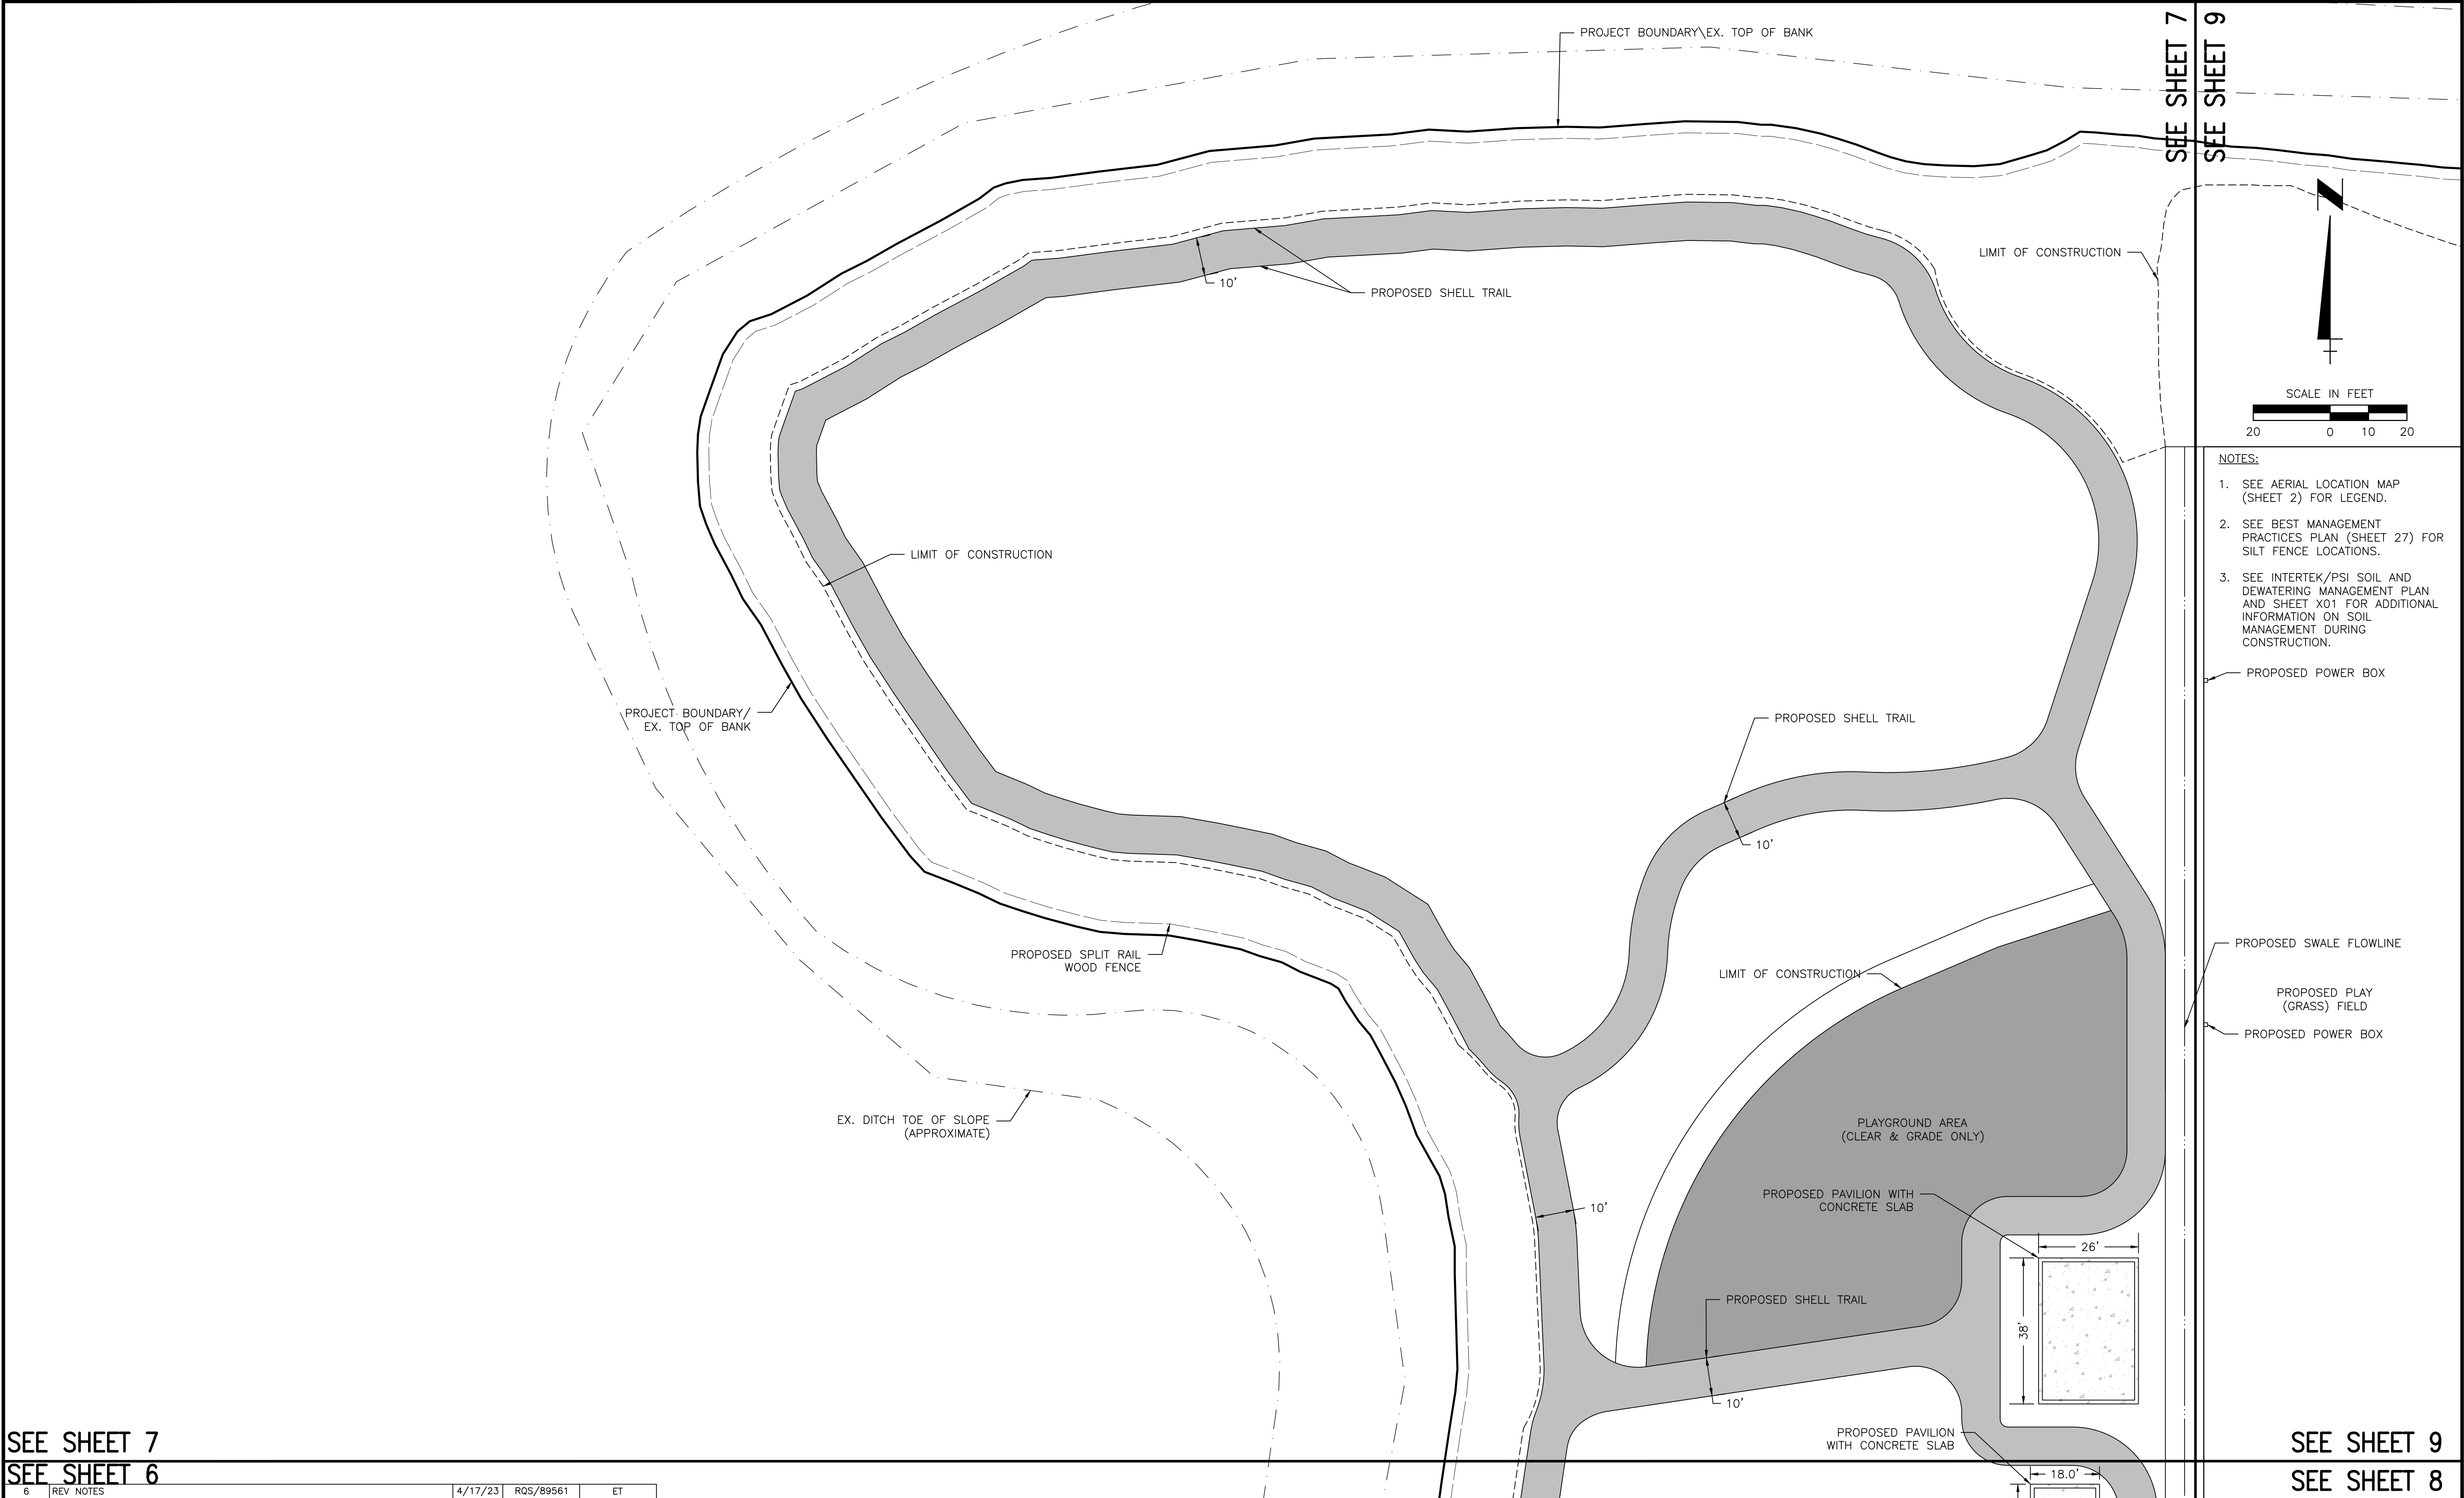

NOTES:

1. SEE AERIAL LOCATION MAP (SHEET 2) FOR LEGEND.
2. SEE BEST MANAGEMENT PRACTICES PLAN (SHEET 27) FOR SILT FENCE LOCATIONS.
3. SEE INTERTEK/PSI SOIL AND DEWATERING MANAGEMENT PLAN AND SHEET X01 FOR ADDITIONAL INFORMATION ON SOIL MANAGEMENT DURING CONSTRUCTION.

SEE SHEET 7
SEE SHEET 6

SEE SHEET 9
SEE SHEET 8

6	REV NOTES	4/17/23	RQS/89561	ET			
5	REV SR FNC LBL, NOTES.	12/14/22	RQS/89561	ET	ACTIVITY:	INITIALS/EMP. NO.	DATE
4	REVISION TO INTERNAL LIMIT OF CONSTRUCTION PER MC	4/14/21	RQS/89561	EA	DESIGNED BY:		
3	REVISION TO RESTROOM, PAVILION, AND PLAYGROUND PER MC	1/6/21	KG/101511	RQS/89561	DRAWN BY:		
2	REVISE TEXT FOR PLAYGROUND AND PLAY (GRASS) FIELD	7/10/19	KG/101511	RQS/89561	CHECKED BY:		
1	REVISE FENCE & TRAIL LOCATION	9/05/18	RB/115155	RQS/89561	CONTRACT ADMIN. BY:		
Δ	REV NO.	REVISION	DATE	DRAWN BY / EMP. NO.	CHECKED BY / EMP. NO.	WM APPROVED BY:	



Stantec
6900 Professional Parkway East, Sarasota, FL 34240-8414
Phone: 941-907-6800 • Fax: 941-907-6810
Certificate of Authorization #27013 • www.stantec.com

The Contractor shall verify and be responsible for all dimensions. DO NOT scale the drawing - any errors or omissions shall be reported to Stantec without delay. The Copyrights to all designs and drawings are the property of Stantec. Reproduction or use for any purpose other than that authorized by Stantec is forbidden.

CLIENT: MANATEE BOARD
OF COUNTY COMMISSIONERS

PROJECT: WASHINGTON PARK PRESERVE PHASE I

DATE: JULY 2019
HORIZONTAL SCALE:

VERTICAL SCALE:

SEC. TWP. RGE. 12 34S 17E

TITLE:

SITE PLAN

CROSS REFERENCE FILE NO.:


PROJECT NUMBER:

177310895

R. QUINCE SELLERS, P.E.
FLORIDA LICENSE NO. 49374
INDEX NUMBER:

SHEET NUMBER: 7 OF 28

SEE SHEET 6
SEE SHEET 8

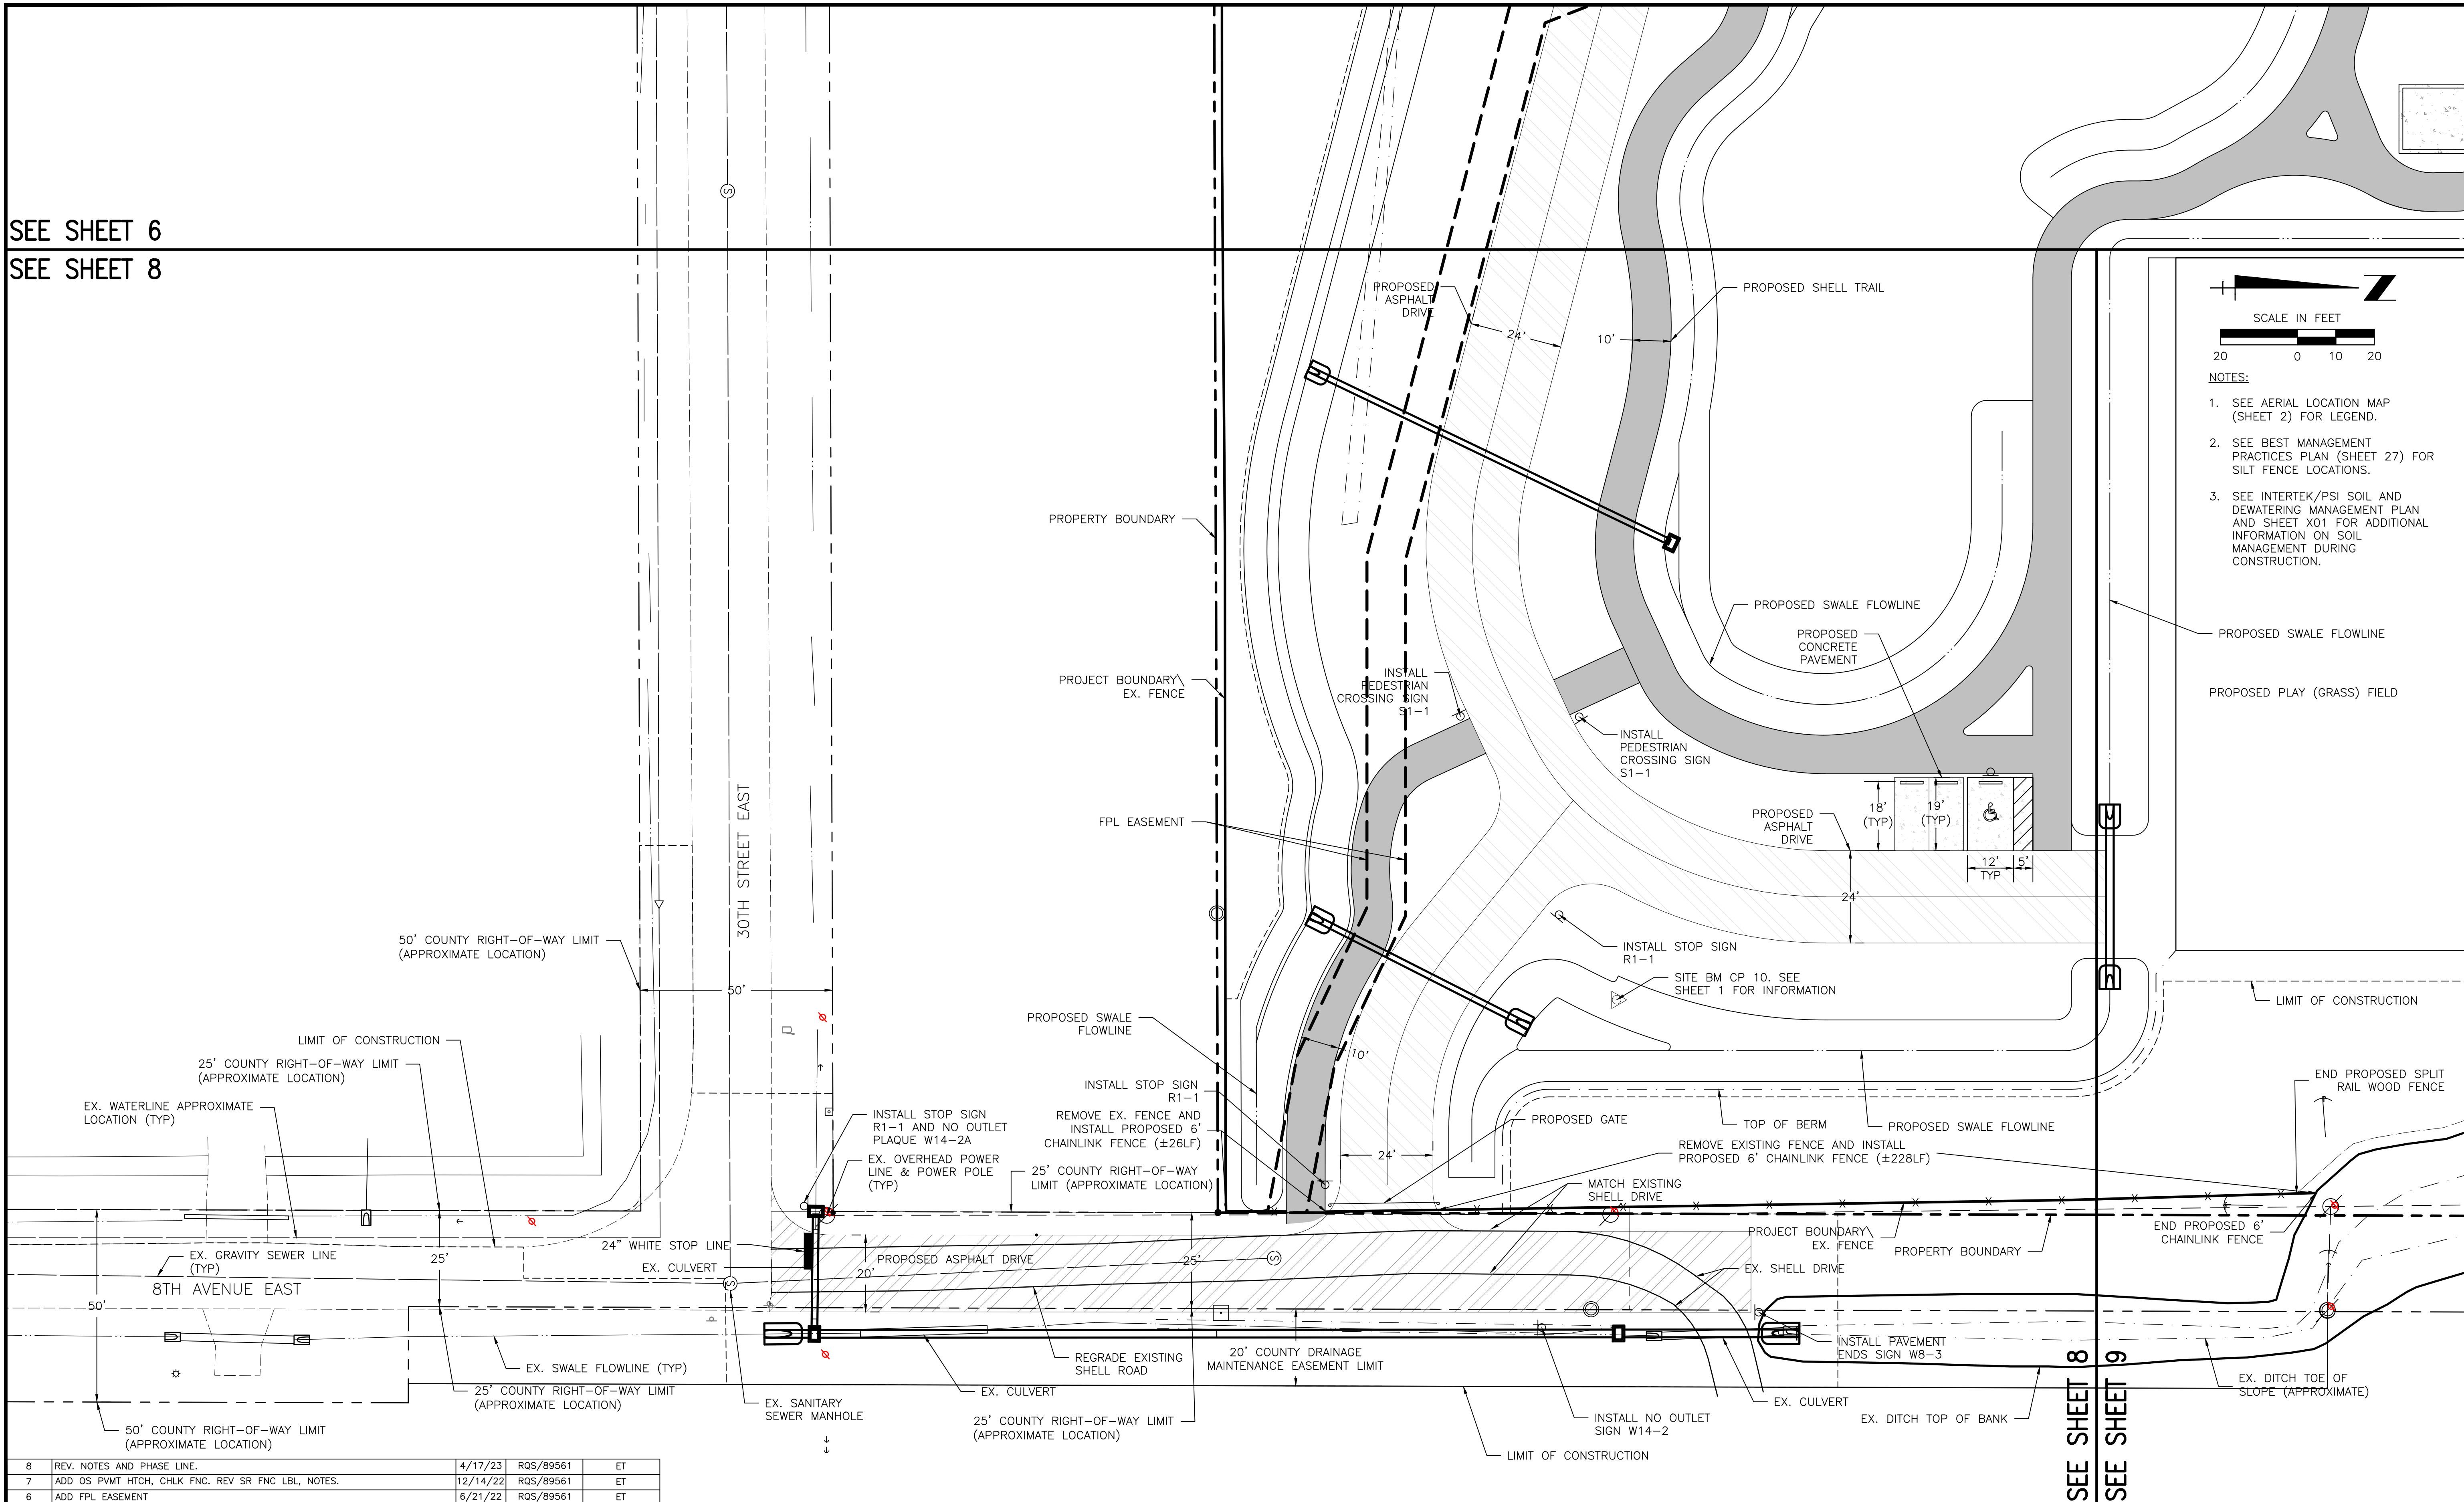

8	REV. NOTES AND PHASE LINE.	4/17/23	RQS/89561	ET
7	ADD OS PVMT HTCH, CHLK FNC. REV SR FNC LBL, NOTES.	12/14/22	RQS/89561	ET
6	ADD FPL EASEMENT	6/21/22	RQS/89561	ET
5	REVISION TO INTERNAL LIMIT OF CONSTRUCTION PER MC	4/14/21	RQS/89561	EA
4	REVISED RESTROOM, PAVILION, LIMIT OF CONSTRUCTION AND PLAYGROUND PER MC	1/25/21	KG/101511	RQS/89561
3	REVISE TEXT FOR PLAY (GRASS) FIELD	7/10/19	KG/101511	RQS/89561
2	ADD PROPOSED ASPHALT DRIVE, STOP LINE, PAVEMENT ENDS SIGN	10/18/18	KG/101511	RQS/89561
1	ADD STREET NAME, ROW DIMENSION, DRAINAGE EASEMENT, MES	8/27/18	KG/101511	RQS/89561
Δ	REV. NO.	REVISION	DATE	DRAWN BY / EMP. NO.
			CHECKED BY / EMP. NO.	WM APPROVED BY:

ACTIVITY	INITIALS/EMP. NO.	DATE
DESIGNED BY:		
DRAWN BY:		
CHECKED BY:		
CONTRACT ADMIN. BY:		
WM APPROVED BY:		



Stantec
6800 Professional Parkway East, Sarasota, FL 34240-8414
Phone 941-907-6800 • Fax 941-907-6810
Certificate of Authorization #27013 • www.stantec.com

The Contractor shall verify and be responsible for all dimensions. DO NOT scale the drawing - any errors or omissions shall be reported to Stantec without delay. The Copyrights to all designs and drawings are the property of Stantec. Reproduction or use for any purpose other than that authorized by Stantec is forbidden.


CLIENT: MANATEE BOARD
OF COUNTY COMMISSIONERS
PROJECT: WASHINGTON PARK PRESERVE PHASE I

DATE: JULY 2019
HORIZONTAL SCALE:
VERTICAL SCALE:
SEC. TWP. RGE. CROSS REFERENCE FILE NO.:

TITLE: SITE PLAN
PROJECT NUMBER: 177310895

SEE SHEET 8
SEE SHEET 9

R. QUINCE SELLERS, P.E.
FLORIDA LICENSE NO. 49374
INDEX NUMBER:
SHEET NUMBER: 8 OF 28

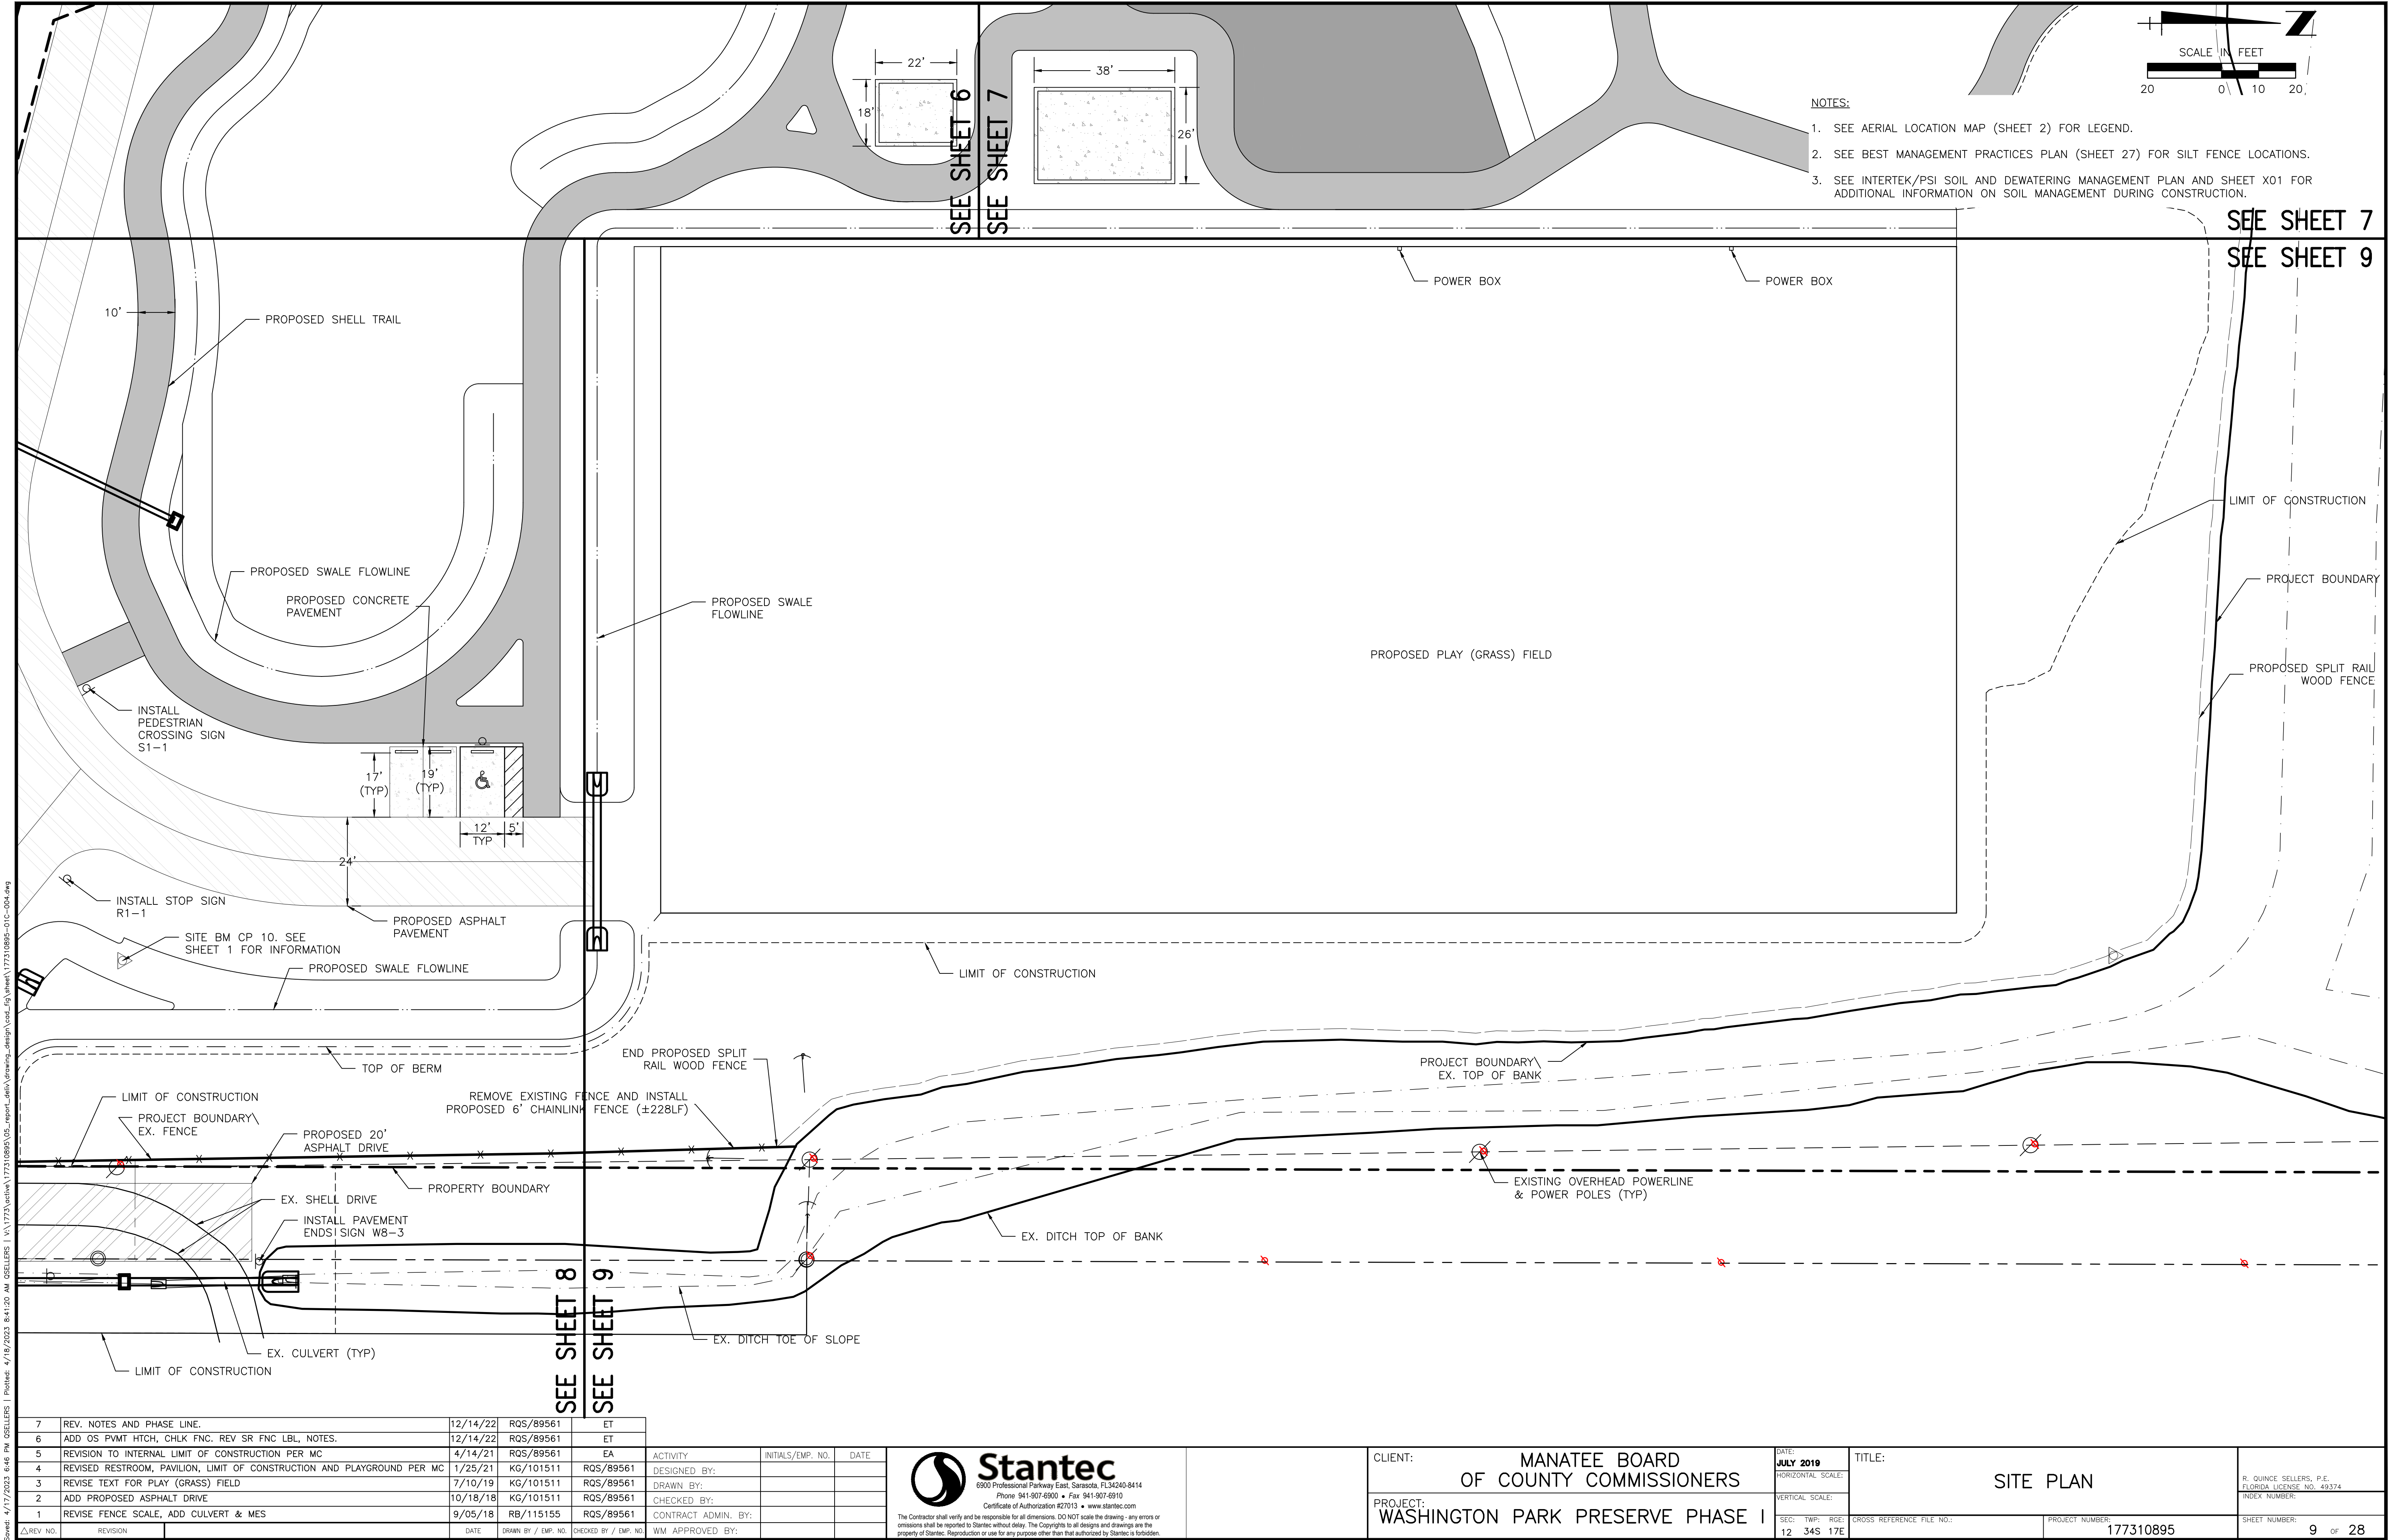

Saved: 4/17/2023 6:46 PM GSELLERS | Plotted: 4/18/2023 8:41:20 AM GSELLERS | V:\1773\west\177310895\05_report\Layout\Drawing\design\cadd\fig\sheet\177310895-01C-004.dwg

REV. NO.	REVISION	DATE	DRAWN BY / EMP. NO.	CHECKED BY / EMP. NO.	WM APPROVED BY:
7	REV. NOTES AND PHASE LINE.	12/14/22	RQS/89561	ET	
6	ADD OS PVMT HITCH, CHLK FNC. REV SR FNC LBL, NOTES.	12/14/22	RQS/89561	ET	
5	REVISION TO INTERNAL LIMIT OF CONSTRUCTION PER MC	4/14/21	RQS/89561	EA	
4	REVISED RESTROOM, PAVILION, LIMIT OF CONSTRUCTION AND PLAYGROUND PER MC	1/25/21	KG/101511	RQS/89561	
3	REVISE TEXT FOR PLAY (GRASS) FIELD	7/10/19	KG/101511	RQS/89561	
2	ADD PROPOSED ASPHALT DRIVE	10/18/18	KG/101511	RQS/89561	
1	REVISE FENCE SCALE, ADD CULVERT & MES	9/05/18	RB/115155	RQS/89561	


ACTIVITY	INITIALS/EMP. NO.	DATE
DESIGNED BY:		
DRAWN BY:		
CHECKED BY:		
CONTRACT ADMIN. BY:		
WM APPROVED BY:		




Stantec
6900 Professional Parkway East, Sarasota, FL 34240-8414
Phone: 941-907-6900 • Fax: 941-907-6910
Certificate of Authorization #27013 • www.stantec.com

The Contractor shall verify and be responsible for all dimensions. DO NOT scale the drawing - any errors or omissions shall be reported to Stantec without delay. The Copyrights to all designs and drawings are the property of Stantec. Reproduction or use for any purpose other than that authorized by Stantec is forbidden.

CLIENT:	MANATEE BOARD OF COUNTY COMMISSIONERS	DATE:	JULY 2019	TITLE:	SITE PLAN	INDEX NUMBER:	R. QUINCE SELLERS, P.E. FLORIDA LICENSE NO. 49374
PROJECT:	WASHINGTON PARK PRESERVE PHASE I	HORIZONTAL SCALE:		VERTICAL SCALE:			
SEC:	TWP:	RGE:	CROSS REFERENCE FILE NO.:	PROJECT NUMBER:	177310895	SHEET NUMBER:	9 OF 28
12	34S	17E					

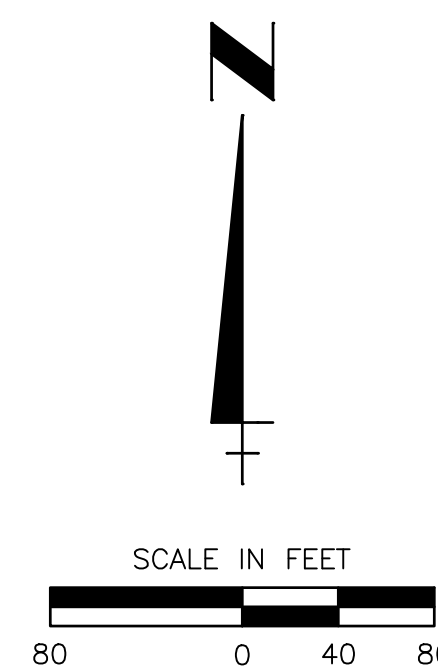

- NOTES:
1. SEE AERIAL LOCATION MAP (SHEET 2) FOR LEGEND.
 2. SEE BEST MANAGEMENT PRACTICES PLAN (SHEET 27) FOR SILT FENCE LOCATIONS.
 3. SEE INTERTEK/PSI SOIL AND DEWATERING MANAGEMENT PLAN AND SHEET X01 FOR ADDITIONAL INFORMATION ON SOIL MANAGEMENT DURING CONSTRUCTION.

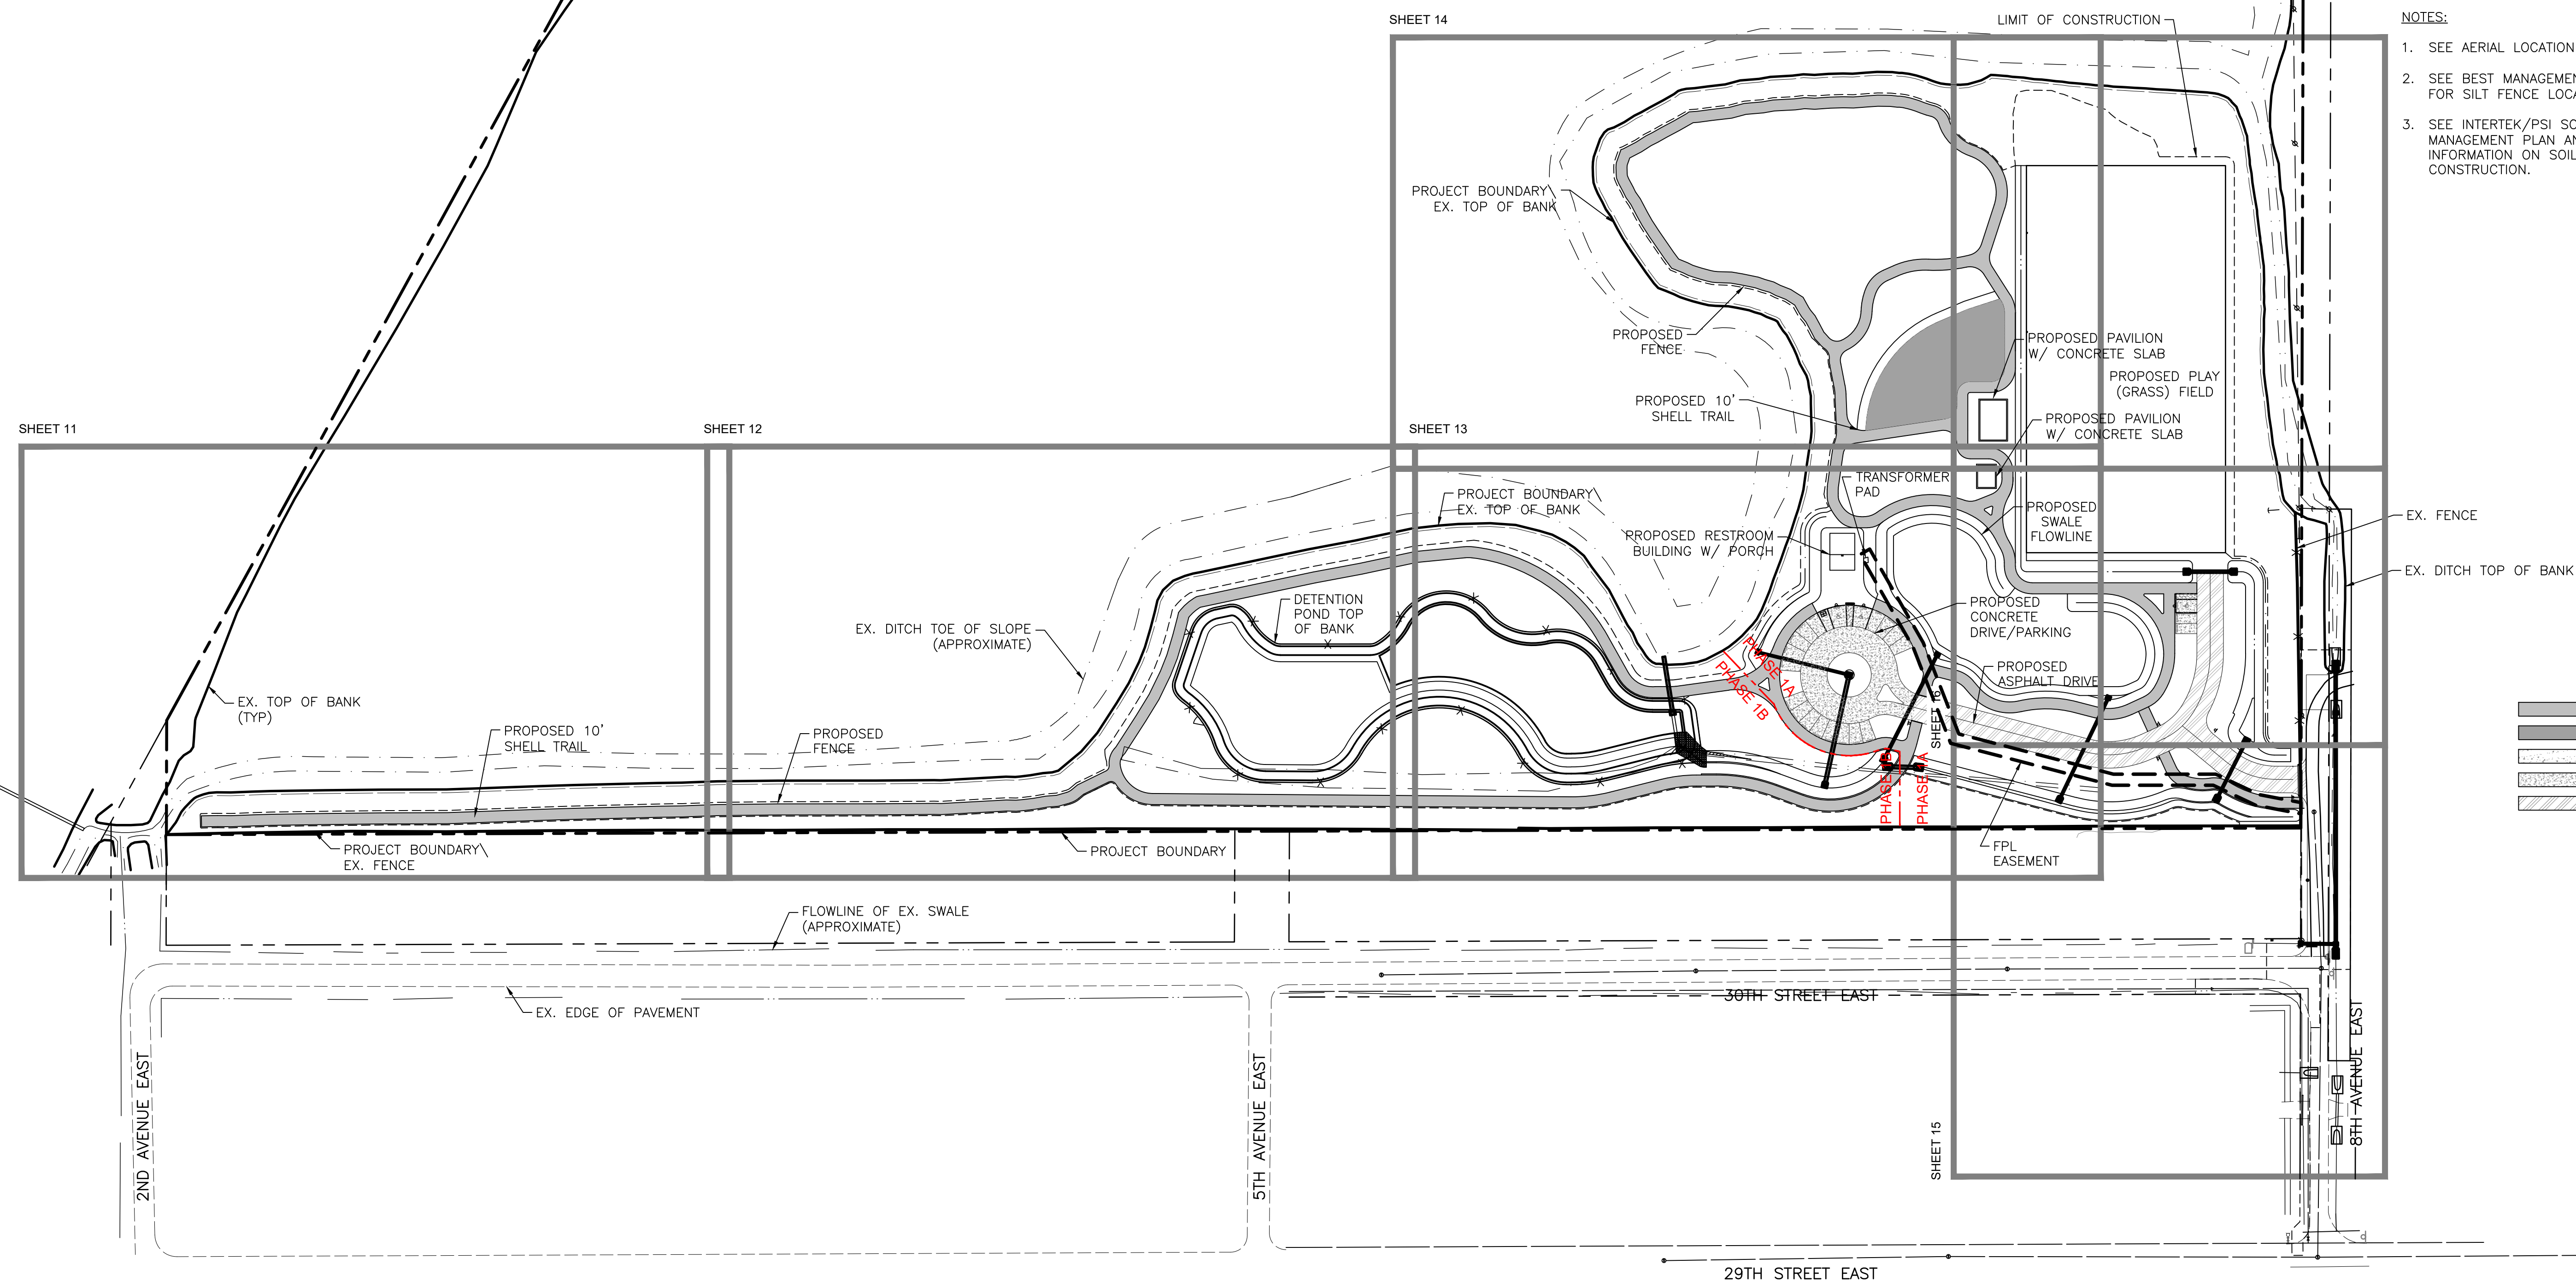[illegible]

Saved: 4/17/2023 7:07 PM QSELLERS | Plotted: 4/18/2023 8:41:50 AM QSELLERS | V:\1773\set\1773 0885\05_report\set\1773 0885\05_report\set\1773 0885-01C-011.dwg



NOTES:

1. SEE AERIAL LOCATION MAP (SHEET 2) FOR LEGEND.
2. SEE BEST MANAGEMENT PRACTICES PLAN (SHEET 27) FOR SILT FENCE LOCATIONS.
3. SEE INTERTEK/PSI SOIL AND DEWATERING MANAGEMENT PLAN AND SHEET X01 FOR ADDITIONAL INFORMATION ON SOIL MANAGEMENT DURING CONSTRUCTION.

SCALE IN FEET

20 0 10 20

SEE SHEET 11

SEE SHEET 12

REV NO.	REVISION	DATE	DRAWN BY / EMP. NO.	CHECKED BY / EMP. NO.	WM APPROVED BY:	ACTIVITY	INITIALS/EMP. NO.	DATE	CLIENT:	DATE:	TITLE:	SEC.	TWP.	RGE.	CROSS REFERENCE FILE NO.:	PROJECT NUMBER:	SHEET NUMBER:
3	REV NOTES	4/17/23	RQS/89561	ET		DESIGNED BY:			MANATEE BOARD OF COUNTY COMMISSIONERS	JULY 2019	GRADING AND DRAINAGE PLAN	12	34S	17E		177310895	11
2	REV NOTES PER SMP UPDATE	12/14/22	RQS/89561	ET		DRAWN BY:											OF 28
1	REVISE TRAIL & FENCE LOCATIONS, GRADES	9/05/18	RB/115155	RQS/89561		CHECKED BY:			WASHINGTON PARK PRESERVE PHASE I								
						CONTRACT ADMIN. BY:											
						WM APPROVED BY:											



Stantec
6800 Professional Parkway East, Sarasota, FL 34240-8414
Phone: 941-907-6800 • Fax: 941-907-6810
Certificate of Authorization #27013 • www.stantec.com

The Contractor shall verify and be responsible for all dimensions. DO NOT scale the drawing - any errors or omissions shall be reported to Stantec without delay. The Copyrights to all designs and drawings are the property of Stantec. Reproduction or use for any purpose other than that authorized by Stantec is forbidden.

R. QUINCE SELLERS, P.E.
FLORIDA LICENSE NO. 49374
INDEX NUMBER:


SHEET NUMBER: 11 OF 28

Saved: 4/17/2023 7:07 PM GSELLERS | Plotter: 4/18/2023 8:41:59 AM GSELLERS | V:\1773\cset\177310895\05_report\Layout\Grading\design\cset_177310895-01C-011.dwg



NOTES:

1. SEE AERIAL LOCATION MAP (SHEET 2) FOR LEGEND.
2. SEE BEST MANAGEMENT PRACTICES PLAN (SHEET 27) FOR SILT FENCE LOCATIONS.
3. SEE INTERTEK/PSI SOIL AND DEWATERING MANAGEMENT PLAN AND SHEET X01 FOR ADDITIONAL INFORMATION ON SOIL MANAGEMENT DURING CONSTRUCTION.

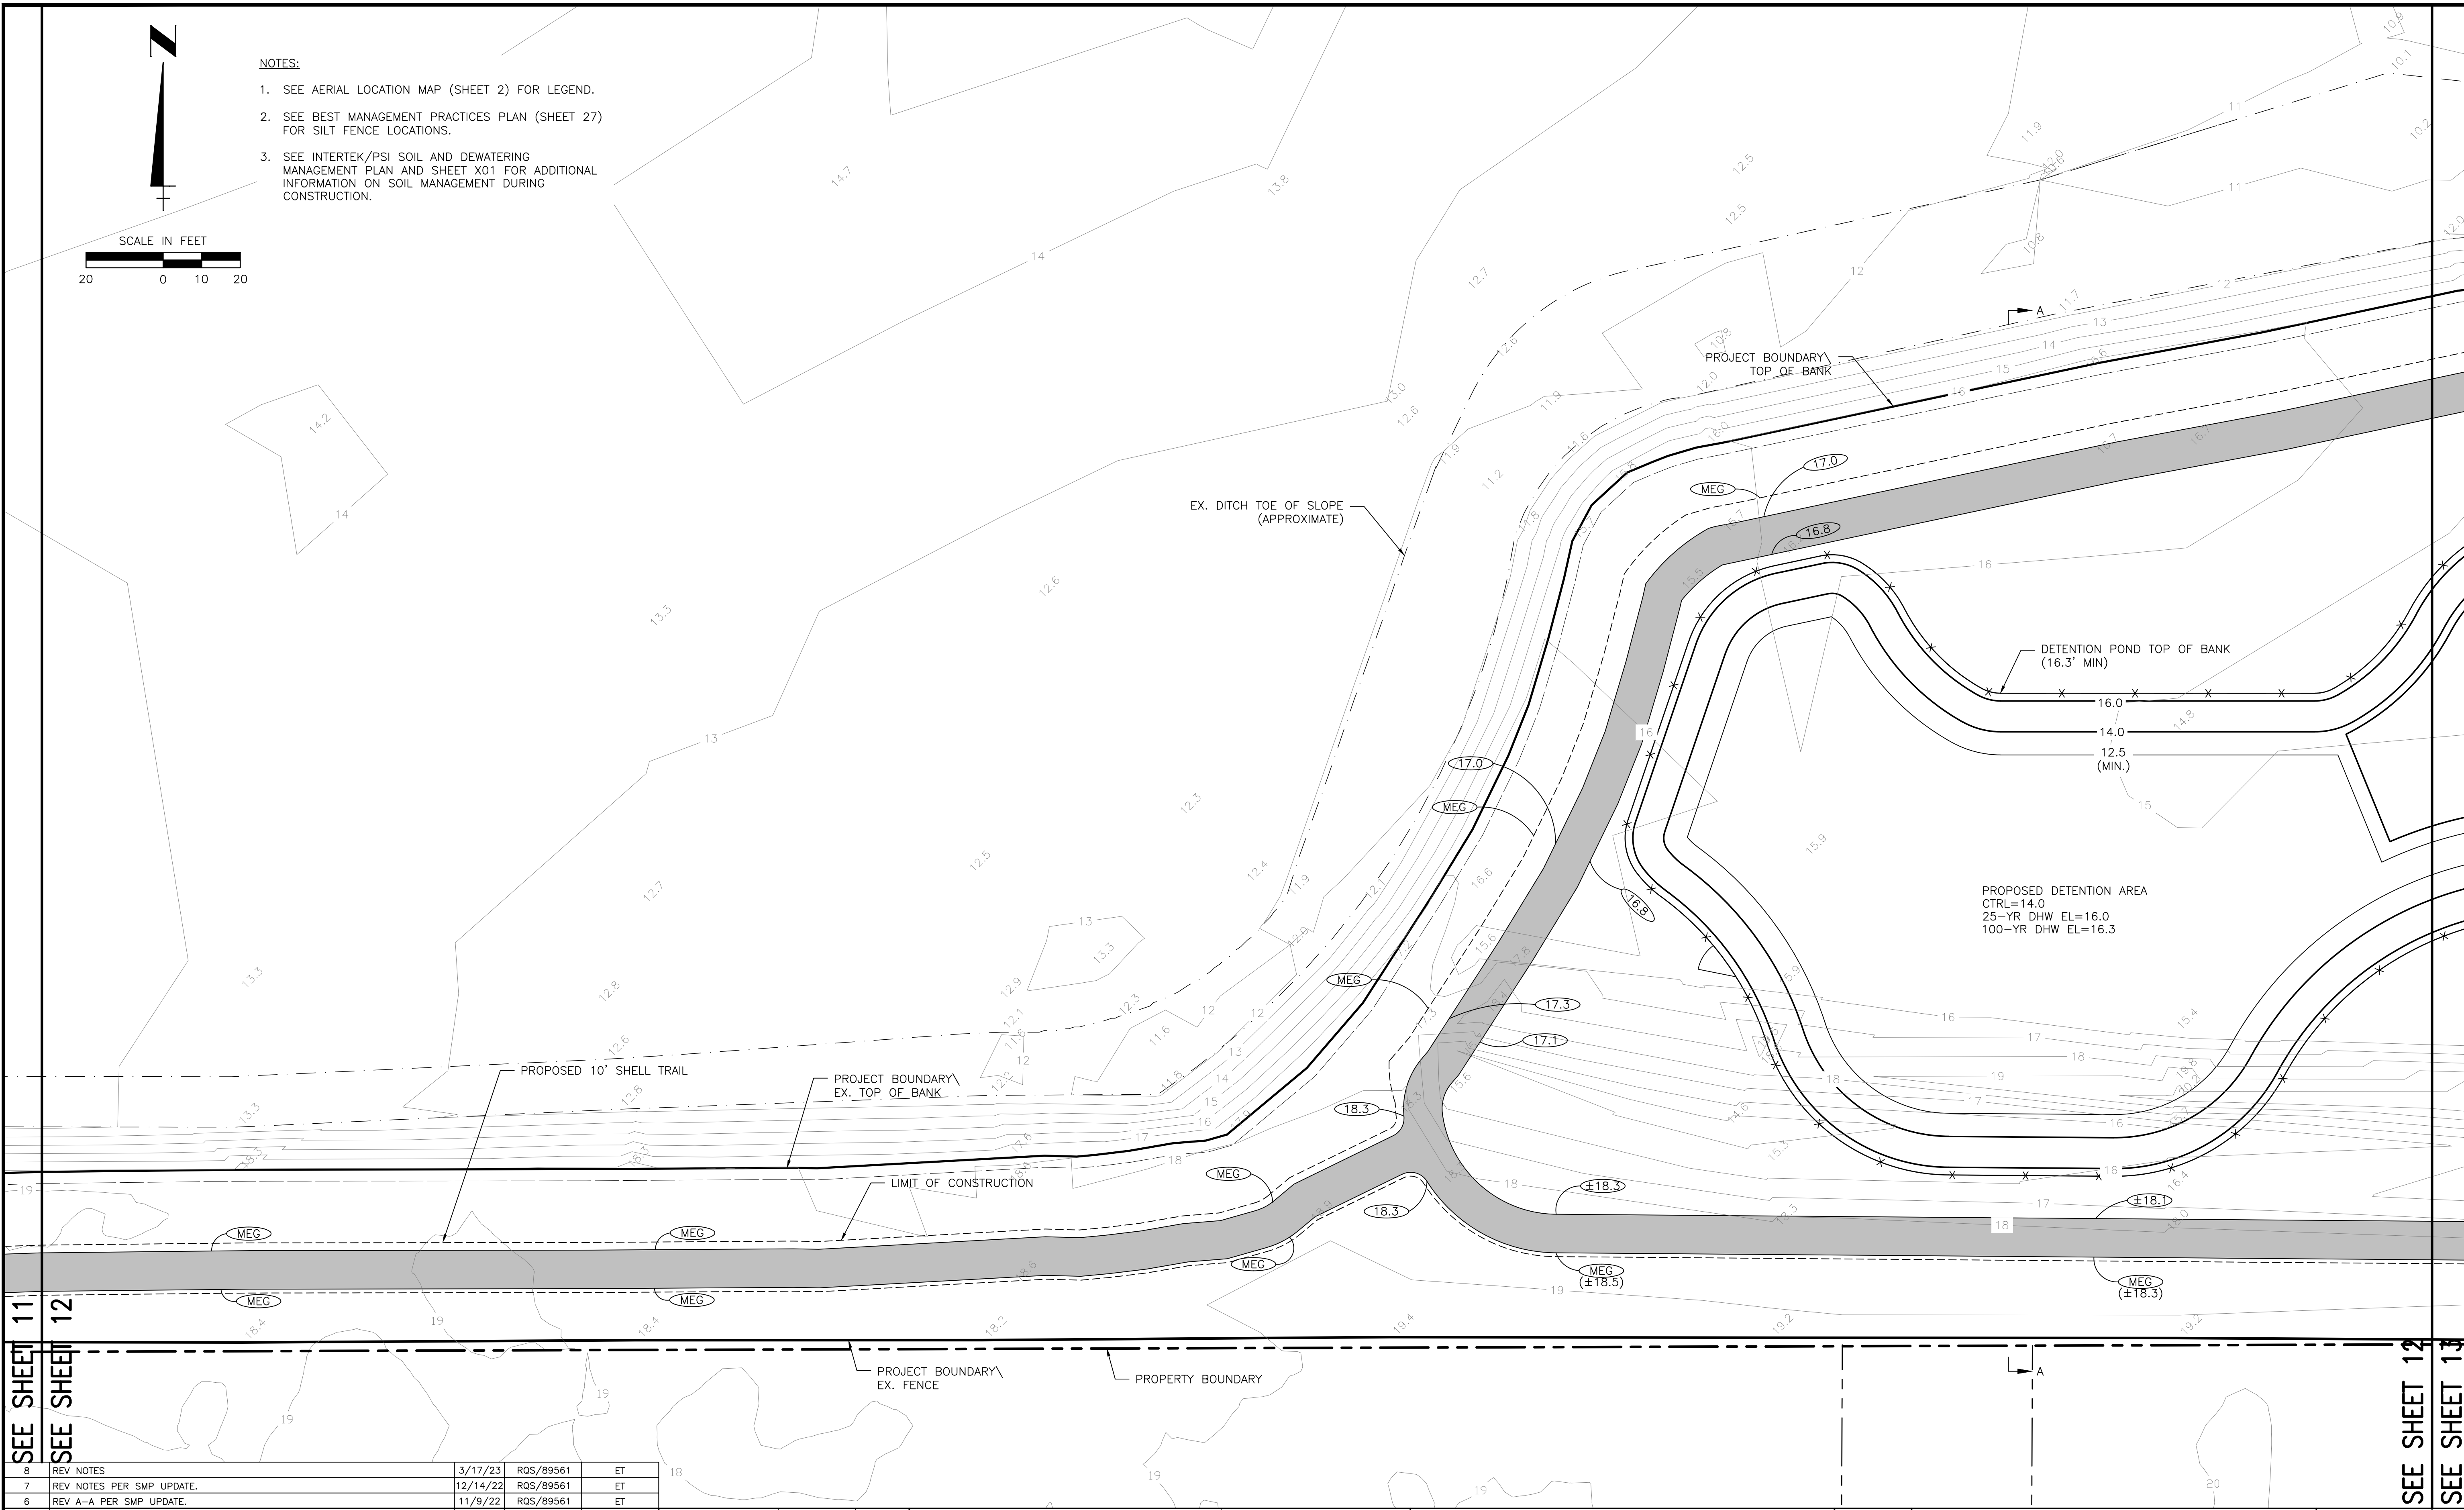

SEE SHEET 11
SEE SHEET 12

SEE SHEET 12
SEE SHEET 13


REV NO.	REVISION	DATE	DRAWN BY / EMP. NO.	CHECKED BY / EMP. NO.	WM APPROVED BY:
8	REV NOTES	3/17/23	RQS/89561	ET	
7	REV NOTES PER SMP UPDATE.	12/14/22	RQS/89561	ET	
6	REV A-A PER SMP UPDATE.	11/9/22	RQS/89561	ET	
5	REV RR/SW LOCATION, ADD TRANSFORMER PAD, FPL EASEMENT	6/21/22	RQS/89561	ET	
4	REV SEC A-A, B-B, E-E, H-H PER SMP	4/4/22	RQS/89561	EA	
3	REVISE POND CONTOURS	7/14/20	KG/101511	RQS/89561	
2	ADD POND 10.5 & 12.5 CONTOURS	7/13/20	KG/101511	RQS/89561	
1	REVISE TRAIL & FENCE LOCATIONS, GRADES, ADD POND WATER LEVELS	8/27/18	KG/101511	RQS/89561	

**Stantec**
6800 Professional Parkway East, Sarasota, FL 34240-8414
Phone 941-907-6800 • Fax 941-907-6810
Certificate of Authorization #27013 • www.stantec.com



The Contractor shall verify and be responsible for all dimensions. DO NOT scale the drawing - any errors or omissions shall be reported to Stantec without delay. The Copyrights to all designs and drawings are the property of Stantec. Reproduction or use for any purpose other than that authorized by Stantec is forbidden.

CLIENT:	MANATEE BOARD OF COUNTY COMMISSIONERS	DATE:	JULY 2019	TITLE:	GRADING AND DRAINAGE PLAN	R. QUINCE SELLERS, P.E. FLORIDA LICENSE NO. 49374 INDEX NUMBER:
PROJECT:	WASHINGTON PARK PRESERVE PHASE I	HORIZONTAL SCALE:		VERTICAL SCALE:		
SEC.	TWP.	RGE.	CROSS REFERENCE FILE NO.:	PROJECT NUMBER:	177310895	SHEET NUMBER:
12	34S	17E				12 OF 28

SEE SHEET 14
SEE SHEET 13

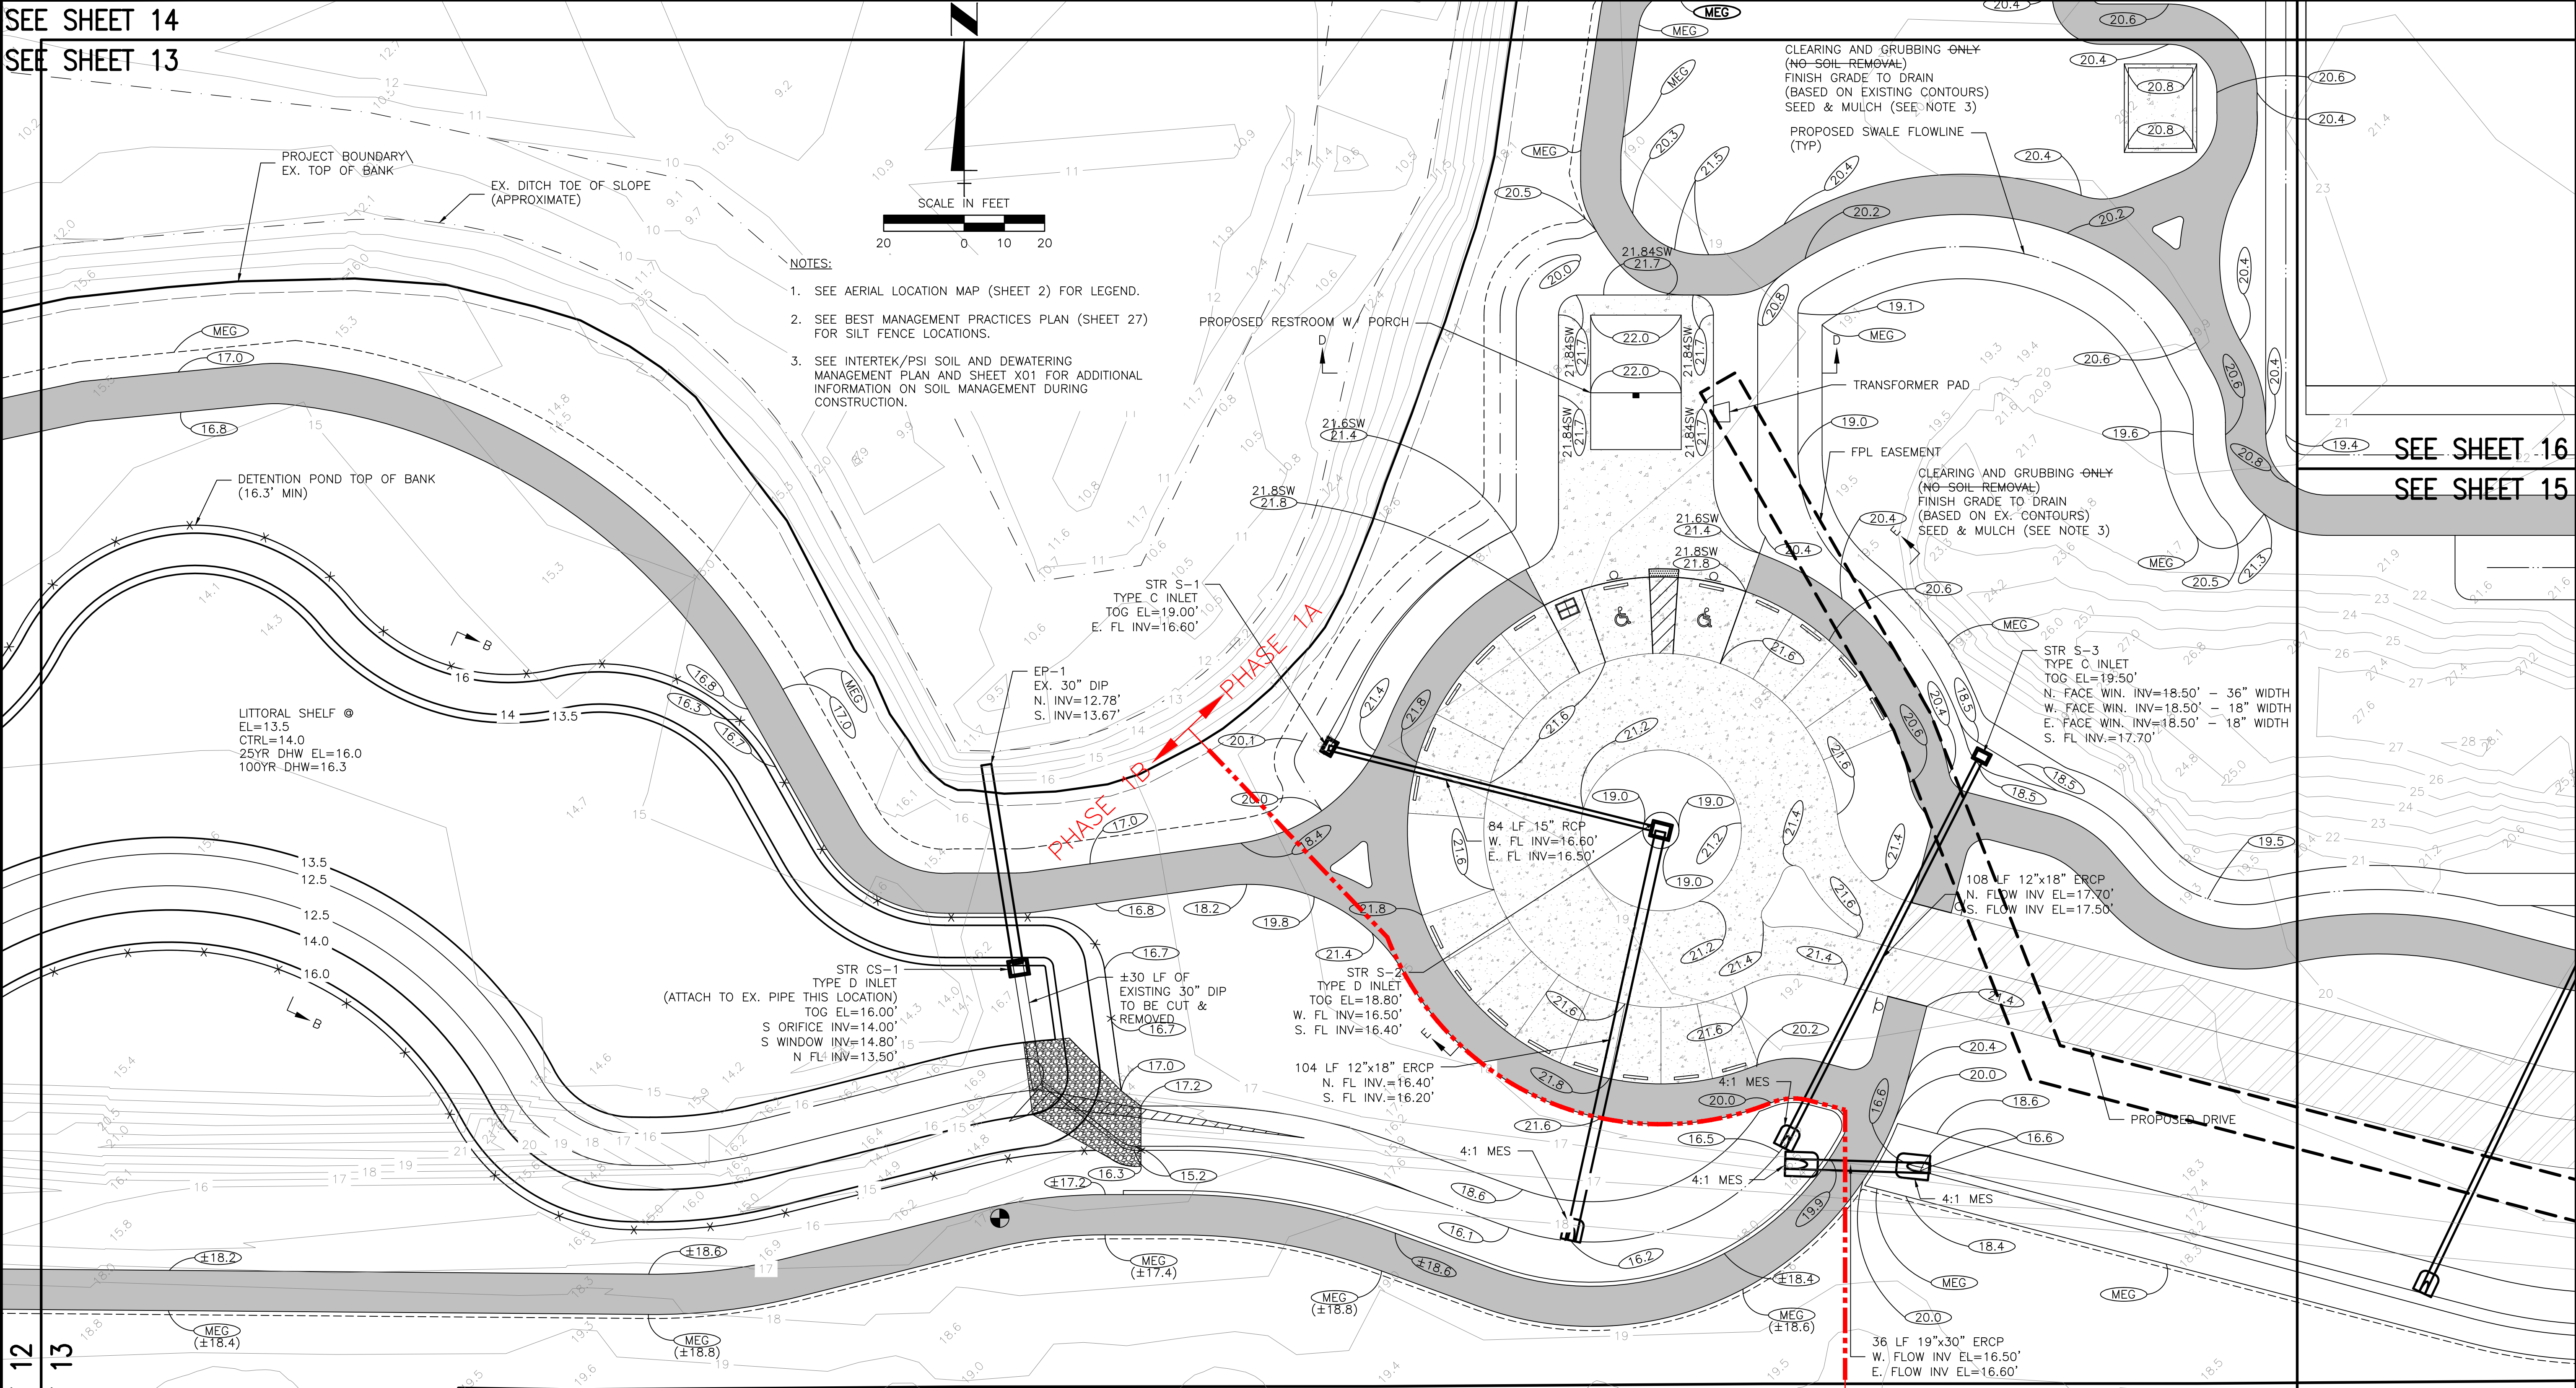

Saved: 4/17/2023 7:07 PM GSELLERS | Project: 4/18/2022 8:42:18 AM GSELLERS | V:\1773\setba\177310895\05_report\setba\grading_design\setba\177310895-01C-011.dwg

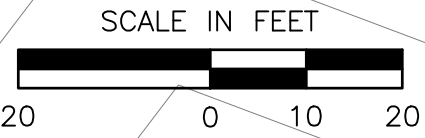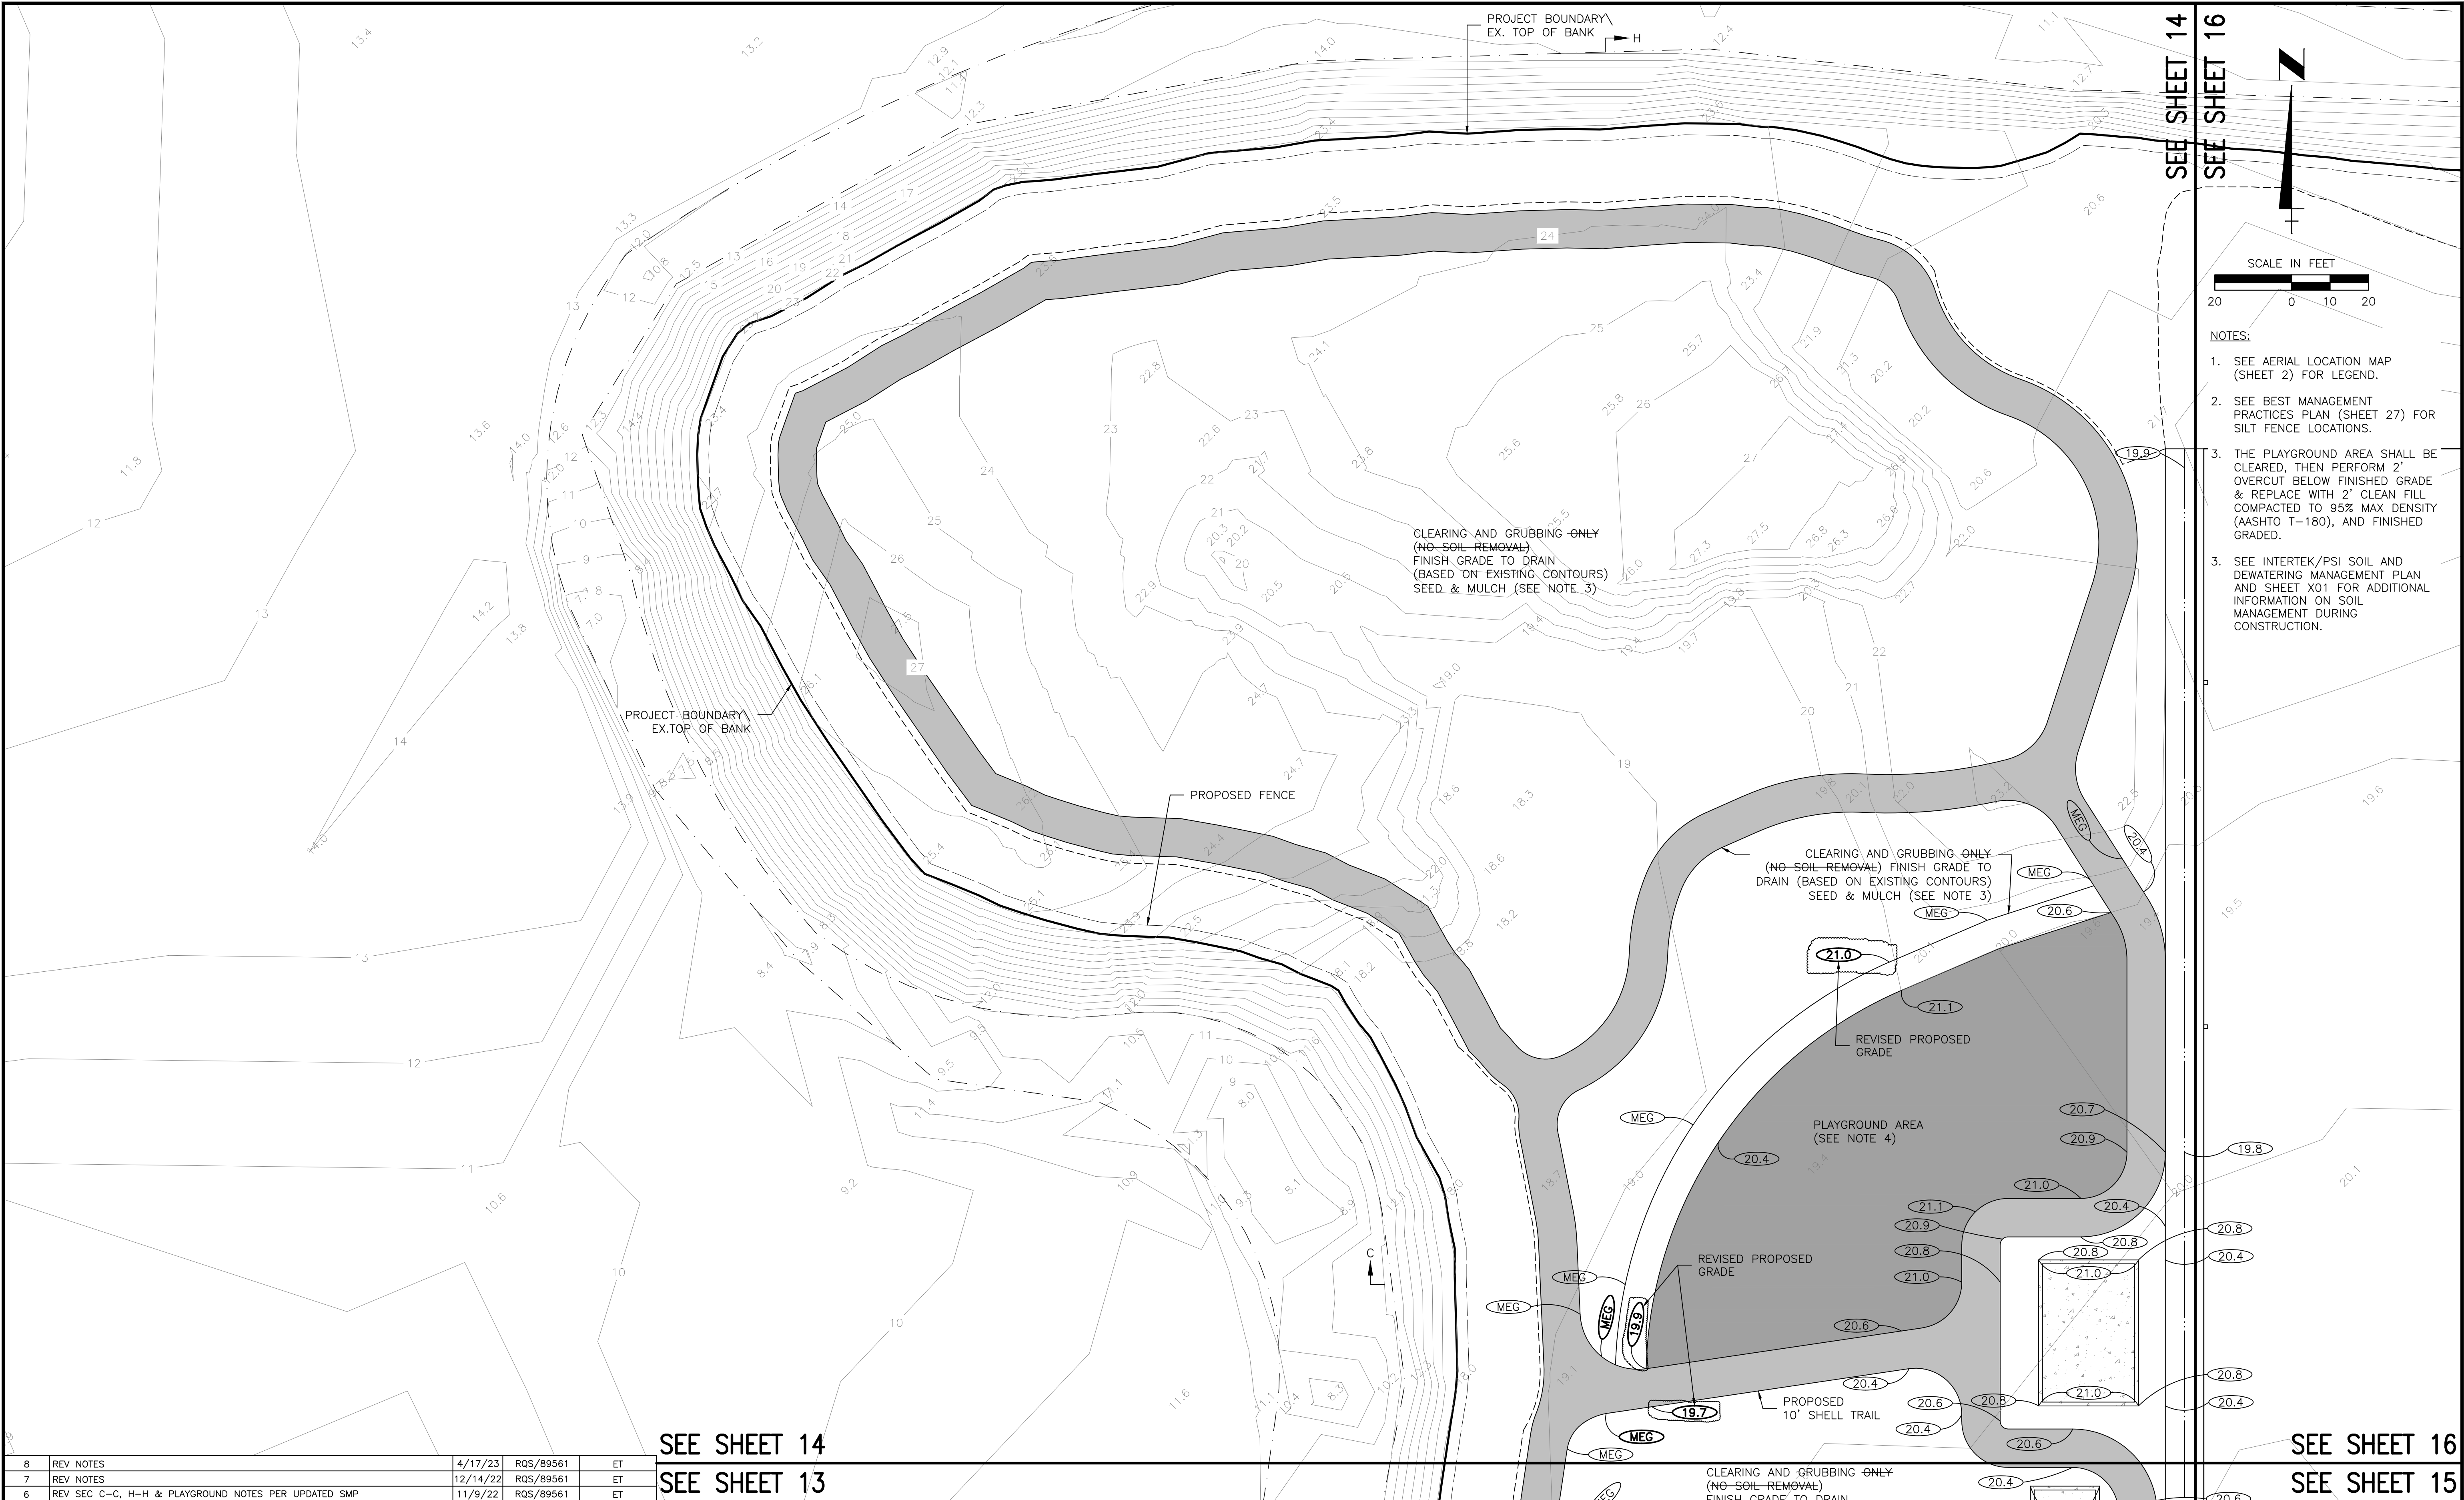

NOTES:

1. SEE AERIAL LOCATION MAP (SHEET 2) FOR LEGEND.
2. SEE BEST MANAGEMENT PRACTICES PLAN (SHEET 27) FOR SILT FENCE LOCATIONS.
3. THE PLAYGROUND AREA SHALL BE CLEARED, THEN PERFORM 2" OVERCUT BELOW FINISHED GRADE & REPLACE WITH 2' CLEAN FILL COMPACTED TO 95% MAX DENSITY (AASHTO T-180), AND FINISHED GRADED.
3. SEE INTERTEK/PSI SOIL AND DEWATERING MANAGEMENT PLAN AND SHEET X01 FOR ADDITIONAL INFORMATION ON SOIL MANAGEMENT DURING CONSTRUCTION.

8	REV NOTES	4/17/23	RQS/89561	ET
7	REV NOTES	12/14/22	RQS/89561	ET
6	REV SEC C-C, H-H & PLAYGROUND NOTES PER UPDATED SMP	11/9/22	RQS/89561	ET
5	REV SEC A-A, B-B, E-E, H-H & PLAYGROUND REV GRADE PTS PER SMP	4/4/22	RQS/89561	EA
4	REVISION TO INTERNAL LIMIT OF CONSTRUCTION PER MC	4/14/21	RQS/89561	EA
3	REVISION TO RESTROOM, PAVILION, AND PLAYGROUND PER MC	1/6/21	KG/101511	RQS/89561
2	REVISE TEXT FOR PLAYGROUND AND NOTE 3	7/10/19	KG/101511	RQS/89561
1	ADD SECTION H-H, REVISE TRAIL & FENCE LOCATIONS	8/27/18	KG/101511	RQS/89561
Δ	REV NO.	DATE	DRAWN BY / EMP. NO.	CHECKED BY / EMP. NO.

SEE SHEET 14

SEE SHEET 13

ACTIVITY:	INITIALS/EMP. NO.	DATE
DESIGNED BY:		
DRAWN BY:		
CHECKED BY:		
CONTRACT ADMIN. BY:		
WM APPROVED BY:		



Stantec
6800 Professional Parkway East, Sarasota, FL 34240-8414
Phone 941-907-6800 • Fax 941-907-6810
Certificate of Authorization #27013 • www.stantec.com

The Contractor shall verify and be responsible for all dimensions. DO NOT scale the drawing - any errors or omissions shall be reported to Stantec without delay. The Copyrights to all designs and drawings are the property of Stantec. Reproduction or use for any purpose other than that authorized by Stantec is forbidden.

CLIENT: MANATEE BOARD
OF COUNTY COMMISSIONERS

PROJECT: WASHINGTON PARK PRESERVE PHASE I

DATE: JULY 2019
HORIZONTAL SCALE:
VERTICAL SCALE:
SEC. TWP. RGE: 12 34S 17E

TITLE: GRADING AND DRAINAGE PLAN



CROSS REFERENCE FILE NO.:

PROJECT NUMBER: 177310895

R. QUINCE SELLERS, P.E.
FLORIDA LICENSE NO. 49374
INDEX NUMBER:

SHEET NUMBER: 14 OF 28

SEE SHEET 13
SEE SHEET 15

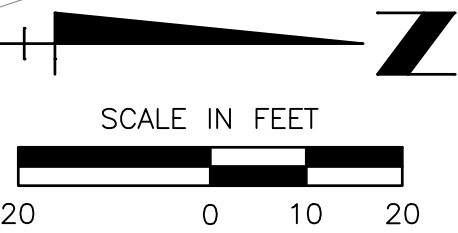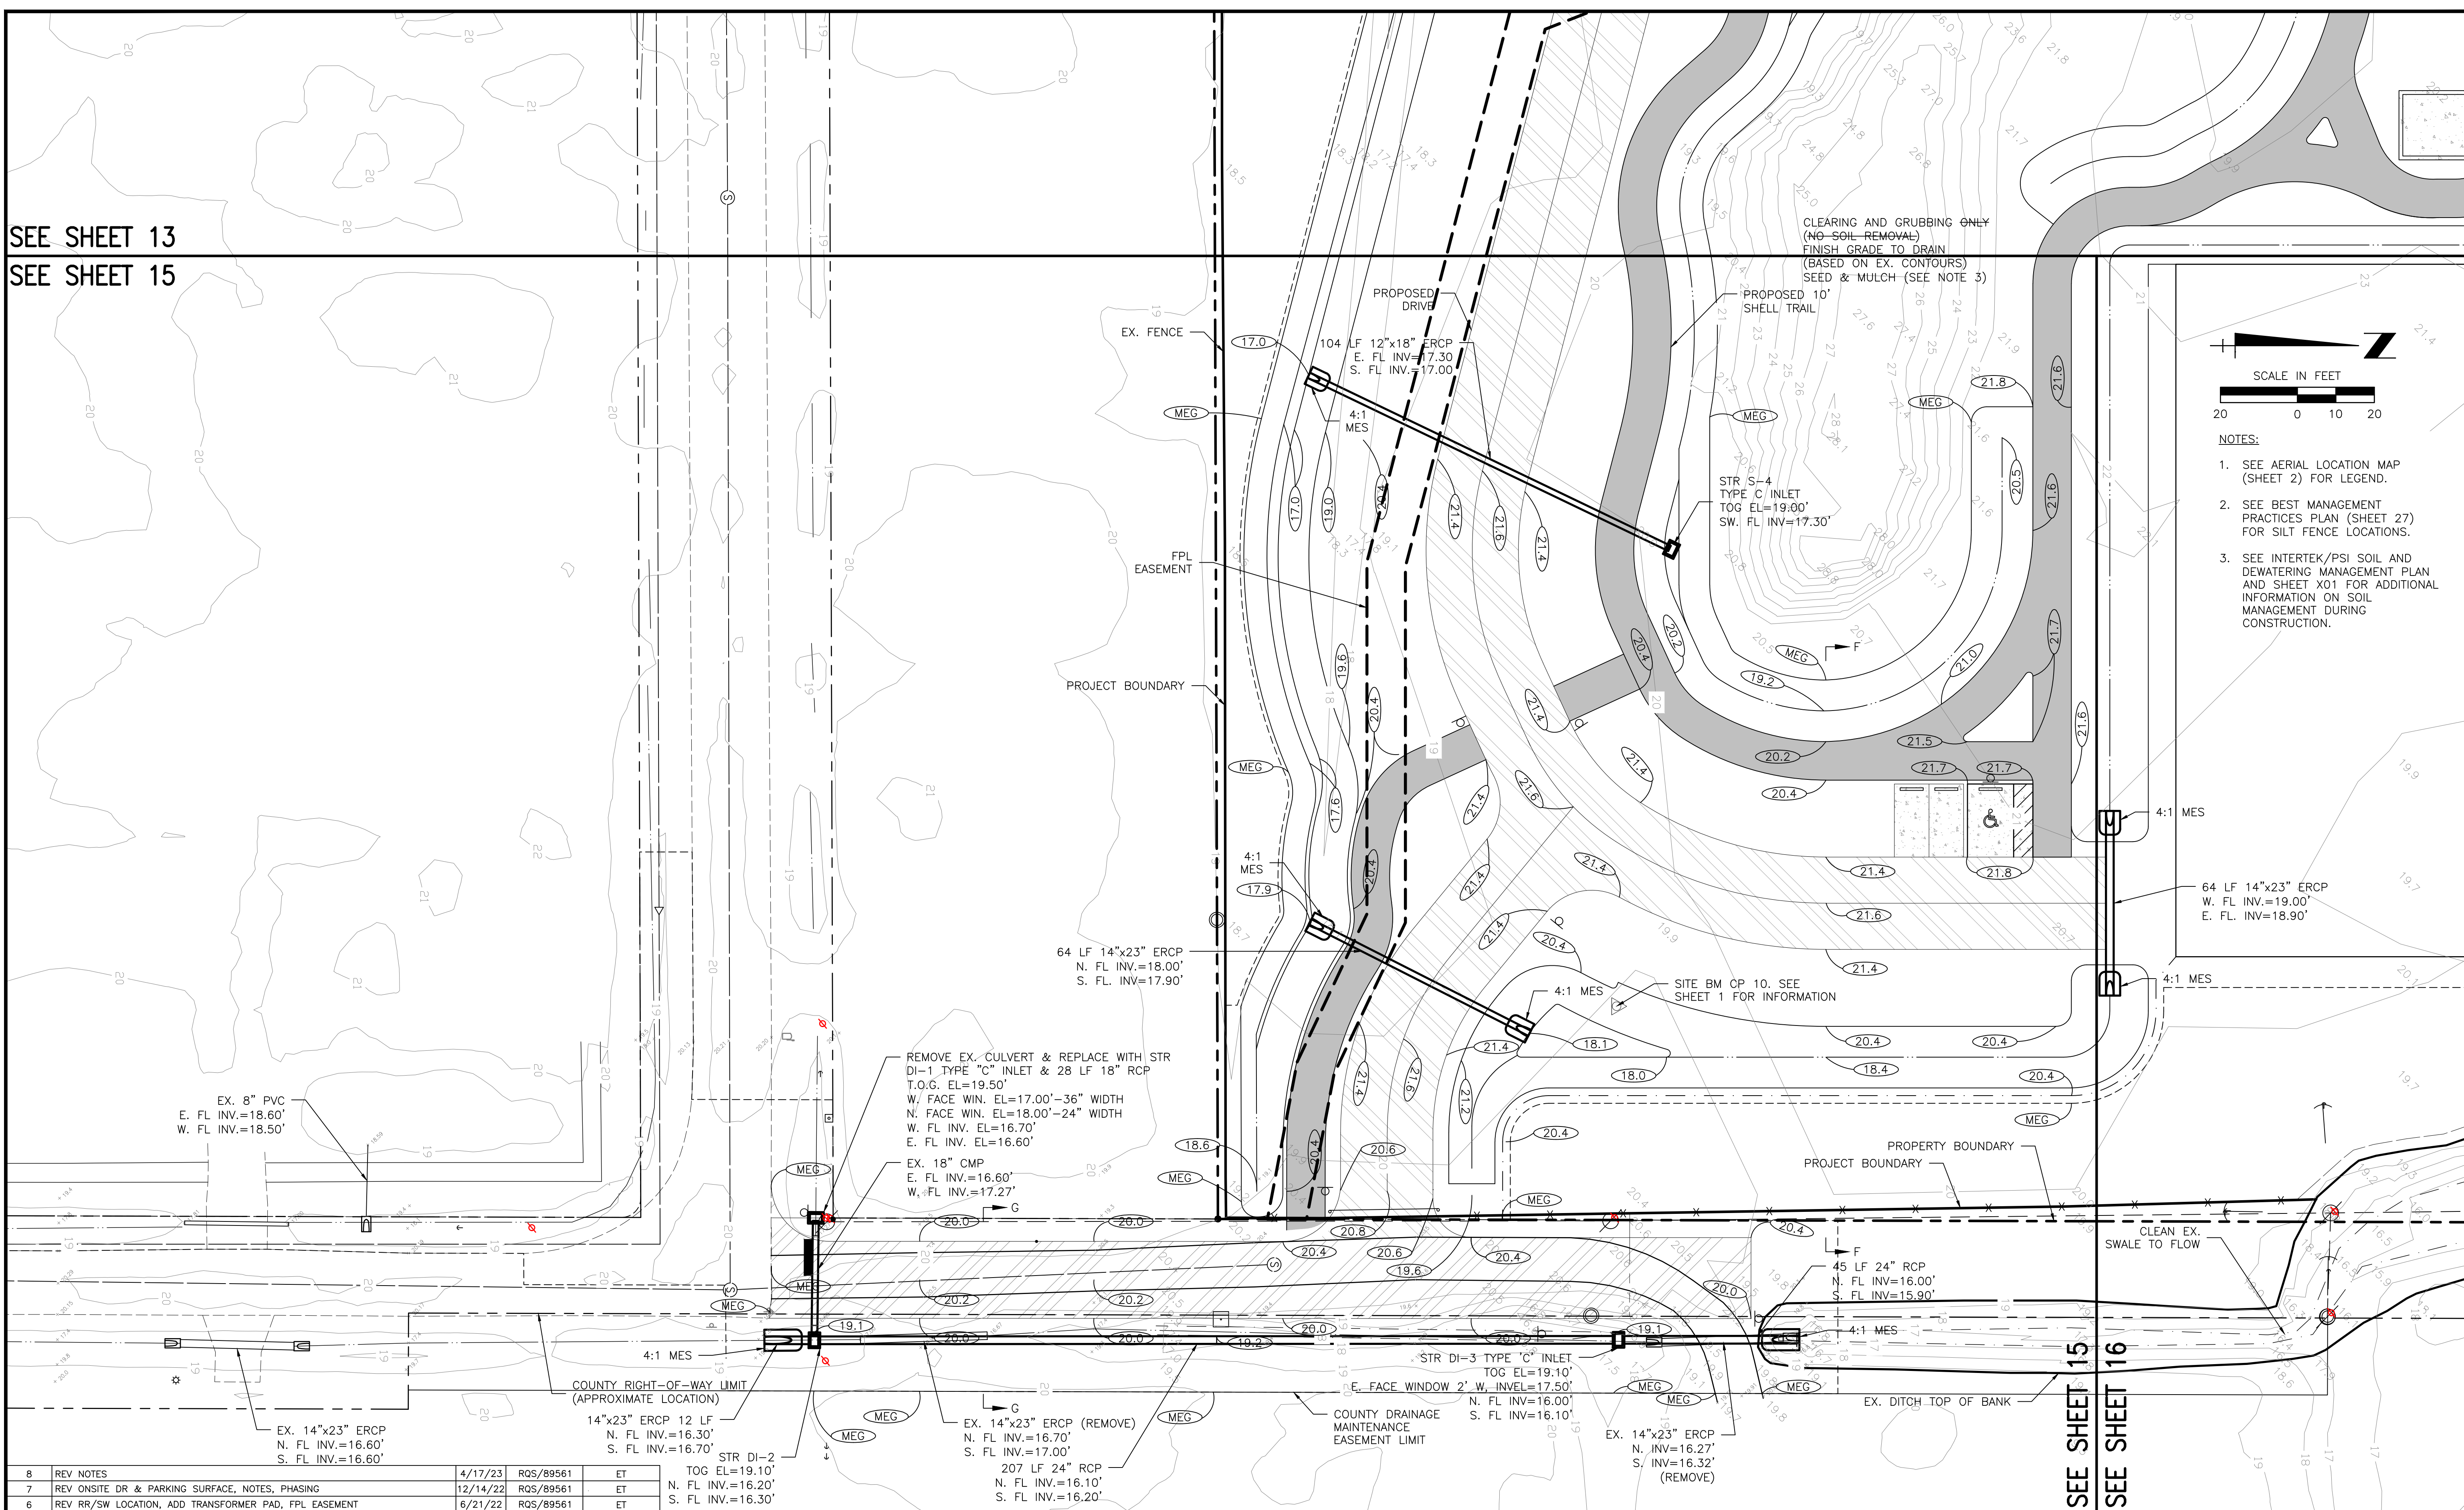

- NOTES:
1. SEE AERIAL LOCATION MAP (SHEET 2) FOR LEGEND.
 2. SEE BEST MANAGEMENT PRACTICES PLAN (SHEET 27) FOR SILT FENCE LOCATIONS.
 3. SEE INTERTEK/PSI SOIL AND DEWATERING MANAGEMENT PLAN AND SHEET X01 FOR ADDITIONAL INFORMATION ON SOIL MANAGEMENT DURING CONSTRUCTION.

REV NO.	REVISION	DATE	DRAWN BY / EMP. NO.	CHECKED BY / EMP. NO.	WM APPROVED BY:
8	REV NOTES	4/17/23	RQS/89561	ET	
7	REV ONSITE DR & PARKING SURFACE, NOTES, PHASING	12/14/22	RQS/89561	ET	
6	REV RR/SW LOCATION, ADD TRANSFORMER PAD, FPL EASEMENT	6/21/22	RQS/89561	ET	
5	REV SEC A-A, B-B, E-E, H-H PER SMP	4/4/22	RQS/89561	EA	
4	REVISION TO INTERNAL LIMIT OF CONSTRUCTION PER MC	4/14/21	RQS/89561	EA	
3	REVISION TO RESTROOM, PAVILION, AND PLAYGROUND PER MC	1/6/21	KG/101511	RQS/89561	
2	UPDATE GRADE ELEVATIONS ASPHALT DRIVE	10/18/18	KG/101511	RQS/89561	
1	ADD MES, DRAIN ESMNT, 24" RCP, DI-2, DI-3, REV SHELL DRIVE	8/27/18	RB/115155	RQS/89561	

Stantec
6600 Professional Parkway East, Sarasota, FL 34240-8414
Phone 941-907-6800 • Fax 941-907-6810
Certificate of Authorization #27013 • www.stantec.com

The Contractor shall verify and be responsible for all dimensions. DO NOT scale the drawing - any errors or omissions shall be reported to Stantec without delay. The Copyrights to all designs and drawings are the property of Stantec. Reproduction or use for any purpose other than that authorized by Stantec is forbidden.


CLIENT: MANATEE BOARD OF COUNTY COMMISSIONERS

PROJECT: WASHINGTON PARK PRESERVE PHASE I

DATE: JULY 2019
HORIZONTAL SCALE:
VERTICAL SCALE:
SEC. TYP. RGE: CROSS REFERENCE FILE NO.:
PROJECT NUMBER: 177310895
SHEET NUMBER: 15 OF 28

TITLE: GRADING AND DRAINAGE PLAN

R. QUINCE SELLERS, P.E.
FLORIDA LICENSE NO. 49374
INDEX NUMBER:

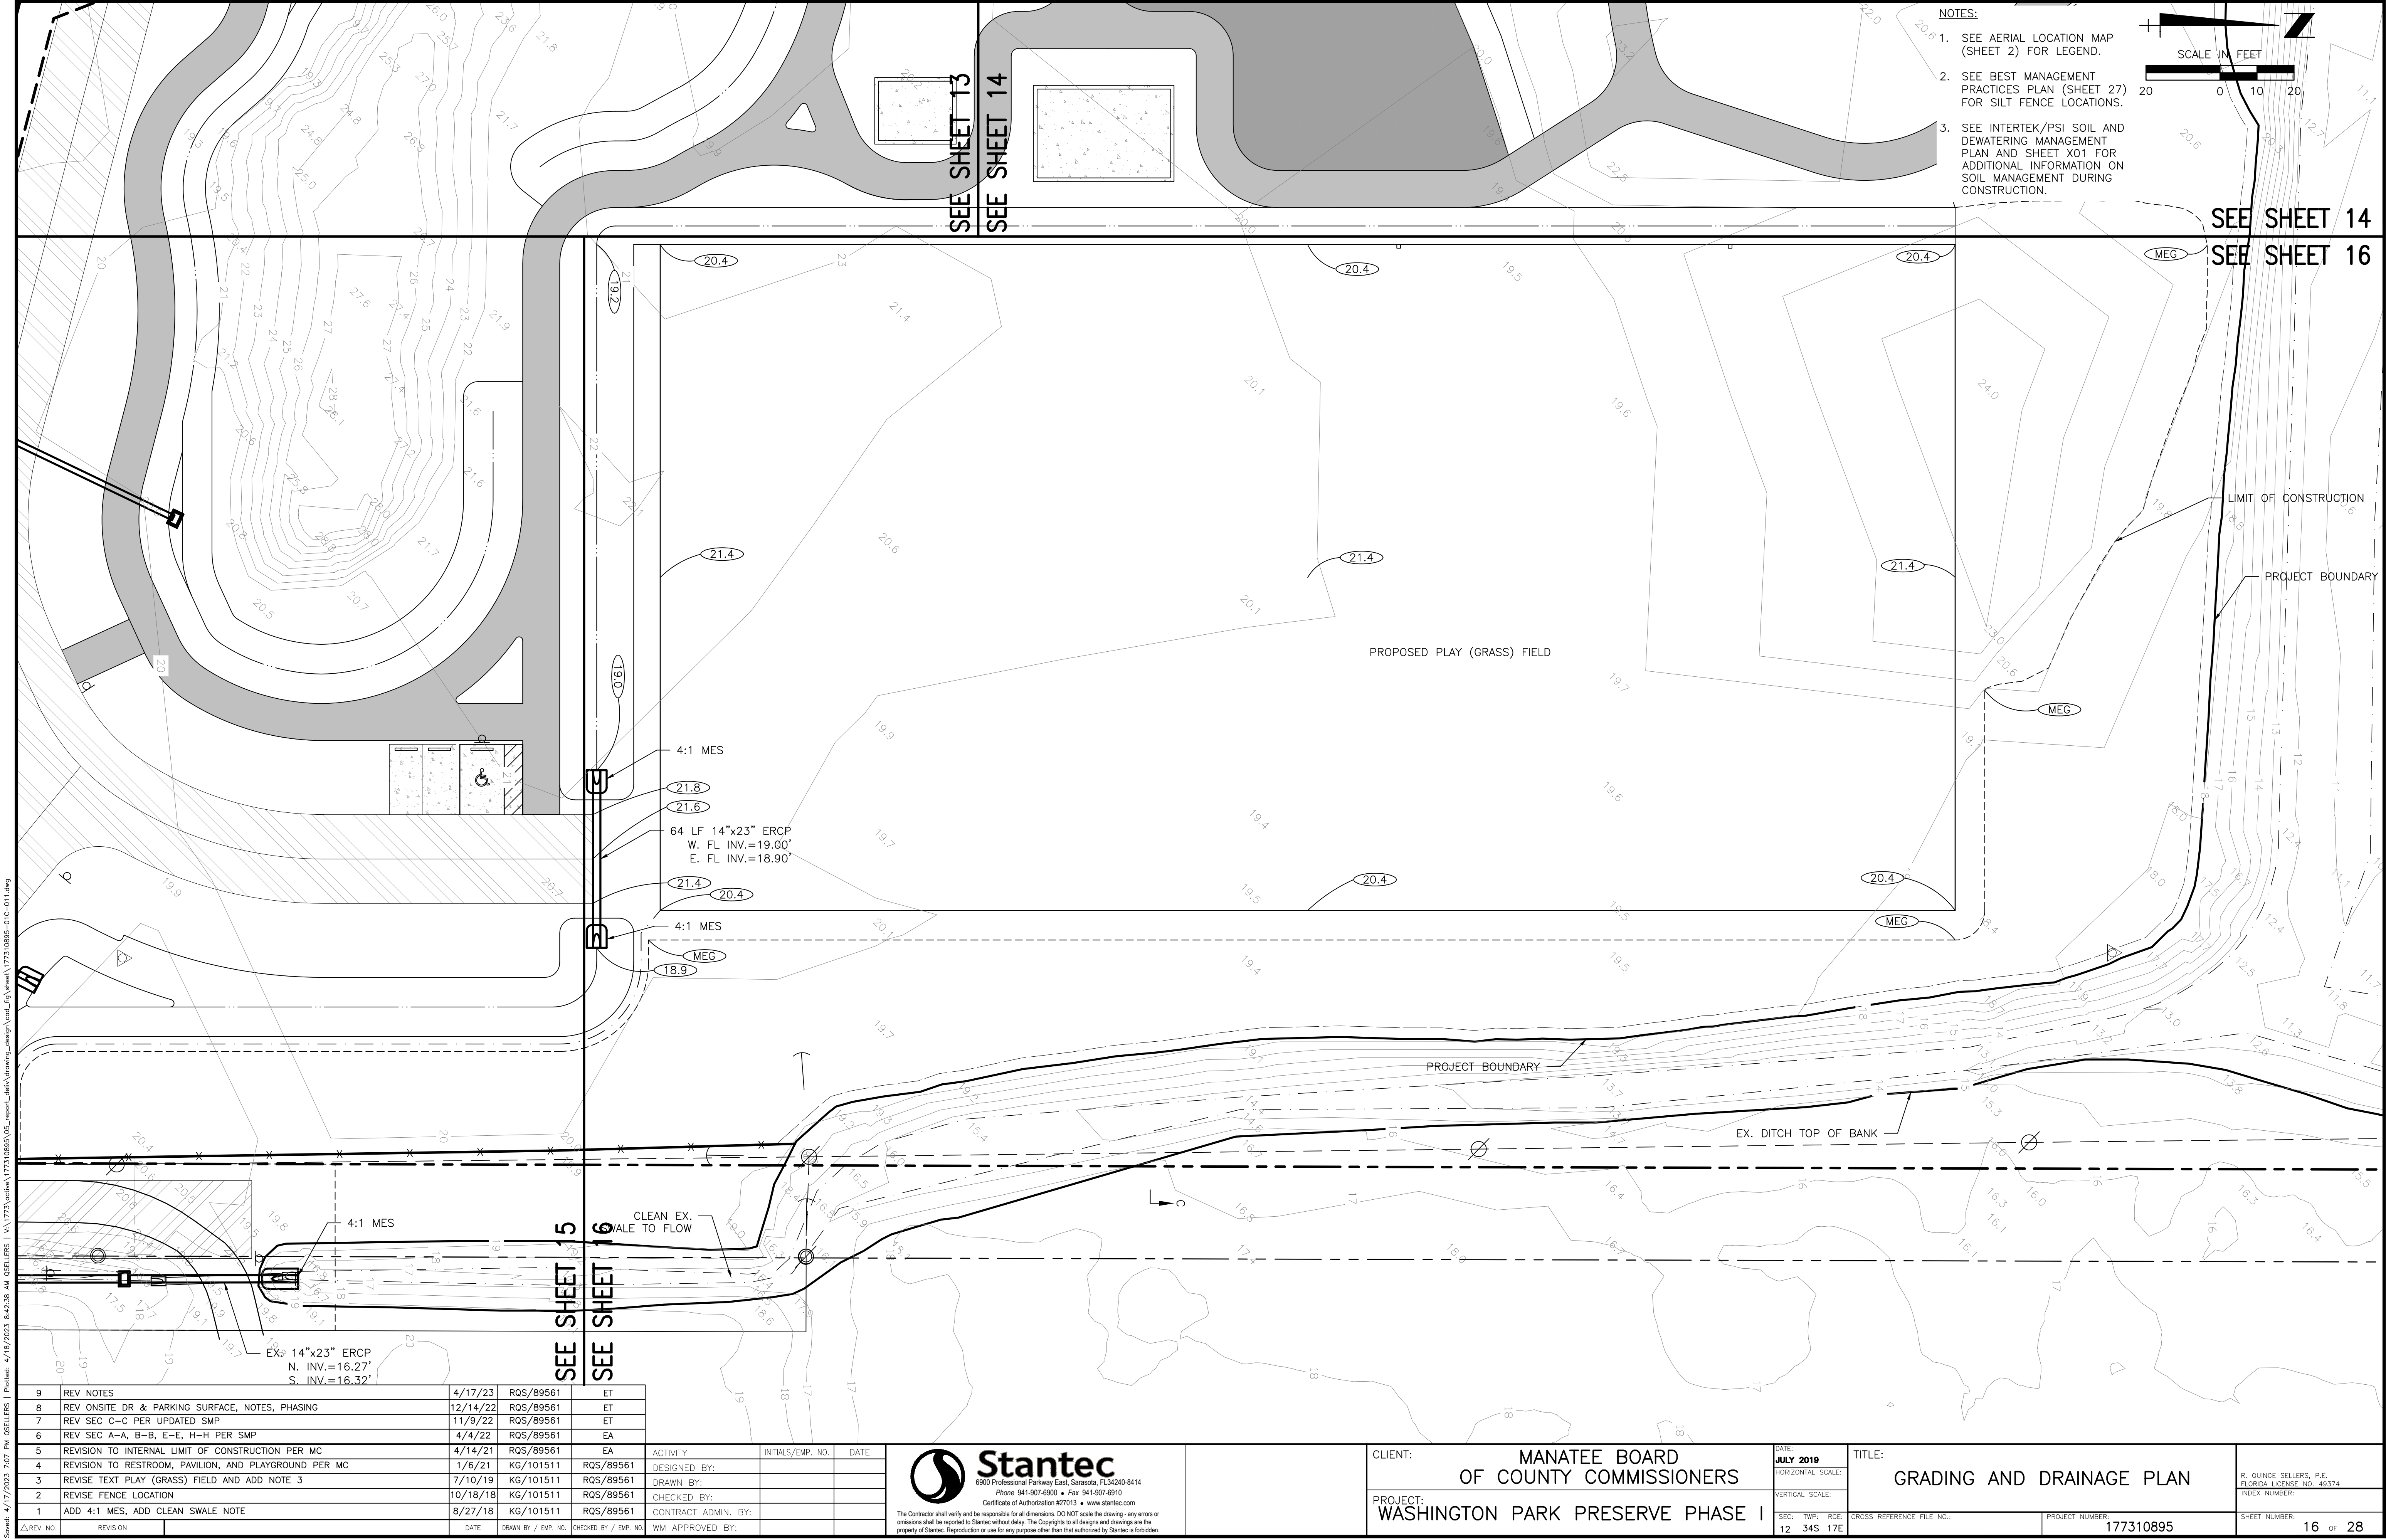

Saved: 4/17/2023 7:07 PM GSELLERS | Project: 4/18/2022 8:42:38 AM GSELLERS | V:\1773\WestVA\177310895\05_report\Layout\grading_design\cadrig.dwg | sheet\177310895-01-C-01.dwg

9	REV NOTES	4/17/23	RQS/89561	ET
8	REV ONSITE DR & PARKING SURFACE, NOTES, PHASING	12/14/22	RQS/89561	ET
7	REV SEC C-C PER UPDATED SMP	11/9/22	RQS/89561	ET
6	REV SEC A-A, B-B, E-E, H-H PER SMP	4/4/22	RQS/89561	EA
5	REVISION TO INTERNAL LIMIT OF CONSTRUCTION PER MC	4/14/21	RQS/89561	EA
4	REVISION TO RESTROOM, PAVILION, AND PLAYGROUND PER MC	1/6/21	KG/101511	RQS/89561
3	REVISE TEXT PLAY (GRASS) FIELD AND ADD NOTE 3	7/10/19	KG/101511	RQS/89561
2	REVISE FENCE LOCATION	10/18/18	KG/101511	RQS/89561
1	ADD 4:1 MES, ADD CLEAN SWALE NOTE	8/27/18	KG/101511	RQS/89561
Δ	REV NO.	DATE	DRAWN BY / EMP. NO.	CHECKED BY / EMP. NO.

ACTIVITY	INITIALS/EMP. NO.	DATE
DESIGNED BY:		
DRAWN BY:		
CHECKED BY:		
CONTRACT ADMIN. BY:		
WM APPROVED BY:		

**Stantec**

6800 Professional Parkway East, Sarasota, FL 34240-8414
Phone: 941-907-6800 • Fax: 941-907-6810
Certificate of Authorization #27013 • www.stantec.com

The Contractor shall verify and be responsible for all dimensions. DO NOT scale the drawing - any errors or omissions shall be reported to Stantec without delay. The Copyrights to all designs and drawings are the property of Stantec. Reproduction or use for any purpose other than that authorized by Stantec is forbidden.

CLIENT:	MANATEE BOARD OF COUNTY COMMISSIONERS	DATE:	JULY 2019	TITLE:	GRADING AND DRAINAGE PLAN	R. QUINCE SELLERS, P.E. FLORIDA LICENSE NO. 49374 INDEX NUMBER:
PROJECT:	WASHINGTON PARK PRESERVE PHASE I	HORIZONTAL SCALE:		VERTICAL SCALE:		SHEET NUMBER:
SEC:	TWP:	RGE:	CROSS REFERENCE FILE NO.:	PROJECT NUMBER:	177310895	16 OF 28
12	34S	17E				

UTILITY GENERAL NOTES:

- MANATEE COUNTY PUBLIC WORKS UTILITY STANDARDS ARE THE MINIMUM ALLOWABLE WATER AND/OR WASTEWATER CONSTRUCTION STANDARDS. WHERE ANY NOTE OR DETAIL ON THESE PLANS CONFLICT WITH THE MANATEE COUNTY PUBLIC WORKS UTILITY STANDARDS THE MORE STRINGENT INTERPRETATION, AS DETERMINED BY THE COUNTY INFRASTRUCTURE INSPECTOR, SHALL BE APPLIED.
- THE CONTRACTOR SHALL INVESTIGATE AND VERIFY OR HAVE VERIFIED THE LOCATION OF EXISTING UTILITIES AND ANY OTHER SUBSURFACE FACILITIES BEFORE STARTING WORK. HE SHALL BE LIABLE FOR ANY EXPENSE RESULTING FROM DAMAGE TO SAME. ANY CONFLICTS WITH EXISTING UTILITIES SHALL BE BROUGHT TO THE ATTENTION OF THE ENGINEER AS SOON AS POSSIBLE.

WATER DISTRIBUTION GENERAL NOTES:

- IT SHALL BE THE RESPONSIBILITY OF THE CONTRACTOR TO NOTIFY THE COUNTY, AND THE ENGINEER TWO (2) WORKING DAYS PRIOR TO ANY WORK AT SITE & THREE (3) WORKING DAYS PRIOR TO ANY TESTING. WATER MAINS TIE-INS REQUIRING WATER SERVICE TO BE SHUT OFF SHALL BE MADE WHEN REQUIRED BY MANATEE COUNTY PUBLIC WORKS DEPARTMENT.
- WATER MAIN INSTALLATION SHALL BE CONSTRUCTED TO THE ELEVATIONS AND DEPTHS AS INDICATED ON THE PLANS WITHIN 0.25 FT. COST TO RELAY MAIN, IF NECESSARY, SHALL BE BORNE BY THE CONTRACTOR.
- WHERE THE WATER MAIN EXCEEDS THE PIPE MANUFACTURER'S RECOMMENDATIONS FOR MAXIMUM JOINT DEFLECTION, THE CONTRACTOR SHALL FURNISH AND INSTALL DUCTILE IRON FITTINGS.
- THE CONTRACTOR SHALL PROVIDE AND UTILIZE A METERED JUMPER ASSEMBLY BETWEEN THE EXISTING POTABLE WATER SOURCE PIPING AND THE NEW WATER MAIN IN ORDER TO PROVIDE BACKFLOW PREVENTION WHILE FILLING AND FLUSHING THE NEW WATER MAIN. FINAL TIE-IN SHALL BE COMPLETED ONLY AFTER THE NEW SYSTEM HAS BEEN FLUSHED CLEAN, PRESSURE TESTED, DISINFECTED, BACTERIOLOGICALLY CLEARED, CERTIFIED COMPLETE BY THE ENGINEER, AND A RELEASE IS OBTAINED FROM THE HEALTH DEPARTMENT. ENGINEER'S REPRESENTATIVE TO BE PRESENT AT FINAL TIE-IN. THE LENGTH OF PIPE REQUIRED FOR FINAL TIE-IN SHALL BE LIMITED TO LESS THAN 20 FEET. ALL WORK SHALL BE COMPLETED IN ACCORDANCE WITH HEALTH DEPARTMENT AND LOCAL GOVERNMENT RULES AND REGULATIONS.

WASTEWATER GENERAL NOTES:

- ELEVATIONS SHOWN ON THE PLANS FOR FLOWLINES OF PROPOSED WASTEWATER MAINS SHALL BE ADHERED TO. IN MOST CASES THE DESIGN GRADES ARE CRITICAL AND ADJUSTMENTS CAUSED BY MISALIGNMENT OR IMPROPER GRADES ARE IMPRACTICAL. COST TO RELAY MAIN, IF NECESSARY, SHALL BE BORNE BY THE CONTRACTOR.

SANITARY SEWER SERVICE GENERAL NOTES:

- METALLIC IDENTIFICATION TAPE SHALL EXTEND FROM WYE CONNECTION TO THE END OF THE SERVICE EIGHTEEN INCHES (18") BELOW FINISHED GRADE.
- CLEANOUTS ARE REQUIRED ON ALL SERVICES AND AS SHOWN ON THE PLAN.
- CLEAN-OUTS SHALL BE ADJUSTED TO CONFORM WITH FINISHED SURFACES. ALL ADJUSTMENTS SHALL BE INCLUDED IN THE PRICE BID. NO ADDITIONAL COMPENSATION SHALL BE MADE BY THE OWNER.

TRENCH GENERAL NOTES:


- WHERE WATER, RECLAIMED, SEWER MAINS, FORCEMAINS AND/OR STORM SEWERS WOULD CROSS WITH LESS THAN EIGHTEEN INCHES (18") OF VERTICAL CLEARANCE, UPON COUNTY APPROVAL, THE MAIN (WATER, RECLAIMED WATER, FORCEMAIN) MAY BE BURIED WITH LESS THAN 3 FEET OF COVER TO AVOID OBSTRUCTION OF ANOTHER PIPE, PROVIDED THAT THE MAIN IS CONSTRUCTED OF DUCTILE IRON PIPE OR ENCASED IN DUCTILE IRON OR STEEL ENCASEMENT PIPES. WRITTEN APPROVAL FROM THE COUNTY IS REQUIRED PRIOR TO CONSTRUCTION OF MAINS WITH COVER OF LESS THAN 3 FEET OR MORE THAN 6 FEET. MAINS (WATER, RECLAIMED WATER, FORCEMAIN) WITH LESS THAN 3' OF COVER WILL ALSO REQUIRE INCREASED THRUST RESTRAINT.
- DISCHARGE FROM DEWATERING OPERATION SHALL BE DISPOSED OF IN SUCH A MANNER THAT IT SHALL NOT INTERFERE WITH THE NORMAL DRAINAGE OF THE AREA IN WHICH THE WORK IS BEING PERFORMED, CREATE A PUBLIC NUISANCE OR FORM PONDING. THE OPERATIONS SHALL NOT CAUSE INJURY TO ANY PORTION OF THE WORK COMPLETED, OR IN PROGRESS, OR TO THE SURFACE OF STREETS, OR TO PRIVATE PROPERTY.
- THE PROPOSED DEWATERING METHOD(S) AND SCHEDULE SHALL BE COORDINATED WITH THE UTILITY AND/OR THE ENGINEER OF RECORD AND OTHER NECESSARY REGULATORY AGENCIES PRIOR TO CONSTRUCTION. ADDITIONALLY, WHERE PRIVATE PROPERTY SHALL BE INVOLVED, ADVANCE PERMISSION SHALL BE OBTAINED BY THE CONTRACTOR AND/OR DEVELOPER.
- THE CONTRACTOR SHALL PROVIDE SOIL COMPACTION TESTING IN ACCORDANCE WITH THE PROJECT SPECIFICATIONS. IF THE SPECIFICATIONS DO NOT ADDRESS COMPACTION TESTS, THEY SHALL BE DONE IN ACCORDANCE WITH MANATEE COUNTY PUBLIC UTILITY STANDARDS, LATEST EDITION. ALL SOIL COMPACTION TESTS RESULTS SHALL BE SUBMITTED TO THE ENGINEER OF RECORD.

AS-BUILTS:

- THE CONTRACTOR SHALL PROVIDE RECORD DRAWINGS THAT MEET OR EXCEED THE MANATEE COUNTY PUBLIC WORKS UTILITY STANDARDS, LATEST EDITION.
- THE CONTRACTOR SHALL FURNISH "AS-BUILT" STATIONING OF SEWER WYES USING EACH DOWNSTREAM MANHOLE AS STA. 0+00.
- TOP OF PIPE ELEVATIONS FOR ALL POTABLE WATER AND GRAVITY SEWER MAINS ARE REQUIRED EVERY ONE HUNDRED FOOT STATION AND AT EACH STRUCTURE, FITTING, AND CHANGE IN GRADE OR ALIGNMENT.
- RECORD DRAWINGS, IF PREPARED BY THE CONTRACTOR OR CONTRACTOR'S SURVEYOR: DRAFT COPIES OF THE RECORD DRAWINGS SHALL BE SUBMITTED TO THE ENGINEER PRIOR TO FINALIZING THE DRAWINGS. ONCE ACCEPTABLE TO THE ENGINEER, THE CONTRACTOR/SURVEYOR SHALL PROVIDE 9 SETS OF SIGNED AND SEALED FINALIZED DRAWINGS FOR SUBMITTAL TO THE COUNTY. ONCE THE DRAWINGS ARE APPROVED BY THE COUNTY, CONTRACTOR/SURVEYOR IS RESPONSIBLE TO PROVIDE THE ENGINEER OF RECORD ONE SET OF MYLARS AND A DIGITAL COPY OF RECORD DRAWINGS IN CAD AND PDF FORMAT. RECORD INFORMATION SHALL BE ON UNIQUE LAYER(S) AND TEXT SHALL USE A STANDARD AUTOCAD FONT.

WATER MAIN SEQUENCING

- PRIOR TO SUBMITTING SHOP DRAWINGS: THE CONTRACTOR SHALL PERFORM EXPLORATORY EXCAVATIONS AT:
 - THE PROPOSED CONNNECTION POINT TO THE EXISTING 8" WATER MAIN WATER MAIN ON 29TH STREET EAST; AND
 - THE PROPOSED CONNECTION POINT TO THE EXISTING 4" WATER MAIN ON 30TH STREET EAST. CONFIRM LOCATION, SIZE, AND TYPE OF EXISTING WATER MAIN AT BOTH LOCATIONS. REPORT ANY DISCREPANCIES TO THE ENGINEER.
- CONSTRUCT AND TEST (HYDROSTATIC AND BACTERIOLOGICAL) NEW WATER MAINS ON 8TH AVENUE EAST AND 30TH STREET EAST AND NEW 1" WATER SERVICE LINE FOR 712 30TH STREET EAST WITHOUT INTERRUPTING SERVICE IN EXISTING WATER MAINS. PROVIDE A TEMPORARY JUMPER CONNECTION (CONNECTED TO THE 8" WATER MAIN ON 29TH STREET EAST) FOR WATER FOR TESTING.
- FOLLOWING SUCSESFUL HYDROSTATIC AND BACTERIOLOGICAL TESTING, SCHEDULE SHUTDOWN OF EXISTING WATER MAIN WITH MANATEE COUNTY PUBLIC WORKS. THE CONTRACTOR SHALL BE RESPONSIBLE FOR ALL NOTIFICATIONS REQUIRED BY MANATEE COUNTY PUBLIC WORKS, INCLUDING BUT NOT LIMITED TO DISTRIBUTING DOORHANGERS TO ALL IMPACTED CUSTOMERS 48 HOURS IN ADVANCE OF THE START OF THE SHUTDOWN.
- ON THE DAY OF THE SHUTDOWN: EXCAVATE THE EXISTING WATER MAIN AT LOCATIONS TO BE CUT AND CONFIRM THAT ALL NECESSARY MATERIALS ARE ON-SITE PRIOR TO PERFORMING THE SHUTDOWN. PERFORM SHUTDOWN BY CLOSING EXISTING VALVES AT:
 - 8TH AVENUE EAST, NORTH OF 29TH STREET EAST
 - 2ND AVENUE EAST, NORTH OF 29TH STREET EASTALL EXISTING VALVES ARE TO BE OPERATED BY MANATEE COUNTY PUBLIC WORKS.
- CUT THE EXISTING 4" WATER MAIN ON 30TH STREET EAST AND PERFORM THE FINAL CONNECTION OF THE NEW WATER MAIN TO THE EXISTING WATER MAIN IN ACCORDANCE WITH AWWA C651. CONNECT THE NEW 1" WATER SERVICE LINE TO THE EXISTING METER AT 712 30TH STREET EAST. RESTORE SERVICE IN THE EXISTING WATER MAIN BY OPENING THE EXISTING VALVE ON 2ND AVENUE EAST, NORTH OF 29TH STREET EAST. VISUALLY INSPECT THE FINAL CONNECTION FOR LEAKAGE. PERFORM FLUSHING AND TESTING AS REQUIRED BY MANATEE COUNTY PUBLIC WORKS AND FDEP.
- ABANDON THE EXISTING VALVE ON 8TH AVENUE EAST, NORTH OF 29TH STREET EAST, BY REMOVING THE VALVE BOX COVER AND FILLING THE COLLAR WITH GROUT WITH THE VALVE IN THE CLOSED POSITION. CUT AND CAP THE EXISTING 2" WATER MAIN AS NEAR TO THE VALVE AS PRACTICAL. REMOVE OR ABANDON EXISTING WATER MAIN THAT HAS BEEN TAKEN OUT OF SERVICE.

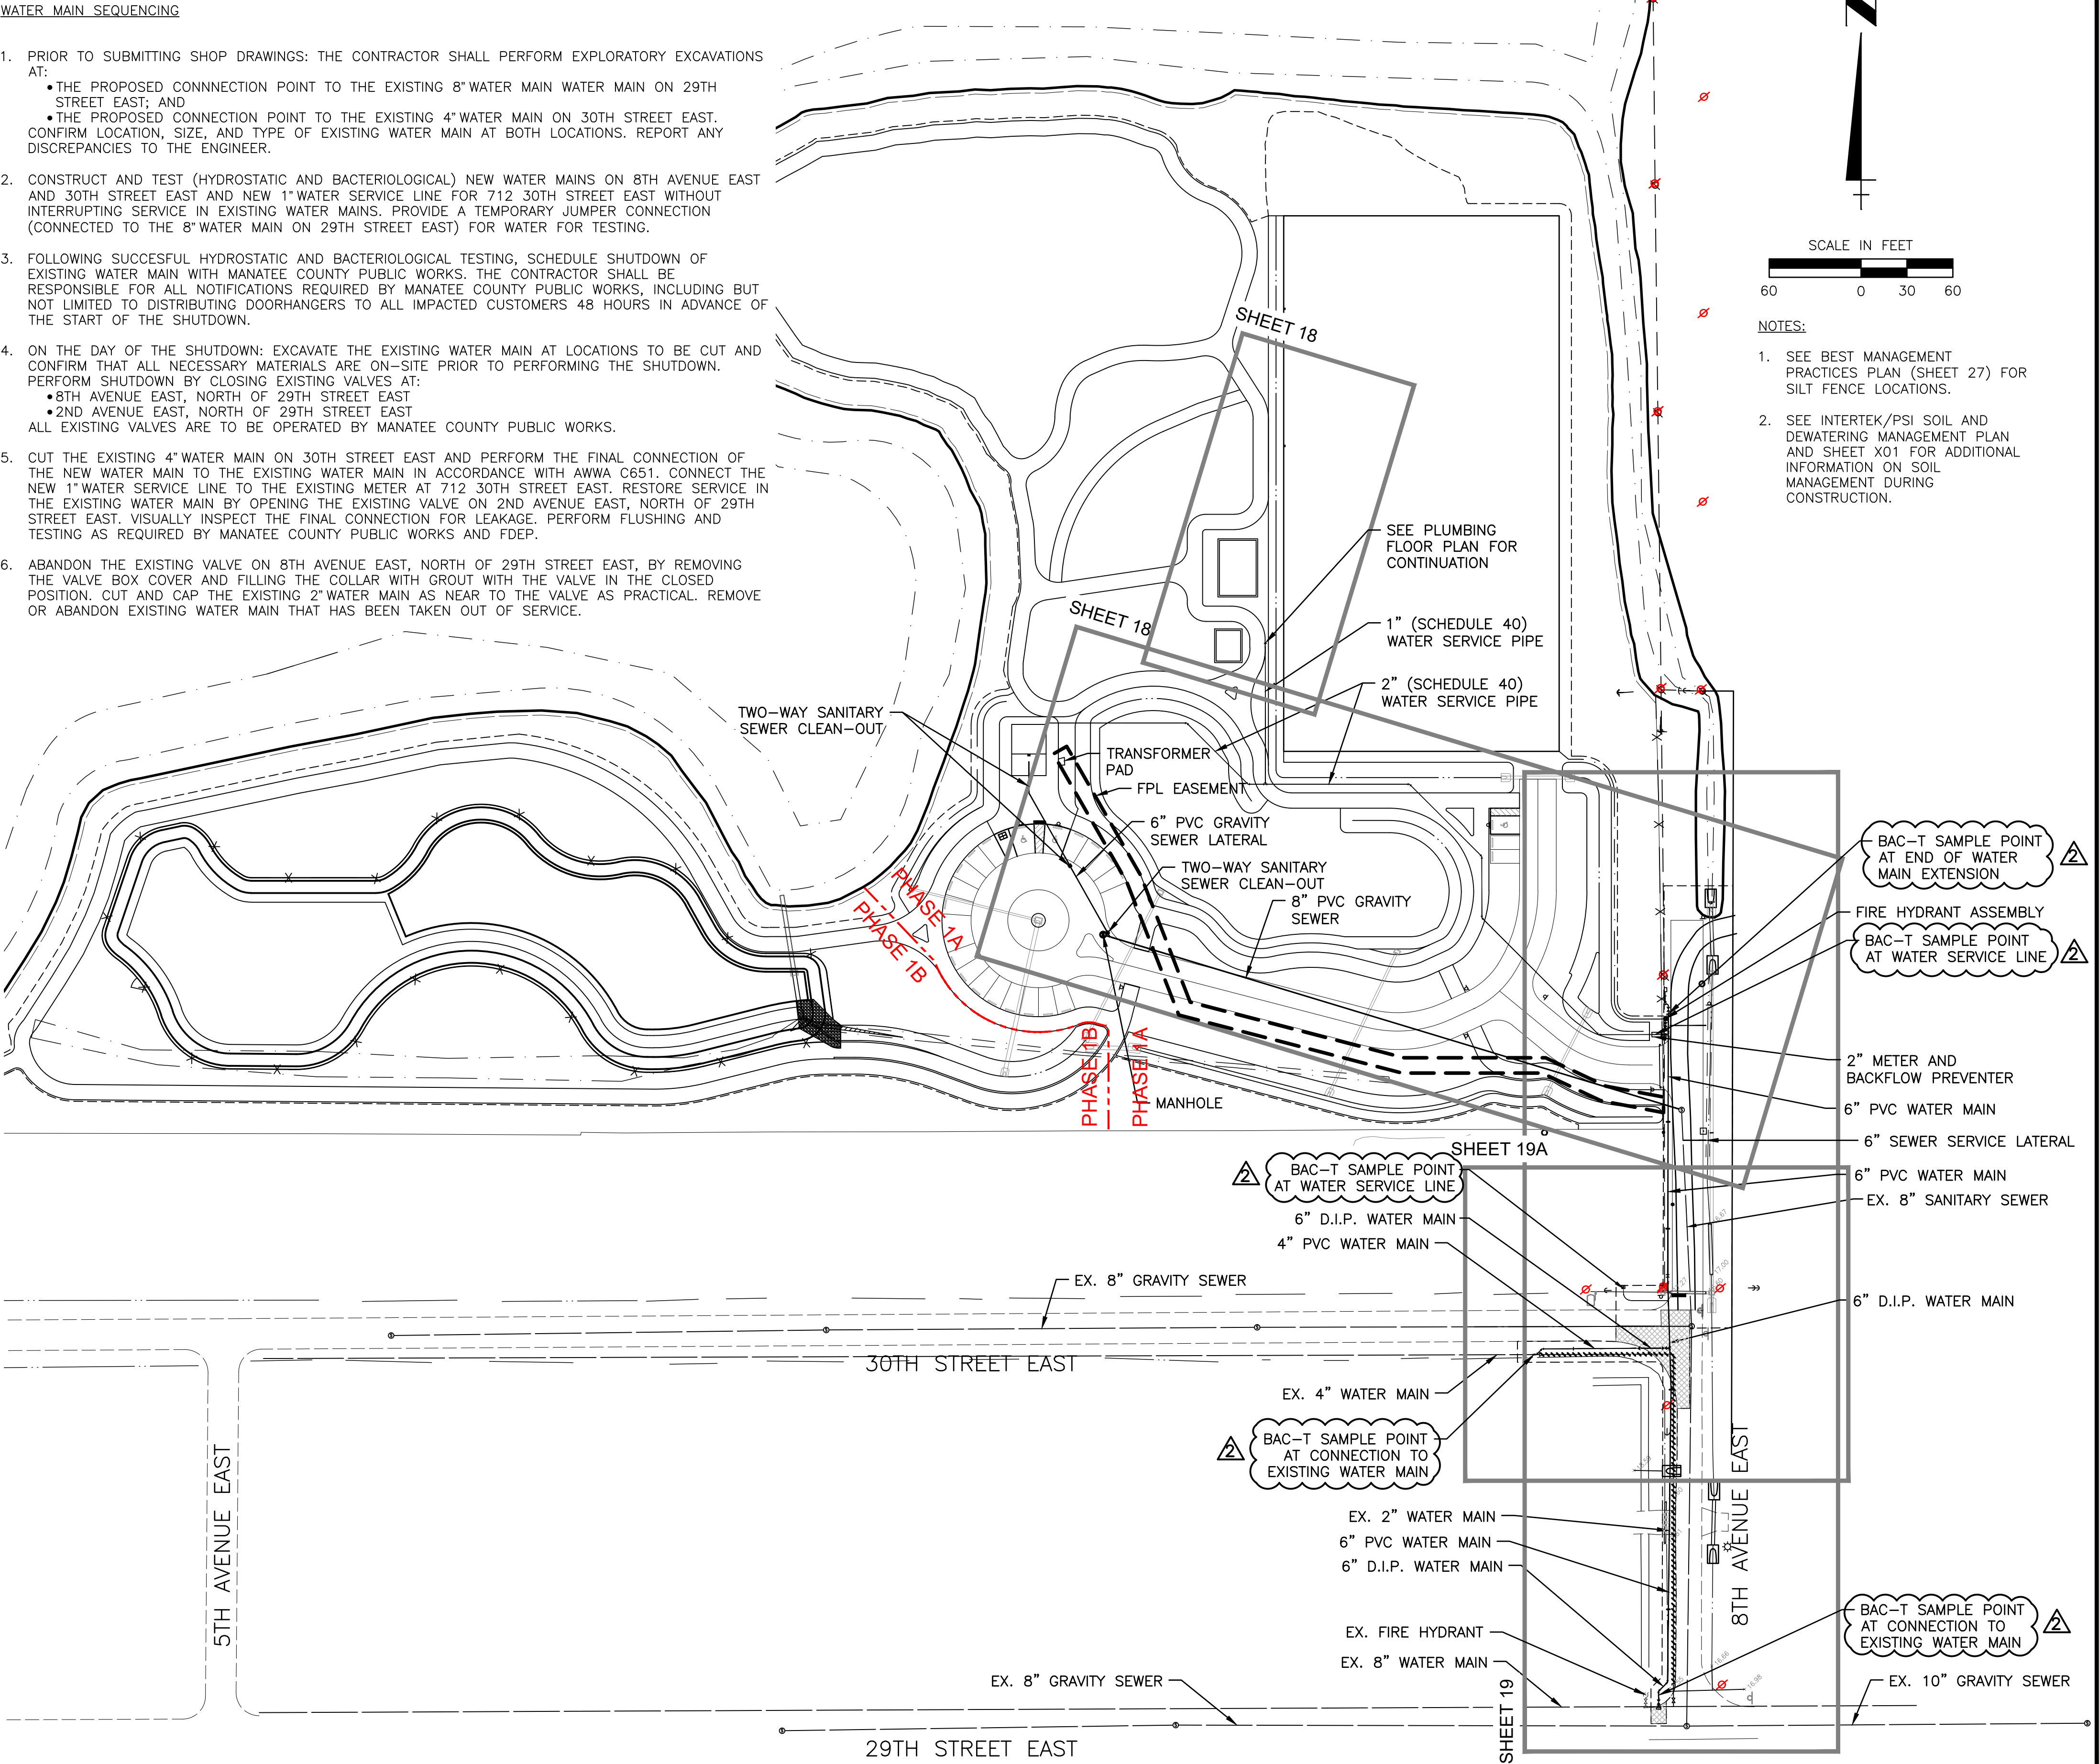

NOTES:

- SEE BEST MANAGEMENT PRACTICES PLAN (SHEET 27) FOR SILT FENCE LOCATIONS.
- SEE INTERTEK/PSI SOIL AND DEWATERING MANAGEMENT PLAN AND SHEET X01 FOR ADDITIONAL INFORMATION ON SOIL MANAGEMENT DURING CONSTRUCTION.

Saved: 4/18/2023 7:08 AM DBELLERS | Printed: 4/18/2023 8:42:57 AM DBELLERS | V:\1773\active\177310895\05_report\main\drawings_design\cad\fig\sheet\177310895-01C-017.dwg

8	REV NOTES, PHASE LINE.	4/17/23	RQS/89561	ET
7	ADD NOTES, PHASE LINE.	12/14/22	RQS/89561	ET
6	REV RR/SW LOC, RR SWR/WTR SERV LINES, ADD TRANSFORMER PAD, FPL ESMNT	6/21/22	RQS/89561	ET
5	REVISION TO LIMIT OF CONSTRUCTION PER MC	4/14/21	RQS/89561	EA
4	ADD 4" PVC CASING AND 6" SEWER SERVICE LATERAL	1/14/21	KG/101511	JS
3	REVISION TO RESTROOM, PAVILION, AND PLAYGROUND PER MC	1/6/21	KG/101511	RQS/89561
2	BAC-T SAMPLE POINTS ADDED	07/01/19	KG/101511	JS
1	WATER MAIN SEQUENCING ADDED	10/18/18	KG/101511	RQS/89561
Δ REV NO.	REVISION	DATE	DRAWN BY / EMP. NO.	CHECKED BY / EMP. NO.

ACTIVITY	INITIALS/EMP. NO.	DATE
DESIGNED BY:	JS	10/18/18
DRAWN BY:	KG	10/18/18
CHECKED BY:	SCM	10/18/18
CONTRACT ADMIN. BY:		
WM APPROVED BY:		



Stantec
6800 Professional Parkway East, Sarasota, FL 34240-8414
Phone 941-907-6800 • Fax 941-907-6810
Certificate of Authorization #27013 • www.stantec.com

The Contractor shall verify and be responsible for all dimensions. DO NOT scale the drawing - any errors or omissions shall be reported to Stantec without delay. The Copyrights to all designs and drawings are the property of Stantec. Reproduction or use for any purpose other than that authorized by Stantec is forbidden.

CLIENT: MANATEE BOARD
OF COUNTY COMMISSIONERS
PROJECT: WASHINGTON PARK PRESERVE PHASE I

DATE: JULY 2019
HORIZONTAL SCALE:
VERTICAL SCALE:



TITLE: UTILITY SITE PLAN
GENERAL NOTES AND KEY SHEET

SEC. TWP. RGE.: CROSS REFERENCE FILE NO.:

PROJECT NUMBER: 177310895

R. QUINCE SELLERS, P.E.
FLORIDA LICENSE NO. 49374
INDEX NUMBER:

SHEET NUMBER: 17 OF 28

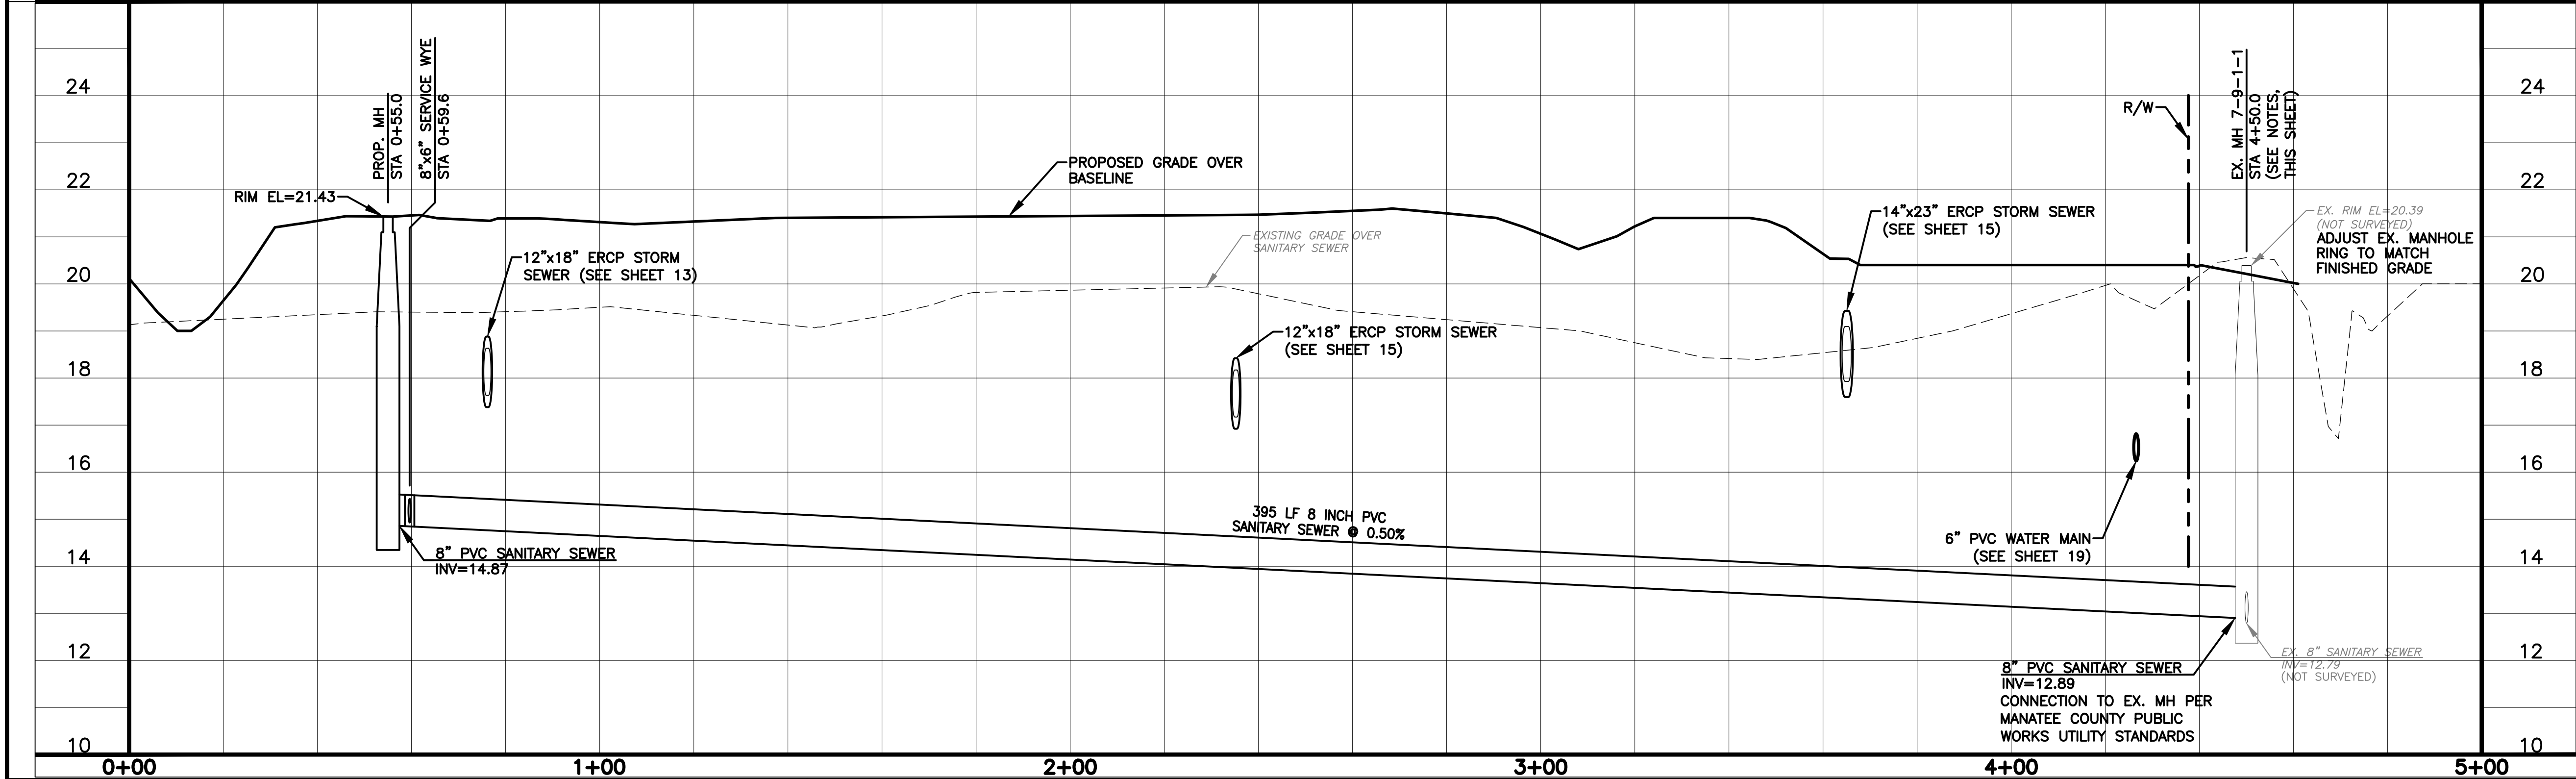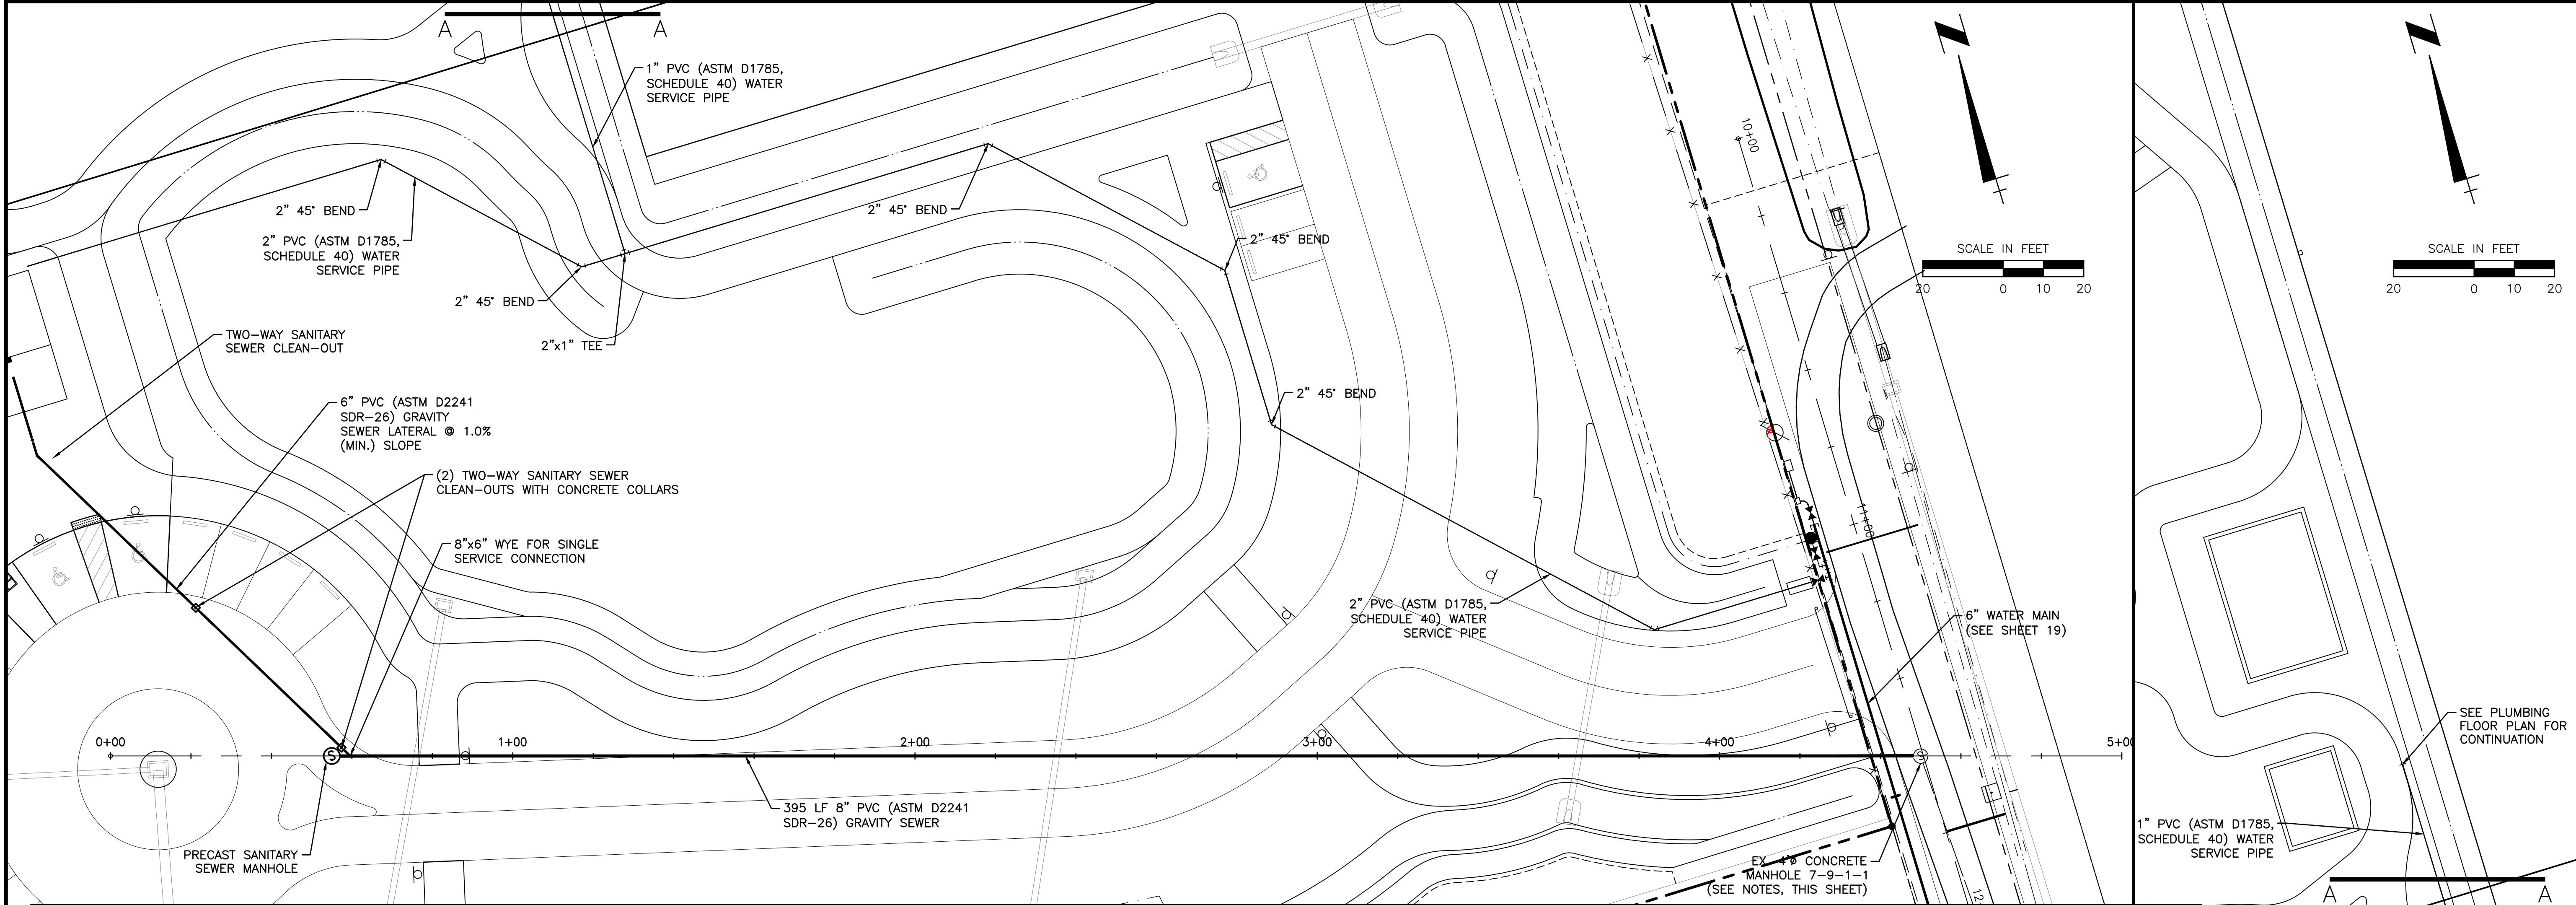

- MANHOLE 7-9-1-1 NOTES:**
1. INFORMATION SHOWN FOR MANHOLE 7-9-1-1 IS BASED ON RECORD DRAWINGS.
 2. PRIOR TO SUBMITTING SHOP DRAWINGS: THE CONTRACTOR SHALL SURVEY THE HORIZONTAL LOCATION, RIM ELEVATION, AND INVERT ELEVATION FOR MANHOLE 7-9-1-1 AND REPORT ANY DISCREPANCIES TO THE ENGINEER.


REV NO.	REVISION	DATE	DRAWN BY / EMP. NO.	CHECKED BY / EMP. NO.	WM APPROVED BY:
5	REV RESTROOM SEWER SERVICE LINE & WATER SERVICE LINE	6/21/22	RQS/89561	ET	ACTIVITY:
4	REVISION TO INTERNAL LIMIT OF CONSTRUCTION PER MC	4/14/21	RQS/89561	EA	DESIGNED BY: JS
3	REVISION TO RESTROOM, PAVILION, AND PLAYGROUND PER MC	1/6/21	KG/101511	RQS/89561	DRAWN BY: KG
2	FIRE HYDRANT RELOCATED	10/18/18	KG/101511	RQS/89561	CHECKED BY: SCM
1	MH 7-9-1-1 NOTES ADDED	10/18/18	KG/101511	RQS/89561	CONTRACT ADMIN. BY:

**Stantec**
6800 Professional Parkway East, Sarasota, FL 34240-8414
Phone 941-907-6800 • Fax 941-907-6910
Certificate of Authorization #27013 • www.stantec.com

The Contractor shall verify and be responsible for all dimensions. DO NOT scale the drawing - any errors or omissions shall be reported to Stantec without delay. The Copyrights to all designs and drawings are the property of Stantec. Reproduction or use for any purpose other than that authorized by Stantec is forbidden.

CLIENT:	MANATEE BOARD OF COUNTY COMMISSIONERS	DATE:	JULY 2019	TITLE:	UTILITY PLAN & PROFILE WASHINGTON PARK PRESERVE	INDEX NUMBER:	
PROJECT:	WASHINGTON PARK PRESERVE PHASE I	HORIZONTAL SCALE:		VERTICAL SCALE:		SHEET NUMBER:	18 OF 28
SEC. TWP. RGE.	12 34S 17E	CROSS REFERENCE FILE NO.:		PROJECT NUMBER:	177310895		

Saved: 4/18/2023 7:14 AM QSELLERS | Plotter: 4/18/2023 8:43:29 AM QSELLERS | V:\1773\active\177310895\05_report\main\drawing_design\cad_fig\sheet\177310895-01C-01.dwg

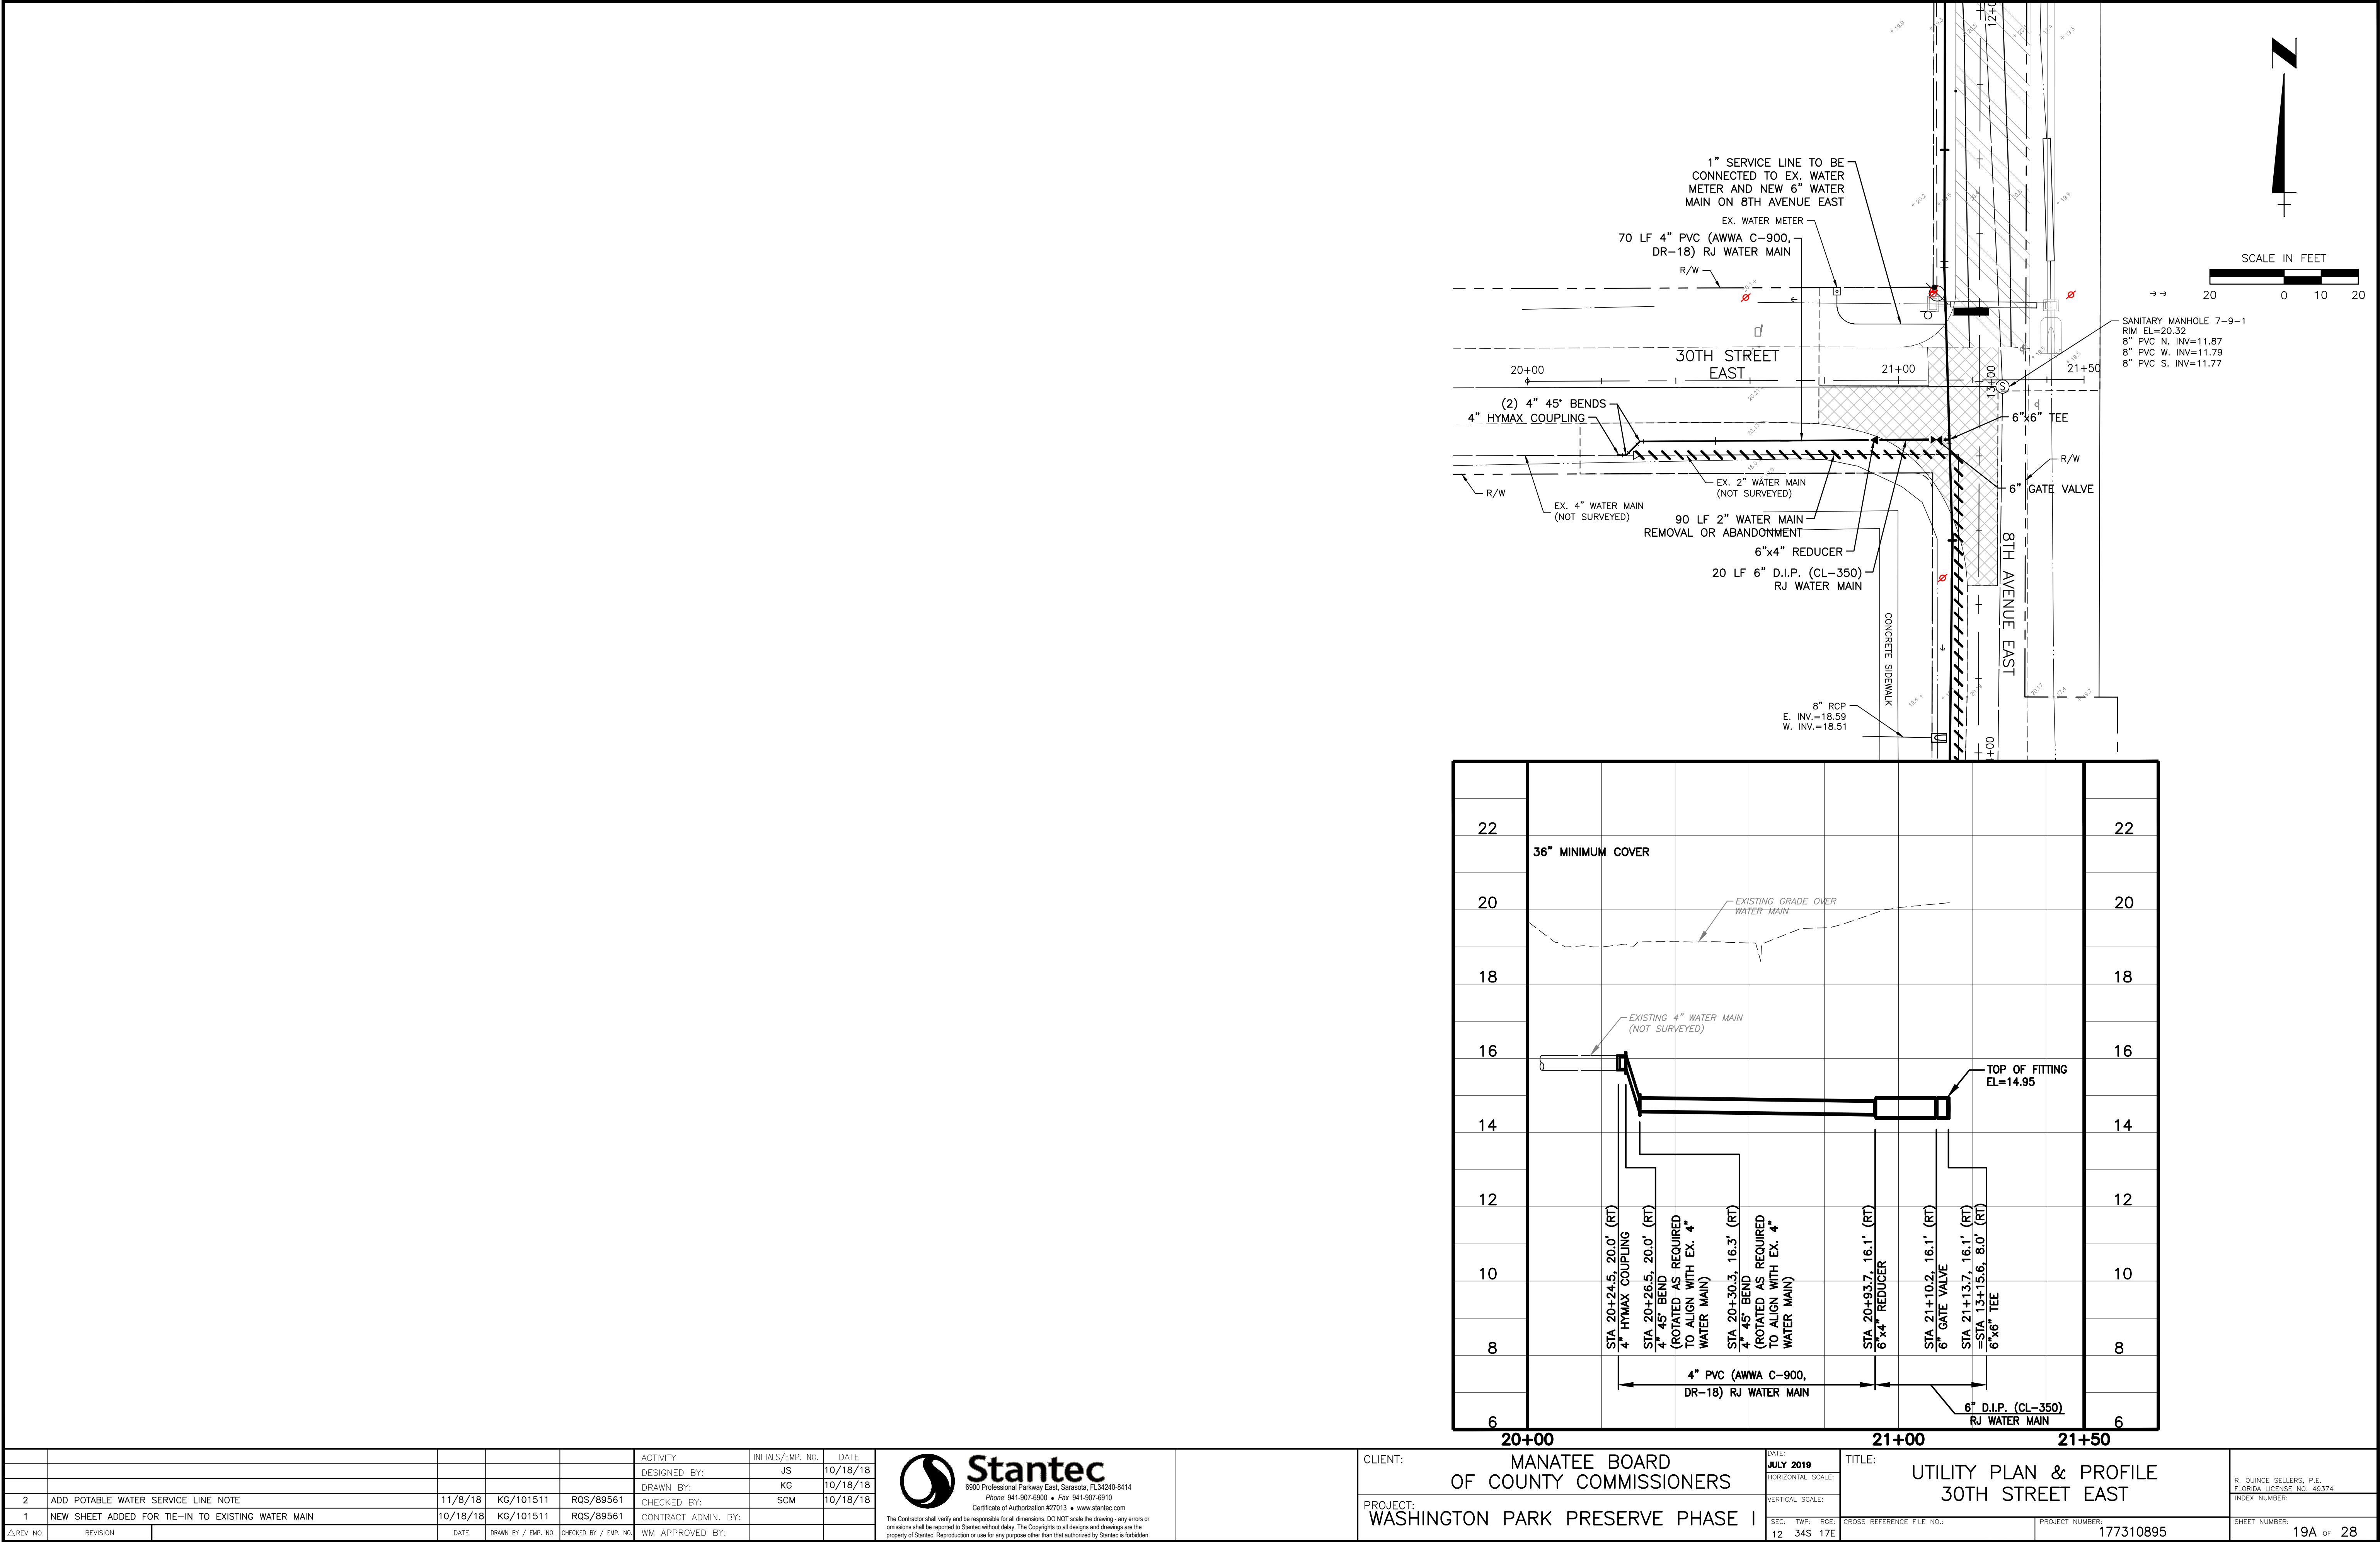









					ACTIVITY	INITIALS/EMP. NO.	DATE
					DESIGNED BY:	JS	10/18/18
					DRAWN BY:	KG	10/18/18
2	ADD POTABLE WATER SERVICE LINE NOTE	11/8/18	KG/101511	RQS/89561	CHECKED BY:	SCM	10/18/18
1	NEW SHEET ADDED FOR TIE-IN TO EXISTING WATER MAIN	10/18/18	KG/101511	RQS/89561	CONTRACT ADMIN. BY:		
Δ REV. NO.	REVISION	DATE	DRAWN BY / EMP. NO.	CHECKED BY / EMP. NO.	WM APPROVED BY:		

**Stantec**

6900 Professional Parkway East, Sarasota, FL 34240-8414
Phone: 941-907-6900 • Fax: 941-907-6910
Certificate of Authorization #27013 • www.stantec.com




The Contractor shall verify and be responsible for all dimensions. DO NOT scale the drawing - any errors or omissions shall be reported to Stantec without delay. The Copyrights to all designs and drawings are the property of Stantec. Reproduction or use for any purpose other than that authorized by Stantec is forbidden.

CLIENT:	MANATEE BOARD OF COUNTY COMMISSIONERS	DATE:	JULY 2019	TITLE:	UTILITY PLAN & PROFILE 30TH STREET EAST	R. QUINCE SELLERS, P.E. FLORIDA LICENSE NO. 49374 INDEX NUMBER:
PROJECT:	WASHINGTON PARK PRESERVE PHASE I	HORIZONTAL SCALE:		VERTICAL SCALE:		
SEC.	TWP.	RGE.	CROSS REFERENCE FILE NO.:	PROJECT NUMBER:	177310895	SHEET NUMBER:
12	34S	17E				19A OF 28

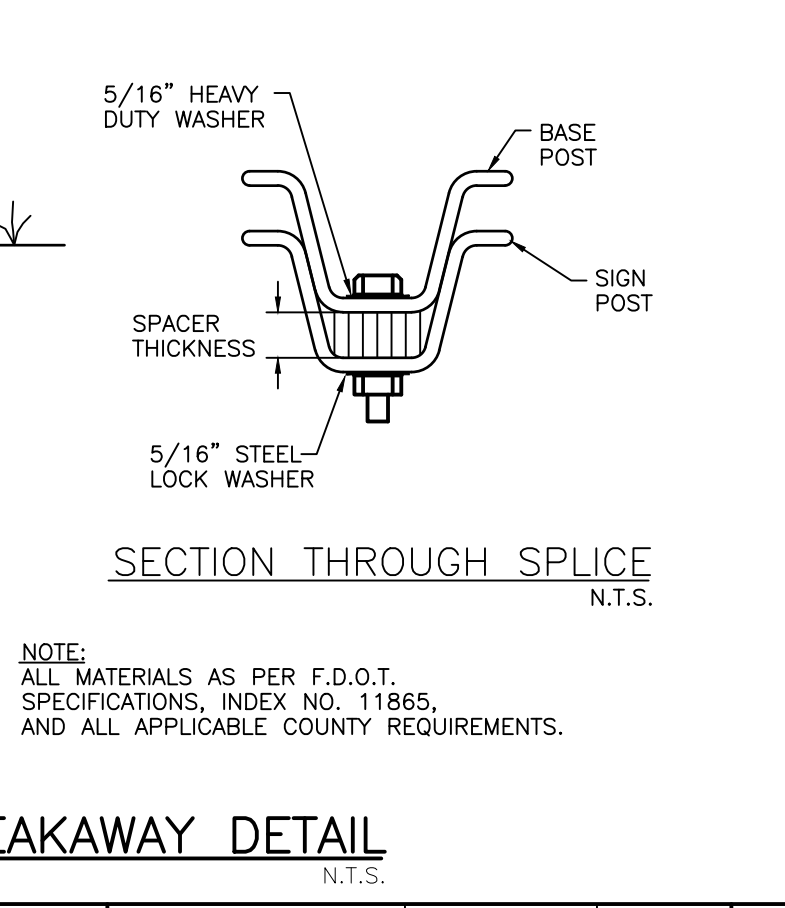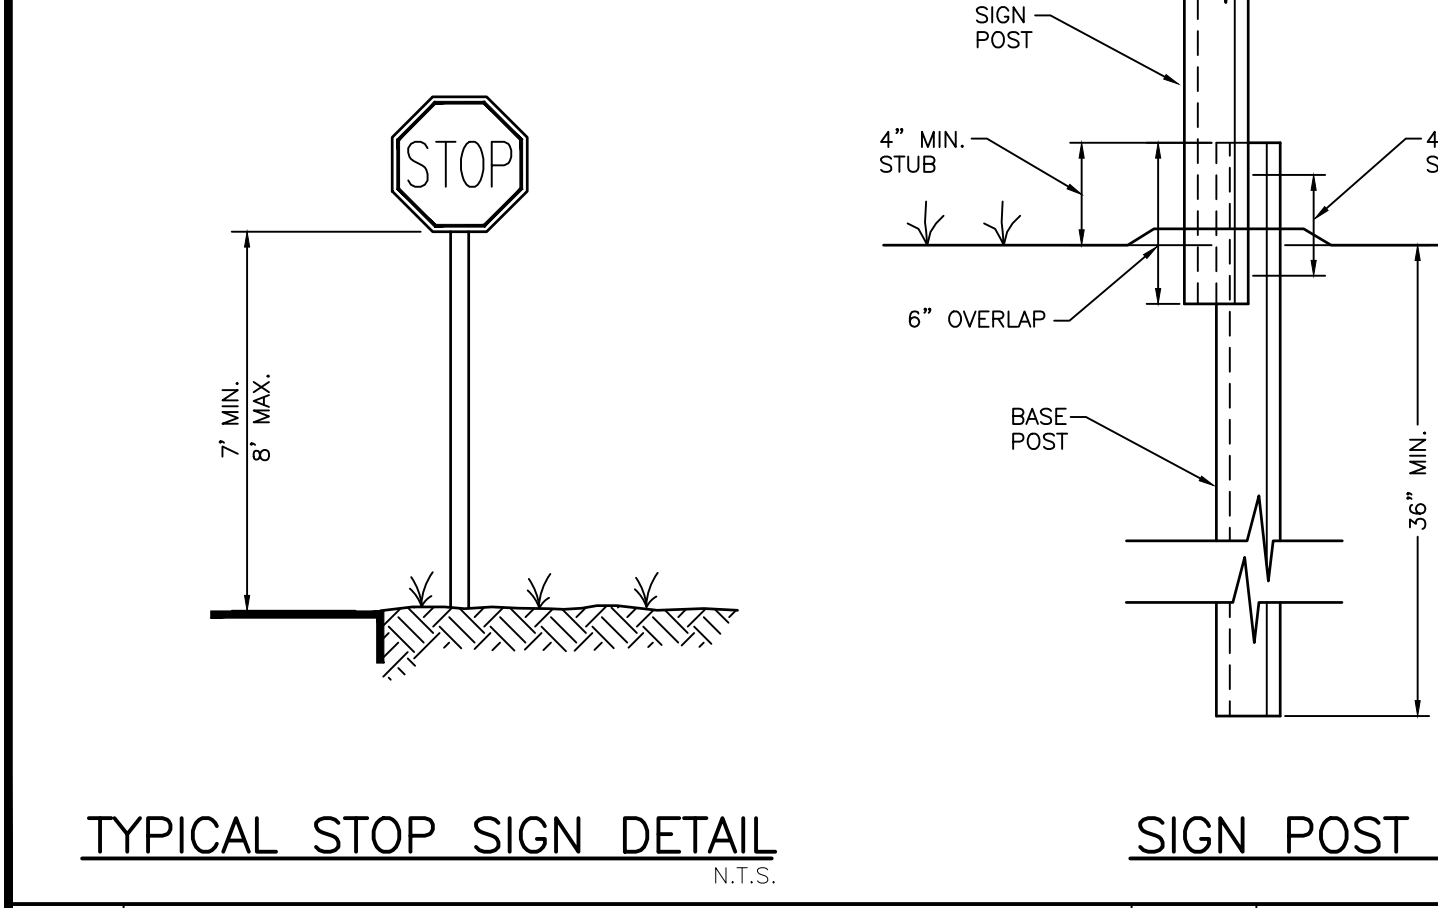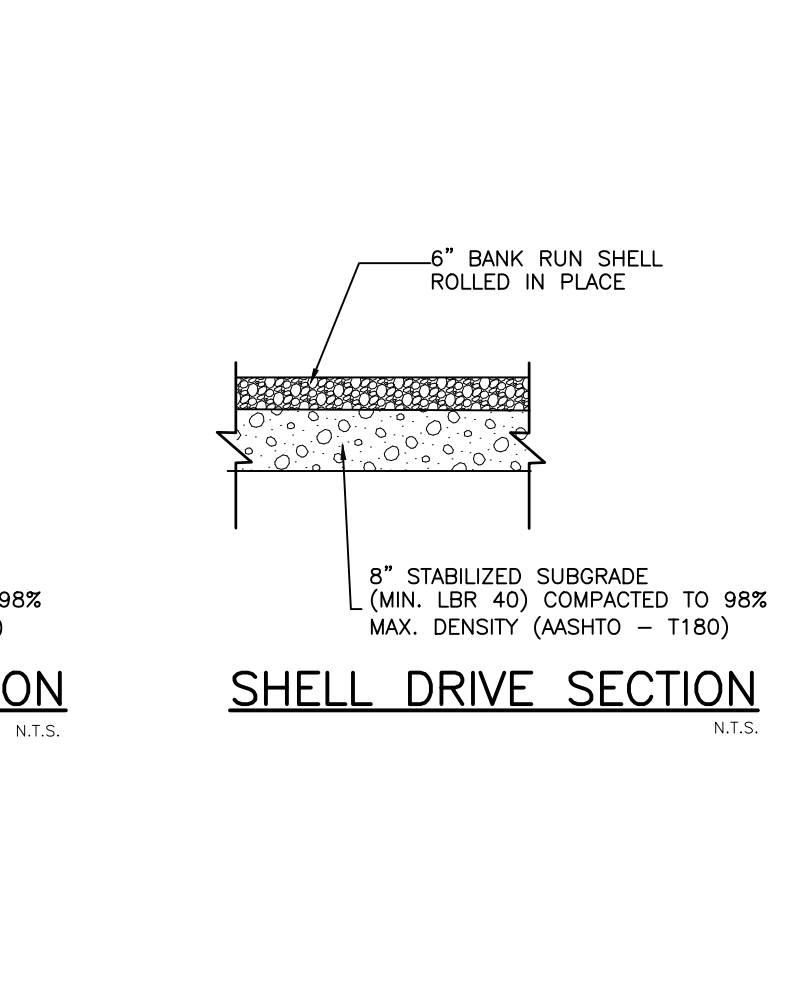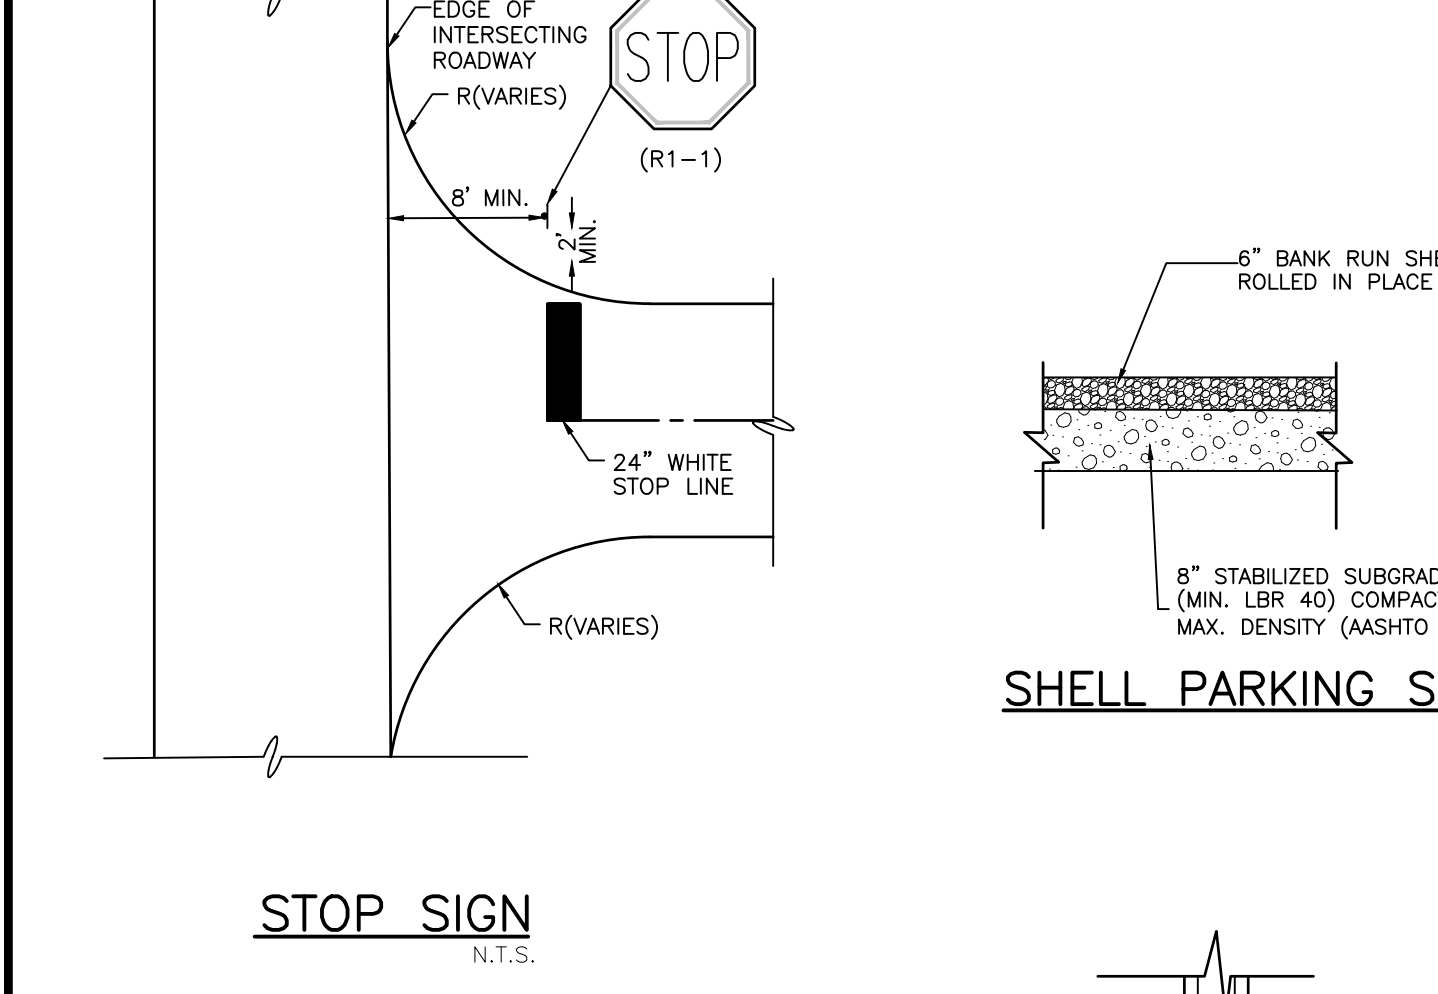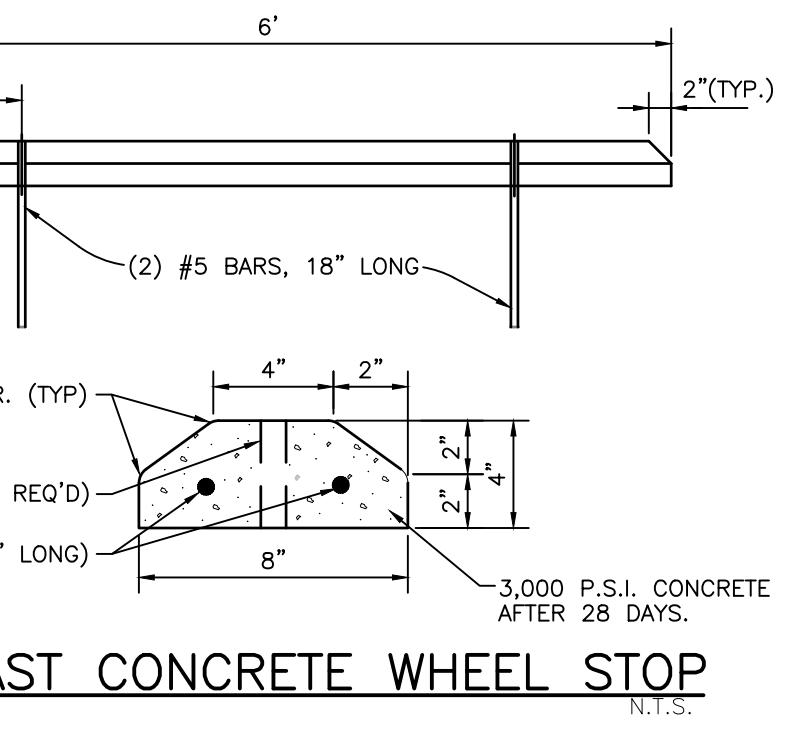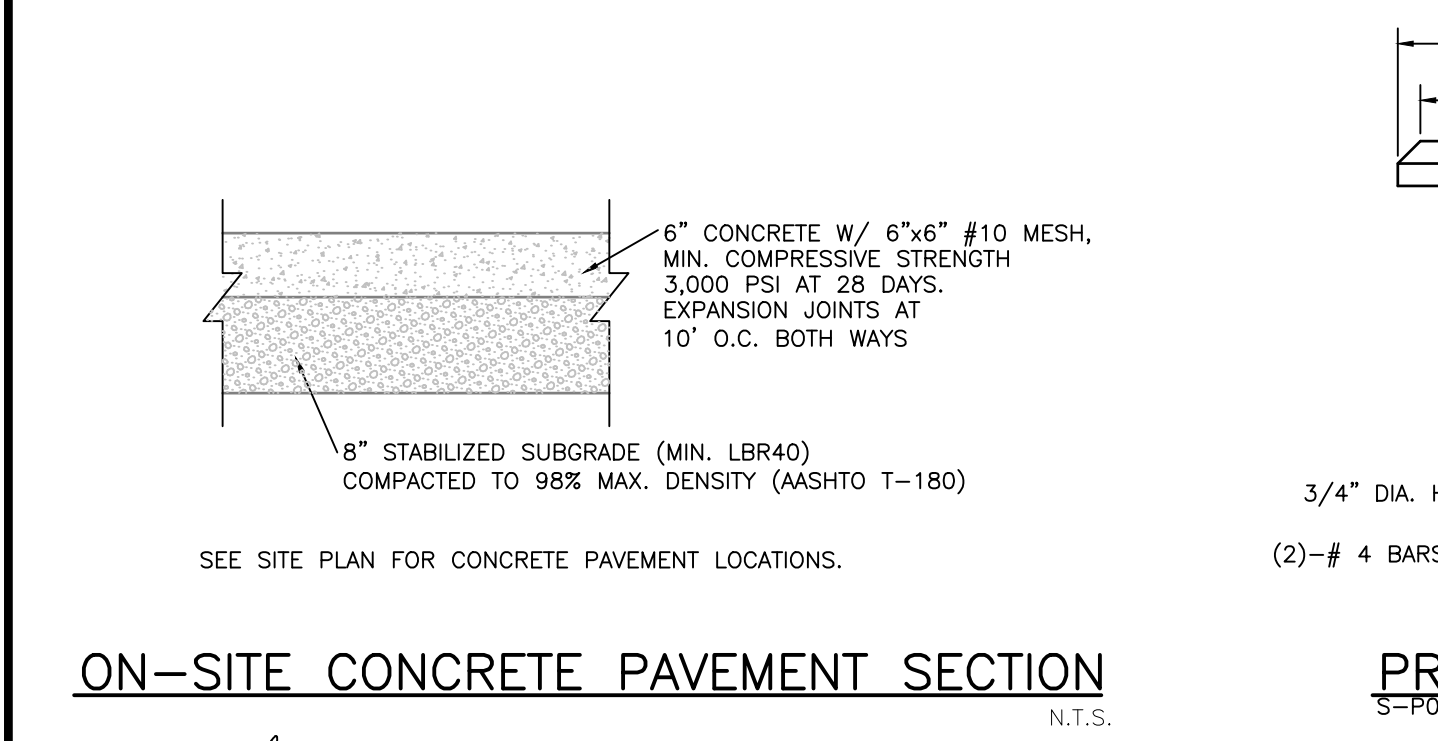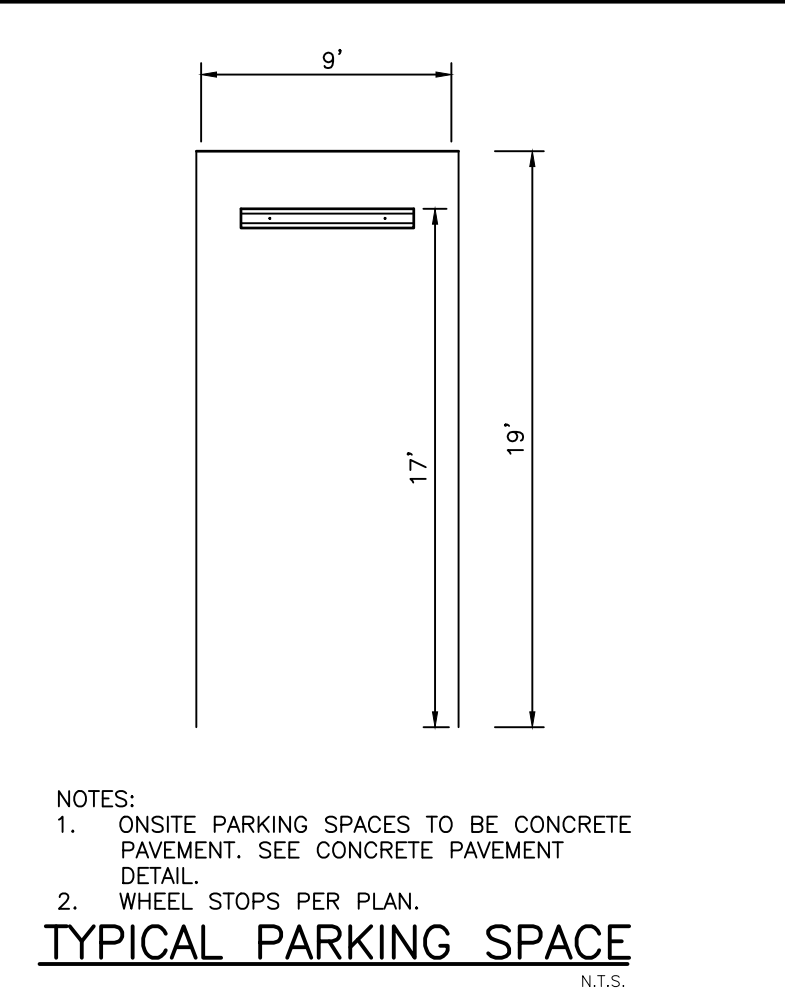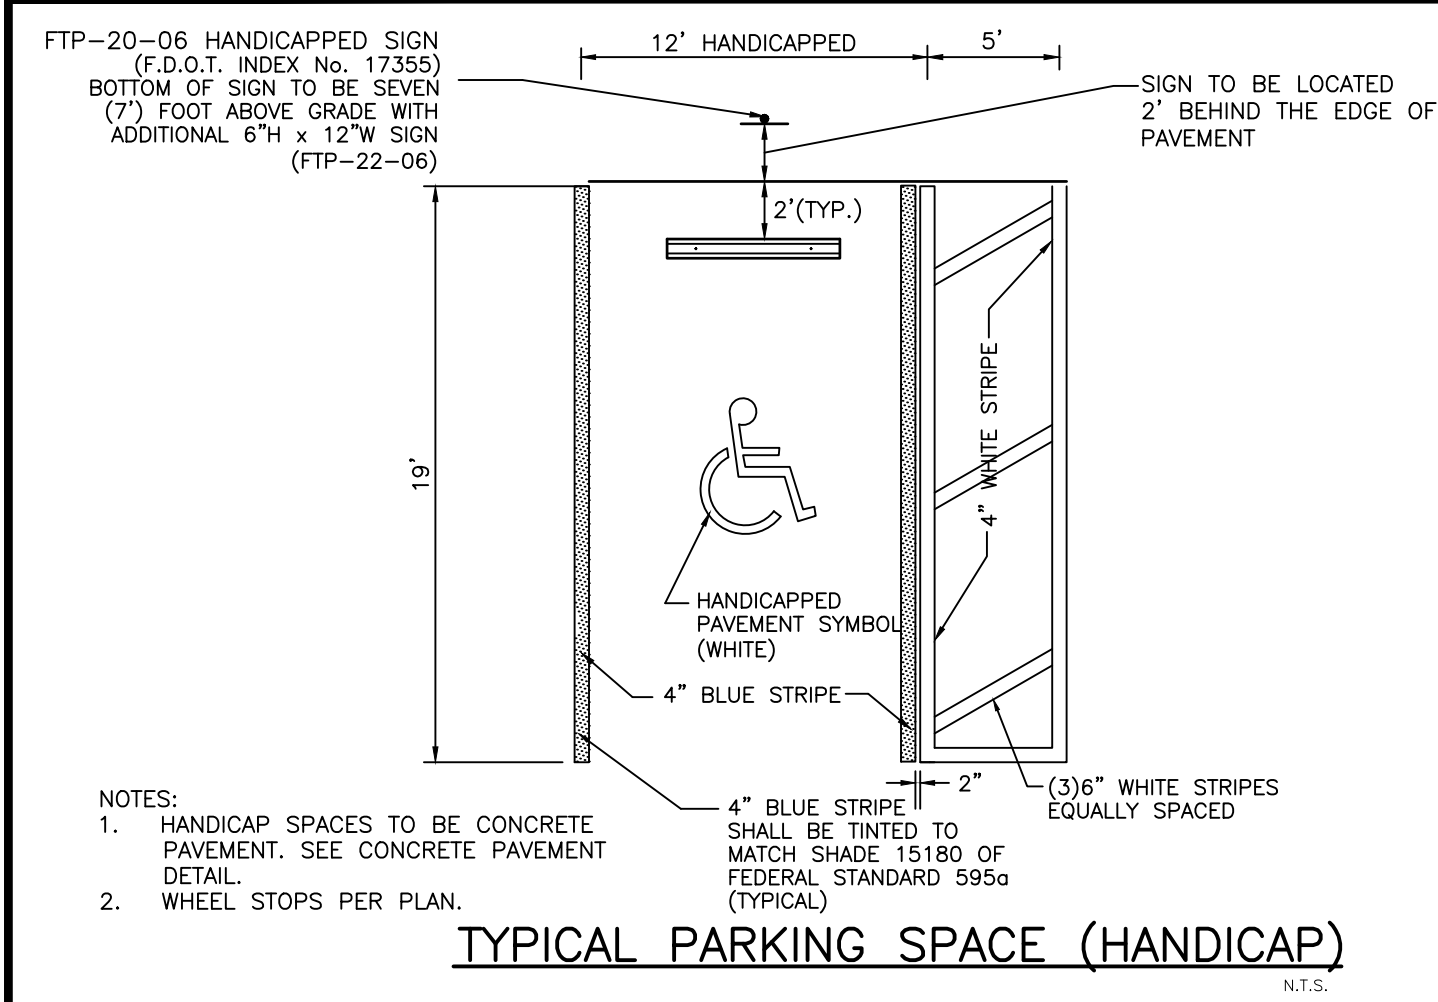

REV	NO.	REVISION	DATE	DRAWN BY / EMP. NO.	CHECKED BY / EMP. NO.	WM APPROVED BY:
3	UPDATE TYPICAL PARKING SPACE DETAIL	12/14/22	RQS/89561	ET		
2	UPDATE TYPICAL STOP SIGN DETAIL	10/18/18	KG/101511	RQS/89561		
1	UPDATE TYPICAL SHELL PARKING DETAIL	8/27/18	KG/101511	RQS/89561		

ACTIVITY	INITIALS/EMP. NO.	DATE
DESIGNED BY:		
DRAWN BY:		
CHECKED BY:		
CONTRACT ADMIN. BY:		
WM APPROVED BY:		

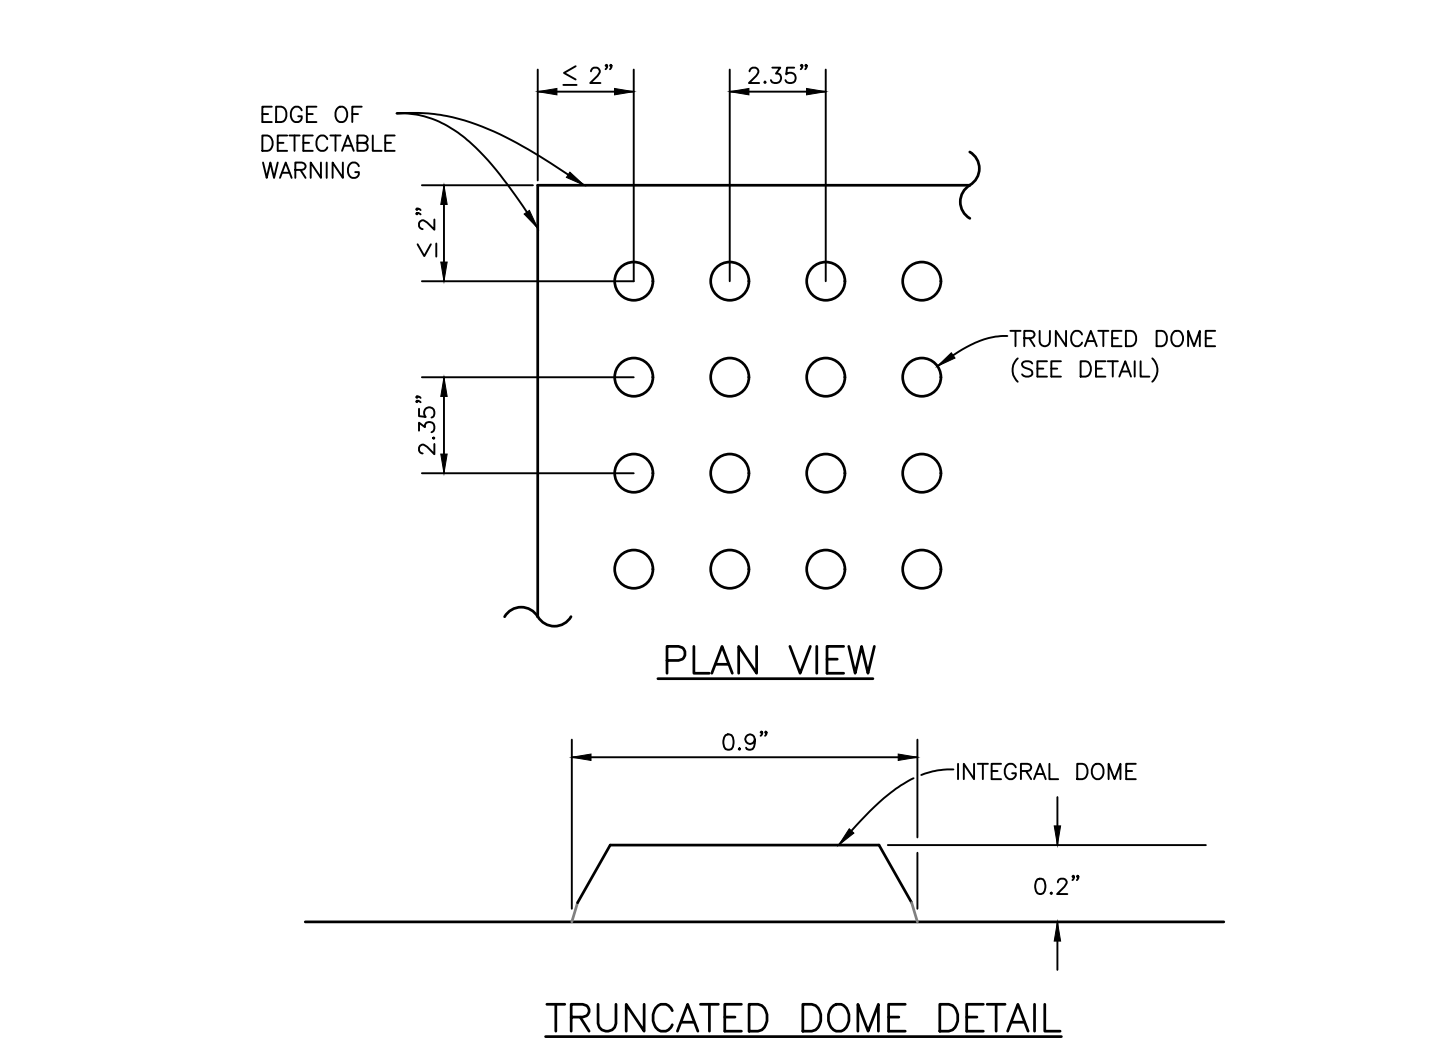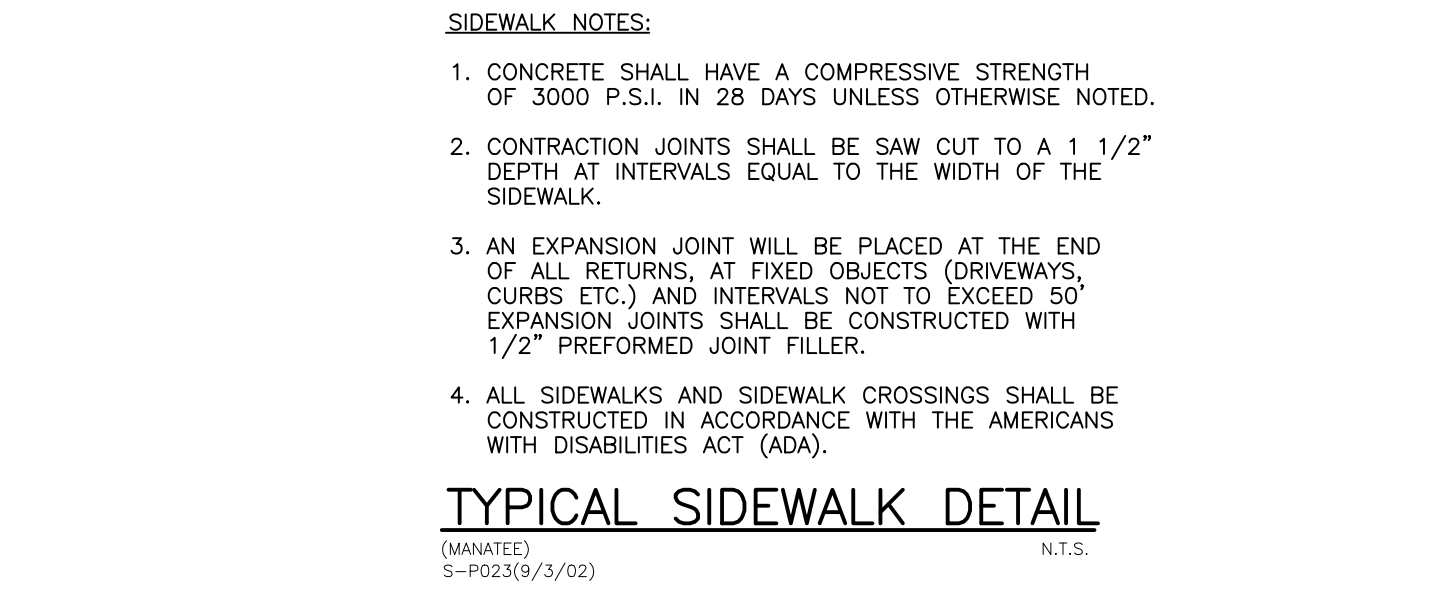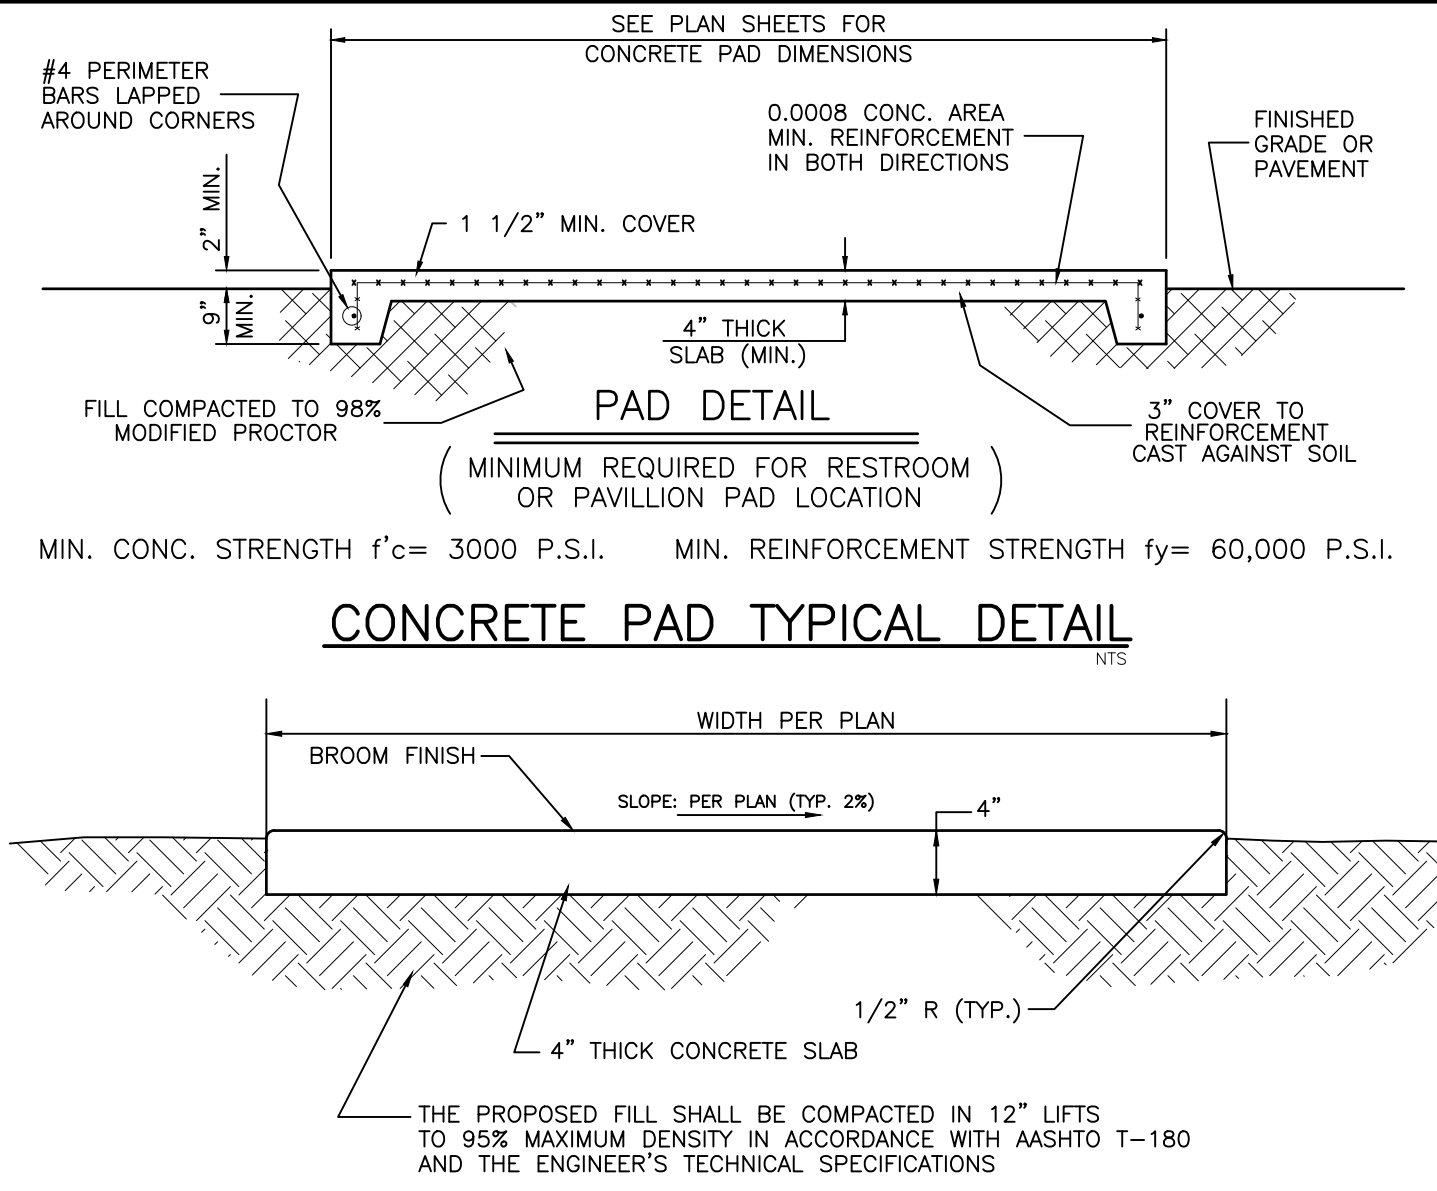

NOTES DETECTABLE WARNINGS ON WALKING SURFACES

ALL DETECTABLE WARNINGS SURFACES/TRUNCATED DOMES SHALL BE TOP GUARD - DETECTABLE WARNING SYSTEMS (QPL 3527-0043) OR APPROVED ALTERNATE. THE ENTIRE DETECTABLE WARNING SURFACE SHALL BE SEAMLESS (COLOR TO BE DETERMINED BY OWNER).

THE DETECTABLE WARNING SHALL EXTEND THE FULL WIDTH AND DEPTH OF THE CURB RAMP.

DETECTABLE WARNINGS SHALL CONSIST OF RAISED TRUNCATED DOMES WITH A DIAMETER OF NOMINAL 0.9 INCH, A HEIGHT OF NOMINAL 0.2 INCH AND A CENTER-TO-CENTER SPACING OF NOMINAL 2.35 INCH AND SHALL CONTRAST VISUALLY WITH ADJOINING SURFACES, EITHER LIGHT-ON-DARK, OR DARK-ON-LIGHT.

THE MATERIAL USED TO PROVIDE CONTRAST SHALL BE AN INTEGRAL PART OF THE WALKING SURFACE. DETECTABLE WARNINGS USED ON INTERIOR SURFACES SHALL DIFFER FROM ADJOINING WALKING SURFACES IN RESILIENCY OR SOUND-ON-CANE CONTACT.





THE MATERIAL USED TO PROVIDE CONTRAST SHOULD CONTRAST BY AT LEAST 70%. CONTRAST IN PERCENT IS DETERMINED BY:

$$\text{CONTRAST} = \frac{[(B1-B2)/B1] \times 100}{100}$$

WHERE $B1$ = LIGHT REFLECTANCE VALUE (LRV) OF THE LIGHTER AREA AND $B2$ = LIGHT REFLECTANCE VALUE (LRV) OF THE DARKER AREA.

NOTE THAT IN ANY APPLICATION BOTH WHITE AND BLACK ARE NEVER ABSOLUTE; THUS, $B1$ NEVER EQUALS 100 AND $B2$ IS ALWAYS GREATER THAN 0.

CLIENT:	MANATEE BOARD OF COUNTY COMMISSIONERS
PROJECT:	WASHINGTON PARK PRESERVE PHASE I

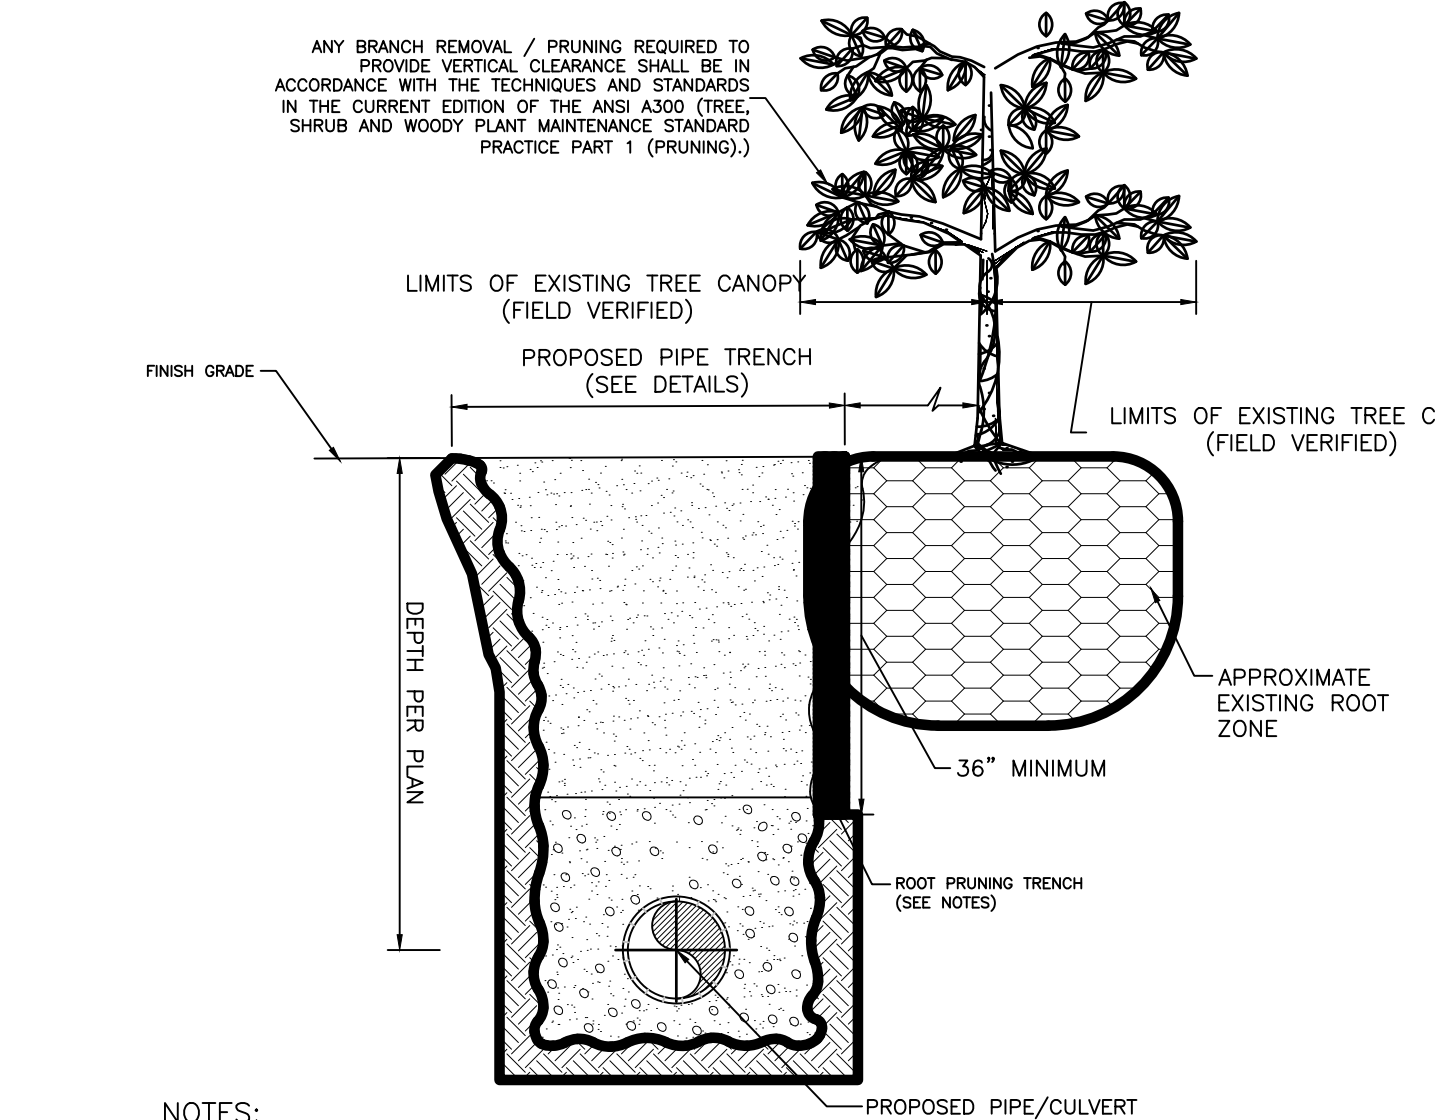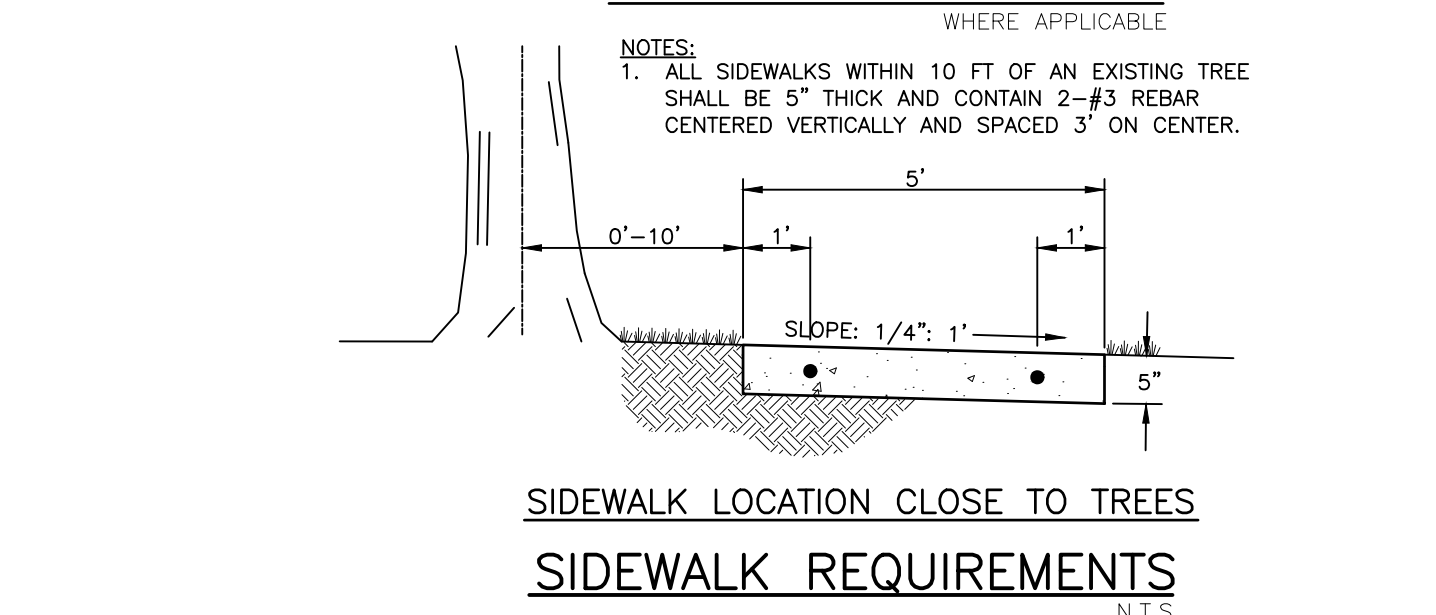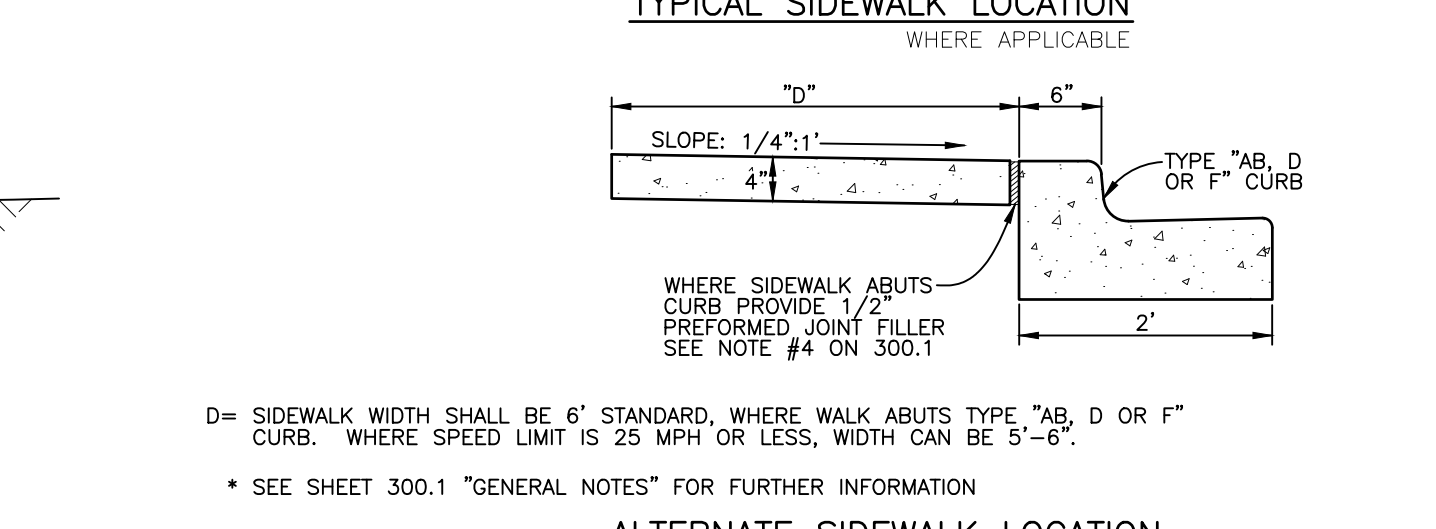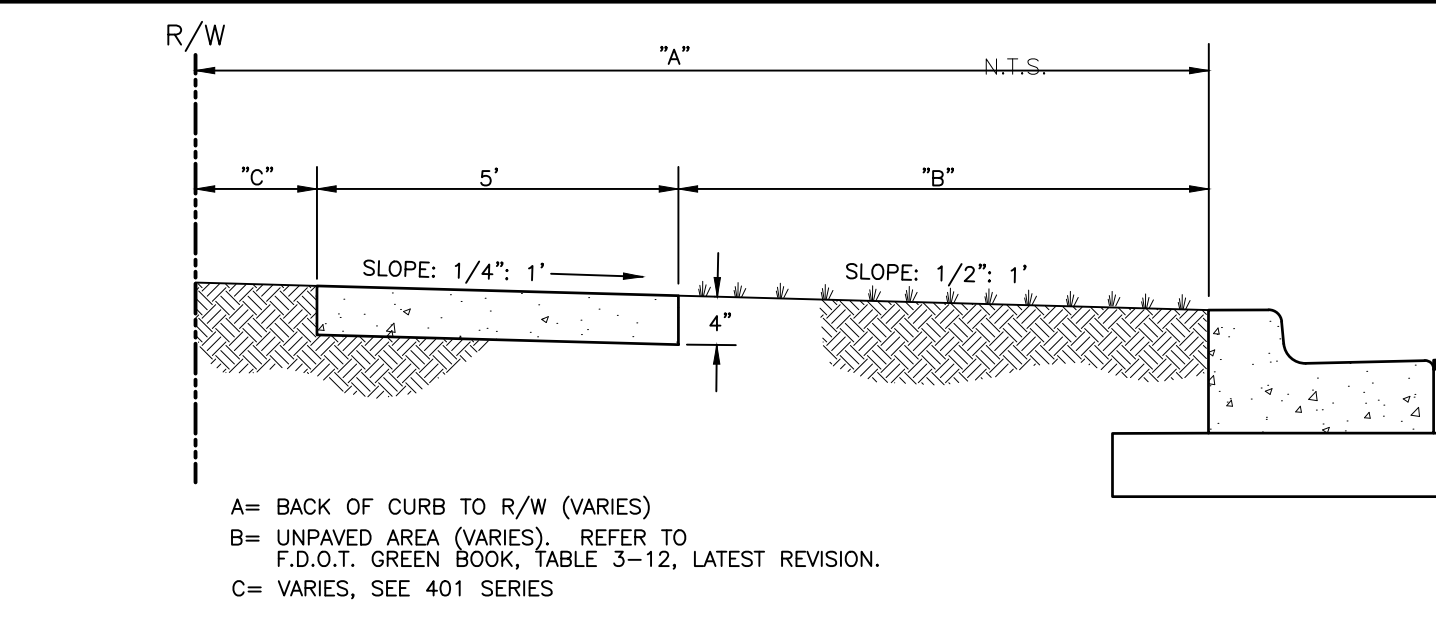

NOTES:

- WHERE PIPE TRENCH EXCAVATION WILL OCCUR INSIDE ROOT ZONE (AS SHOWN) A ROOT PRUNING TRENCH SHALL BE CREATED PRIOR TO EXCAVATION OF THE PIPE TRENCH. ROOT PRUNING TRENCH SHALL BE CONSTRUCTED IN A MANNER SUCH THAT EXISTING ROOTS WILL BE CLEANLY SEVERED TO PRESENT A CLEAN, SMOOTH FACE. NO FRAIDED OR SPLIT ROOTS SHALL BE LEFT WITHOUT CORRECTION. PRIOR TO COMMENCEMENT OF ROOT - DISTURBING ACTIVITIES CONTRACTOR SHALL SUBMIT SHOP DRAWINGS DETAILING PROPOSED METHODS AND EQUIPMENT TO BE USED TO THE ENGINEER FOR REVIEW AND APPROVAL. IN NO CASE SHALL EXCAVATION ENCR OACH MORE THAN 1/3 INTO THE EXISTING TREE CANOPY LIMITS. SHEETING (OR EQUIVALENT METHOD) MAY BE REQUIRED TO LIMIT ENCR OACHMENT INTO THE EXISTING TREE CANOPY.
- NOTWITHSTANDING THE CONSTRUCTION OF THE ROOT PRUNING TRENCH, ANY ROOTS EXPOSED AND OR DAMAGED DURING CONSTRUCTION SHALL BE TREATED IN THE SAME MANNER AS DESCRIBED ABOVE.
- PRIOR TO COMMENCEMENT OF ANY EXCAVATION, CONTRACTOR TO FIELD MARK LOCATIONS OF ROOT PRUNING TRENCHES AND BRANCH PRUNING FOR REVIEW AND APPROVAL BY ENGINEER.
- TREE ROOTS EXPOSED DURING CONSTRUCTION SHALL HAVE A SUITABLE BROAD SPECTRUM FUNGICIDE APPLIED SUCH AS "SUBDUE MAXX" (Mefenoxam) OR APPROVED EQUAL. THIS APPLICATION SHALL BE APPLIED AT LABELED RATES AND ACCORDING TO LABELED DIRECTIONS PRIOR TO THE INTRODUCTION OF ANY BACKFILL.
- ENGINEER TO REVIEW COMPLETED ROOT PRUNING TRENCH PRIOR TO BACKFILLING.
- UPON COMPLETION OF ROOT PRUNING AND GRADING, PHC INJECTABLE FOR TREES TO BE SOIL INJECTED AT LABELED RATES AND ACCORDING TO LABELED DIRECTIONS WITHIN ENTIRE CANOPY AREA OF ANY TREE WHERE ROOT PRUNING HAS BEEN COMPLETED.



DATE:	JULY 2019
HORIZONTAL SCALE:	
VERTICAL SCALE:	
SEC. TYP. RGE:	CROSS REFERENCE FILE NO.:
12	345 17E

TITLE:	CONSTRUCTION DETAILS
INDEX NUMBER:	
SHEET NUMBER:	20 OF 28

Stantec
6800 Professional Parkway East, Sarasota, FL 34240-8414
Phone 941-907-6800 • Fax 941-907-6810
Certificate of Authorization #27013 • www.stantec.com

The Contractor shall verify and be responsible for all dimensions. DO NOT scale the drawing - any errors or omissions shall be reported to Stantec without delay. The Copyrights to all designs and drawings are the property of Stantec. Reproduction or use for any purpose other than that authorized by Stantec is forbidden.

Saved: 12/12/2023 11:41 AM. OSSELLERS | Plotted: 12/12/2023 8:40:39 AM. OSSELLERS | V:\1773\Veritas\177310895\02_report_data\drawing_design\civil\fig\sheet\177310895-01C-020.dwg

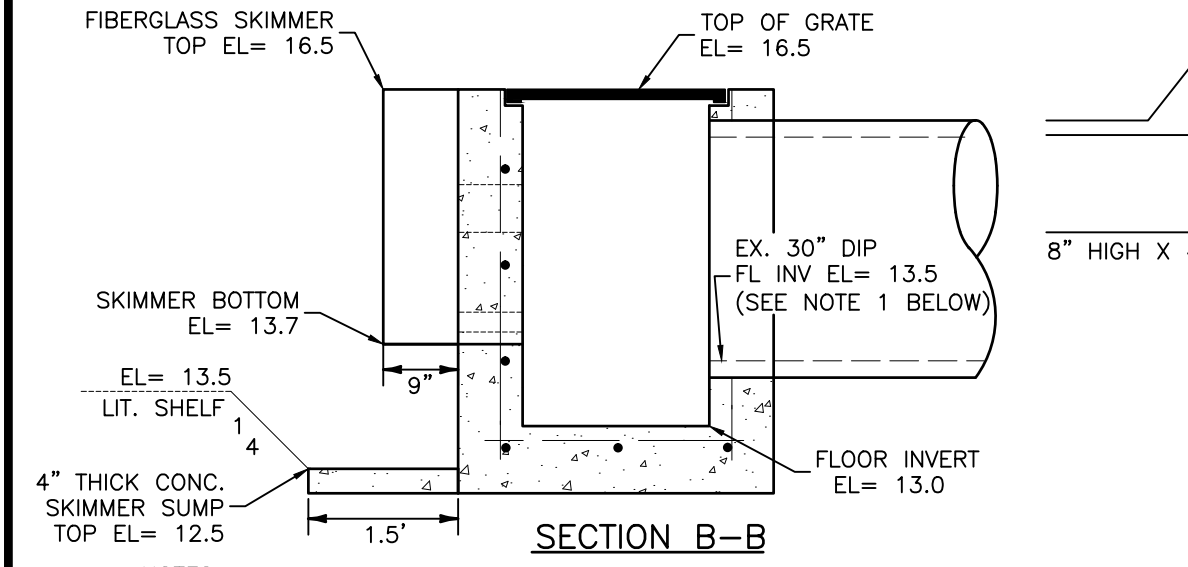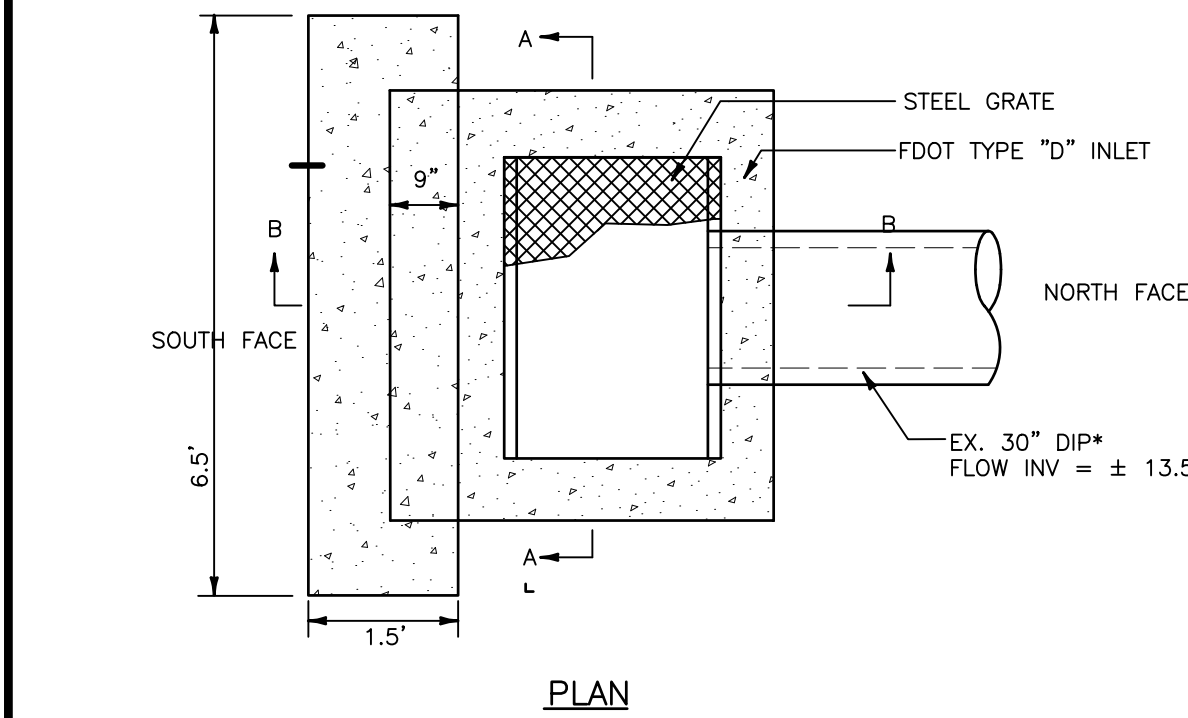


- NOTES:
- EXISTING 30" DUCTILE IRON PIPE (DIP) IS TO BE FIELD CUT AT LOCATION SHOWN FOR STRUCTURE CS-1. THIS EXISTING PIPE IS TO BE USED AS THE DISCHARGE PIPE FOR STR CS-1.

F.D.O.T. TYPE "D" CONTROL STRUCTURE - CS-1




N.T.S.

- NOTES:
- CONCRETE SHALL BE 3000 P.S.I. @ 28 DAYS
 - CHAMFER ALL EXPOSED EDGES 3/4".
 - RIP-RAP SHALL BE SUPPLIED AND CONSTRUCTED AS DEFINED IN THE F.D.O.T. SPECIFICATIONS SEC. 530, "RIP-RAP", SPECIFICALLY SEC. 530-3.1 OR SEC. 530-3.3 "CONSTRUCTION METHODS" 5 SY. RIP-RAP AND FILTER CLOTH TO BE INCLUDED IN THE UNIT PRICE OF THE MITERED END SECTION. IF ADDITIONAL RIP-RAP (> 5 SY.) IS REQUIRED AND DIRECTED, IT SHALL BE PAID FOR ON PER YARD BASIS IN ACCORDANCE WITH THE CONTRACT DOCUMENTS.
 - FILTER FABRIC SHALL BE SUPPLIED AND CONSTRUCTED AS DEFINED IN THE F.D.O.T. SPECIFICATIONS SEC. 514, PLASTIC FILTER FABRIC, SPECIFICALLY SEC. 514-3.4 RIPRAP, INCLUDED IN UNIT COST OF MITERED END SECTION.

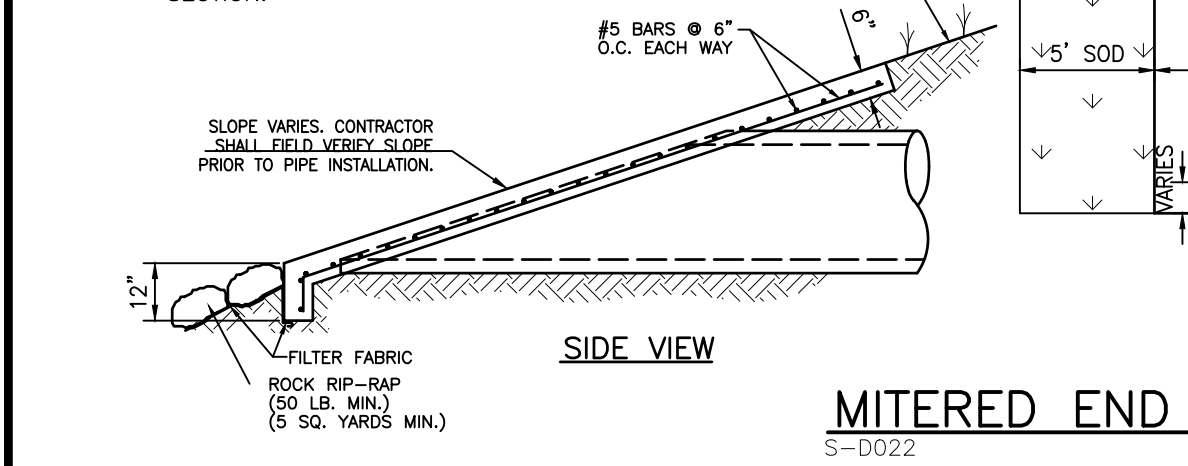

GENERAL DRAINAGE STRUCTURE NOTES:



- UNLESS OTHERWISE NOTED, ALL DRAINAGE STRUCTURES SHALL BE DESIGNED TO MEET FDOT DESIGN STANDARDS/SPECIFICATIONS.
- ALL STEEL FRAMES AND GRATES SHALL BE HOT-DIPPED GALVANIZED AFTER FABRICATION.
- THE PRE-CASTER SHALL PROVIDE A LETTER WITH EACH SHOP DRAWING SUBMITTAL STATING THAT THE PRE-CAST STRUCTURES MEET OR EXCEED FDOT DESIGN STANDARDS/SPECIFICATIONS.
- FILTER FABRIC WRAP SHALL BE PLACED ON THE GROUTED PIPE TO STRUCTURE JOINT PER FDOT INDEX 201.
- ALL DRAINAGE STRUCTURES SHALL HAVE CONCRETE POURED INVERTS PER FDOT INDEX 201.

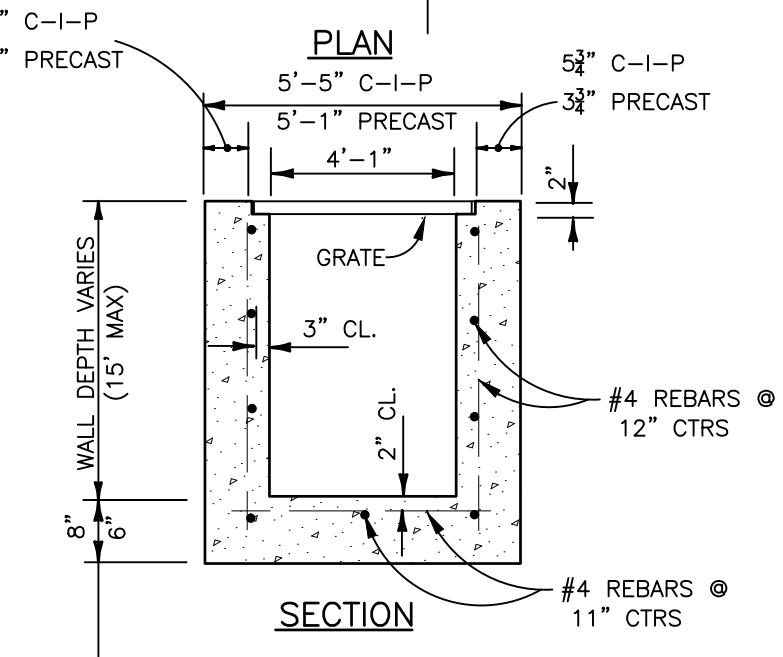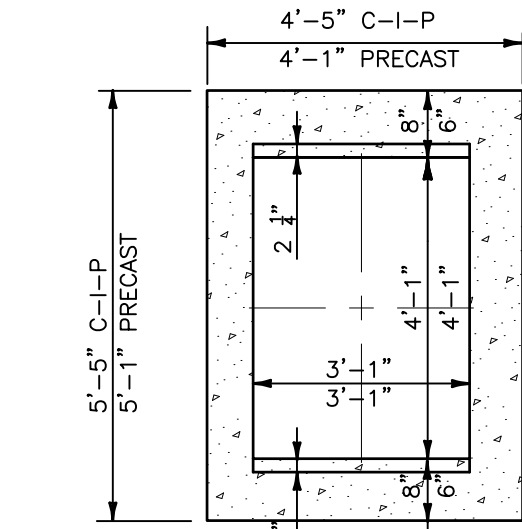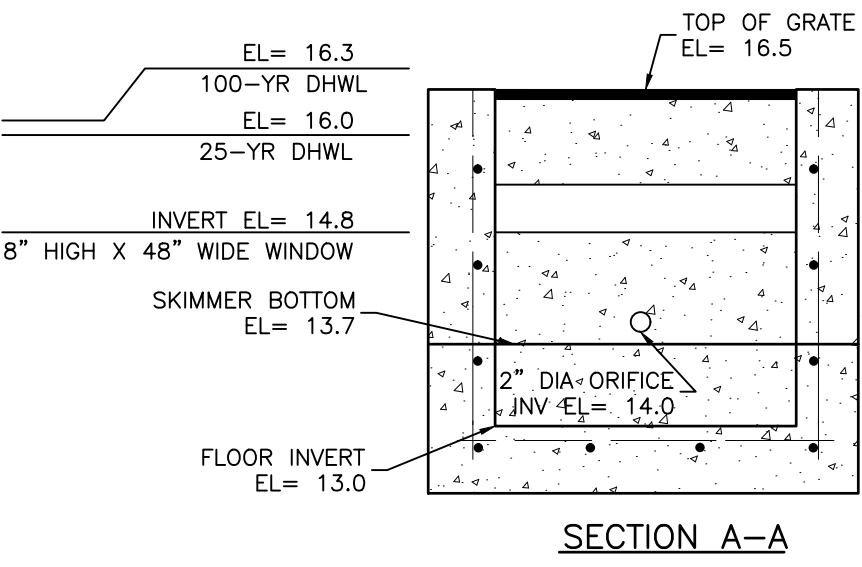

F.D.O.T. TYPE "D" STRUCTURE TYPICAL DETAIL

N.T.S.

- NOTES
- INLET SHALL HAVE 3" DIA. HOLE AT THE BOTTOM OF THE BOX CLEAR OF THE PIPE CONSTRUCTION, TO BE PLUGGED WHEN CONCRETE INVERT FORMED.
 - U.S.F. GRATE NO. 6607 (STEEL)
 - FRAME & GRATE SHALL BE OF STEEL CONSTRUCTION COATED WITH 2 APPLICATIONS OF BLACK ENAMEL, 4.0 MILS DRY FILM THICKNESS EACH COAT, 8 MILS TOTAL. COATING SHALL MEET OR EXCEED FDOT SPECIFICATION 971-8. CONTRACTOR SHALL APPLY ONE FIELD COAT TO ANY BARE AREAS AS DETERMINED BY ENGINEER.
 - 3/4" CHAMFER ALL EXPOSED EDGES.
 - 3000 PSI CONCRETE @ 28 DAYS SHALL BE USED THROUGHOUT.
 - POURED CONCRETE INVERT AFTER INLET & PIPE PLACED IN GROUND, 3000 PSI @ 28 DAYS.
 - REINFORCING STEEL SHALL BE INTERMEDIATE GRADE BILLET WITH DEFORMATIONS CONFORMING TO ASTM A-615-76A. ALL STEEL SHALL BE 2" CLEAR UNLESS OTHERWISE.
 - THE CONTRACTOR SHALL SUBMIT SHOP DRAWINGS OF THE SKIMMER ASSEMBLY, FOR APPROVAL, PRIOR TO CONSTRUCTION.

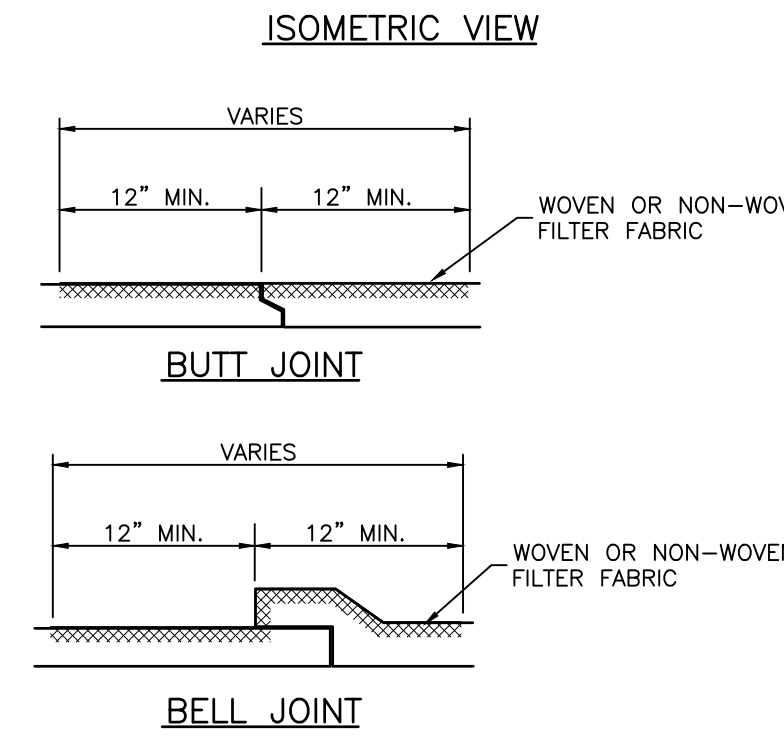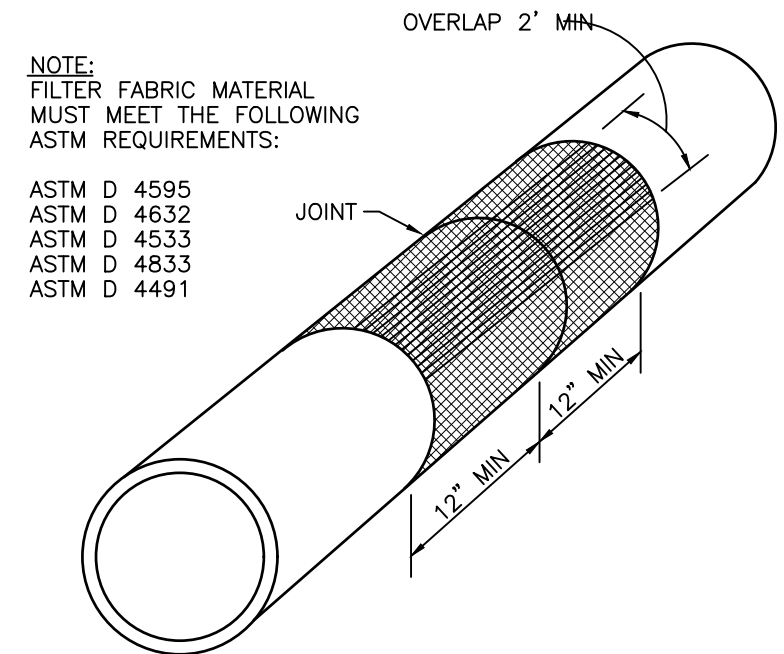


- NOTES:
- CENTER FILTER FABRIC ON PIPE JOINT.
 - FILTER FABRIC TO OVERLAP A MIN. OF ONE FOOT.
 - PRICE OF FILTER FABRIC JACKET TO BE INCLUDED IN PRICE OF PIPE.
 - CONTRACTOR SHALL UTILIZE SECURING DEVICES TO WRAP AROUND THE PIPE AND HOLD THE FILTER FABRIC JACKET IN PLACE.

FILTER FABRIC JACKET

(09/04/07) N.T.S.
(MANATEE)

TYPICAL SWALE SECTION



N.T.S.

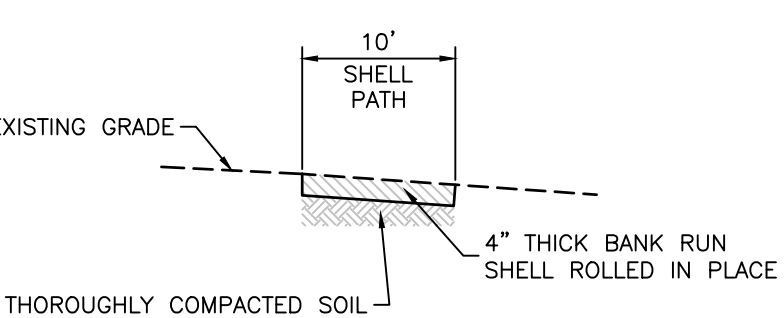

- NOTES:
- SLOPES SHALL BE ADA COMPLIANT. RUNNING SLOPES SHALL BE LESS THAN 5% AND CROSS SLOPES LESS THAN 2%.

TYPICAL SHELL PATH DETAIL

N.T.S.

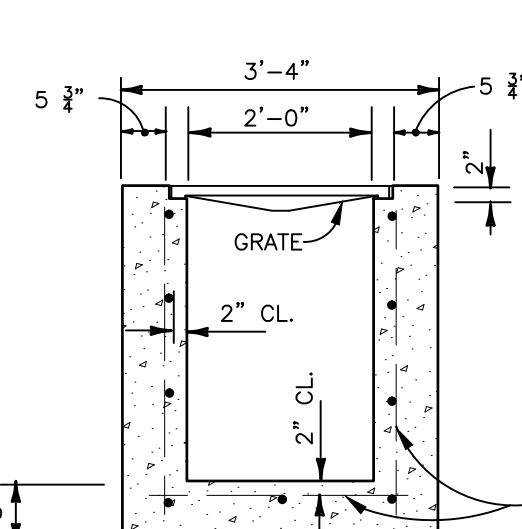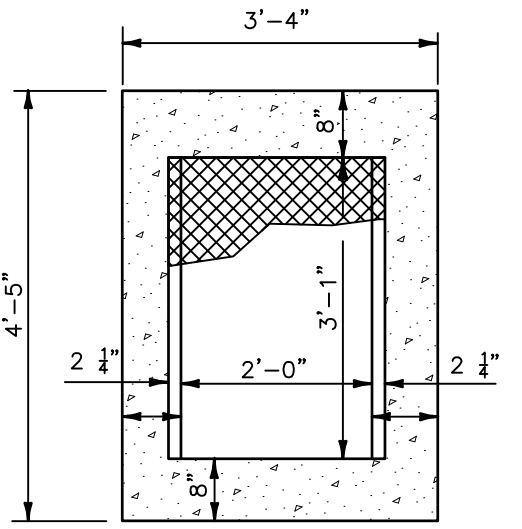


F.D.O.T. TYPE "C" INLET TYPICAL DETAIL

N.T.S.

S-0048(04/09/04)


- NOTES
- INLET SHALL HAVE 3" DIA. HOLE AT THE BOTTOM OF THE BOX CLEAR OF THE PIPE CONSTRUCTION, TO BE PLUGGED WHEN CONCRETE INVERT FORMED.
 - U.S.F. GRATE NO. 6606 (STEEL)
 - FRAME & GRATE SHALL BE OF STEEL CONSTRUCTION COATED WITH 2 APPLICATIONS OF BLACK ENAMEL, 4.0 MILS DRY FILM THICKNESS EACH COAT, 8 MILS TOTAL. COATING SHALL MEET OR EXCEED FDOT SPECIFICATION 971-8. CONTRACTOR SHALL APPLY ONE FIELD COAT TO ANY BARE AREAS AS DETERMINED BY ENGINEER.
 - 3/4" CHAMFER ALL EXPOSED EDGES.
 - 3000 PSI CONCRETE @ 28 DAYS SHALL BE USED THROUGHOUT.
 - POURED CONCRETE INVERT AFTER INLET & PIPE PLACED IN GROUND, 3000 PSI @ 28 DAYS.
 - REINFORCING STEEL SHALL BE INTERMEDIATE GRADE BILLET WITH DEFORMATIONS CONFORMING TO ASTM A-615-76A. ALL STEEL SHALL BE 2" CLEAR UNLESS OTHERWISE NOTED.
 - THE CONTRACTOR SHALL SUBMIT SHOP DRAWINGS OF THE SKIMMER ASSEMBLY, FOR APPROVAL, PRIOR TO CONSTRUCTION.

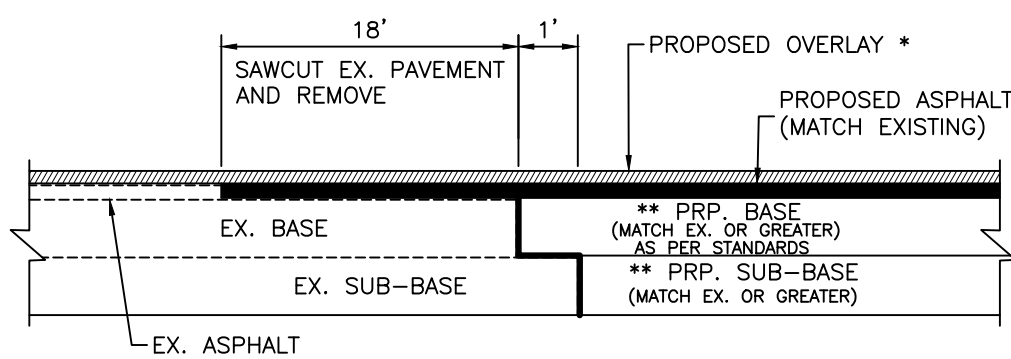

- NOTES:
- LIMITS OF OVERLAY, EDGE OF PAVEMENT TO TEDG OF PAVEMENT AND 25' BEYOND LIMITS OF CONSTRUCTION.
 - ** - CONNECTION TO OLDER (SUBSTANDARD THICKNESS) ROADS MAY REQUIRE THICKER PROPOSED BASE AND SUB-BASE TO MEET CURRENT STANDARDS.
 - SEE CONSTRUCTION PLAN FOR SIGNAGE AND MARKING.

ROAD CONNECTION DETAIL



N.T.S.

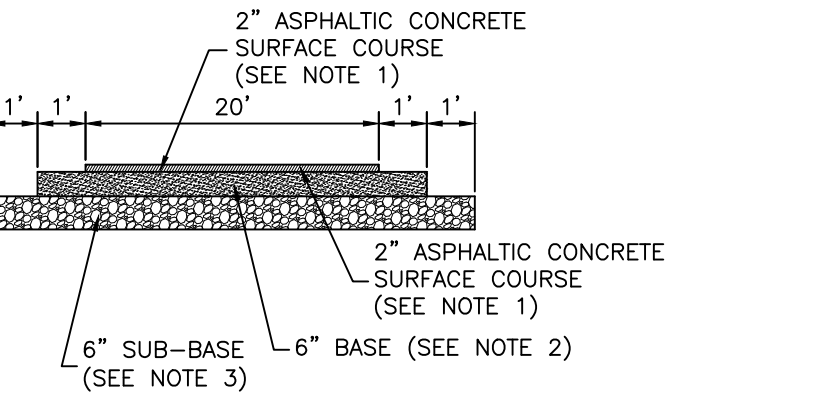

- NOTES:
- ASPHALTIC CONCRETE SURFACE COURSE SHALL BE LAYED IN TWO LIFTS. FIRST LIFT SHALL BE 1" TYPE S-I OR S-III. SECOND LIFT SHALL BE 3/4" TYPE S-III. A PERFORMANCE BOND SHALL BE REQUIRED IF SECOND LIFT IS DELAYED BEYOND ACCEPTANCE OF ROAD.
 - BASE COURSE SHALL CONSIST OF 4-1/2" COMPACTED SAND ASPHALT BASE (1200 LBS. STAB.) OR 6" CALOOSCHATCHEE SHELL COMPACTED TO 98% AASHTO T-180 OR 6" SOIL CEMENT. (OR APPROVED EQUAL, MEETING SAME STRUCTURAL NUMBER.)
 - 6" STABILIZED SUB-BASE SHALL CONSIST OF SHELL MARL BLENDED WITH SANDY SUB-GRADE MINIMUM LBR 40, 98% AASHTO T-180.
 - NO PORTION OF DRAINAGE PIPE SHALL BE ALLOWED IN SUB-BASE. 12" MINIMUM COVER IS REQUIRED ON STORM DRAIN.
 - LABORATORY TESTS ARE REQUIRED TO SUBSTANTIATE STRUCTURAL SECTION DESIGN. SPECIFICATIONS SHOWN ON THIS SHEET ARE MINIMUM REQUIREMENTS.

OFFSITE ROAD PAVEMENT SECTION


N.T.S.

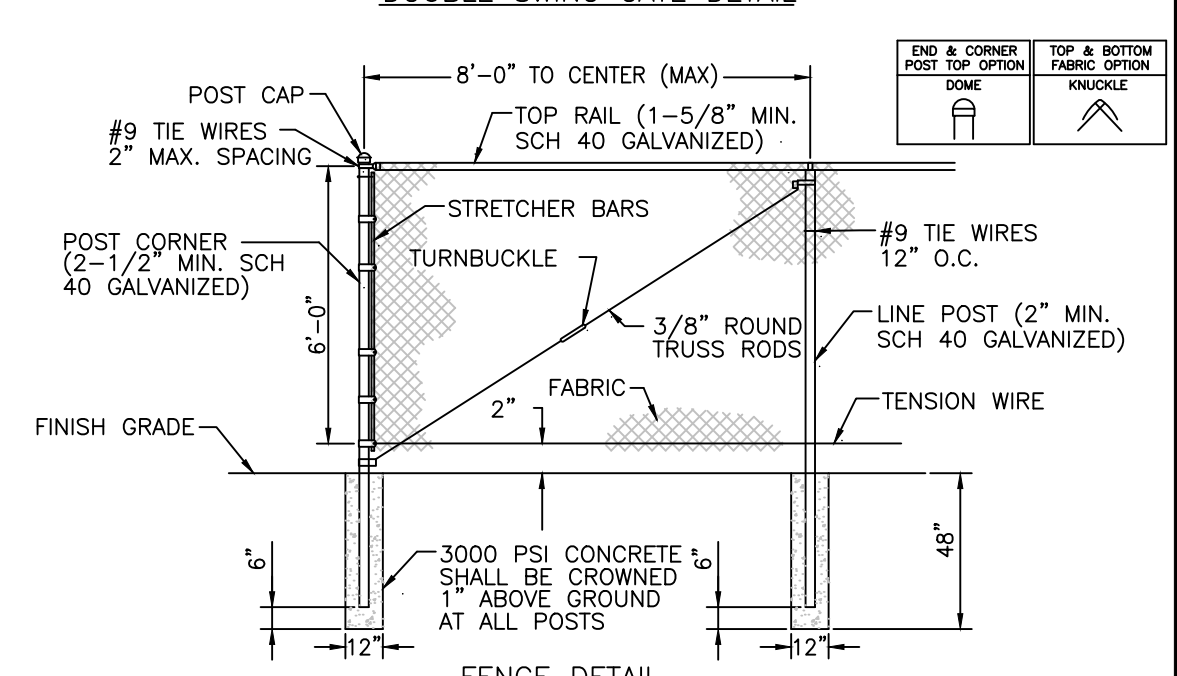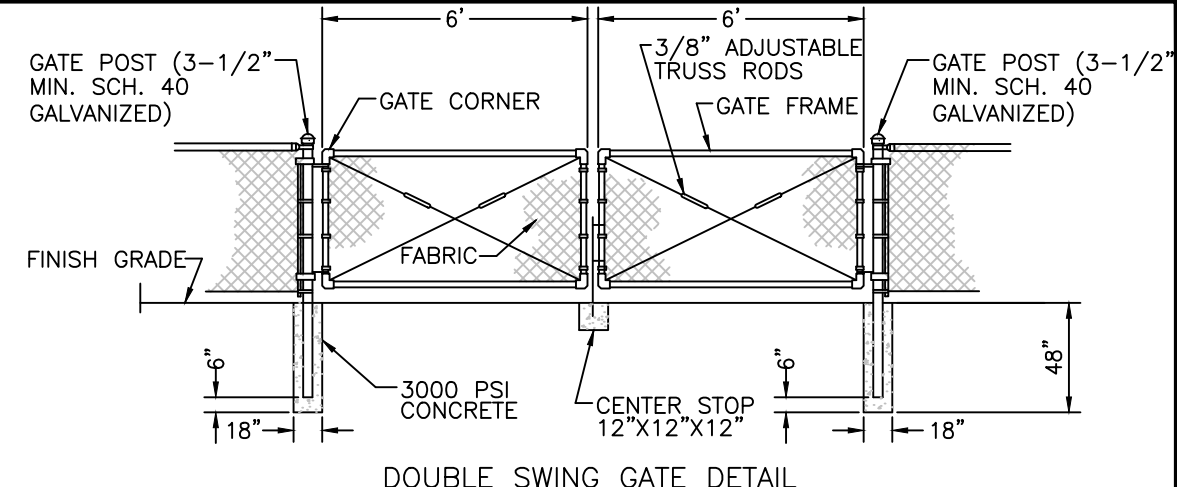

- NOTES:
- REQUIREMENTS PER SECTION 32.31.13 - MANATEE COUNTY PROPERTY MANAGEMENT DEPARTMENT PREFERRED BUILDING AND GROUNDS EQUIPMENT, MATERIALS AND DESIGN CRITERIA CATALOG:
- ALL FINISH CONNECTIONS AND HARDWARE SHALL BE PAINTED BLACK TO MATCH THE FENCE FABRIC AND POSTS.
 - THE CHAINLINK FENCE SHALL BE 9 GAUGE CORE.
 - THE CHAIN LINK IS REQUIRED BE INSTALLED WITH THE SELVAGE UP.
 - THE CHAIN LINK FENCE REQUIRES TO HAVE BLACK FENCE FABRIC OR BLACK VINYL COATED SLATS.
 - THE CHAIN LINK POST AND SUPPORTS TO BE BLACK IN COLOR.
 - ALL 2" POST ARE REQUIRED TO BE BLACK VINYL COATED WITH BLACK VINYL COATED CAPS.
 - ALL 2.5" CORNER POST ARE REQUIRED TO BE BLACK VINYL COATED CAPS.
 - ALL 1.5" LATERAL SUPPORTS ARE REQUIRED TO BE BLACK VINYL COATED.
 - ALL EXTERIOR EQUIPMENT THAT IS REQUIRED TO BE ENCLOSED WITH A CHAINLINK, FENCE SLAT MUST BE INSTALLED TO SECURE THE EQUIPMENT. AS A SAMPLE ENCLOSED AIR CONDITION SYSTEM, DUMPSTER, LIFT. MUST BE ENCLOSED AND SECURED.

SECURITY FENCE DETAIL

N.T.S.

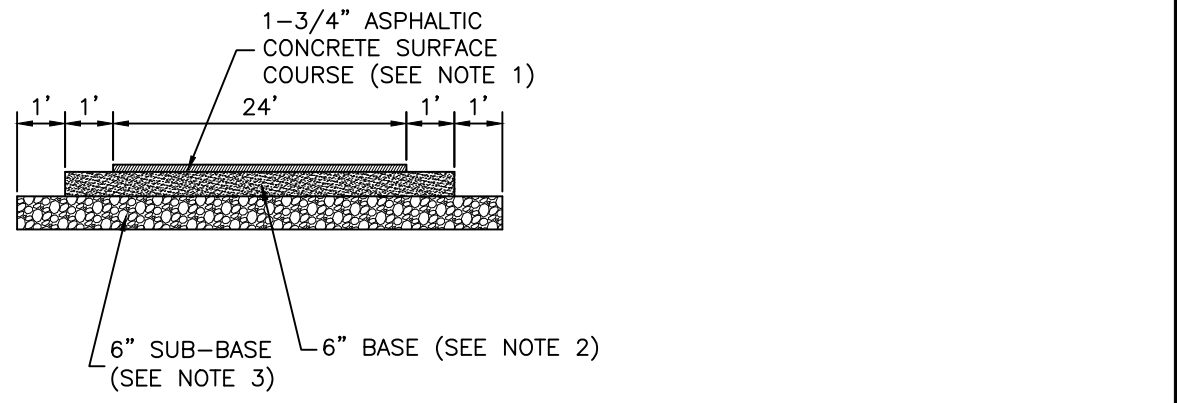


- NOTES:
- ASPHALTIC CONCRETE SURFACE COURSE SHALL BE LAYED IN TWO LIFTS. FIRST LIFT SHALL BE 1" TYPE S-I OR S-III. SECOND LIFT SHALL BE 3/4" TYPE S-III. A PERFORMANCE BOND SHALL BE REQUIRED IF SECOND LIFT IS DELAYED BEYOND ACCEPTANCE OF ROAD.
 - BASE COURSE SHALL CONSIST OF 4-1/2" COMPACTED SAND ASPHALT BASE (1200 LBS. STAB.) OR 6" CALOOSCHATCHEE SHELL COMPACTED TO 98% AASHTO T-180 OR 6" SOIL CEMENT. (OR APPROVED EQUAL, MEETING SAME STRUCTURAL NUMBER.)
 - 6" STABILIZED SUB-BASE SHALL CONSIST OF SHELL MARL BLENDED WITH SANDY SUB-GRADE MINIMUM LBR 40, 98% AASHTO T-180.
 - NO PORTION OF DRAINAGE PIPE SHALL BE ALLOWED IN SUB-BASE. 12" MINIMUM COVER IS REQUIRED ON STORM DRAIN.
 - LABORATORY TESTS ARE REQUIRED TO SUBSTANTIATE STRUCTURAL SECTION DESIGN. SPECIFICATIONS SHOWN ON THIS SHEET ARE MINIMUM REQUIREMENTS.

ONSITE ROAD PAVEMENT SECTION

N.T.S.


REV NO.	REVISION	DATE	DRAWN BY / EMP. NO.	CHECKED BY / EMP. NO.	WM APPROVED BY:
3	REV OFFST RD PVMT DET, ADD ONST RD PVMT DET PER MC	12/14/22	RQS/89561	ET	DESIGNED BY:
2	ADD SECURITY FENCE DETAIL PER MC	4/19/21	RQS/89561	EA	DRAWN BY:
1	ADD ROAD CONNECTION DETAIL, OFFSITE ROAD PAVEMENT SECTION	10/18/18	KG/101511	RQS/89561	CHECKED BY:
1	ADD TYPICAL SHELL PATH DETAIL, ADD 100YR DHWL	8/27/18	KG/101511	RQS/89561	CONTRACT ADMIN. BY:

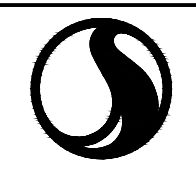

Stantec
6600 Professional Parkway East, Sarasota, FL 34240-8414
Phone 941-907-6800 • Fax 941-907-6910
Certificate of Authorization #27013 • www.stantec.com


The Contractor shall verify and be responsible for all dimensions. DO NOT scale the drawing - any errors or omissions shall be reported to Stantec without delay. The Copyrights to all designs and drawings are the property of Stantec. Reproduction or use for any purpose other than that authorized by Stantec is forbidden.

CLIENT:	MANATEE BOARD OF COUNTY COMMISSIONERS	DATE:	JULY 2019	TITLE:	CONSTRUCTION DETAILS
PROJECT:	WASHINGTON PARK PRESERVE PHASE I	HORIZONTAL SCALE:		INDEX NUMBER:	
SEC.	TWP.	RGE.	CROSS REFERENCE FILE NO.:	PROJECT NUMBER:	177310895
12	345	17E		SHEET NUMBER:	21 OF 28

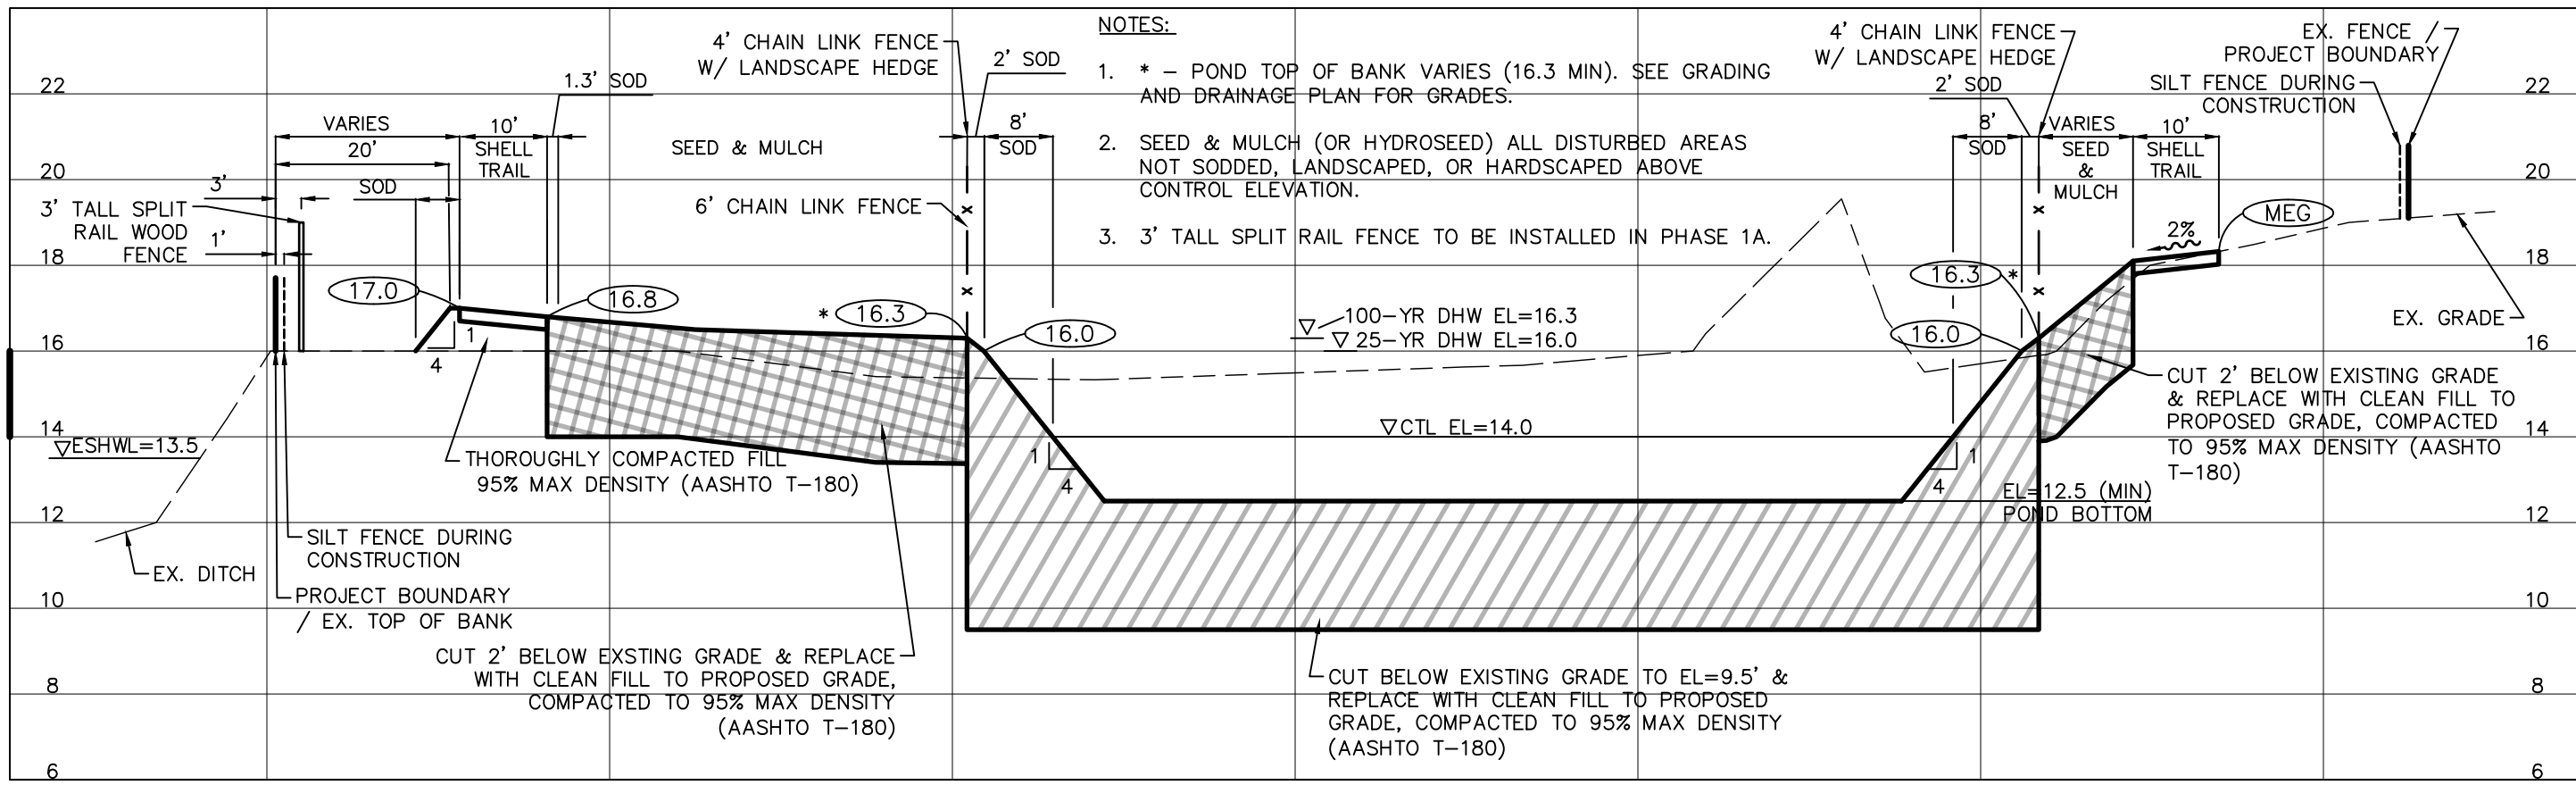


A-A TYPICAL POND BOTTOM SECTION (PHASE 1A & 1B)

1"=20' (HORIZ.)
1"=4' (VERT.)

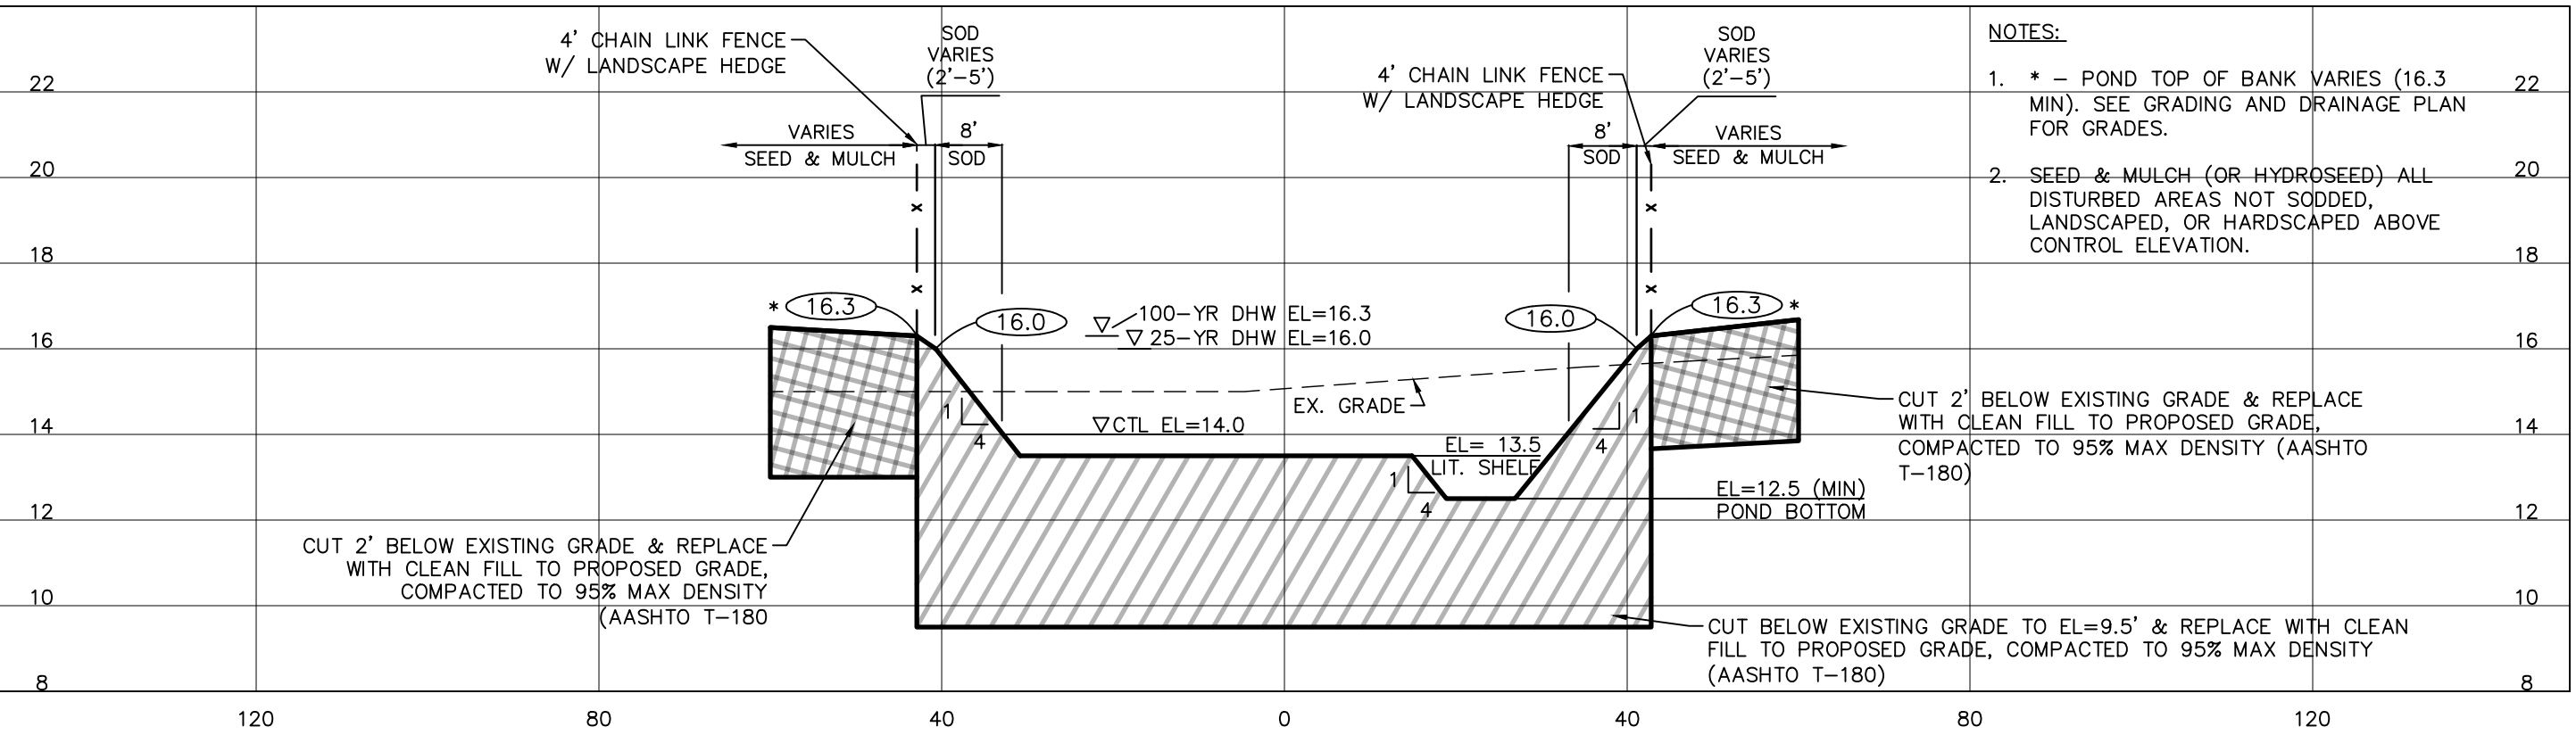


B-B TYPICAL POND LITTORAL SHELF SECTION (PHASE 1B)

1"=20' (HORIZ.)
1"=4' (VERT.)

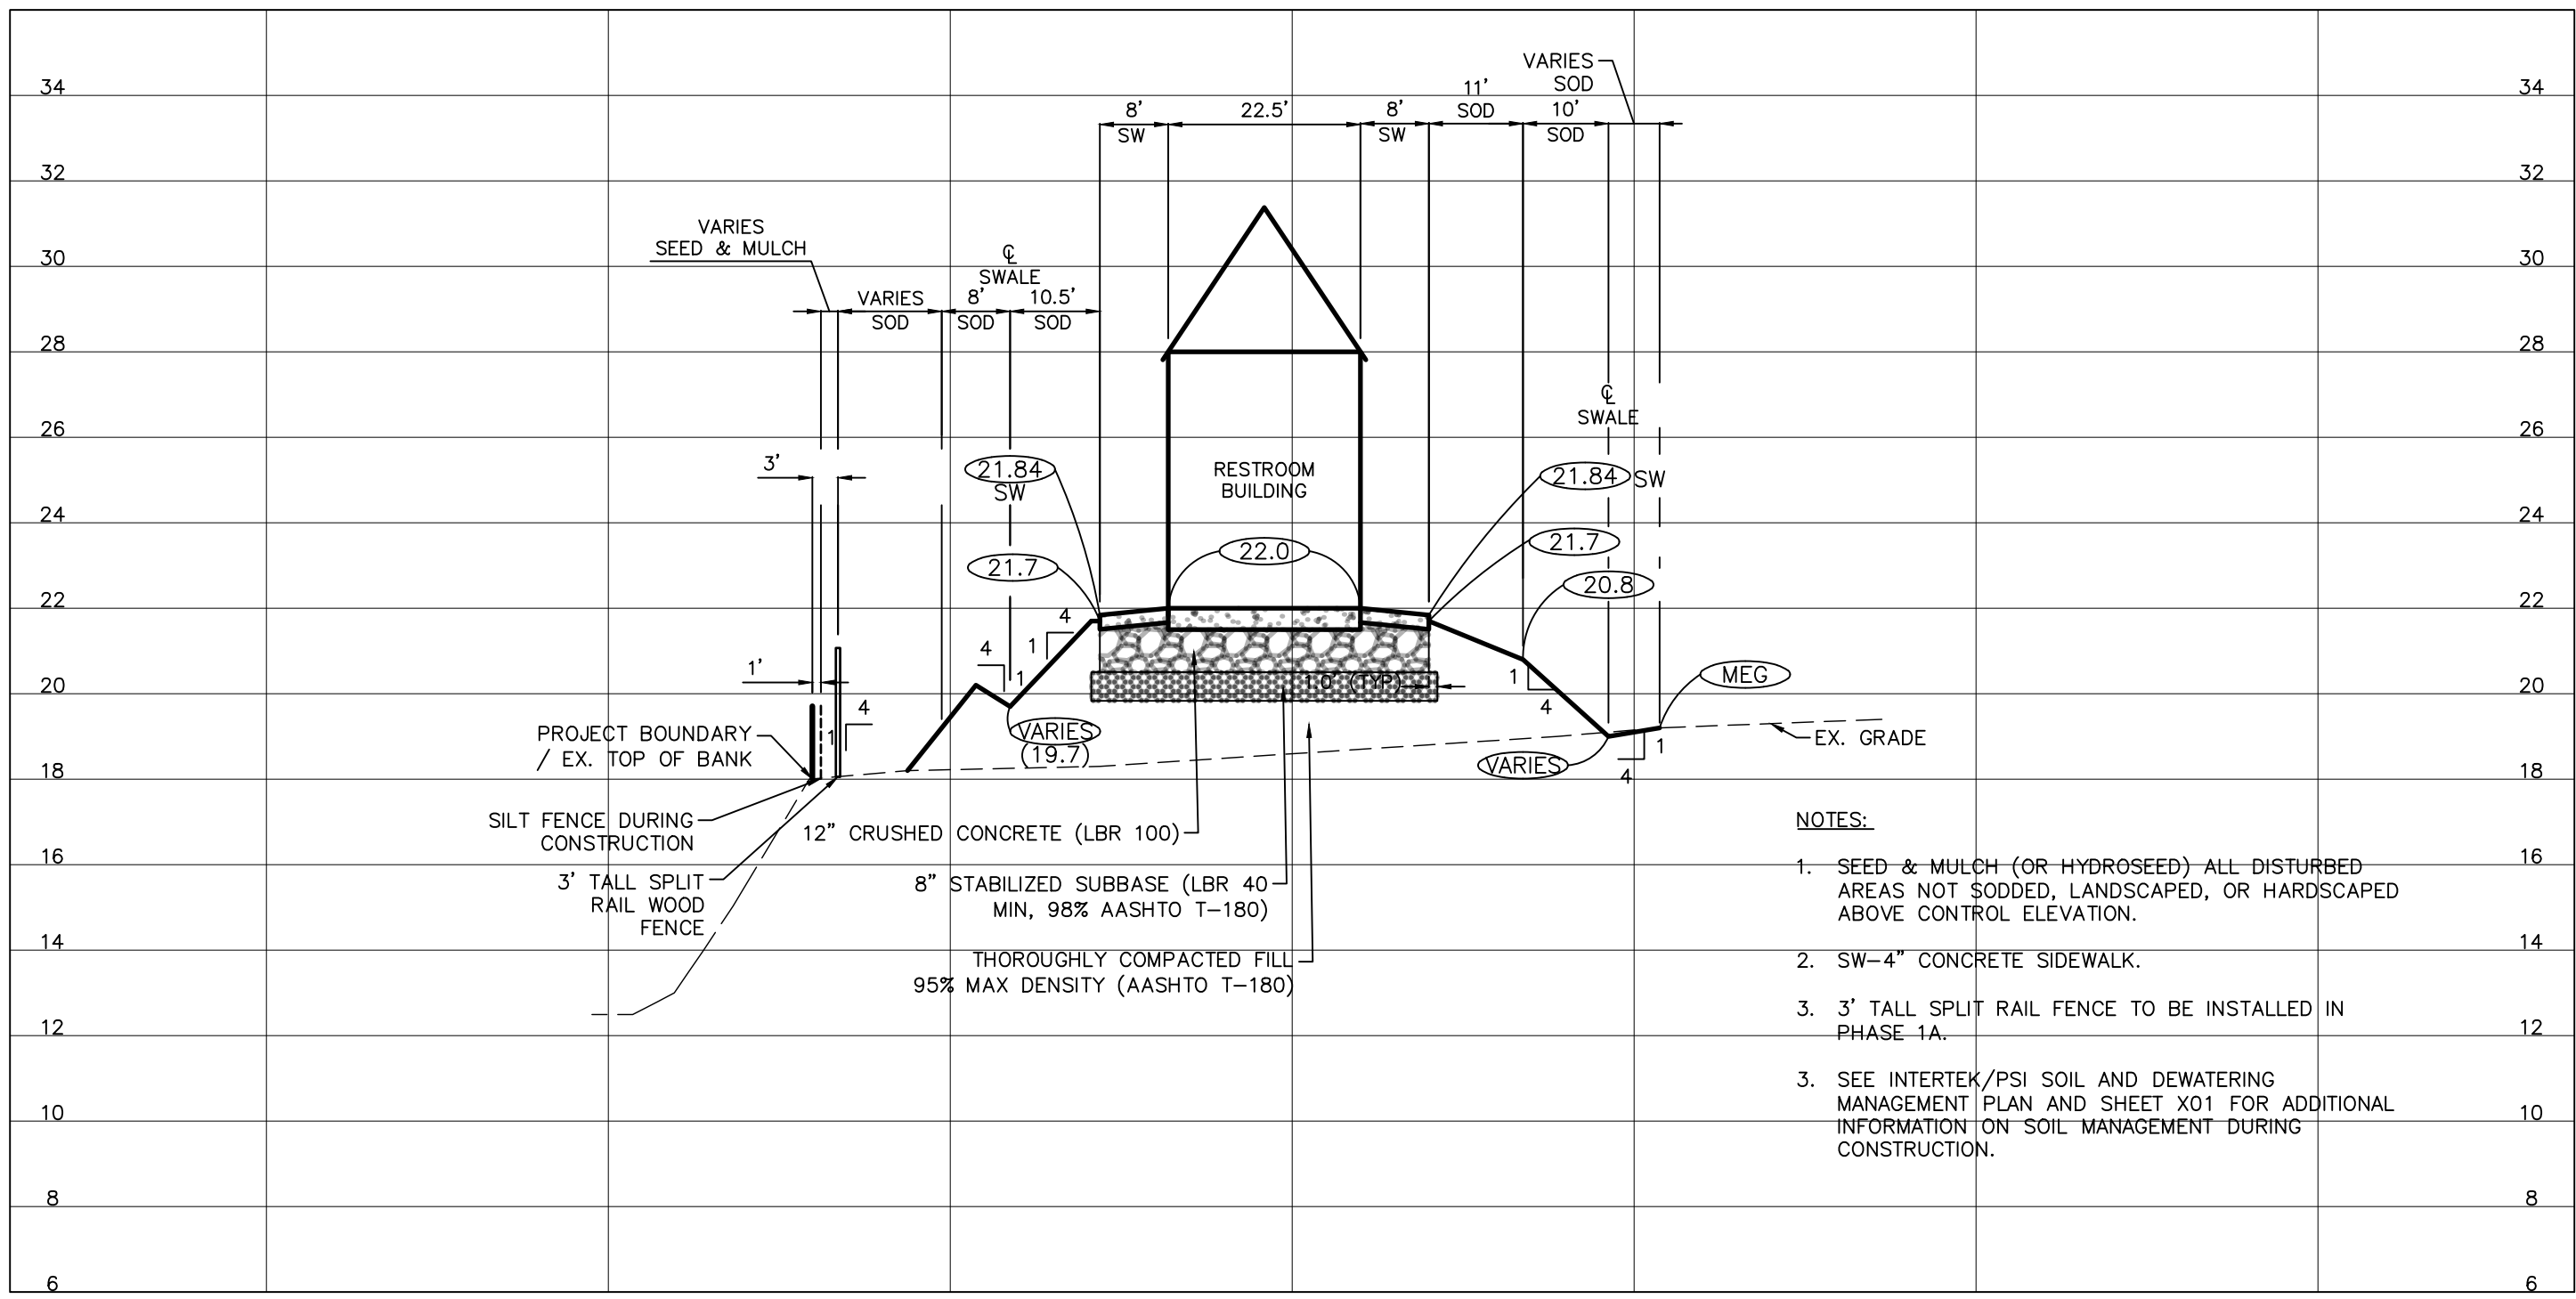

D-D TYPICAL RESTROOM PAVILION SECTION (PHASE 1A & 1B)

1"=20' (HORIZ.)
1"=4' (VERT.)

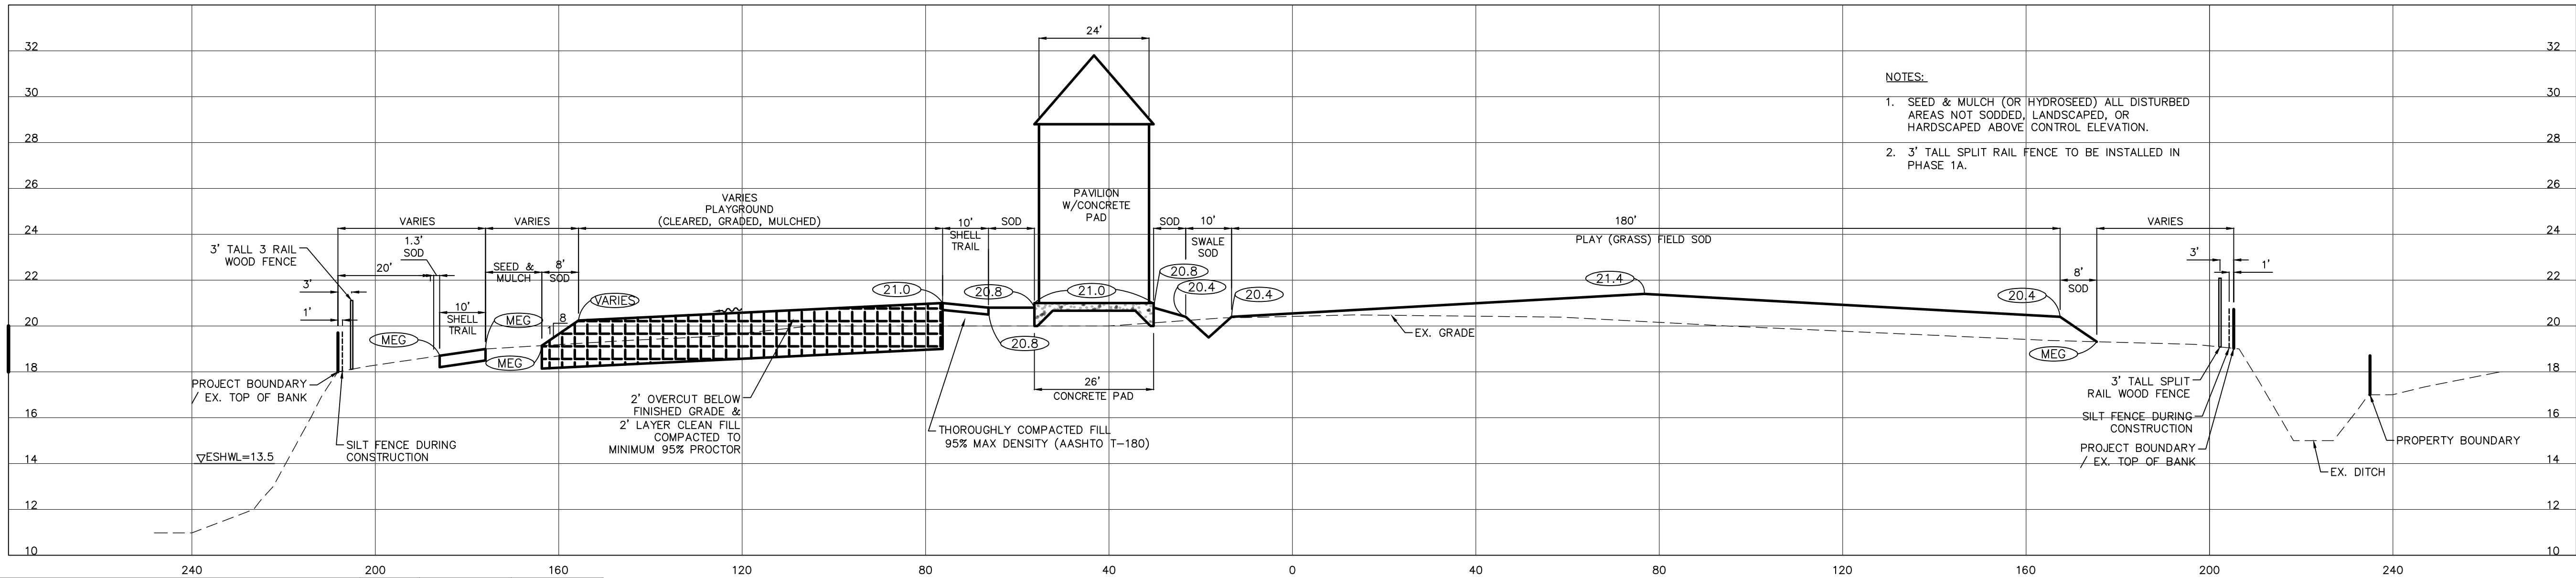

C-C TYPICAL PLAY (GRASS) FIELD / PLAYGROUND SECTION (PHASE 1A & 1B)

1"=20' (HORIZ.)
1"=4' (VERT.)

REV NO.	REVISION	DATE	DRAWN BY / EMP. NO.	CHECKED BY / EMP. NO.
13	REV SEC A-A, C-C, D-D PER MC	4/17/23	RQS/89561	ET
12	REV SEC A-A, B-B, C-C, D-D PER MC	12/14/22	RQS/89561	ET
11	REV SEC A-A, B-B, C-C, D-D PER SMP UPDATE	11/9/22	RQS/89561	ET
10	REV SEC D-D	6/20/22	RQS/89561	ET
9	REV SEC A-A, B-B, C-C PER REV SMP	4/1/22	RQS/89561	ES
8	REV SEC C-C, D-D WD FNC PER MC REVS	12/15/21	RQS/89561	ES
8	REV SEC A-A, B-B SOIL CUT/FILL, PND FNC, WD FNC PER MC REVS	12/15/21	RQS/89561	ES
7	REVISE SEC. C-C, D-D, F-F, H-H PER MC	4/14/21	RQS/89561	ES
6	REVISION TO RESTROOM, PAVILION, AND PLAYGROUND PER MC	1/6/21	KG/101511	RQS/89561
5	REVISE SECTION A-A, POND BOTTOM, SECTION C-C	7/14/20	KG/101511	RQS/89561
4	REVISE TEXT PLAY (GRASS) FIELD, PLAYGROUND, ADD NOTE 2	7/10/19	KG/101511	RQS/89561
3	REVISE SECTION A-A, B-B, C-C TO REFLECT FENCE LOCATION AND LIMIT OF FILL	7/10/19	KG/101511	RQS/89561
2	REVISE SECTION A-A, C-C, D-D TO REFLECT FENCE LOCATION	10/18/18	KG/101511	RQS/89561
1	ADD 100-YR DHW EL, PROPERTY BOUNDARY, REVISE ELEVATIONS	8/27/18	KG/101511	RQS/89561

ACTIVITY	INITIALS/EMP. NO.	DATE
DESIGNED BY:		
DRAWN BY:		
CHECKED BY:		
CONTRACT ADMIN. BY:		
WM APPROVED BY:		




CLIENT:	MANATEE BOARD OF COUNTY COMMISSIONERS
PROJECT:	WASHINGTON PARK PRESERVE PHASE I

DATE:	JULY 2019
HORIZONTAL SCALE:	
VERTICAL SCALE:	
SEC. TWP. RGE:	12 34S 17E


TITLE:	SECTIONS AND DETAILS
CROSS REFERENCE FILE NO.:	
PROJECT NUMBER:	177310895

R. QUINCE SELLERS, P.E. FLORIDA LICENSE NO. 49374	
INDEX NUMBER:	
SHEET NUMBER:	22 OF 28

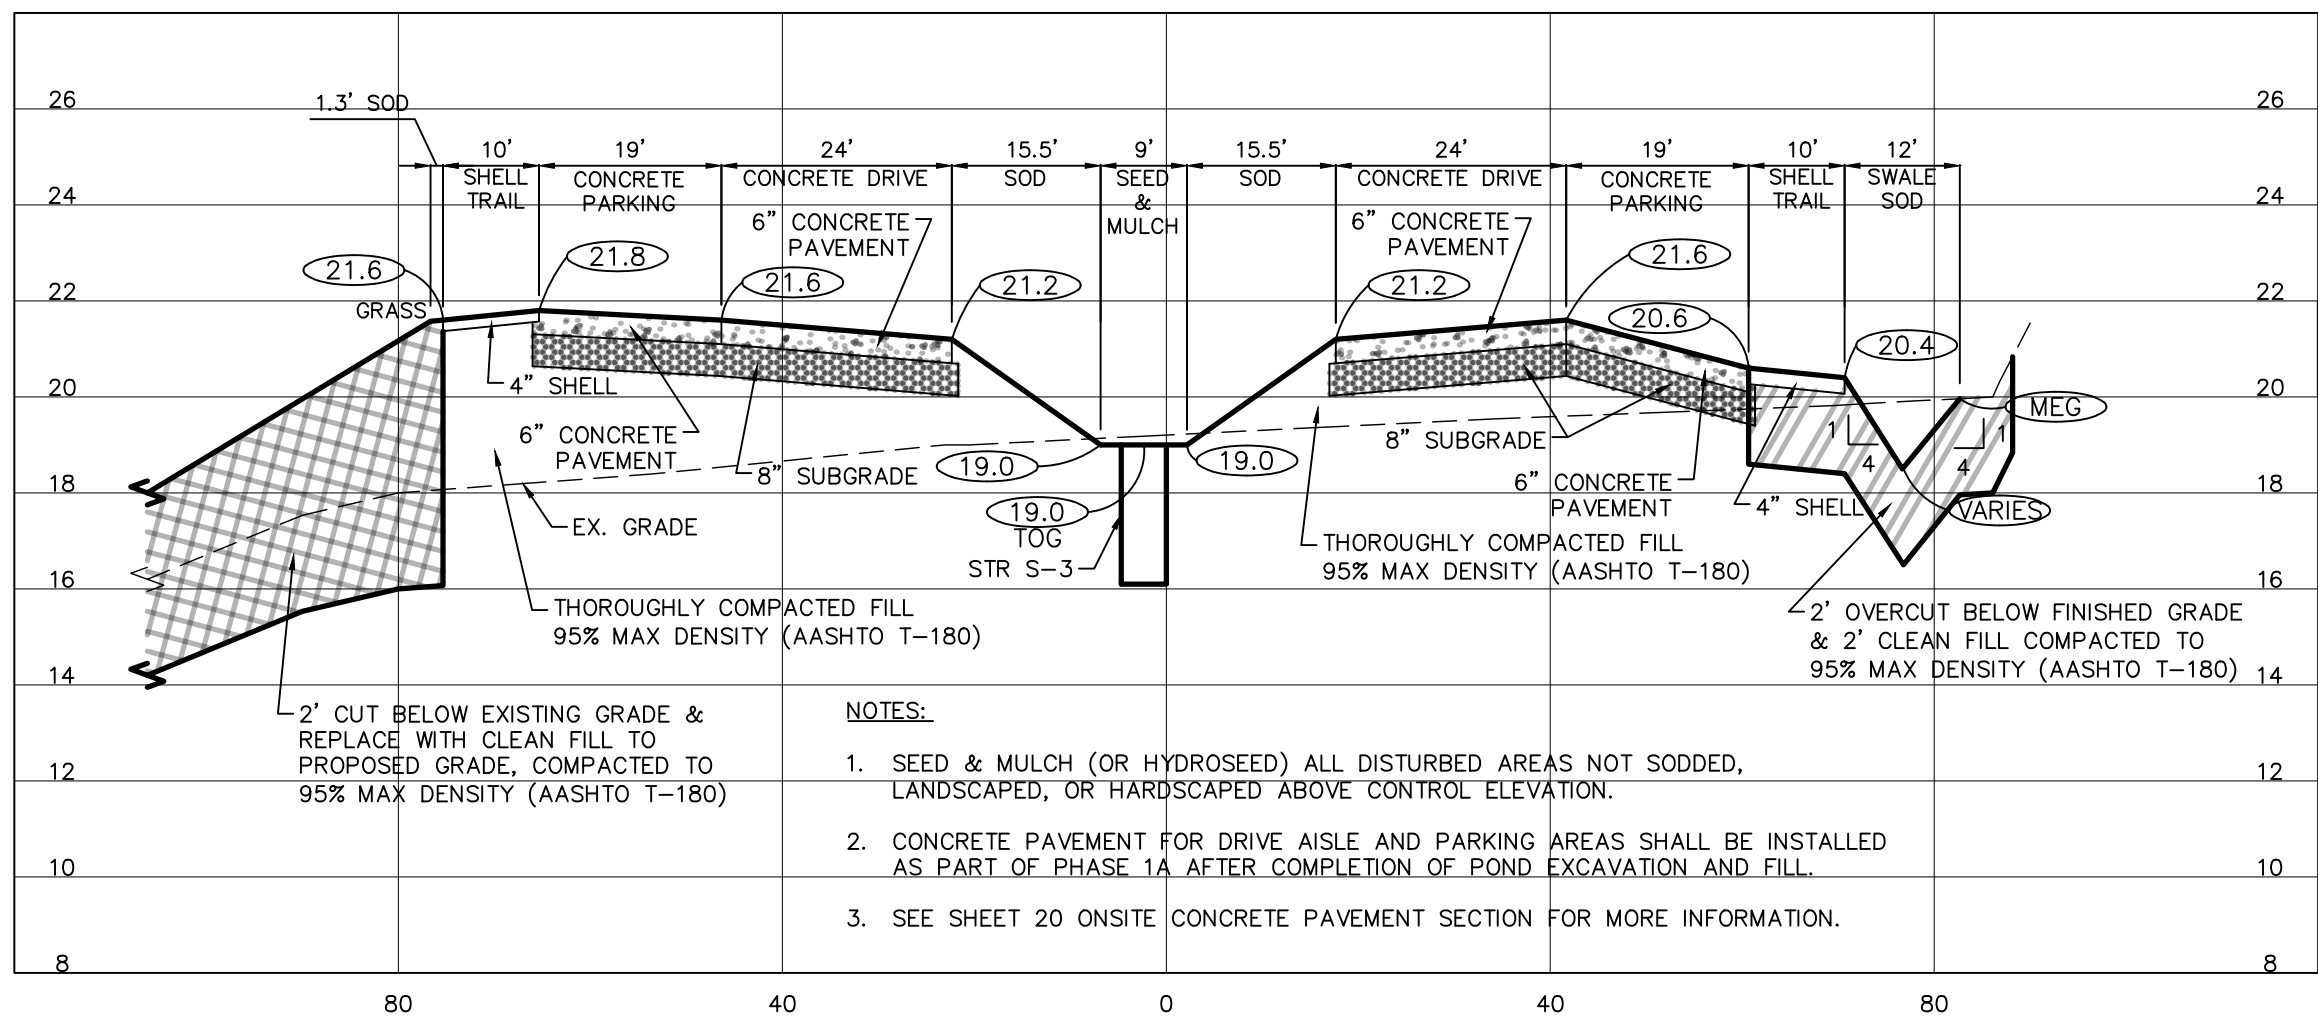


E-E PARKING LOOP SECTION (PHASE 1A & 1B)

1"=20' (HORIZ.)
1"=4' (VERT.)

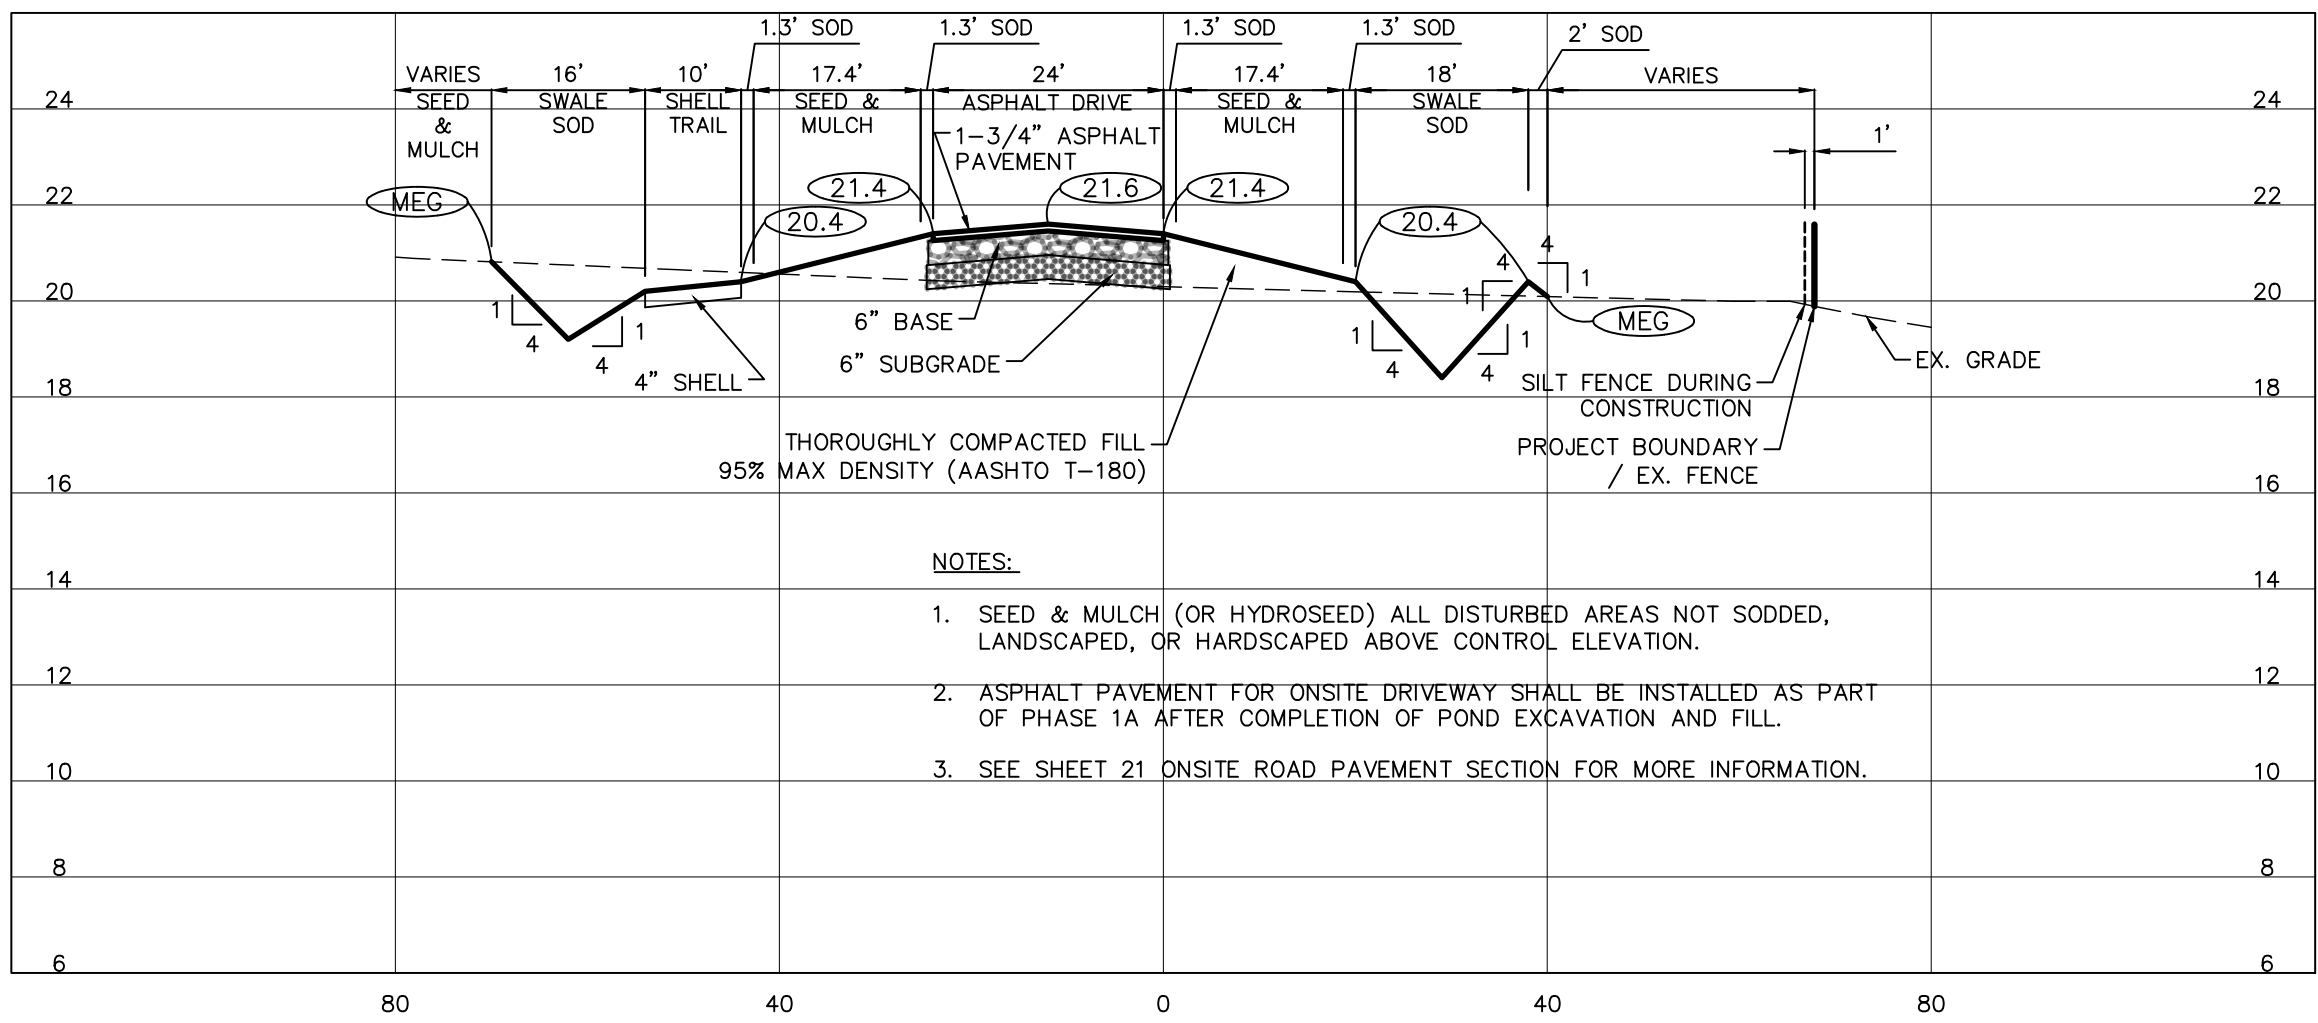


F-F ONSITE DRIVEWAY SECTION (PHASE 1A & 1B)

1"=20' (HORIZ.)
1"=4' (VERT.)

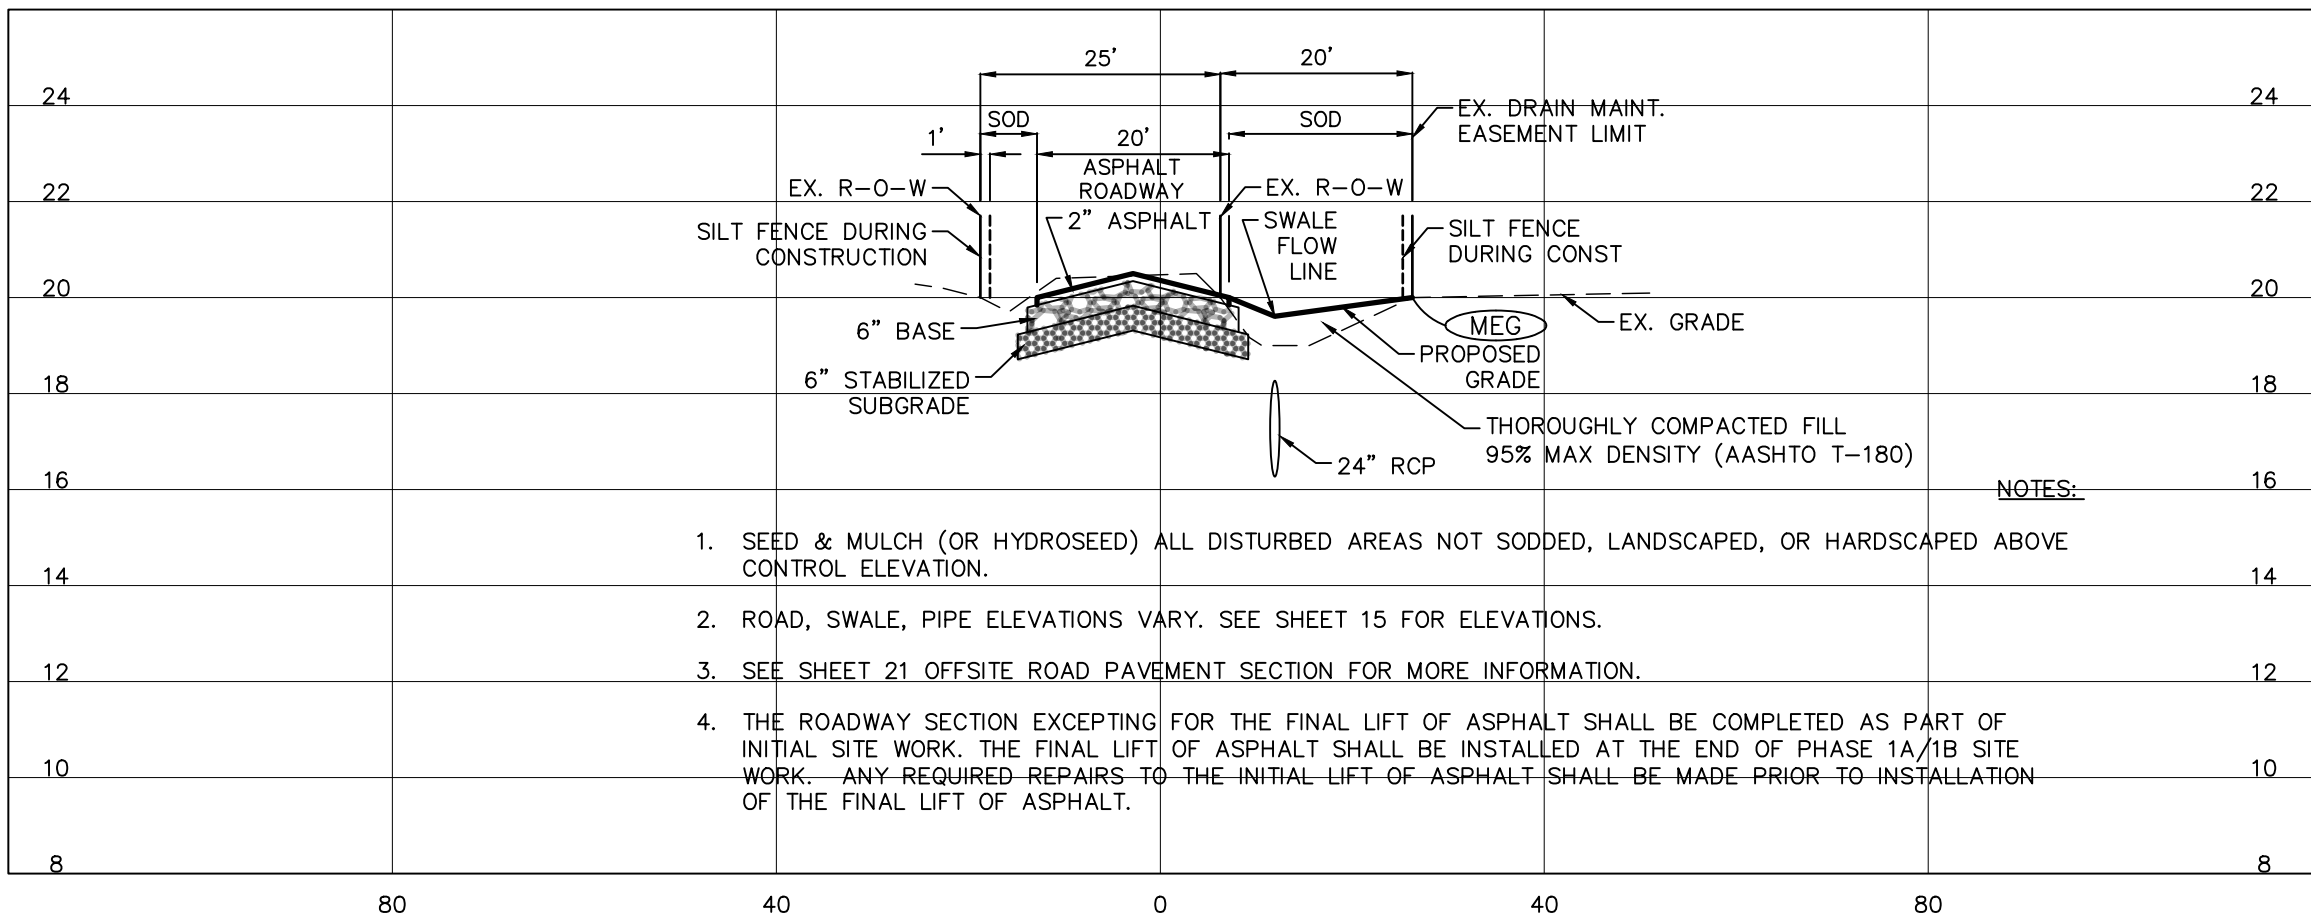

G-G 8TH AVENUE EAST (PHASE 1A & 1B)

1"=20' (HORIZ.)
1"=4' (VERT.)

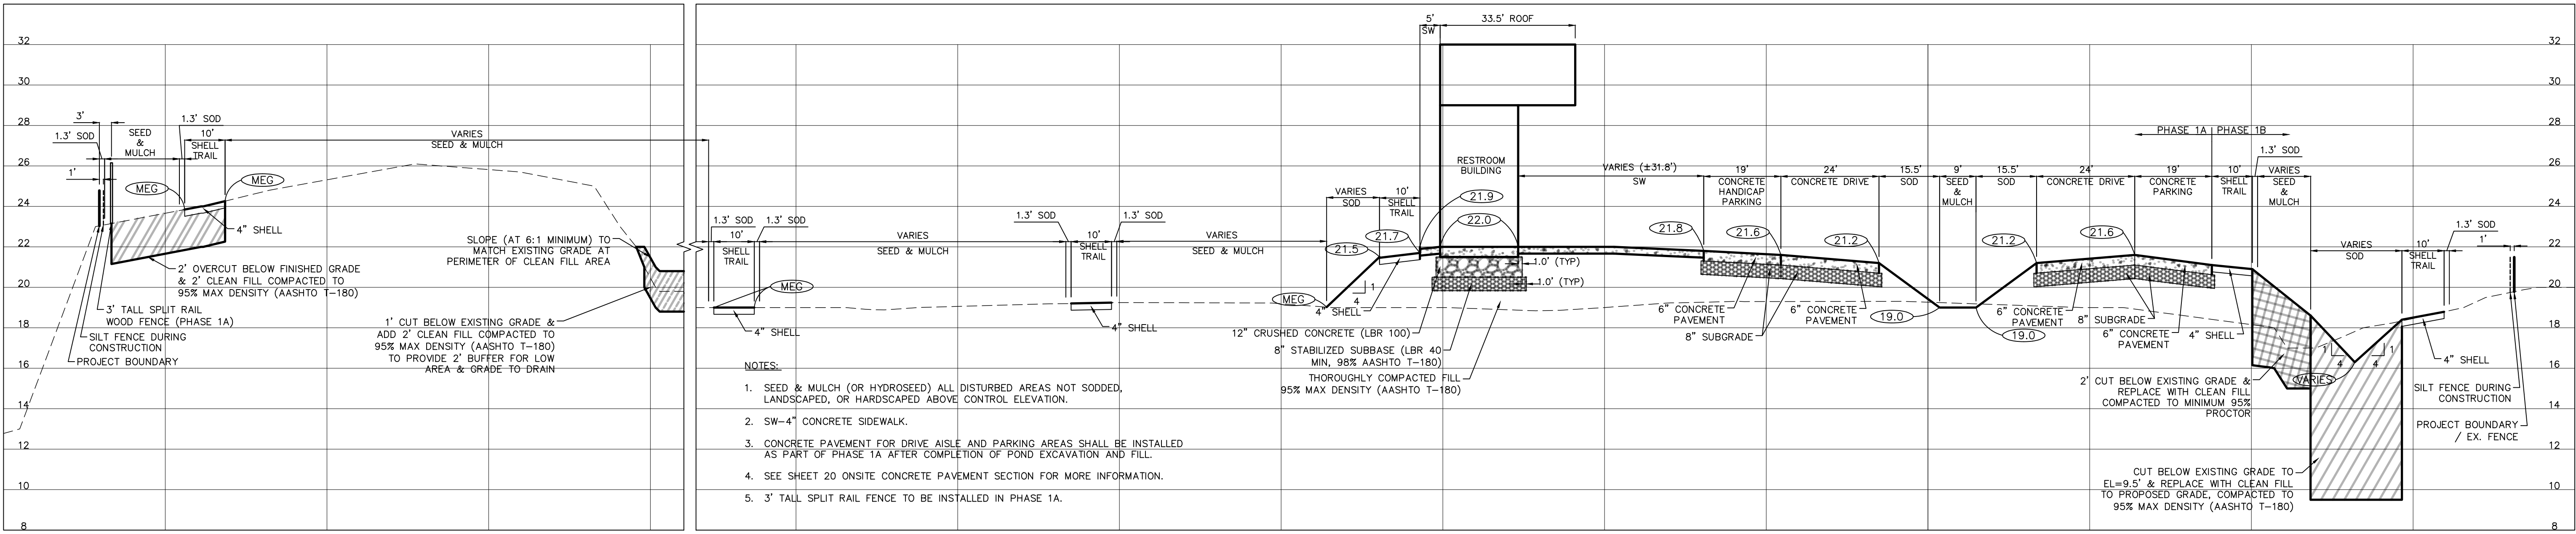

H-H TYPICAL PROJECT FACILITIES NORTH-SOUTH SECTION (PHASE 1A & 1B)

1"=20' (HORIZ.)
1"=4' (VERT.)

REV NO.	REVISION	DATE	DRAWN BY / EMP. NO.	CHECKED BY / EMP. NO.	WM APPROVED BY:
9	REV SEC E-E, F-F, G-G, H-H PER MC	4/17/23	RQS/89561	ET	
8	REV SEC E-E, F-F, G-G, H-H PER MC	12/14/22	RQS/89561	ET	
7	REV SEC E-E, F-F, G-G, H-H PER SMP UPDATE	11/9/22	RQS/89561	ET	
6	REV SEC E-E, H-H PER SMP REVS	4/1/22	RQS/89561	ES	
5	REVISE SEC. H-H WOOD FENCE LOC. PER MC	12/7/21	RQS/89561	ES	
4	REVISE SEC. C-C, D-D, F-F, H-H PER MC	4/14/21	RQS/89561	EA	
3	REVISION TO RESTROOM, PAVILION, AND PLAYGROUND PER MC	1/6/21	KG/101511	RQS/89561	
2	REVISE SECTION H-H FENCE LOCATION, REVISE SECTION G-G ASPHALT ROADWAY	10/18/18	KG/101511	RQS/89561	
1	ADD SECTION H-H, REVISE ELEV, REVISE NOTE, REVISE SECTION	8/27/18	KG/101511	RQS/89561	

ACTIVITY	INITIALS/EMP. NO.	DATE
DESIGNED BY:		
DRAWN BY:		
CHECKED BY:		
CONTRACT ADMIN. BY:		
WM APPROVED BY:		

Stantec
6800 Professional Parkway East, Sarasota, FL 34240-8414
Phone 941-907-6800 • Fax 941-907-6810
Certificate of Authorization #27013 • www.stantec.com



The Contractor shall verify and be responsible for all dimensions. DO NOT scale the drawing - any errors or omissions shall be reported to Stantec without delay. The Copyrights to all designs and drawings are the property of Stantec. Reproduction or use for any purpose other than that authorized by Stantec is forbidden.

CLIENT: MANATEE BOARD OF COUNTY COMMISSIONERS
PROJECT: WASHINGTON PARK PRESERVE PHASE I

DATE: JULY 2019
HORIZONTAL SCALE:
VERTICAL SCALE:
SEC. TWP. RGE. CROSS REFERENCE FILE NO.:
12 34S 17E

TITLE: SECTIONS AND DETAILS
PROJECT NUMBER: 177310895

R. QUINCE SELLERS, P.E.
FLORIDA LICENSE NO. 49374
INDEX NUMBER:
SHEET NUMBER: 23 OF 28

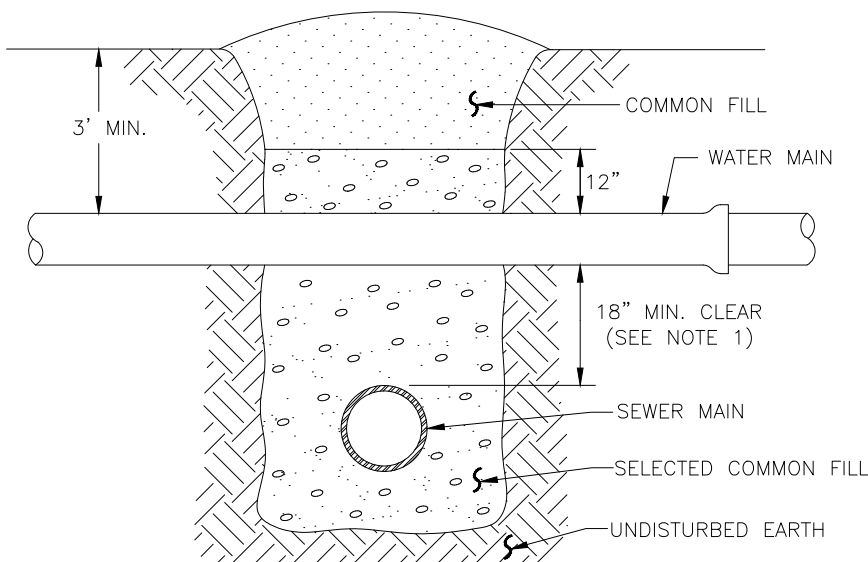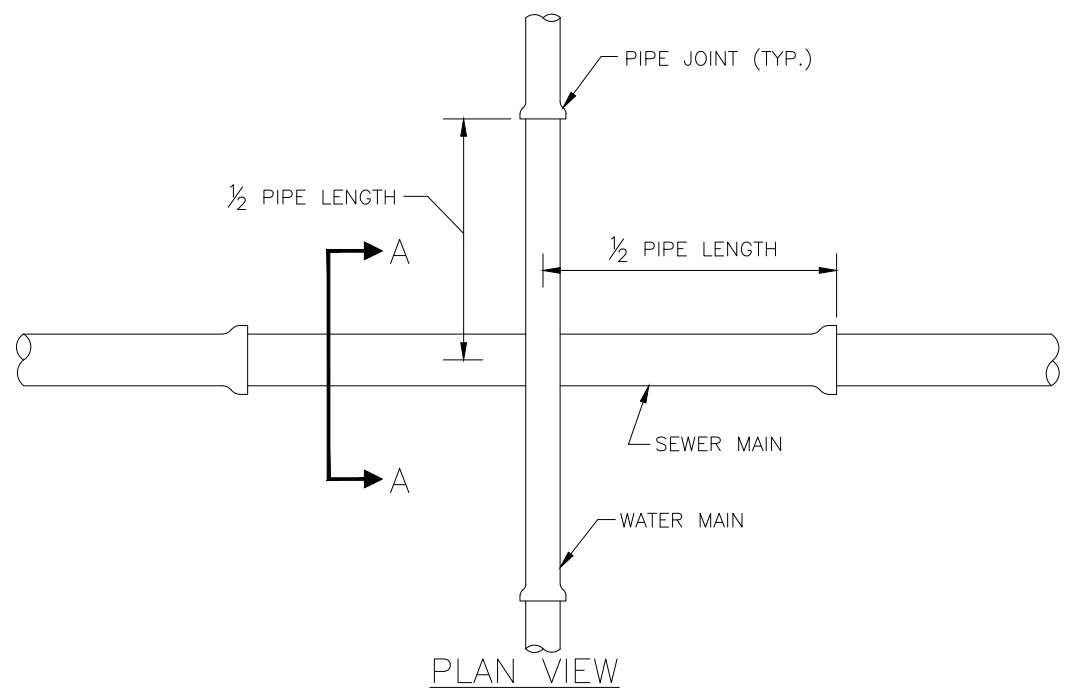


NOTES:

- CLEARANCE MAY BE REDUCED TO 6" FOR GRAVITY SEWER WHERE WATER MAIN IS DUCTILE IRON OR 3" FOR FORCE MAIN WHERE FORCE MAIN IS ENCASED A MINIMUM OF 10' EACH SIDE OF CROSSING.
- WHERE NO ENCASEMENT IS REQUIRED, PIPE SECTIONS SHALL BE FULL-LENGTH AND SHALL BE ADJUSTED HORIZONTALLY SO THAT THE CROSSING IS AT EACH PIPE SECTION'S MIDPOINT REGARDLESS OF THE VERTICAL CLEARANCE.
- REFER TO THE **JACK & BORE CROSSING** DETAIL FOR CASING AND SPACER REQUIREMENTS.

MANATEE COUNTY PUBLIC WORKS DEPARTMENT			TYPICAL NEW WATER & SEWER LINE CROSSING	UG-2
REV. BY	DATE			
CLB/BR	11/10			
		MAY 10, 2011		
		DATE OF APPROVAL		PAGE 102

NOTES:

- USE OF TYPE A-2 AND A-3 PIPE BEDDING TO BE DETERMINED IN THE FIELD BY THE ENGINEER.
- PROVIDE ADEQUATE CLEARANCE TO PLACE AND COMPACT STAGE 1 BEDDING MATERIAL IN TRENCH AREA BELOW PIPE SPRINGLINE. PIPE EMBEDMENT MUST BE COMPACTED OUT TO THE TRENCH WALL OR 2.5 TIMES THE PIPE OD, WHICHEVER IS LESS.
- TYPICALLY 4" TO 6".
- PIPE INSTALLATION SHALL BE IN ACCORDANCE WITH THE MANUFACTURER'S WRITTEN INSTRUCTIONS.
- TRACER WIRE NOT REQUIRED FOR GRAVITY SEWERS.

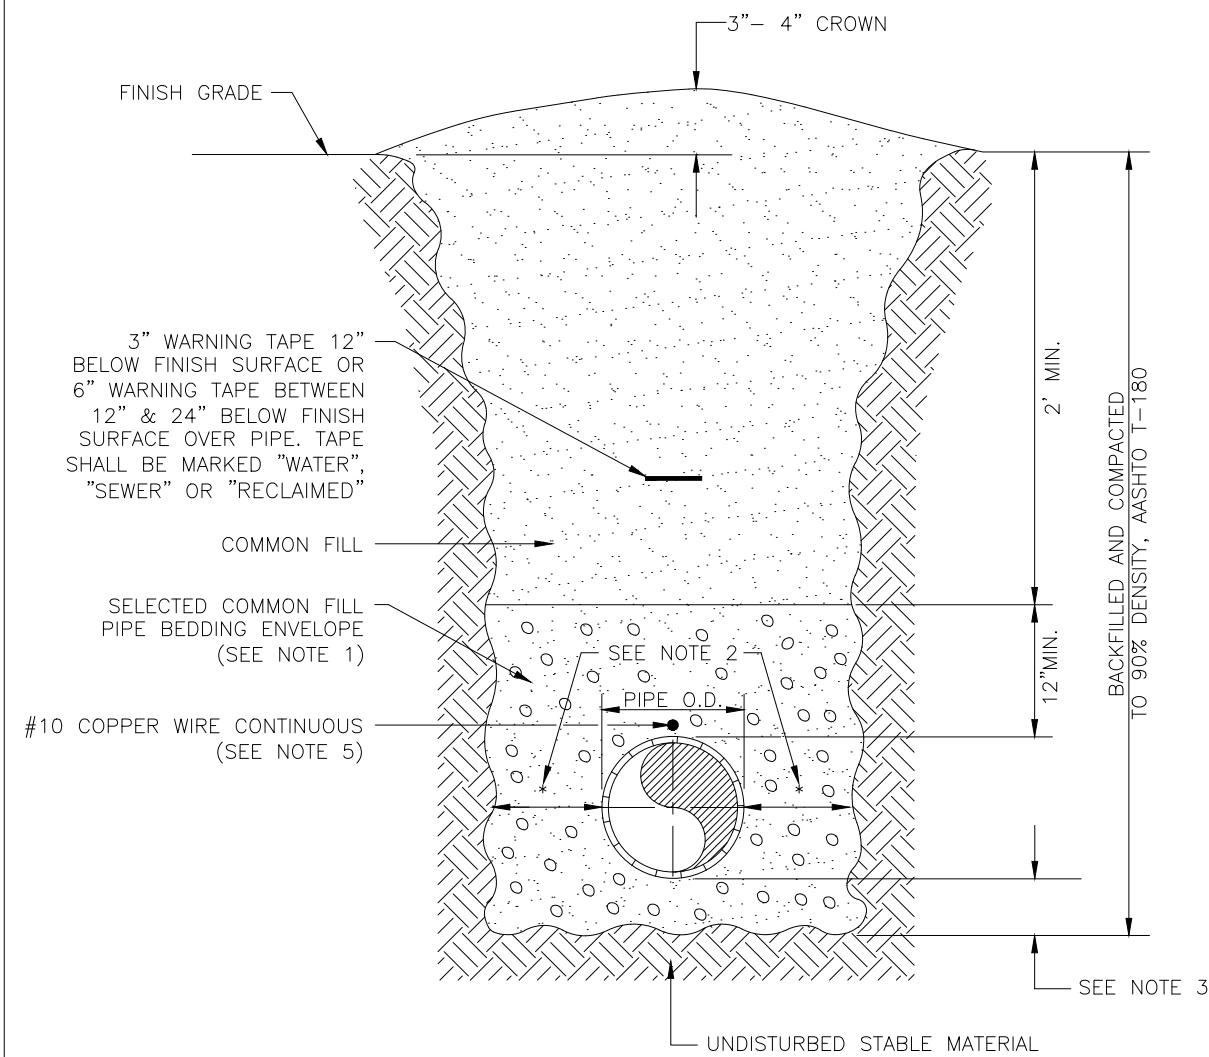

MANATEE COUNTY PUBLIC WORKS DEPARTMENT			TRENCH WITH UNIMPROVED SURFACE TYPE A-1 PIPE BEDDING	UG-11
REV. BY	DATE			
WRT/KE	03/11			
		MAY 10, 2011		
		DATE OF APPROVAL		PAGE 111

REQUIRED LENGTH OF RESTRAINED JOINT PIPE
FOR DR-18 PVC PIPE

MAIN PIPE SIZE	HORIZ.	BENDS	TEES		REDUCERS		PLUGS & VALVES
			SIZE	LENGTH	SIZE	LENGTH	
24	90	45	22.5				214
20	78	32	16				184
16	66	27	13				151
12	52	22	10				118
10	44	18	9				100
8	37	15	7				83
6	29	12	6				63
4	21	8	4				45


NOTES:

- RESTRAIN 11.25' BENDS 50% OF LENGTH FOR 22.5' BENDS.
- ALL VALVES AND FITTINGS SHALL BE RESTRAINED TO THE CONNECTING SECTIONS OF PIPE.
- ALL ISOLATION VALVES MUST BE PROPERLY ANCHORED OR RESTRAINED TO RESIST A 180 PSI TEST PRESSURE IN EITHER DIRECTION.
- PIPE SIZES ARE GIVEN IN INCHES.
- RESTRAINED PIPE LENGTHS ARE GIVEN IN FEET.
- LENGTHS SHOWN ARE FOR A TEST PRESURE OF 180 PSI.
- THE RESTRAINED LENGTHS SHOWN IN THESE TABLES ARE BASED ON SOIL CLASSIFICATION SP WITH AWWA TYPE 3 TRENCH CONDITIONS, 180 PSI TEST PRESSURE, 3 FEET OF COVER AND 1.5 FACTOR OF SAFETY. ACTUAL BURY CONDITIONS MUST BE DETERMINED BY THE ENGINEER OF RECORD AND THE RESTRAINED LENGTHS MODIFIED ACCORDINGLY.
- RESTRAINED LENGTHS TO BE APPLIED TO PIPELINES PER DETAIL **RESTRAINED LENGTHS FOR PIPE**.

MANATEE COUNTY PUBLIC WORKS DEPARTMENT			RESTRAINED LENGTHS FOR PVC PIPE	UG-8
REV. BY	DATE			
CLB/BR	11/10			
		MAY 10, 2011		
		DATE OF APPROVAL		PAGE 108

NOTES:

- USE OF TYPE A-2 AND A-3 PIPE BEDDING TO BE DETERMINED IN THE FIELD BY THE ENGINEER.
- PROVIDE ADEQUATE CLEARANCE TO PLACE AND COMPACT STAGE 1 BEDDING MATERIAL IN TRENCH AREA BELOW PIPE SPRINGLINE. PIPE EMBEDMENT MUST BE COMPACTED OUT TO THE TRENCH WALL OR 2.5 TIMES THE PIPE OD, WHICHEVER IS LESS.
- TYPICALLY 4" TO 6".
- PIPE INSTALLATION SHALL BE IN ACCORDANCE WITH THE MANUFACTURER'S WRITTEN INSTRUCTIONS.
- ASPHALTIC CONCRETE STRUCTURE COURSE WITH PRIME COAT SHALL BE THE SAME DEPTH AND TYPE AS EXISTING OR A MINIMUM OF 1 1/4 INCH, WHICHEVER IS GREATER.
- MILL 24" BACK FROM TRENCH SAW CUT OR **AS SHOWN ON THE PROJECT PLANS (WHICHEVER IS GREATER)**. ADJUST MILLING PER INDIVIDUAL SITE TO NOT IMPACT BASE. BUTT JOINT TO EXIST ASPHALT. FINAL OVERLAY LIMITS ARE FROM EDGE OF PAVEMENT TO EDGE OF PAVEMENT. FINAL OVERLAY TO MATCH EXISTING WITH NO DISCERNABLE "BUMP" AT JOINT. MILLING LIMITS THAT IMPACT INTERSECTION SHALL BE ADDRESSED ON A CASE BY CASE BASIS AND APPROVED BY MANATEE COUNTY.
- SHEETING ORDERED LEFT IN PLACE TO BE CUT OFF 24" BELOW FINISHED GRADE OR 12" BELOW SUBGRADE.
- BASE SHALL BE 8" MINIMUM THICKNESS CRUSHED CONCRETE.
- TEMPORARY PATCHES WILL BE INSTALLED TO PROVIDE A SMOOTH ALL WEATHER SURFACE AT ALL TIMES. PERMANENT REPLACEMENT TO BE MADE AS SOON AS POSSIBLE.
- RESTORE SIGNAGE & MARKING WITH THERMOPLASTIC PER FDOT STANDARDS, LATEST EDITION.
- TRACER WIRE NOT REQUIRED FOR GRAVITY SEWERS.
- NOTES 5, THRU 10, ARE MINIMUM REQUIREMENTS FOR A TRENCH IN A ROAD. REFER TO LATEST EDITION OF MANATEE COUNTY HIGHWAY AND TRAFFIC STANDARDS FOR ADDITIONAL REQUIREMENTS.

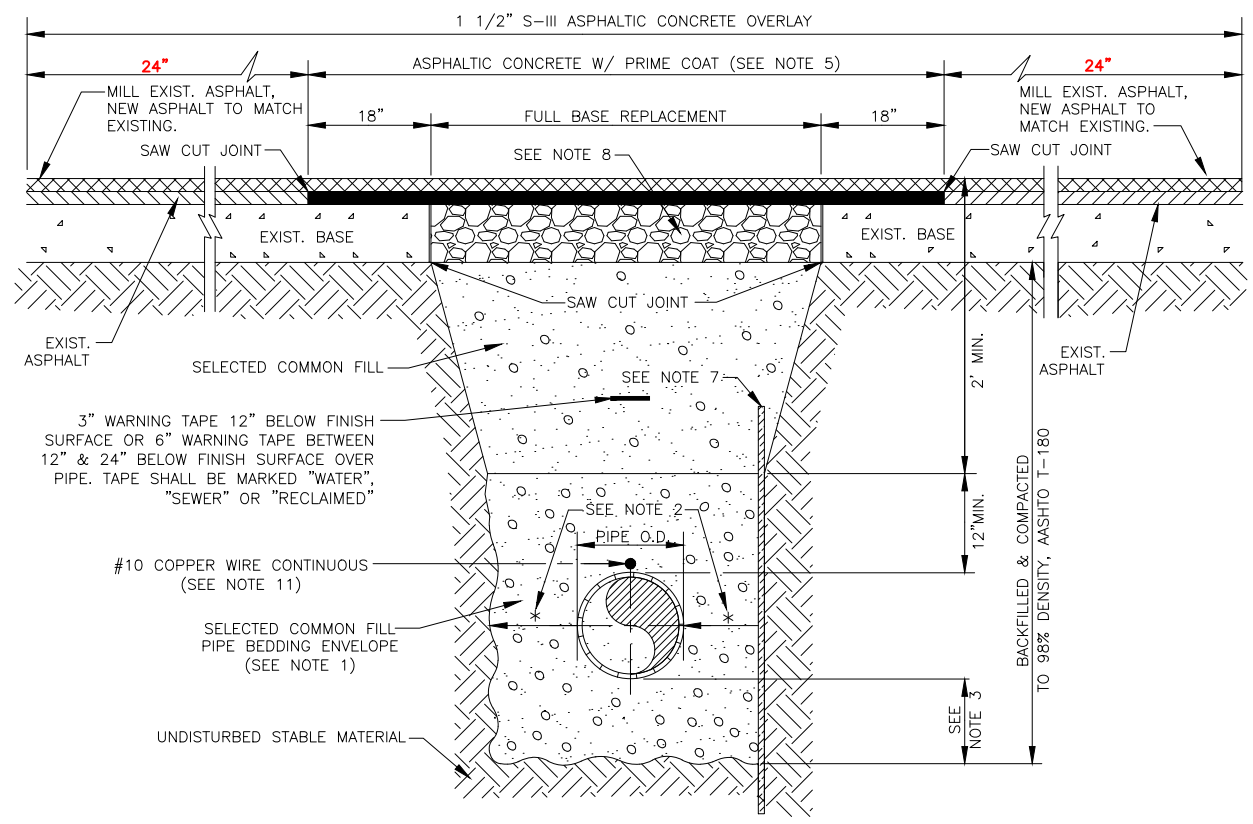

TRENCH WITH ASPHALT PAVEMENT SURFACE TYPE
A-1 PIPE BEDDING

REQUIRED LENGTH OF RESTRAINED JOINT PIPE
FOR DIP (POLY-WRAPPED)

MAIN PIPE SIZE	HORIZ.	BENDS	TEES		REDUCERS		PLUGS & VALVES
			SIZE	LENGTH	SIZE	LENGTH	
36	142	59	28				453
30	124	51	25				391
24	106	44	21				327
20	92	38	18				280
16	77	32	15				231
12	61	25	12				181
10	52	22	10				153
8	44	18	9				128
6	34	14	7				98
4	24	10	5				69

REQUIRED LENGTH OF RESTRAINED JOINT PIPE
FOR DIP (NON-WRAPPED)

MAIN PIPE SIZE	HORIZ.	BENDS	TEES		REDUCERS		PLUGS & VALVES
			SIZE	LENGTH	SIZE	LENGTH	
36	100	42	20				188
30	88	37	18				162
24	75	31	15				135
20	65	27	13				116
16	54	22	11				96
12	43	18	8				75
10	37	15	7				63
8	30	13	6				53
6	24	10	5				41
4	17	7	3				29


NOTE:

SEE RESTRAINED LENGTHS FOR PVC PIPE DETAIL FOR NOTES 1 THROUGH 8 THAT ARE ALSO APPLICABLE TO RESTRAINED LENGTHS FOR DIP.




MANATEE COUNTY PUBLIC WORKS DEPARTMENT			RESTRAINED LENGTHS FOR DIP	UG-9
REV. BY	DATE			
CLB/BR	11/10			
		MAY 10, 2011		
		DATE OF APPROVAL		PAGE 109

NOTES:

- USE OF TYPE A-2 AND A-3 PIPE BEDDING TO BE DETERMINED IN THE FIELD BY THE ENGINEER.
- PROVIDE ADEQUATE CLEARANCE TO PLACE AND COMPACT STAGE 1 BEDDING MATERIAL IN TRENCH AREA BELOW PIPE SPRINGLINE. PIPE EMBEDMENT MUST BE COMPACTED OUT TO THE TRENCH WALL OR 2.5 TIMES THE PIPE OD, WHICHEVER IS LESS.
- TYPICALLY 4" TO 6".
- PIPE INSTALLATION SHALL BE IN ACCORDANCE WITH THE MANUFACTURER'S WRITTEN INSTRUCTIONS.
- THICKNESS TO MATCH EXISTING OR BE 6" MINIMUM, WHICHEVER IS GREATER.
- SHEETING ORDERED LEFT IN PLACE TO BE CUT OFF 24" BELOW FINISH GRADE OR 12" BELOW SUBGRADE.
- BASE SHALL BE COMPACTED 6" MINIMUM THICKNESS OF APPROVED MATERIAL.
- DRIVEWAYS SHALL BE CONSTRUCTED IN ACCORDANCE WITH THE LATEST ADOPTED CONSTRUCTION STANDARDS OF THE MANATEE COUNTY TRANSPORTATION DEPARTMENT.
- IF THE DRIVEWAY IS 12' OR WIDER, SAWCUT AN EXPANSION JOINT ALONG THE CENTER OF THE DRIVEWAY (3/8" WIDE AND 1/8" DEEP) AFTER THE CONCRETE HAS SET.
- IF THERE IS AN EXISTING EXPANSION JOINT WITHIN 3' OF THE PROPOSED JOINT, EXTEND DRIVEWAY REPLACEMENT TO THE EXISTING JOINT.
- TRACER WIRE NOT REQUIRED FOR GRAVITY SEWERS.

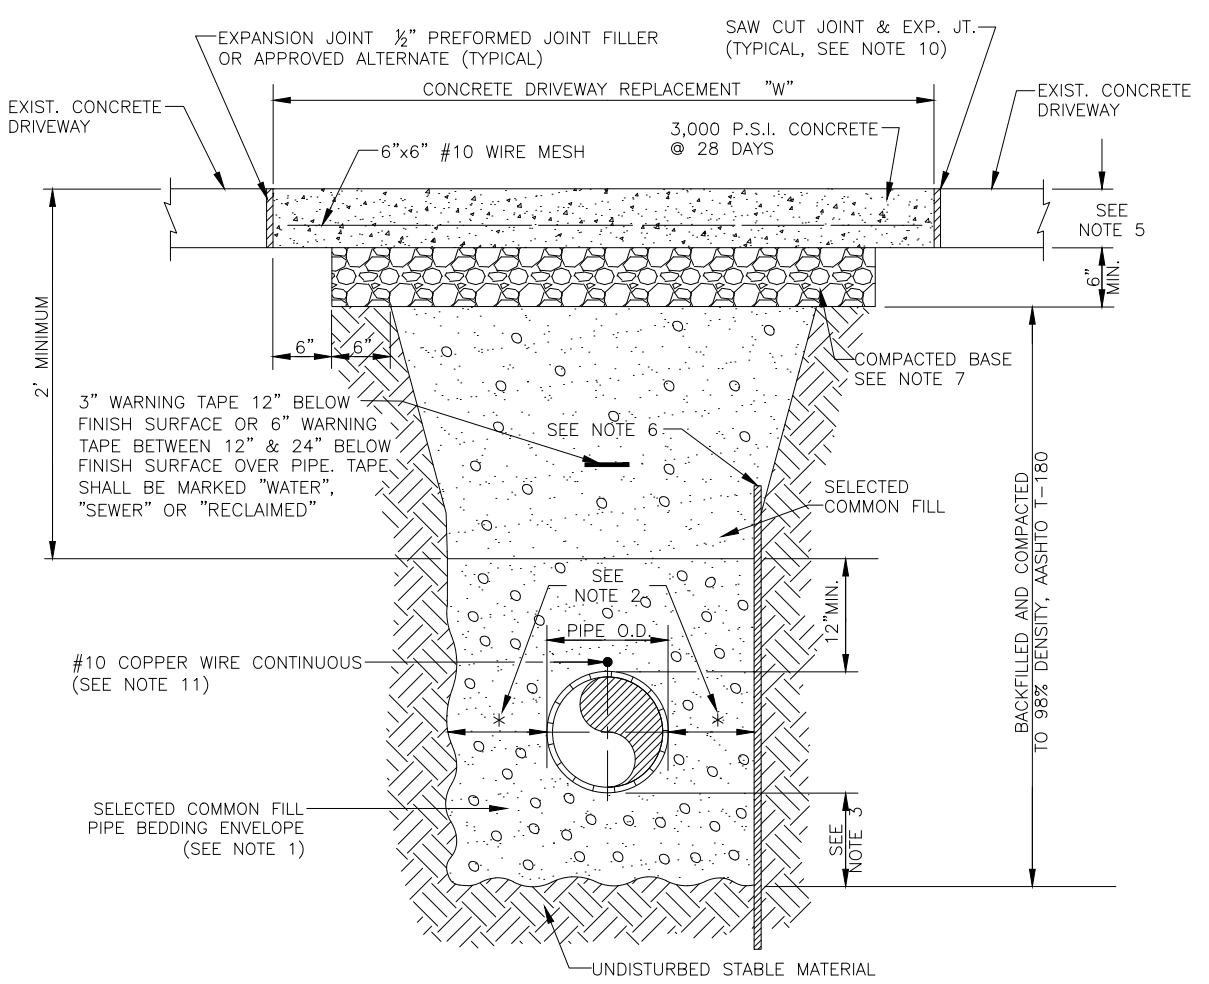


MANATEE COUNTY PUBLIC WORKS DEPARTMENT			TRENCH WITH CONCRETE DRIVEWAY SURFACE TYPE A-1 PIPE BEDDING	UG-14
REV. BY	DATE			
CLB/BR	11/10			
		MAY 10, 2011		
		DATE OF APPROVAL		PAGE 114

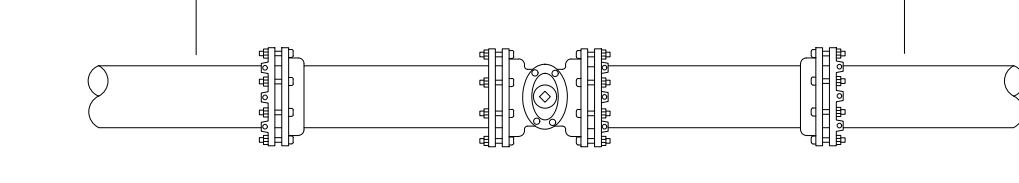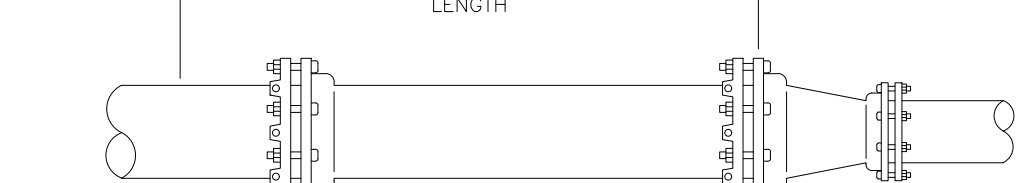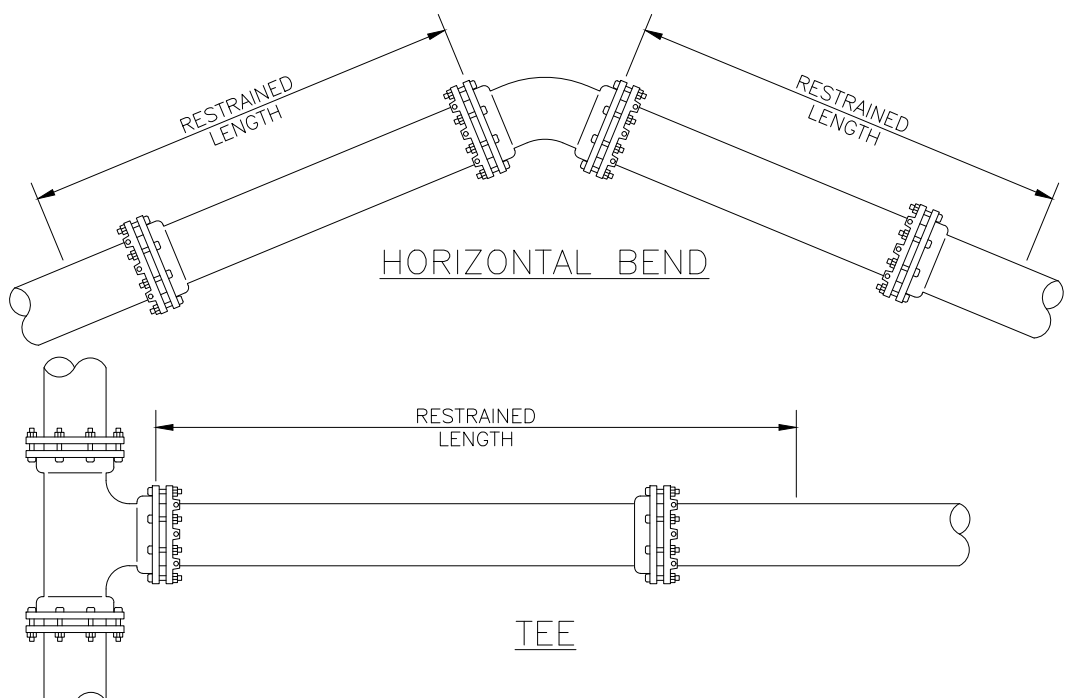


MANATEE COUNTY PUBLIC WORKS DEPARTMENT			RESTRAINED LENGTHS FOR PIPE	UG-10
REV. BY	DATE			
CLB/BR	11/10			
		MAY 10, 2011		
		DATE OF APPROVAL		PAGE 110

--	--	


Saved: 4/18/2021 11:48 AM C:\SELLERS\177310895\05_report\sheet\drawing\design\wd_dwg\sheet\177310895-01C-D24.dwg

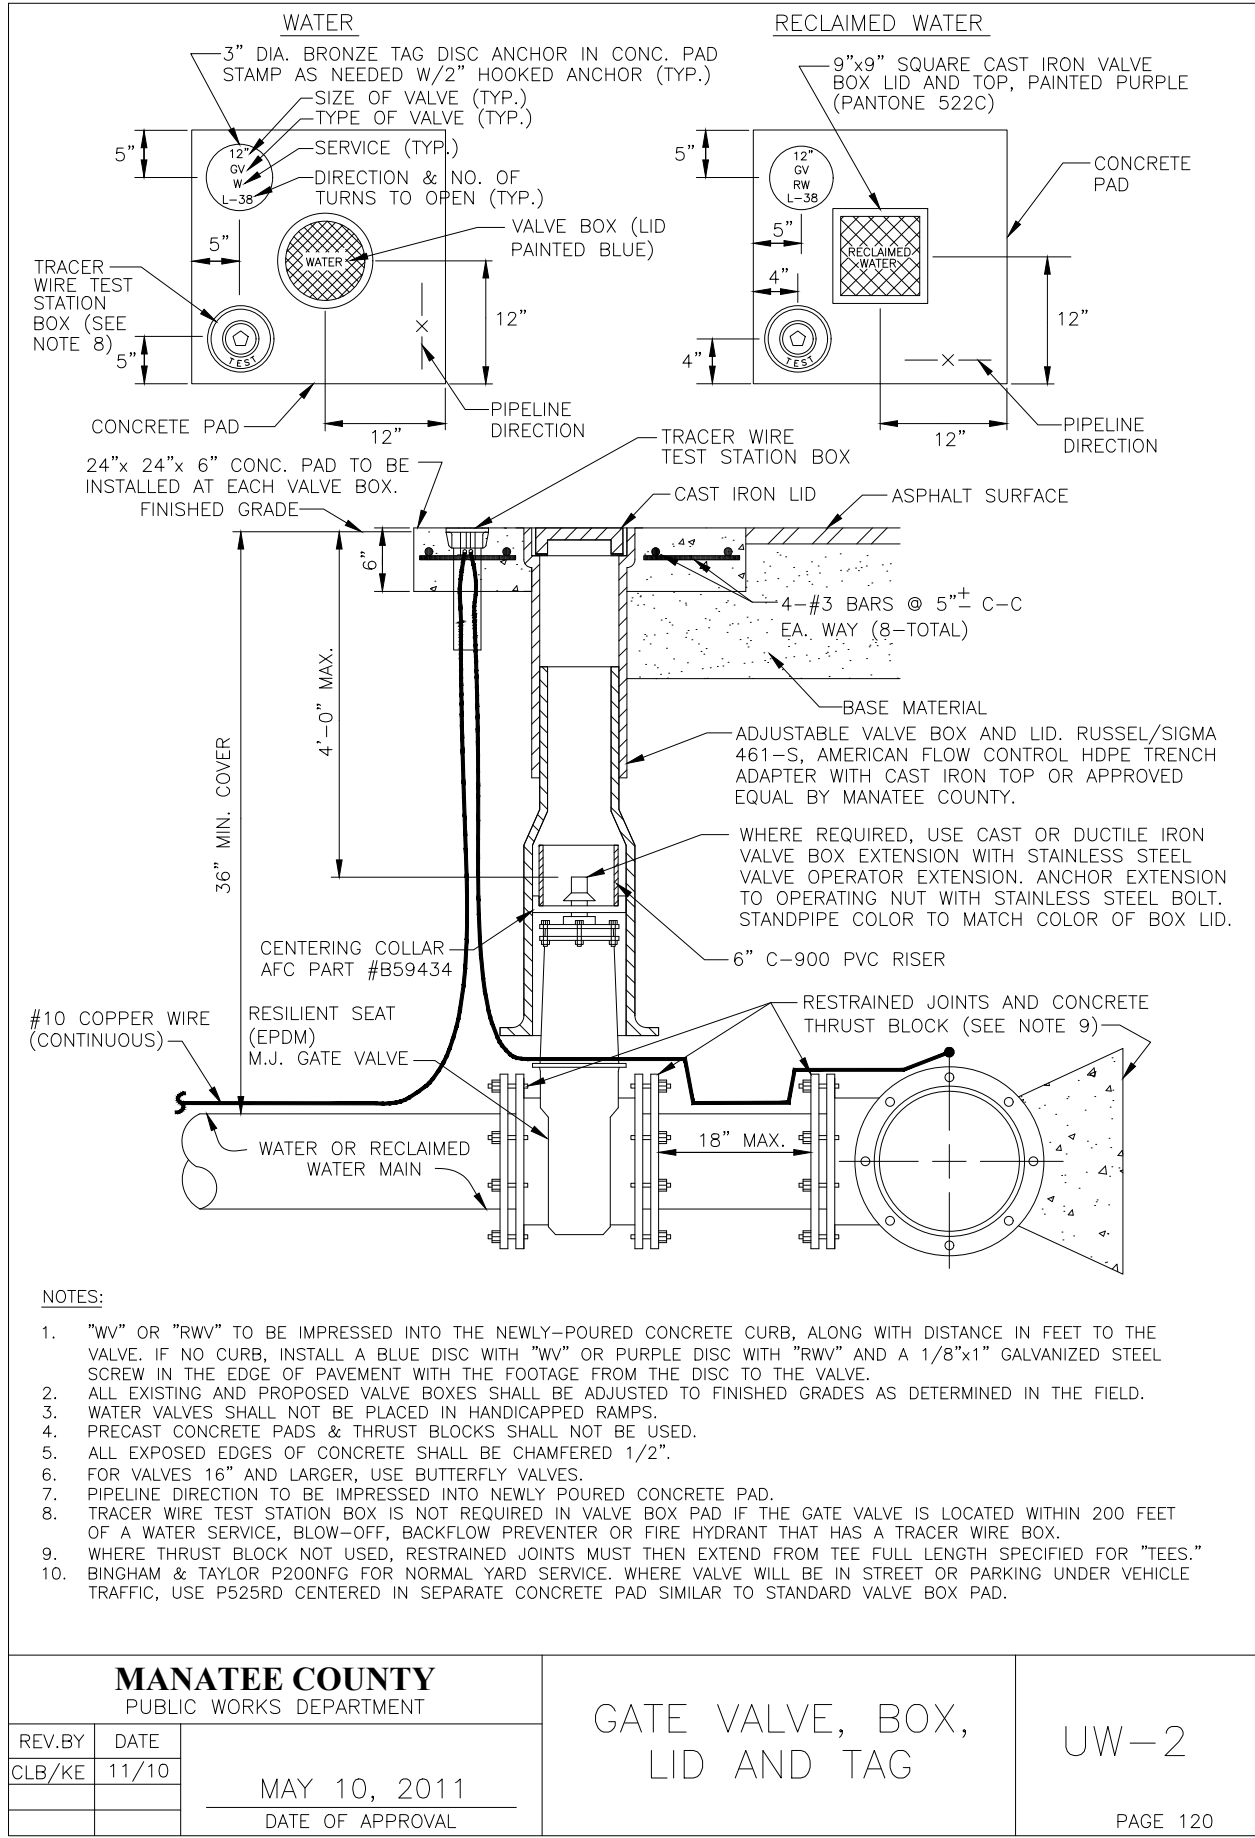


MANATEE COUNTY PUBLIC WORKS DEPARTMENT		GATE VALVE, BOX, LID AND TAG	UW-2
REV. BY	DATE		
CLB/KE	11/10		
	MAY 10, 2011		
	DATE OF APPROVAL		PAGE 120

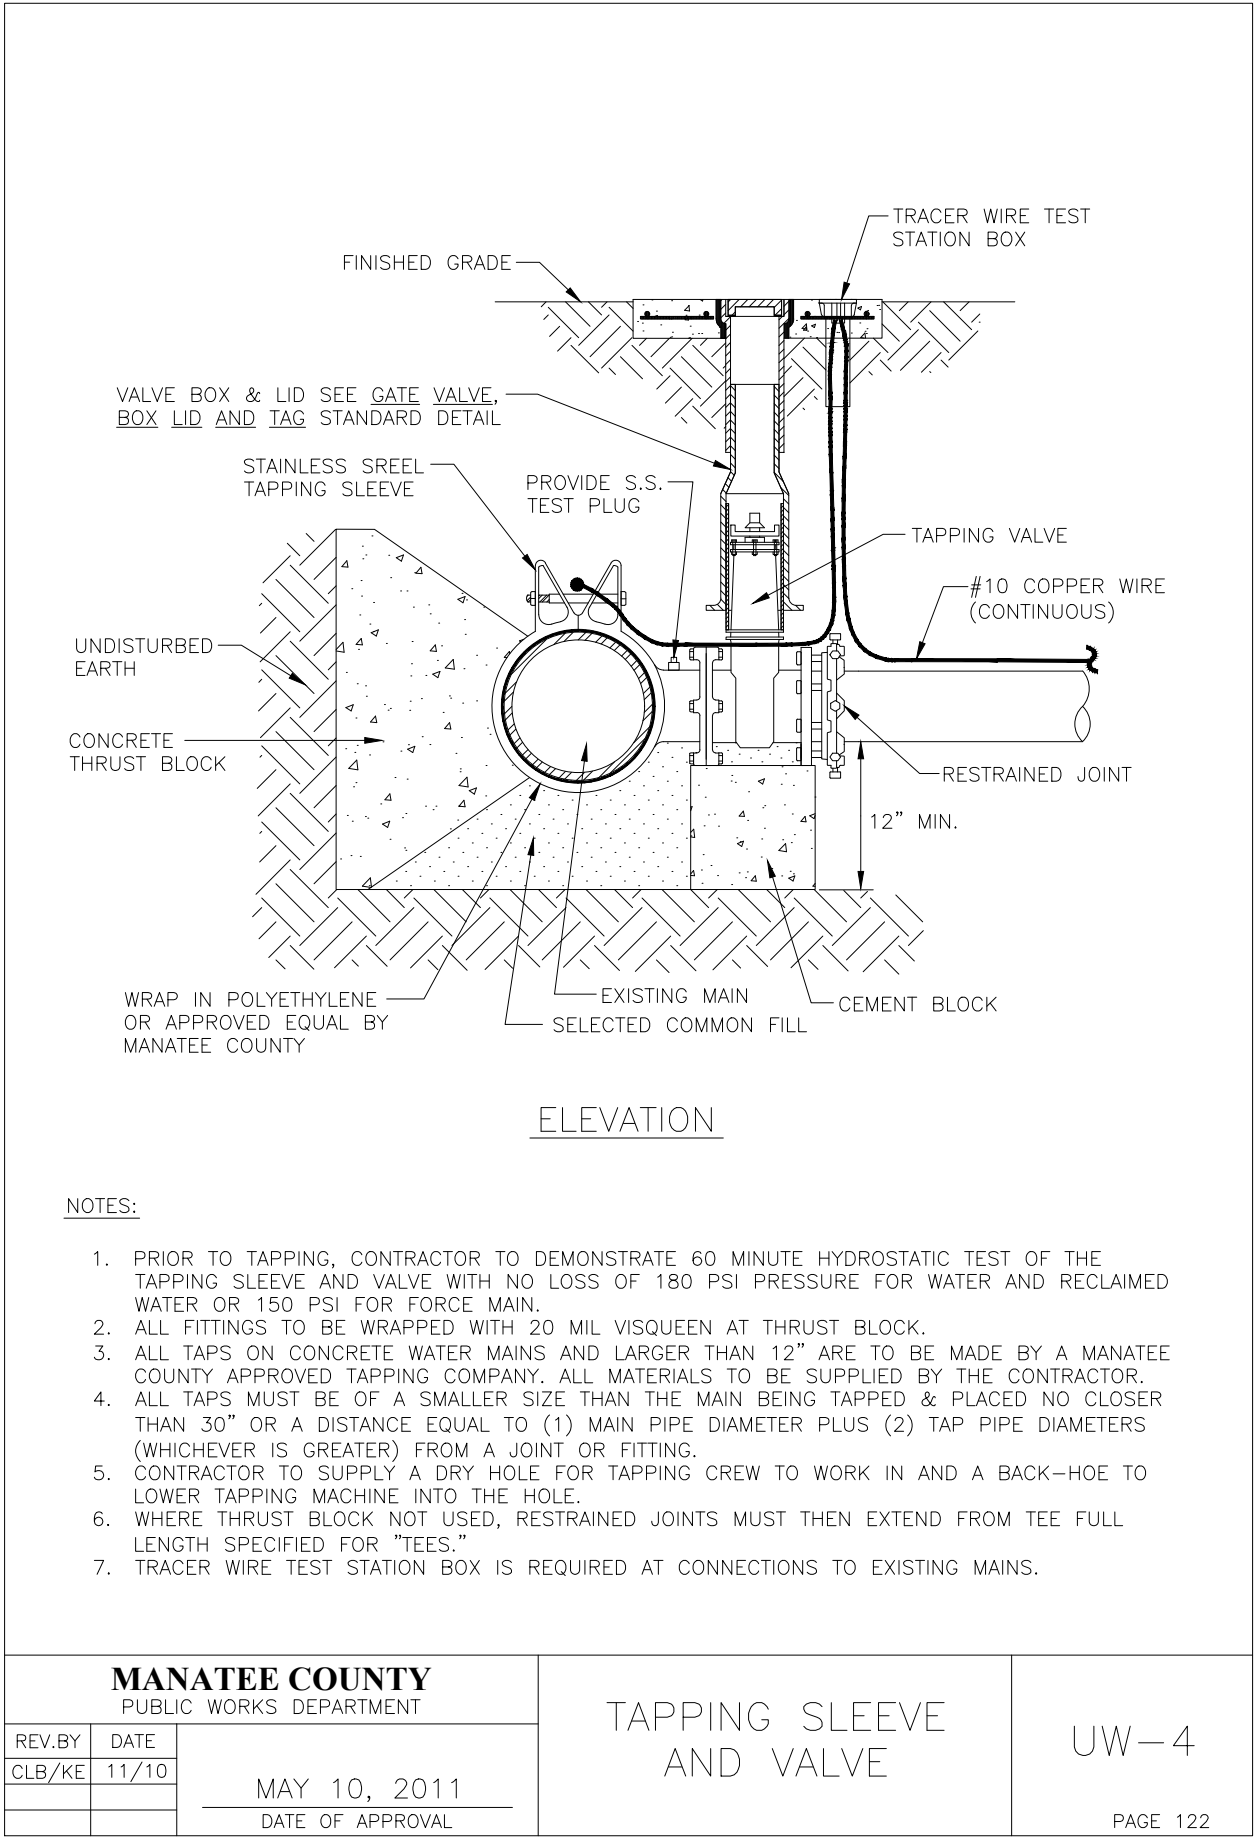


MANATEE COUNTY PUBLIC WORKS DEPARTMENT		TAPPING SLEEVE AND VALVE	UW-4
REV. BY	DATE		
CLB/KE	11/10		
	MAY 10, 2011		
	DATE OF APPROVAL		PAGE 122

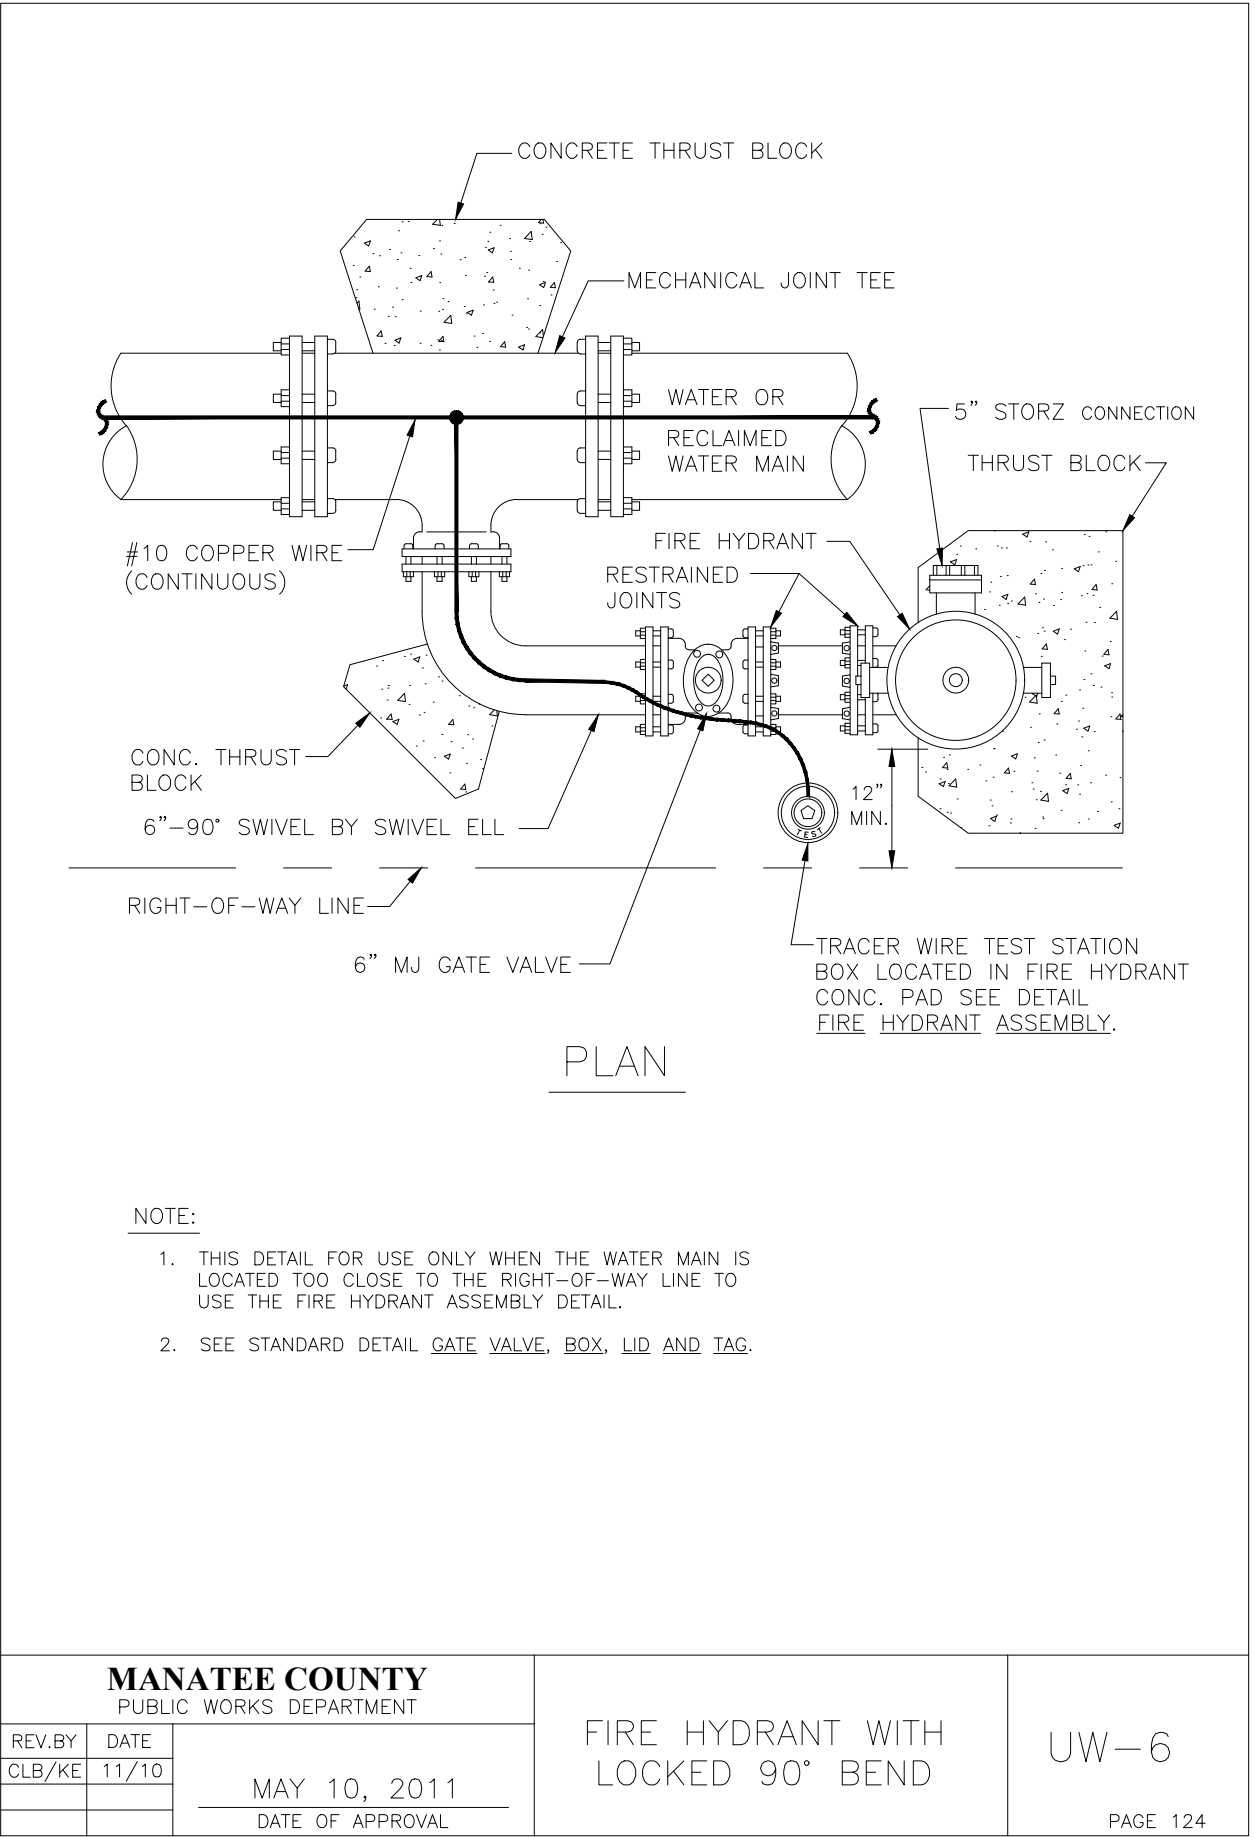


MANATEE COUNTY PUBLIC WORKS DEPARTMENT		FIRE HYDRANT WITH LOCKED 90° BEND	UW-6
REV. BY	DATE		
CLB/KE	11/10		
	MAY 10, 2011		
	DATE OF APPROVAL		PAGE 124

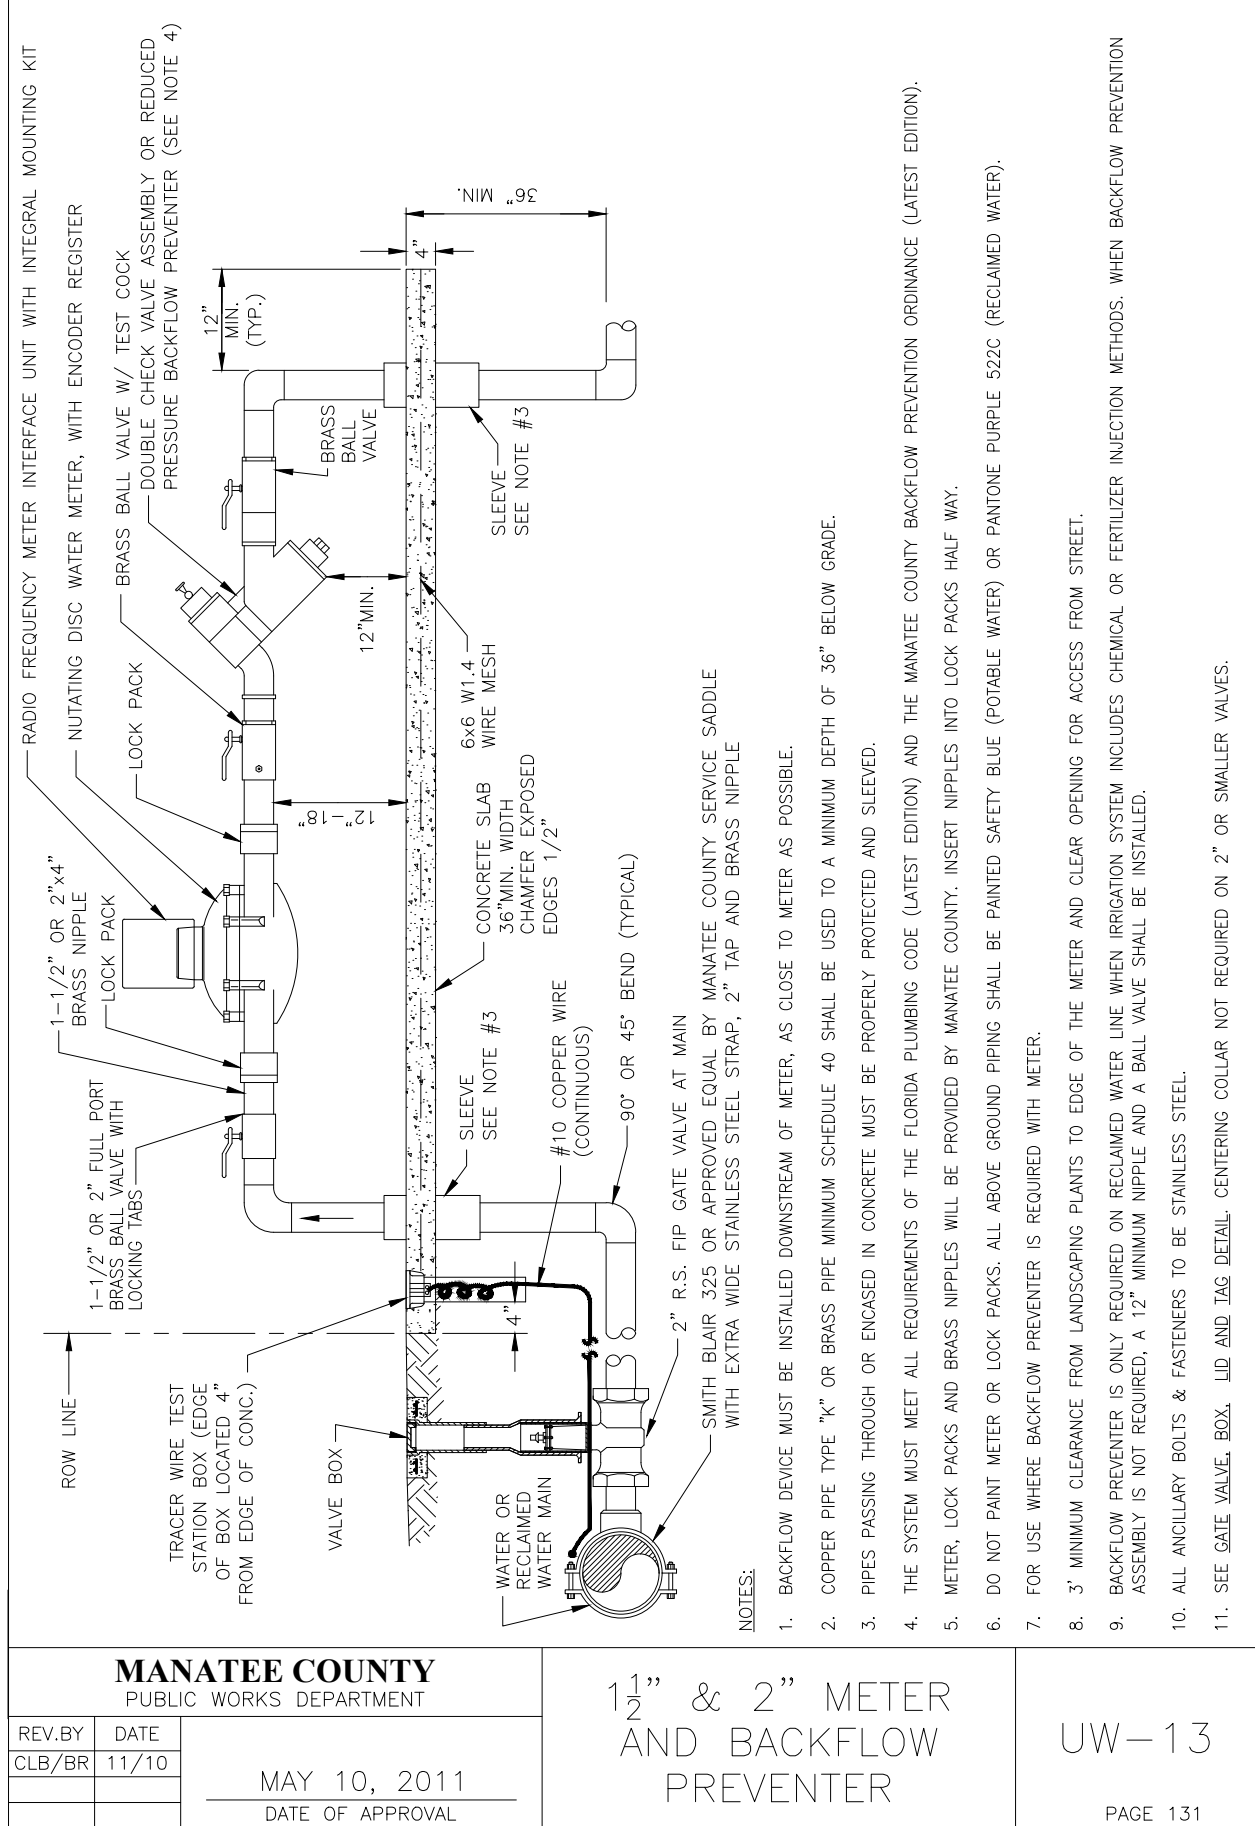


MANATEE COUNTY PUBLIC WORKS DEPARTMENT		1 1/2\"/>	UW-13
REV. BY	DATE		
CLB/BR	11/10		
	MAY 10, 2011		
	DATE OF APPROVAL		PAGE 131

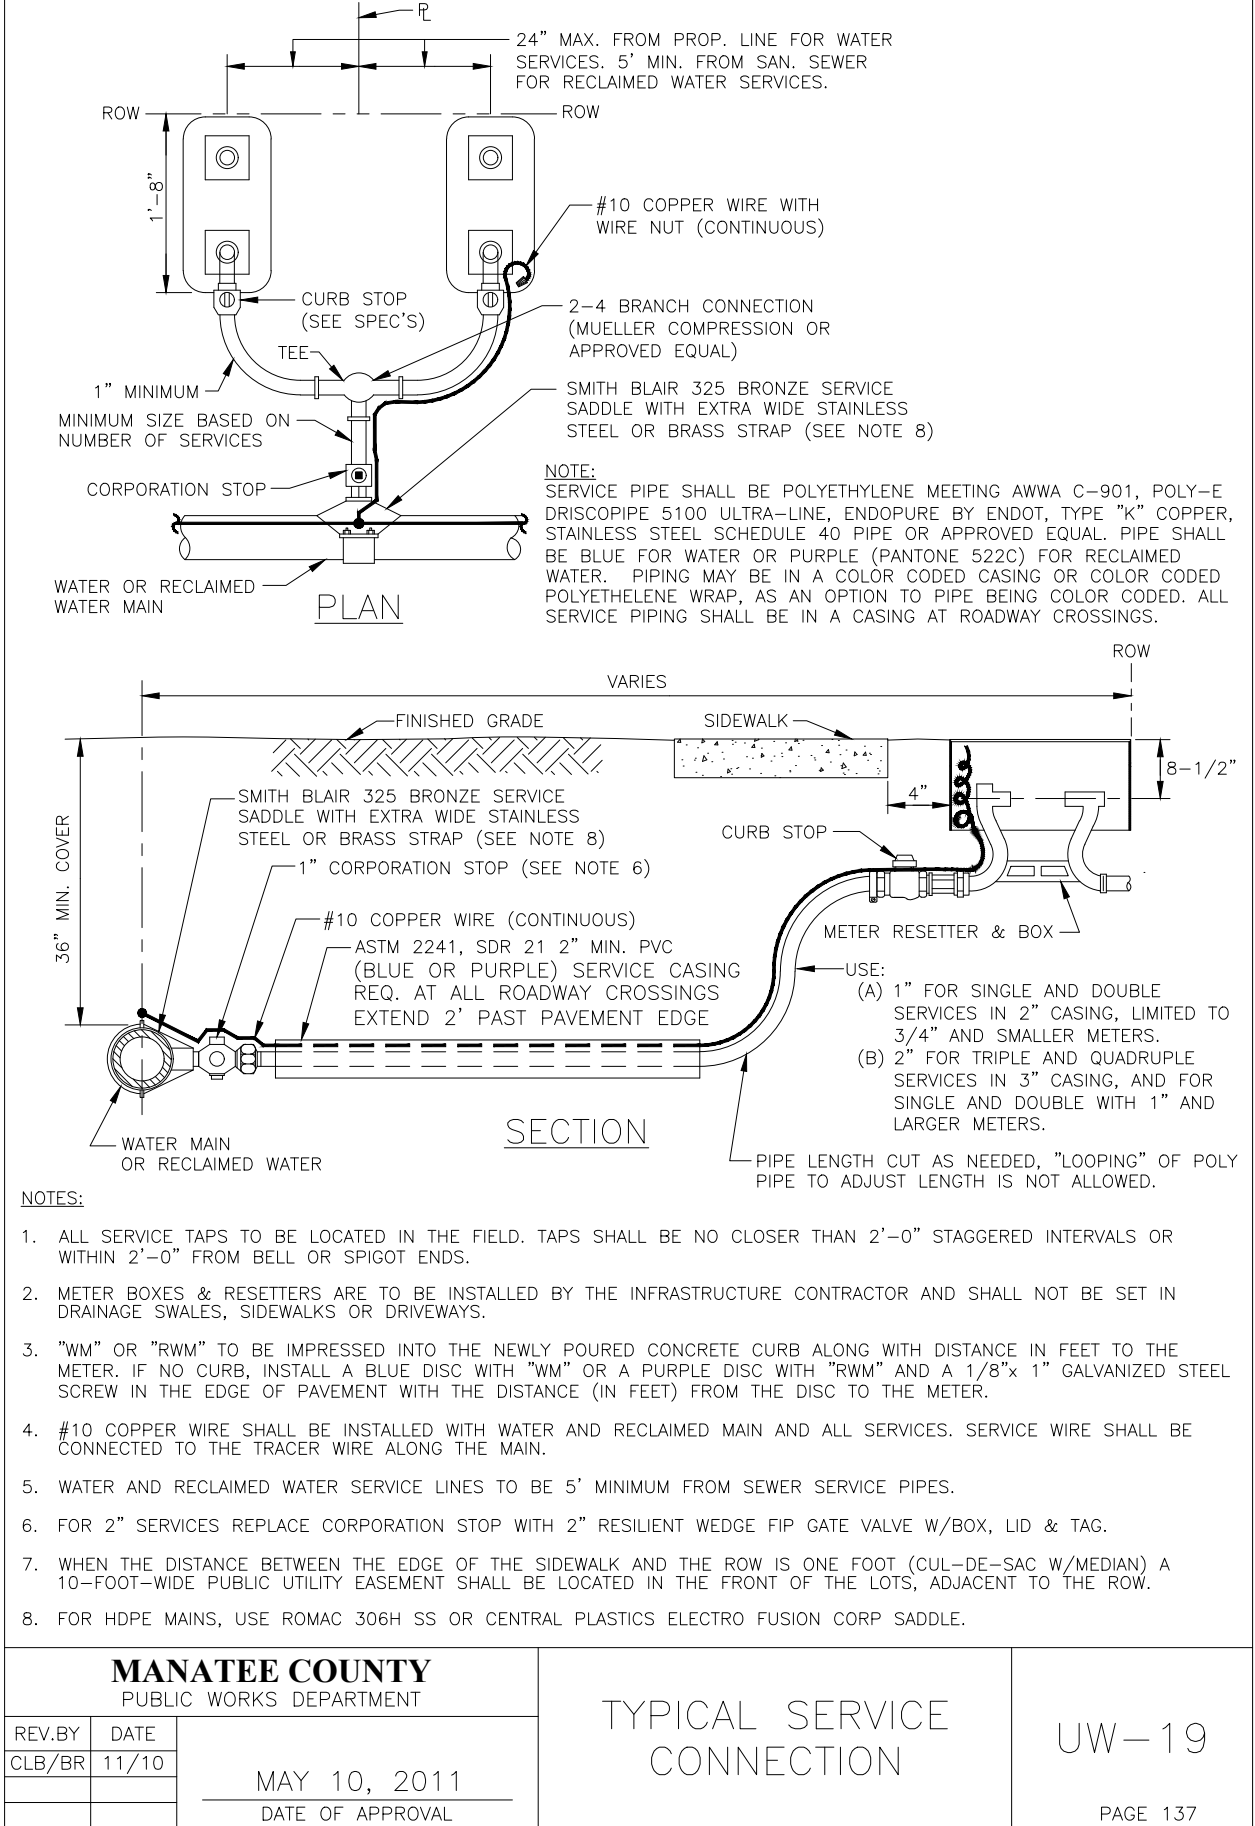


MANATEE COUNTY PUBLIC WORKS DEPARTMENT		TYPICAL SERVICE CONNECTION	UW-19
REV. BY	DATE		
CLB/BR	11/10		
	MAY 10, 2011		
	DATE OF APPROVAL		PAGE 137

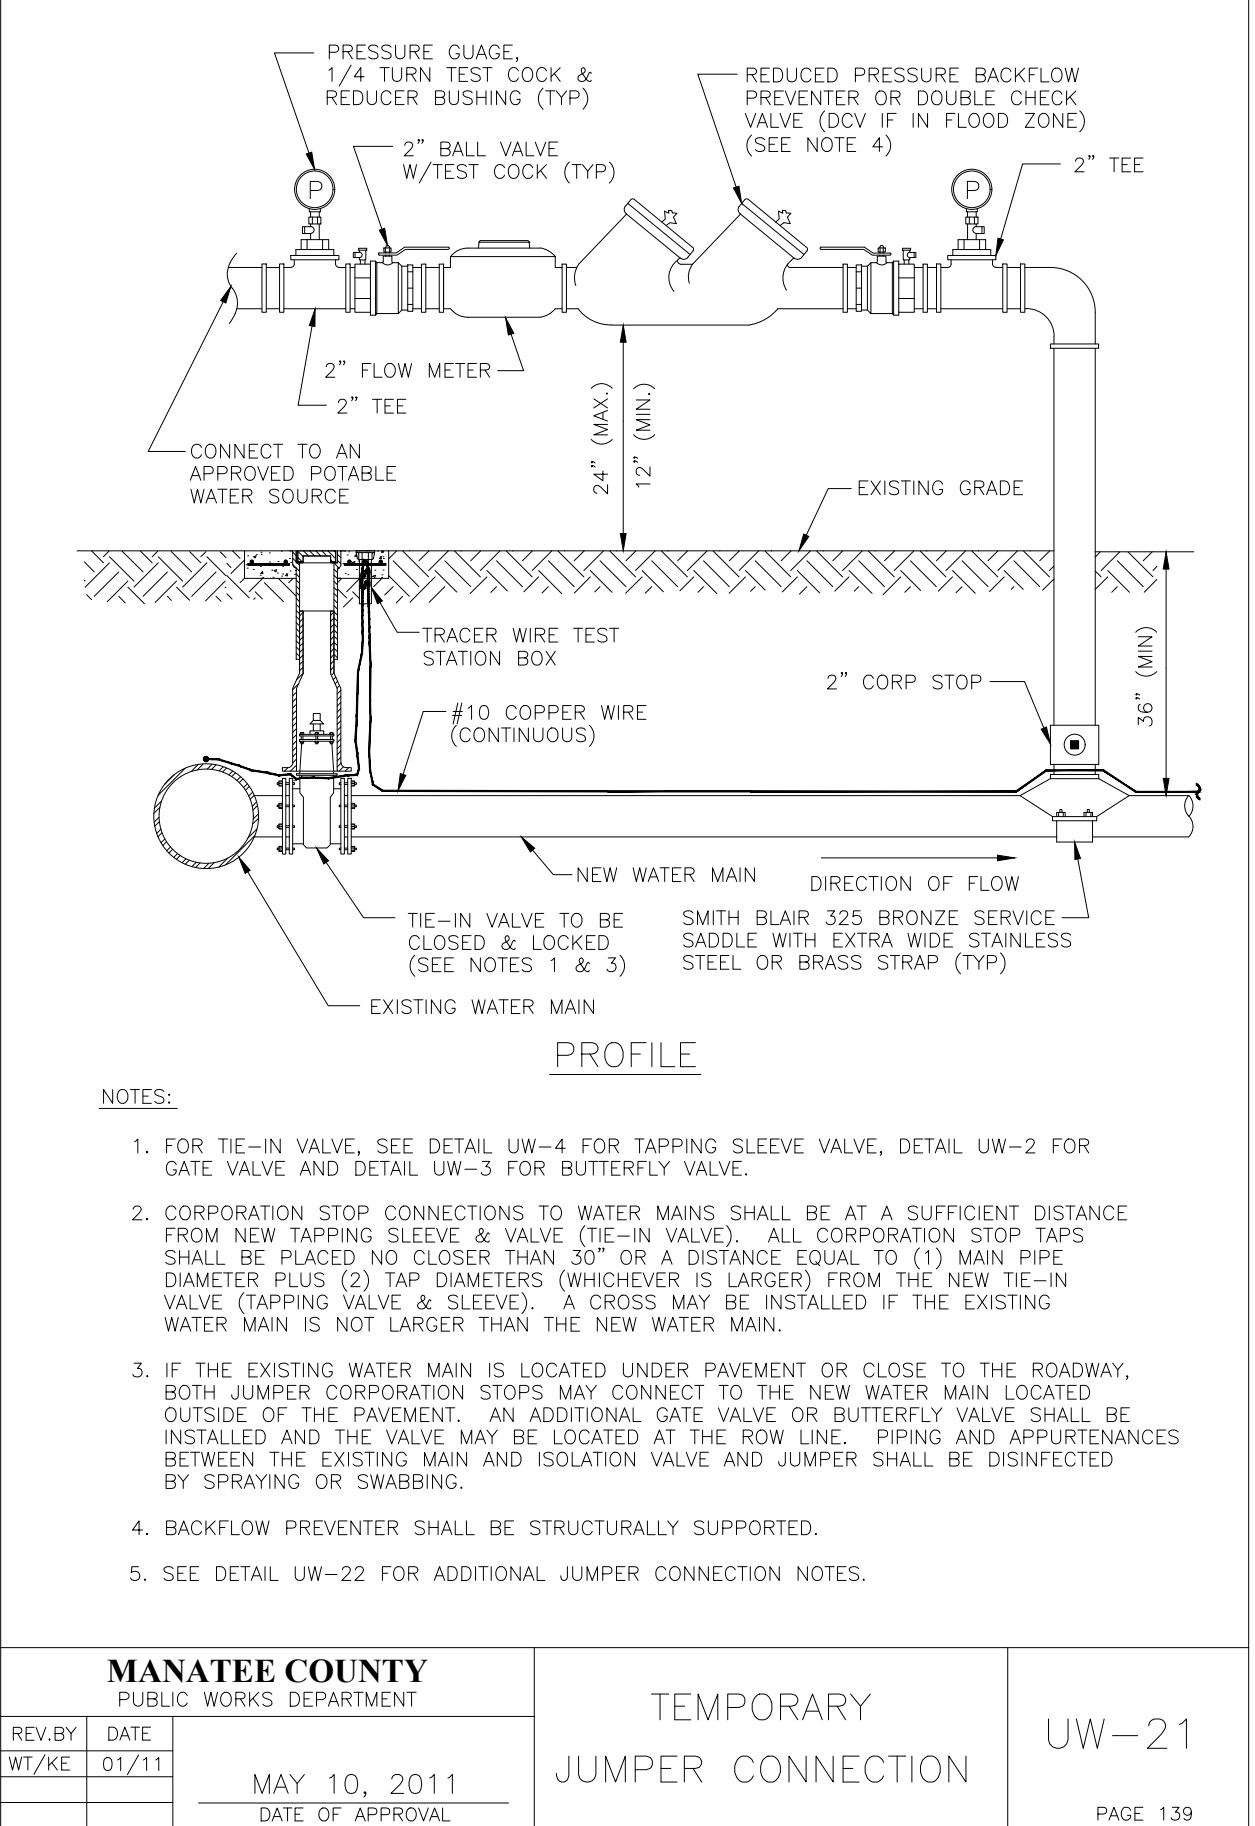

MANATEE COUNTY PUBLIC WORKS DEPARTMENT		TEMPORARY JUMPER CONNECTION	UW-21
REV. BY	DATE		
WT/KE	01/11		
	MAY 10, 2011		
	DATE OF APPROVAL		PAGE 139

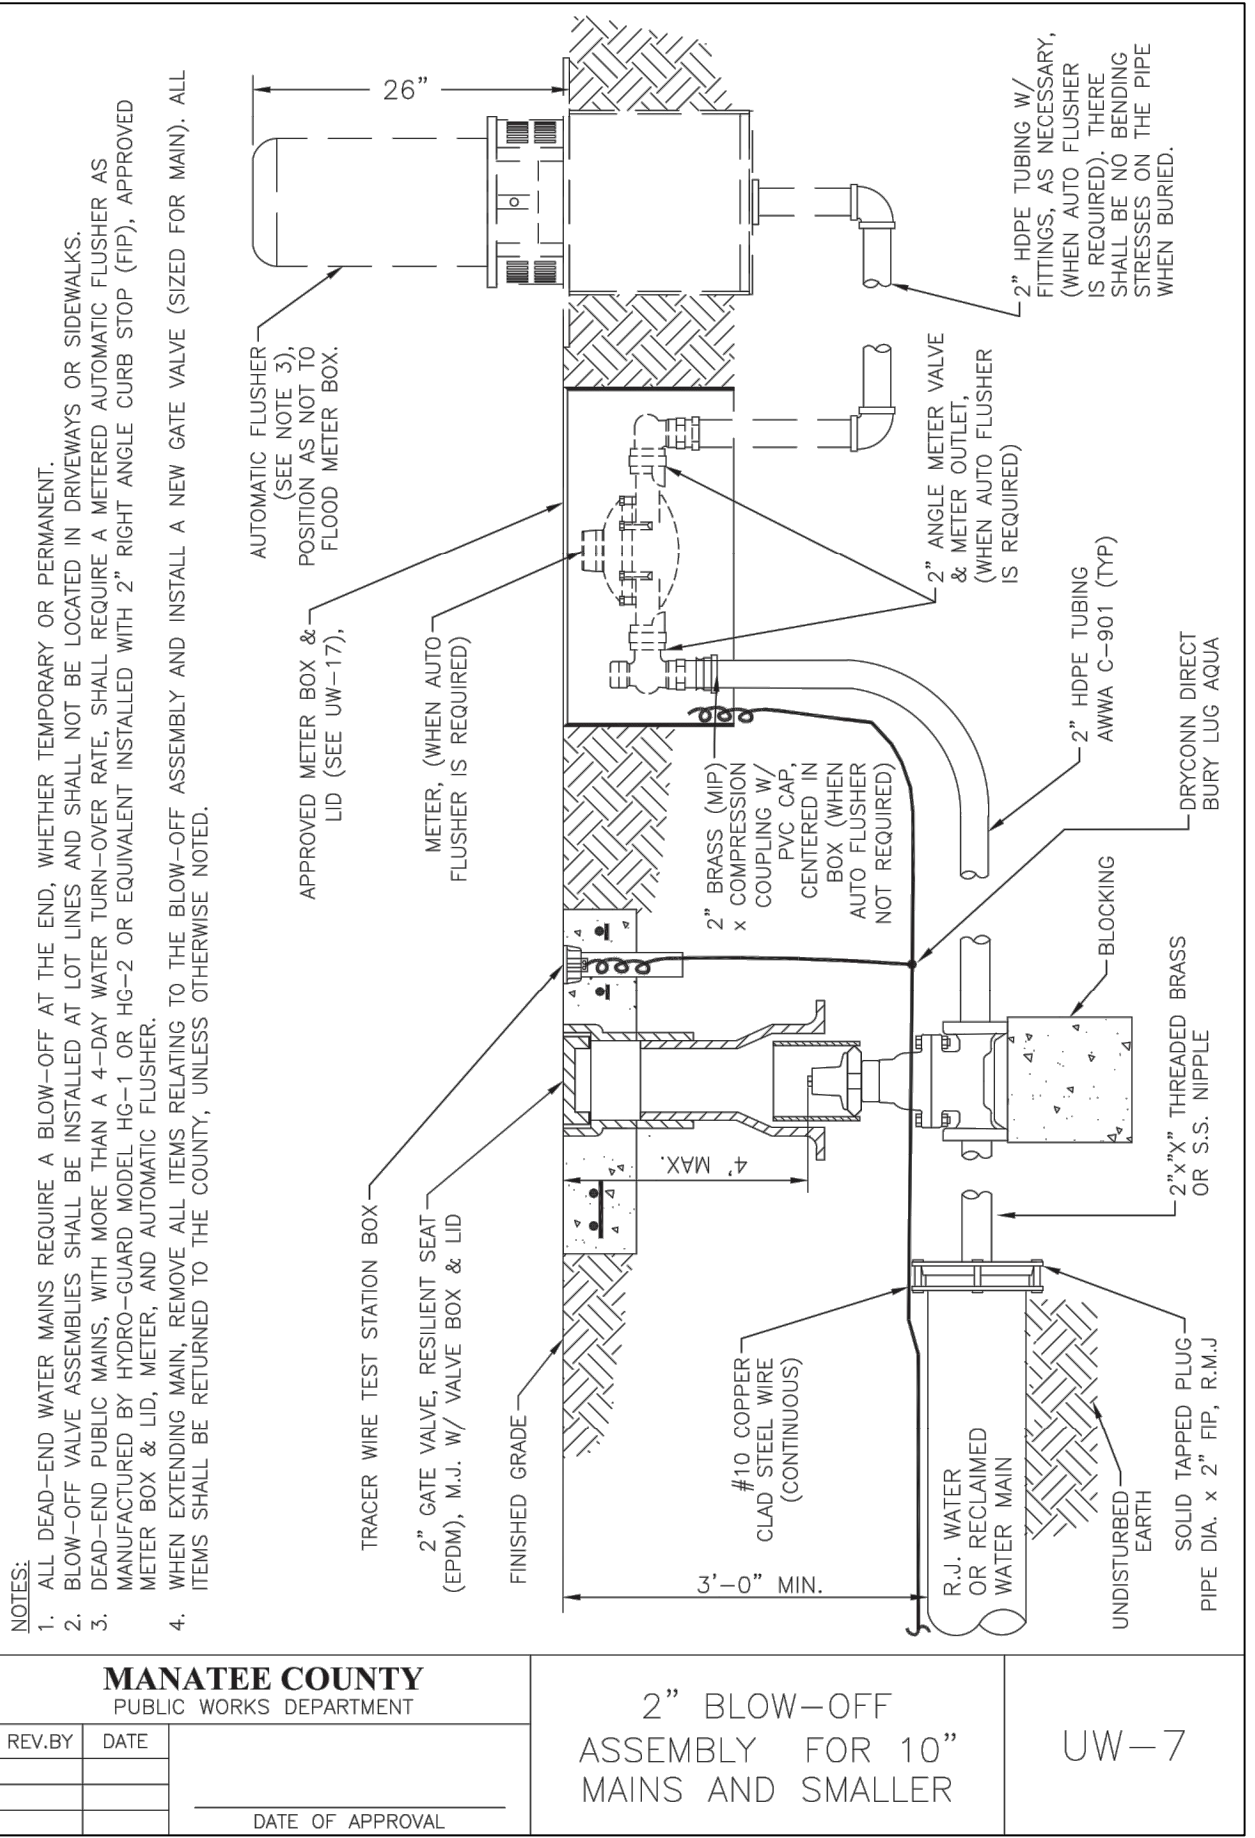

MANATEE COUNTY PUBLIC WORKS DEPARTMENT		2\"/>	UW-7
REV. BY	DATE		
	DATE OF APPROVAL		

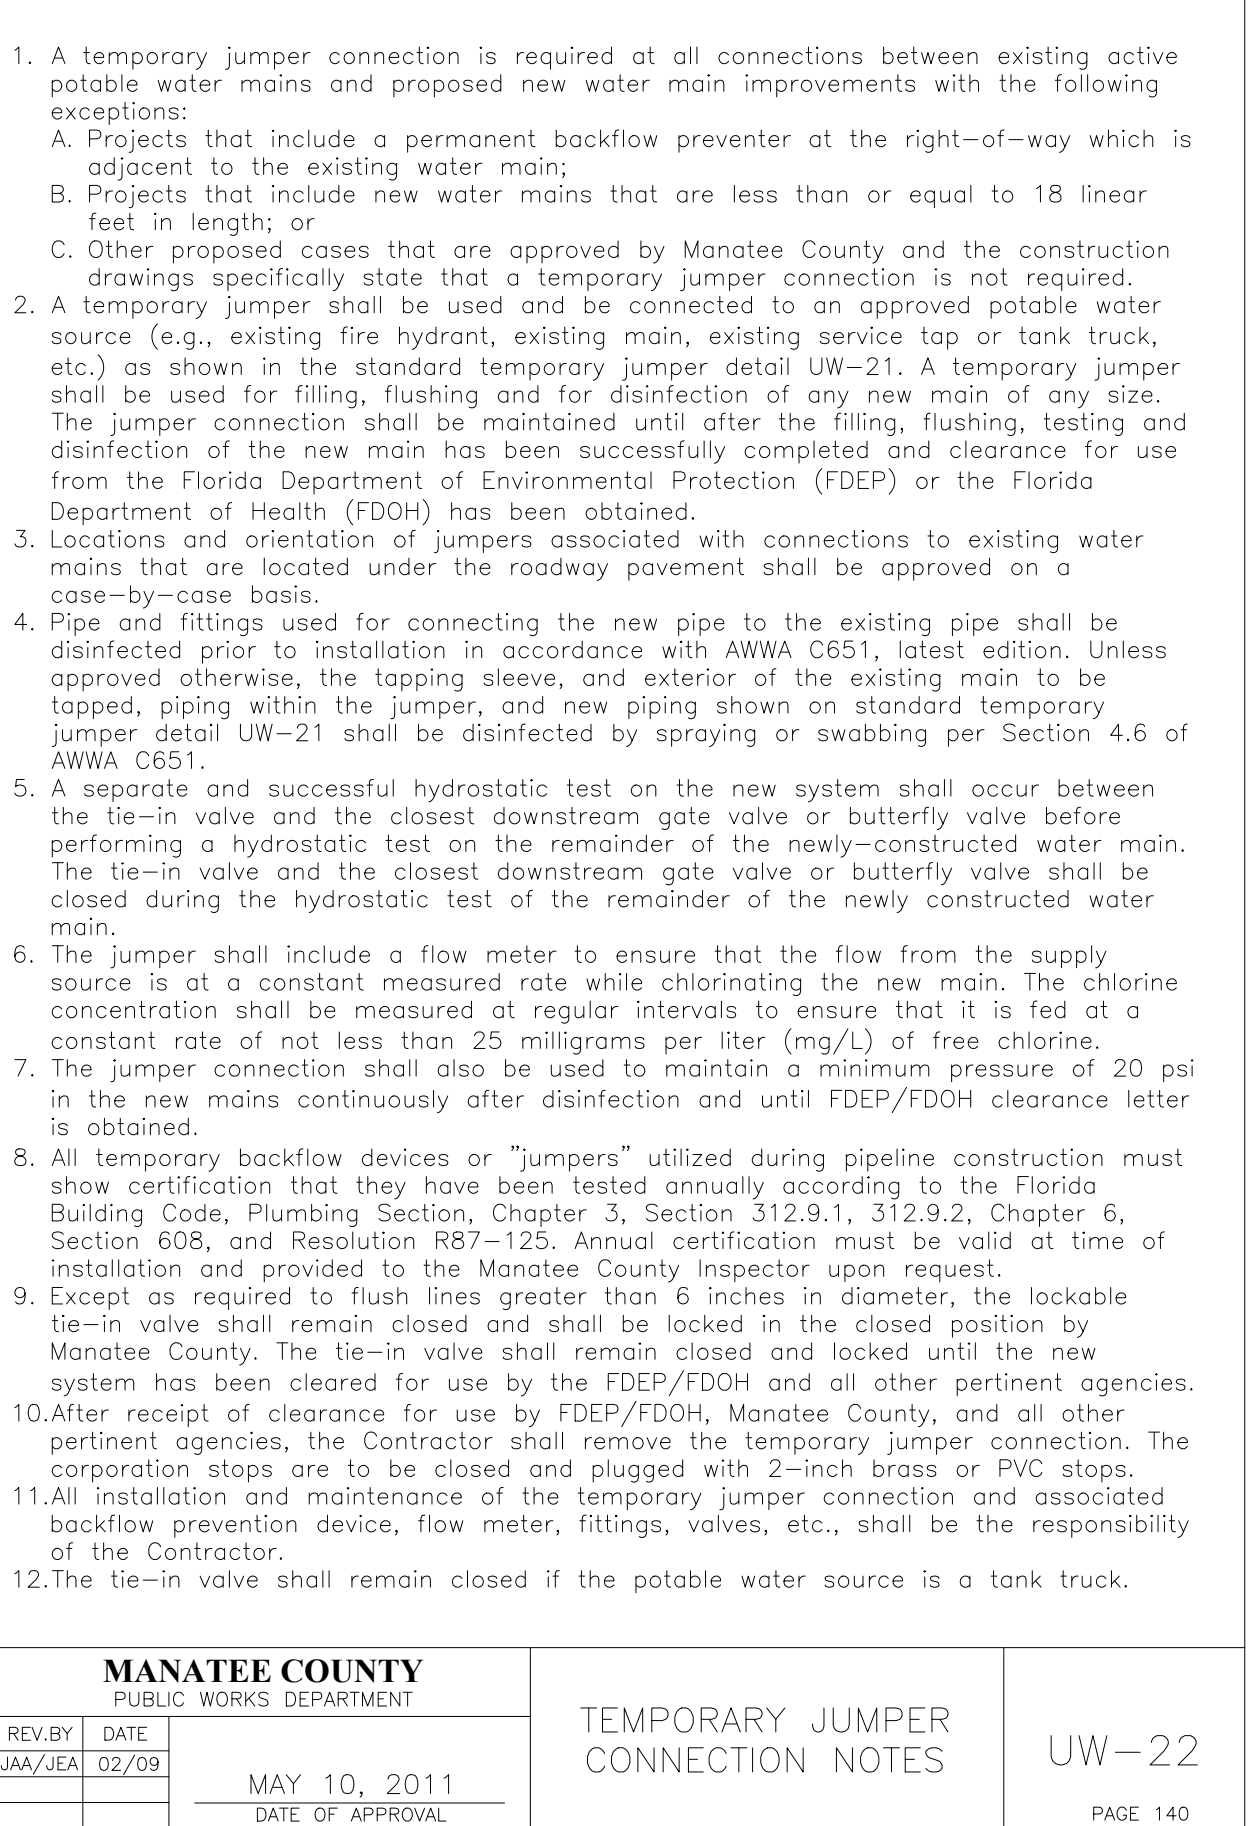



MANATEE COUNTY PUBLIC WORKS DEPARTMENT		TEMPORARY JUMPER CONNECTION NOTES	UW-22
REV. BY	DATE		
JAA/JEA	02/09		
	MAY 10, 2011		
	DATE OF APPROVAL		PAGE 140

NO.	REVISION	DATE	DRAWN BY / EMP. NO.	CHECKED BY / EMP. NO.	ACTIVITY	INITIALS/EMP. NO.	DATE
3	SHEET LAYOUT REVISED	10/18/18	KG/101511	RGS/89561	DESIGNED BY:	JS	10/18/18
2	SERVICE CONNECTION DETAIL ADDED	10/18/18	KG/101511	RGS/89561	DRAWN BY:	KG	10/18/18
1	FIRE HYDRANT DETAIL REPLACED	10/18/18	KG/101511	RGS/89561	CHECKED BY:	SCM	10/18/18
					CONTRACT ADMIN. BY:		
					WM APPROVED BY:		

**Stantec**
6900 Professional Parkway East, Sarasota, FL 34240-8414
Phone 941-907-8900 • Fax 941-907-8910
Certificate of Authorization #27013 • www.stantec.com

The Contractor shall verify and be responsible for all dimensions. DO NOT scale the drawing - any errors or omissions shall be reported to Stantec without delay. The Copyrights to all designs and drawings are the property of Stantec. Reproduction or use for any purpose other than that authorized by Stantec is forbidden.

CLIENT:	MANATEE BOARD OF COUNTY COMMISSIONERS	DATE:	JULY 2019	TITLE:	UTILITY DETAILS WATER DISTRIBUTION	R. QUINCE SELLERS, P.E. FLORIDA LICENSE NO. 49374
PROJECT:	WASHINGTON PARK PRESERVE PHASE I	VERTICAL SCALE:		CROSS REFERENCE FILE NO.:		SHEET NUMBER:
		SEC: TWP: RGE:	12 34S 17E			25 OF 28
		PROJECT NUMBER:	177310895			

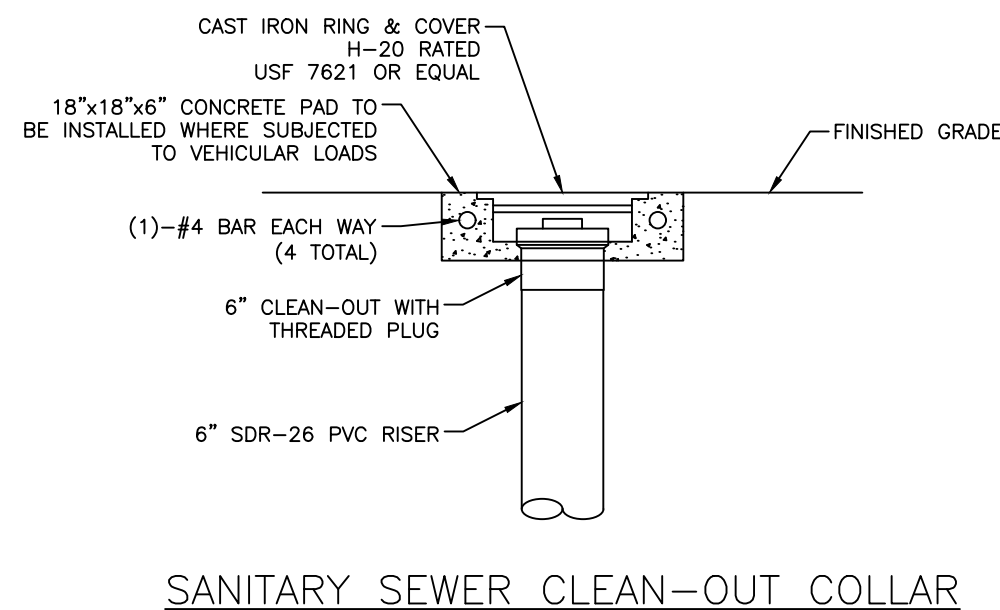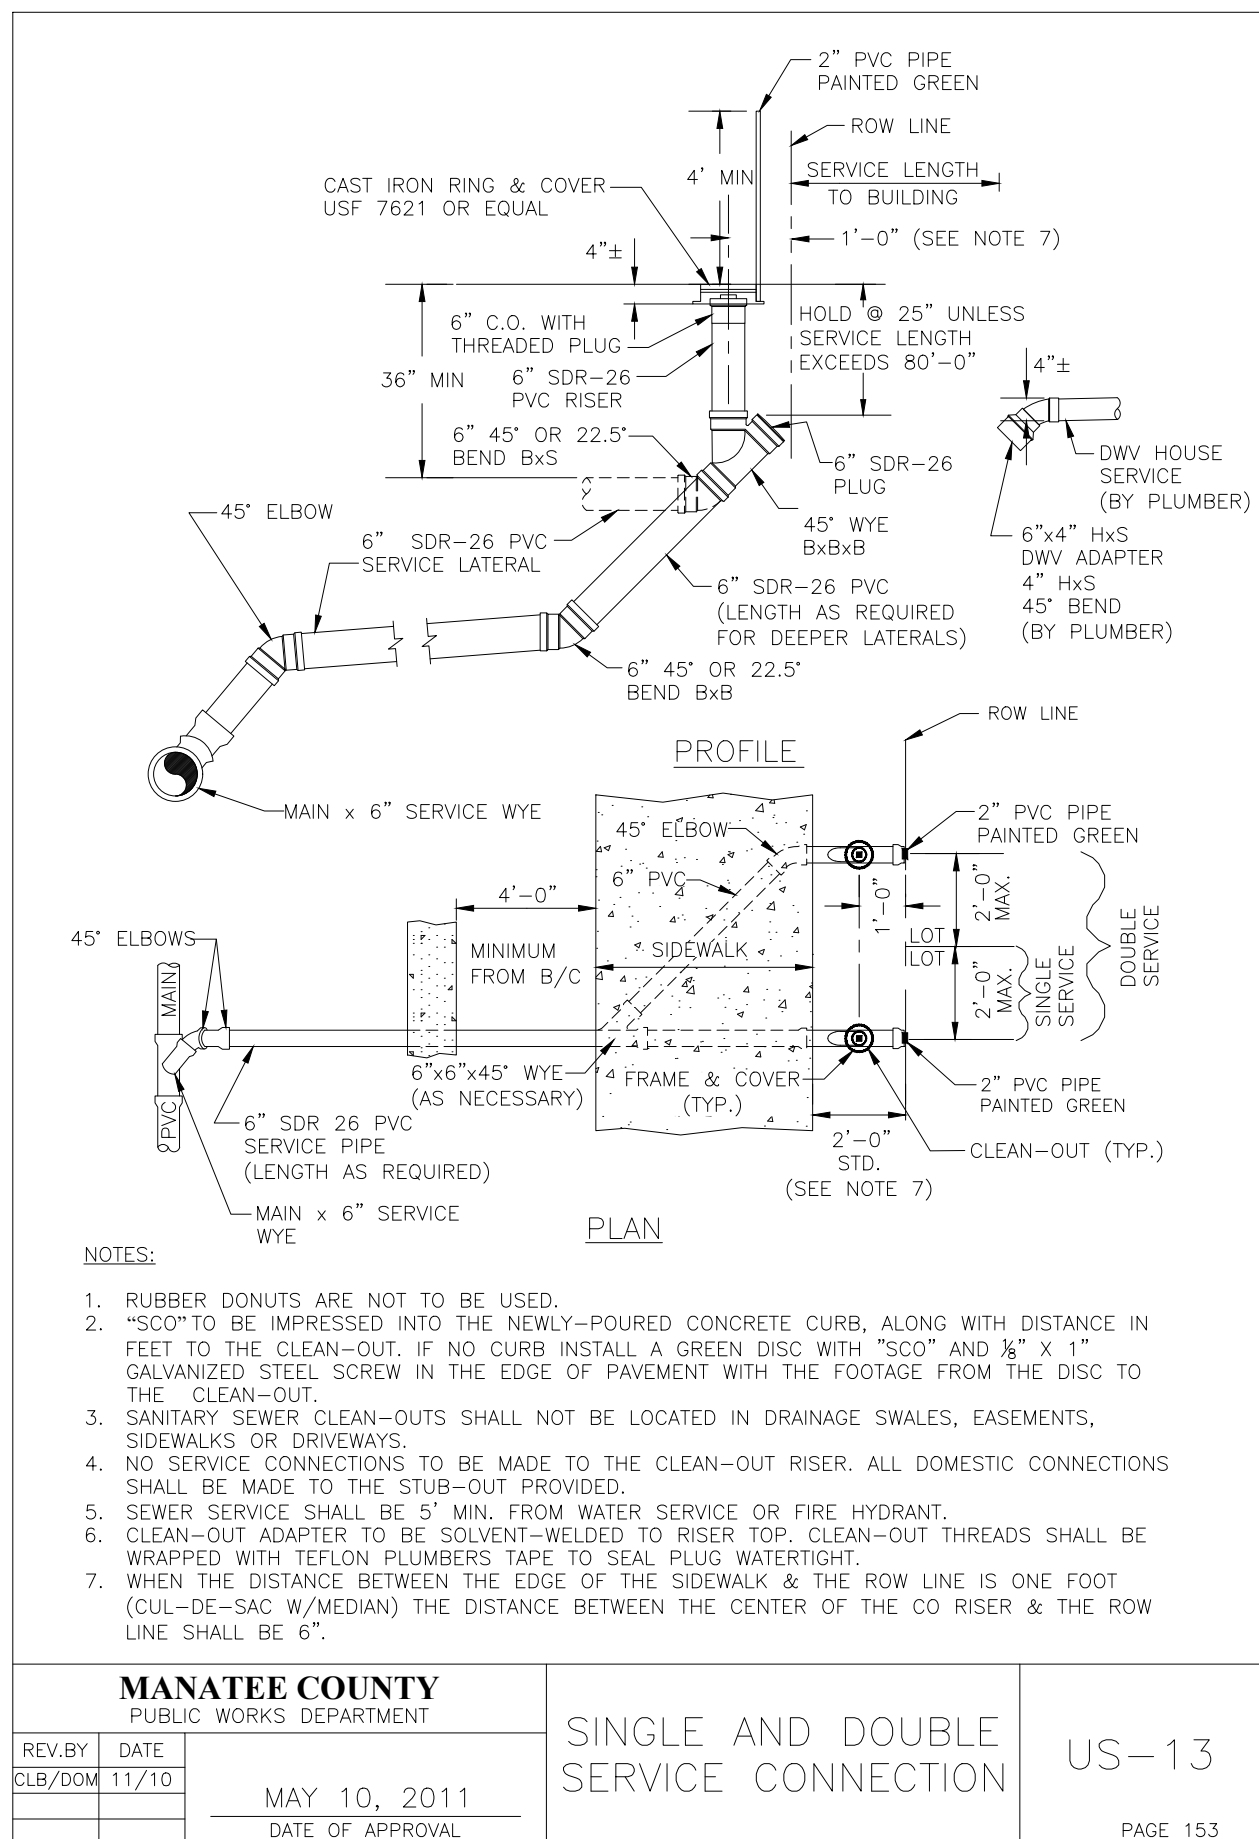

				ACTIVITY DESIGNED BY: JS 10/18/18 DRAWN BY: KG 10/18/18 CHECKED BY: SCM 10/18/18 CONTRACT ADMIN. BY:		 Stantec 6900 Professional Parkway East, Sarasota, FL 34240-8414 Phone 941-907-6900 • Fax 941-907-6910 Certificate of Authorization #27013 • www.stantec.com The Contractor shall verify and be responsible for all dimensions. DO NOT scale the drawing - any errors or omissions shall be reported to Stantec without delay. The Copyright to all designs and drawings are the property of Stantec. Reproduction or use for any purpose other than that authorized by Stantec is forbidden.		CLIENT: MANATEE BOARD OF COUNTY COMMISSIONERS PROJECT: WASHINGTON PARK PRESERVE PHASE I		DATE: JULY 2019 HORIZONTAL SCALE: VERTICAL SCALE: SEC: TWP: RGE: 12 34S 17E		TITLE: UTILITY DETAILS SANITARY SEWER CROSS REFERENCE FILE NO.: PROJECT NUMBER: 177310895		R. OUNCE SELLERS, P.E. FLORIDA LICENSE NO. 49374 INDEX NUMBER: SHEET NUMBER: 26 OF 28	
Δ REV. NO. REVISION		DATE		DRAWN BY / EMP. NO.		CHECKED BY / EMP. NO.									

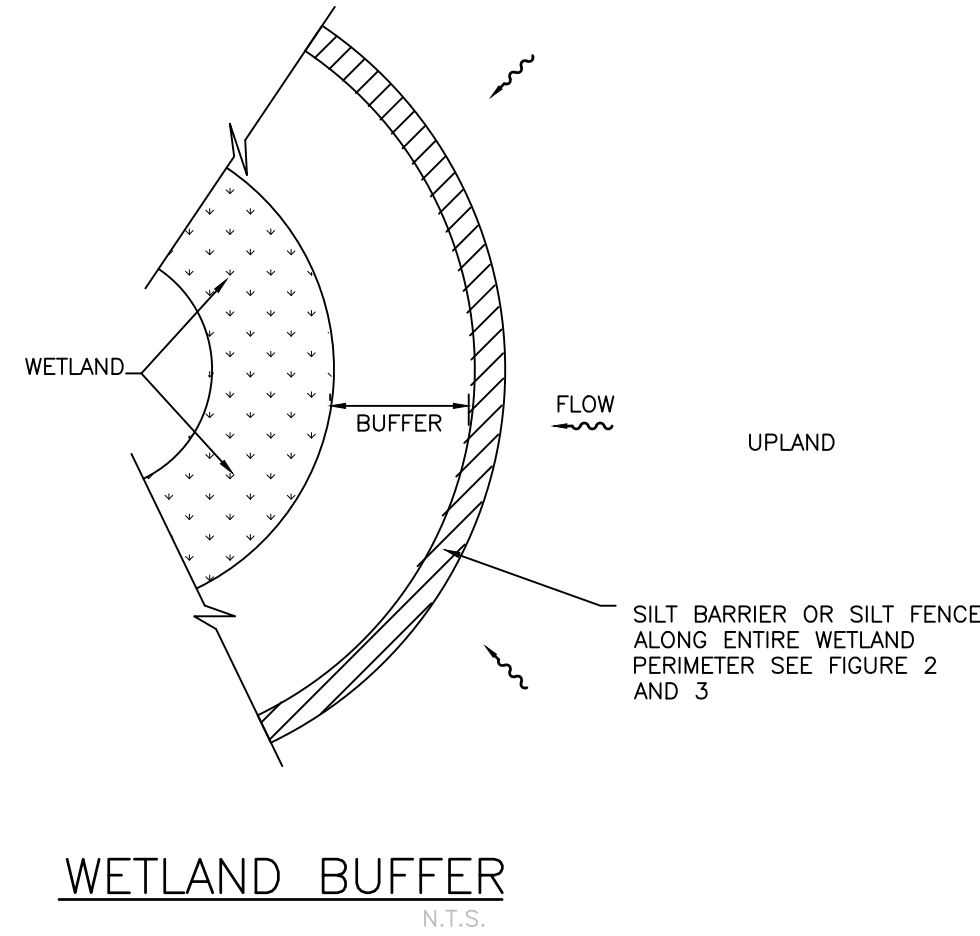


FIGURE 1

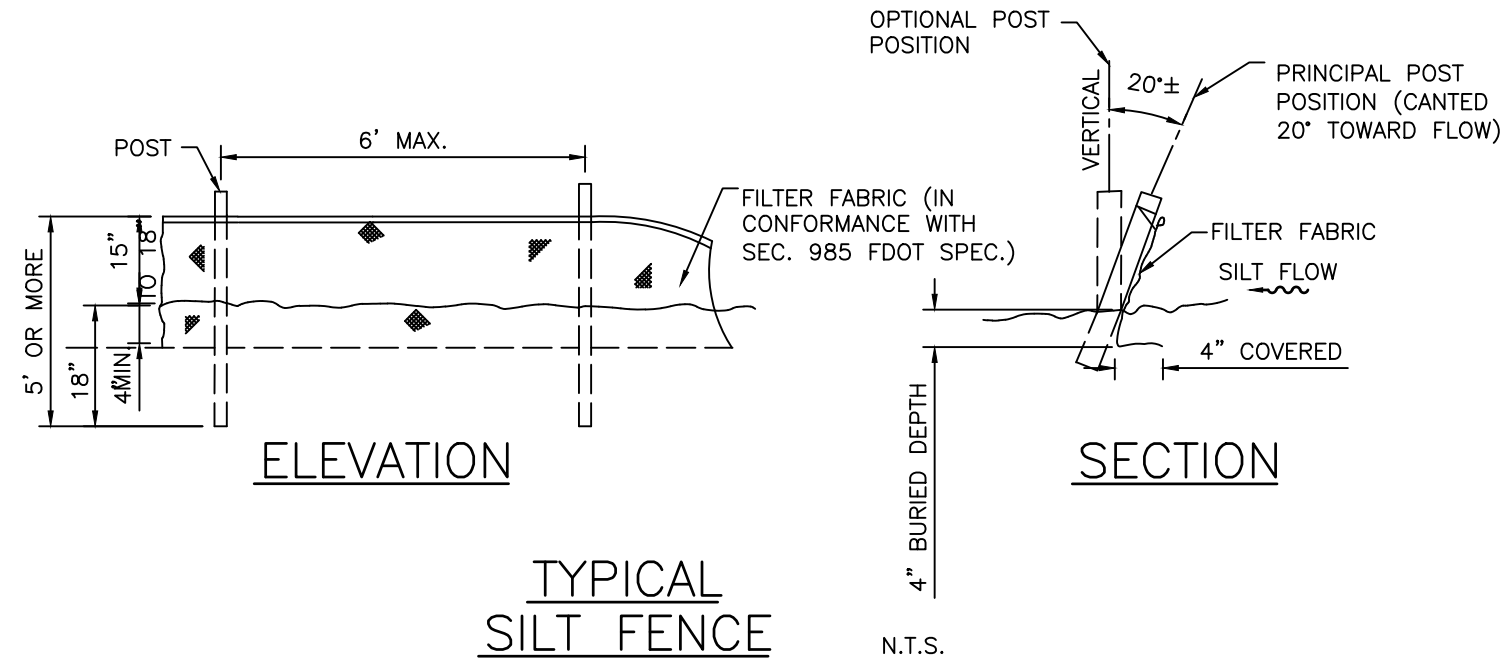


FIGURE 2

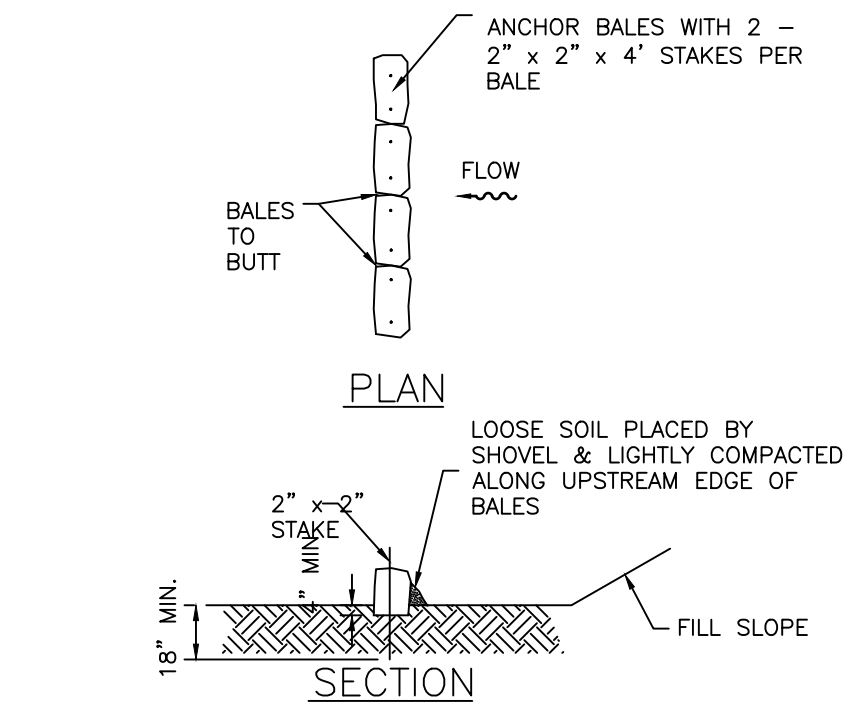


FIGURE 3

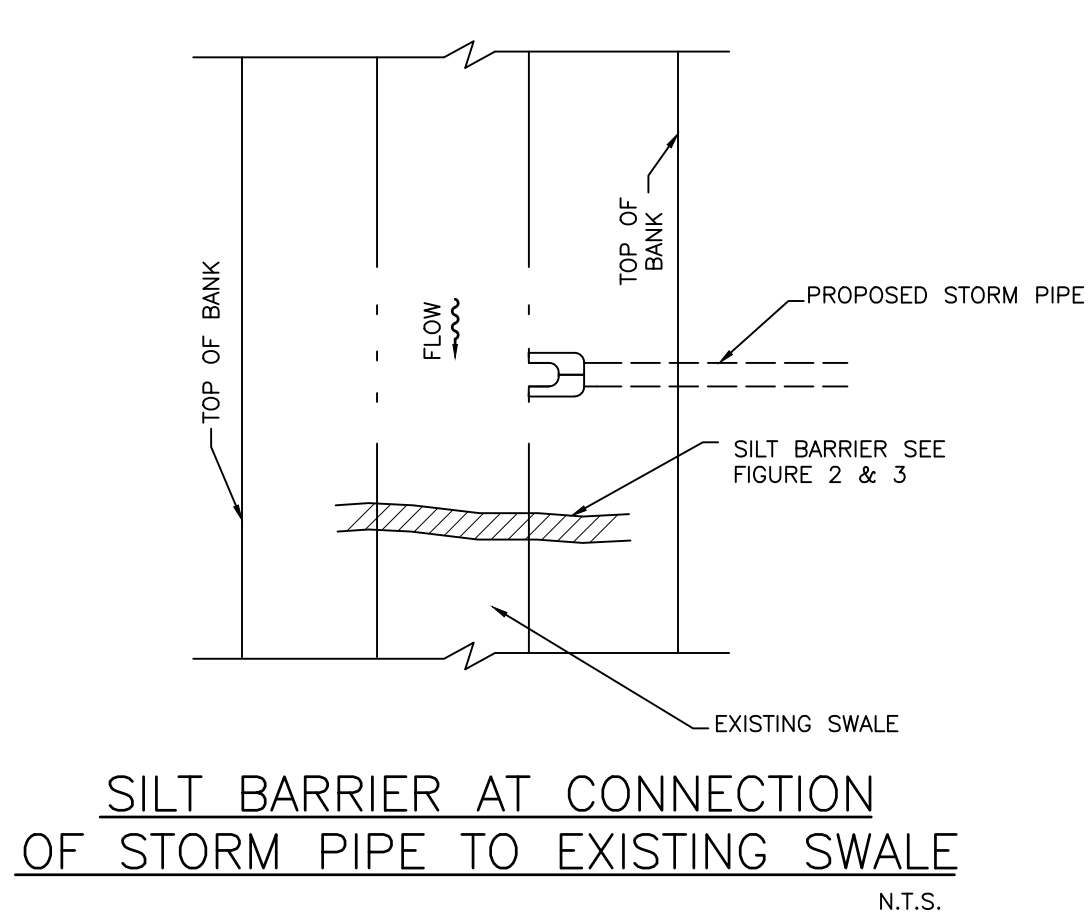
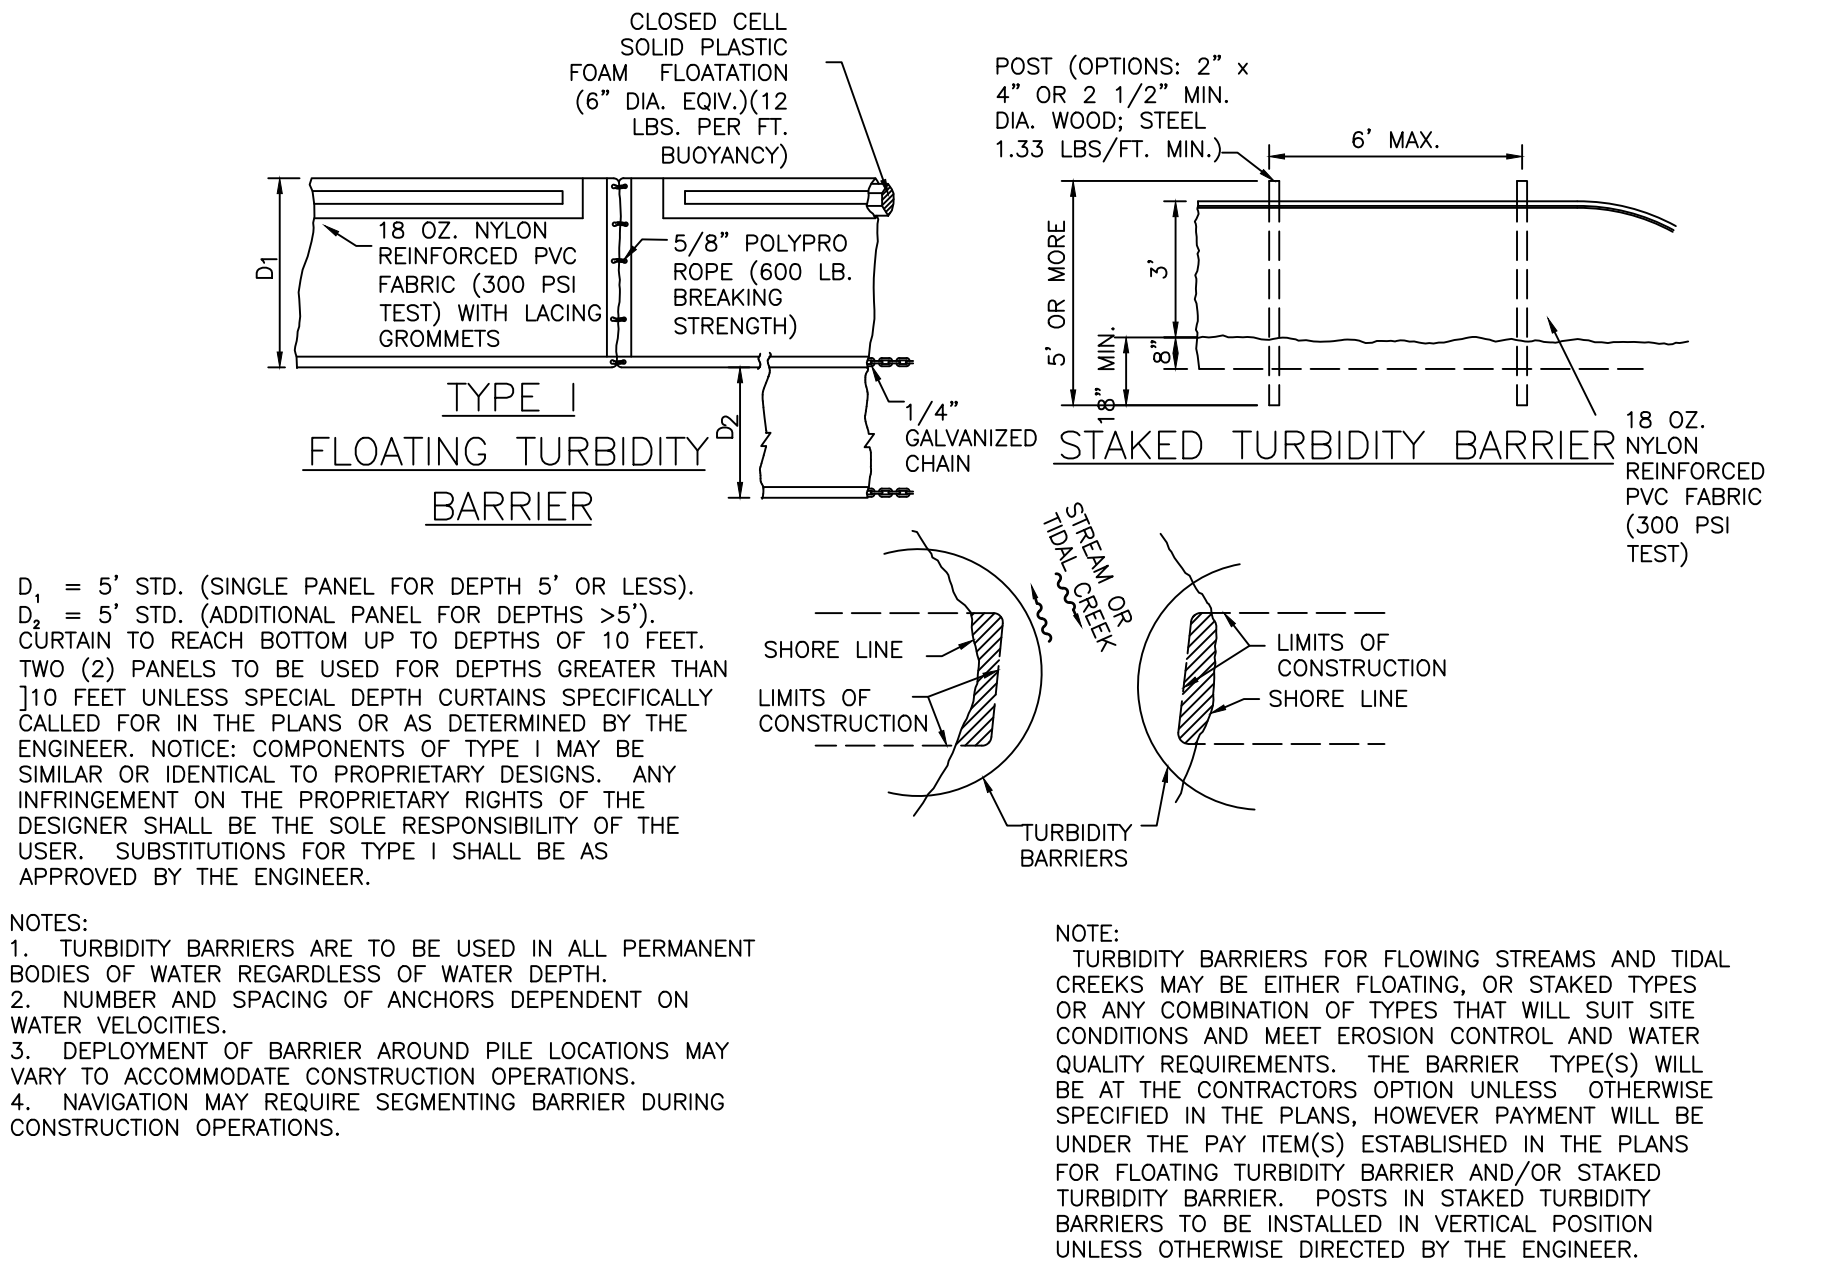


FIGURE 5

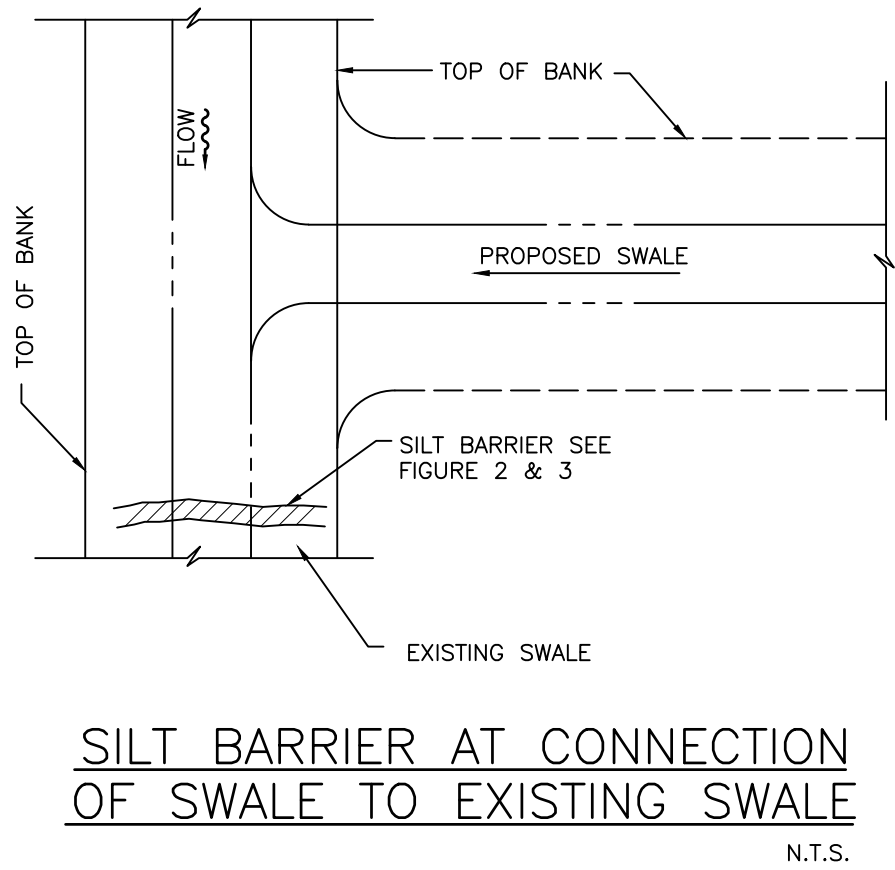


FIGURE 6

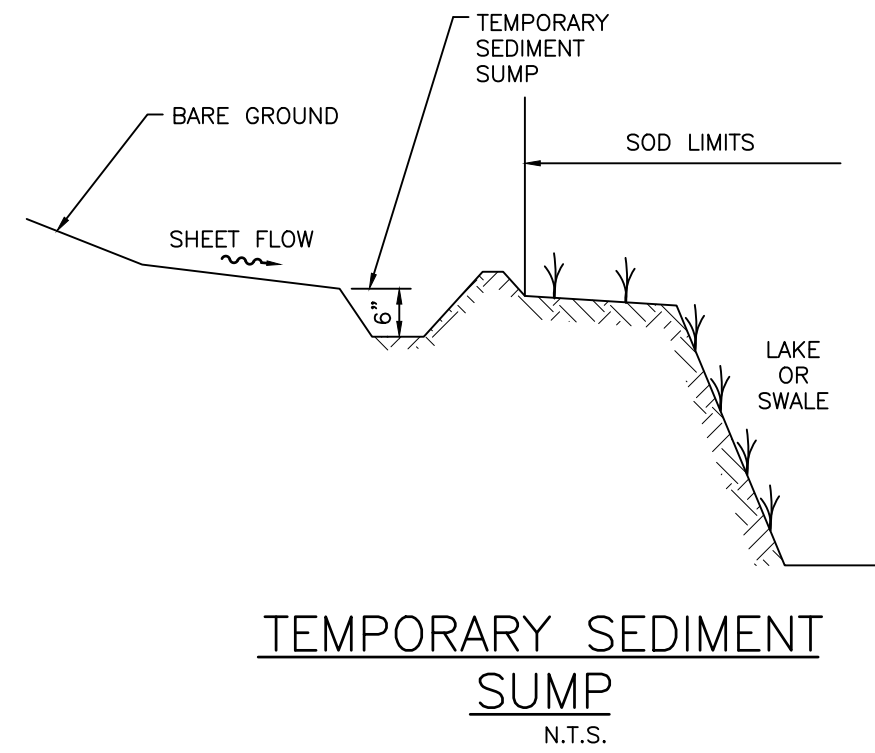


FIGURE 7


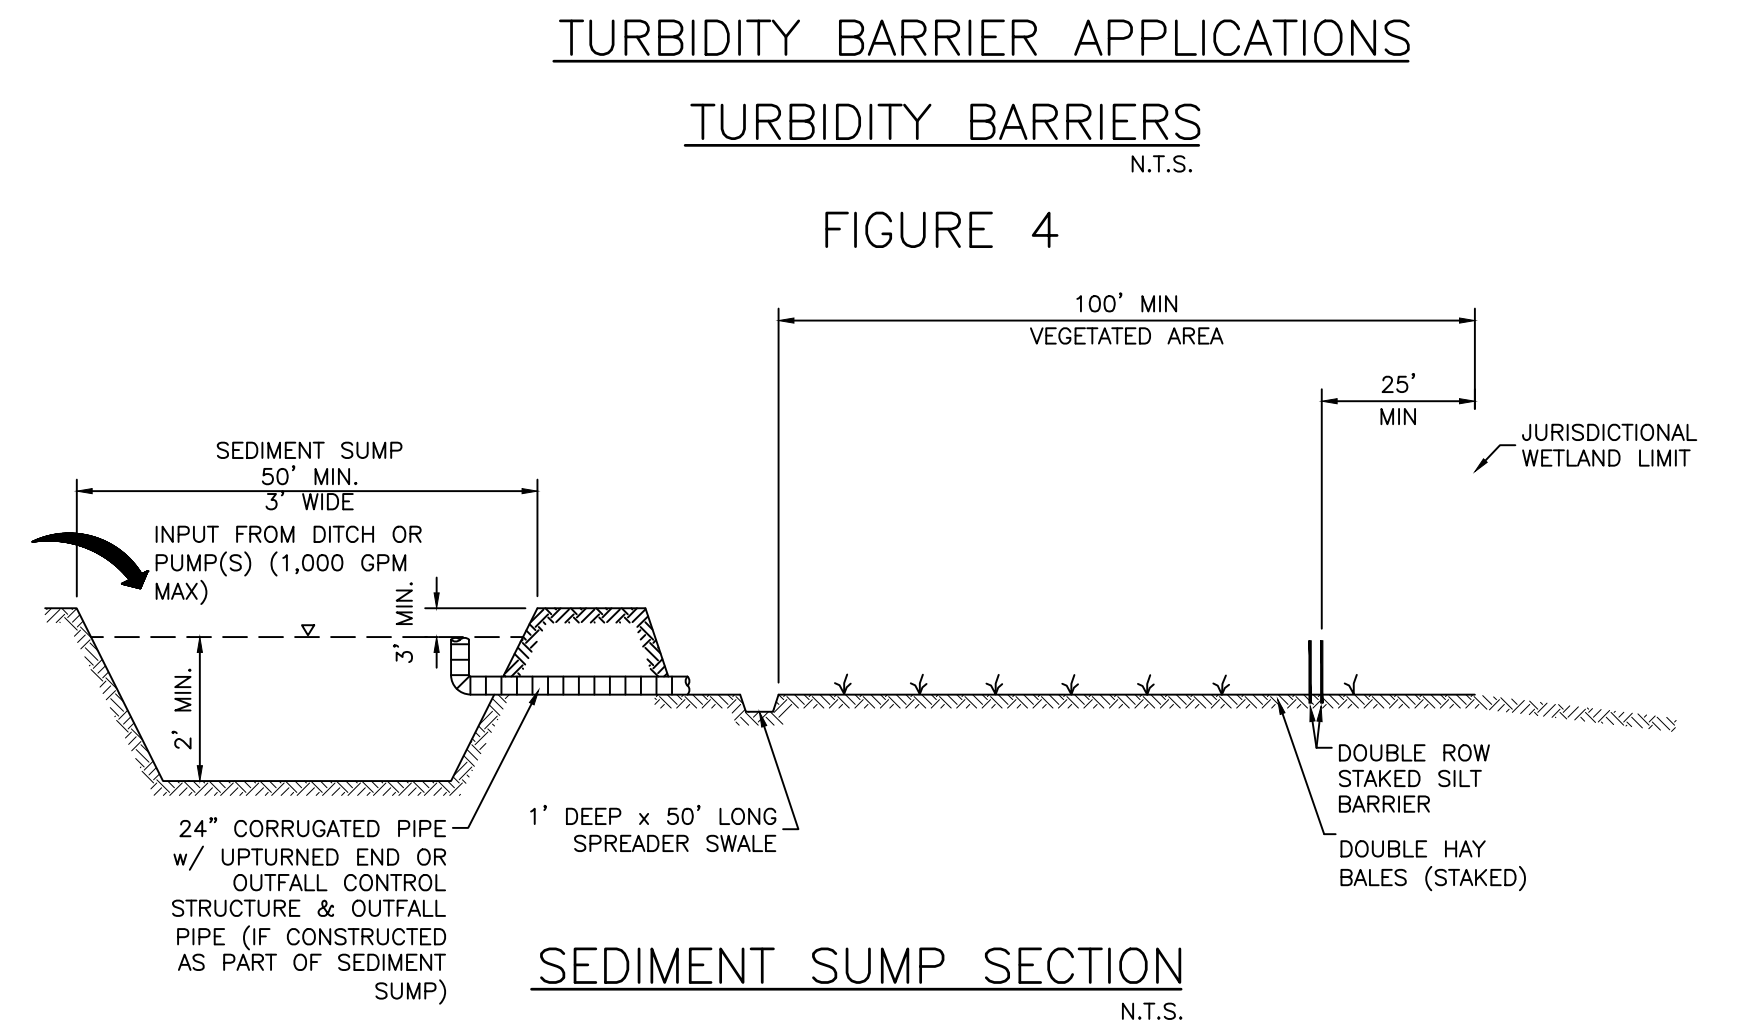


FIGURE 8



- NOTE:
1. THE ENTRANCE SHALL BE MAINTAINED IN A CONDITION THAT WILL PREVENT TRACKING OR FLOWING OF SEDIMENT ONTO PUBLIC RIGHT-OF-WAY. THIS MAY REQUIRE TOP DRESSING, REPAIR AND/OR CLEANOUT OF ANY MEASURES USED TO TRAP SEDIMENT.
 2. WHEN NECESSARY, WHEELS SHALL BE CLEANED PRIOR TO ENTRANCE ONTO PUBLIC RIGHT-OF-WAY.
 3. WHEN WASHING IS REQUIRED, IT SHALL BE DONE ON AN AREA STABILIZED WITH CRUSHED STONE THAT DRAINS INTO AN APPROVED SEDIMENT TRAP OR SEDIMENT BASIN.

- NOTES:
1. THE CONTRACTOR SHALL ABIDE ALL APPLICABLE CONDITIONS OF THE REGULATORY AGENCY PERMITS AND HAVE COPIES OF THE PERMITS ON SITE. IF IT IS NECESSARY FOR GROUNDWATER DEWATERING TO DISCHARGE OFFSITE, THEN THE CONTRACTOR SHALL OBTAIN ALL APPLICABLE PERMITTING FROM THE FLORIDA DEPARTMENT OF ENVIRONMENTAL PROTECTION (FDEP). THE CONTRACTOR SHALL BEAR ALL RESPONSIBILITY AND COSTS FOR OBTAINING AND/OR MODIFYING ALL APPLICABLE PERMITTING FOR THE DISCHARGE OF GROUNDWATER DEWATERING AND FOR COMPLYING WITH ALL SWFWMD AND FDEP PERMITTING CONDITIONS.
 2. THE CONTRACTOR SHALL STAGE CONSTRUCTION IN PHASES WHENEVER POSSIBLE TO MINIMIZE SOIL LOSS AND CONTROL EROSION.
 3. THE CONTRACTOR SHALL PROVIDE A STABILIZED CONSTRUCTION ENTRANCE TO HELP REDUCE VEHICLE TRACKING OF SEDIMENTS. THE PAVED STREET ADJACENT TO THE SITE ENTRANCE WILL BE SWEEPED AS REQUIRED TO REMOVE ANY EXCESS MUD, DIRT OR ROCK TRACKED FROM THE SITE. DUMP TRUCKS HAULING MATERIAL FROM THE CONSTRUCTION SHALL BE COVERED WITH A TARP/AULIN.
 4. ALL EXCAVATION, AND ACCESS TO AND FROM CONSTRUCTION AREAS SHALL BE WITHIN THE LIMITS OF THE PROJECT AREA.
 5. THE CONTRACTOR SHALL CONTROL ALL FUGITIVE DUST ORIGINATING ON THIS PROJECT AND SHALL USE WATER, STRAW MULCH, OR OTHER SUITABLE MATERIAL AS REQUIRED.
 6. AT A MINIMUM, SILT FENCES, OR APPROVED EQUIVALENT SEDIMENT CONTROLS ARE REQUIRED FOR ALL SIDE SLOPE AND DOWN SLOPE BOUNDARIES OF THE CONSTRUCTION AREA.
 7. ALL CONSTRUCTION DEWATERING (IF NECESSARY) SHALL BE CONTAINED ONSITE AND ALLOWED TO INFILTRATE THE SOIL UNLESS FDEP PERMITTING IS OBTAINED FOR OFFSITE DISCHARGE. ALL DEWATERING GROUNDWATER DISCHARGE SHALL BE ROUTED THROUGH A TEMPORARY SEDIMENT SUMP PRIOR TO DISCHARGE TO WETLANDS, OTHER SURFACE WATER, OR OFFSITE. THE GENERAL PROCESS OF THE DEWATERING SYSTEM, AS DEPICTED HEREIN, SHALL BE ADHERED TO DURING CONSTRUCTION. IT SHALL BE THE RESPONSIBILITY OF THE CONTRACTOR TO OBTAIN ALL APPLICABLE APPROVALS FOR ANY MODIFICATIONS HE PROPOSES.
 8. THE DEWATERING SYSTEM SHALL USE A PUMP AND PIPING THAT IS LESS THAN 6 INCHES IN DIAMETER AND OPERATE LESS THAN A TOTAL OF SIX MONTHS. ANY DEVIATION FROM THIS REQUIREMENT SHALL REQUIRE A WATER USE PERMIT. THE COST OF A WATER USE PERMIT AND ASSOCIATED MATERIALS SHALL BE BORNE BY THE CONTRACTOR.
 9. THE CONTRACTOR SHALL ERECT SILT FENCE, OR APPROVED EQUIVALENT SEDIMENT CONTROLS, AS PER PLAN PRIOR TO COMMENCEMENT OF EXCAVATION/GRADING ACTIVITY.
 10. REQUIRED EROSION AND SEDIMENT CONTROL MEASURES MUST BE INSTALLED AND MAINTAINED AS REQUIRED THROUGHOUT THE DURATION OF THE CONSTRUCTION PROJECT.
 11. EROSION AND SEDIMENT CONTROL DEVICES (SILT FENCE, OR APPROVED EQUIVALENT SEDIMENT CONTROLS ARE DEPICTED IN APPROXIMATE LOCATIONS AND SHALL BE ADJUSTED AS NECESSARY WITH THE DIRECTION OF THE PROJECT ENGINEER.
 12. THE CONTRACTOR SHALL BE RESPONSIBLE FOR REMOVAL AND PROPER DISPOSAL OF ALL EROSION AND SEDIMENT CONTROL DEVICES AT THE COMPLETION OF THE PROJECT.
 13. ALL PRACTICABLE AND NECESSARY EFFORTS SHALL BE TAKEN DURING CONSTRUCTION TO CONTROL AND PREVENT EROSION AND TRANSPORT OF SEDIMENT MATERIAL TO INLETS, WETLANDS, AND OFFSITE AREAS. THE CONTRACTOR SHALL BE RESPONSIBLE FOR ALL RESTORATION EFFORTS THAT MAY BE REQUIRED.
 14. ALL EROSION AND SEDIMENT CONTROL PROTECTION SHALL BE MAINTAINED BY THE CONTRACTOR IN COMPLIANCE WITH SWFWMD, MANATEE COUNTY, AND NPDES PERMIT REQUIREMENTS THOUGHT THE DURATION OF THE PROJECT. THE CONTRACTOR SHALL INSPECT THE EROSION AND SEDIMENT CONTROL DEVICES WEEKLY AND WITHIN 4 HOURS AFTER EACH RAINFALL EVENT OF 0.5 INCHES OR MORE. ALL MAINTENANCE SHALL BE PERFORMED WITHIN 24 HOURS OF INSPECTION.

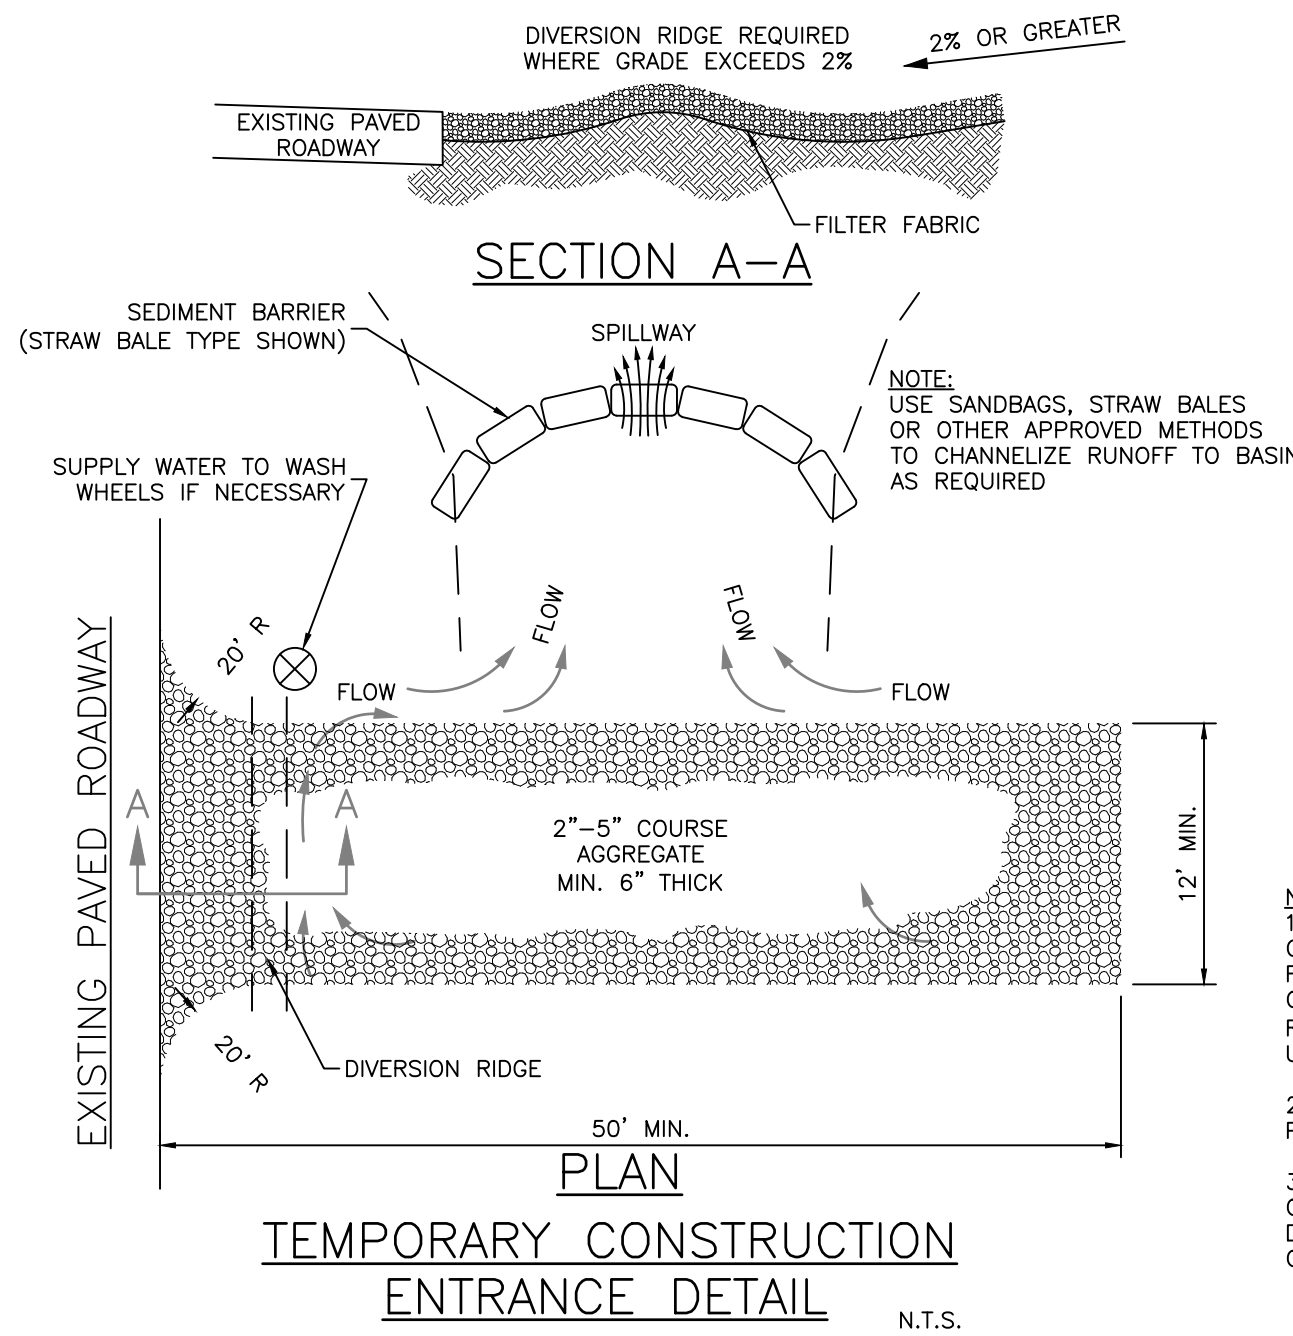

The Contractor shall verify and be responsible for all dimensions. DO NOT scale the drawing - any errors or omissions shall be reported to Stantec without delay. The Copyrights to all designs and drawings are the property of Stantec. Reproduction or use for any purpose other than that authorized by Stantec is forbidden.

CLIENT: MANATEE BOARD OF COUNTY COMMISSIONERS		DATE: JULY 2019	TITLE: BEST MANAGEMENT PRACTICES DETAILS	R. QUINCE SELLERS, P.E. FLORIDA LICENSE NO. 49374 INDEX NUMBER:
PROJECT: WASHINGTON PARK PRESERVE PHASE I		HORIZONTAL SCALE:	VERTICAL SCALE:	
SEC. 12	TWP. 34S	RGE. 17E	CROSS REFERENCE FILE NO.:	PROJECT NUMBER: 177310895
				SHEET NUMBER: 28 OF 28