

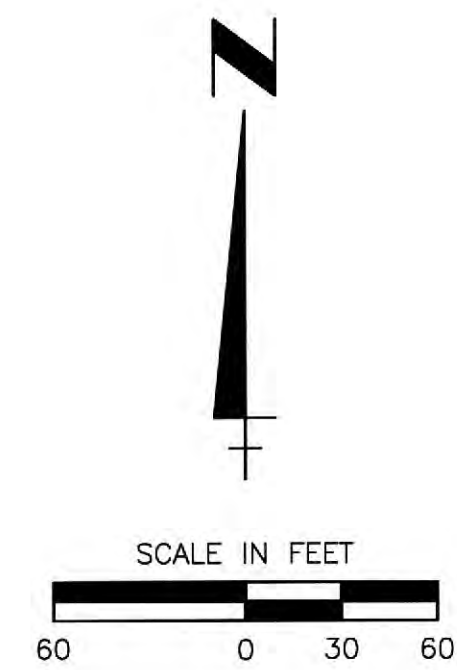


SEE SHEET 17

SEE SHEET 18

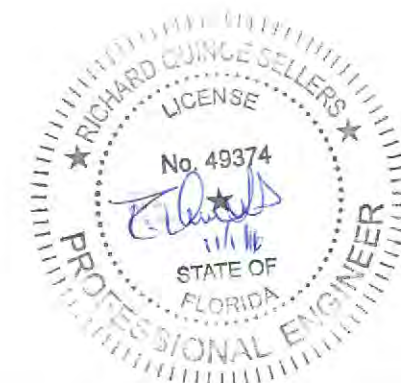


NOTE: SEE GRADING AND DRAINAGE PLAN KEY
SHEET (SHEET 10) FOR LEGEND

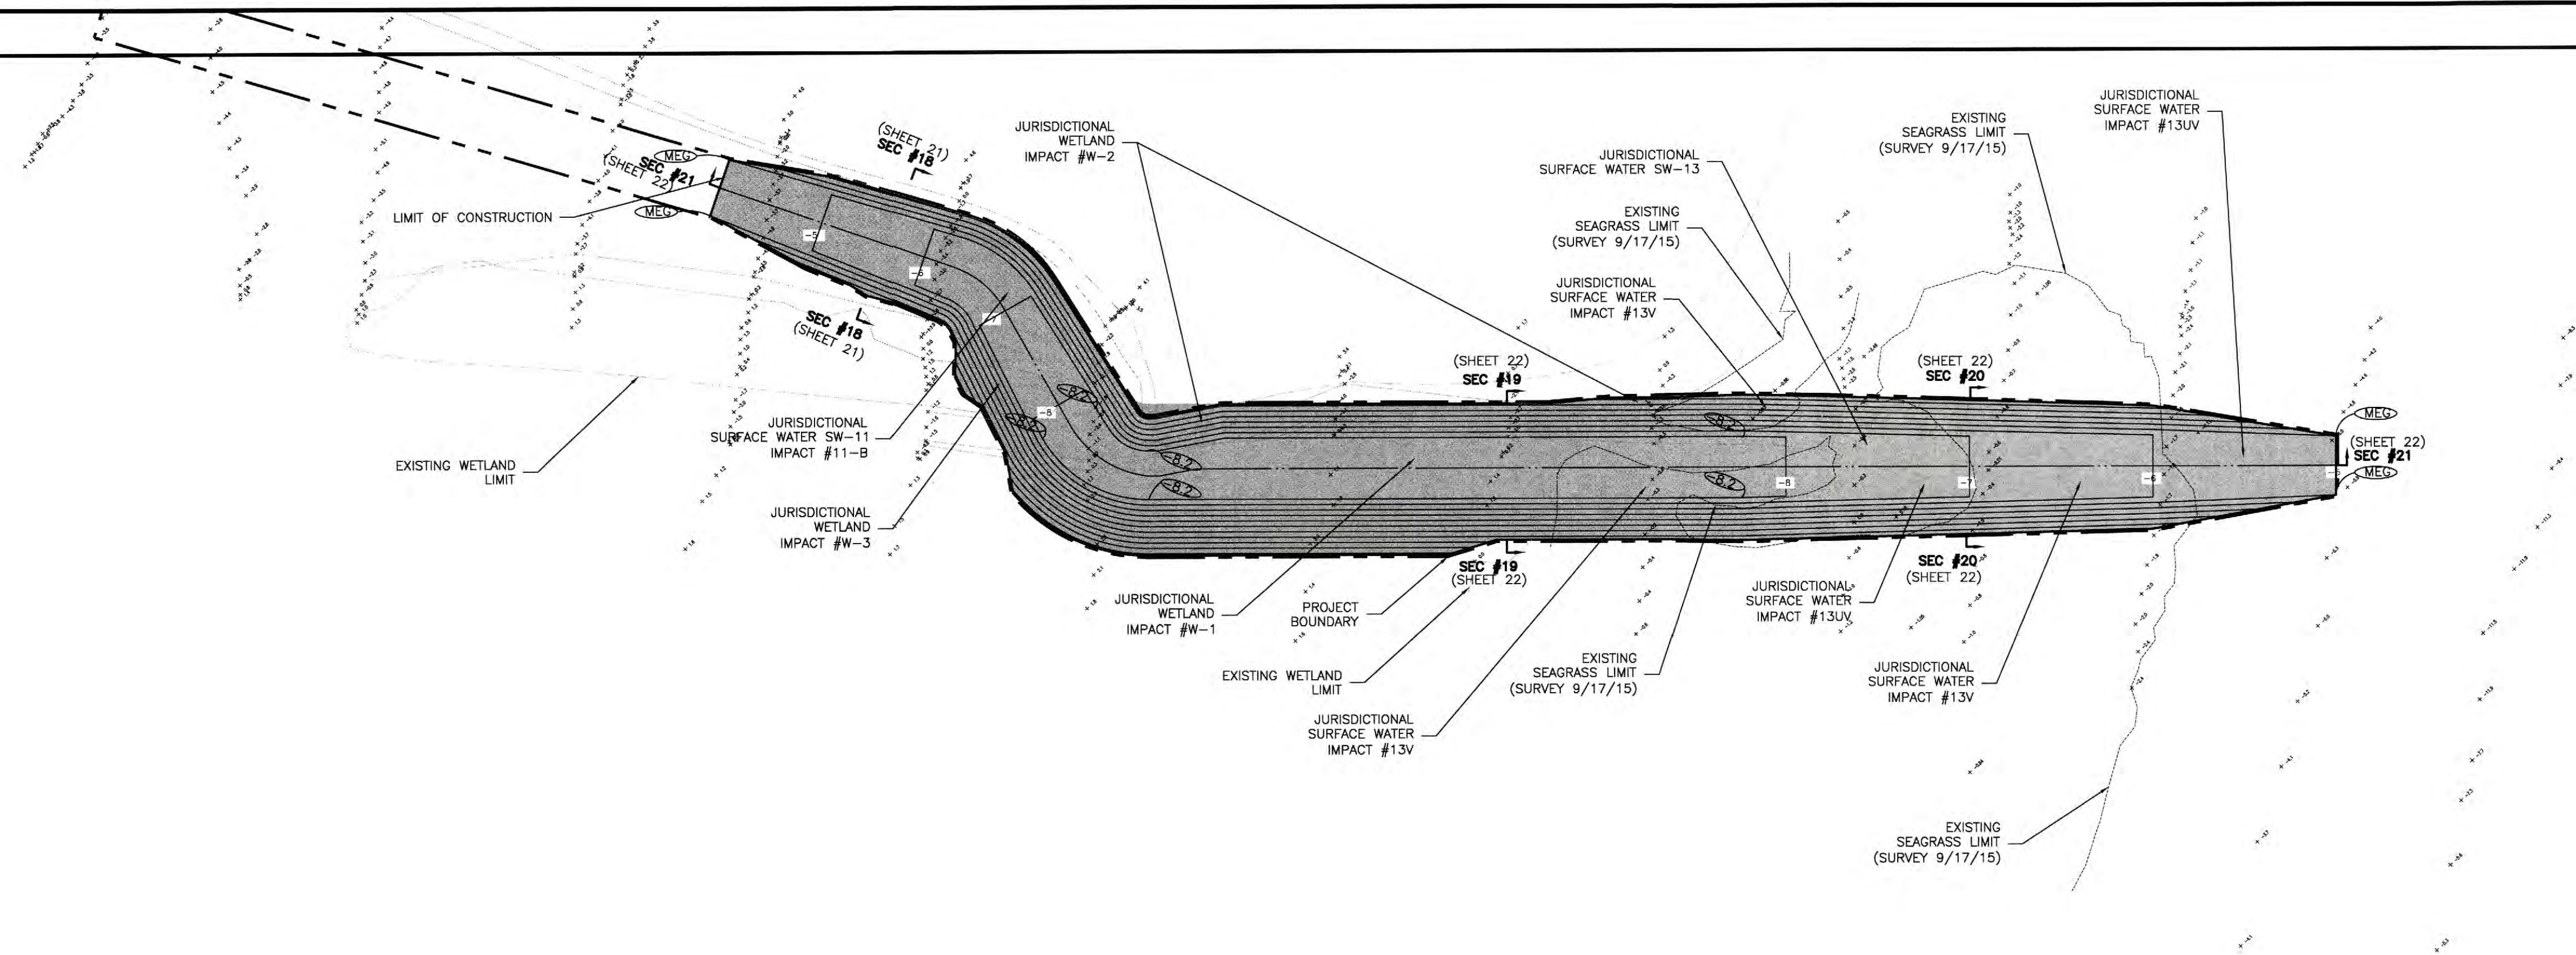


--	--	


Saved: 10/24/2016 4:45:34 PM QSE/ELLS | Plotted: 10/25/2016 9:52:50 AM AS/ELLS | V:\2155\active\215510519\en\05-jri-dm\map_design\sheet_files\PI_IB- FDEP_BM-1\215510519-02C-019-022-C5-wg0020519-

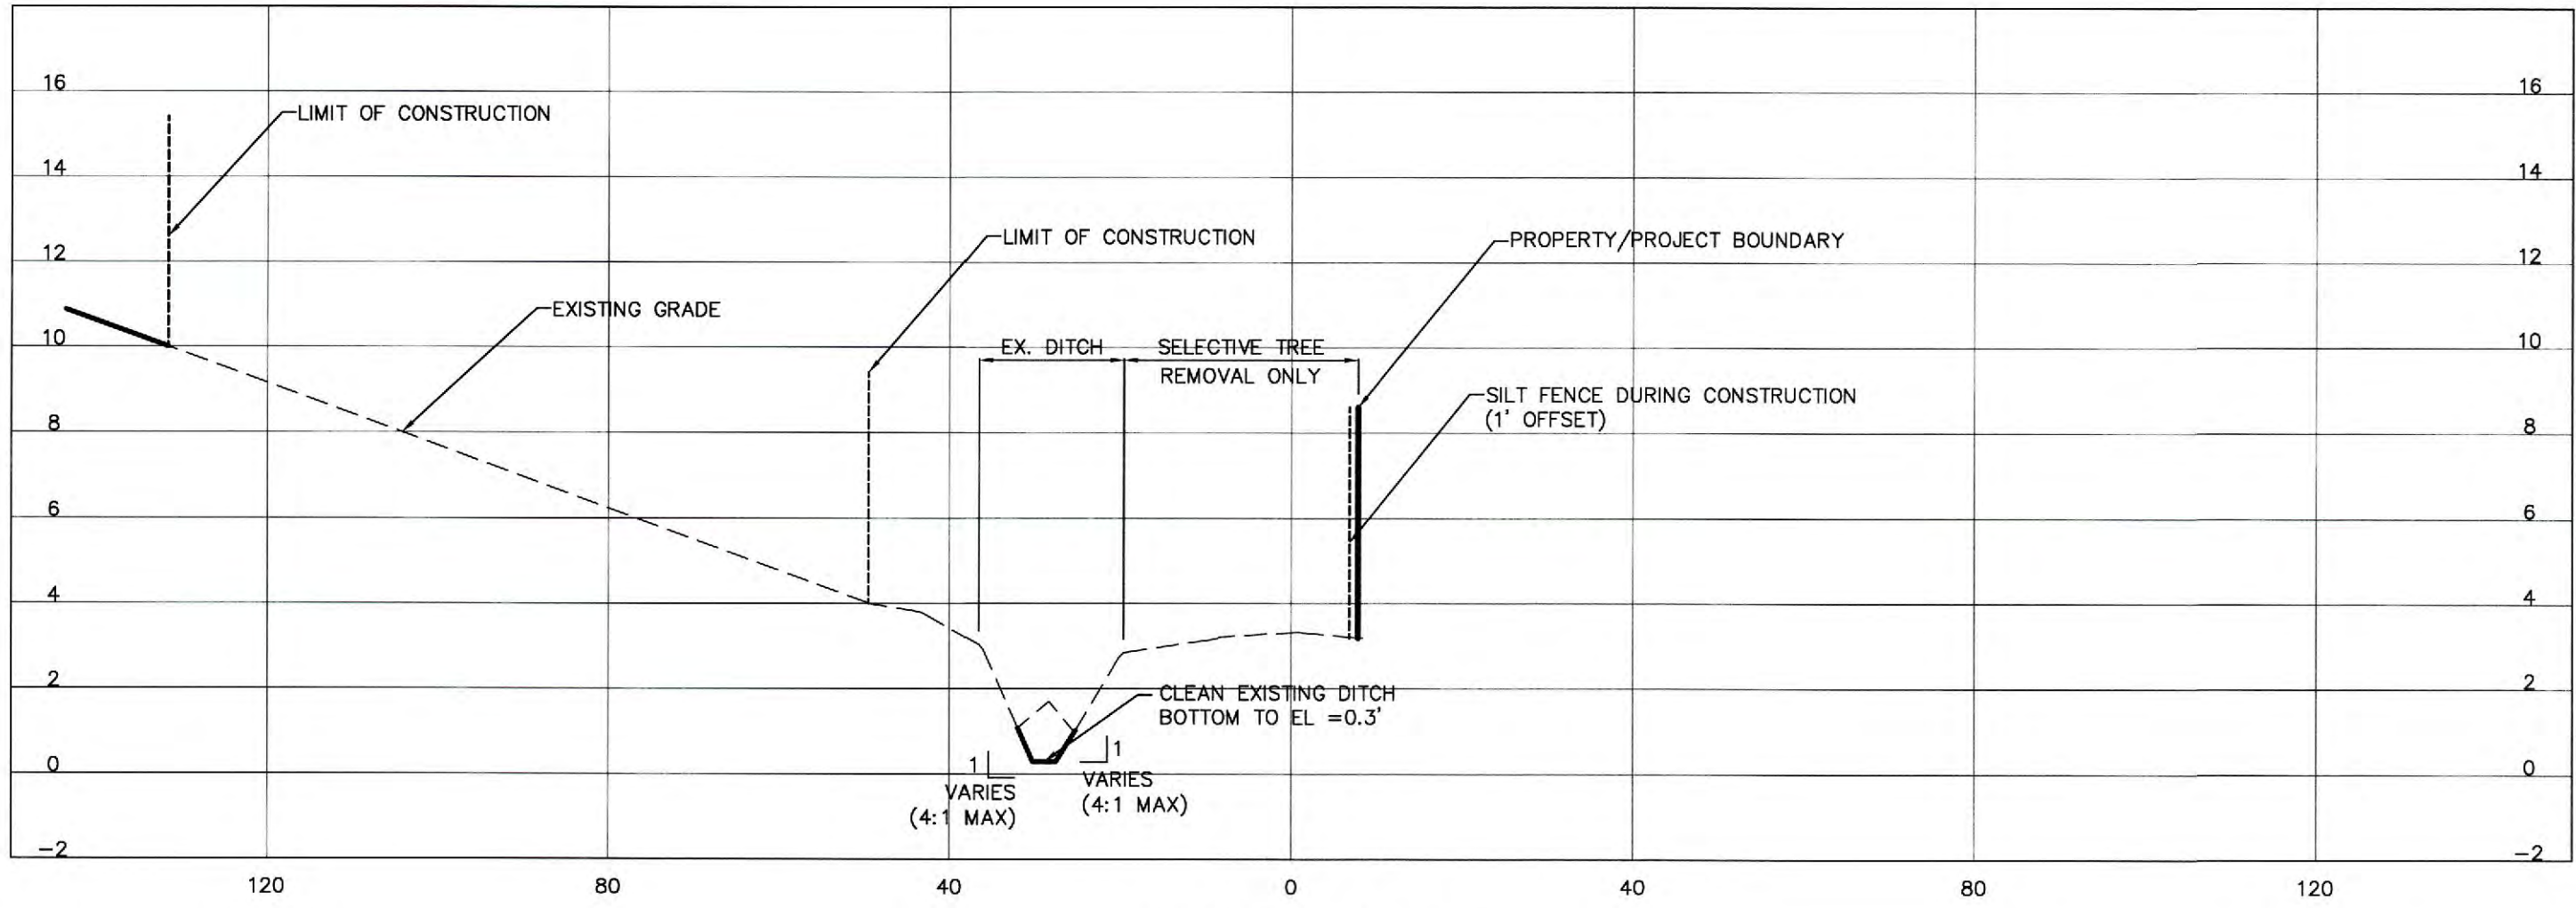


SECTION 2-2
1"=20' (HORIZ.)
1"=4' (VERT.)

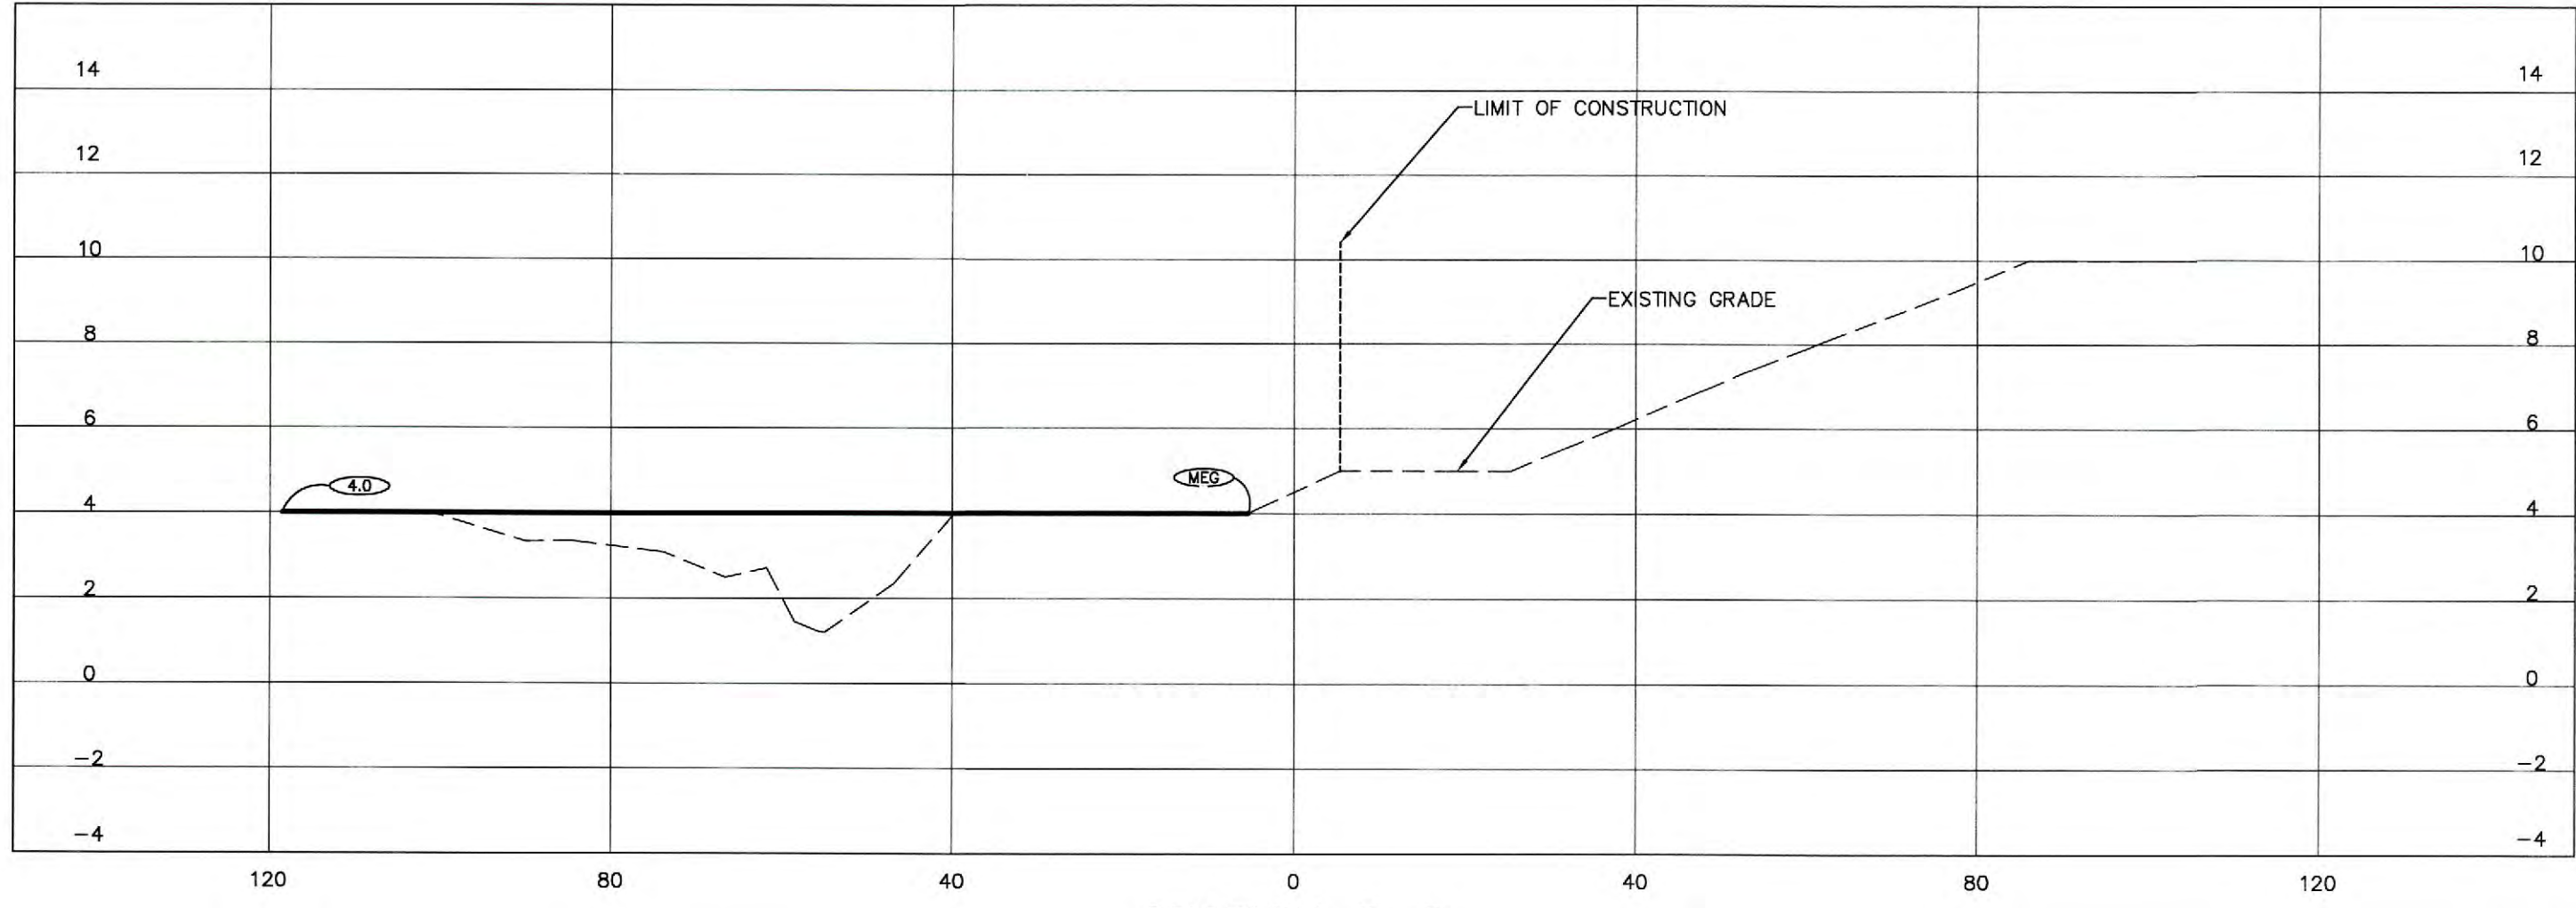


SECTION 3-3
1"=20' (HORIZ.)
1"=4' (VERT.)

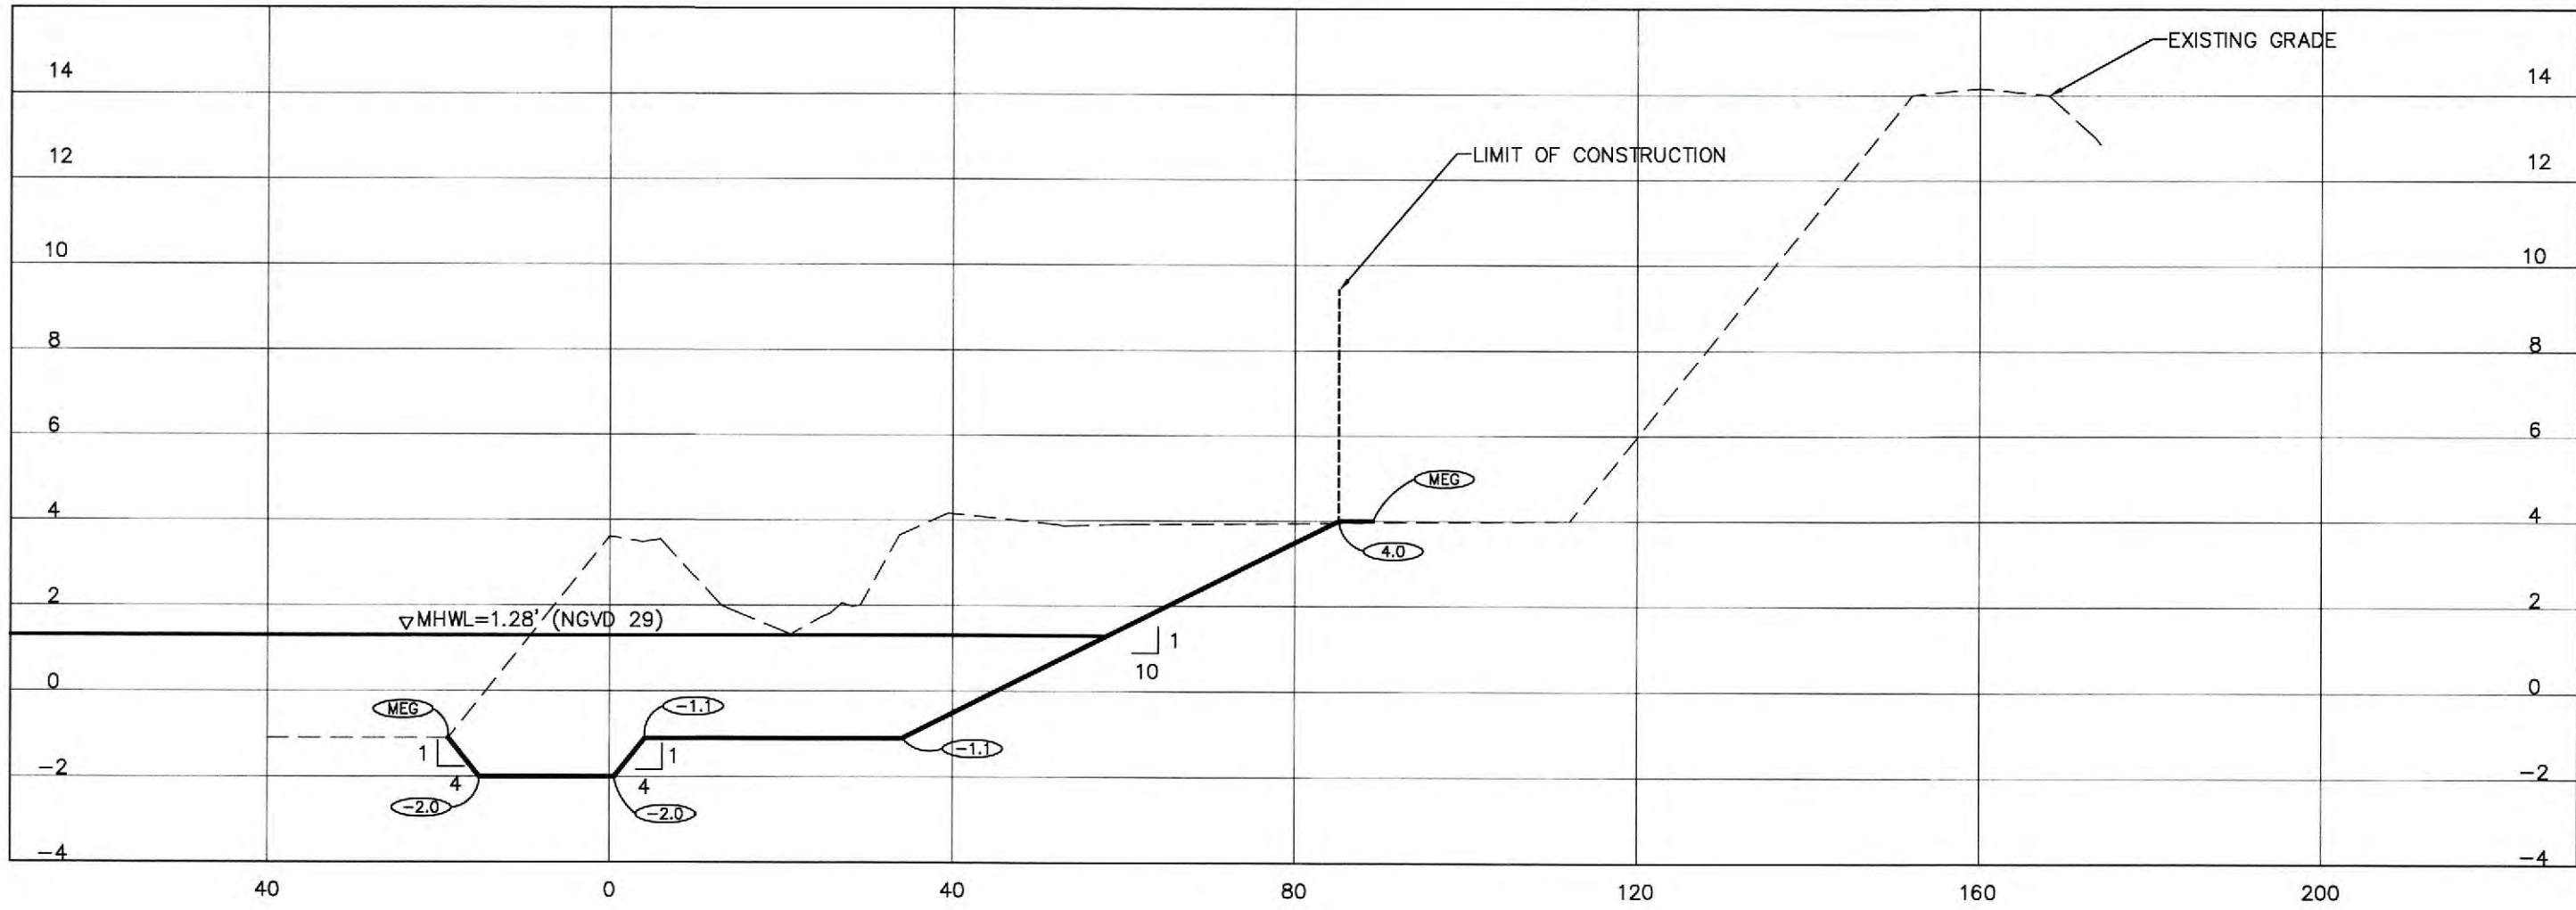

SECTION 4-4
1"=20' (HORIZ.)
1"=4' (VERT.)

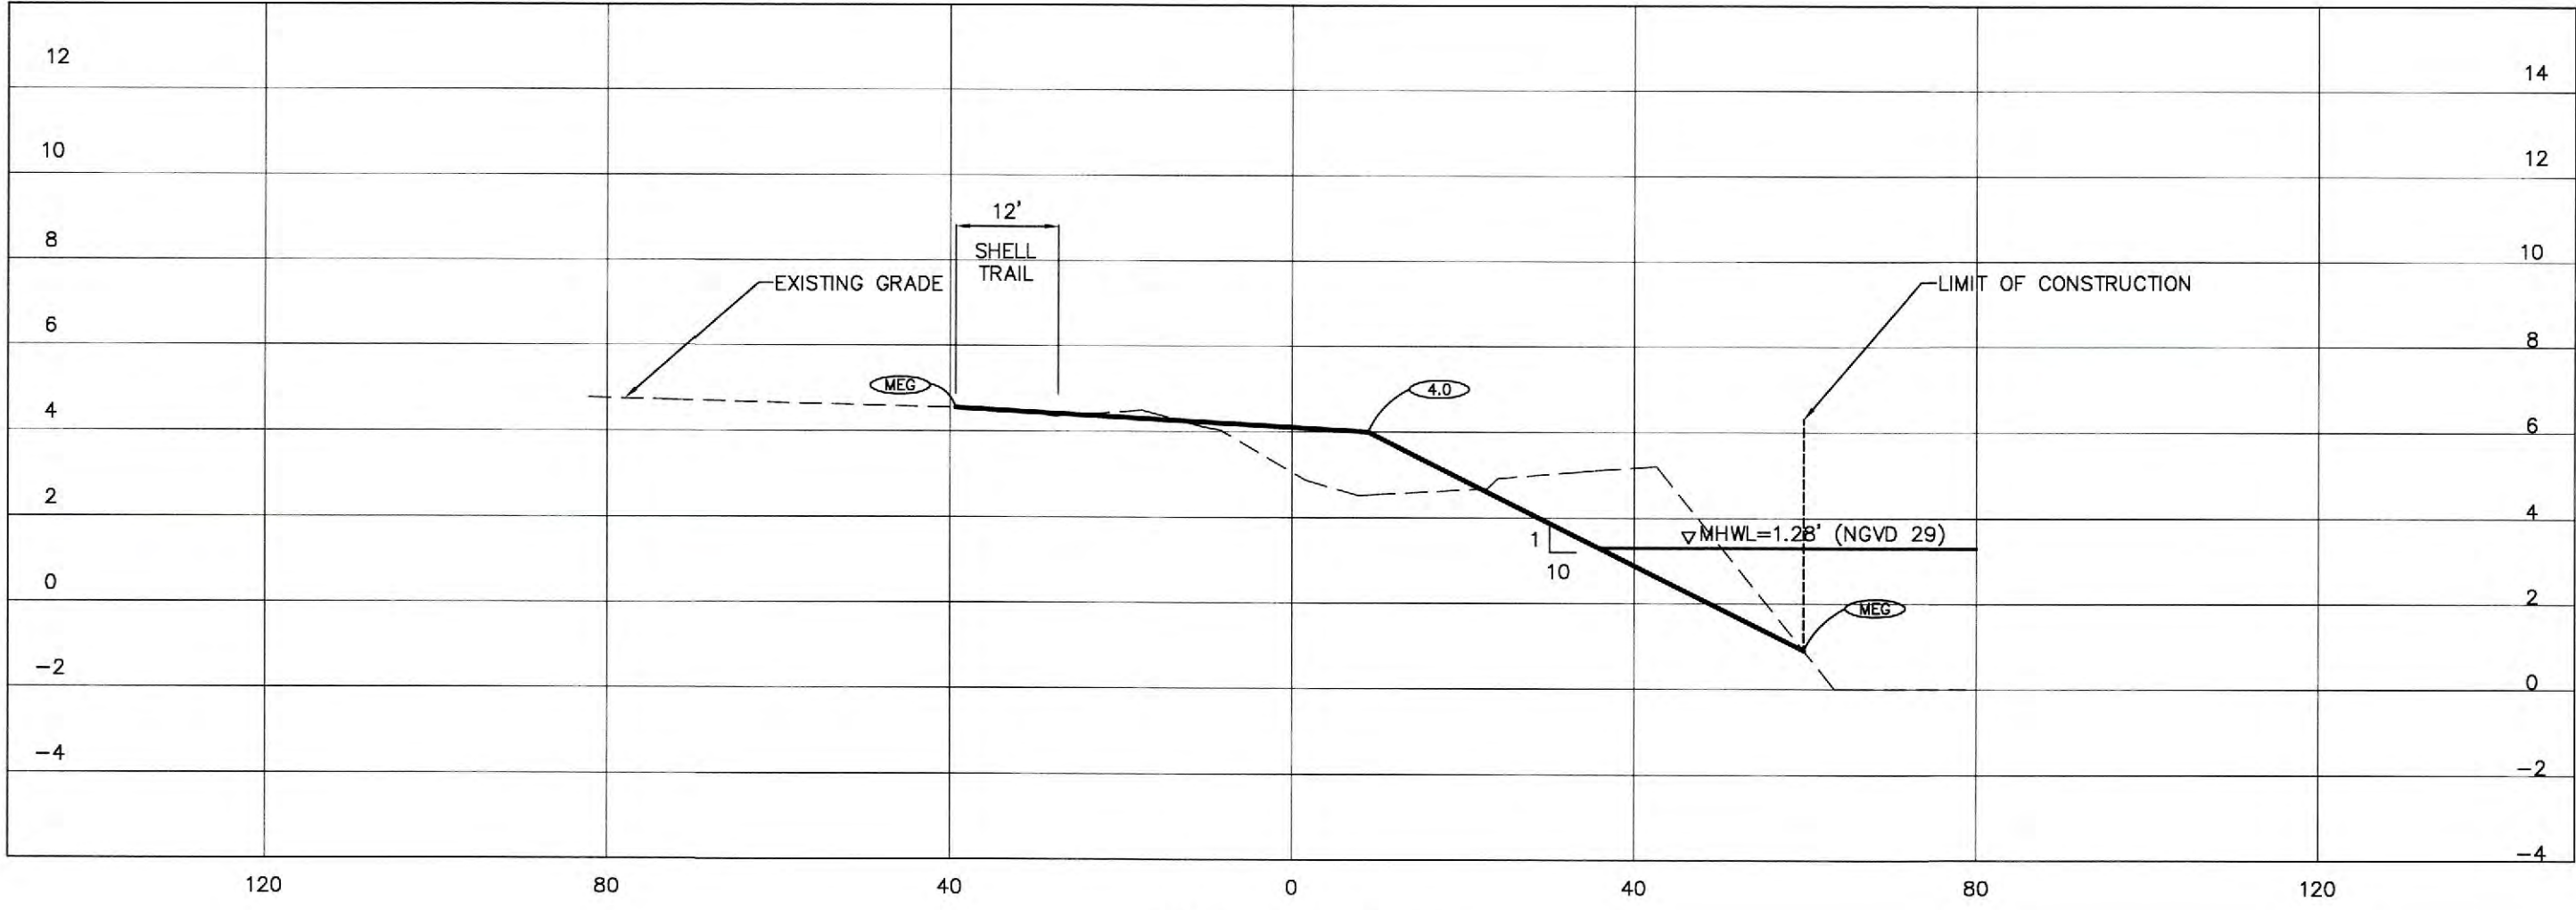

SECTION 5-5
1"=20' (HORIZ.)
1"=4' (VERT.)

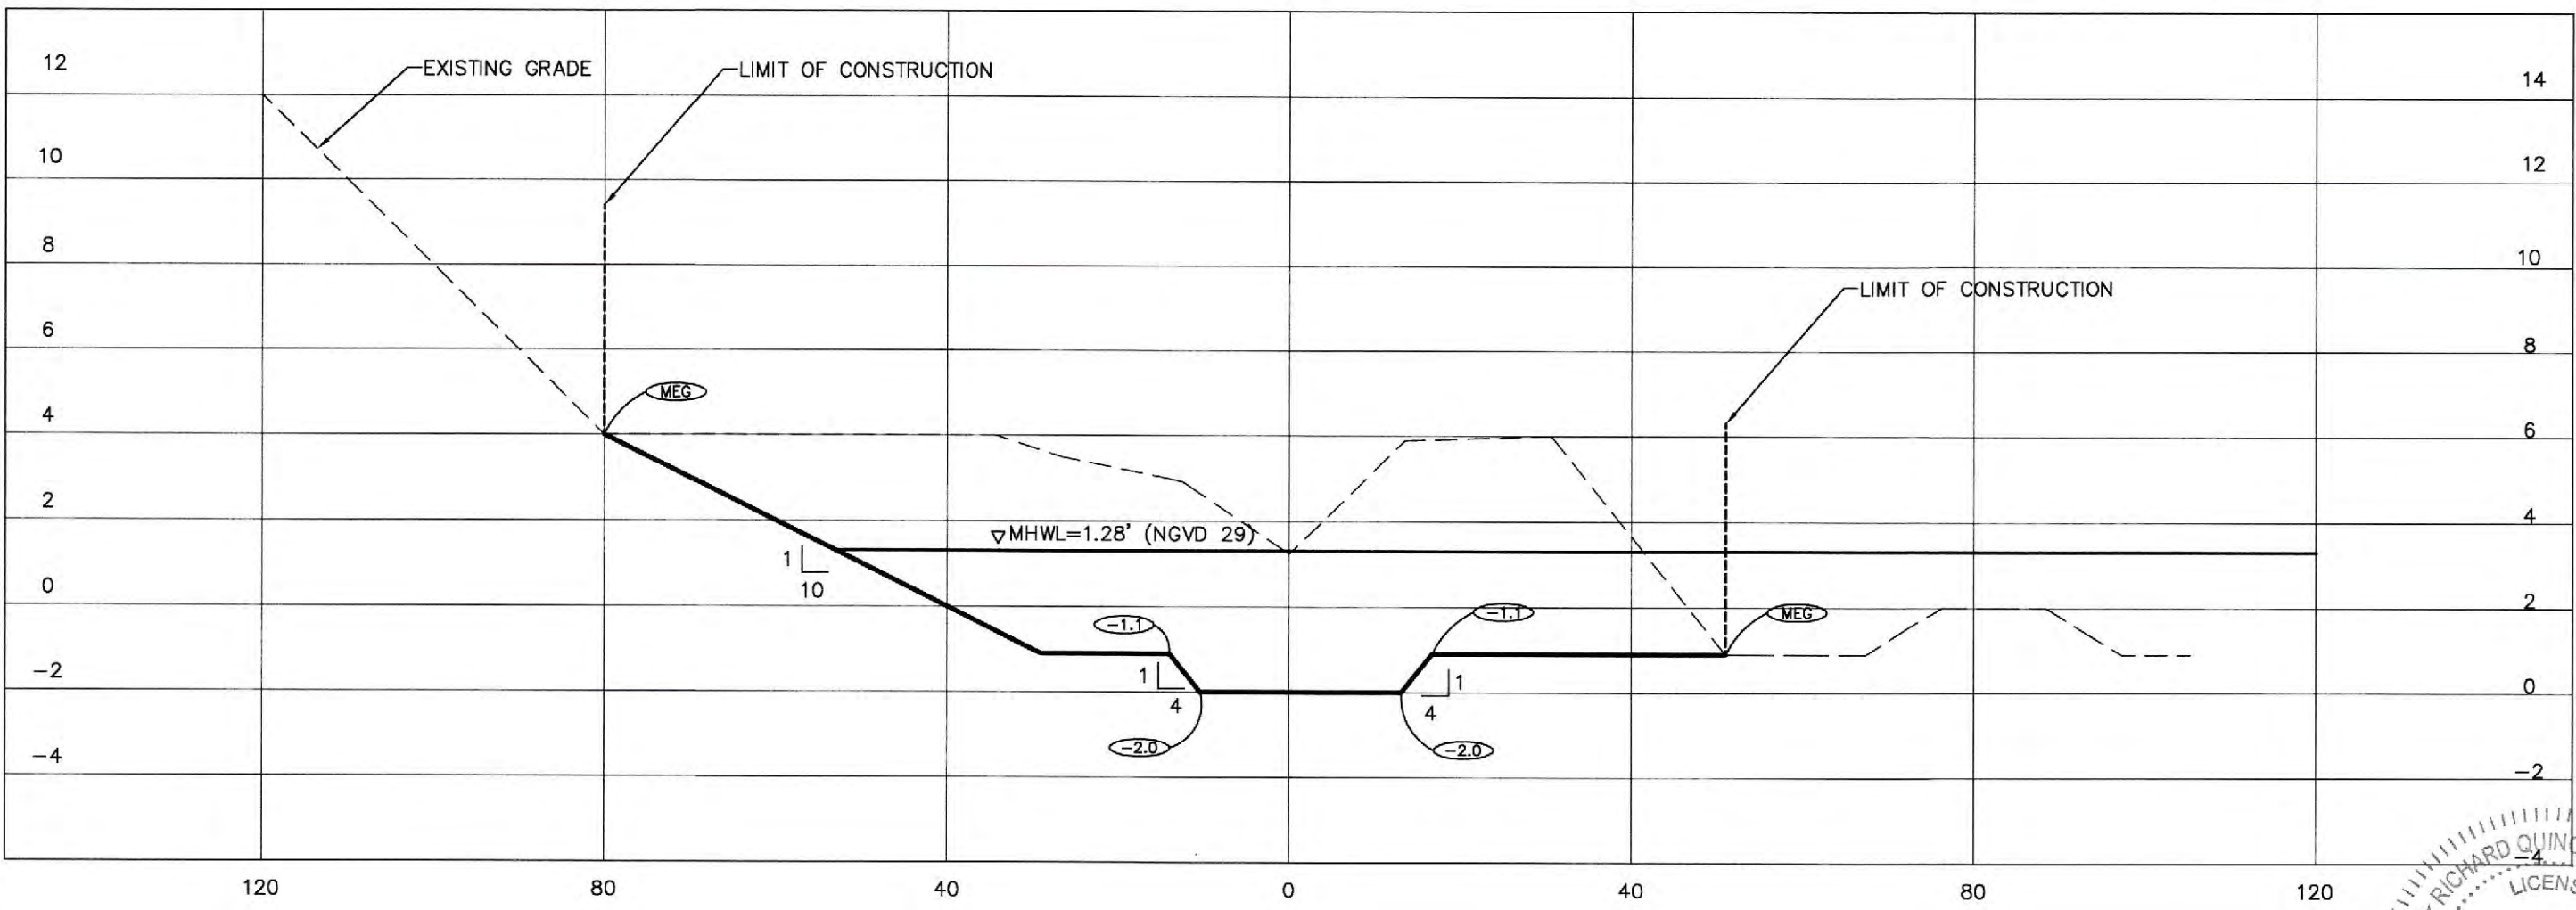

SECTION 6-6
1"=20' (HORIZ.)
1"=4' (VERT.)


REV NO.	REVISION	DATE	DRAWN BY / EMP. NO.	CHECKED BY / EMP. NO.	WM APPROVED BY:
1	REMOVE SECTION 1-1, PAGE NUMBERS	SEP/16	AS/102871	RQS/89561	



CLIENT: MANATEE BOARD OF COUNTY COMISSIONERS
PROJECT: ROBINSON PRESERVE EXPANSION PHASE IIB RESTORATION


DATE: MARCH 2016
HORIZONTAL SCALE: 1"=20' (HORIZ.)
VERTICAL SCALE: 1"=4' (VERT.)

TITLE: GRADING CROSS SECTIONS
CROSS REFERENCE FILE NO.:
PROJECT NUMBER: 215510519

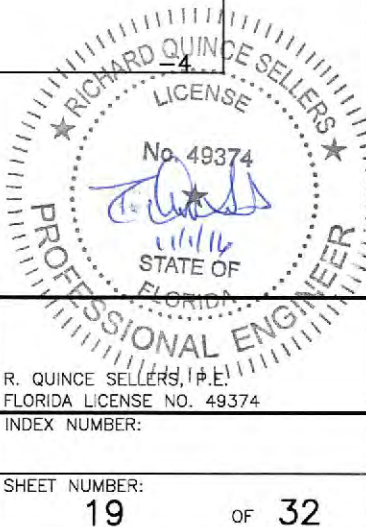


SHEET NUMBER: 19 OF 32


\\01515\Network\21551051\Drawings\Grading\Sheet Files\CH IIB - PDEP_Site\1\21551051\02-019-022-05.dwg(20250220)

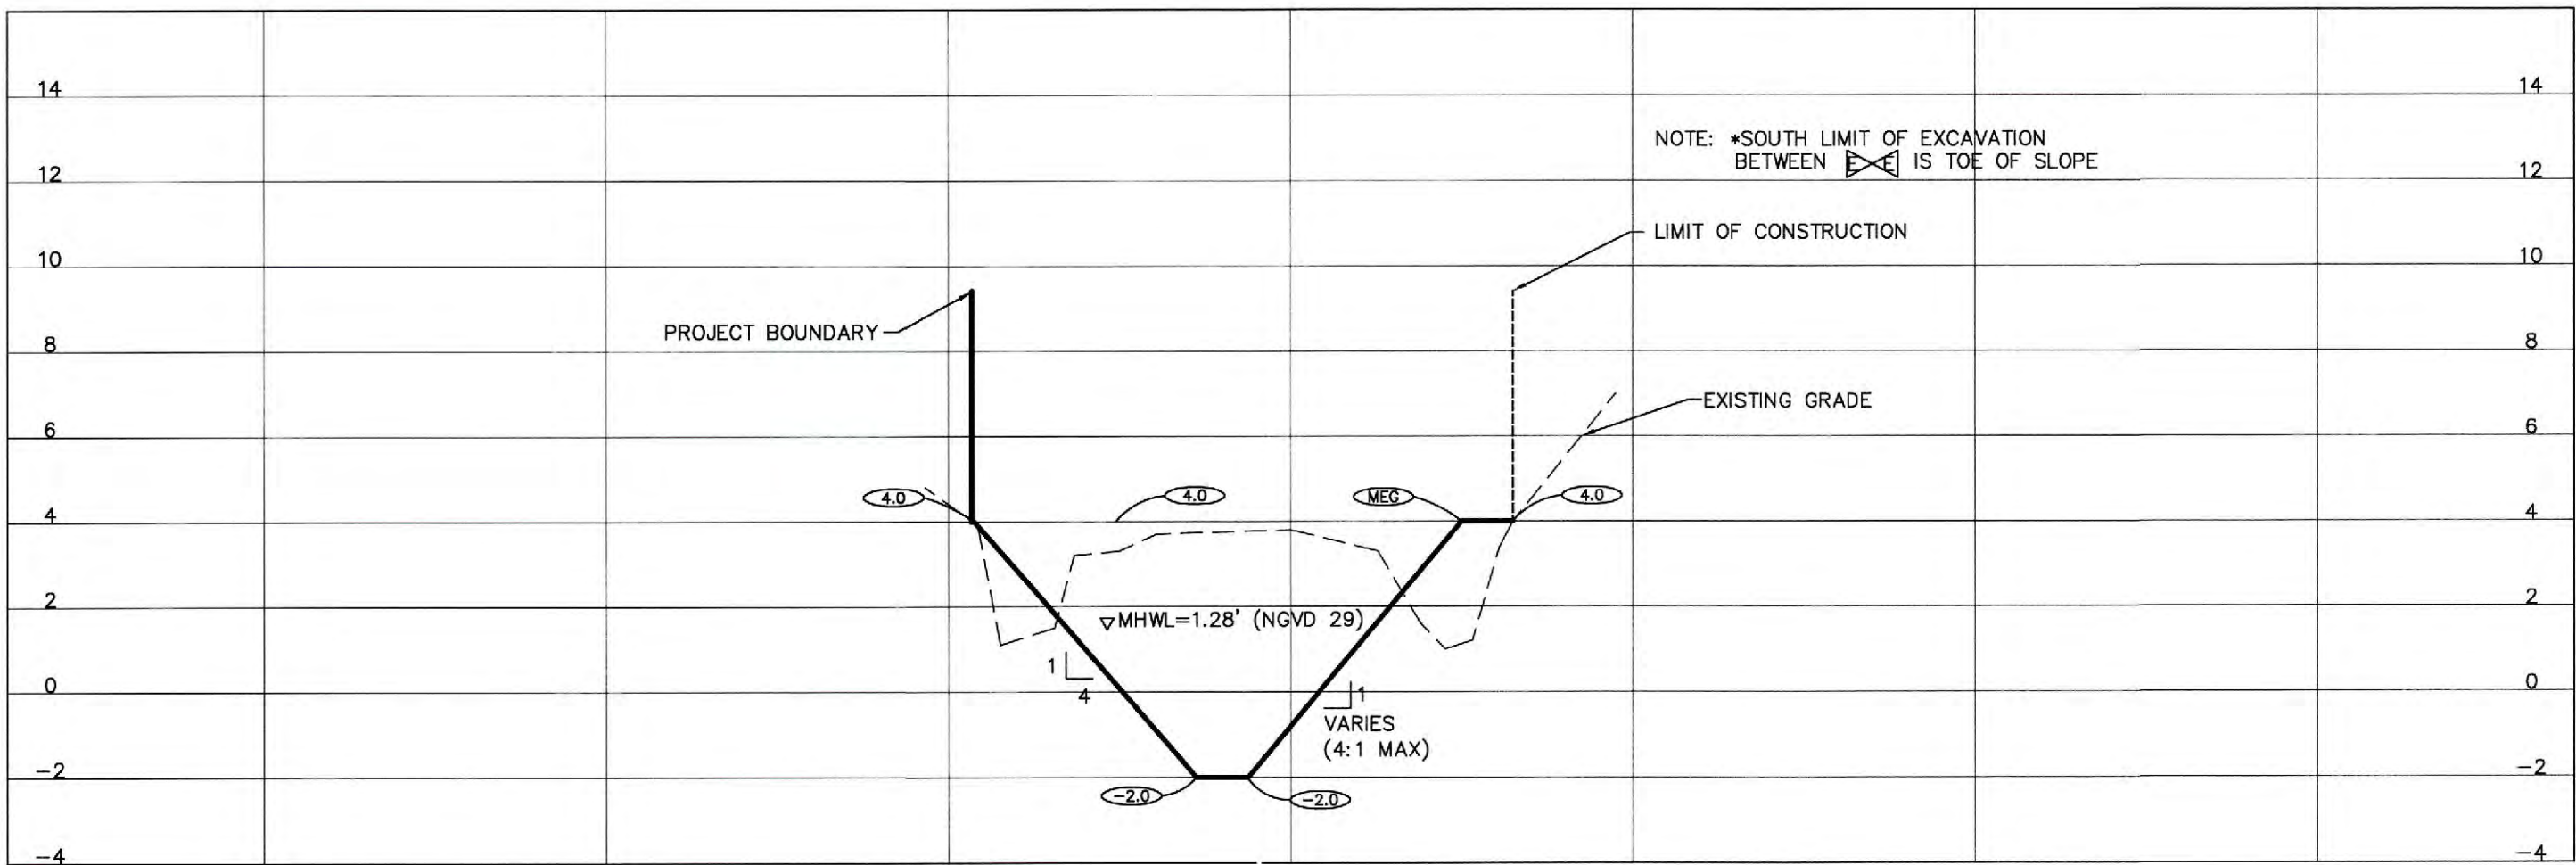


SECTION 7-7
1"=20' (HORIZ.)
1"=4' (VERT.)

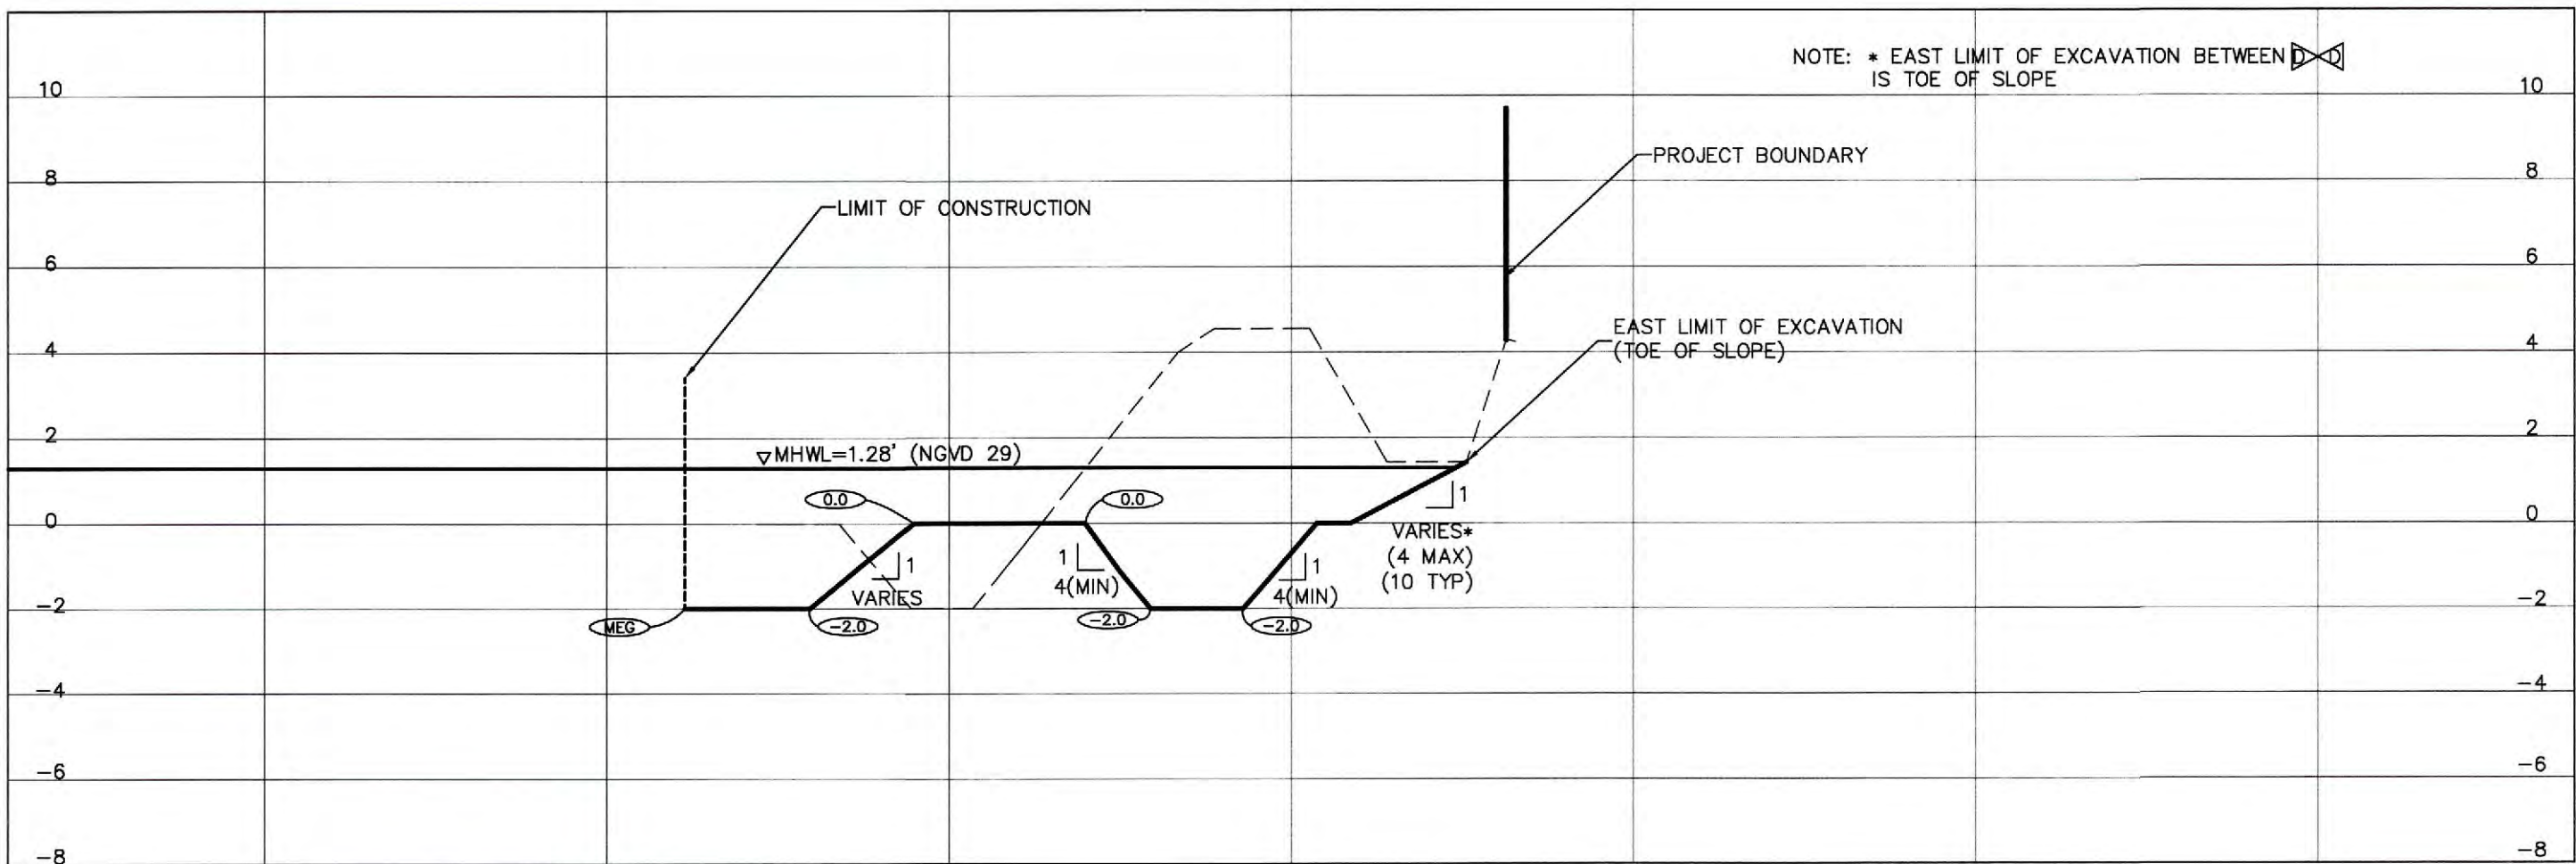


SECTION 8-8
1"=20' (HORIZ.)
1"=4' (VERT.)

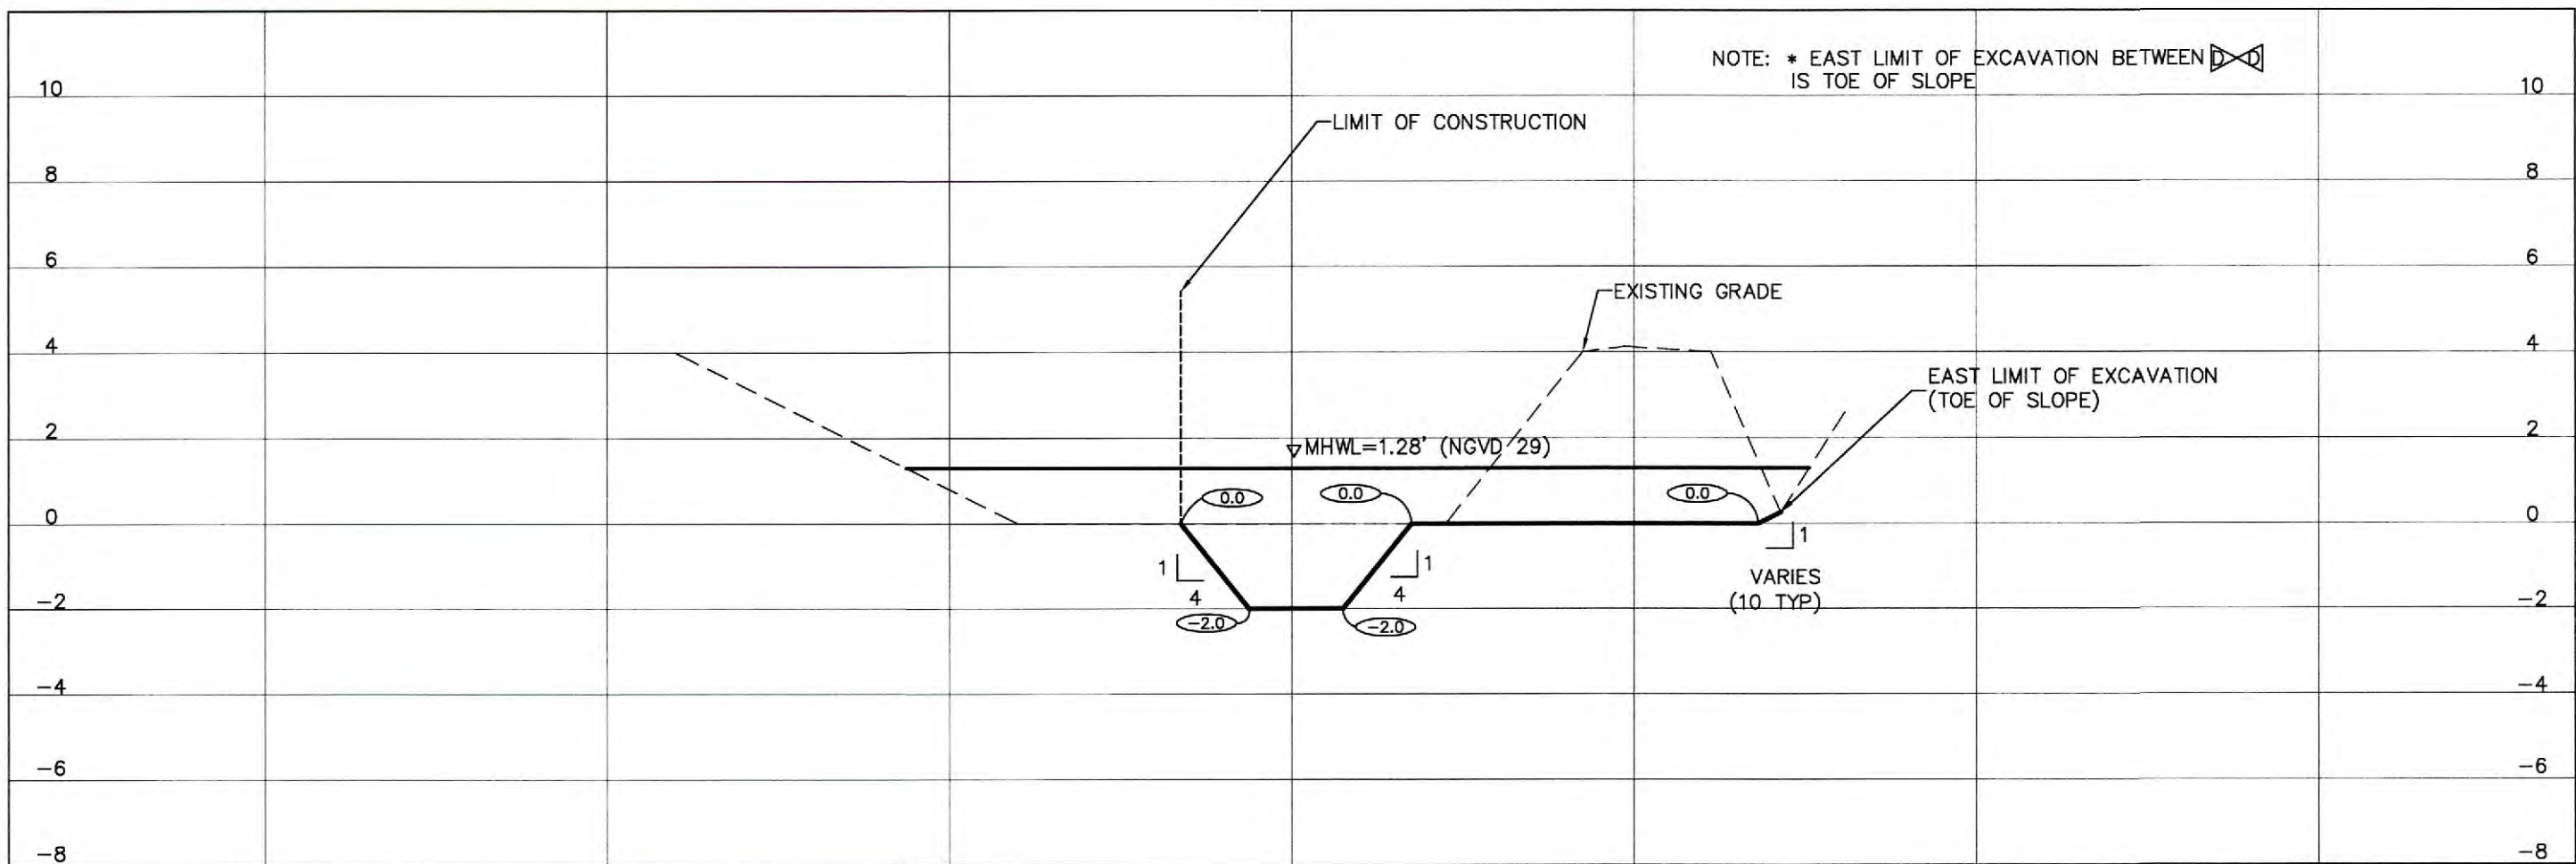


SECTION 9-9
1"=20' (HORIZ.)
1"=4' (VERT.)

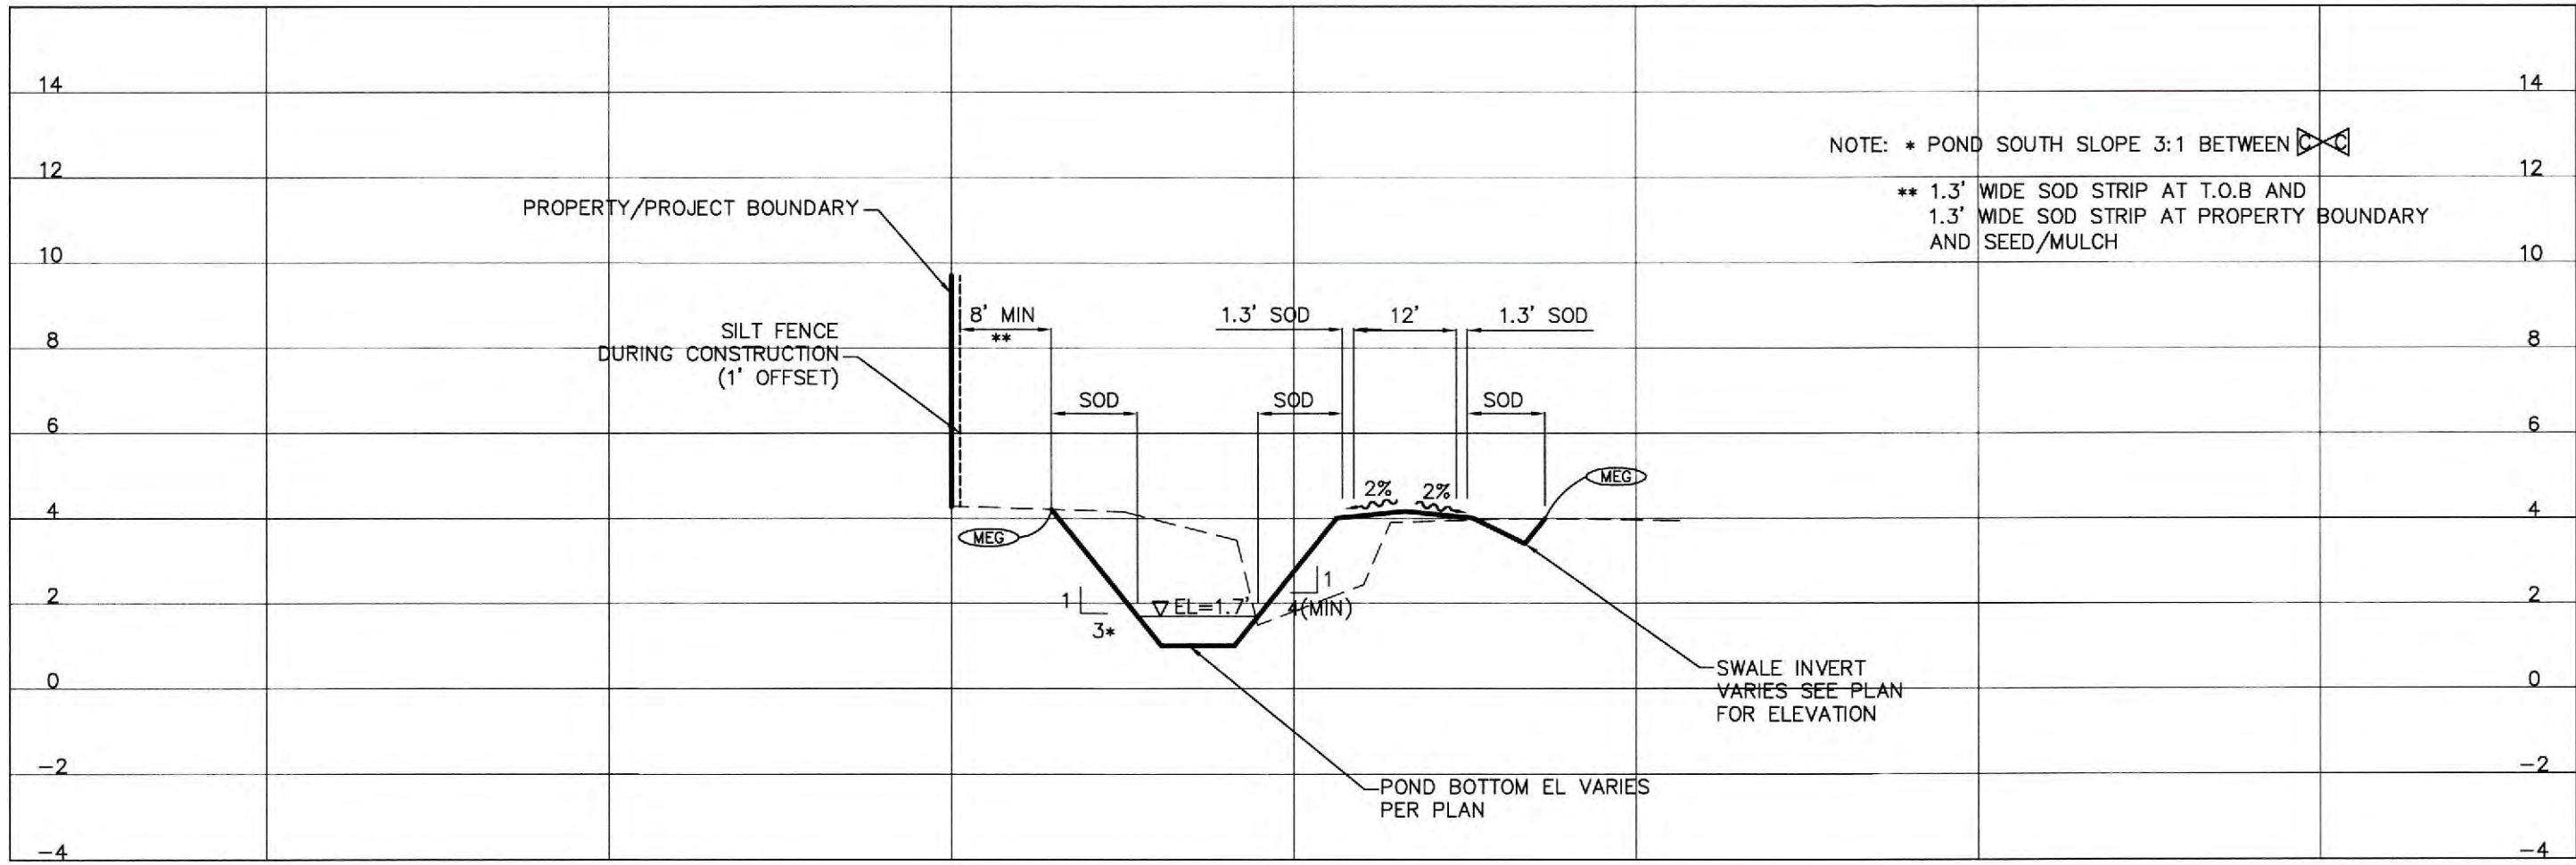

SECTION 10-10
1"=20' (HORIZ.)
1"=4' (VERT.)

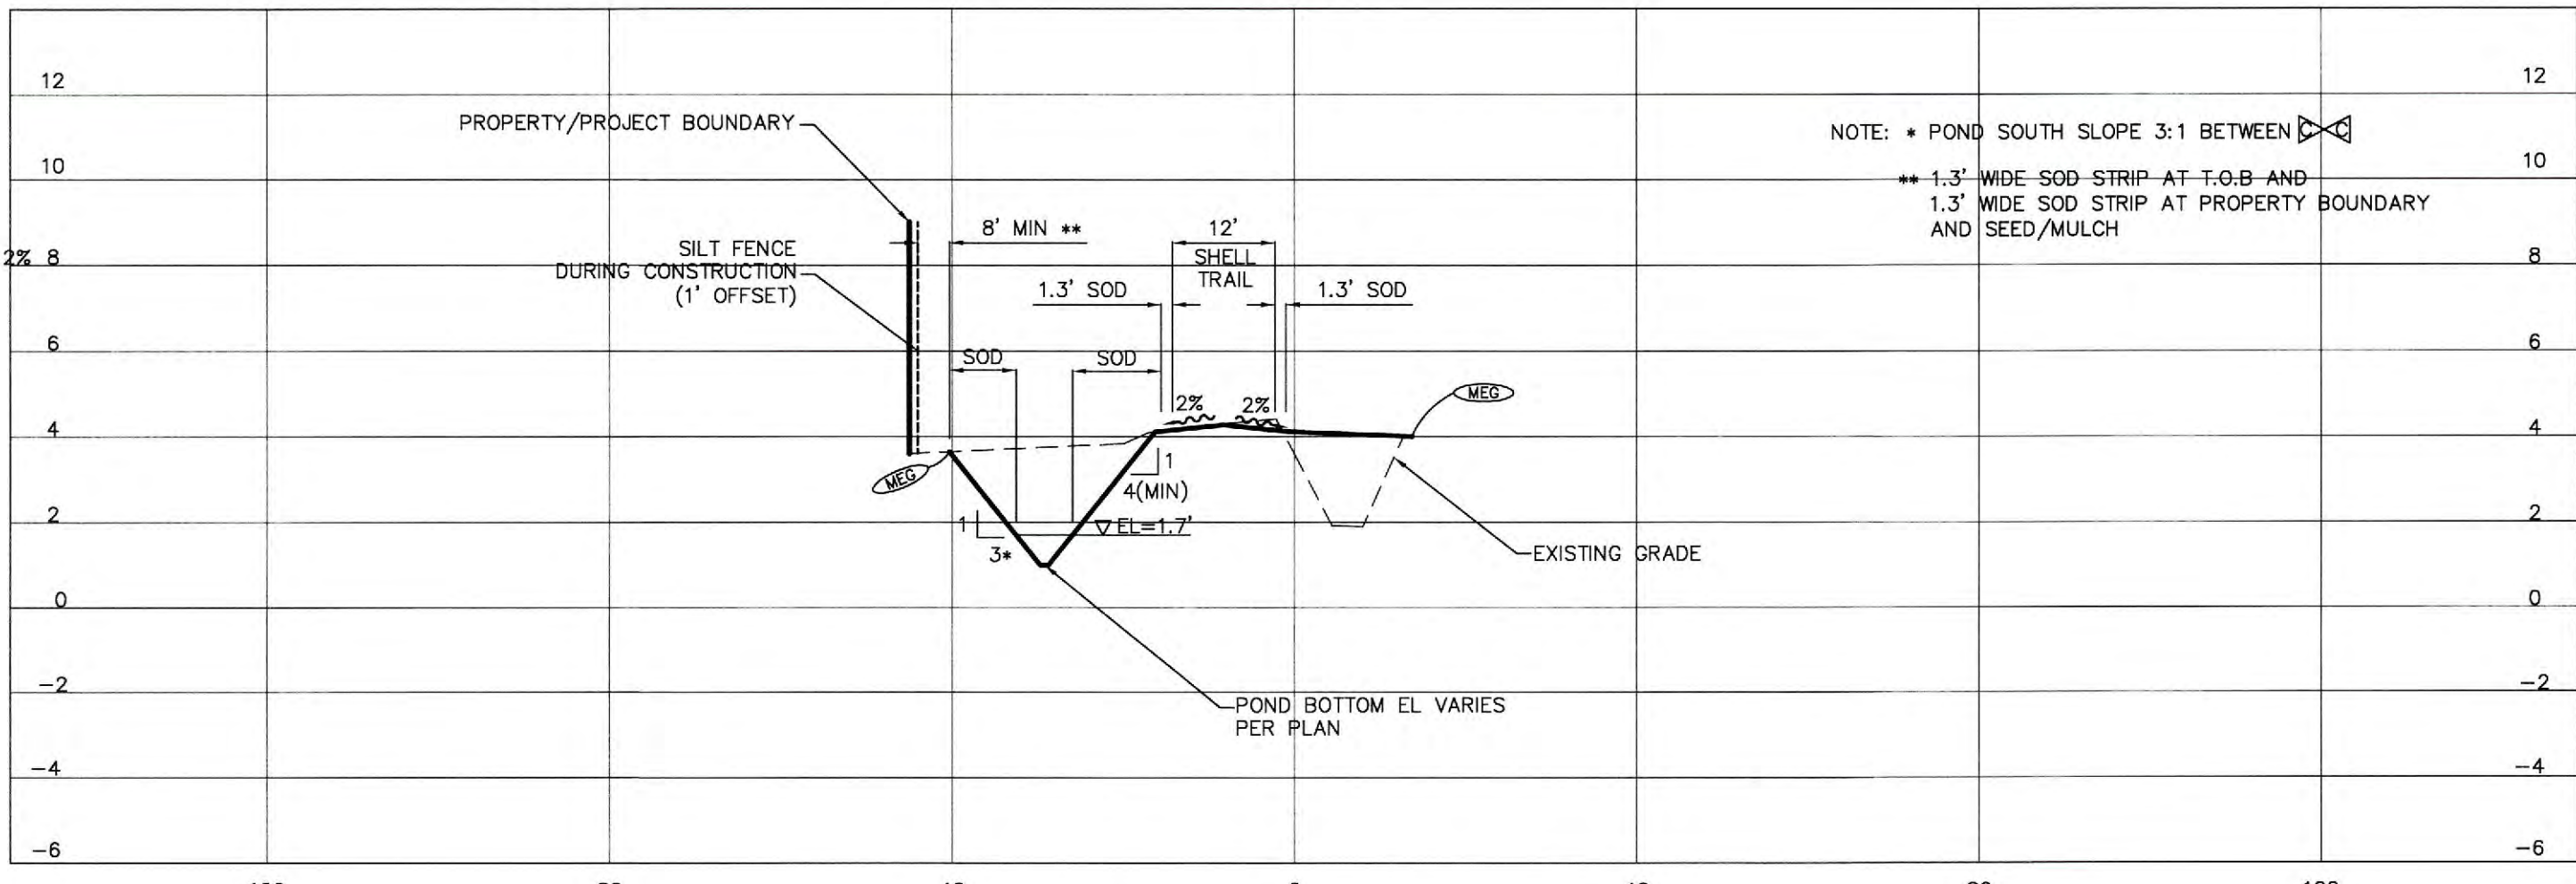

SECTION 11-11
1"=20' (HORIZ.)
1"=4' (VERT.)

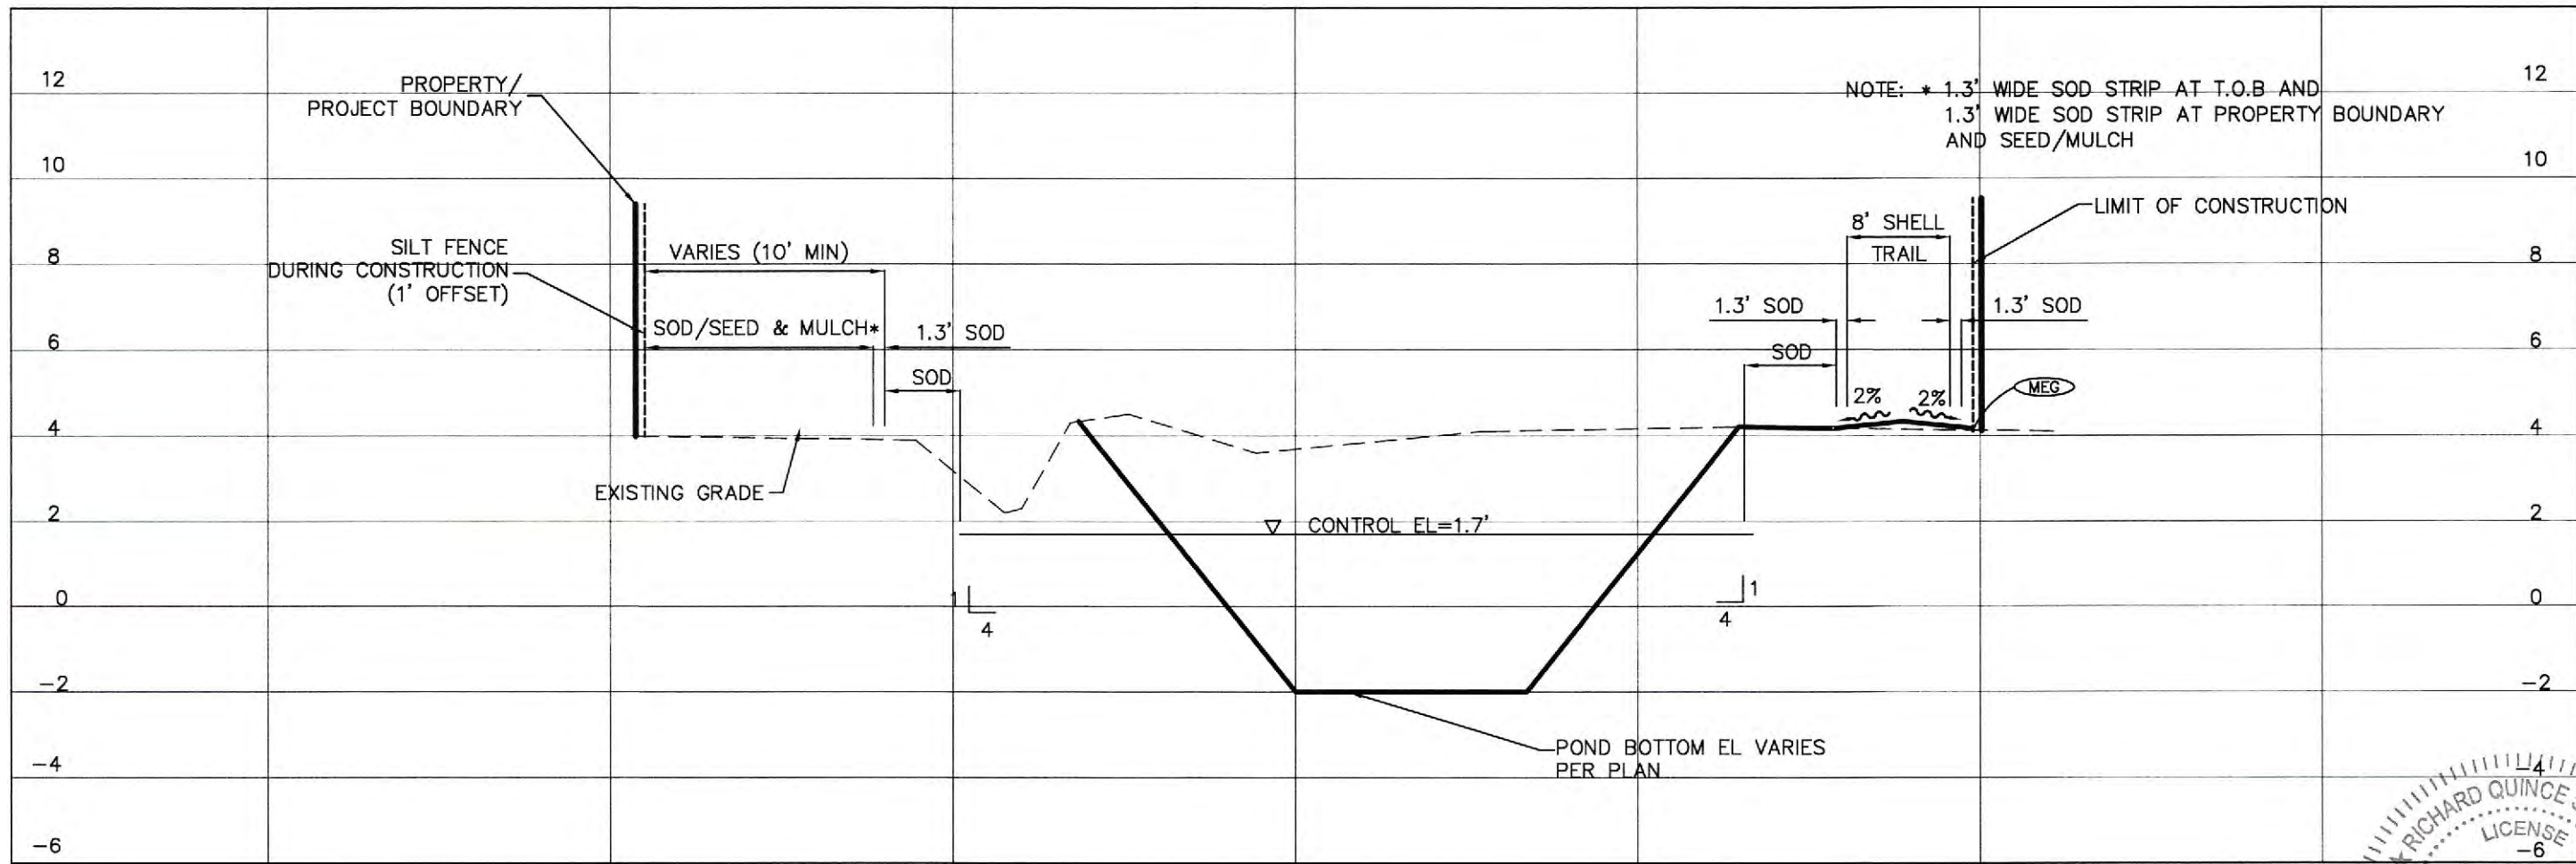


SECTION 12-12
1"=20' (HORIZ.)
1"=4' (VERT.)

REV	NO.	REVISION	DATE	DRAWN BY / EMP. NO.	CHECKED BY / EMP. NO.	ACTIVITY	INITIALS/EMP. NO.	DATE
1	REVISE PER RAI# 1, PAGE NUMBERS	SEP/16	AS/102871	RQS/89561		CONTRACT ADMIN. BY:		
						WM APPROVED BY:		




CLIENT:	MANATEE BOARD OF COUNTY COMMISSIONERS	DATE:	MARCH 2016	TITLE:	GRADING CROSS SECTIONS
PROJECT:	ROBINSON PRESERVE EXPANSION PHASE IIB RESTORATION	VERTICAL SCALE:		CROSS REFERENCE FILE NO.:	
		SEC. 23	TWP. 34S	RGE. 16E	
				PROJECT NUMBER:	215510519
				SHEET NUMBER:	20 OF 32



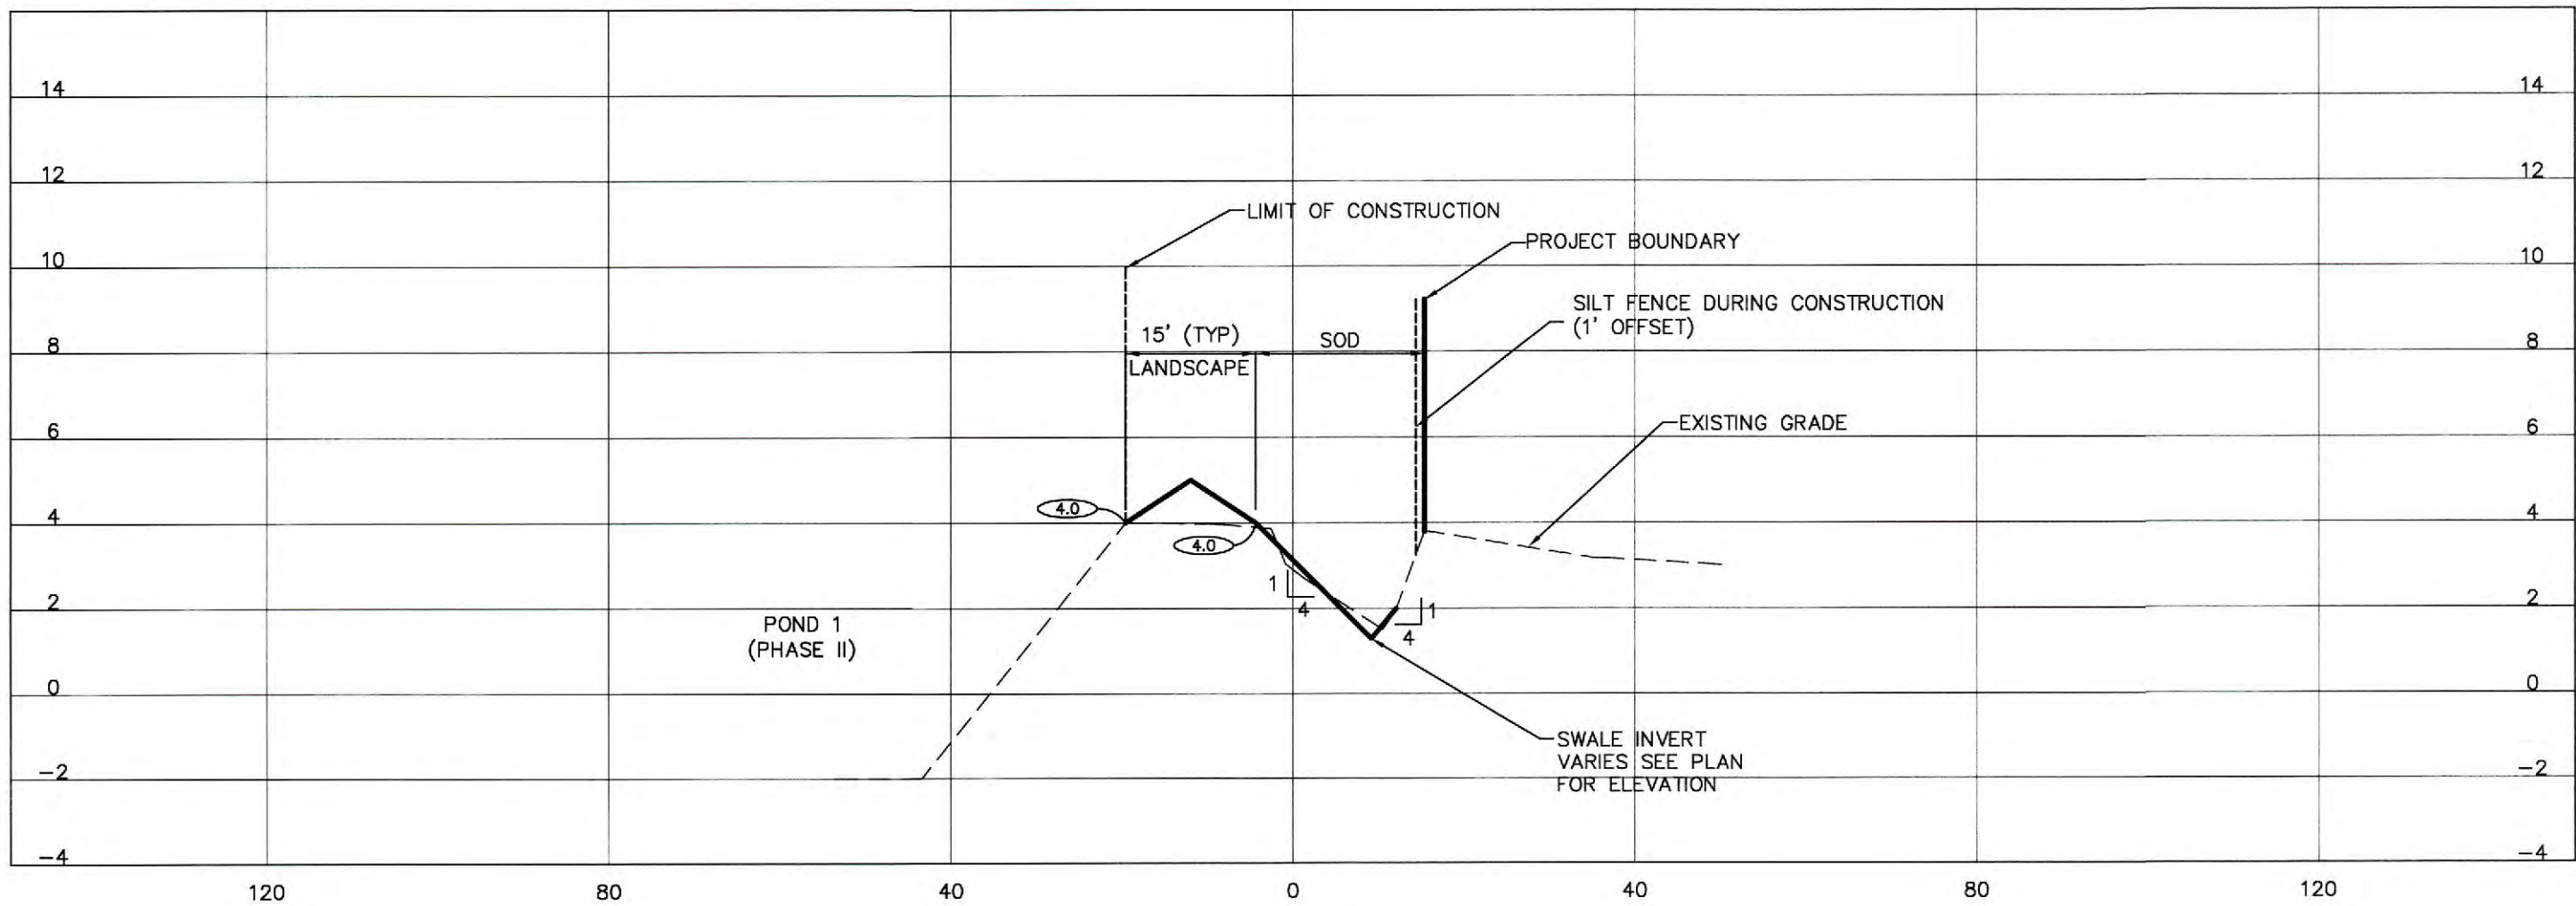


SECTION 13-13

1"=20' (HORIZ.)
1"=4' (VERT.)

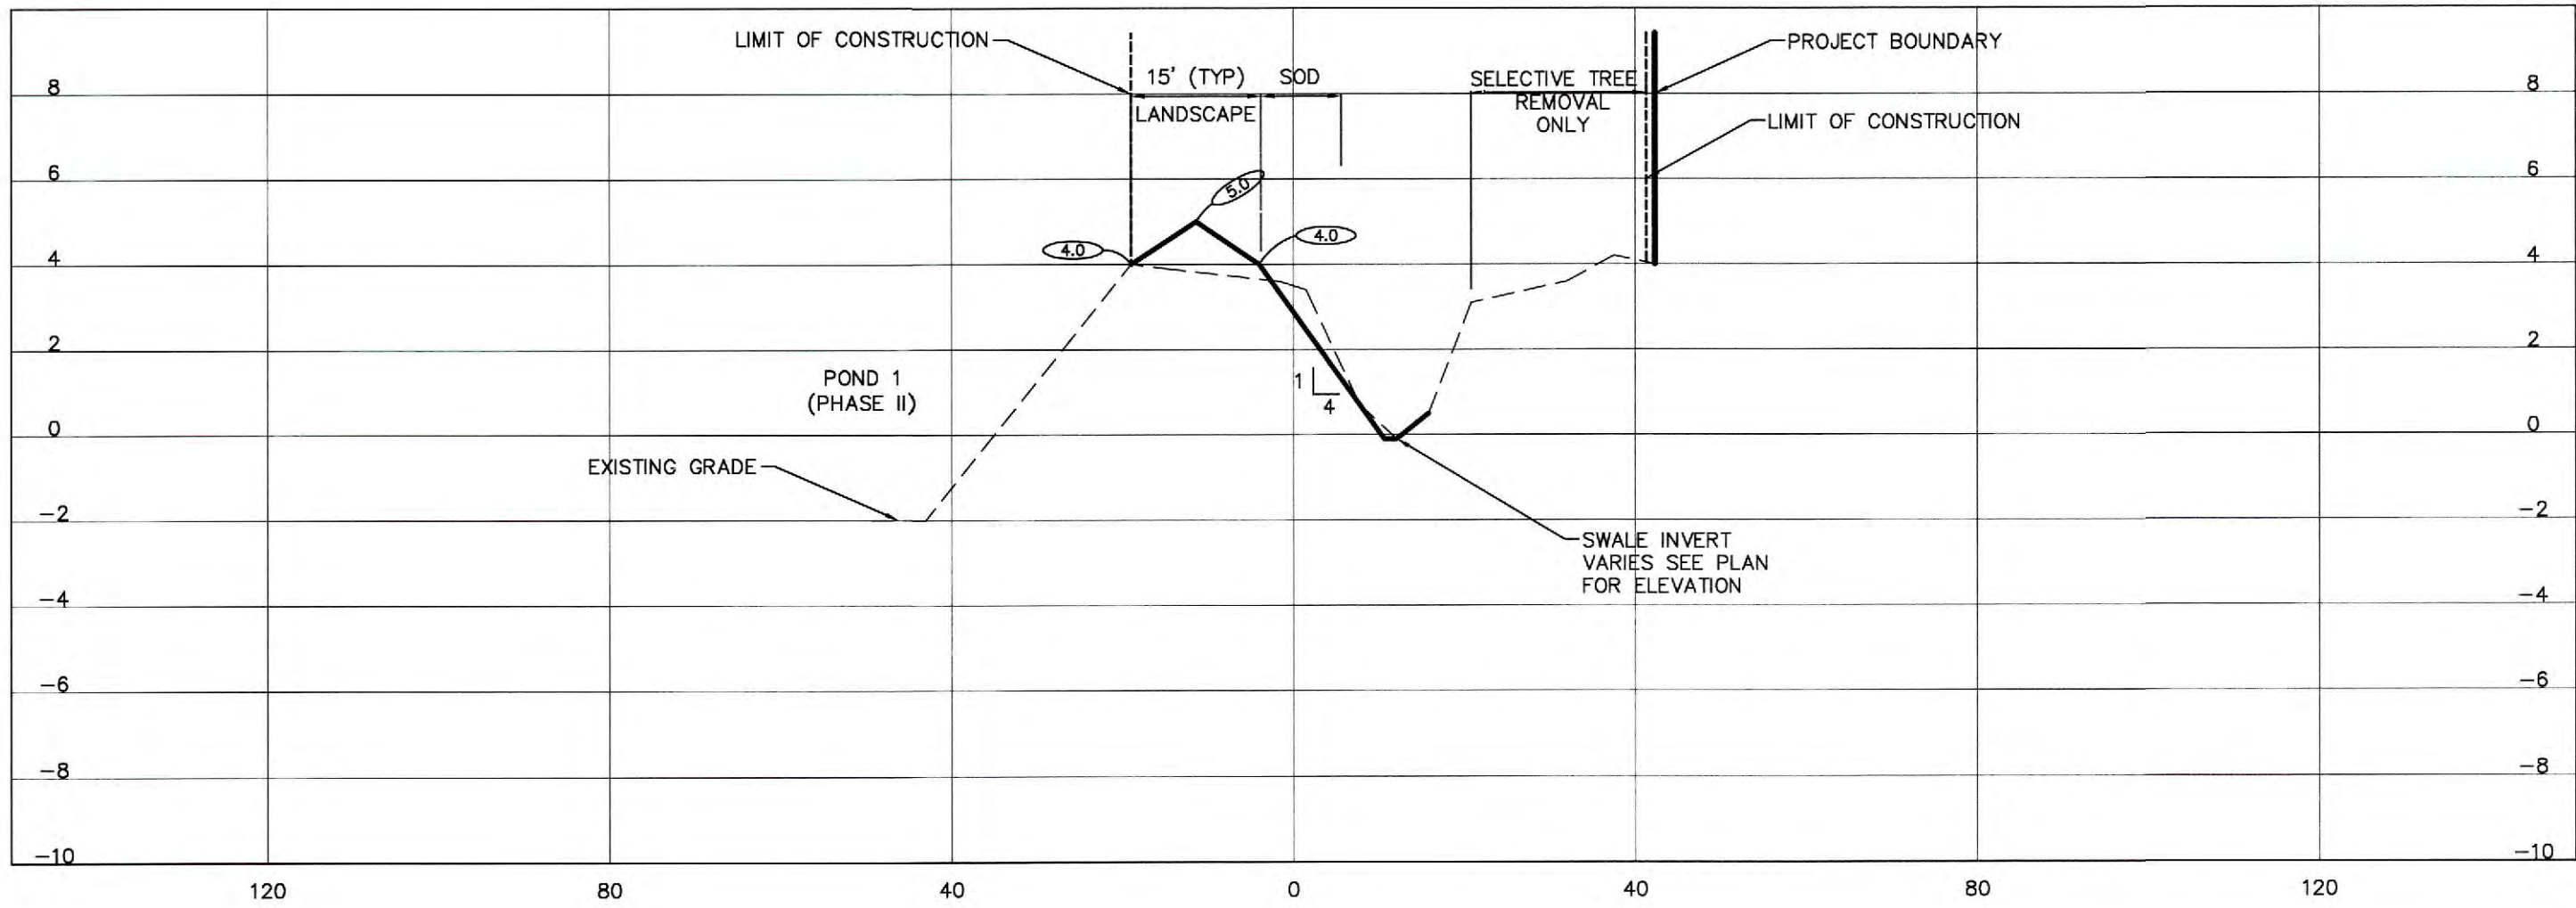


SECTION 14-14

1"=20' (HORIZ.)
1"=4' (VERT.)

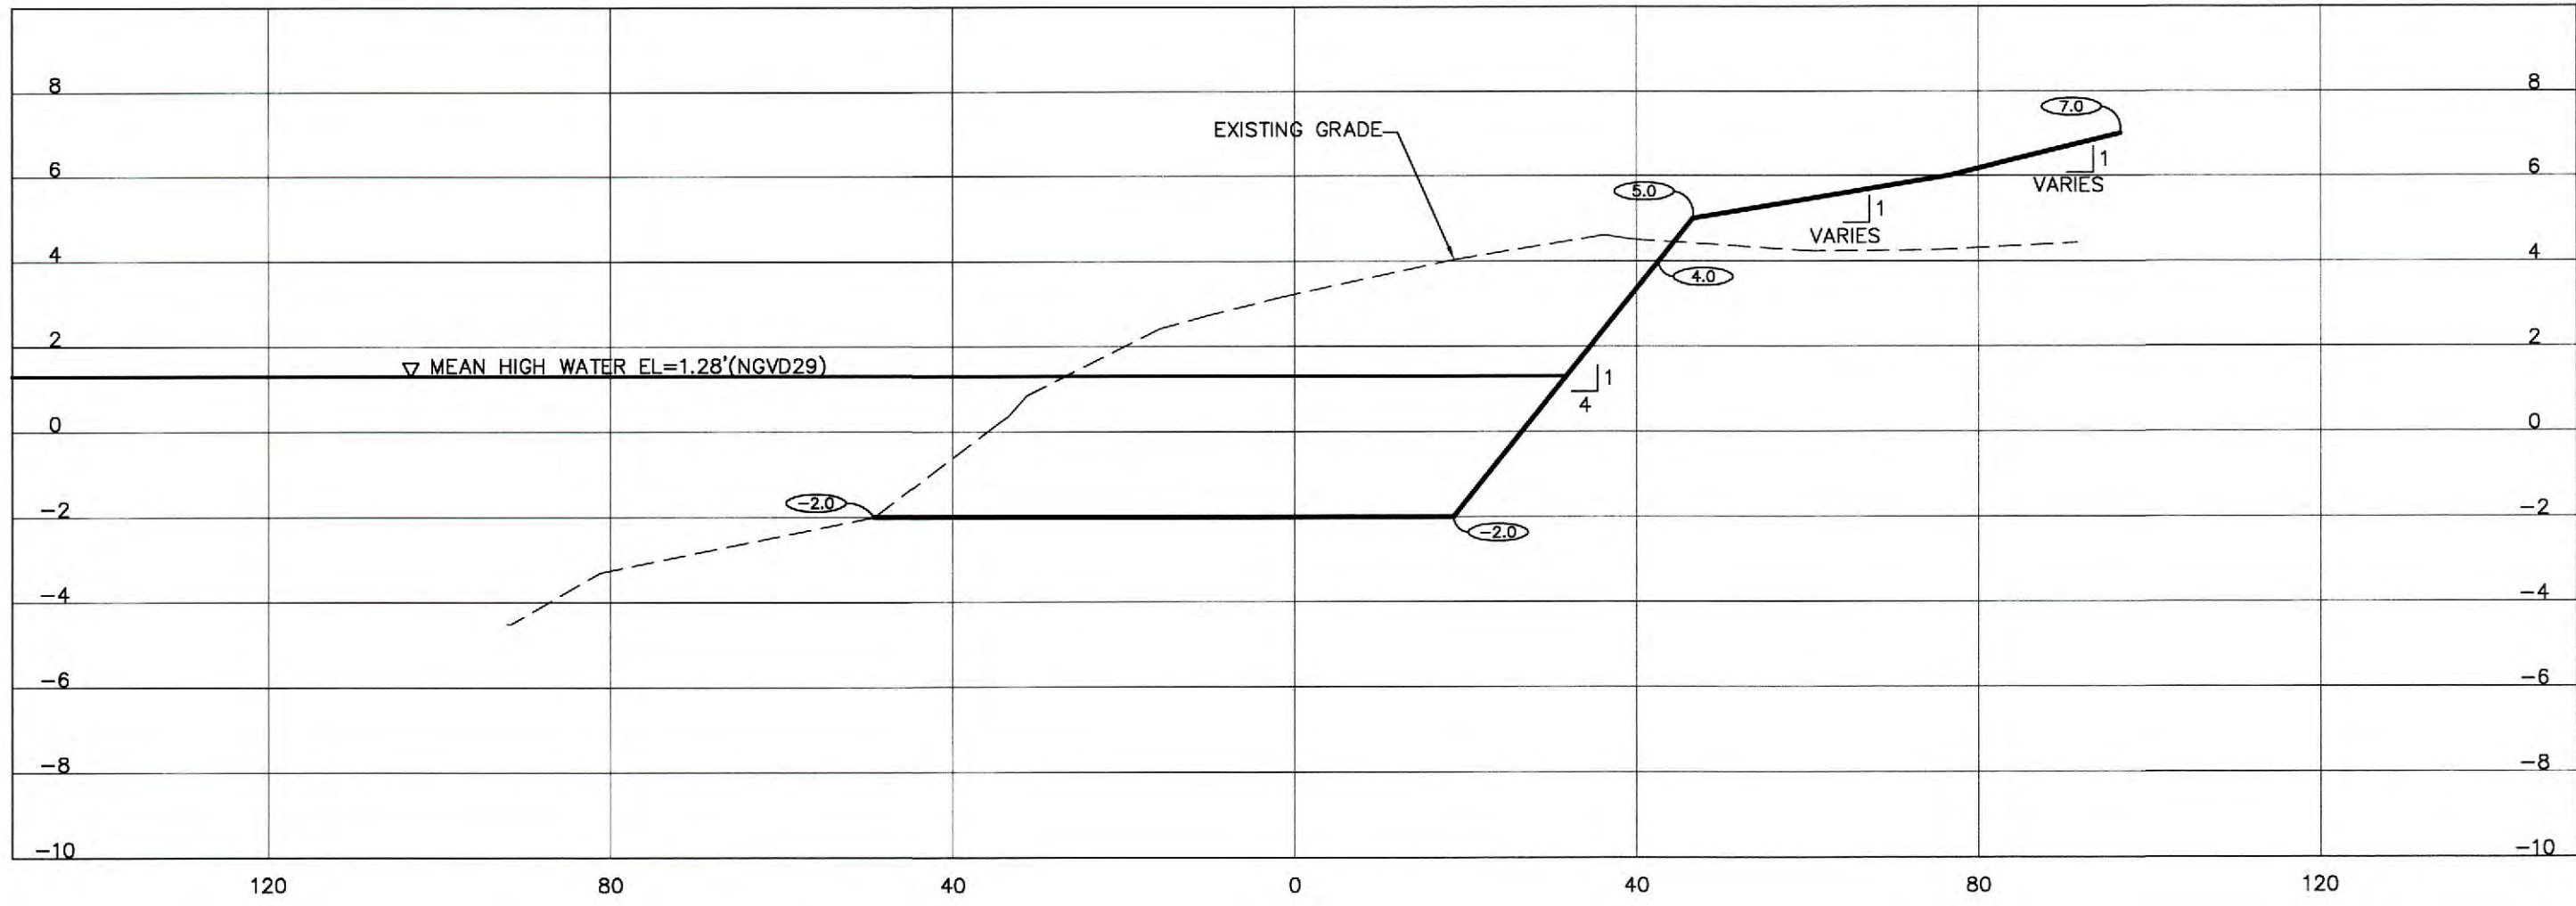


SECTION 15-15

1"=20' (HORIZ.)
1"=4' (VERT.)

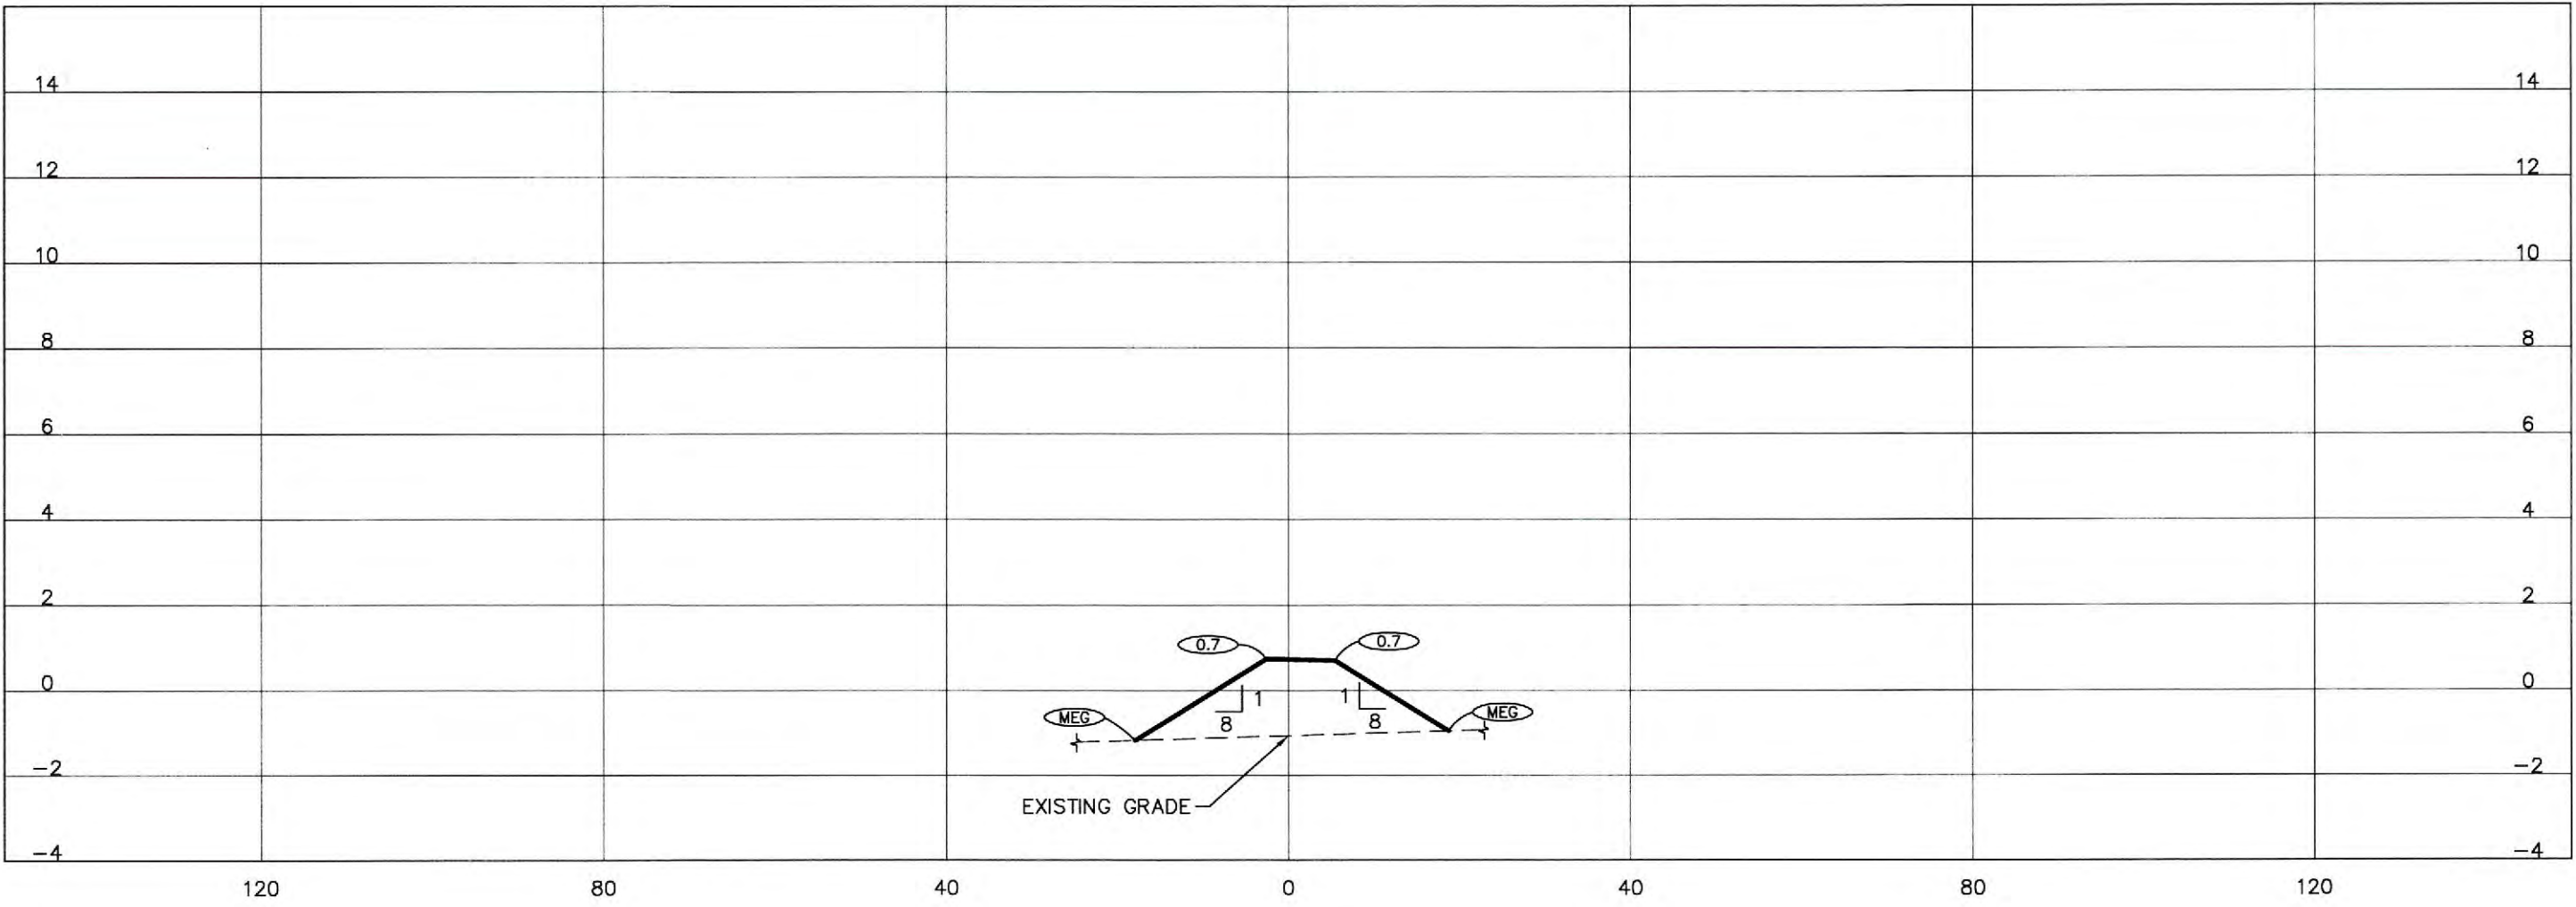


SECTION 16-16

1"=20' (HORIZ.)
1"=4' (VERT.)

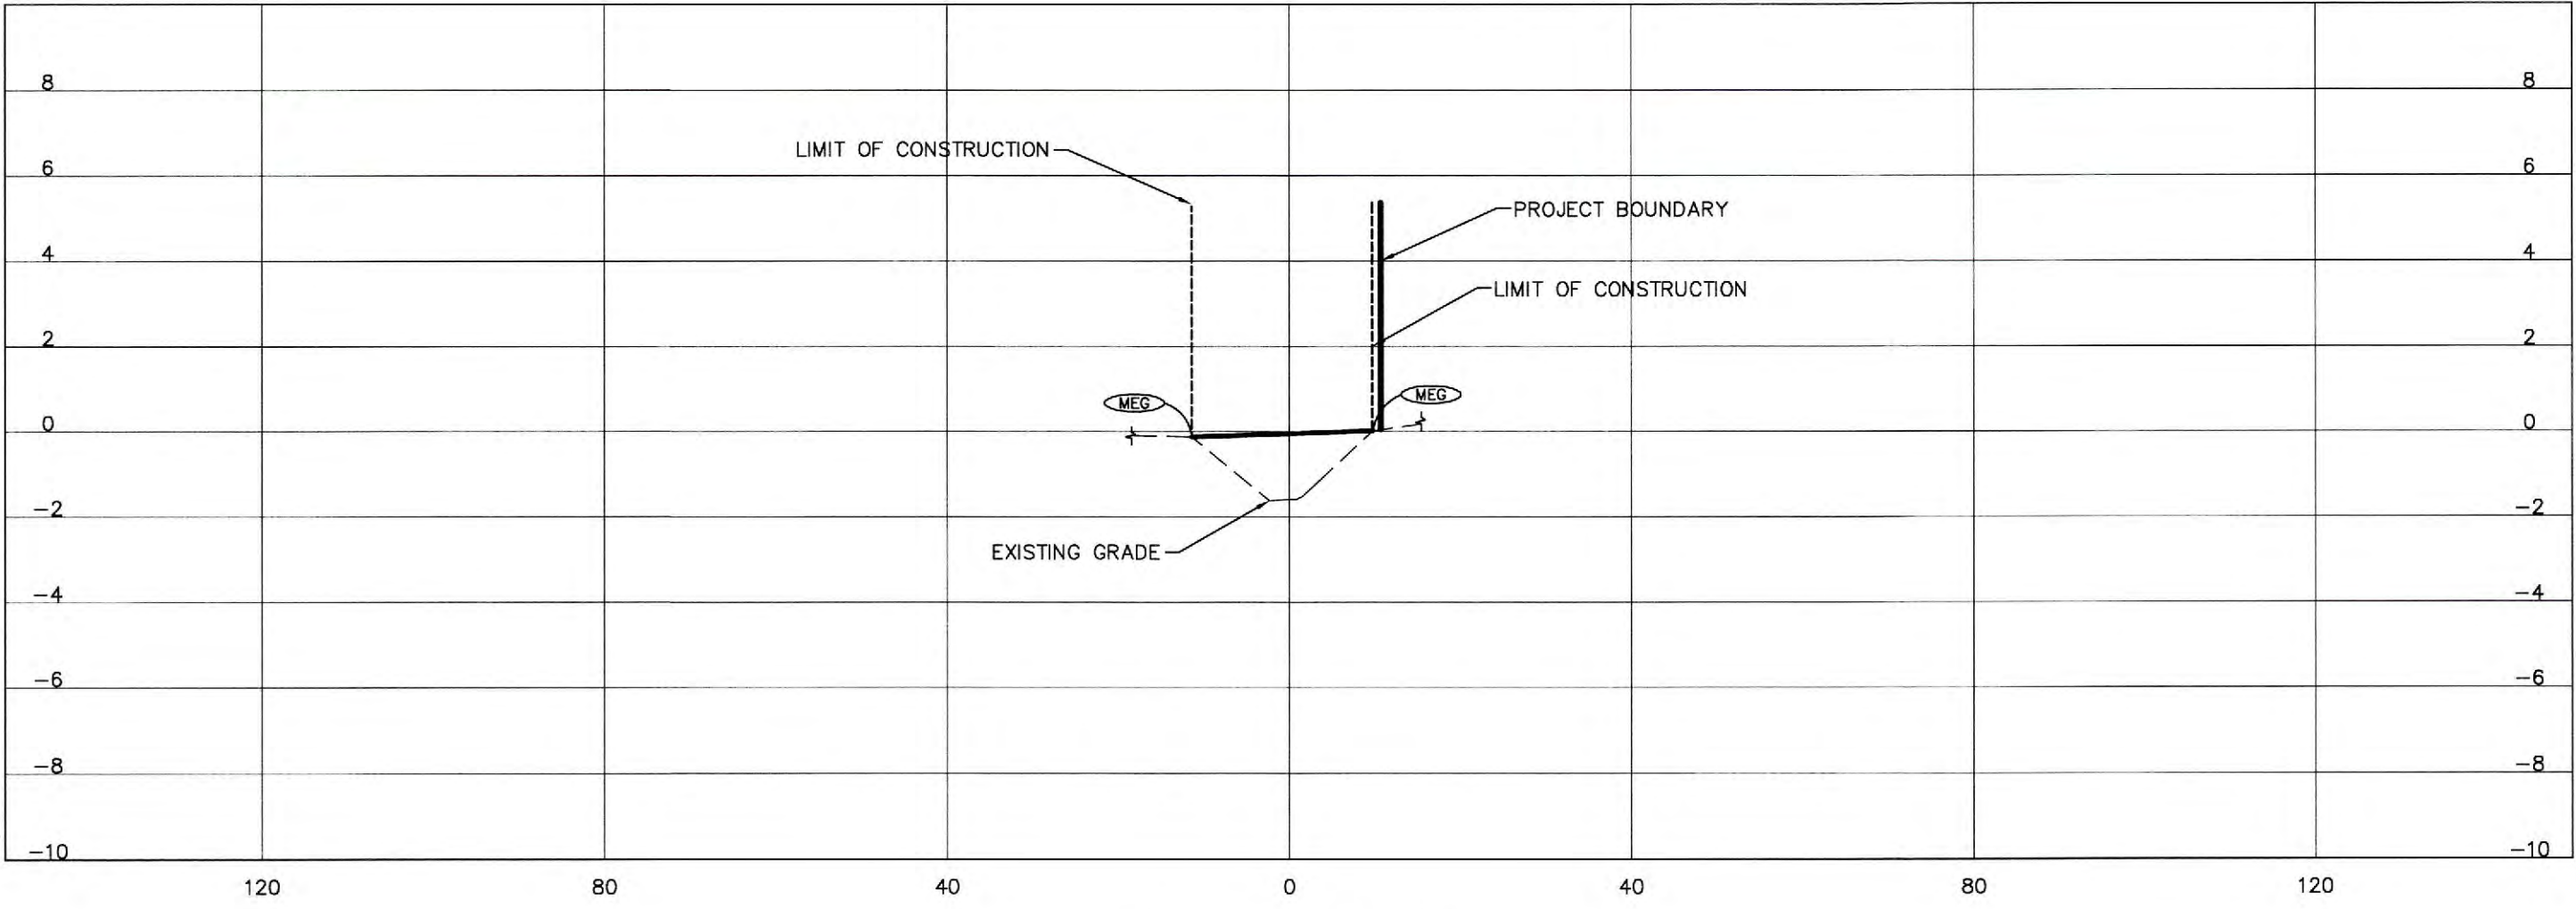

SECTION 17-17

1"=20' (HORIZ.)
1"=4' (VERT.)

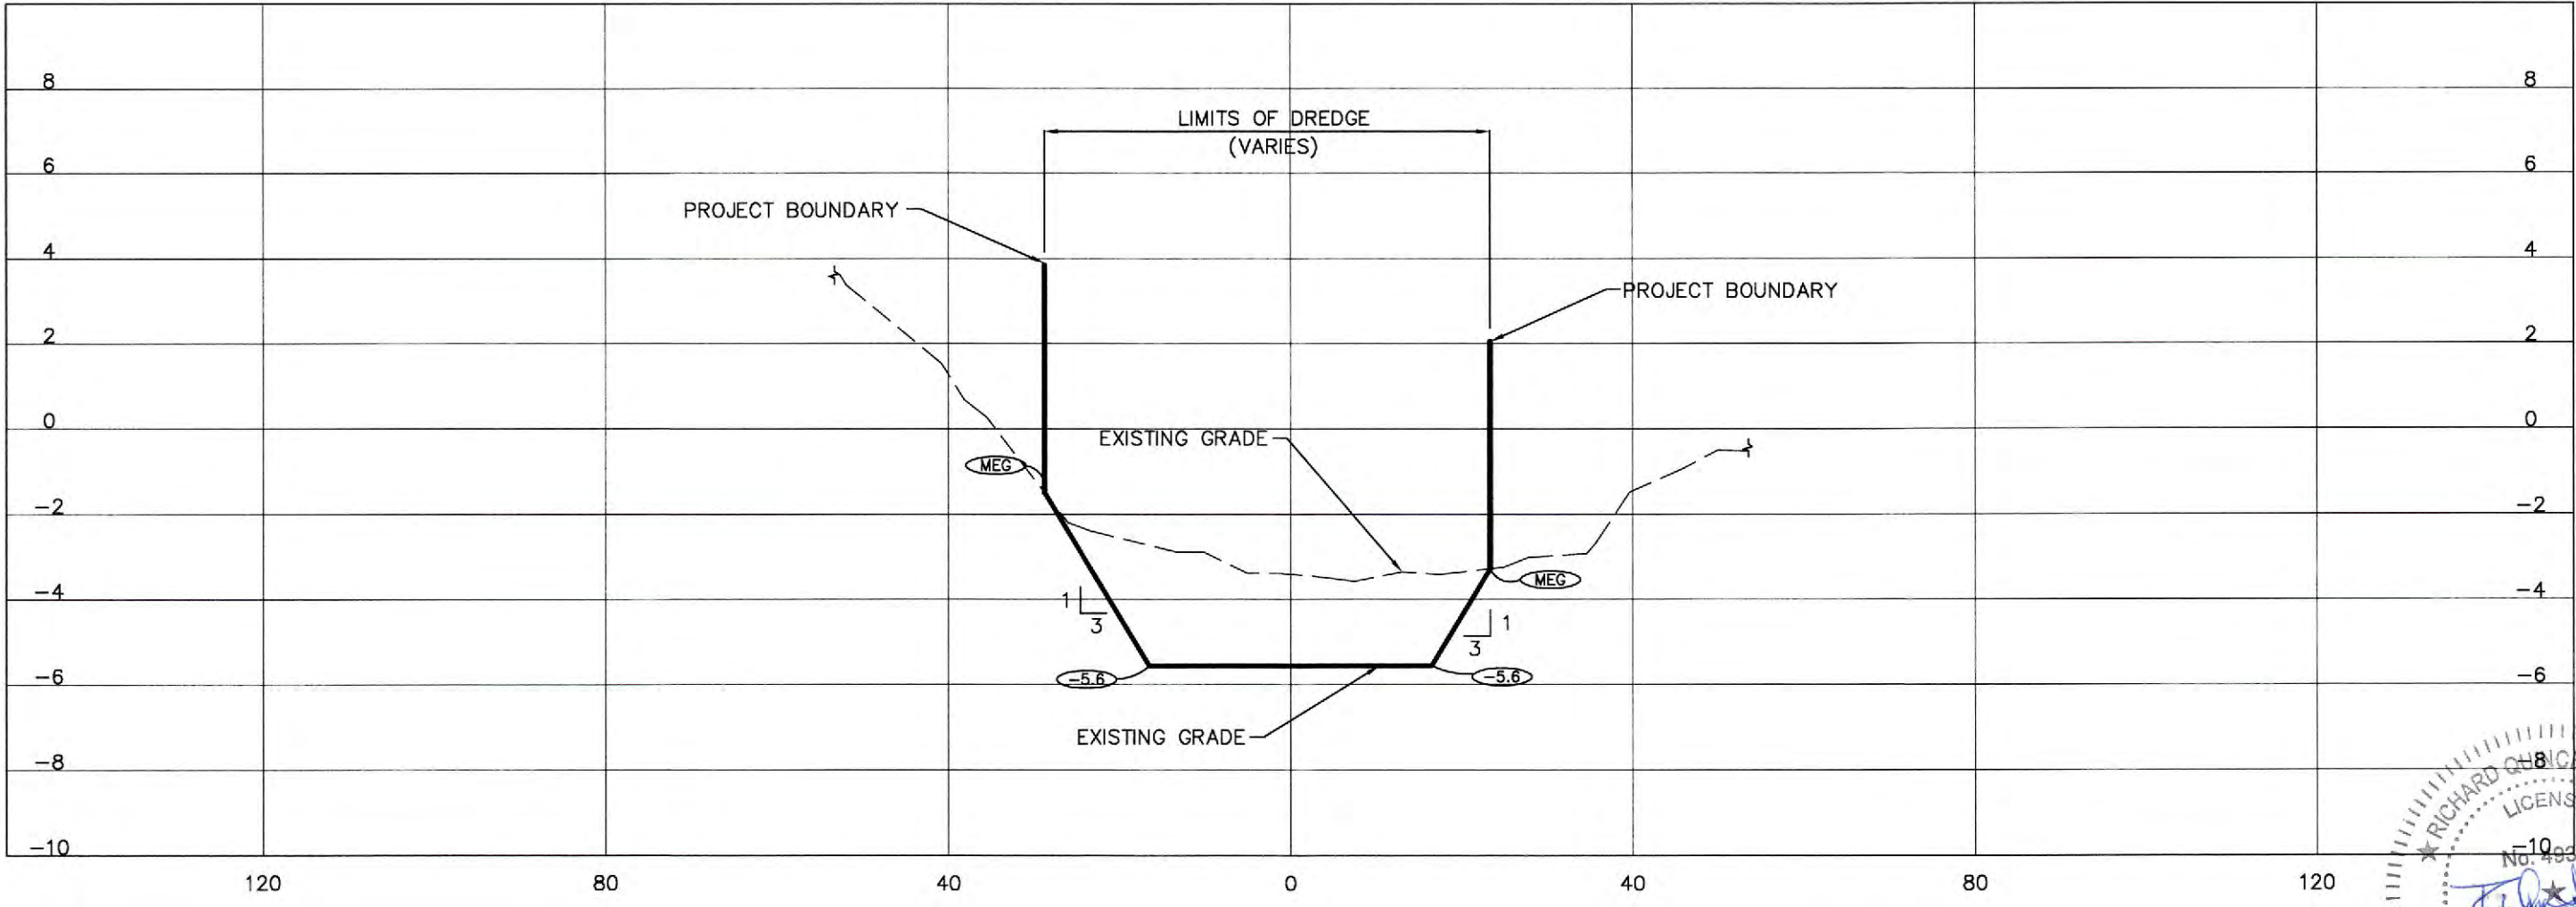

SECTION 18-18

1"=20' (HORIZ.)
1"=4' (VERT.)

Saved: 10/24/2016 4:46:34 PM QSELLERS | Path: 10/24/2016 4:46:34 PM QSELLERS | V:\3150\active\215510519\env\05_rpt-del\env\design\sheet files\PH_ IIB- FIBP_BA-1\215510519-02C-019-022-CS.dwg(01/02/21)


REV	NO.	REVISION	DATE	DRAWN BY / EMP. NO.	CHECKED BY / EMP. NO.	WM APPROVED BY:	ACTIVITY	INITIALS/EMP. NO.	DATE
1	1	REVISE PER RAI# 1, PAGE NUMBERS	SEP/16	AS/102871	RQS/B9561		CONTRACT ADMIN. BY:		







Stantec
6900 Professional Parkway East, Sarasota, FL 34240-8414
Phone 941-407-6900 • Fax 941-407-6910
Certificate of Authorization #27013 • www.stantec.com

The Contractor shall verify and be responsible for all dimensions. DO NOT scale the drawing - any errors or omissions shall be reported to Stantec without delay. The Copyrights to all designs and drawings are the property of Stantec. Reproduction or use for any purpose other than that authorized by Stantec is forbidden.

CLIENT:	MANATEE BOARD OF COUNTY COMMISSIONERS	DATE:	MARCH 2016	TITLE:	GRADING CROSS SECTION
PROJECT:	ROBINSON PRESERVE EXPANSION PHASE IIB RESTORATION	HORIZONTAL SCALE:		VERTICAL SCALE:	
		SEC:	23	TWP:	34S
		RGE:	16E	CROSS REFERENCE FILE NO.:	
				PROJECT NUMBER:	215510519
				SHEET NUMBER:	21
				OF	32

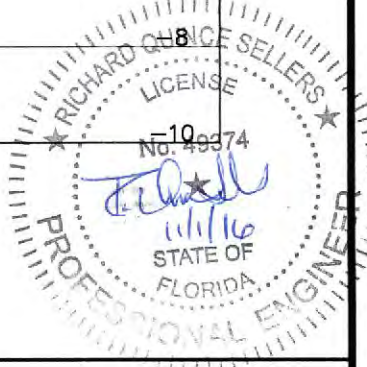

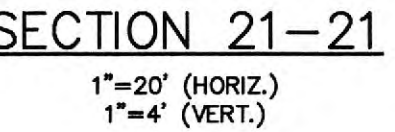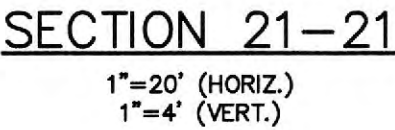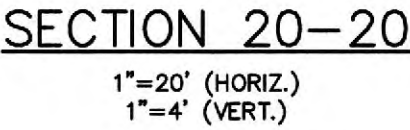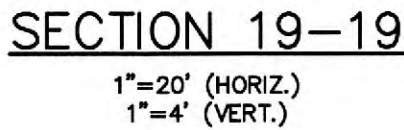

								ACTIVITY	INITIALS/EMP. NO.	DATE
								DESIGNED BY:	RQS/89561	03/2016
								DRAWN BY:	AS/102871	03/2016
								CHECKED BY:		
1	REVISE PER RAI# 1, PAGE NUMBERS			SEP/16	AS/102871	RQS/89561	CONTRACT ADMIN. BY:			
△REV. NO.	REVISION			DATE	DRAWN BY / EMP. NO.	CHECKED BY / EMP. NO.	WM APPROVED BY:			



CLIENT:	MANATEE BOARD OF COUNTY COMMISSIONERS
PROJECT:	ROBINSON PRESERVE EXPANSION PHASE IIB RESTORATION

DATE: **MARCH 2016**

HORIZONTAL SCALE:

VERTICAL SCALE:

SEC: 23 & 26	TWP: 34S	RGE: 16E
--------------------	-------------	-------------



TITLE: GRADING CROSS SECTION

CROSS REFERENCE FILE NO.:	PROJECT NUMBER: 215510519
---------------------------	------------------------------

R. QUINCE SELLERS, P.E.
FLORIDA LICENSE NO. 49374


INDEX NUMBER:

SHEET NUMBER: 22 OF

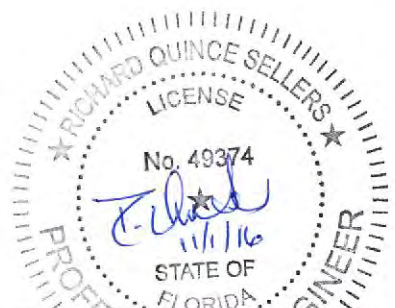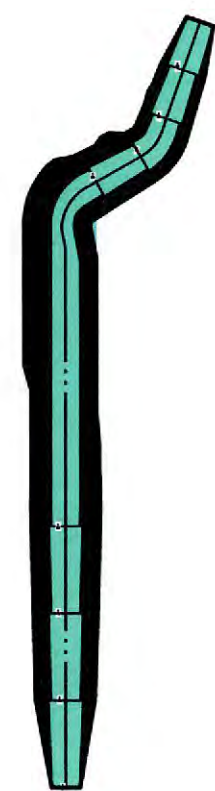


				ACTIVITY	INITIALS/EMP. NO.	DATE	 Stantec 6900 Professional Parkway East, Sarasota, FL 34240-8414 Phone 941-907-6900 • Fax 941-907-6910 Certificate of Authorization #27013 • www.stantec.com				CLIENT:	MANATEE BOARD OF COUNTY COMMISSIONERS		DATE:	MARCH 2016		TITLE:	PLANTING PLAN		PROFESSIONAL ENGINEER R. QUINCE SEILFORS, P.E. FLORIDA LICENSE NO. 49374 INDEX NUMBER:
3	REVISE PER RAI#1	SEP/16	AS/102871	RQS/89561	DESIGNED BY:	RQS/89561					03/2016	HORIZONTAL SCALE:			VERTICAL SCALE:					
2	REVISE PROJECT BOUNDARY IN DREDGE AREA	6/28/16	AS/102871	RQS/89561	DRAWN BY:	AS/102871					03/2016									
1	REVISE SOUTH MOUND AND KAYAK LAUNCH AREAS	6/15/16	AS/102871	RQS/89561	CHECKED BY:															
				CONTRACT ADMIN. BY:				PROJECT:	ROBINSON PRESERVE EXPANSION PHASE IIB RESTORATION		SEC. 2 6 26 34S 16E		TWP. RGE. 34S 16E		CROSS REFERENCE FILE NO.:	PROJECT NUMBER:	215510519	SHEET NUMBER:	23	OF 32
Δ REV. NO.	REVISION	DATE	DRAWN BY / EMP. NO.	CHECKED BY / EMP. NO.	WM APPROVED BY:															


Saved: 10/25/2016 6:02:51 PM ASHAZAK | Printed: 10/25/2016 9:53:05 AM ASHAZAK | \\X:\155\Verwa\215510519\Ver\03\p3-pl-vert.dwg User: ashaazak File: \\X:\155\Verwa\215510519\Ver\03\p3-pl-vert.dwg User: ashaazak File: \\X:\155\Verwa\215510519\Ver\03\p3-pl-vert.dwg User: ashaazak

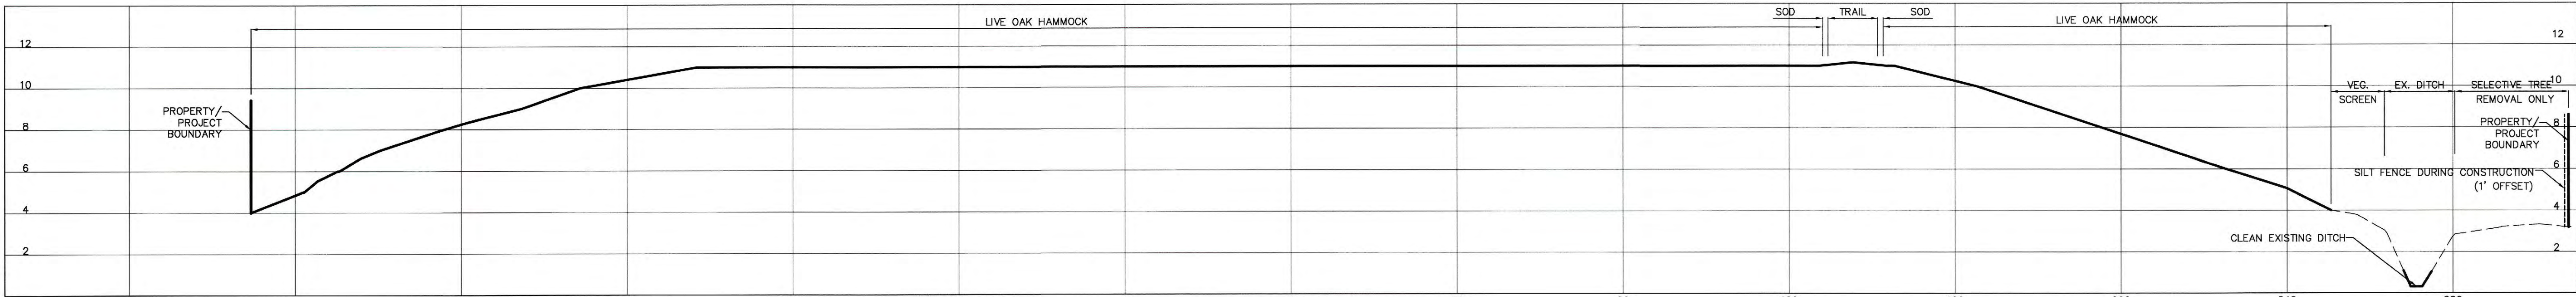


SECTION P1-P1
1"=20' (HORIZ.)
1"=4' (VERT.)

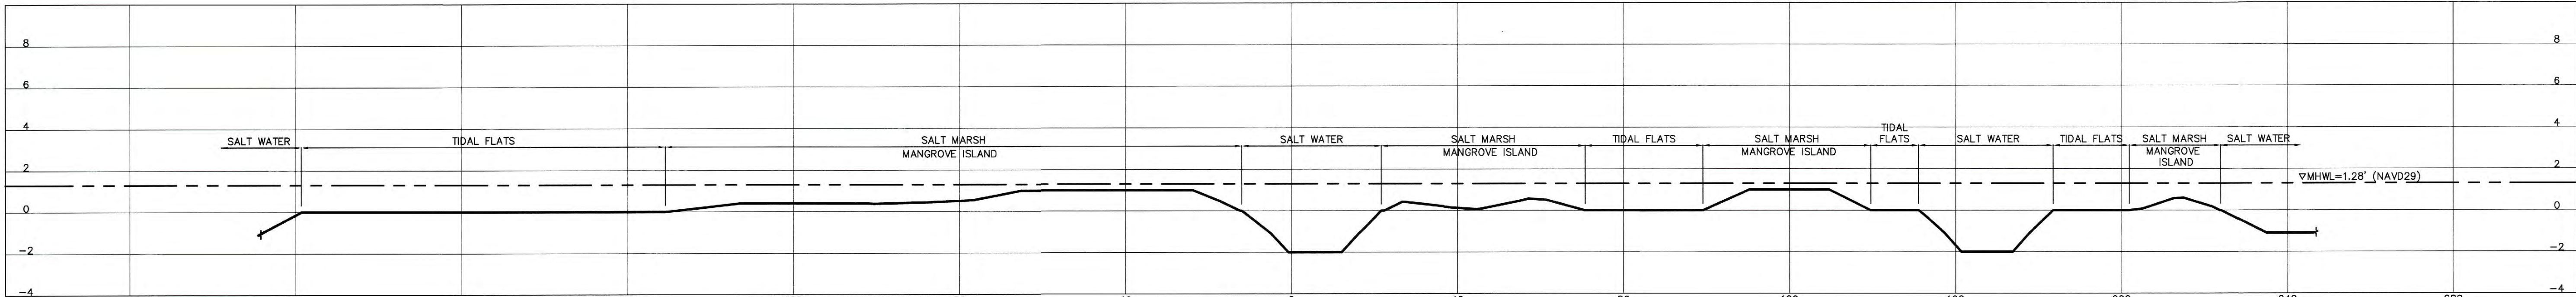

SECTION P2-P2
1"=20' (HORIZ.)
1"=4' (VERT.)

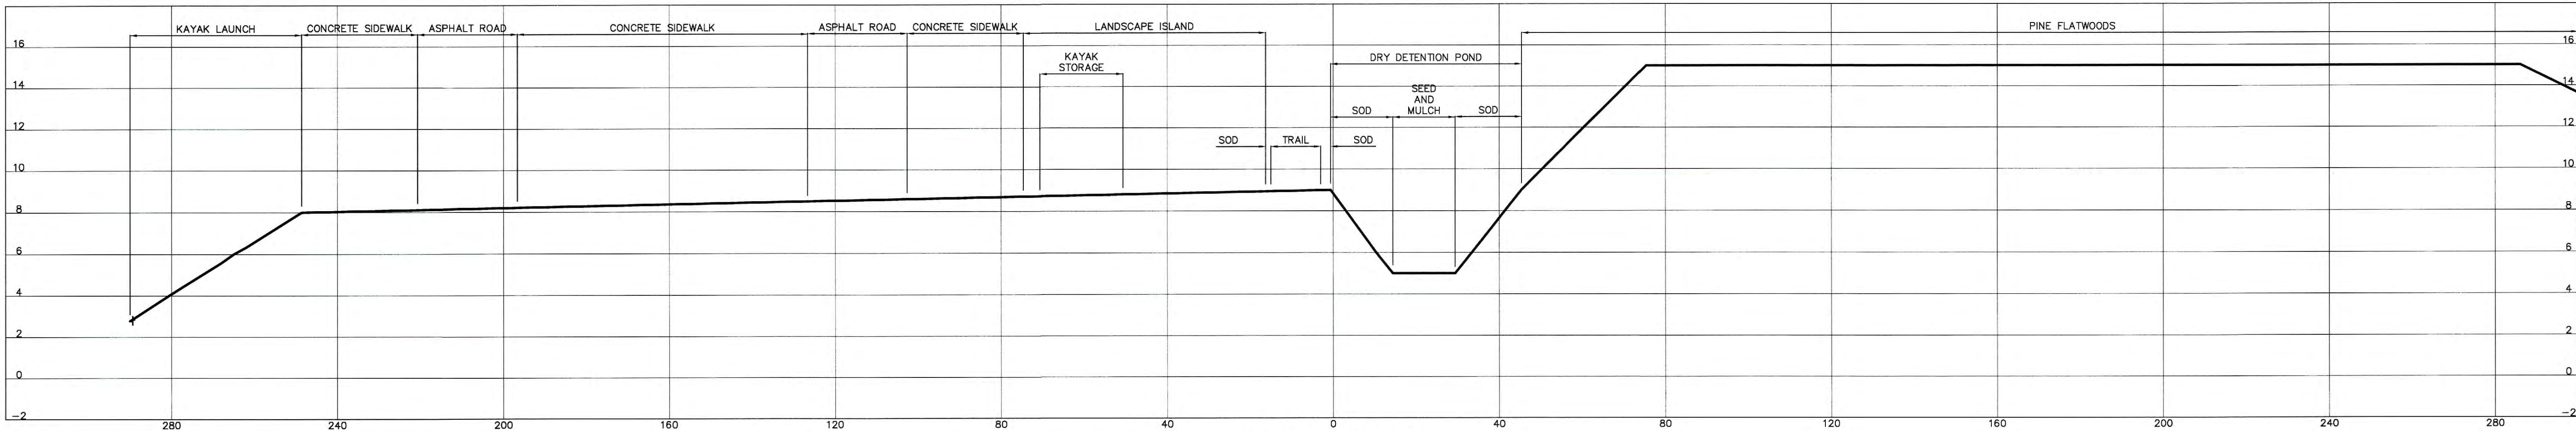

SECTION P3-P3
1"=20' (HORIZ.)
1"=4' (VERT.)

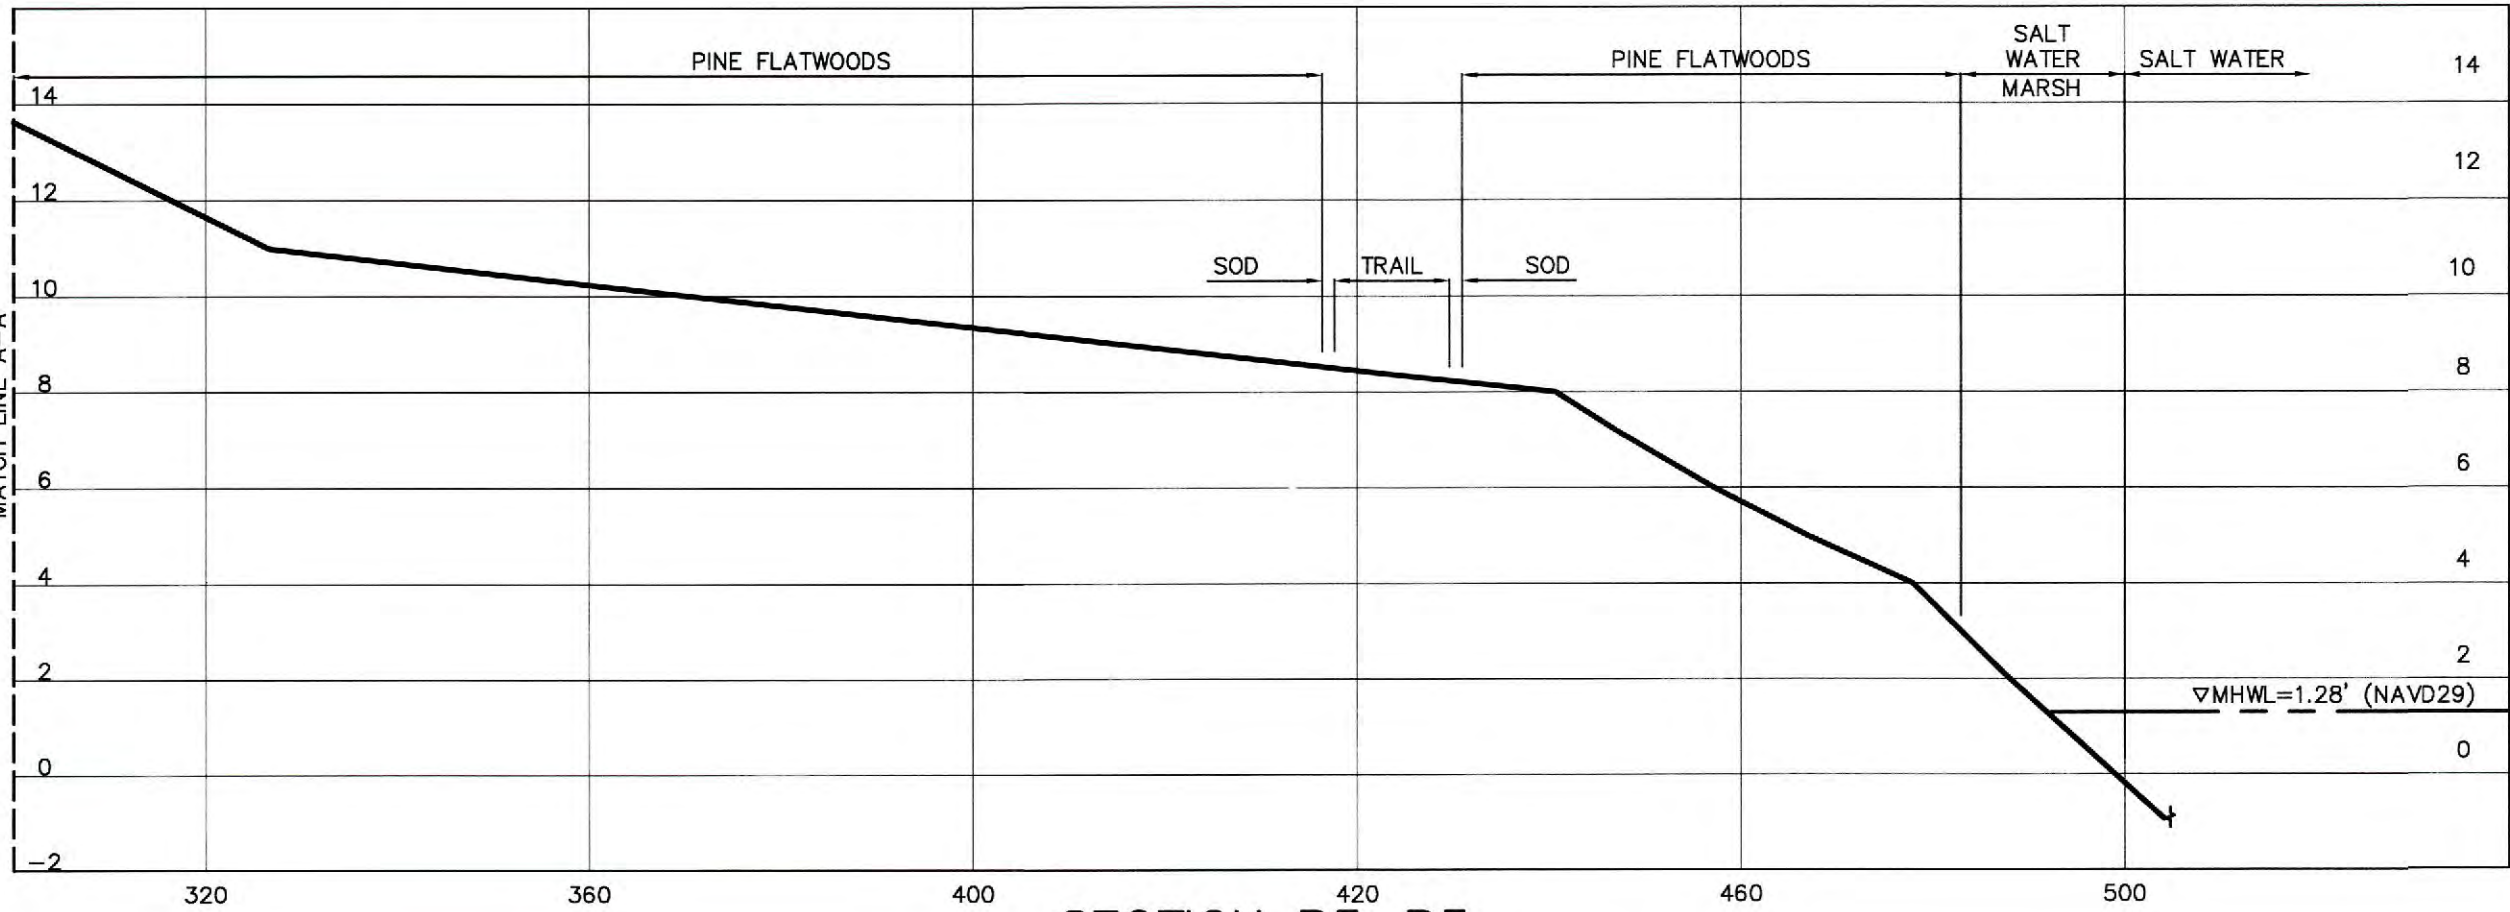

SECTION P3-P3
1"=20' (HORIZ.)
1"=4' (VERT.)

REV	NO.	REVISION	DATE	DRAWN BY / EMP. NO.	CHECKED BY / EMP. NO.	ACTIVITY	INITIALS/EMP. NO.	DATE
1	1	REVISE PER RAI# 1, PAGE NUMBERS	SEP/16	AS/102871	RQS/89561	CONTRACT ADMIN. BY:		
1	1	REVISE PER RAI# 1, PAGE NUMBERS	SEP/16	AS/102871	RQS/89561	WM APPROVED BY:		


Stantec
6600 Professional Parkway East, Sarasota, FL 34240-8414
Phone 941-567-6900 • Fax 941-567-6910
Certificate of Authorization K27013 • www.stantec.com

The Contractor shall verify and be responsible for all dimensions. DO NOT scale the drawing - any errors or omissions shall be reported to Stantec without delay. The Copyrights to all designs and drawings are the property of Stantec. Reproduction or use for any purpose other than that authorized by Stantec is forbidden.




CLIENT: MANATEE BOARD OF COUNTY COMISSIONERS
PROJECT: ROBINSON PRESERVE EXPANSION PHASE IIB RESTORATION

DATE: MARCH 2016
HORIZONTAL SCALE:
VERTICAL SCALE:
SHEET: 23 OF 28
TWP: 34S
RGE: 16E

TITLE: PLANTING SECTIONS
CROSS REFERENCE FILE NO.:
PROJECT NUMBER: 215510519

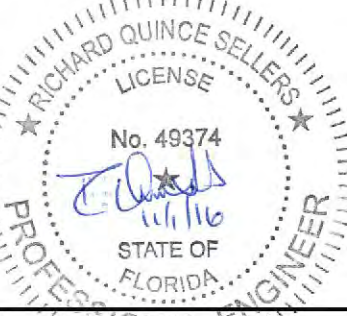

R. QUINCE SELLERS, P.E.
FLORIDA LICENSE NO. 49374
INDEX NUMBER:
SHEET NUMBER: 24 OF 32

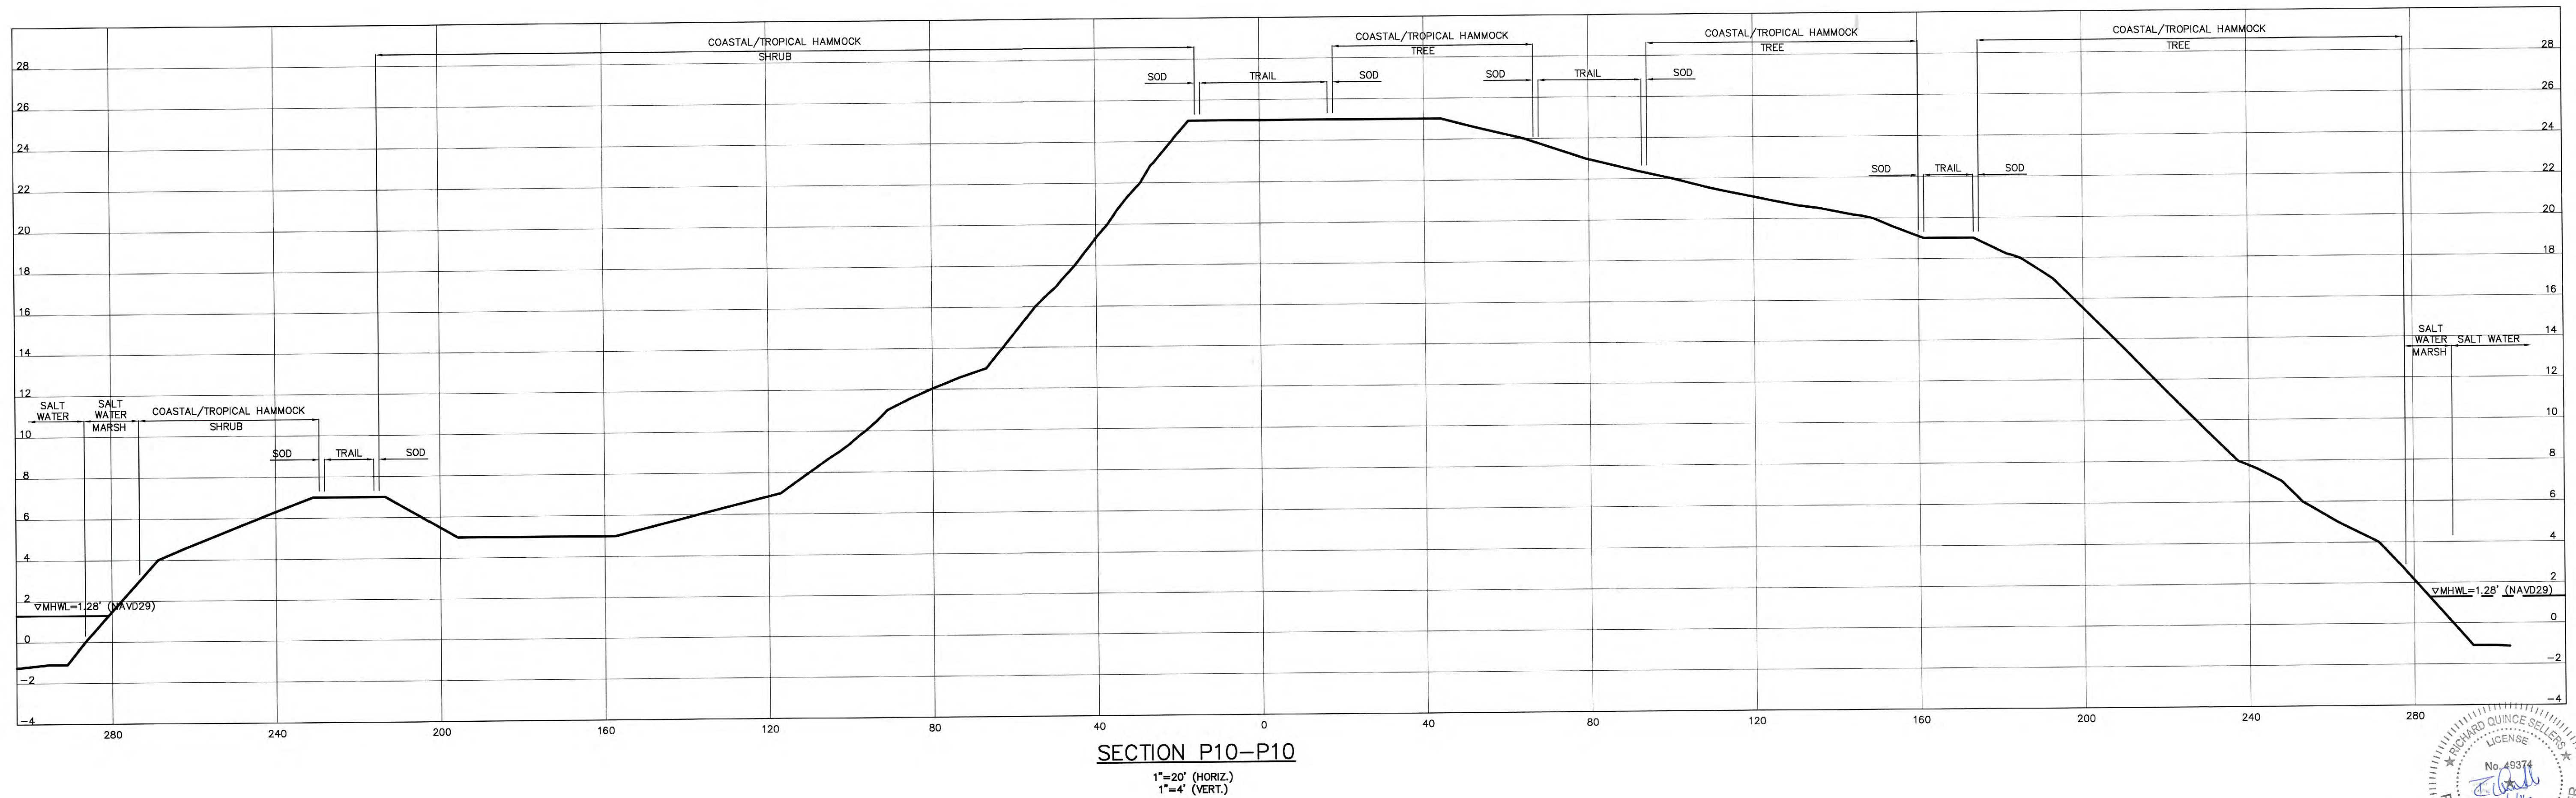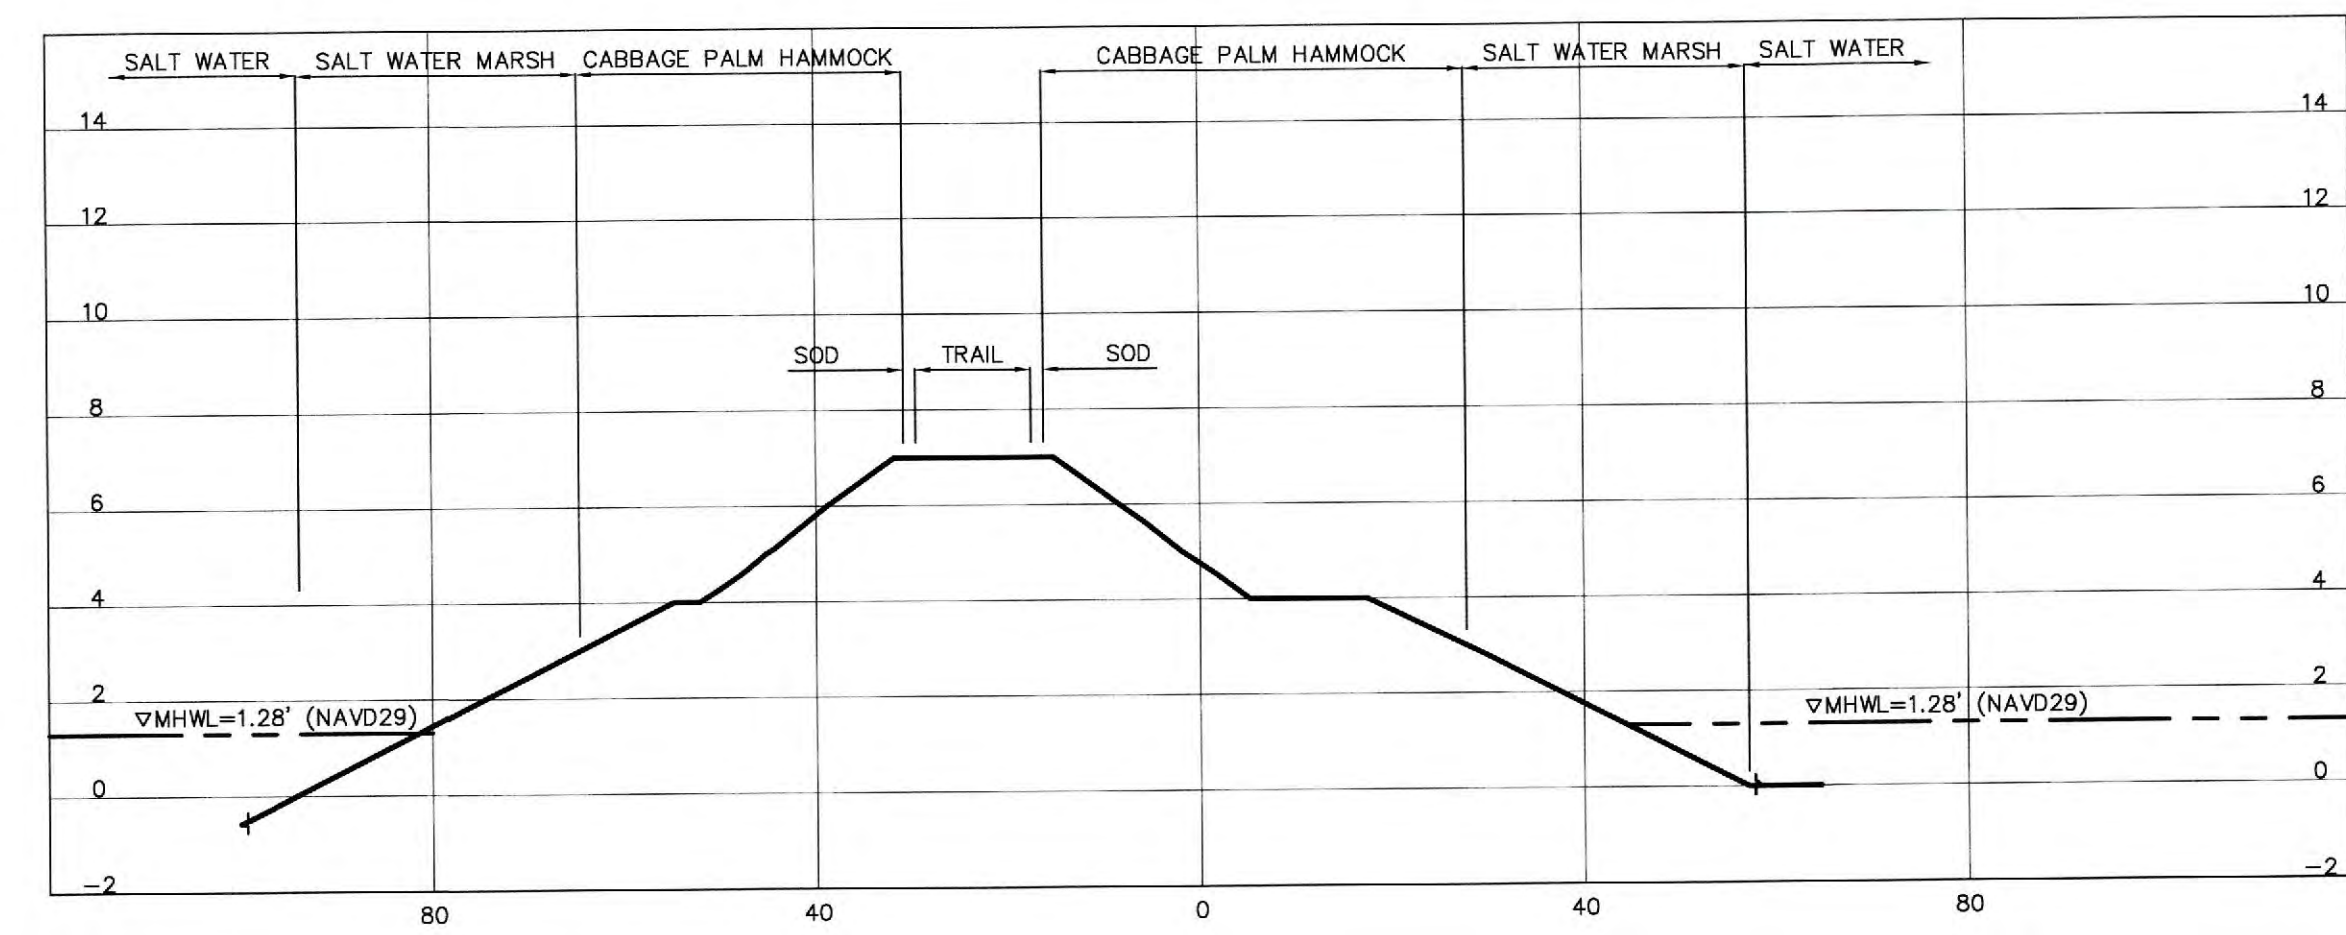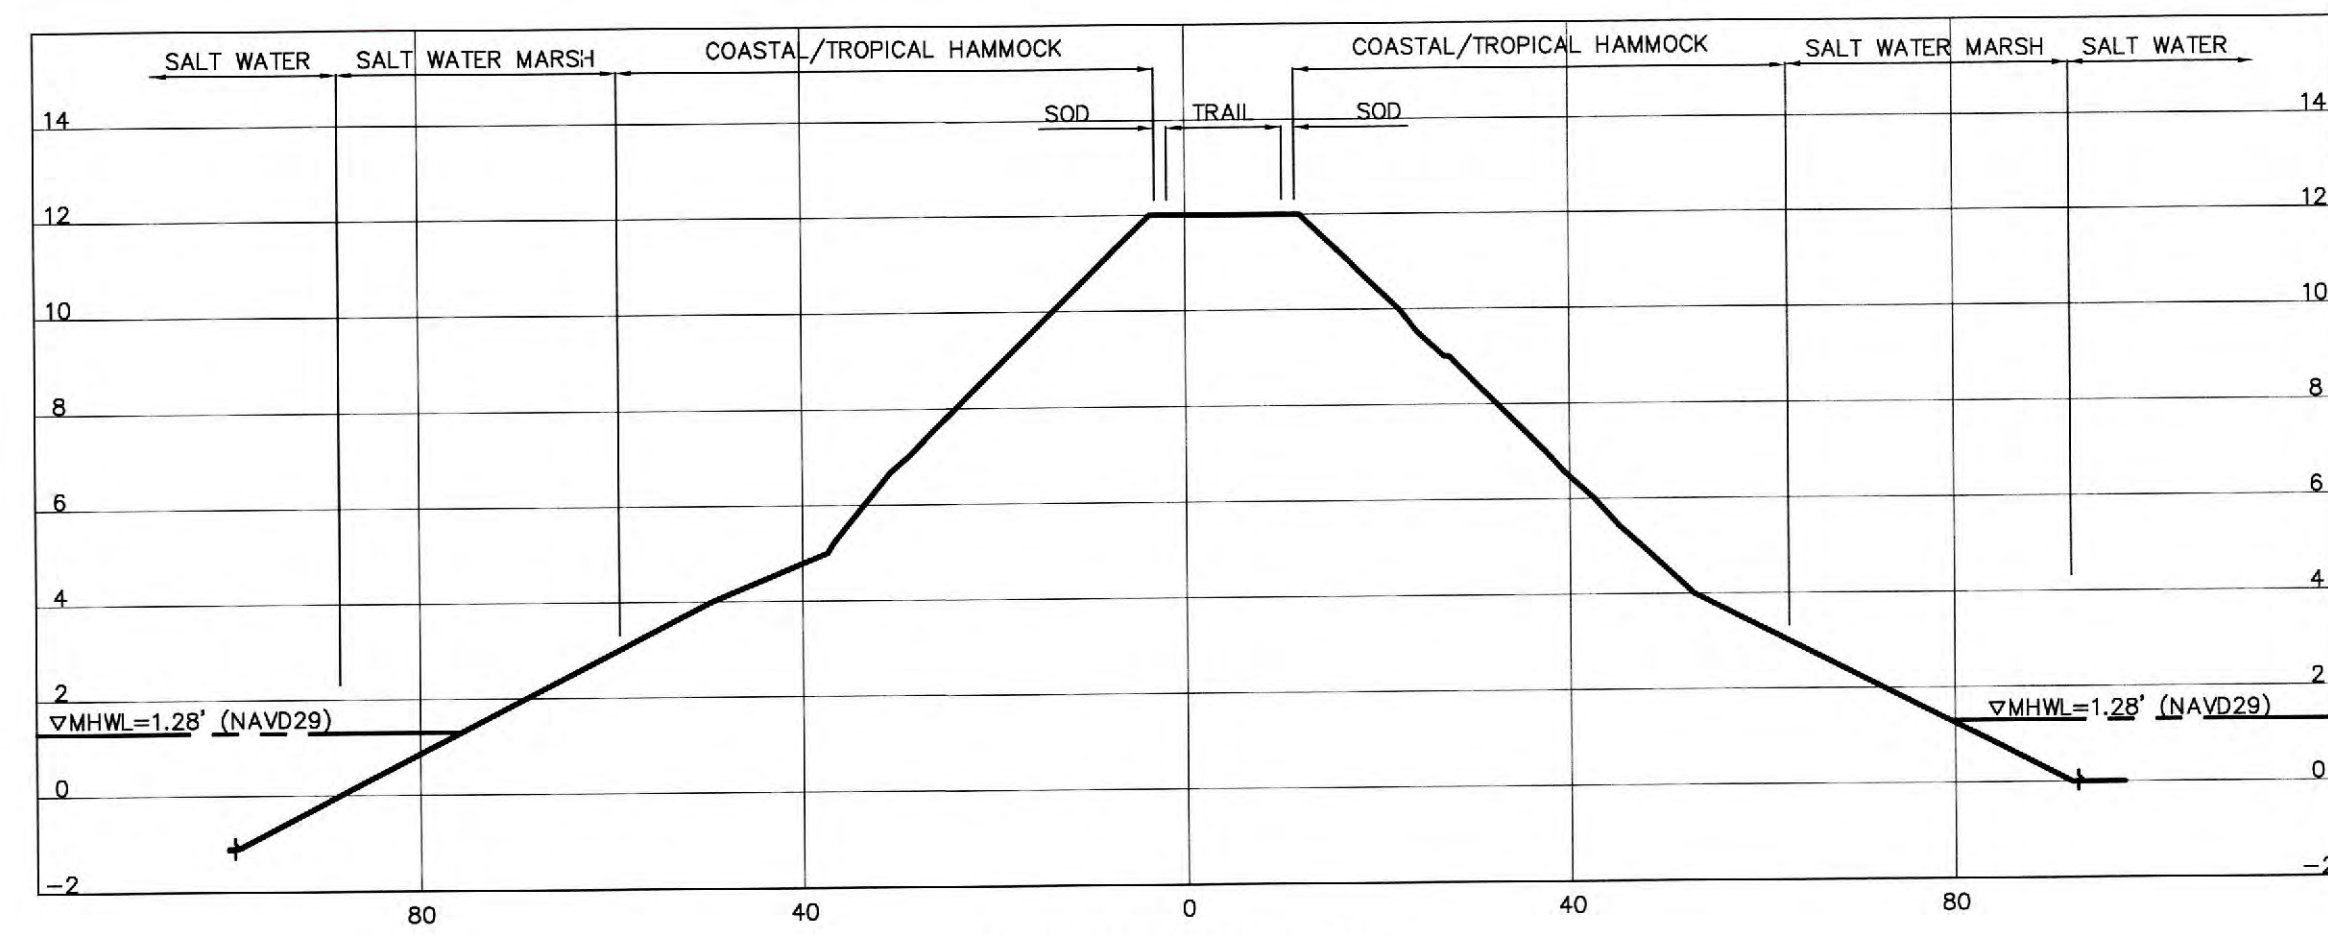

				ACTIVITY		INITIALS/EMP. NO.	DATE	 Stantec 6800 Professional Parkway East, Sarasota, FL 34240-8414 Phone 941-607-6900 • Fax 941-907-9811 Certificate of Authorization K27013 • www.stantec.com The Contractor shall verify and be responsible for all dimensions. DO NOT scale the drawing - any errors or omissions shall be reported to Stantec without delay. The Copyrights to all designs and drawings are the property of Stantec. Reproduction or use for any purpose other than that authorized by Stantec is forbidden.	CLIENT:	MANATEE BOARD OF COUNTY COMMISSIONERS		 TITLE: PLANTING SECTIONS R. QUINCE, P.E. FLORIDA LICENSE NO. 49374 INDEX NUMBER:			
				DESIGNED BY:		RQS/89561	03/2016		PROJECT: ROBINSON PRESERVE EXPANSION PHASE IIB RESTORATION						
				DRAWN BY:		AS/102871	03/2016								
				CHECKED BY:											
1	REVISE PER RAI# 1, PAGE NUMBERS			SEP/16	AS/102871	RQS/89561	CONTRACT ADMIN. BY:		CROSS REFERENCE FILE NO.:	PROJECT NUMBER:	215510519	SHEET NUMBER:	27	OF	32
Δ/REV. NO.	REVISION			DATE	DRAWN BY / EMP. NO.	CHECKED BY / EMP. NO.	WM APPROVED BY:								