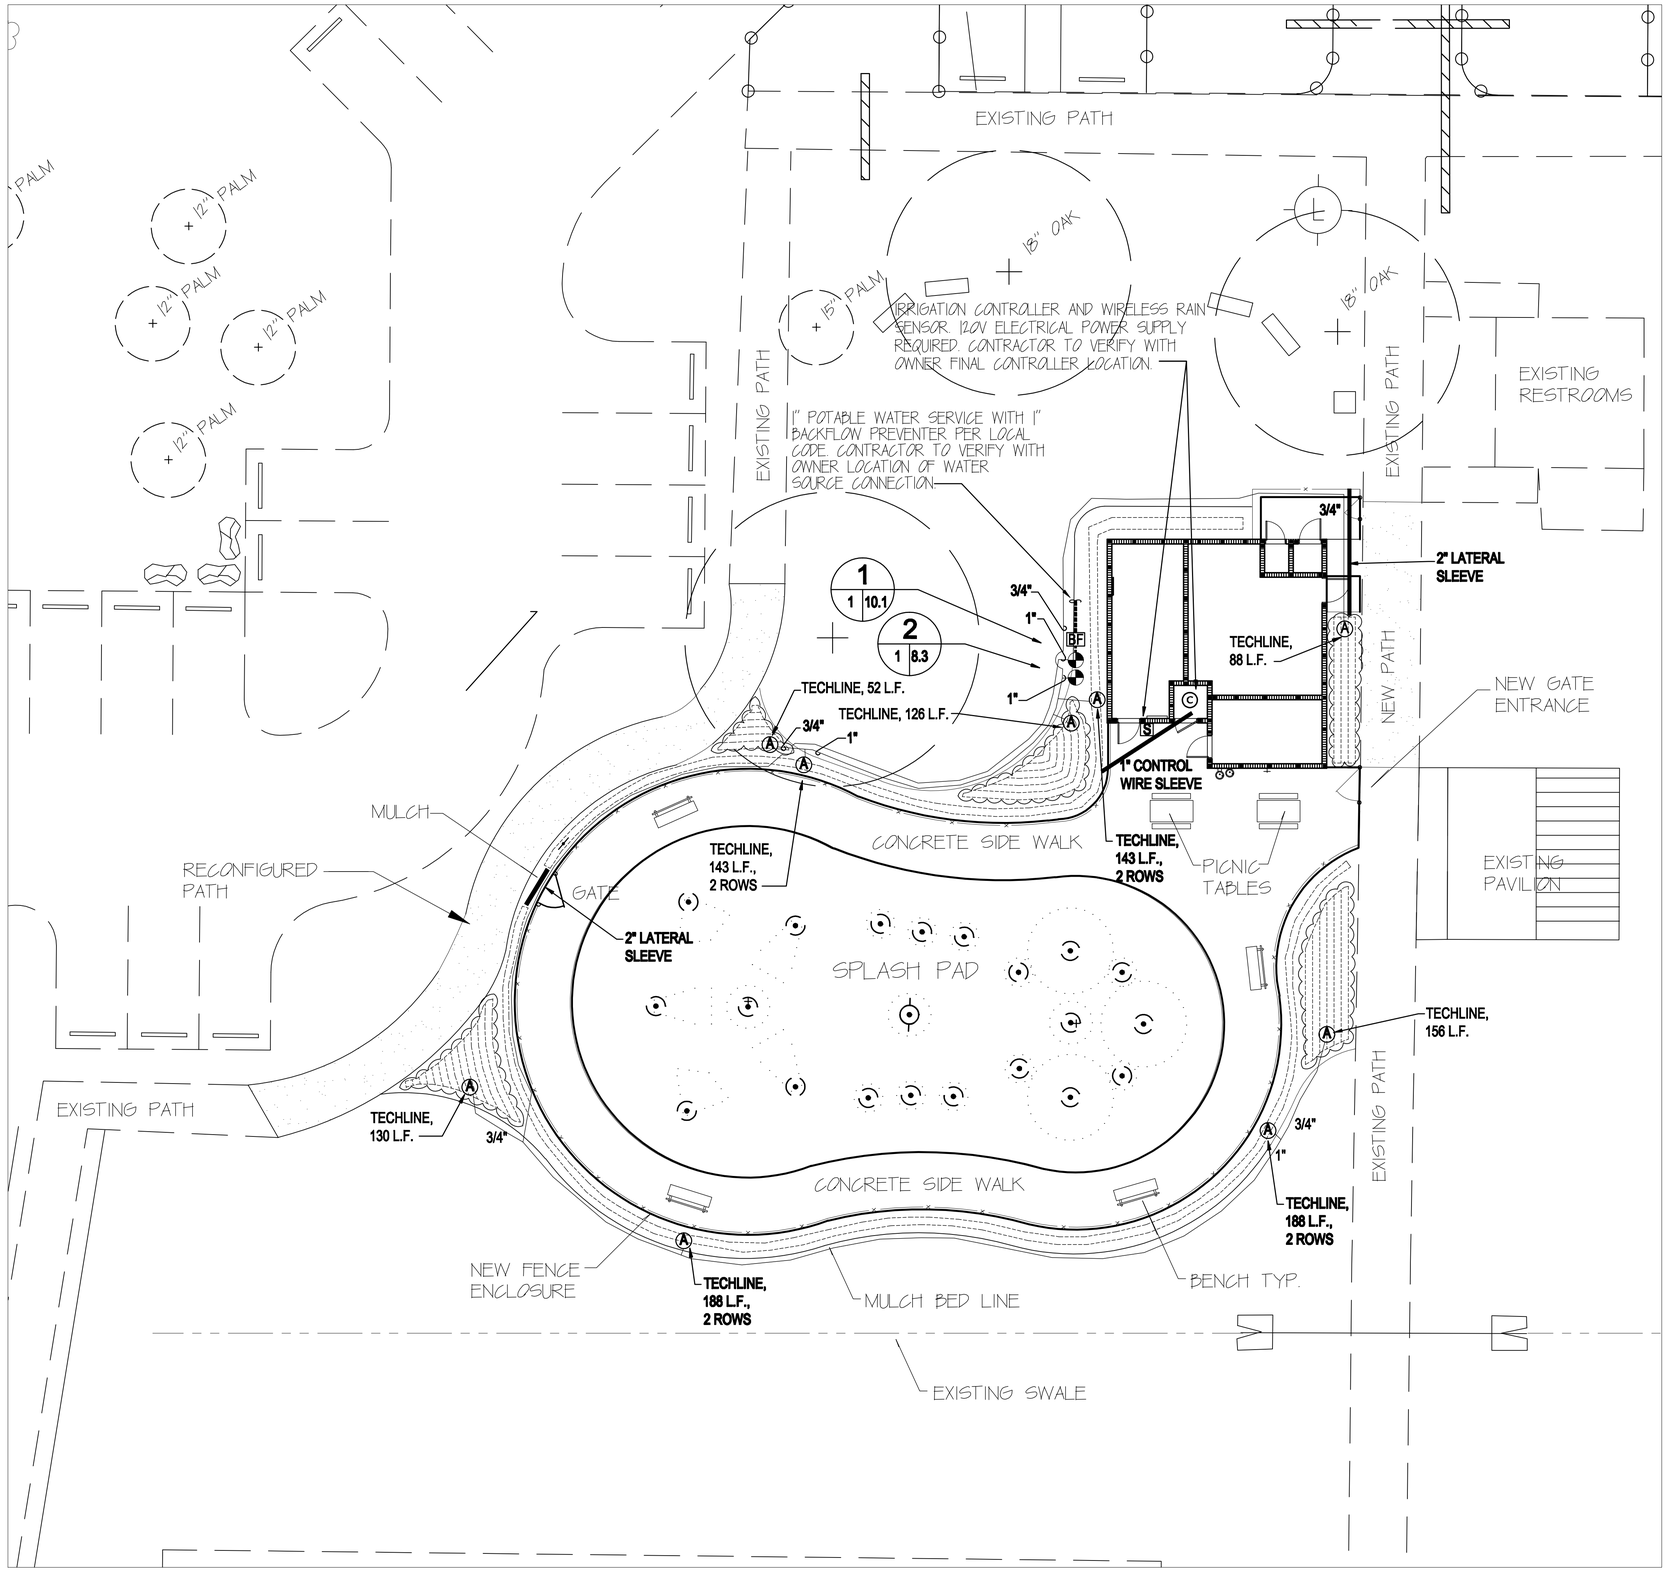

IRRIGATION LEGEND

- (C) HUNTER PRO-C SERIES CONTROLLER, MODEL PC 3001
- [S] HUNTER WIRELESS MINI-CLIK RAIN SENSOR
- HUNTER ICV SERIES ELECTRIC CONTROL VALVE
- (A) TECHLINE SUPPLY POINT OF CONNECTION 'A' SEE DETAIL ON SHEET L-3
- CL 200 PVC MAINLINE
- CL 200 PVC LATERAL LINE
- NETAFIM TECHLINE, TLDL9-1210
- SCHEDULE 40 PVC SLEEVE

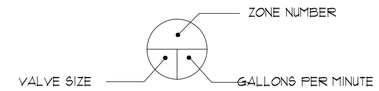

IRRIGATION NOTES

1) VERIFY LOCATIONS OF ALL UNDERGROUND UTILITIES PRIOR TO INSTALLATION OF IRRIGATION SYSTEM. MAINLINE SHALL NOT BE LOCATED WITHOUT PRIOR APPROVAL OF THE PROJECT MANAGER AND THE LANDSCAPE ARCHITECT. ALL UTILITIES AND STRUCTURES MAY NOT BE SHOWN ON THESE PLANS-CONTRACTOR SHALL VERIFY THEIR LOCATION.

2) ALL PRESSURE MAINLINES UNDER ASPHALT PAVEMENT SHALL BE PLACED WITHIN SLEEVES AS NOTED. WHERE ELECTRIC VALVE CONTROL LINES PASS THROUGH A SLEEVE WITH OTHER MAIN OR LATERAL LINES THEY SHALL BE CONTAINED WITHIN A SEPERATE, SMALLER CONDUIT.

3) MAINLINE AND VALVES ARE SHOWN IN SCHEMATIC FORM. LOCATE AS NOTED ON PLANS.

4) LOCATE ALL VALVES A MINIMUM OF 12" FROM BACK OF CURB OR EDGE OF PAVEMENT, UNLESS NOTED OTHERWISE.

5) ALL SLEEVES UTILIZED BY THE IRRIGATION CONTRACTOR, WHETHER INSTALLED BY HIM OR NOT, SHALL BE LOCATED ON THE "AS-BUILT" DRAWINGS. THE DEPTH BELOW FINISH GRADE, TO THE NEAREST FOOT OF EACH END OF EACH SLEEVE SHALL BE NOTED AT EACH SLEEVE LOCATION ON THE "AS-BUILT" DRAWINGS. ALL SLEEVES ON PLAN FOR WALL PENETRATIONS AND UNDER SIDEWALKS SHALL BE SIZED TWO PIPE SIZES GREATER THAN PIPE IT CARRIES.

6) ALL UNSIZED PIPE SHALL BE 3/4" UNLESS OTHERWISE NOTED.

7) ALL VALVES SHALL BE INSTALLED IN A CARSON PLASTIC VALVE BOX WITH LOCKING LID.

8) IRRIGATION CONTRACTOR SHALL SECURE ANY AND ALL NECESSARY PERMITS FOR THE WORK PRIOR TO COMMENCEMENT OF HIS OPERATIONS ON-SITE. COPIES OF THE PERMITS SHALL BE SENT TO THE OWNER/GENERAL CONTRACTOR. WORK IN THE R.O.W. SHALL CONFORM TO THE STANDARDS AND SPECIFICATIONS OF LOCAL AND/OR STATE HIGHWAY JURISDICTION.

9) VERIFY CONTROLLER AND MAINLINE POINT OF CONNECTION AT PROJECT SITE WITH OWNER.

10) ELECTRIC SERVICE TO THE IRRIGATION CONTROLLER SHALL BE PROVIDED BY THE GENERAL CONTRACTOR.

11) ALL 24 VAC WIRING SHALL BE OF DIRECT BURIAL COPPER WIRE AS FOLLOWS:
CONTROL WIRES - #14-1 RED
COMMON WIRE - #14-1 WHITE

12) INSTALLATION OF WORK SHALL BE COORDINATED WITH OTHER CONTRACTORS IN SUCH A MANNER AS TO ALLOW FOR A SPEEDY AND ORDERLY COMPLETION OF ALL WORK ON THE SITE.

48 HOURS BEFORE YOU DIG
CALL SUNSHINE
1-800-432-4770
IT'S THE LAW IN FLORIDA
FL STATUE 553.851 (1979) REQUIRES MIN. OF 2 DAYS AND MAX. OF 5 DAYS NOTICE BEFORE YOU EXCAVATE. FDOT MAINTENANCE YARD TO BE CONTACTED 72 HOURS PRIOR TO BEGINNING CONSTRUCTION.

North
SCALE: 1 IN. = 10 FT.

Burdette & Associates, Inc.
LANDSCAPE ARCHITECTURE • PLANNING
1304 63rd Street Northwest, Bradenton, Florida 34209 941-748-9500
Email: bburdette@burdetteassociates.com Website: www.burdetteassociates.com

This document is for the sole use of the client for the project in which it was prepared. Reuse of any part of this drawing for any other project without written authorization is prohibited and Burdette & Associates, Inc. shall not be held liable. Consent is hereby granted specifically to governmental agencies to reproduce this document in compliance with F.S. Chapter 119.

IRRIGATION PLAN FOR:
LINCOLN SPLASH PARK
17TH STREET EAST
MANATEE COUNTY, FLORIDA

Job #: 9025
Date: 8/16/2010
Revisions: 8/20/2010

Sheet #
L-2
of 3

Date

Beverly Zoller Burdette
Registered Landscape Architect
FL License No. LA 0001685