ACTIVITY LIST (ALTERNATE BID)

KEY	QUANTITY	DESCRIPTION	DESIGN FLOW EA. (TOTAL) GPM
1.	1	TUBMLEBUCKETS (TBKT-004) BY RAINDROP OR APPROVED EQUAL	92 (92)
2.	3	SLANT JET (SLJT-003) BY RAINDROP OR APPROVED EQUAL	5 (15)
3.	1	DEW DROP (DWDP-001) BY RAINDROP OR APPROVED EQUAL	92 (92)
4.	1	WATER FUN CENTER (WFCR-010) BY RAINDROP OR APPROVED EQUAL	20 (20)
5.	6	UPSTREAM JET (UPJT-007) BY RAINDROP OR APPROVED EQUAL	10 (60)
6.	4	MINI FOAM GEYSER (FMGS-002) BY RAINDROP OR APPROVED EQUAL	7 (28)
7.	2	T-SERIES SHEETFLOW (TSHF-004) BY RAINDROP OR APPROVED EQUAL	92 (184)
8.	3	BELLE SPRAY JET (BLSJ-004) BY RAINDROP OR APPROVED EQUAL	45 (135)

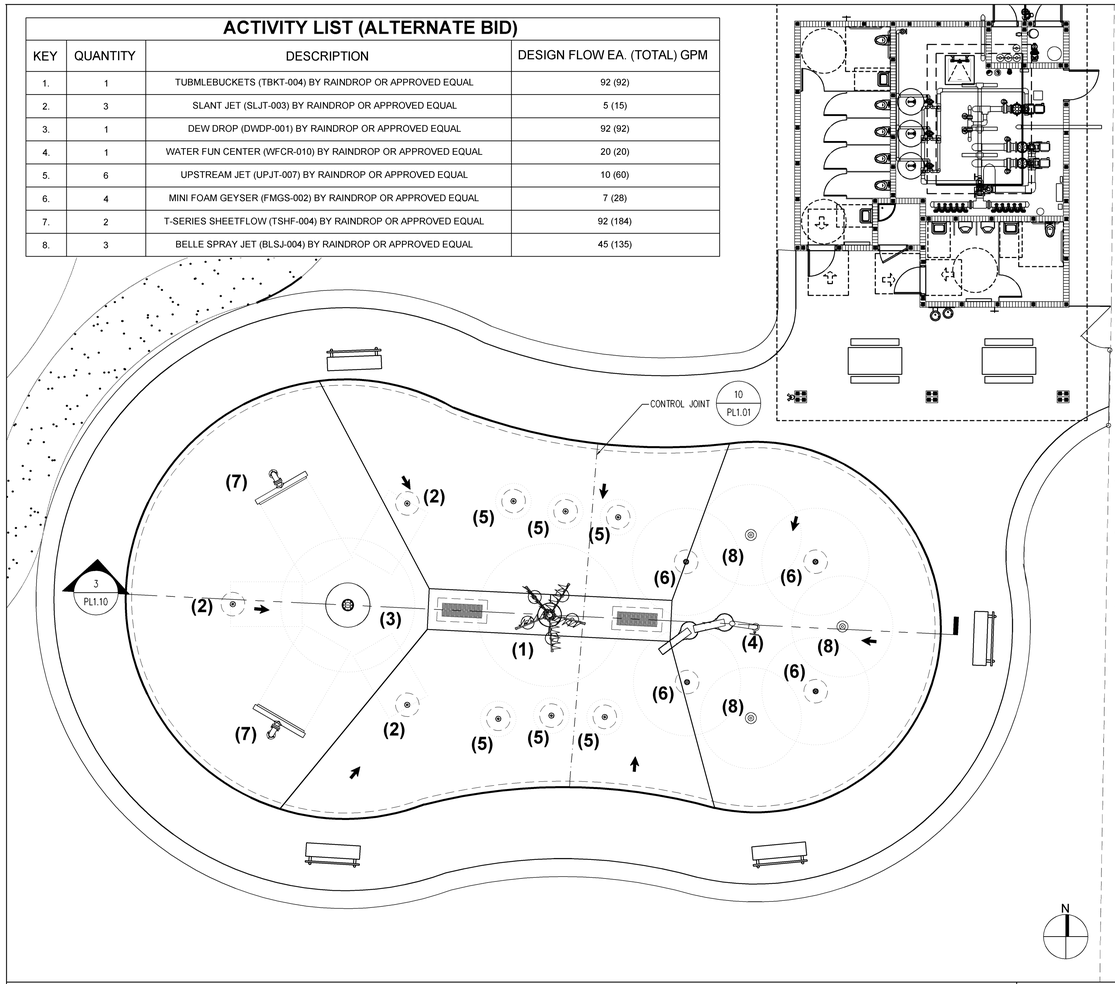

SPRAY PAD ACTIVITY LAYOUT (ALTERNATE BID) — **4** — 1/8" = 1'-0"

ACTIVITY LIST (BASE BID)

KEY	QUANTITY	DESCRIPTION	DESIGN FLOW EA. (TOTAL) GPM
1.	1	POPCORN JET (PKJT-003) BY RAINDROP OR APPROVED EQUAL	30 (30)
2.	3	SLANT JET (SLJT-003) BY RAINDROP OR APPROVED EQUAL	5 (15)
3.	1	DEWDROP (DWDP-001) BY RAINDROP OR APPROVED EQUAL	92(92)
4.	1	T-SERIES SHEETFLOW (TSHF-004) BY RAINDROP OR APPROVED EQUAL	92(92)
5.	10	UPSTREAM JET (UPJT-007) BY RAINDROP OR APPROVED EQUAL	10 (100)
6.	3	MINI FOAM GEYSER (FMGS-002) BY RAINDROP OR APPROVED EQUAL	7 (21)
7.	2	SLANT FINGER JET (SFJT-003) BY RAINDROP OR APPROVED EQUAL	11 (22)

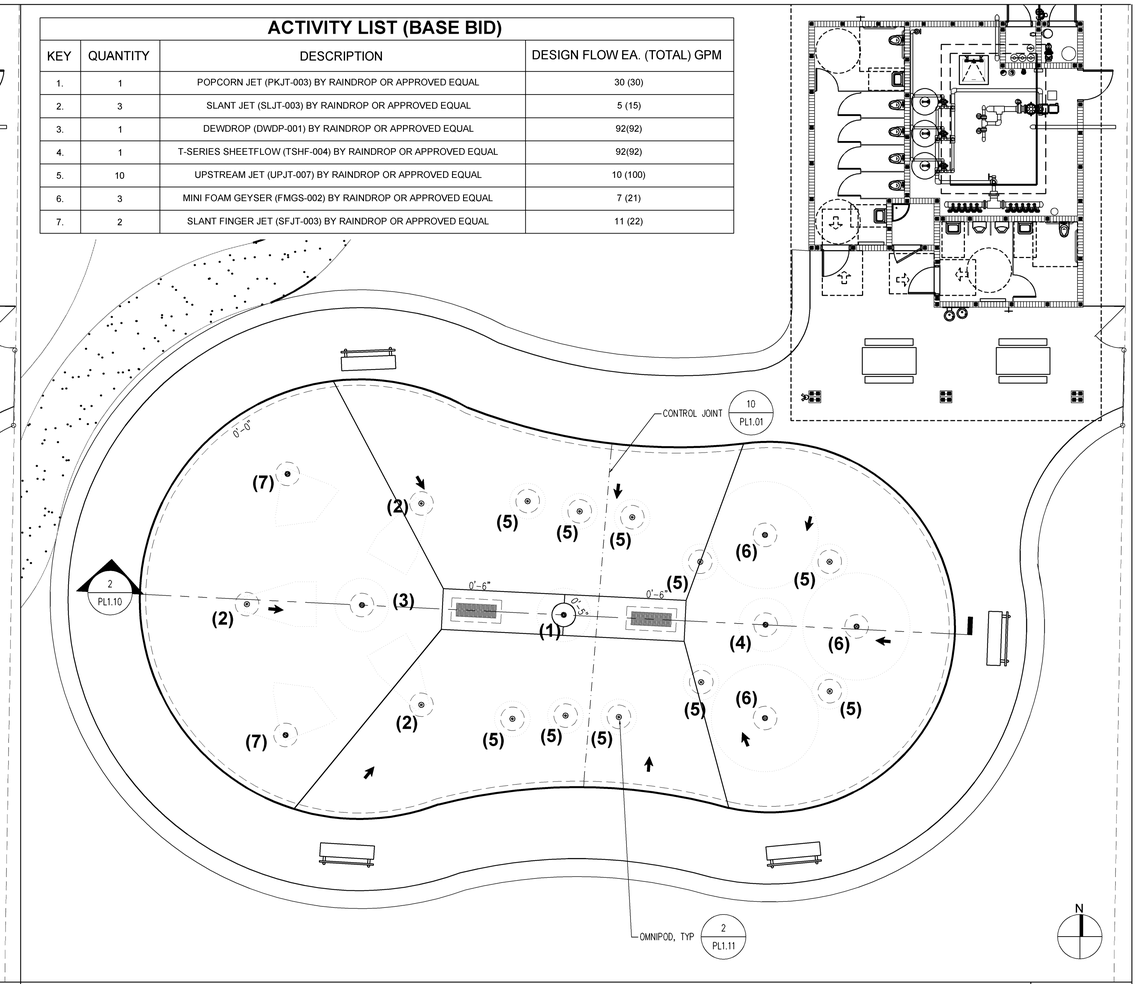

SPRAY PAD ACTIVITY LAYOUT (BASE BID) — **1** — 1/8" = 1'-0"

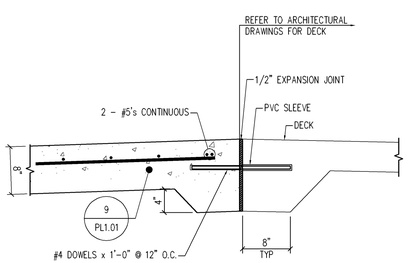

SPRAY PAD/DECK EDGE DETAIL — **5** — 1" = 1'-0"

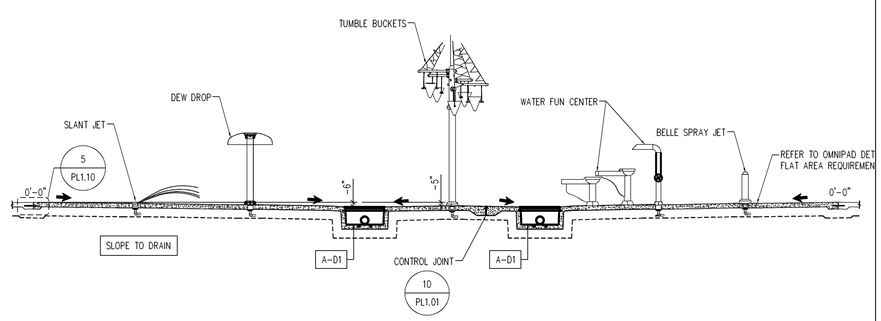

SPRAY PAD SUCTION (ALTERNATE BID) — **3** — 1/8" = 1'-0"

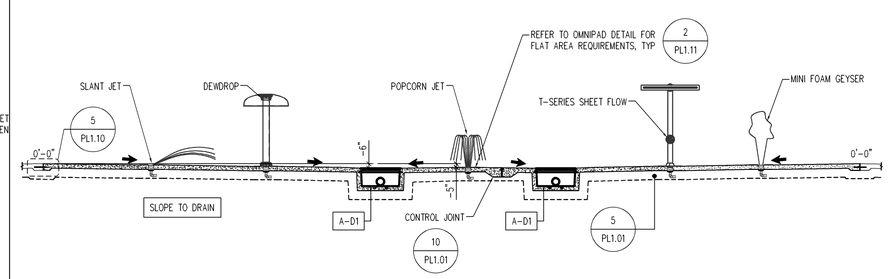

SPRAY PAD SUCTION (BASE BID) — **2** — 1/8" = 1'-0"

UGARTE & ASSOCIATES, INC.
ARCHITECTS PLANNERS
434 9th AVENUE WEST
PALMETTO, FLORIDA 34221
PHONE (941)729-5691
FAX (941)729-5692
AA-C001654

WTI
WATER TECHNOLOGY INC.

POOL A LAYOUT

MANATEE COUNTY – LINCOLN SPLASH PARK

501 17TH STREET EAST, PALMETTO, FL

REVISIONS:

PHASE: REVIEW
PROJECT NO: 2009-46
DATE: 08.27.2010
DRAWN BY: AMJ
CHK'D BY: SAL

BRIAN FREBER, P.E.
LIC. NO. 60424

© UGARTE & ASSOCIATES, INC. 2010

8/30/2010 8:02 AM Andrea Jackson- CAD DWG FILE: 0449 PL110.DWG

SHEET
PL1.10