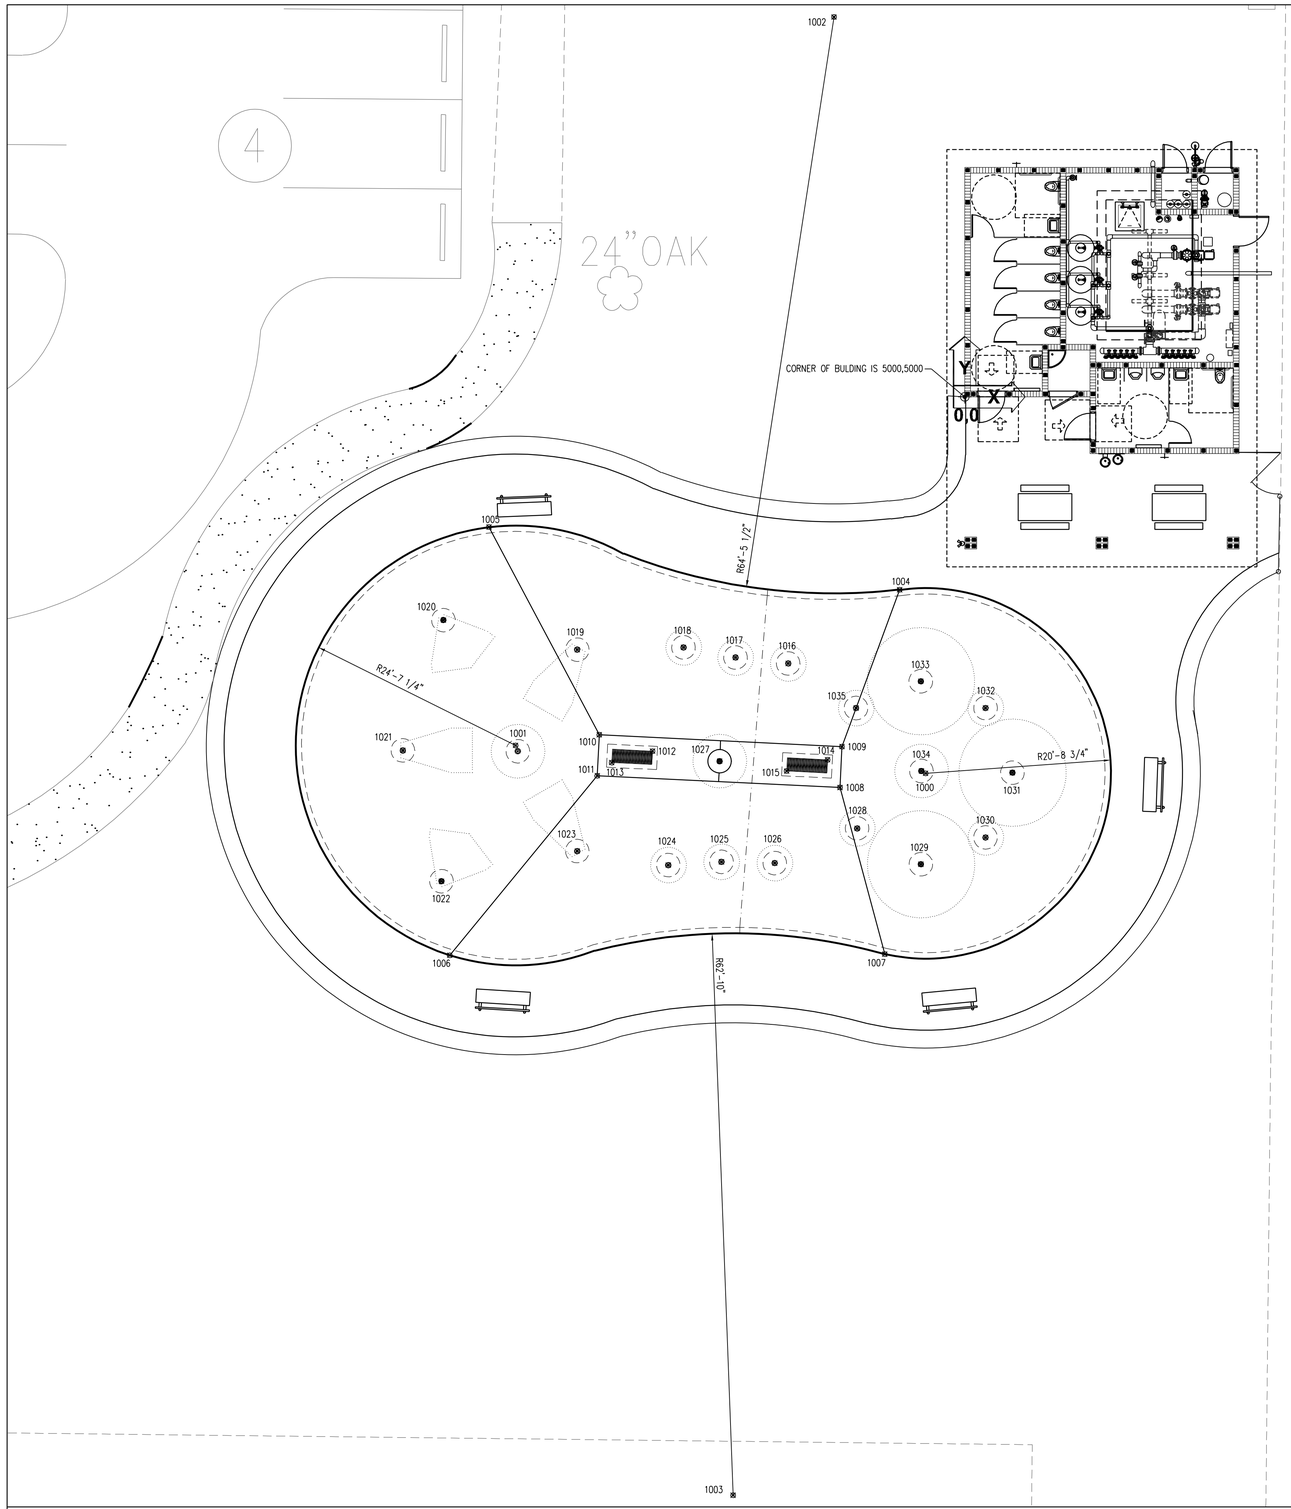

POOL DIMENSION PLAN

3

1/8" = 1'-0"

DIMENSION TABLE

POINT	Position X	Position Y
1000	4947.44	4494.91
1001	4397.41	4532.39
1002	4824.55	5509.65
1003	4689.28	3526.24
1004	4912.66	4741.19
1005	4361.79	4825.37
1006	4309.18	4250.75
1007	4892.79	4252.25
1008	4832.68	4475.84
1009	4835.36	4530.78
1010	4509.73	4546.69
1011	4507.05	4491.75
1012	4581.24	4524.67
1013	4526.43	4509.33
1014	4815.98	4513.20
1015	4761.17	4497.86
1016	4763.12	4642.33
1017	4692.50	4650.24
1018	4622.75	4663.90
1019	4480.27	4660.78
1020	4300.73	4700.41
1021	4246.27	4525.68
1022	4298.04	4350.13
1023	4480.27	4390.58
1024	4602.36	4371.78
1025	4673.69	4376.09
1026	4745.14	4374.40
1027	4671.20	4511.26
1028	4855.60	4421.06
1029	4941.19	4372.87
1030	5028.00	4408.88
1031	5063.93	4495.74
1032	5027.91	4582.55
1033	4941.06	4618.47
1034	4941.90	4498.04
1035	4854.25	4582.46

X,Y TABLE

1

NONE

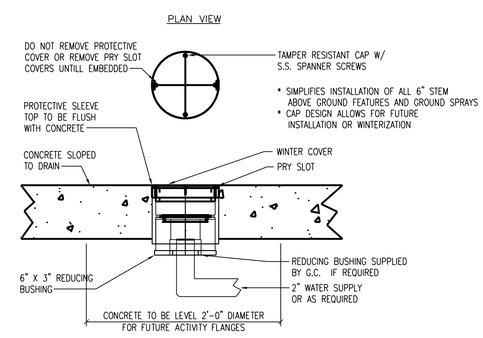

RAINDROP OMNIPOD

2

NONE

UGARTE & ASSOCIATES, INC.
ARCHITECTS PLANNERS
434 9th AVENUE WEST
PALMETTO, FLORIDA 34221
PHONE (941)729-5691
FAX (941)729-5692
AA-C001654

WTI WATER TECHNOLOGY INC.

POOL A DIMENSION LAYOUT

MANATEE COUNTY – LINCOLN SPLASH PARK

REVISIONS:

PHASE: REVIEW
PROJECT NO: 2009-46
DATE: 08.16.2010
DRAWN BY: AMJ
CHK'D BY: SAL

BRIAN FREBER, P.E.
LIC. NO. 60424

SHEET
PL1.11

© UGARTE & ASSOCIATES, INC. 2010

8/12/2010 11:18 AM Andrea Jackson- CAD DWG FILE: 00459 PL111.DWG