NOTE:

1. THIS PLAN WAS PREPARED BASED ON BEST AVAILABLE INFORMATION PROVIDED. THE CONTRACTOR SHOULD HAVE THE INFORMATION CONFIRMED BY WHATEVER MEANS HE DEEMS NECESSARY INCLUDING BUT NOT LIMITED TO AN UPDATED BOUNDARY, TREE, TOPOGRAPHIC AND UTILITY SURVEY. ANY DESIGN INFORMATION PROVIDED ON THIS PLAN THAT IS IN CONFLICT WITH EXISTING CONDITIONS SHOULD BE REPORTED TO THE ENGINEER OF RECORD AND ARCHITECT OF RECORD PRIOR TO ANY CONSTRUCTION.

2. ALL UNDERGROUND WORK TO BE HAND DUG.

3. SEE LANDSCAPE PLAN FOR TREES TO BE REMOVED.

4. 1' OF COVER REQUIRED FOR SANITARY SEWER.

5. SHALL THERE BE A CONFLICT BETWEEN THE NOTES ON THESE PLANS AND THE PROJECT SPECIFICATIONS, THE NOTES ON THE PLANS SHALL SUPERCEDE. SHOULD THERE BE A CONFLICT BETWEEN THE NOTES ON THESE PLANS, THE MOST STRINGENT REQUIREMENTS SHALL BE ADHERED TO.

6. ALL WORK SHALL MEET FDOT STANDARD SPECIFICATIONS FOR ROAD AND BRIDGE CONSTRUCTION 2007.

7. ALL WORK SHALL COMPLY WITH ALL APPLICABLE FEDERAL, STATE, AND LOCAL TRENCH SAFETY REQUIREMENTS.

8. THE CONTRACTOR SHALL OBTAIN AND COMPLY WITH ALL GOVERNMENTAL AGENCY CONDITIONS OF APPROVALS.

9. THE CONTRACTOR SHALL OBTAIN A NATIONAL POLLUTION DISCHARGE ELIMINATION SYSTEM (NPDES) PERMIT WITH THE FLORIDA DEPARTMENT OF ENVIRONMENTAL PROTECTION PRIOR TO CONSTRUCTION.

10. ALL SOD AREAS TO BE BAHIA.

11. SEE ARCHITECTURAL PLANS FOR GRADING OF SPLASH PAD AND INTERIOR WALKWAYS.

12. PRIOR TO CONNECTING THE NEW WATERMAIN TO THE EXISTING WATER SYSTEM, THE CONTRACTOR SHOULD HAVE THE LINE TESTED AND ACCEPTED FOR OPERATION WITH THE HEALTH DEPARTMENT.

13. ALL FITTINGS SHALL BE RESTRAINED JOINTS.

LEGEND

- EXISTING WATER LINE
- EXISTING SANITARY SEWER LINE
- EXISTING SPOT ELEVATION
- EXISTING SURFACE DRAINAGE FLOW
- EXISTING FIRE HYDRANT
- EXISTING WATER VALVE
- EXISTING WATER METER/BFP
- PROPOSED CONCRETE
- PROPOSED WATER SERVICE
- PROPOSED SANITARY SEWER SERVICE
- PROPOSED SILT FENCE
- PROPOSED SURFACE DRAINAGE FLOW
- PROPOSED SPOT ELEVATION
- PROPOSED SPOT ELEVATION TO MATCH EXISTING GRADE

PROPOSED IMPERVIOUS AREA CALCILATION:
EXISTING IMPERVIOUS AREA TO BE REMOVED=1,115 SF
PROPOSED IMPERVIOUS AREA=7,896 SF
NET ADDITIONAL IMPERVIOUS AREA=6,781 SF

THE FOLLOWING SIGNATURE INDICATES THAT I AM THE ENGINEER OF RECORD AND WILL ADHERE TO THE EROSION AND SEDIMENT CONTROL MEASURES SHOWN ON THIS PLAN.

CHARLIE BISHOP — DATE

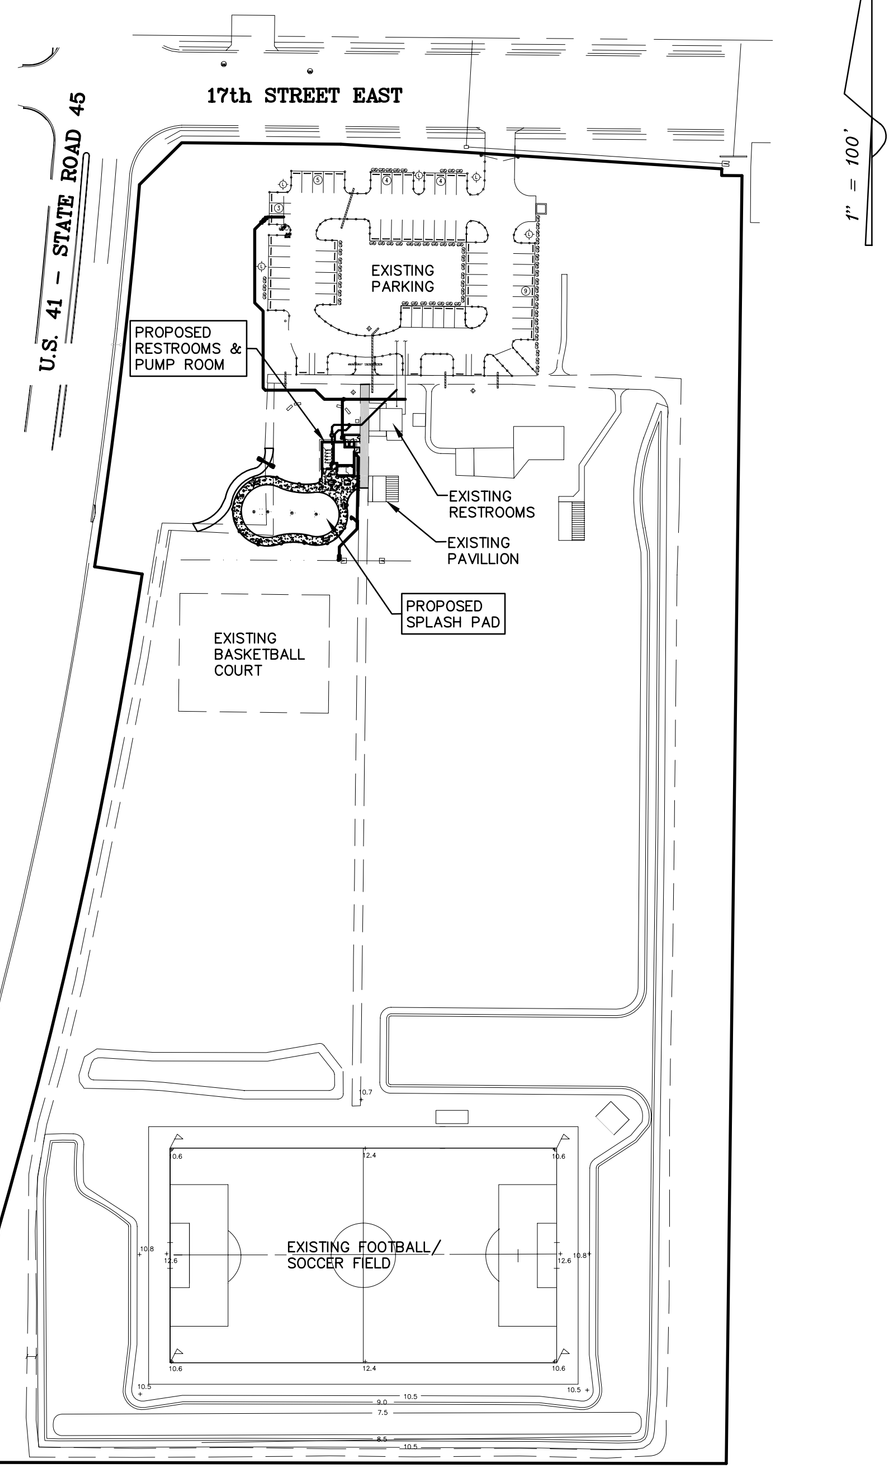

OVERALL SITE PLAN

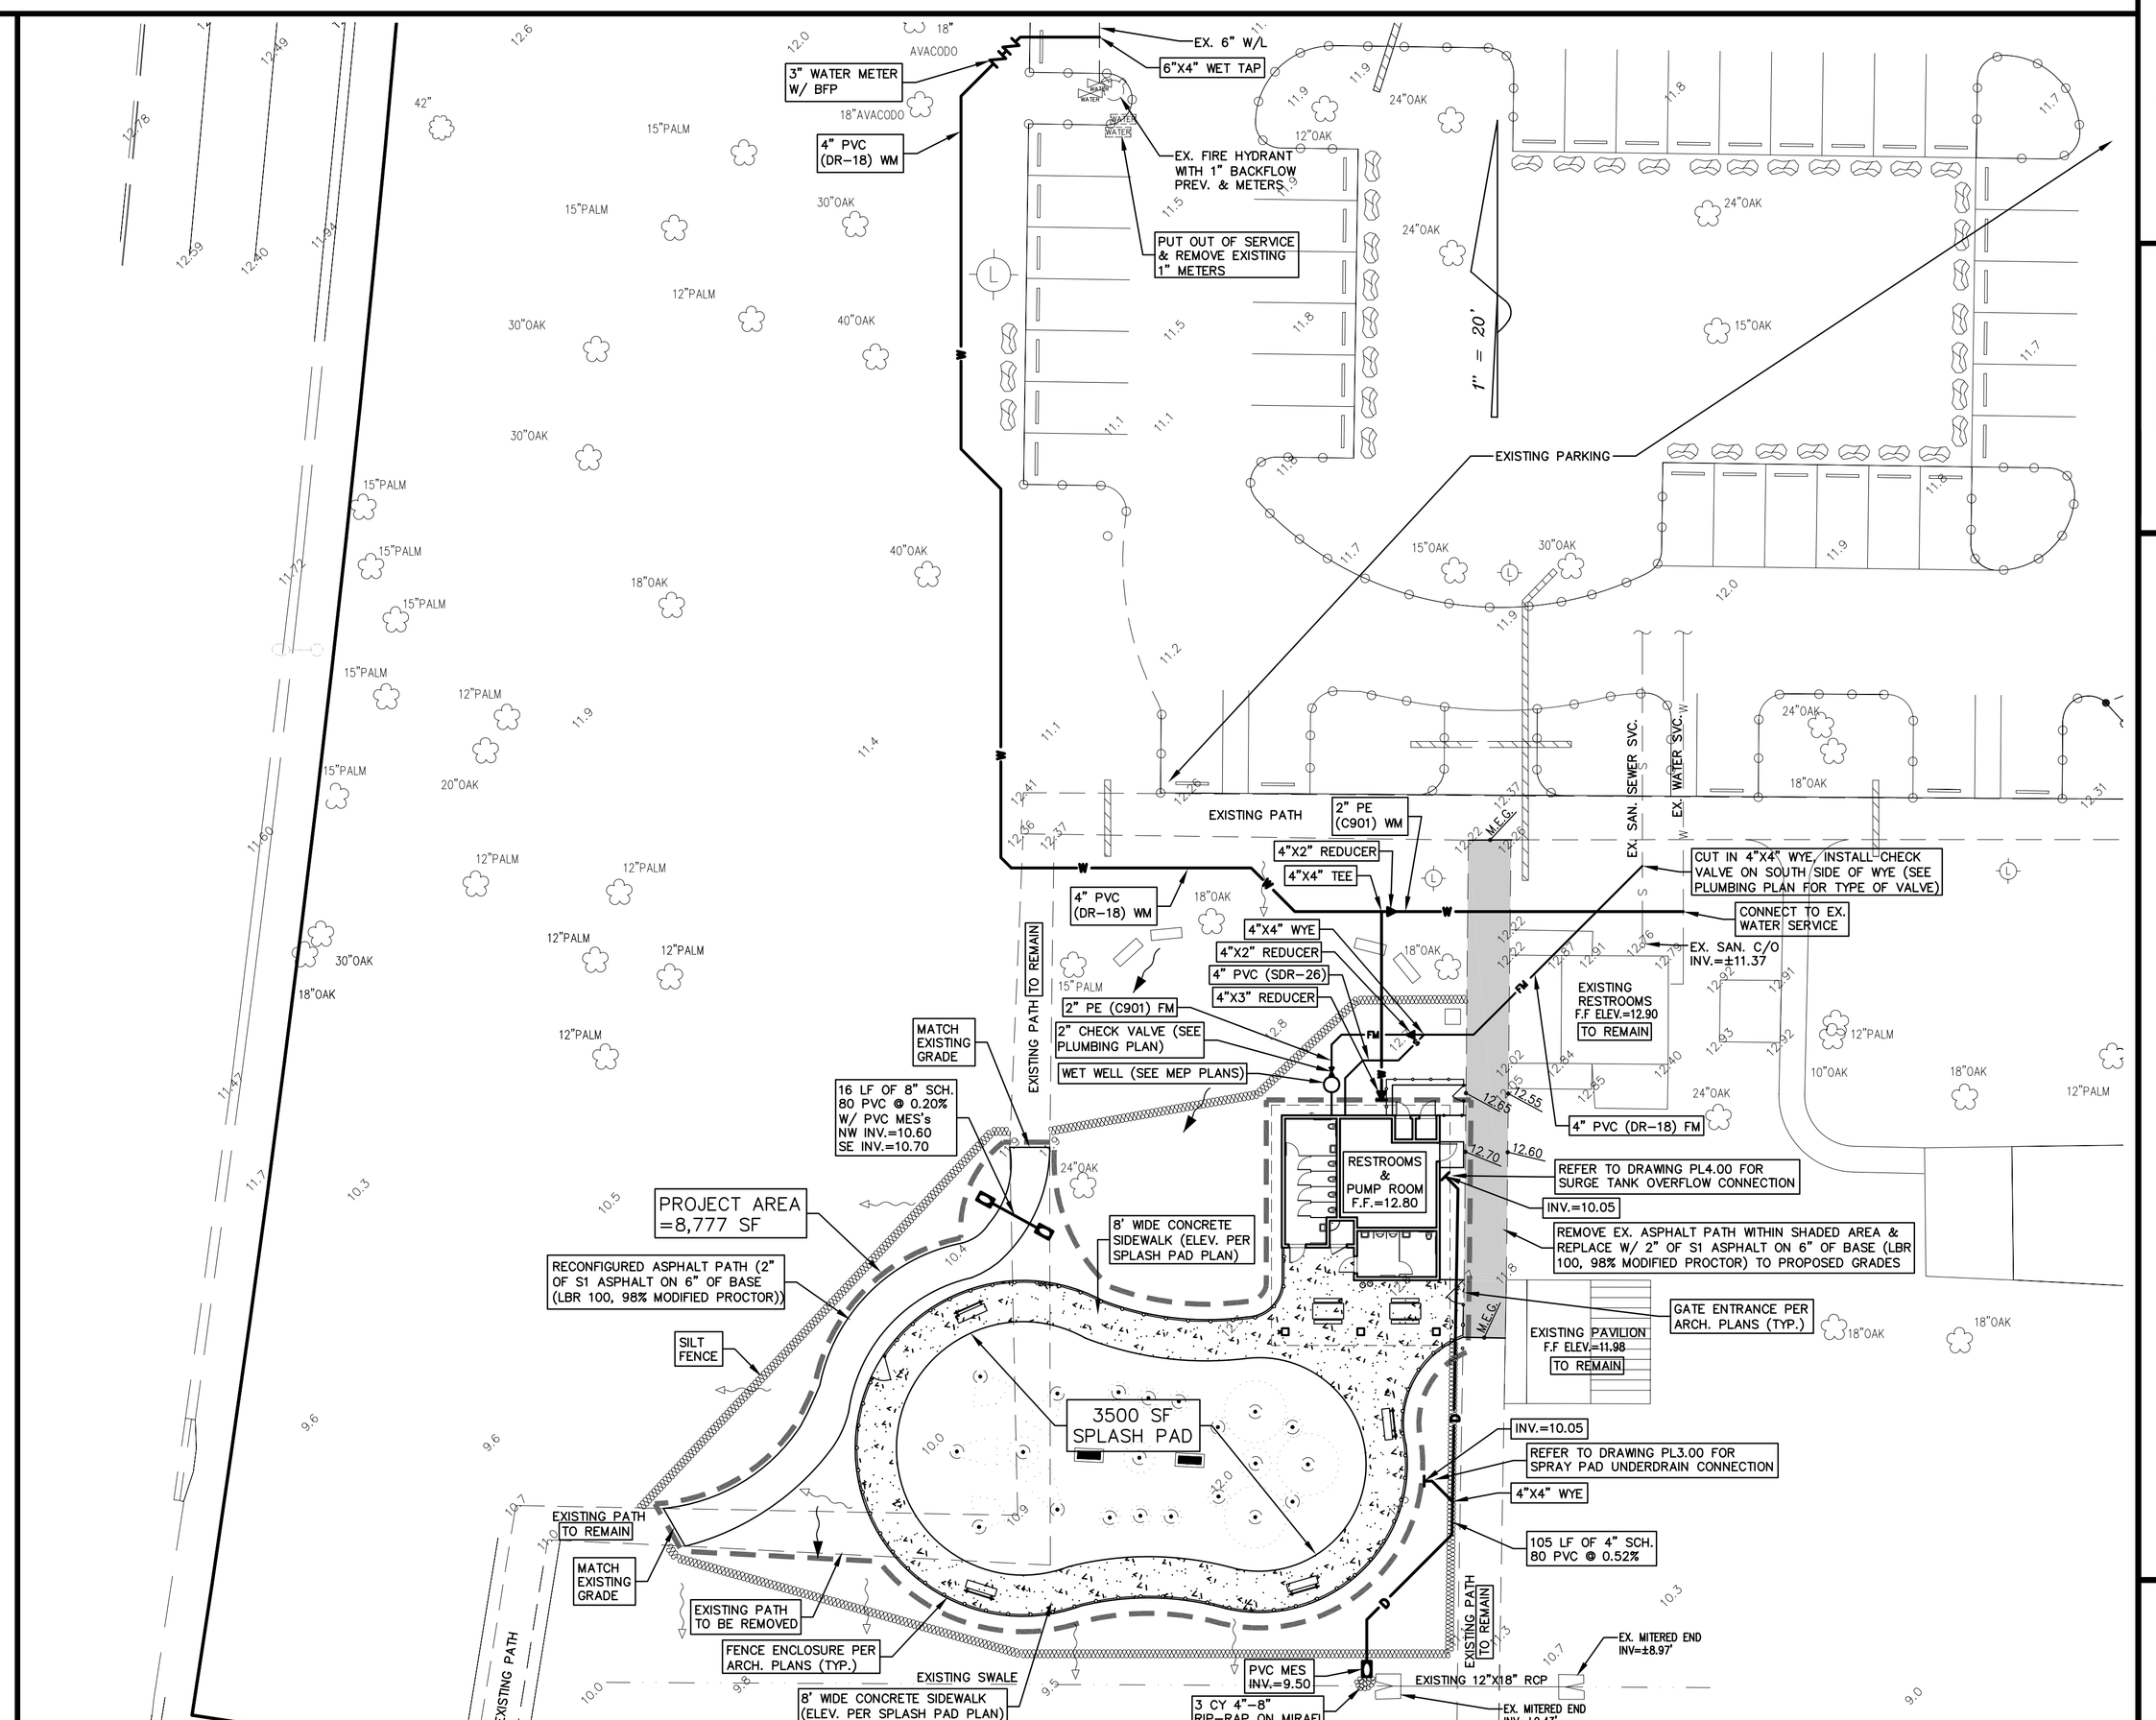

SPLASH PAD SITE PLAN

M. ANDREW ALLISON
PE # 53966

ALLISON ENGINEERING
928 14th STREET WEST BRADENTON, FLORIDA 34205 TEL:(941)708-5400 FAX:(941)708-5405

DESIGNED MAA DATE 8/20/10 FILE NO. 3040
DRAWN BRF JOB NO. 3040 SCALE 1" = 20'

REVISIONS 8/20/10
1 BID SET
2
3
4
5
6
7

CIVIL SITE PLAN
FOR
MANATEE COUNTY–LINCOLN SPLASH PARK
LOCATED IN
SECTION 13, TOWNSHIP 34 SOUTH, RANGE 17 EAST
MANATEE COUNTY, FLORIDA

SHEET C1

Sheet Title: CIVIL SITE PLAN | Job Number: 3040 | Sheet #: C1 | File Number: 3040

8/27/2010 11:53:39 AM BRAD D:\Data\AutoCad Projects\LINCOLN PARK\LINCOLN PARK-CIVIL.dwg