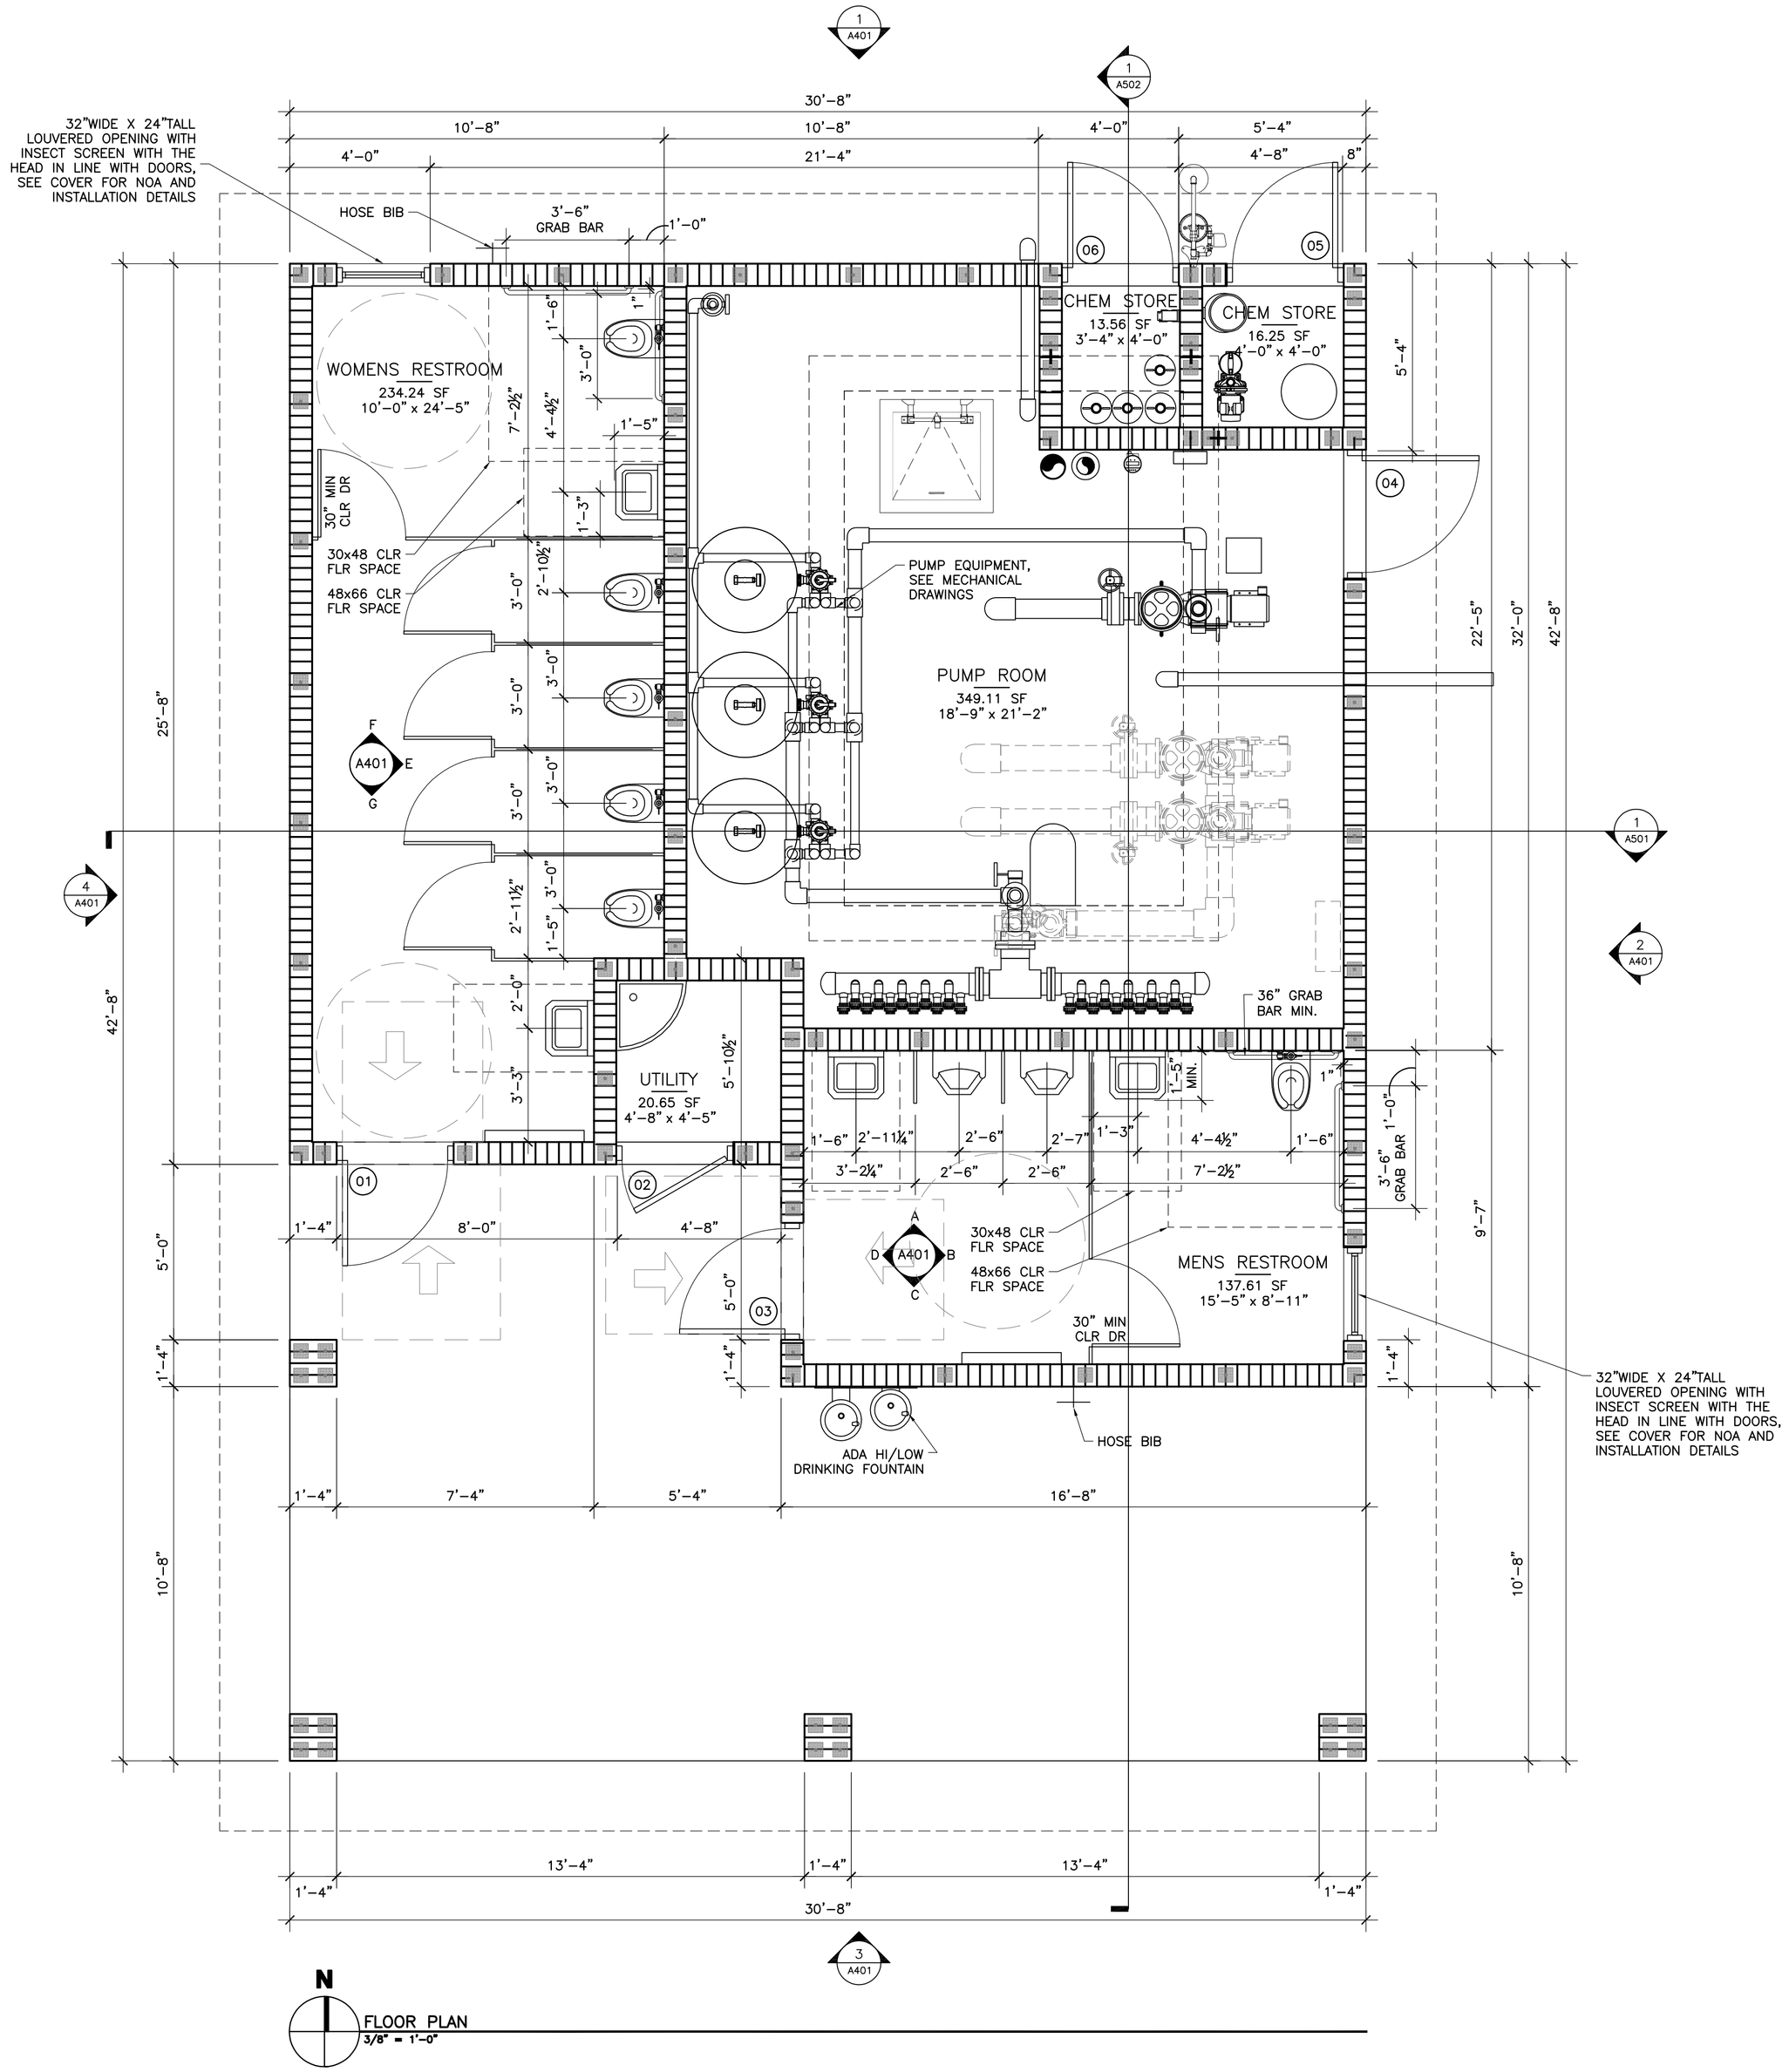

DOOR AND FRAME SCHEDULE

MARK	ELEV	DOOR SIZE WD	DOOR SIZE HGT	DOOR SIZE THK	DOOR MATL	DOOR FINISH	DOOR GLAZING	FRAME MATL	FRAME EL	FRAME DETAIL HEAD	FRAME DETAIL JAMB	FRAME DETAIL SILL	HWD SET #	NOTES
01	B	3'-0"	7'-0"	1 3/4"	HM	PAINTED	NONE	HM	1	--	--	ADA	#1	LOUVER
02	A	3'-0"	7'-0"	1 3/4"	HM	PAINTED	NONE	HM	1	--	--	--	#1	--
03	B	3'-0"	7'-0"	1 3/4"	HM	PAINTED	NONE	HM	1	--	--	ADA	#1	LOUVER
04	A	3'-4"	7'-0"	1 3/4"	HM	PAINTED	NONE	HM	1	--	--	--	#1	--
05	B	3'-0"	7'-0"	1 3/4"	HM	PAINTED	NONE	HM	1	--	--	--	#1	LOUVER
06	B	3'-0"	7'-0"	1 3/4"	HM	PAINTED	NONE	HM	1	--	--	--	#1	LOUVER

NOTES:
1. CONTRACTOR SHALL PROVIDE TO THE ARCHITECT A DETAILED PROPOSED HARDWARE SCHEDULE COMPLETE WITH CUT SHEETS FOR THE ARCHITECT REVIEW BEFORE PROCEEDING WITH DOORS, DOOR FRAMES AND HARDWARE ORDERS. FINAL HARDWARE SCHEDULE SHALL BE AN APPROVED HARDWARE SUPPLIER PROPOSAL.
2. ALL DISCREPANCIES SHALL BE BROUGHT TO ARCHITECTS ATTENTION PRIOR TO ORDERING.
3. SEE NOA #'S ON COVER SHEET A001 FOR INSTALLATION SPECIFICATIONS
4. NOA'S AND MANUFACTURER'S SPECIFICATIONS SUPERCEDE ARCHITECTURAL DRAWINGS AND DETAILS.

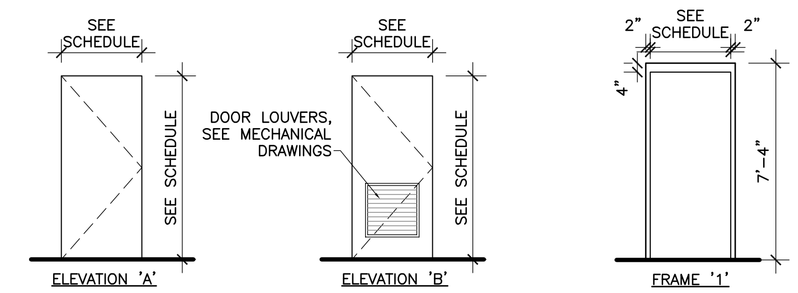

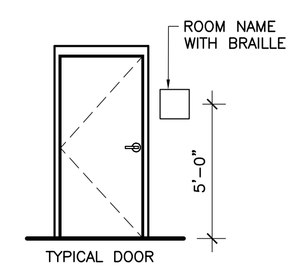

SIGN LOCATIONS:
1. ALL BUILDING ENTRANCES THAT ARE ACCESSIBLE TO AND USABLE BY PERSONS WITH DISABILITIES AND AT EVERY MAJOR JUNCTION ALONG OR LEADING TO AN ACCESSIBLE ROUTE OF TRAVEL SHALL BE IDENTIFIED WITH A SIGN DISPLAYING THE INTERNATIONAL SYMBOL OF ACCESSIBILITY AND WITH ADDITIONAL DIRECTIONAL SIGNS, AS REQUIRED, TO BE VISIBLE TO PERSONS ALONG APPROACHING PEDESTRIAN WAYS.
2. WHEN PERMANENT IDENTIFICATION IS PROVIDED FOR ROOMS AND SPACES, RAISED LETTERS SHALL BE PROVIDED AND SHALL BE ACCOMPANIED BY BRAILLE. SIGNS SHALL BE INSTALLED ON THE WALL ADJACENT TO THE LATCH OUTSIDE OF THE DOOR. WHERE THERE IS NO WALL SPACE ON THE LATCH SIDE, INCLUDING AT LEAF DOORS, SIGNS SHALL BE PLACE ON THE NEAREST ADJACENT WALL, PREFERABLY ON THE RIGHT. MOUNTING HEIGHT SHALL BE 60" ABOVE THE FINISH FLOOR TO THE CENTERLINE OF THE SIGN. MOUNTING LOCATION SHALL BE DETERMINED SO THAT THE PERSON MAY APPROACH WITHIN 3" OF THE SIGNAGE WITHOUT ENCOUNTERING PROTRUDING OBJECTS OR STANDING WITHIN THE SWING OF A DOOR.

BRAILLE:
3. USE CONTRASTED GRADE 2 BRAILLE. DOTS TO BE 0.1 INCH ON CENTER IN EACH CELL, 0.2 INCH SPACE BETWEEN CELLS, DOTS RAISED MINIMUM 0.025 INCH ABOVE BACKGROUND.

UGARTE & ASSOCIATES, INC.
ARCHITECTS PLANNERS
434 9th AVENUE WEST
PALMETTO, FLORIDA 34221
PHONE (941)729-5691
FAX (941)729-5692
AA-C001654

FLOOR PLAN

MANATEE COUNTY - LINCOLN SPLASH PARK

501 17TH STREET EAST PALMETTO, FL 34221

REVISIONS:

PROJECT NO: 2009-46
DATE: 08.27.2010
DRAWN BY: -
CHK'D BY: -

CARLOS D. UGARTE
LIC. NO. AR-0010725

© UGARTE & ASSOCIATES, INC. 2010

8/27/2010 2:02 PM Craig Fisher CAD DWG FILE: A202 FLOOR PLAN.DWG

SHEET
A202