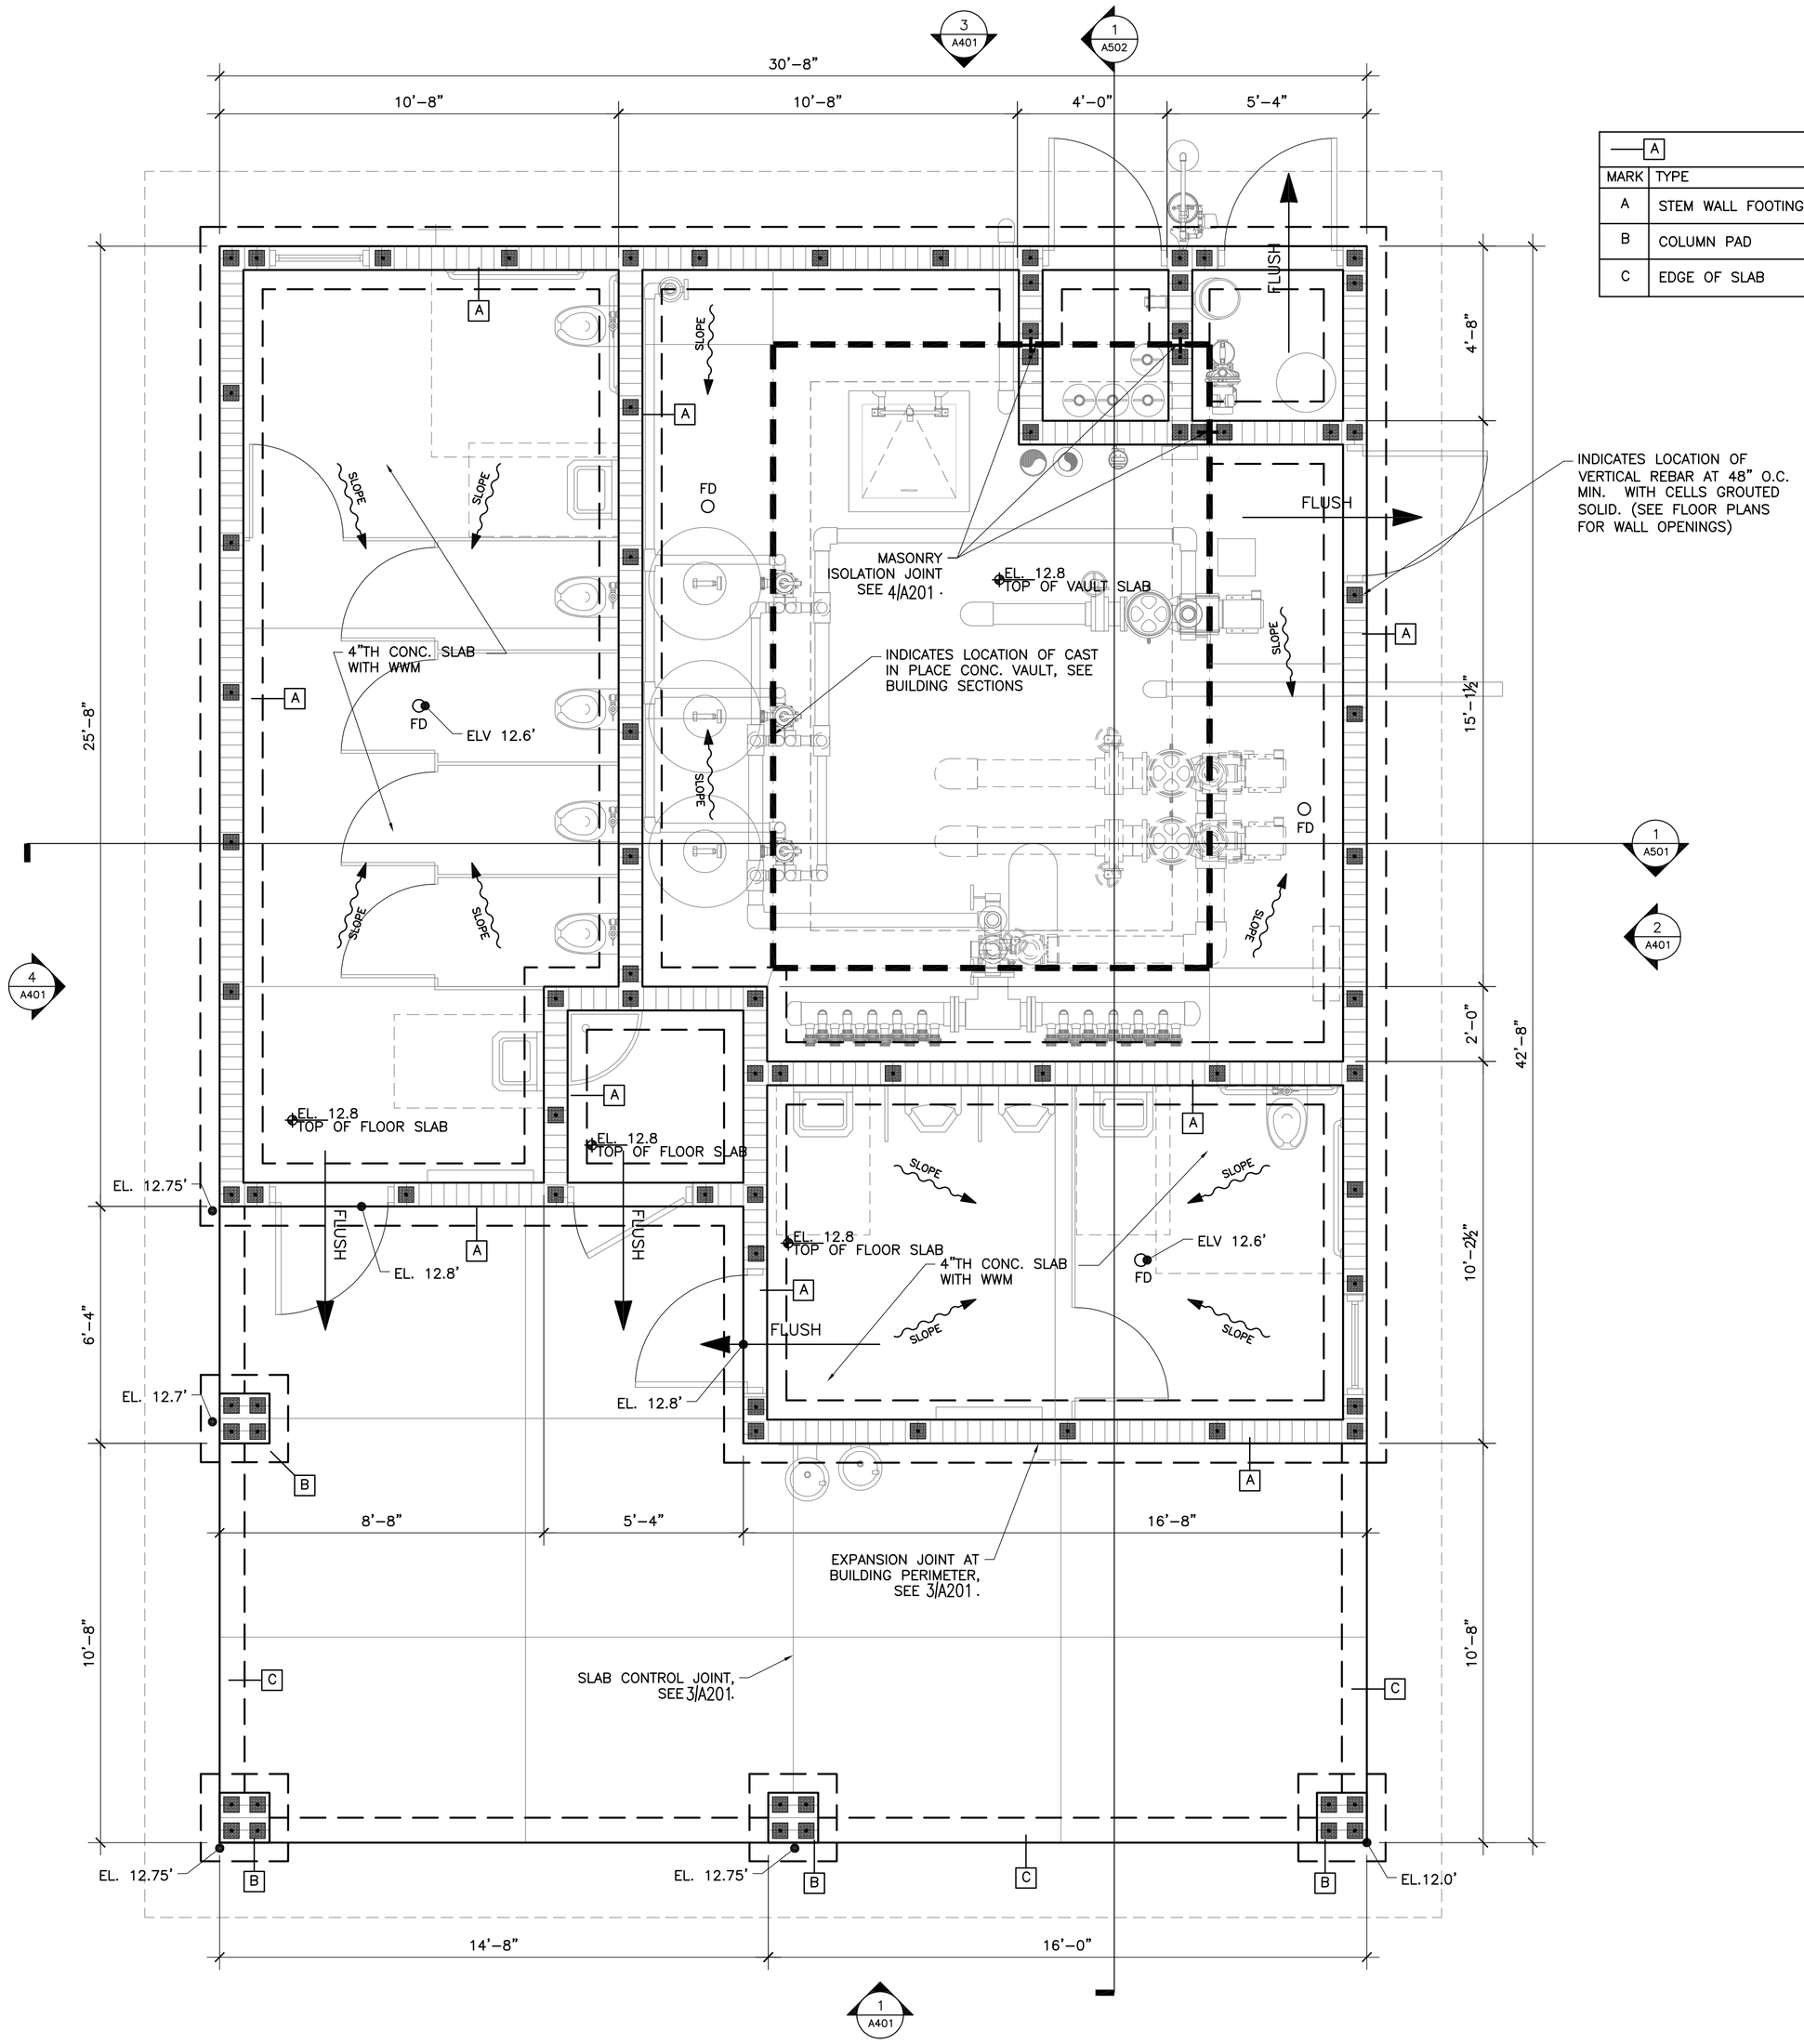

FOUNDATION PLAN
3/8" = 1'-0"

FOOTING SCHEDULE

MARK	TYPE	FTG. SIZE	FTG. REBAR	DETAIL
A	STEM WALL FOOTING	20" X 12" THICK CONT.	(2) #5 BARS CONT.	1/A503
B	COLUMN PAD	28" SQ X 12" THICK	(3) #5 BARS BOTH WAYS	2/A503
C	EDGE OF SLAB	8" WIDE X 8" THICK CONT.	NONE	2/A503

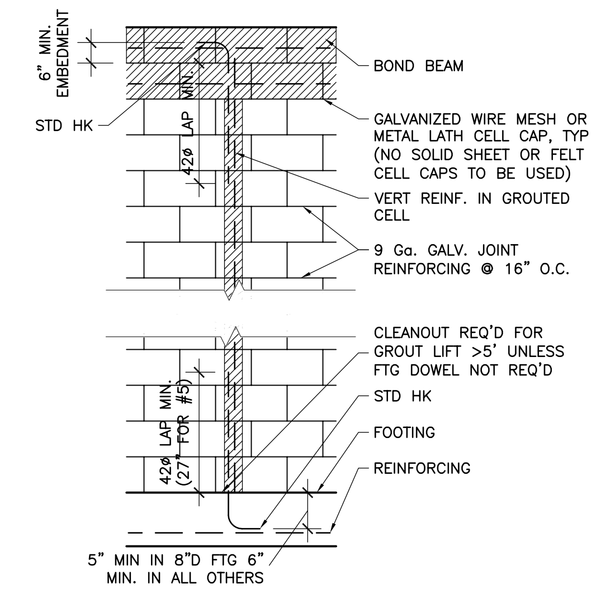

1 REINFORCING WALL DETAIL
1/2" = 1'-0"

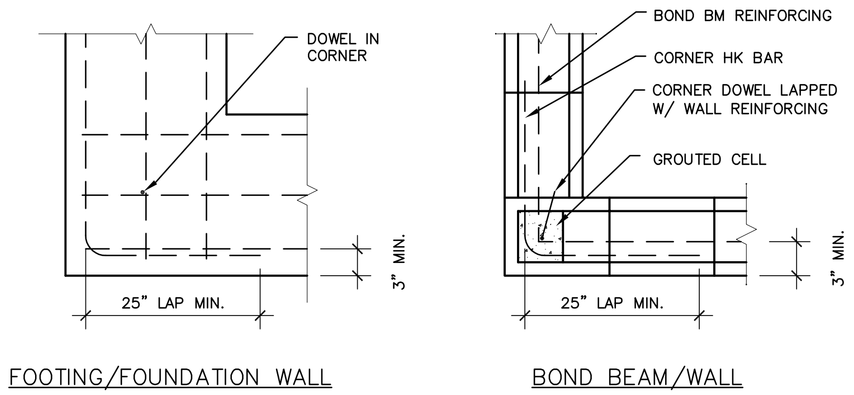

FOOTING/FOUNDATION WALL

BOND BEAM/WALL

2 TYPICAL CORNER REINFORCING DETAIL
3/4" = 1'-0"

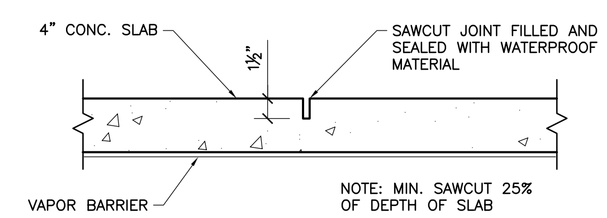

CONTROL JOINT – SLAB ON GRADE

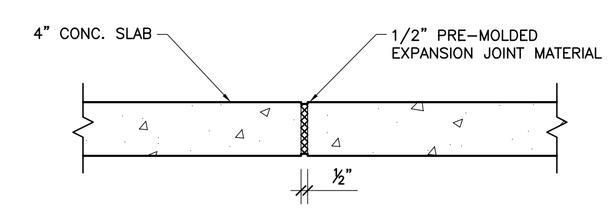

EXPANSION JOINT

3 CONTROL JOINT DETAIL
1 1/2" = 1'-0"

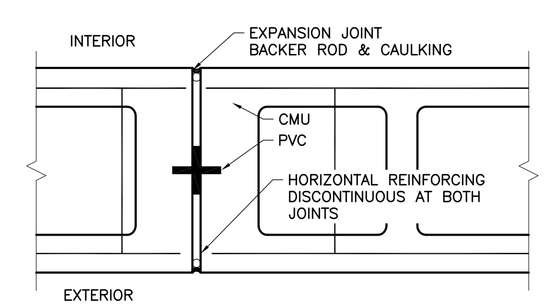

4 MASONRY ISOLATION DETAIL
3" = 1'-0"

UGARTE & ASSOCIATES, INC.
ARCHITECTS PLANNERS
434 9th AVENUE WEST
PALMETTO, FLORIDA 34221
PHONE (941)729-5691
FAX (941)729-5692
AA-C001654

FOUNDATION PLAN

MANATEE COUNTY - LINCOLN SPLASH PARK
501 17TH STREET EAST PALMETTO, FL 34221

REVISIONS:

PROJECT NO: 2009-46
DATE: 08.27.2010
DRAWN BY: –
CHK'D BY: –

© UGARTE & ASSOCIATES, INC. 2010

CARLOS D. UGARTE
LIC. NO. AR-0010725

SHEET
A201

8/27/2010 2:20 PM Craig Palmer CAD DWG FILE: A201 FOUNDATION PLAN.DWG