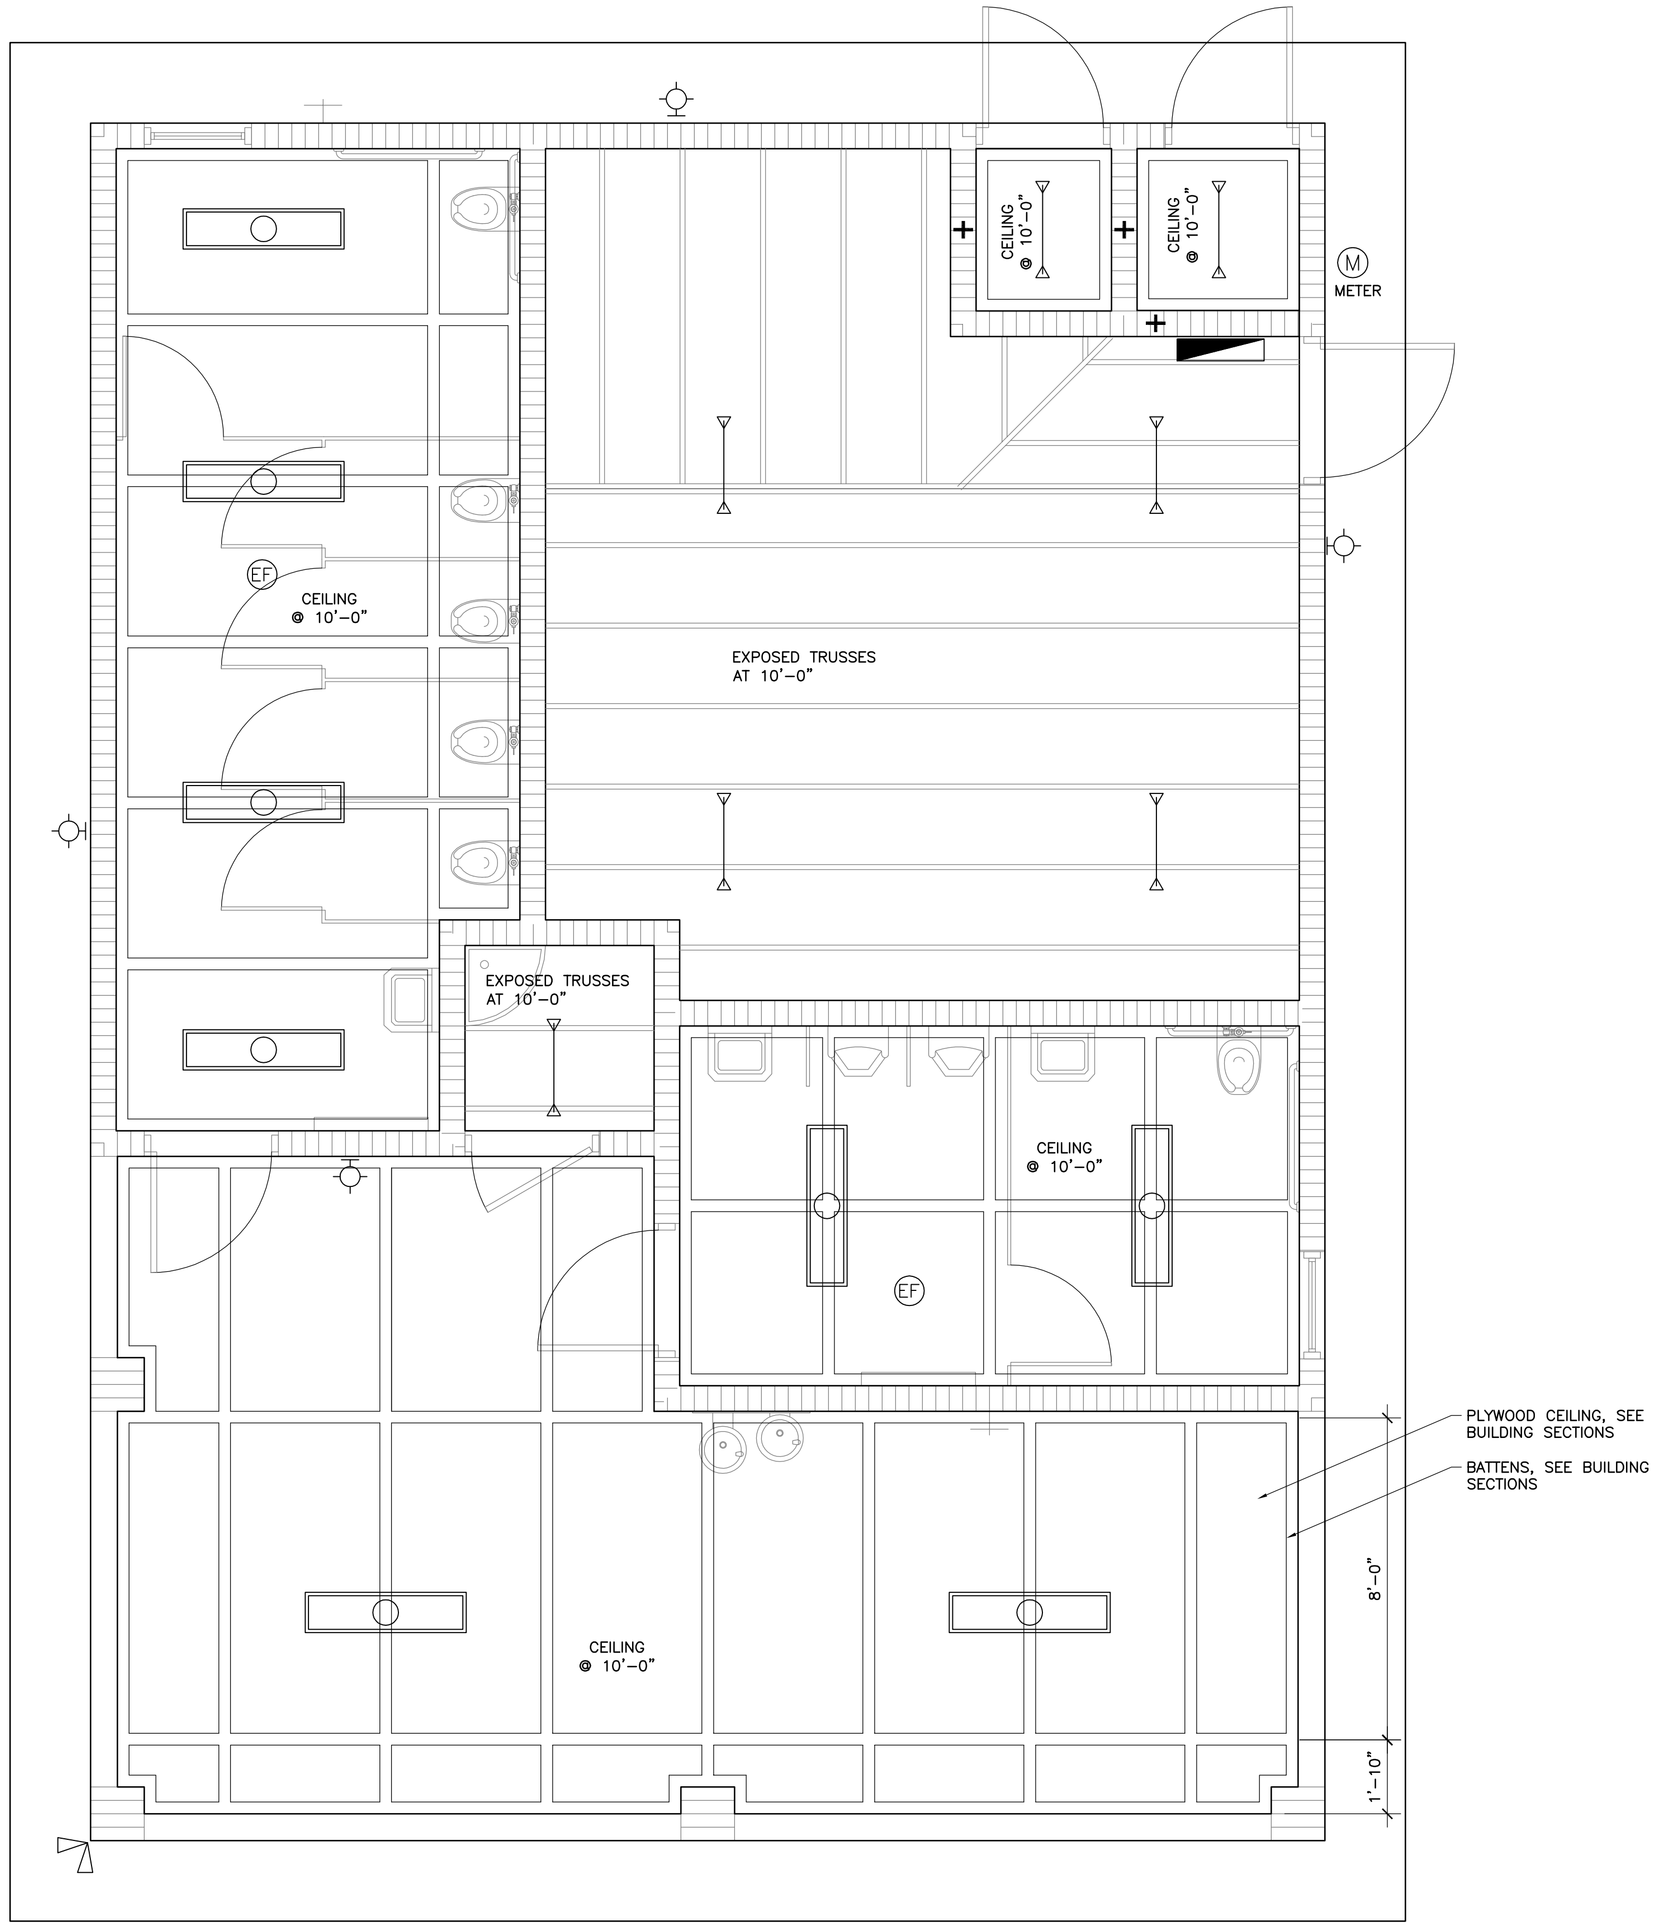

N

REFLECTED CEILING AND ELECTIRAL PLAN
3/8" = 1'-0"

ELECTRICAL LEGEND

SYMBOL	DESCRIPTION
	SURFACE MOUNT LIGHT
	WALL MOUNTED SCONCE
	2 x 4 FLUORESCENT LIGHT FIXTURE
	1 x 4 FLUORESCENT LIGHT FIXTURE
AFF	ABOVE FINISHED FLOOR
EF	EXHAUST FAN GRILL
	FLOODLIGHTS
	ELECTRICAL PANEL

NOTE:

1. ELECTRICAL CONTRACTOR SHALL VERIFY EXACT LOCATIONS & MOUNTING HEIGHTS OF ALL ELECTRICAL DEVICES WITH OWNER/ARCHITECT BEFORE ROUGH-IN.
2. ALL SYMBOLS AND ABBREVIATIONS TO NOT NECESSARILY APPEAR ON THIS PROJECT

UGARTE
& ASSOCIATES, INC.
ARCHITECTS PLANNERS
434 9th AVENUE WEST
PALMETTO, FLORIDA 34221
PHONE (941)729-5691
FAX (941)729-5692
AA-C001654

REFELCTED CEILING PLAN AND ELECTRICAL

MANATEE COUNTY - LINCOLN SPLASH PARK

501 17TH STREET EAST PALMETTO, FL 34221

REVISIONS:

PROJECT NO: 2009-46
DATE: 08.27.2010
DRAWN BY: -
CHK'D BY: -

© UGARTE & ASSOCIATES, INC. 2010

CARLOS D. UGARTE
LIC. NO. AR-0010725

SHEET
A601

8/27/2010 2:17 PM Craig Fisher CAD DWG FILE: A601 REFLECTED CEILING PLAN AND ELECTRICAL.DWG