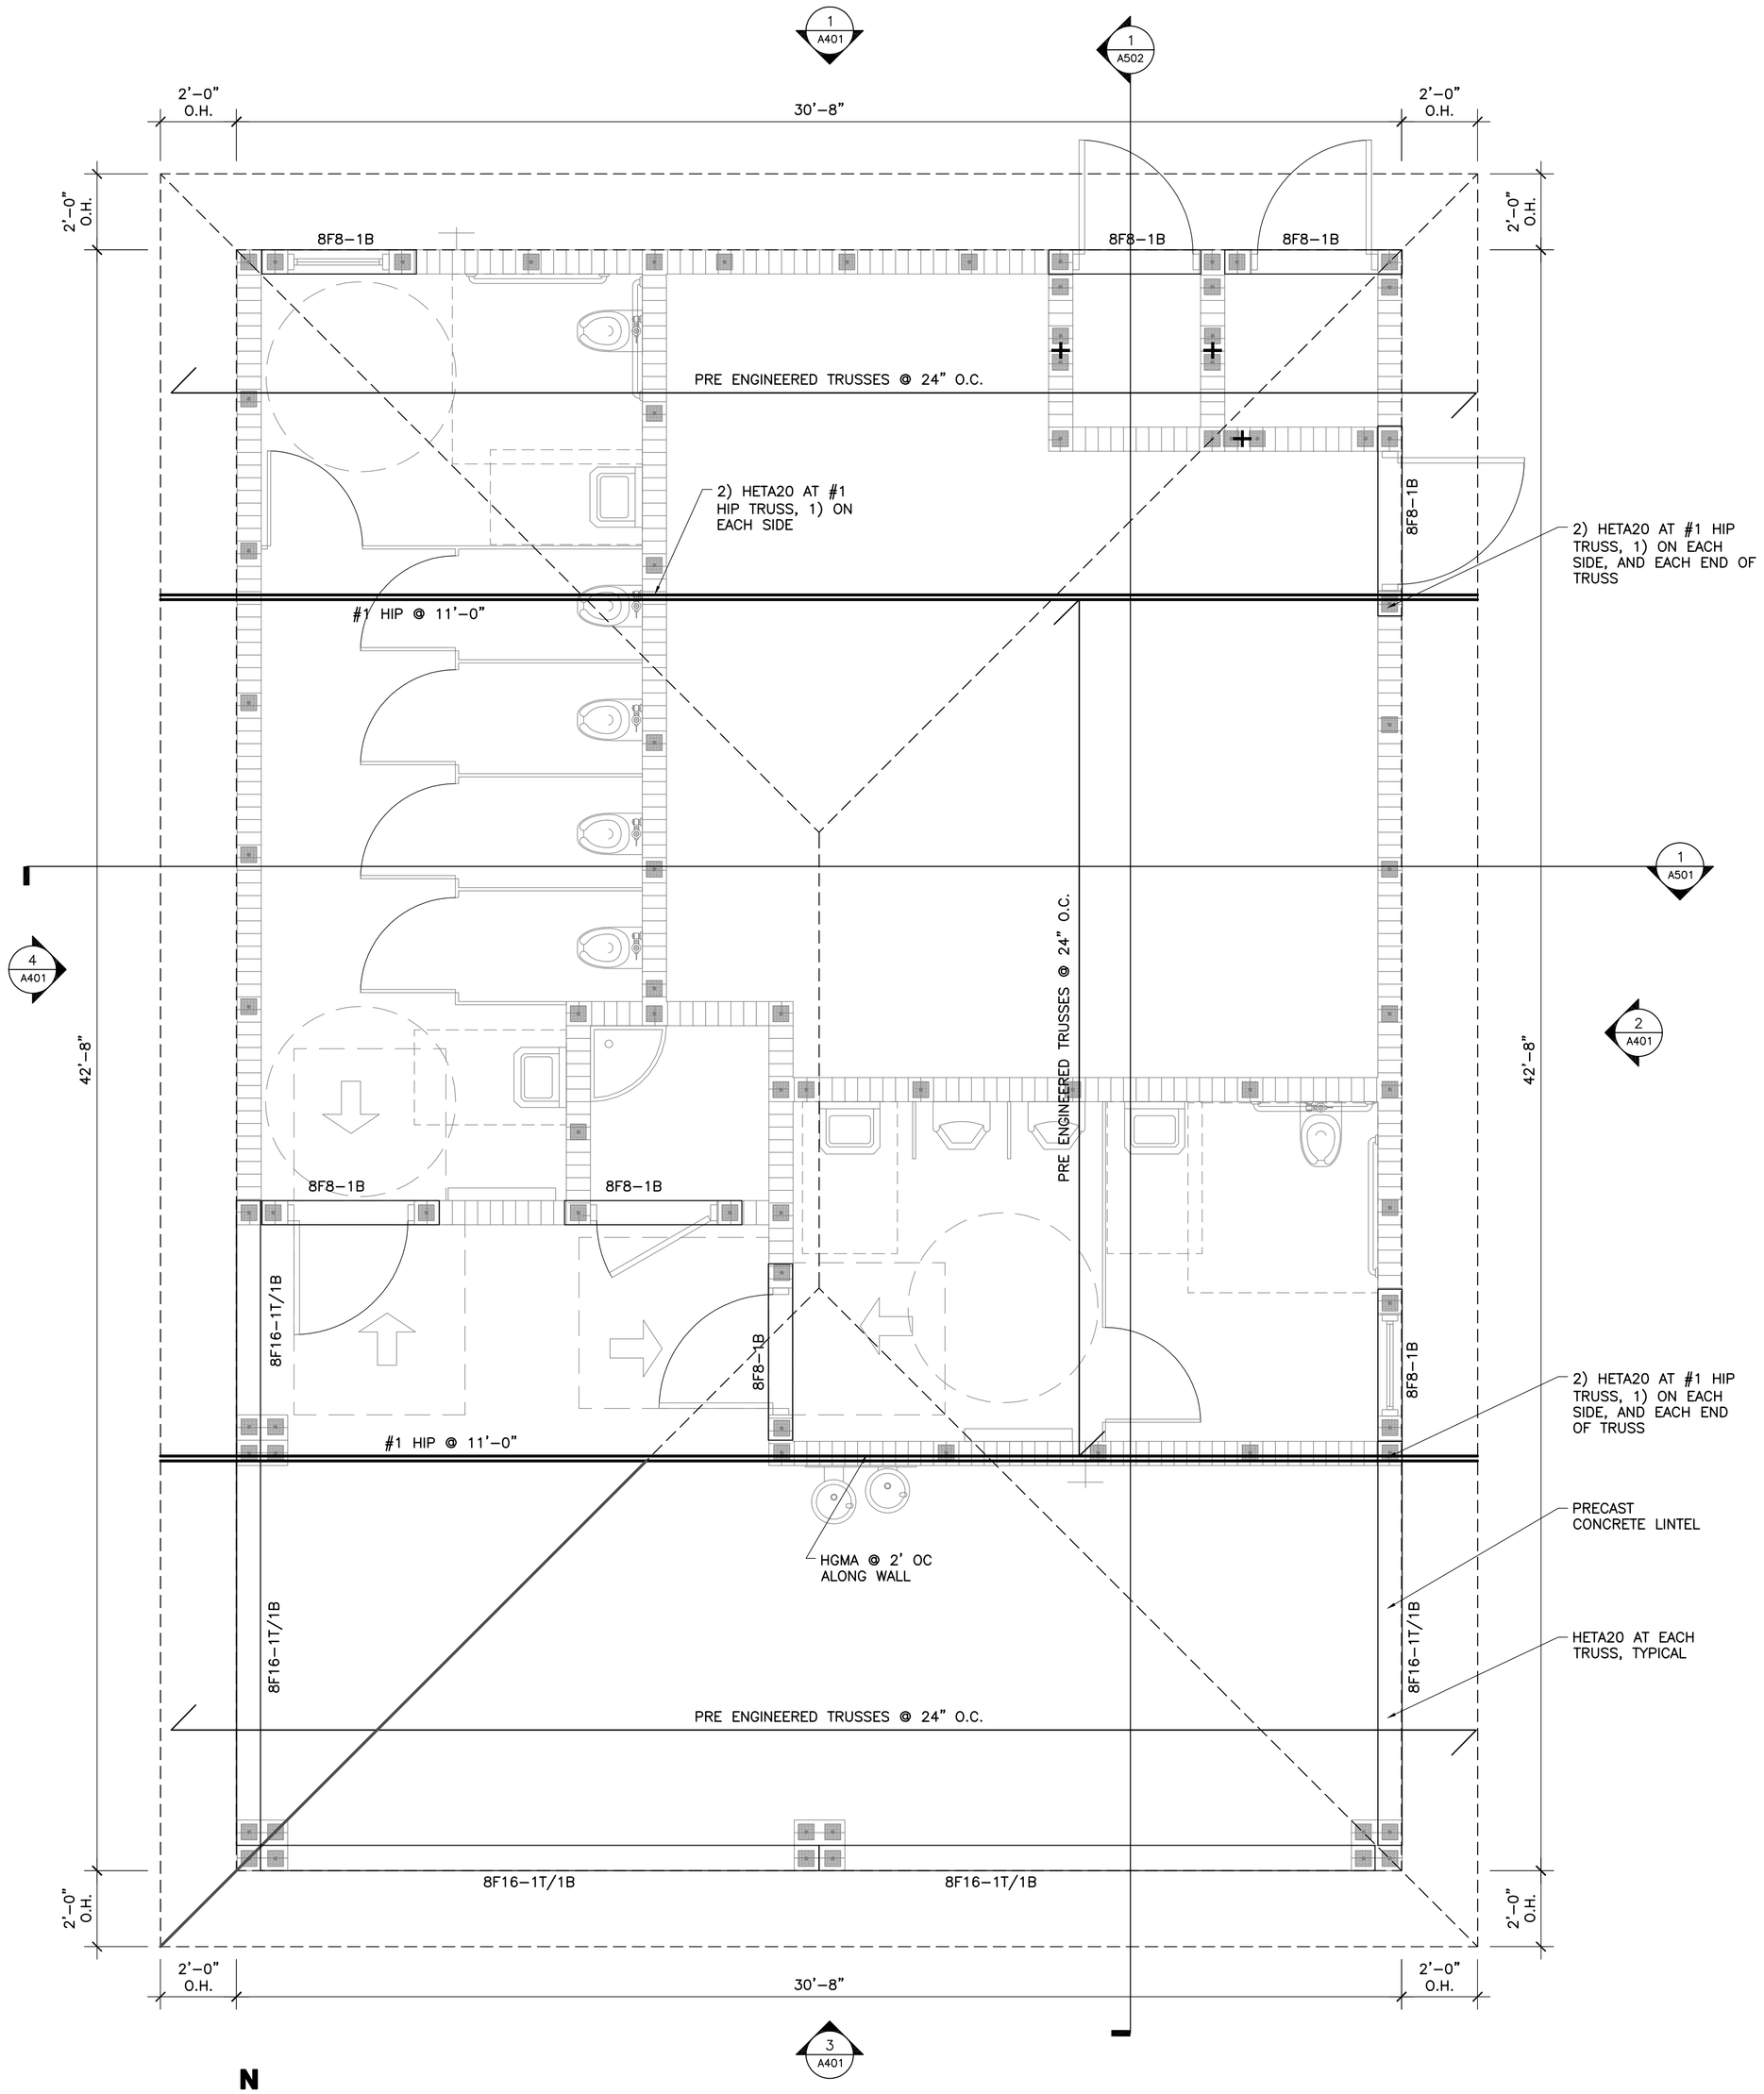

ROOF FRAMING PLAN
3/8" = 1'-0"

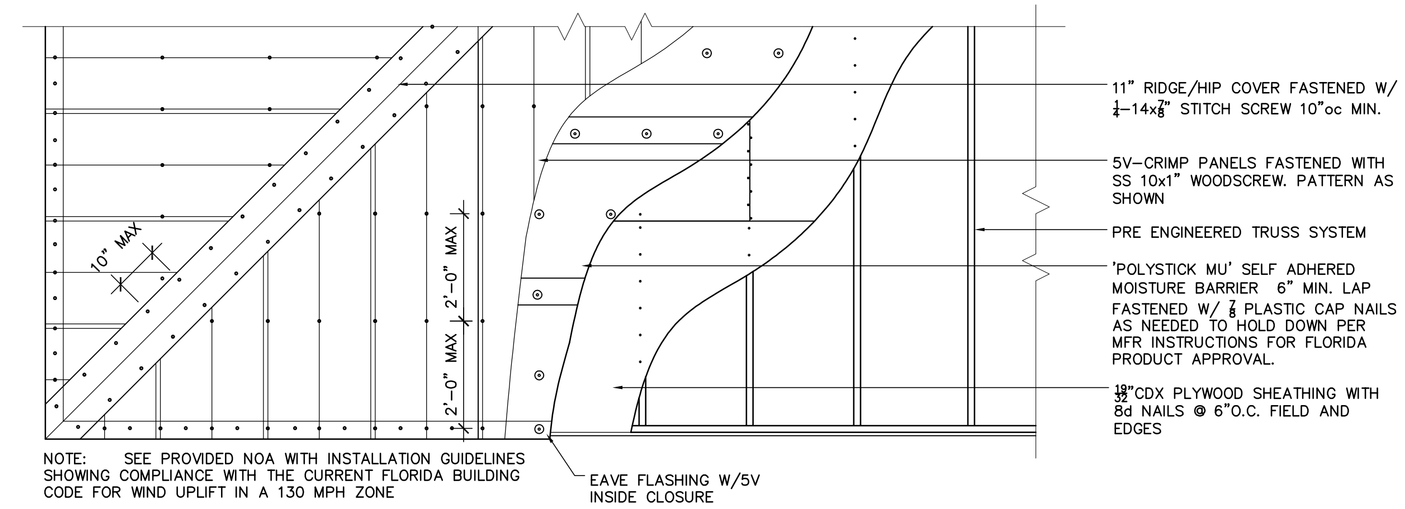

NOTE: SEE PROVIDED NOA WITH INSTALLATION GUIDELINES SHOWING COMPLIANCE WITH THE CURRENT FLORIDA BUILDING CODE FOR WIND UPLIFT IN A 130 MPH ZONE

1 ROOF PLAN DETAIL
1/2" = 1'-0"

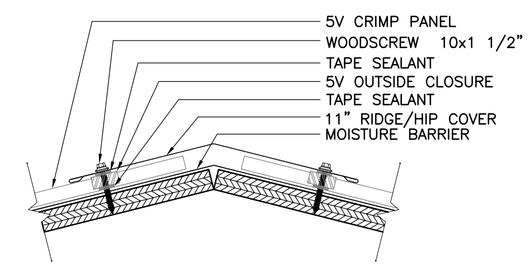

2 ROOF RIDGE FLASHING DETAIL
3" = 1'-0"

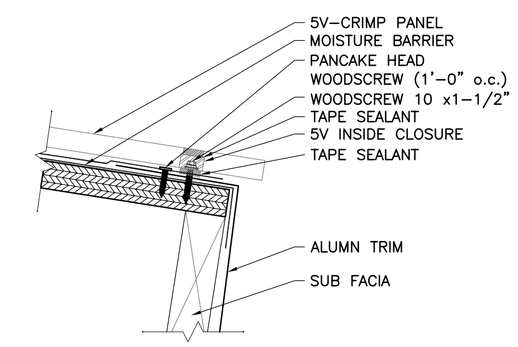

3 ROOF EAVE FLASHING DETAIL
3" = 1'-0"

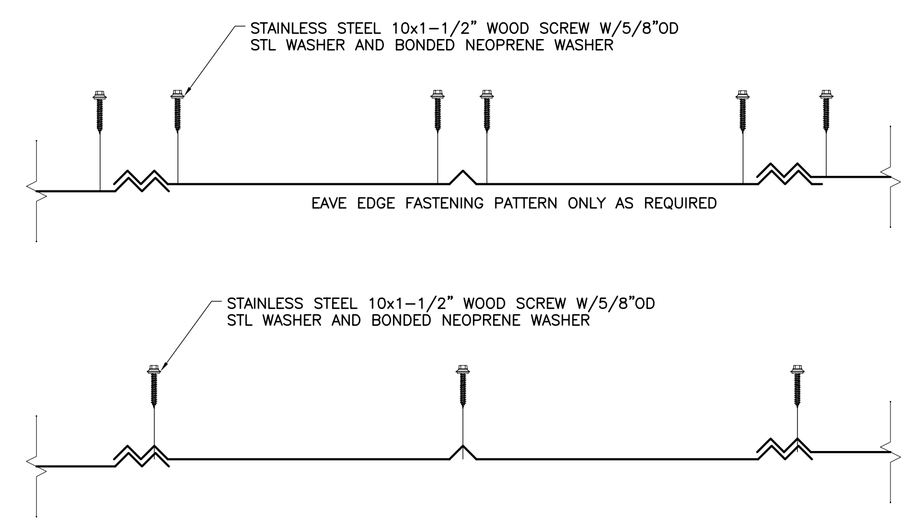

4 ROOF FASTENING PATTERN DETAIL
3" = 1'-0"

UGARTE & ASSOCIATES, INC.
ARCHITECTS PLANNERS
434 9th AVENUE WEST
PALMETTO, FLORIDA 34221
PHONE (941)729-5691
FAX (941)729-5692
AA-C001654

ROOF FRAMING PLAN

MANATEE COUNTY - LINCOLN SPLASH PARK

501 17TH STREET EAST PALMETTO, FL 34221

REVISIONS:

PROJECT NO: 2009-46
DATE: 08.27.2010
DRAWN BY: -
CHK'D BY: -

© UGARTE & ASSOCIATES INC. 2010

CARLOS D. UGARTE
LIC. NO. AR-0010725

SHEET
A203

8/27/2010 2:03 PM Craig Fisher CAD DWG FILE: A203 ROOF FRAMING PLAN.DWG