Stantec
6920 Professional Parkway East, Sarasota, FL 34240-8414
Phone 941-907-6900 • *Fax* 941-907-6910
Certificate of Authorization #27013 • www.stantec.com


CONSTRUCTION PLANS FOR

MOCCASIN WALLOW ROAD
I-75 TO U.S. 301 - SEGMENT 3


LOCATED WITHIN SECTIONS 22 AND 15,
TOWNSHIP 33S, RANGE 18E
MANATEE COUNTY, FLORIDA

A DEVELOPMENT BY

MANATEE COUNTY PUBLIC WORKS
DEPARTMENT ENGINEERING SERVICES
1022 26th AVENUE EAST
BRADENTON, FLORIDA 34208
(941) 708-7450

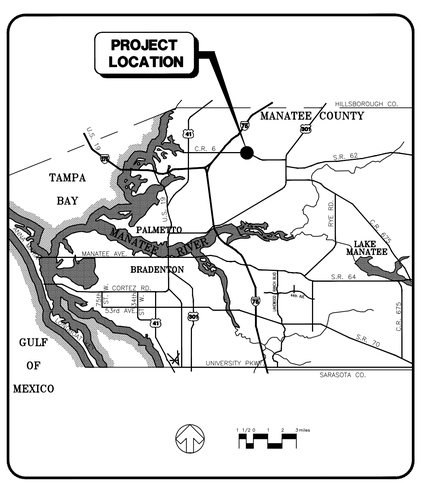

LOCATION MAP

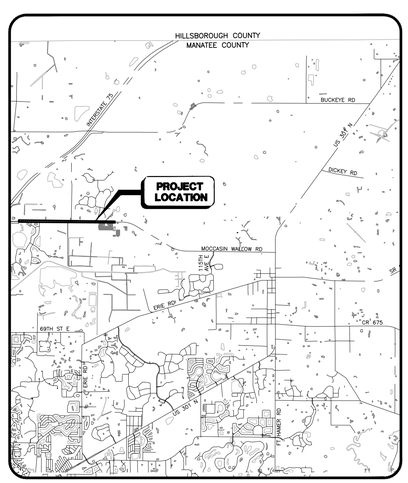

SITE MAP

PROJECT NUMBER: 215617222 DATE: SEPTEMBER 2023

ORIGINAL SHEET - ANSI D
V:\215\active\215617222\civil\drawings\01c_cover\sheet_files\215617222-01c-001cv
SAVED: 2/5/2025 10:17 AM MCONERY PLOTTED: 2/6/2025 12:31 PM MCONERY

PROJECT DATA

1. THE PROJECT CONSISTS OF 8,581 LF OF FOUR-LANE ROADWAY ON MOCCASIN WALLOW ROAD WITH ASSOCIATED STORMWATER AND UTILITY IMPROVEMENTS.
2. THE PROJECT IS THE THIRD SEGMENT OF THREE. THE FULL EXTENT OF THE IMPROVEMENTS WILL BEGIN AT I-75 AND TERMINATE AT U.S. 301.
3. THE SITE IS CURRENTLY A TWO LANE ROAD WITH MINIMAL TURN LANES AND OPEN DRAINAGE.
4. THE TOTAL PROJECT AREA IS 47.50 ACRES. THE SWFWMD PROJECT AREA IS 47.50 ACRES
5. THE RIGHT-OF-WAY WILL BE OWNED AND MAINTAINED BY MANATEE COUNTY, AND THE OPERATION AND MAINTENANCE ENTITY FOR EACH LAKE IS SHOWN ON THE MASTER DRAINAGE PLAN.
6. BOUNDARY DATA SHOWN IS FOR INFORMATIONAL PURPOSES ONLY AND DOES NOT CONSTITUTE A BOUNDARY SURVEY.
7. SEE THE AERIAL SITE PLAN FOR EXISTING ZONING AND LAND USE FOR THE SURROUNDING PROPERTIES.
8. THE SITE IS LOCATED WITHIN FLOOD ZONES "X", "A", AND "AE" PER MANATEE COUNTY FEMA FIRM COMMUNITY PANELS 12081C0176E (MARCH 17, 2014).
9. THERE ARE NO EXISTING BUILDINGS AND/OR HISTORIC SITES ON THIS SITE.
10. THIS PROJECT IS BEING DESIGNED, PERMITTED AND CONSTRUCTED FOR MANATEE COUNTY PUBLIC WORKS DEPARTMENT ENGINEERING SERVICES THROUGH AN AGREEMENT WITH NORTH COUNTY PARTNERSHIP, LLC.
11. DEVELOPMENT SHALL COMMENCE IN JUNE 2026 AND IS TO CONTINUE THROUGH JUNE 2028.
12. EXISTING AND PROPOSED TOPOGRAPHY SHOWN ON PLANS ARE NAVD 88 AND COMPILED FROM PHOTOGRAMMETRY AND FIELD INFORMATION OBTAINED BY STANTEC. THE CONVERSION FACTOR TO NGVD 1929 IS 0.96'.
13. ALL EXISTING WETLANDS ADJACENT TO SITE HAVE BEEN LOCATED. WETLANDS DATA THAT HAS NOT ALREADY BEEN DELINEATED VIA PERMIT WILL BE PROVIDED BY STANTEC CONSULTANTS, INC. AND IS DEPICTED ON THE OTHER SURFACE WATER IMPACT PLAN AND THE DRAINAGE, PAVING AND GRADING PLAN. SWFWMD AND USACOE PERMITS HAVE BEEN OR WILL BE OBTAINED AS REQUIRED.
14. THIS PROJECT HAS BEEN DESIGNED TO PROVIDE REASONABLE ASSURANCE THAT ALL APPLICABLE PERMITS CAN BE OBTAINED.
15. THERE ARE NO ONSITE WELLS. ANY EXISTING WELLS FOUND DURING CONSTRUCTION SHALL BE PLUGGED BY A LICENSED WELL DRILLING CONTRACTOR IN ACCORDANCE WITH SWFWMD RULE CHAPTER 40D-3.531.
16. SITE LIGHTING WILL BE IN ACCORDANCE WITH MANATEE COUNTY SPECIFICATIONS AND WILL BE COMPLETED PRIOR TO TURNOVER TO MANATEE COUNTY.
17. THE STORMWATER MANAGEMENT SYSTEM HAS BEEN DESIGNED IN ACCORDANCE WITH MANATEE COUNTY REQUIREMENTS, 62-25 F.A.C. REQUIREMENTS AND 40D-4 F.A.C. REQUIREMENTS.
18. THERE SHALL BE NO CHANGE OR DEVIATION FROM THESE PLANS WITHOUT PRIOR APPROVAL BY THE ENGINEER.
19. NOTIFY "SUNSHINE STATE ONE CALL (811), MANATEE COUNTY PUBLIC WORKS DEPARTMENT, FLORIDA POWER & LIGHT, PEACE RIVER ELECTRIC, VERIZON AND ANY OTHER UTILITIES (GAS COMPANIES, CABLE TV, ETC.) PRIOR TO CONSTRUCTION OPERATION AND PRIOR TO ANY CONNECTION TO EXISTING UTILITIES. IT IS THE CONTRACTORS RESPONSIBILITY TO PROTECT EXISTING UTILITIES FROM DAMAGE.
20. CLEARING, GRUBBING, STRIPPING, AND COMPACTION SHALL BE INSPECTED BY THE ENGINEER OR HIS DULY APPOINTED REPRESENTATIVE PRIOR TO FILLING.
21. PRIOR TO THE START OF CONSTRUCTION ACTIVITIES, PRESERVE AREAS ADJOINING THE AREA OF CONSTRUCTION ACTIVITY SHALL BE PROTECTED BY ERECTION OF TREE PROTECTION BARRICADES AND/OR SILT BARRIERS. TREE PROTECTION BARRICADES SHALL MEET THE STANDARDS OF MANATEE COUNTY LAND DEVELOPMENT CODE. SILT BARRIERS SHALL BE CONSTRUCTED IN ACCORDANCE WITH THE BEST MANAGEMENT PRACTICES DETAIL DRAWING. THE ENGINEER SHALL DETERMINE THE EXTENT AND TYPE OF PROTECTIVE MEASURES TO BE CONSTRUCTED FOR THE PROTECTION OF PRESERVE AREAS SUBJECT TO THE APPROVAL OF SWFWMD & MANATEE COUNTY EPD THE CONTRACTOR SHALL NOTIFY THE ENGINEER & MANATEE COUNTY EPD WHEN PRESERVE AREA BARRICADES AND BARRIERS ARE IN PLACE. THE CONTRACTOR IS RESPONSIBLE TO OBTAIN ANY REQUIRED TREE REMOVAL PERMIT FROM MANATEE COUNTY.
22. ALL LIMITS OF CONSTRUCTION FOR THE OUTFALL PIPE/STRUCTURE/SPREADER SWALE SHALL BE STAKED PRIOR TO ANY CONSTRUCTION WITHIN THE LAKES OR WETLAND/BUFFERS. APPROVAL FROM THE ENGINEER AND THE OWNER IS REQUIRED BEFORE THE EQUIPMENT CAN BE USED WITHIN THE LAKE OR WETLAND/BUFFER. THE ENGINEER SHALL BE ON SITE DURING CONSTRUCTION WITHIN THE LAKE OR WETLAND/BUFFER.
23. FILLING, EXCAVATING OR REMOVAL OF NATIVE VEGETATION SHALL BE PROHIBITED IN THE PRESERVATION AREA, UNLESS APPROVED BY MANATEE COUNTY EPD.
24. THE CONTRACTOR SHALL ADHERE TO AND HAVE A COPY OF THE SWFWMD PERMIT FOR THE PROJECT ON SITE.
25. ALL CONCRETE PIPES SHALL HAVE A FILTER FABRIC MINIMUM 12" EACH SIDE OF JOINT WITH MINIMUM 24" OVERLAP AT SEAM PER FDOT INDEX. 430-001 & ALL APPLICABLE COUNTY REQUIREMENTS. IN ADDITION, ALL ELLIPTICAL PIPE SHALL HAVE ALL JOINTS WRAPPED.
26. CONTRACTOR SHALL SPRINKLE OR OTHERWISE APPLY WATER TO AFFECTED CONSTRUCTION AREAS TO CONTROL BOTH SIGNIFICANT WIND EROSION AND FUGITIVE DUST.
27. ANY EXISTING PRIVATE UTILITIES LOCATED ON SITE ARE TO BE RELOCATED BY OTHERS PRIOR TO CONSTRUCTION.
28. SANITARY SEWER AND POTABLE WATER SYSTEMS AND RECLAIMED WATER SHALL BE DEDICATED TO MANATEE COUNTY FOR PERPETUAL MAINTENANCE.
29. THE RECLAIMED SOURCE SHALL BE NON-POTABLE FROM MANATEE COUNTY. NON-POTABLE WATER LINES SHALL BE PURPLE IN COLOR.
30. ANY SIGNIFICANT HISTORICAL OR ARCHEOLOGICAL RESOURCES DISCOVERED DURING DEVELOPMENT ACTIVITIES SHALL BE IMMEDIATELY REPORTED TO THE FLORIDA DIVISION OF HISTORICAL RESOURCES AND TREATMENT OF SUCH RESOURCES SHALL BE DETERMINED IN COOPERATION WITH THE DIVISION OF HISTORICAL RESOURCES AND MANATEE COUNTY. TREATMENT OF THE RESOURCES MUST BE COMPLETED BEFORE RESOURCE-DISTURBING ACTIVITIES ARE ALLOWED TO CONTINUE. IF HUMAN REMAINS ARE ENCOUNTERED, THE PROVISIONS CONTAINED IN CHAPTER 872, FLORIDA STATUTES (OFFENSES CONCERNING DEAD BODIES AND GRAVES) SHALL BE FOLLOWED.
31. NO "CEMENT TREATED BASE" IS ALLOWED ON MANATEE COUNTY THOROUGHFARES. THE BASE MATERIAL SHALL BE FROM A FDOT APPROVED VENDOR AND SHALL BE APPROVED BY MANATEE COUNTY.
32. CRUSHED CONCRETE SHALL BE FROM A FDOT APPROVED VENDOR.
33. SODDING INCLUDES MAINTAINING SLOPES AND SOD UNTIL COMPLETION AND ACCEPTANCE OF TOTAL PROJECT OR GROWTH IS ESTABLISHED, WHICHEVER COMES LAST. UNTIL THEN, ALL EROSION, SILTATION AND MAINTENANCE OF GRADES AND GRASS IS THE RESPONSIBILITY OF THE CONTRACTOR.
34. WHERE EXCAVATIONS ARE IN CLOSE PROXIMITY OF TREES, THE CONTRACTOR SHALL USE EXTREME CARE IN NOT DAMAGING THE ROOT SYSTEM. NO EQUIPMENT, SUPPLIES, OR VEHICLES SHALL BE STORED OR PARKED WITHIN THE DRIP LINE OF TREES TO REMAIN AND BE PRESERVED. IT SHALL BE THE RESPONSIBILITY OF THE CONTRACTOR TO INFORM ALL OF HIS EMPLOYEES AND SUB-CONTRACTORS OF THIS REQUIREMENT AND TO ENFORCE THE SAME.
35. LAY SOD AROUND ALL INLETS, MITERED ENDWALLS, HEADWALLS, SWALES, LAKE SLOPES, ADJACENT TO EDGE OF PAVEMENT TO BACK OF CURB AS SHOWN IN DETAILS OR AS DIRECTED BY ENGINEER.
36. ALL UTILITY LINES, STORM DRAIN LINES, AND ACCESSORIES SUCH AS, BUT NOT LIMITED TO, MANHOLES, CLEANOUTS, SEWER AND WATER SERVICES, VALVES, FIRE HYDRANTS, AND INLETS SHALL BE CONSTRUCTED TO ALIGNMENT AND LOCATIONS SHOWN ON PLANS UNLESS OTHERWISE DIRECTED BY ENGINEER.
37. THE CONTRACTOR SHALL PROVIDE RECORD DRAWINGS THAT MEET OR EXCEED THE REQUIREMENTS OF THE SWFWMD ERP INFORMATION MANUAL, LATEST EDITION AND THE MANATEE COUNTY PUBLIC WORKS UTILITY STANDARDS, LATEST EDITION.
38. WATER MAIN, SANITARY FORCE MAIN & RECLAIMED WATER MAINS SHALL BE COMPLETED, TESTED, CERTIFIED AND PLACED INTO SERVICE PRIOR TO FINAL PAVEMENT, BASE, CURB AND SIDEWALK BEING INSTALLED.

INDEX TO SHEETS

SHEET	DESCRIPTION
1	COVER SHEET
1A	SIGNATURE SHEET
2	AERIAL SITE PLAN
3	SITE SURVEY CONTROL SHEET
4	MASTER SITE PLAN AND KEY SHEET
5-8	DEMOLITION PLAN
9	DEMOLITION PLAN CARTER ROAD
10-13	UTILITY ADJUSTMENT PLAN
14	UTILITY ADJUSTMENT PLAN CARTER ROAD
15-17	TYPICAL ROAD SECTIONS
18	GENERAL NOTES AND LEGEND
19-22	SITE PLAN
23-24	SITE PLAN CARTER ROAD
25	EXISTING DRAINAGE MAP
26	PROPOSED DRAINAGE MAP
27-30	OTHER SURFACE WATER IMPACT PLAN
31	SUMMARY OF DRAINAGE STRUCTURES
32-35	PAVING, GRADING AND DRAINAGE PLAN
36	PAVING, GRADING AND DRAINAGE PLAN CARTER ROAD
37	EXISTING UTILITY PLAN
38	MASTER UTILITY PLAN
39	PLAN AND PROFILE KEY SHEET
40-65	PLAN AND PROFILE (REMOVED SHEETS 56-57)
66-78	CROSS SECTIONS (REMOVED SHEET 82)
83-87	CROSS SECTIONS CARTER ROAD
88-92	SIGNAGE AND STRIPING PLAN
93-94	SIGNAGE AND STRIPING PLAN CARTER ROAD
95-97	INTERSECTION SIGHT DISTANCE
98-107	LIGHTING PLAN
108-109	PAVING AND GRADING DETAILS
110-112A	DRAINAGE DETAILS (REMOVED SHEET 112)
113	UTILITY CONSTRUCTION DETAILS
114	WASTEWATER DETAILS
115-116	WATER DISTRIBUTION AND RECLAIM SYSTEM DETAILS
117	BEST MANAGEMENT PRACTICES PLAN
118	BEST MANAGEMENT PRACTICES DETAILS
119-148	TEMPORARY TRAFFIC CONTROL PLAN
	SUPPLEMENTAL PLANS
1-6	MITIGATION PLANS
	DENOTES SWFWMD SUBMITTAL

NO.	DATE	DESCRIPTION	BY
8		REV 5-17, 19-22, 26, 31-35, 40, 43-44, 46-47, 50-51, 59, 66, 71-72, 80, 81, 88-93, 95, 108, 117, 119, 121, 123-124, 131	MSC/98616
7	08/02/24	REV 2-5, 19, 22, 24-26, 30, 32-33, 35, 37-39, 60, 91, 95, 117, & 119-148	MSC/98616
6	3/24/23	ISSUED 100% SET	
5	12/22/22	ISSUED 90% SET	
4	8/30/22	ISSUED 60% SET	MSC/98616
3	2/17/22	ISSUED 10% SET	MSC/98616

STATUS: 100% SUBMITTAL

Sunshine811
Call 811 or visit sunshine811.com two full business days before digging to have buried facilities located and marked.
Check positive response codes before you dig!

PROJECT SURVEYOR	PROJECT ENGINEER	PROJECT MANAGER
ROBERT R. CUNNINGHAM, P.S.M.	ALEXANDRA JOHNSON, P.E. FLORIDA LIC. NO. 91109	ROBERT A. ENGEL, P.E. FLORIDA LIC. NO. 58602

RESERVED FOR STATUS AND DATE STAMPS

INDEX NUMBER
215617222-01C-001CV




THIS DOCUMENT HAS BEEN DIGITALLY SIGNED AND SEALED BY:

PRINTED COPIES OF THIS DOCUMENT ARE NOTE CONSIDERED SIGNED AND SEALED. THE SIGNATURE MUST BE VERIFIED ON THE ELECTRONIC DOCUMENTS.

STANTEC CONSULTING SERVICES, INC.
6920 PROFESSIONAL PARKWAY EAST
SARASOTA, FLORIDA 34240-8414
MATTHEW R. CRIM, PE NO. 68297

THE ABOVE NAMED PROFESSIONAL ENGINEER SHALL BE RESPONSIBLE FOR FOLLOWING SHEETS IN ACCORDANCE WITH RULE 61G15-23.004, F.A.C.

SHEET NO.	SHEET DESCRIPTION
98-107	LIGHTING PLAN
119-148	TEMPORARY TRAFFIC CONTROL PLAN

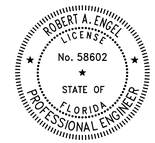

THIS DOCUMENT HAS BEEN DIGITALLY SIGNED AND SEALED BY:

PRINTED COPIES OF THIS DOCUMENT ARE NOTE CONSIDERED SIGNED AND SEALED. THE SIGNATURE MUST BE VERIFIED ON THE ELECTRONIC DOCUMENTS.

STANTEC CONSULTING SERVICES, INC.
6920 PROFESSIONAL PARKWAY EAST
SARASOTA, FLORIDA 34240-8414
ROBERT A. ENGEL, PE NO. 58602

THE ABOVE NAMED PROFESSIONAL ENGINEER SHALL BE RESPONSIBLE FOR FOLLOWING SHEETS IN ACCORDANCE WITH RULE 61G15-23.004, F.A.C.

SHEET NO.	SHEET DESCRIPTION
1	COVER SHEET
1A	SIGNATURE SHEET
2	AERIAL SITE PLAN
3	SITE SURVEY CONTROL SHEET
4	MASTER SITE PLAN AND KEY SHEET
5-8	DEMOLITION PLAN
9	DEMOLITION PLAN CARTER ROAD
10-13	UTILITY ADJUSTMENT PLAN
14	UTILITY ADJUSTMENT PLAN CARTER ROAD
15-17	TYPICAL ROAD SECTIONS
18	GENERAL NOTES AND LEGEND
19-22	SITE PLAN
23-24	SITE PLAN CARTER ROAD
25	EXISTING DRAINAGE MAP
26	PROPOSED DRAINAGE MAP
27-30	OTHER SURFACE WATER IMPACT PLAN
31	SUMMARY OF DRAINAGE STRUCTURES
32-35	PAVING, GRADING AND DRAINAGE PLAN
36	PAVING, GRADING AND DRAINAGE PLAN CARTER ROAD
37	EXISTING UTILITY PLAN
38	MASTER UTILITY PLAN
39	PLAN AND PROFILE KEY SHEET
40-65	PLAN AND PROFILE (REMOVED SHEETS 56-57)
66-78	CROSS SECTIONS (REMOVED SHEET 82)
83-87	CROSS SECTIONS CARTER ROAD
88-92	SIGNAGE AND STRIPING PLAN
93-94	SIGNAGE AND STRIPING PLAN CARTER ROAD
95-97	INTERSECTION SIGHT DISTANCE
108-109	PAVING AND GRADING DETAILS
110-112A	DRAINAGE DETAILS
113	UTILITY CONSTRUCTION DETAILS
114	WASTEWATER DETAILS
115-116	WATER DISTRIBUTION AND RECLAIM SYSTEM DETAILS
117	BEST MANAGEMENT PRACTICES PLAN
118	BEST MANAGEMENT PRACTICES DETAILS

MITIGATION PLANS

SHEET NO.	SHEET DESCRIPTION
1	COVER SHEET
2	AERIAL LOCATION MAP
3	EXISTING CONDITIONS PLAN
4	GRADING PLAN
5	TYPICAL SECTIONS
6	PLANTING PLAN

Stantec
Stantec Consulting Services Inc.
6920 Professional Parkway East
Sarasota FL 34240-8414
Tel (941) 907-6900
www.stantec.com

The Contractor shall verify and be responsible for all dimensions. DO NOT scale the drawing - any errors or omissions shall be reported to Stantec without delay. Copyright reserved. The information contained in this drawing is the property of Stantec. Reproduction or use for any purpose other than that authorized by Stantec is forbidden.

Consultant

No.	By	Appd	YYYY.MM.DD	Revision

No.	By	Appd	YYYY.MM.DD	Issued

Permit/Seal

Client/Project
MANATEE COUNTY PUBLIC WORKS DEPARTMENT

MOCCASIN WALLOW ROAD SEGMENT 3

Project No.: 215617222
File Name: 215617222-01C-0015G

Scale:

Drawn	Dsgn.	Chkd.	02/2022 YYYY.MM.DD

Title
SIGNATURE SHEET

Revision: Sheet: 1A of 148

Drawing No.
1A

x:\215\a\active\215617222\civil\drawing\01c_const\sheet_files\215617222-01c-0015g\1a.dwg
SAVED: 8/30/2024 11:56:32 AM MICHAEL.PICHETT PLOTTED: 12/4/2025 12:33:07 PM by MICHAEL.PICHETT

ORIGINAL SHEET - ARCH D



Stantec

Stantec Consulting Services Inc.
6920 Professional Parkway East
Sarasota FL 34240-8414
Tel (941) 907-3090
www.stantec.com

The Contractor shall verify and be responsible for all dimensions. DO NOT scale the drawing - any errors or omissions shall be reported to Stantec without delay. Copyright reserved. The information contained in this drawing is the property of Stantec. Reproduction or use for any purpose other than that authorized by Stantec is forbidden.

Consultant

Issued	By	Appd	YYYY.MM.DD
E-REV PHASE LINE. ADD ST NAMES.	DMW		6/19/24
Revision			

Permit/Seal

Client/Project
MANATEE COUNTY PUBLIC WORKS DEPARTMENT

MOCCASIN WALLOW ROAD SEGMENT 3

Project No.: 215617222
File Name: 215617222-01C-002PL
Scale: 1" = 300'

Drawn	Dsgn.	Chkd.	02/2022 YYYY.MM.DD

Title
AERIAL SITE PLAN

Revision: Sheet: 2 of 148
Drawing No.
2

V:\215\active\215617222\civil\drawing\01c_cover\sheet files\215617222-01c-002pl.lay
SAVED: 1/31/2025 9:35:56 AM MCDANIEL PLOTTED: 2/4/2025 12:36:31 PM

ORIGINAL SHEET - ARCH D



Stantec

Stantec Consulting Services Inc.
6920 Professional Parkway East
Sarasota FL 34240-8414
Tel (941) 907-3900
www.stantec.com

The Contractor shall verify and be responsible for all dimensions. DO NOT scale the drawing - any errors or omissions shall be reported to Stantec without delay. The Copyrights to all designs and drawings are the property of Stantec. Reproduction or use for any purpose other than that authorized by Stantec is forbidden.

Consultant

No.	Revision	By	Appd	YYYY.MM.DD
E-REV	PHASE LINE. ADD ST NAMES.	DMW		6/19/24

Issued

By	Appd	YYYY.MM.DD

Permit/Seal

Client/Project
MANATEE COUNTY PUBLIC WORKS DEPARTMENT

MOCCASIN WALLOW ROAD SEGMENT 3

Project No.: 215617222

File Name: 215617222-01C-100SP

Scale: 1" = 300'


Drawn	Dsgn.	Chkd.	02/2022 YYYY.MM.DD

Title
SITE SURVEY CONTROL SHEET

Revision: Sheet: 3 of 148

Drawing No.
3

v:\215\active\215617222\civil\drawing\01c_cons\sheet files\215617222-01c-100sp\layout1
SAVED: 1/31/2025 9:25:15 AM MCCRORY, PFLOYD - 2/4/2025 1:29:31 PM MCCRORY
ORIGINAL SHEET - ARCH D

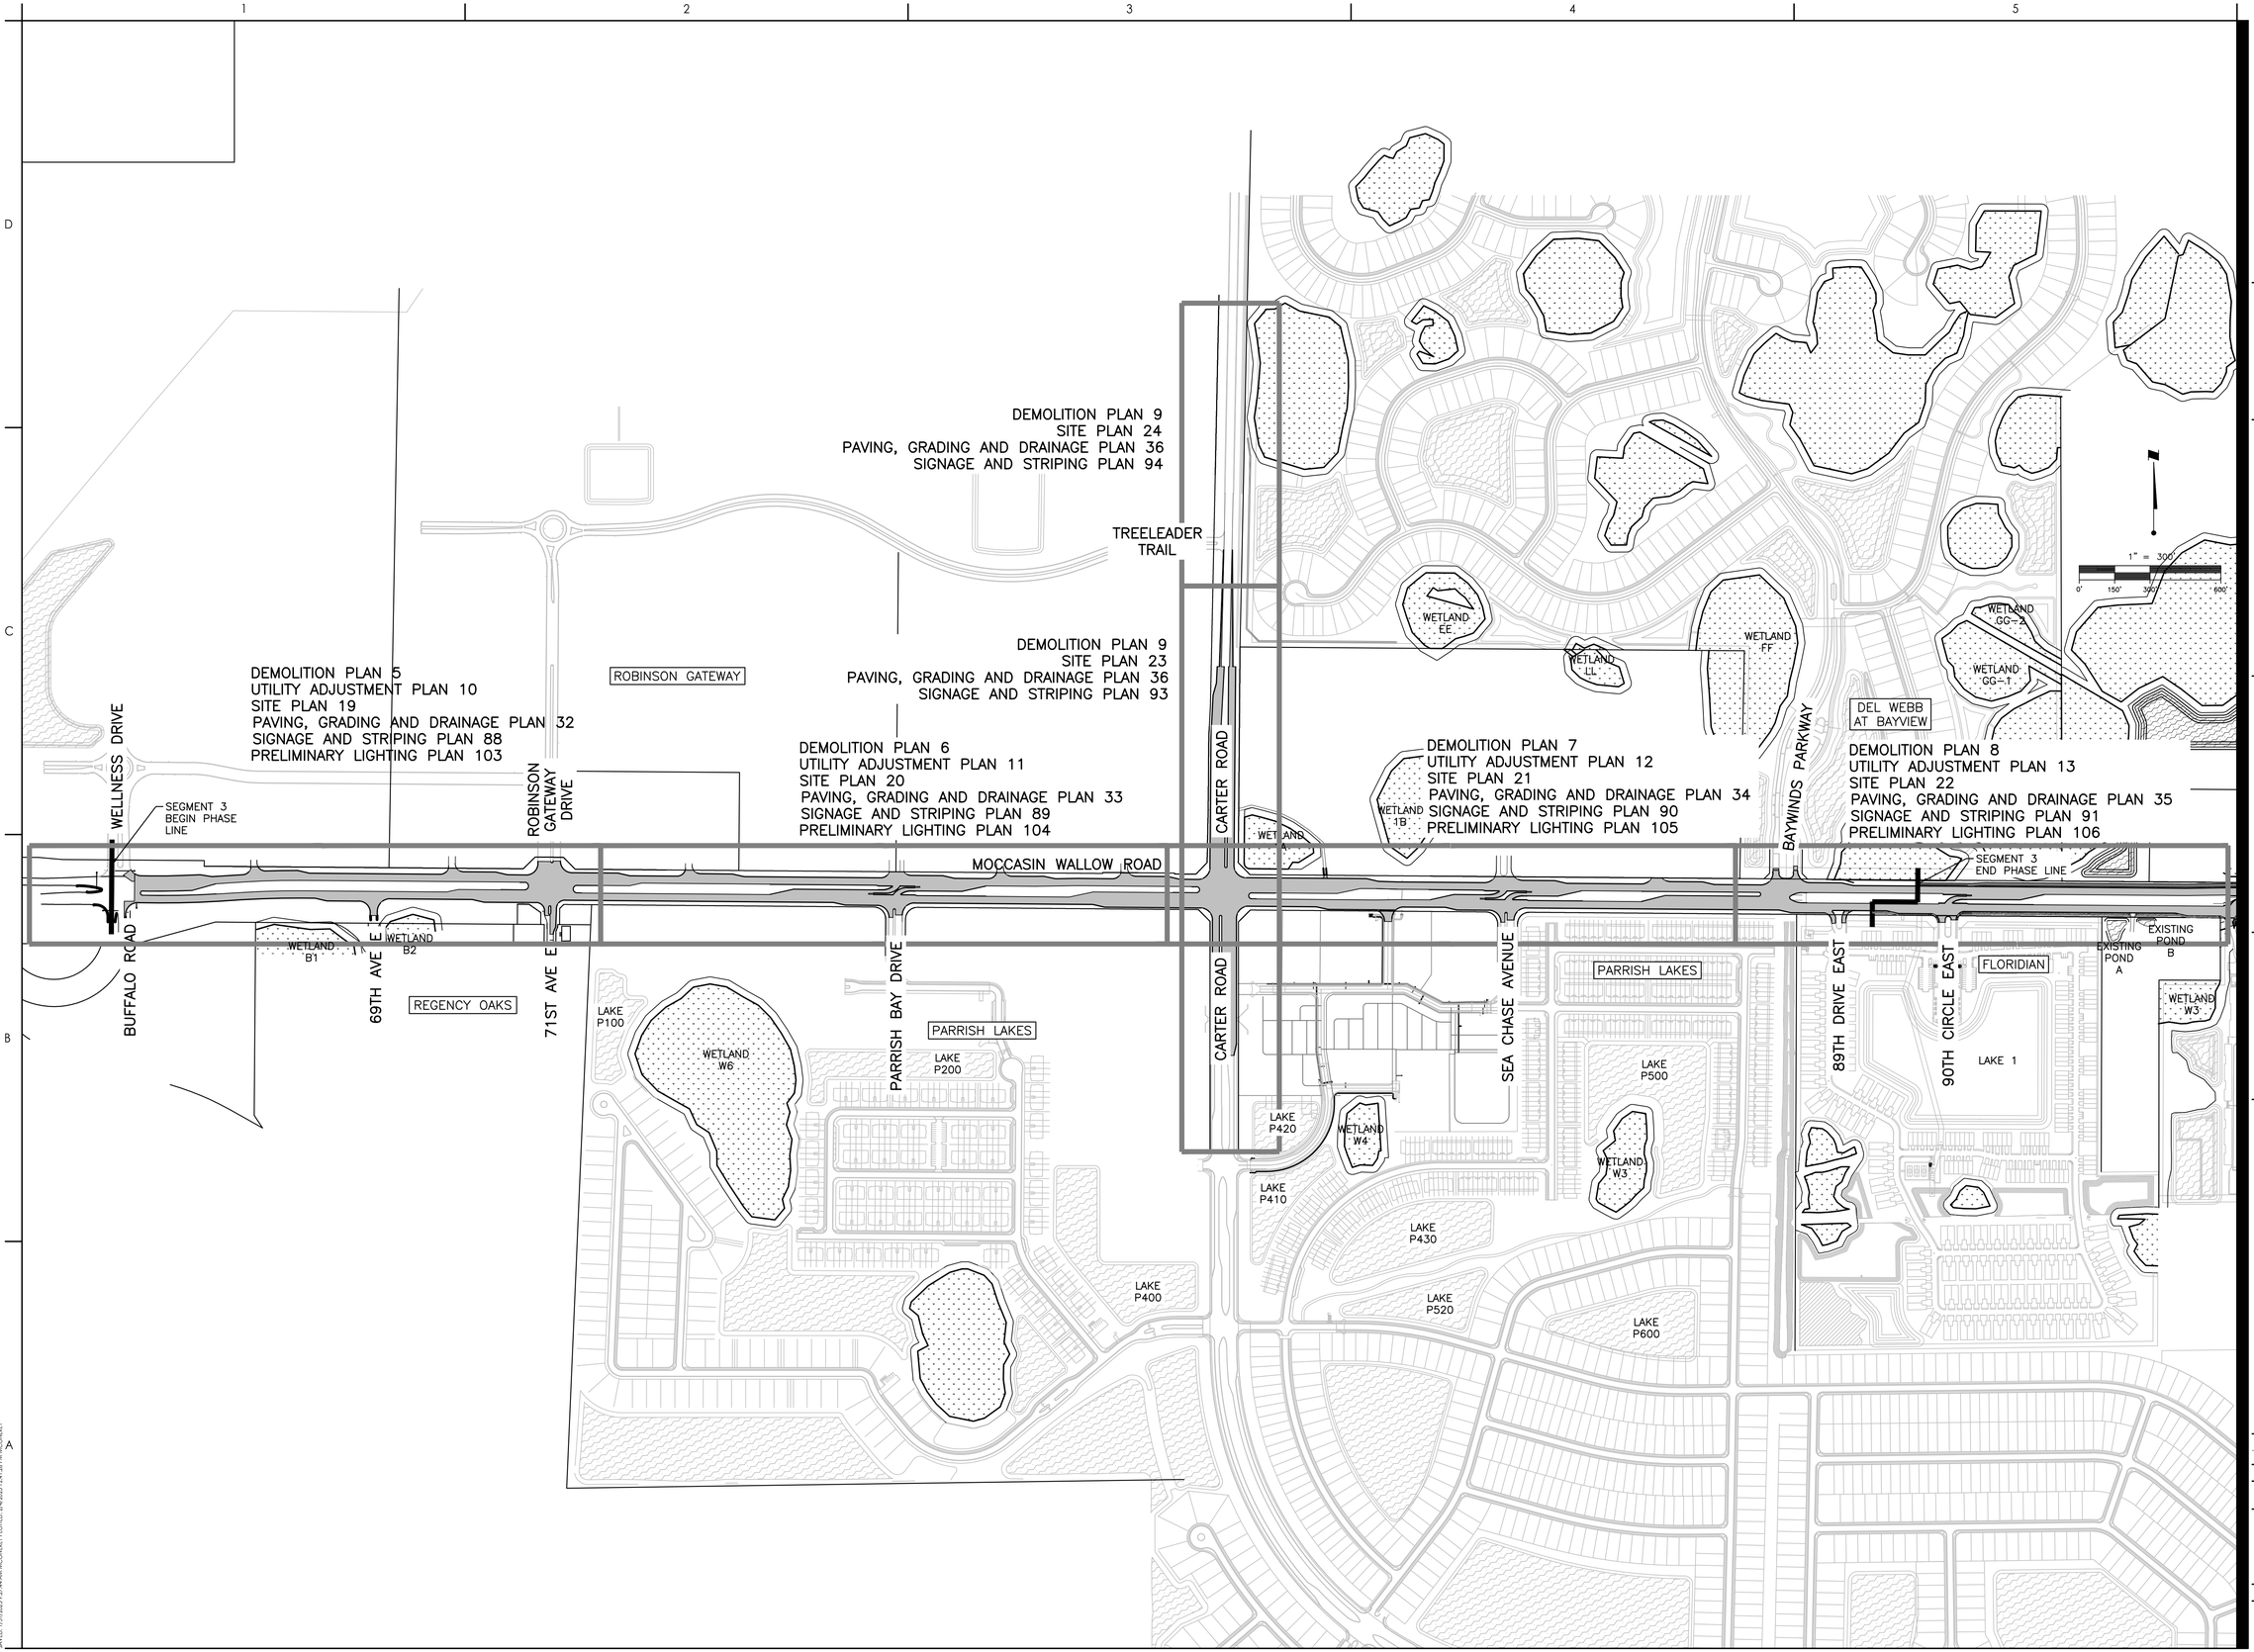

Stantec
Stantec Consulting Services Inc.
6920 Professional Parkway East
Sarasota FL 34240-8414
Tel (941) 907-3900
www.stantec.com

The Contractor shall verify and be responsible for all dimensions. DO NOT scale the drawing - any errors or omissions shall be reported to Stantec without delay. Copyright reserved. The information contained in this drawing is the property of Stantec. Reproduction or use for any purpose other than that authorized by Stantec is forbidden.

Consultant

No.	Revision	By	Appd	YYYY.MM.DD
E-REV	PHASE LINE. ADD ST NAMES.	DMW		6/19/24

Issued

Permit/Seal

Client/Project
MANATEE COUNTY PUBLIC WORKS DEPARTMENT

MOCCASIN WALLOW ROAD SEGMENT 3

Project No.: 215617222

File Name: 215617222-01C-101SP

Scale: 1" = 300'

Drawn	Dsgn.	Chkd.	02/2022 YYYY.MM.DD

Title
MASTER SITE PLAN AND KEY SHEET

Revision: Sheet: 4 of 148

Drawing No.
4

I:\215617222\civil\drawings\01c_cor\sheet_files\215617222-01c-101sp\Layout1
LAYED: 1/31/2025 12:24:4 AM MICHAEL FLORES 2/4/2025 12:41:26 PM
ORIGINAL SHEET - ARCH D

NOTES:

1. CONTRACTOR TO REVIEW THE DEMOLITION NOTES ON SHEET 18
2. SEE TEMPORARY TRAFFIC CONTROL PLAN SHEETS FOR PHASING OF REMOVAL.
3. EX WM TO REMAIN IN SERVICE.
4. ALL SEWER VALVES SHOULD REMAIN VISIBLE AND ACCESSIBLE DURING CONSTRUCTION, AND BE BROUGHT TO FINAL GRADE PER MANATEE COUNTY STANDARDS.
5. ALL PRIVATE UTILITIES TO BE REMOVED OR RELOCATED WILL BE COMPLETED BY OTHERS.

LEGEND

- ASPHALT PAVEMENT (TO REMAIN)
- UNPAVED DRIVEWAY (TO BE REMOVED)
- ASPHALT PAVEMENT (TO BE REMOVED)
- DITCH (TO BE FILLED, RELOCATED OR REGRADED)
- SIDEWALK (TO BE REMOVED)

EX = EXISTING
RCM = RECLAIMED MAIN
WM = WATER MAIN
FM = FORCE MAIN
GV = GATE VALVE
BFP = BACK FLOW PREVENTER

WELLNESS DRIVE
SEGMENT 3 BEGIN PHASE LINE
BUFFALO ROAD
MOCCASIN WALLOW ROAD
MATCHLINE SEE BELOW
MATCHLINE SEE ABOVE
ROBINSON GATEWAY DRIVE
69TH AVE E
71ST AVE E
REGENCY OAKS
WETLAND B1
WETLAND B2

1" = 40'
0' 20' 40' 80'

Stantec
Stantec Consulting Services Inc.
6920 Professional Parkway East
Sarasota FL 34240-8414
Tel (941) 907-3090
www.stantec.com

The Contractor shall verify and be responsible for all dimensions. DO NOT scale the drawing - any errors or omissions shall be reported to Stantec without delay. Copyright reserved. The information contained in this drawing is the property of Stantec. Unauthorized reproduction or use for any purpose other than that authorized by Stantec is forbidden.

Consultant

Issued	By	Appd	YYYY.MM.DD
F-REV RECLAIM & STORM	MSC	MSC	1/7/25
E-REV 71ST DEMO	MSC	MSC	3/31/24

Revision

Permit/Seal

Client/Project
MANATEE COUNTY PUBLIC WORKS DEPARTMENT
MOCCASIN WALLOW ROAD SEGMENT 3


Project No.: 215617222
File Name: 215617222-01C-103DP
Scale: 1" = 40'

Drawn	Dsgn.	Chkd.	02/2022 YYYY.MM.DD

Title
DEMOLITION PLAN

Revision: Sheet: 5 of 148
Drawing No.
5

x:\215\active\215617222\civil\drawing\01c_cons\sheet_files\215617222-01c-103dp\Layout1
SAVED: 2/4/2025 10:40:54 AM MCCARNEY PLOTTED: 2/4/2025 10:42:25 PM by MCCARNEY
ORIGINAL SHEET - ARCH D

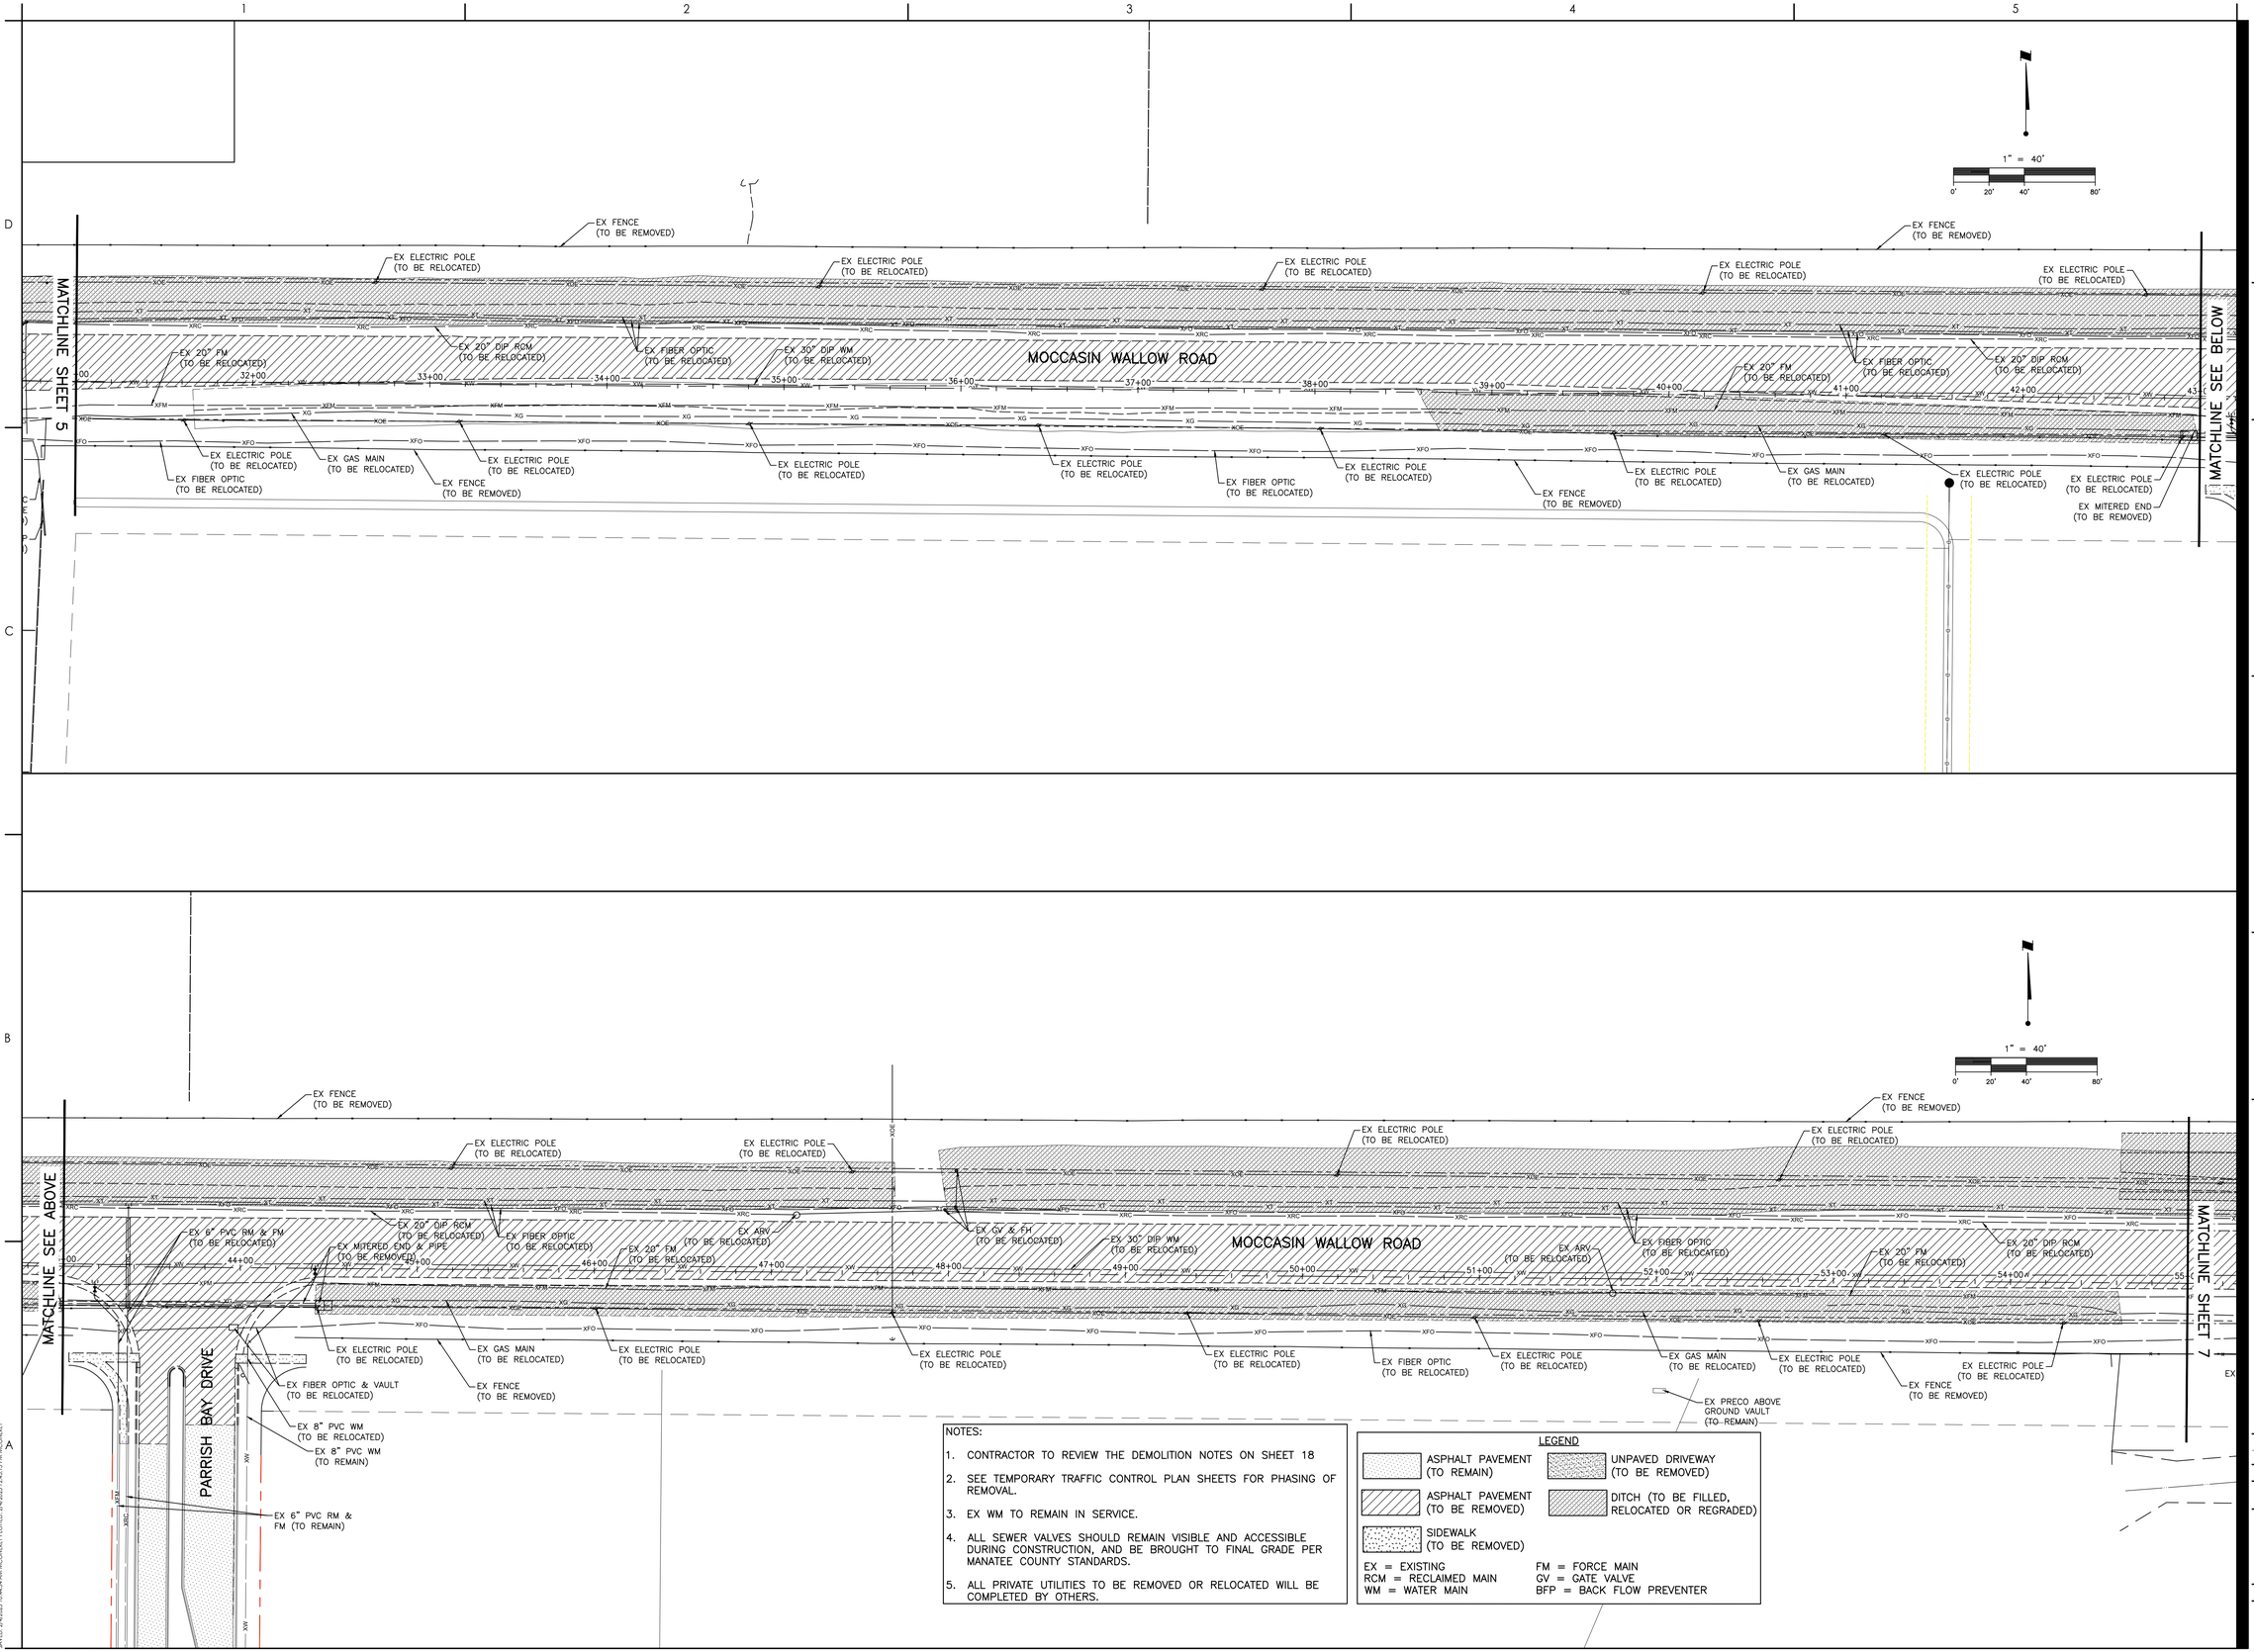

NOTES:

1. CONTRACTOR TO REVIEW THE DEMOLITION NOTES ON SHEET 18
2. SEE TEMPORARY TRAFFIC CONTROL PLAN SHEETS FOR PHASING OF REMOVAL.
3. EX WM TO REMAIN IN SERVICE.
4. ALL SEWER VALVES SHOULD REMAIN VISIBLE AND ACCESSIBLE DURING CONSTRUCTION, AND BE BROUGHT TO FINAL GRADE PER MANATEE COUNTY STANDARDS.
5. ALL PRIVATE UTILITIES TO BE REMOVED OR RELOCATED WILL BE COMPLETED BY OTHERS.

LEGEND

- ASPHALT PAVEMENT (TO REMAIN)
- ASPHALT PAVEMENT (TO BE REMOVED)
- SIDEWALK (TO BE REMOVED)
- UNPAVED DRIVEWAY (TO BE REMOVED)
- DITCH (TO BE FILLED, RELOCATED OR REGRADED)

EX = EXISTING
RCM = RECLAIMED MAIN
WM = WATER MAIN
FM = FORCE MAIN
GV = GATE VALVE
BFP = BACK FLOW PREVENTER

Stantec
Stantec Consulting Services Inc.
6920 Professional Parkway East
Sarasota FL 34240-8414
Tel (941) 907-3065
www.stantec.com

The Contractor shall verify and be responsible for all dimensions. DO NOT scale the drawing - any errors or omissions shall be reported to Stantec without delay. Copyright reserved. The information contained in this drawing is the property of Stantec. Reproduction or use for any purpose other than that authorized by Stantec is forbidden.

Consultant

No.	Revision	By	Appd	YYYY.MM.DD
1	F-REV SWLK	MSC		1/7/25

Issued

By	Appd	YYYY.MM.DD

Permit/Seal

Client/Project
MANATEE COUNTY PUBLIC WORKS DEPARTMENT
MOCCASIN WALLOW ROAD SEGMENT 3

Project No.: 215617222
File Name: 215617222-01C-103DP
Scale: 1" = 40'


Drawn	Dsgn.	Chkd.	02/2022 YYYY.MM.DD

Title
DEMOLITION PLAN

Revision: Sheet: 6 of 148
Drawing No.
6

x:\215\sc\active\215617222\civil\drawing\01c_cons\sheet_files\215617222-01c-103dp\Layout2
LAYER: 24/2022 10:46:54 AM MCCONNER, FLORID: 24/2022 1:24:33 PM BY: MCCONNER

ORIGINAL SHEET - ARCH D

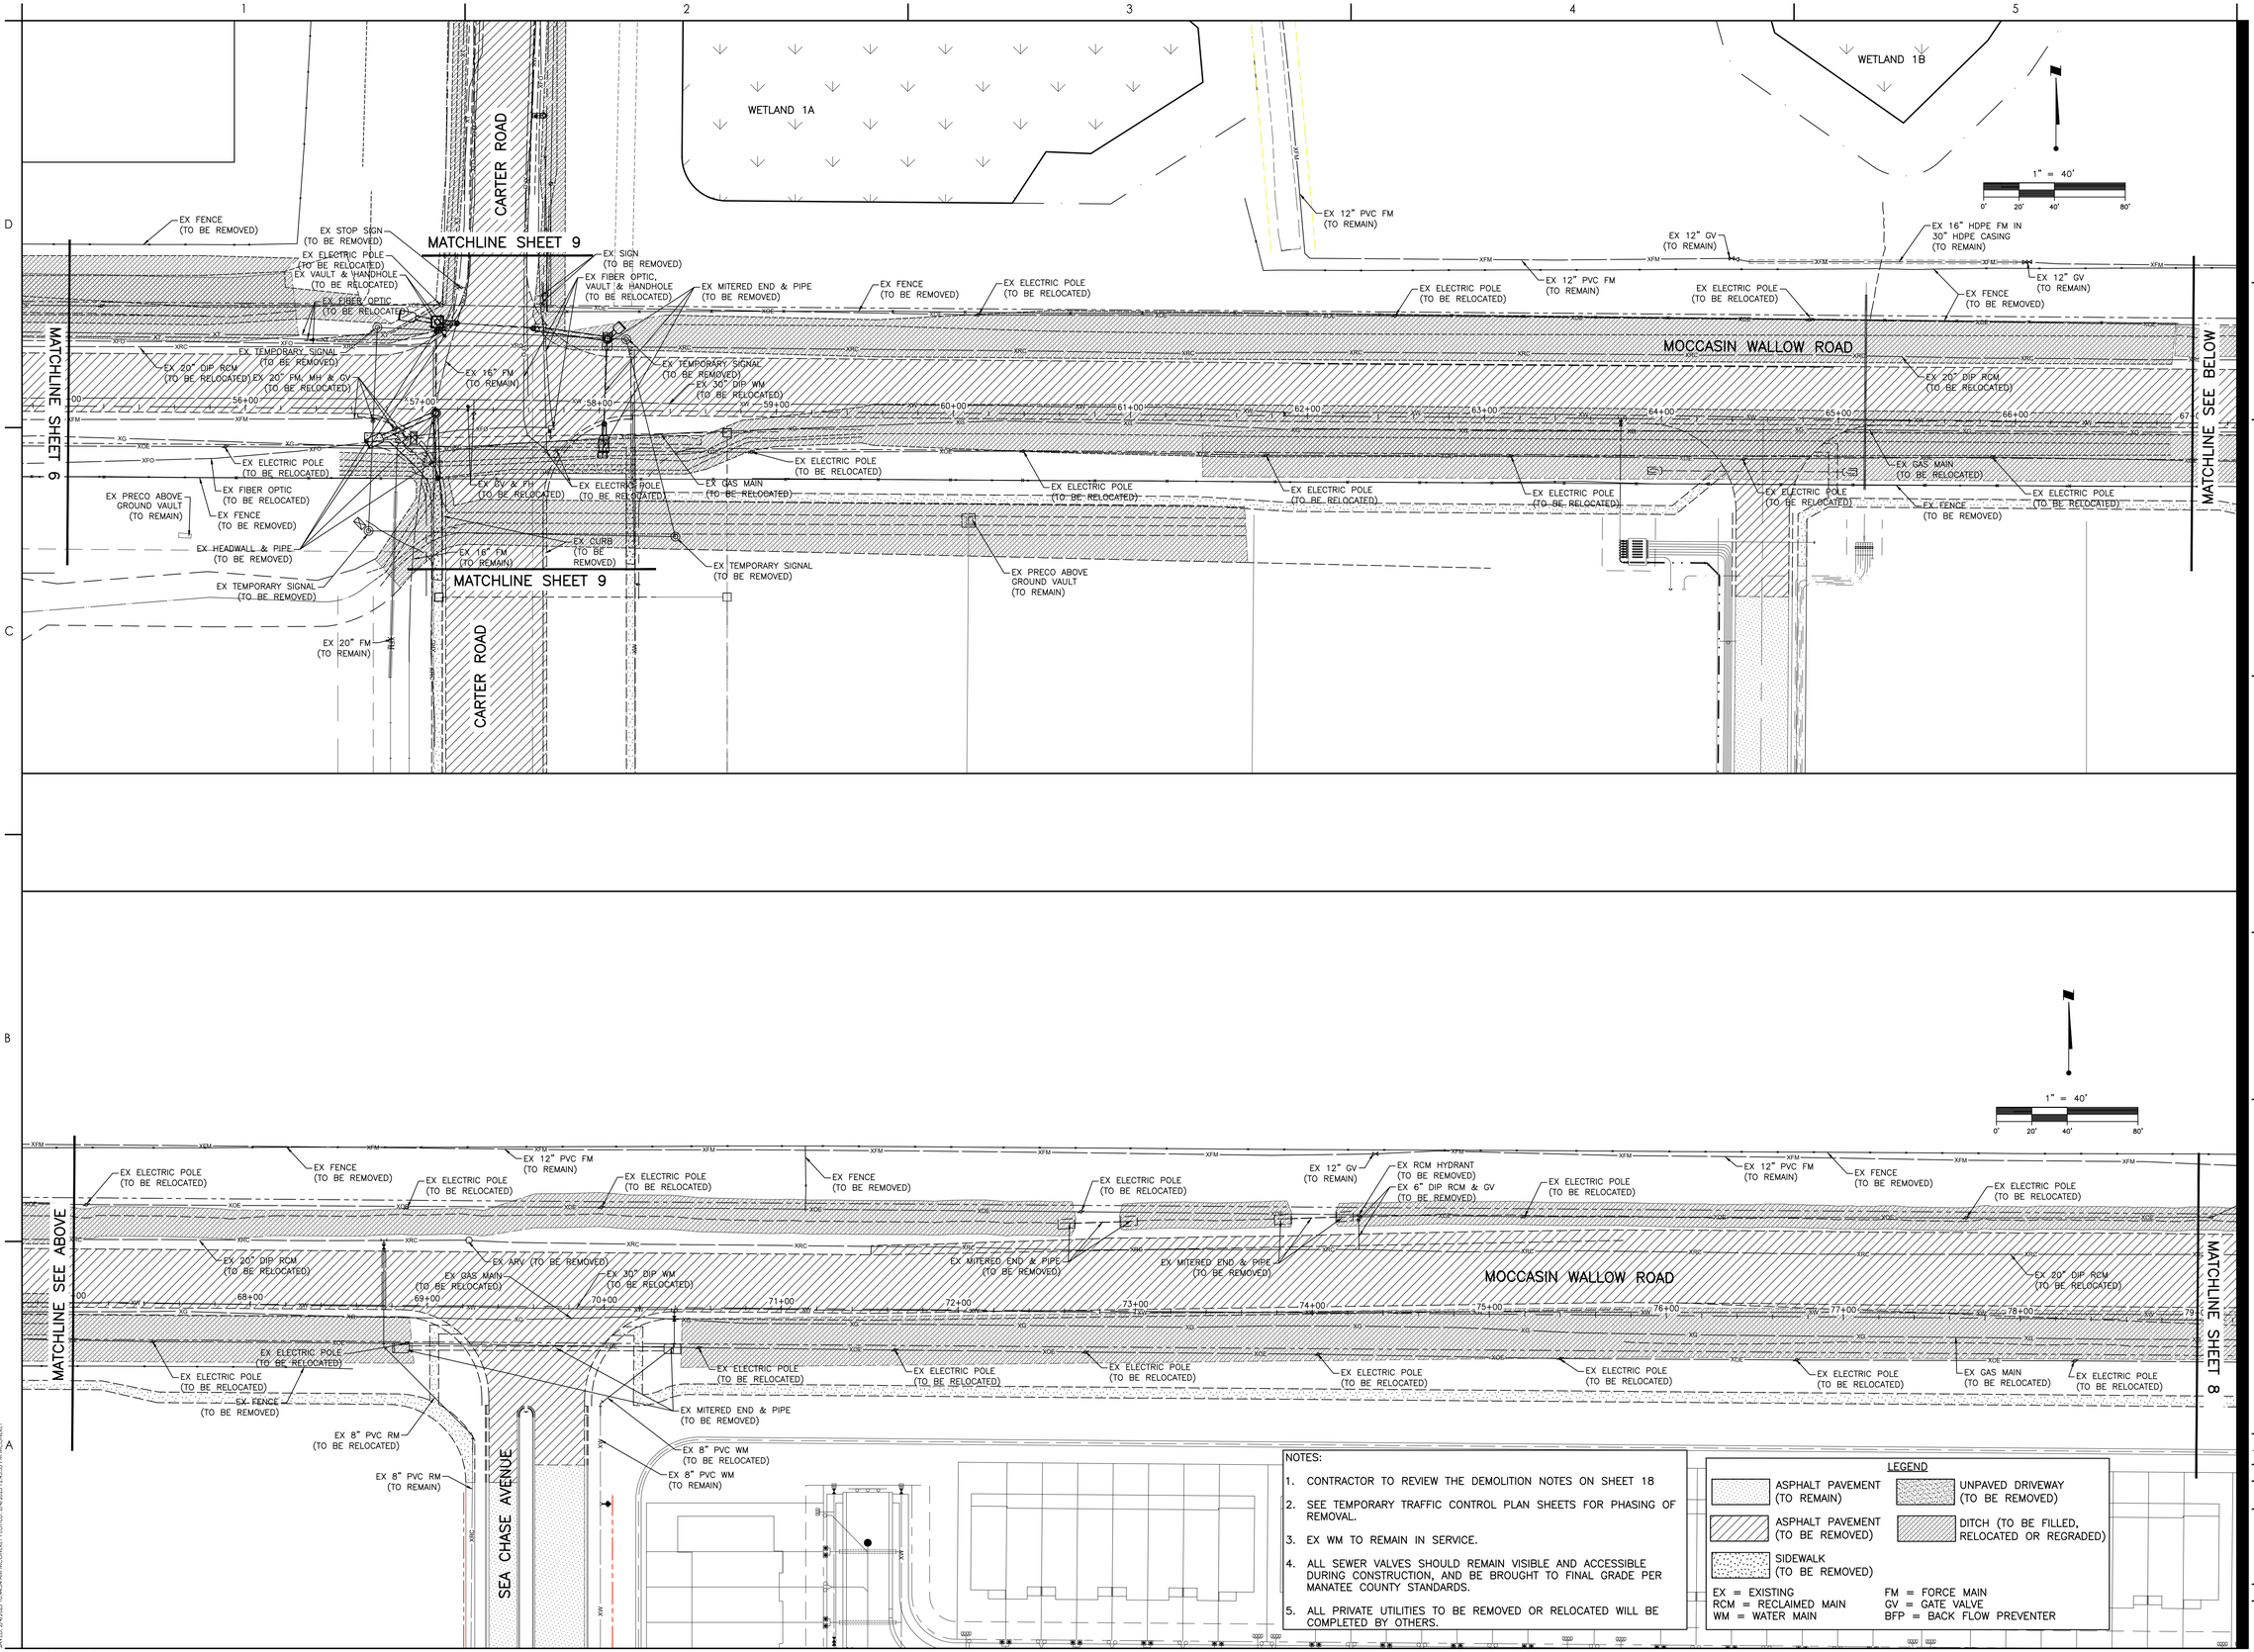

NOTES:

1. CONTRACTOR TO REVIEW THE DEMOLITION NOTES ON SHEET 18
2. SEE TEMPORARY TRAFFIC CONTROL PLAN SHEETS FOR PHASING OF REMOVAL.
3. EX WM TO REMAIN IN SERVICE.
4. ALL SEWER VALVES SHOULD REMAIN VISIBLE AND ACCESSIBLE DURING CONSTRUCTION, AND BE BROUGHT TO FINAL GRADE PER MANATEE COUNTY STANDARDS.
5. ALL PRIVATE UTILITIES TO BE REMOVED OR RELOCATED WILL BE COMPLETED BY OTHERS.

LEGEND

- ASPHALT PAVEMENT (TO REMAIN)
- ASPHALT PAVEMENT (TO BE REMOVED)
- SIDEWALK (TO BE REMOVED)
- UNPAVED DRIVEWAY (TO BE REMOVED)
- DITCH (TO BE FILLED, RELOCATED OR REGRADED)

EX = EXISTING
RCM = RECLAIMED MAIN
WM = WATER MAIN
FM = FORCE MAIN
GV = GATE VALVE
BFP = BACK FLOW PREVENTER

Stantec
Stantec Consulting Services Inc.
6920 Professional Parkway East
Sarasota FL 34240-8414
Tel (941) 907-3900
www.stantec.com

The Contractor shall verify and be responsible for all dimensions. DO NOT scale the drawing - any errors or omissions shall be reported to Stantec without delay. Copyright reserved. The information contained in this drawing is the property of Stantec. Reproduction or use for any purpose other than that authorized by Stantec is forbidden.

Consultant

Issued	By	Appd	YYYY.MM.DD
F–REV SWLK Revision	MSC	Appd	1/7/25 YYYY.MM.DD

Permit/Seal

Client/Project
MANATEE COUNTY PUBLIC WORKS DEPARTMENT
MOCCASIN WALLOW ROAD SEGMENT 3

Project No.: 215617222
File Name: 215617222-01C-103DP
Scale: 1" = 40'


Drawn	Dsgn.	Chkd.	02/2022 YYYY.MM.DD

Title
DEMOLITION PLAN

Revision: Sheet: 7 of 148
Drawing No.
7

x:\215\active\215617222\civil\drawing\01c_cons\sheet_files\215617222-01c-103dp\Layout3
SAVED: 2/4/2025 10:43:54 AM MCCARBEY PLOTTED: 2/4/2025 10:43:55 AM MCCARBEY

ORIGINAL SHEET - ARCH D

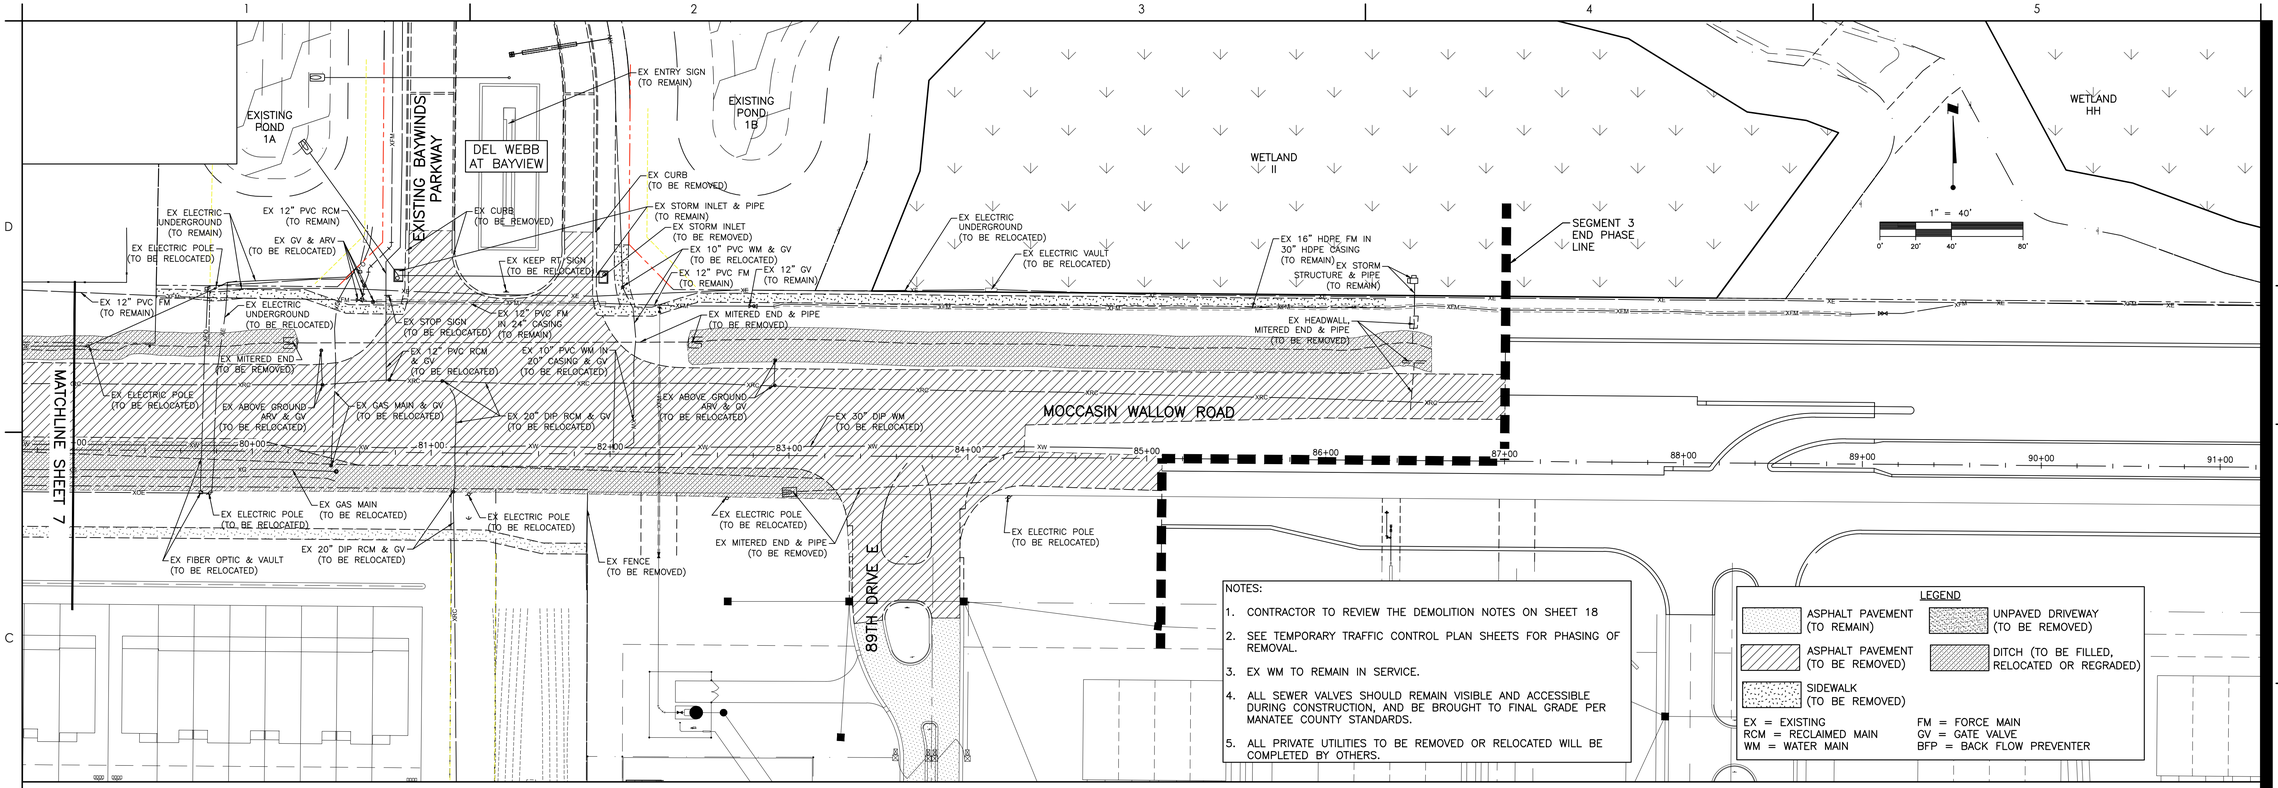

NOTES:

1. CONTRACTOR TO REVIEW THE DEMOLITION NOTES ON SHEET 18
2. SEE TEMPORARY TRAFFIC CONTROL PLAN SHEETS FOR PHASING OF REMOVAL.
3. EX WM TO REMAIN IN SERVICE.
4. ALL SEWER VALVES SHOULD REMAIN VISIBLE AND ACCESSIBLE DURING CONSTRUCTION, AND BE BROUGHT TO FINAL GRADE PER MANATEE COUNTY STANDARDS.
5. ALL PRIVATE UTILITIES TO BE REMOVED OR RELOCATED WILL BE COMPLETED BY OTHERS.

LEGEND

- ASPHALT PAVEMENT (TO REMAIN)
- UNPAVED DRIVEWAY (TO BE REMOVED)
- ASPHALT PAVEMENT (TO BE REMOVED)
- DITCH (TO BE FILLED, RELOCATED OR REGRADED)
- SIDEWALK (TO BE REMOVED)

EX = EXISTING
RCM = RECLAIMED MAIN
WM = WATER MAIN
FM = FORCE MAIN
GV = GATE VALVE
BFP = BACK FLOW PREVENTER

Stantec
Stantec Consulting Services Inc.
6920 Professional Parkway East
Sarasota FL 34240-8414
Tel (941) 907-3900
www.stantec.com

The Contractor shall verify and be responsible for all dimensions. DO NOT scale the drawing - any errors or omissions shall be reported to Stantec without delay. Copyright Reserved - The Intellectual Property contained in this document is the property of Stantec. Reproduction or use for any purpose other than that authorized by Stantec is forbidden.

Consultant

No.	Revision	By	Appd	YYYY.MM.DD
1	F-REV SWLK E-REV PHASE	MSC	MSC	1/7/25 3/31/24

Issued

No.	By	Appd	YYYY.MM.DD

Permit/Seal

Client/Project
MANATEE COUNTY PUBLIC WORKS DEPARTMENT

MOCCASIN WALLOW ROAD SEGMENT 3

Project No.: 215617222

File Name: 215617222-01C-103DP

Scale: 1" = 40'


Drawn	Dsgn.	Chkd.	02/2022 YYYY.MM.DD


Title
DEMOLITION PLAN


Revision: Sheet: 8 of 148

Drawing No.
8

x:\215\sc\active\215617222\civil\drawing\01c_cons\sheet_files\215617222-01c-103dp\Layout4
SAVED: 2/4/2025 10:42:54 AM MCCONNER, T PLOTTED: 2/4/2025 10:43:48 PM MCCONNER, T
ORIGINAL SHEET - ARCH D

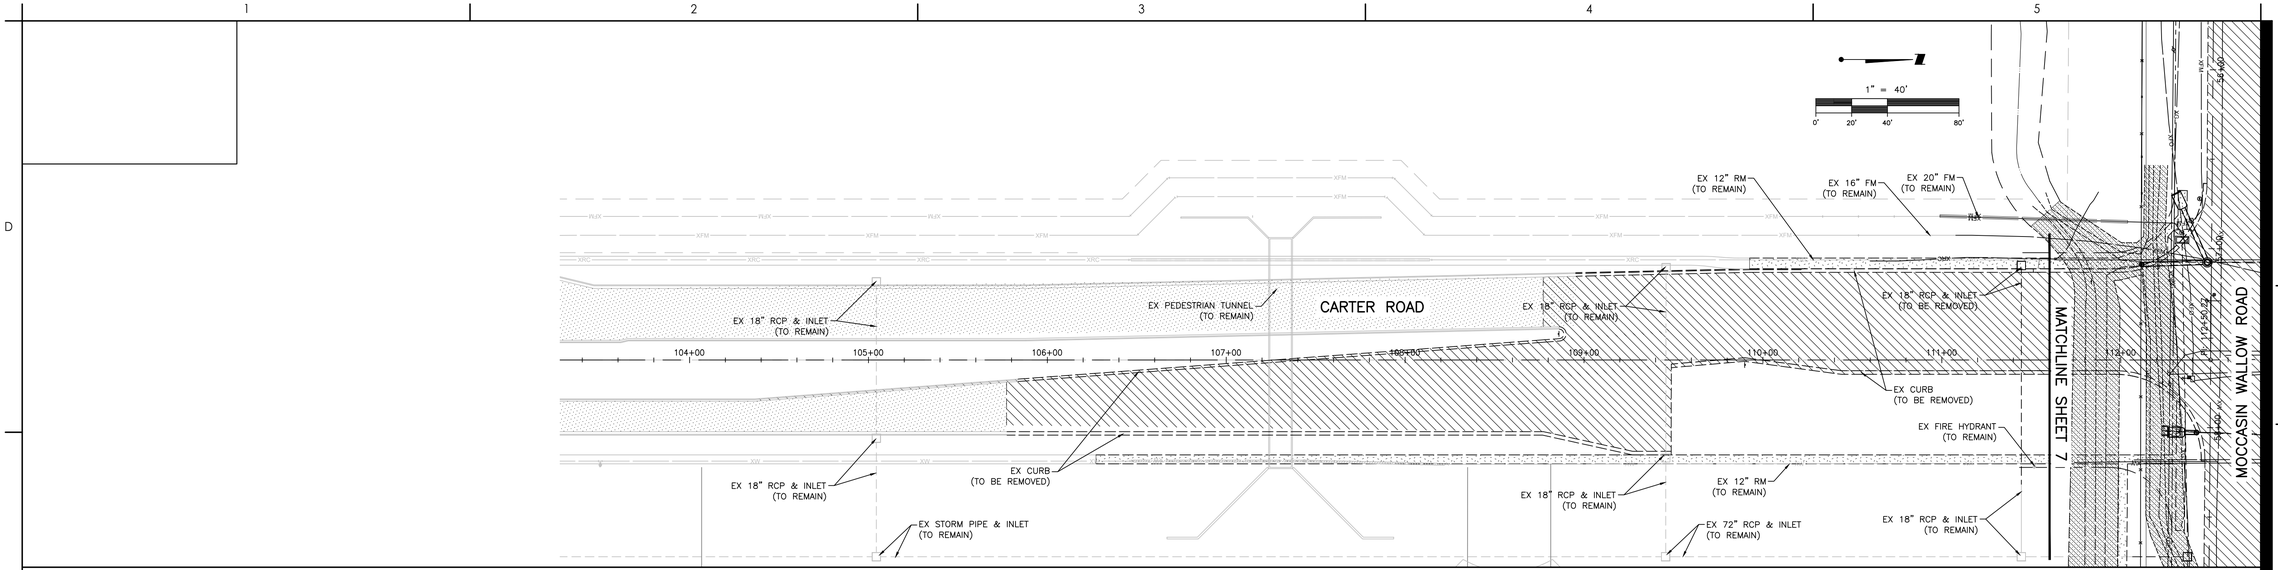

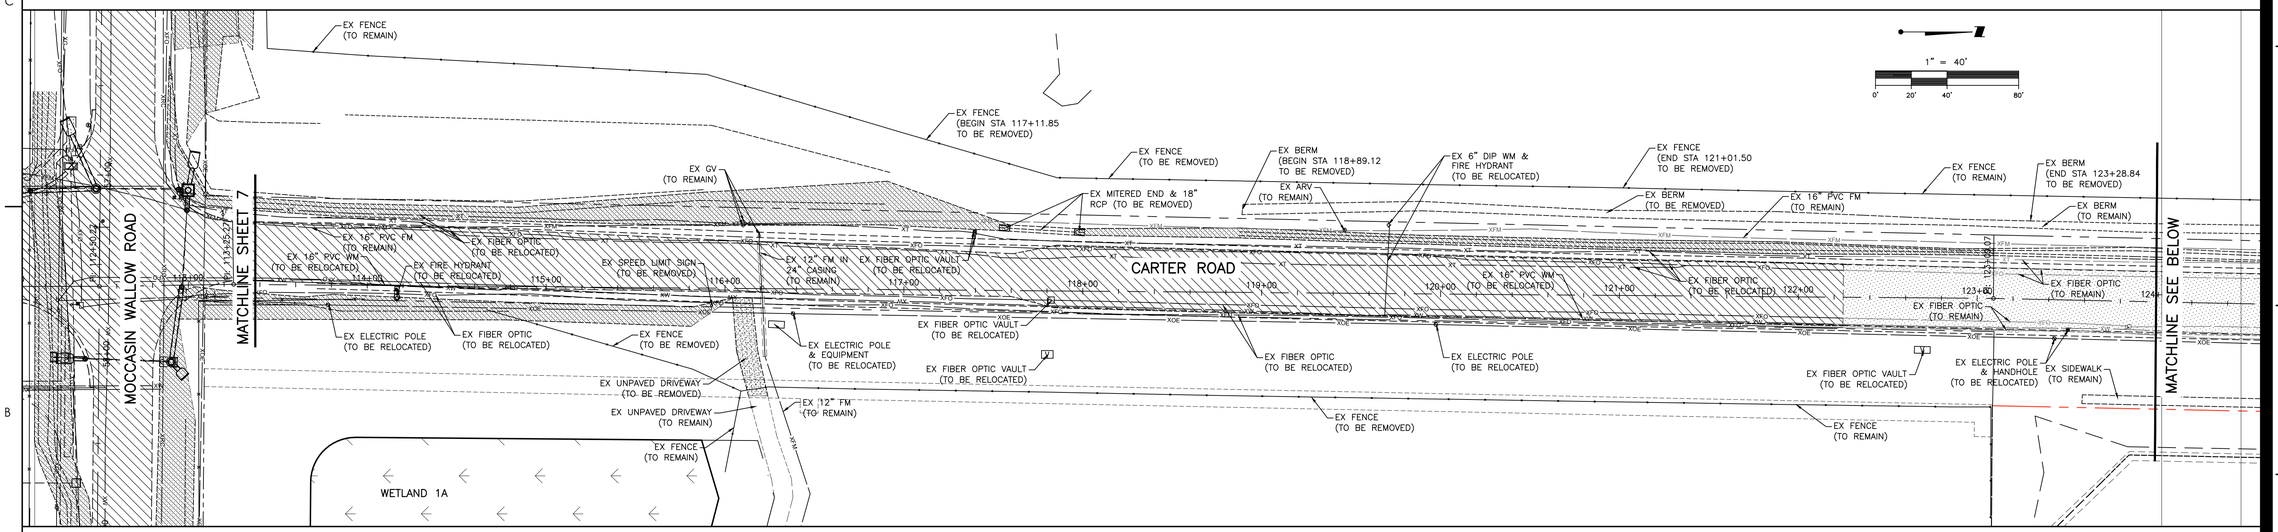

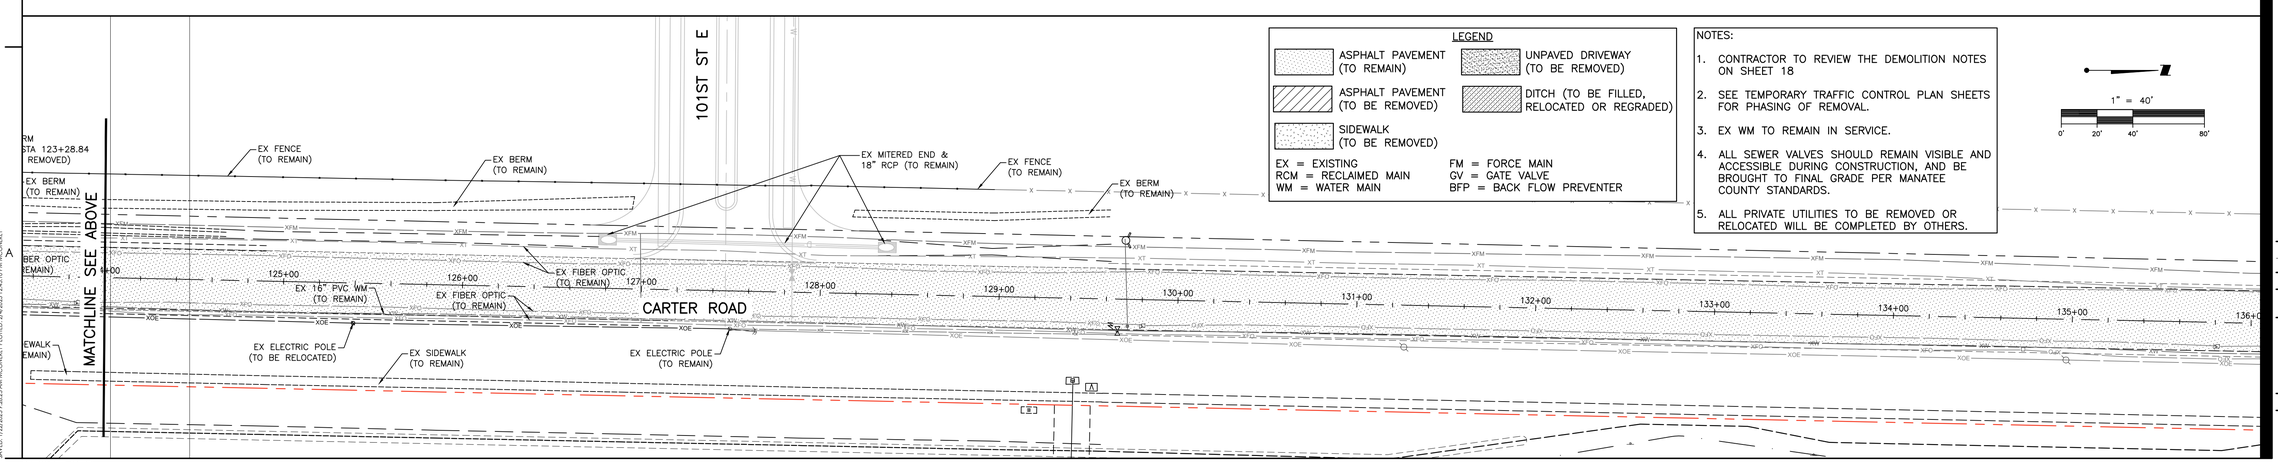

Stantec
Stantec Consulting Services Inc.
6920 Professional Parkway East
Sarasota FL 34240-8414
Tel (941) 907-3065
www.stantec.com

The Contractor shall verify and be responsible for all dimensions. DO NOT scale the drawing - any errors or omissions shall be reported to Stantec without delay. Copyright Reserved - This document and its contents shall not be used or reproduced in any manner or for any purpose other than that authorized by Stantec is forbidden.

Consultant

Issued	By	Appd	YYYY.MM.DD
F-ADD CARTER S	MSC	Appd	1/7/25
Revision	By	Appd	YYYY.MM.DD

Permit/Seal

Client/Project
MANATEE COUNTY PUBLIC WORKS DEPARTMENT
MOCCASIN WALLOW ROAD SEGMENT 3


Project No.: 215617222
File Name: 215617222-01C-1040P
Scale: 1" = 40'


Drawn	Dsgn.	Chkd.	02/2022 YYYY.MM.DD

Title
DEMOLITION PLAN
CARTER ROAD

Revision: Sheet: 9 of 148
Drawing No.
9

ORIGINAL SHEET - ARCH D

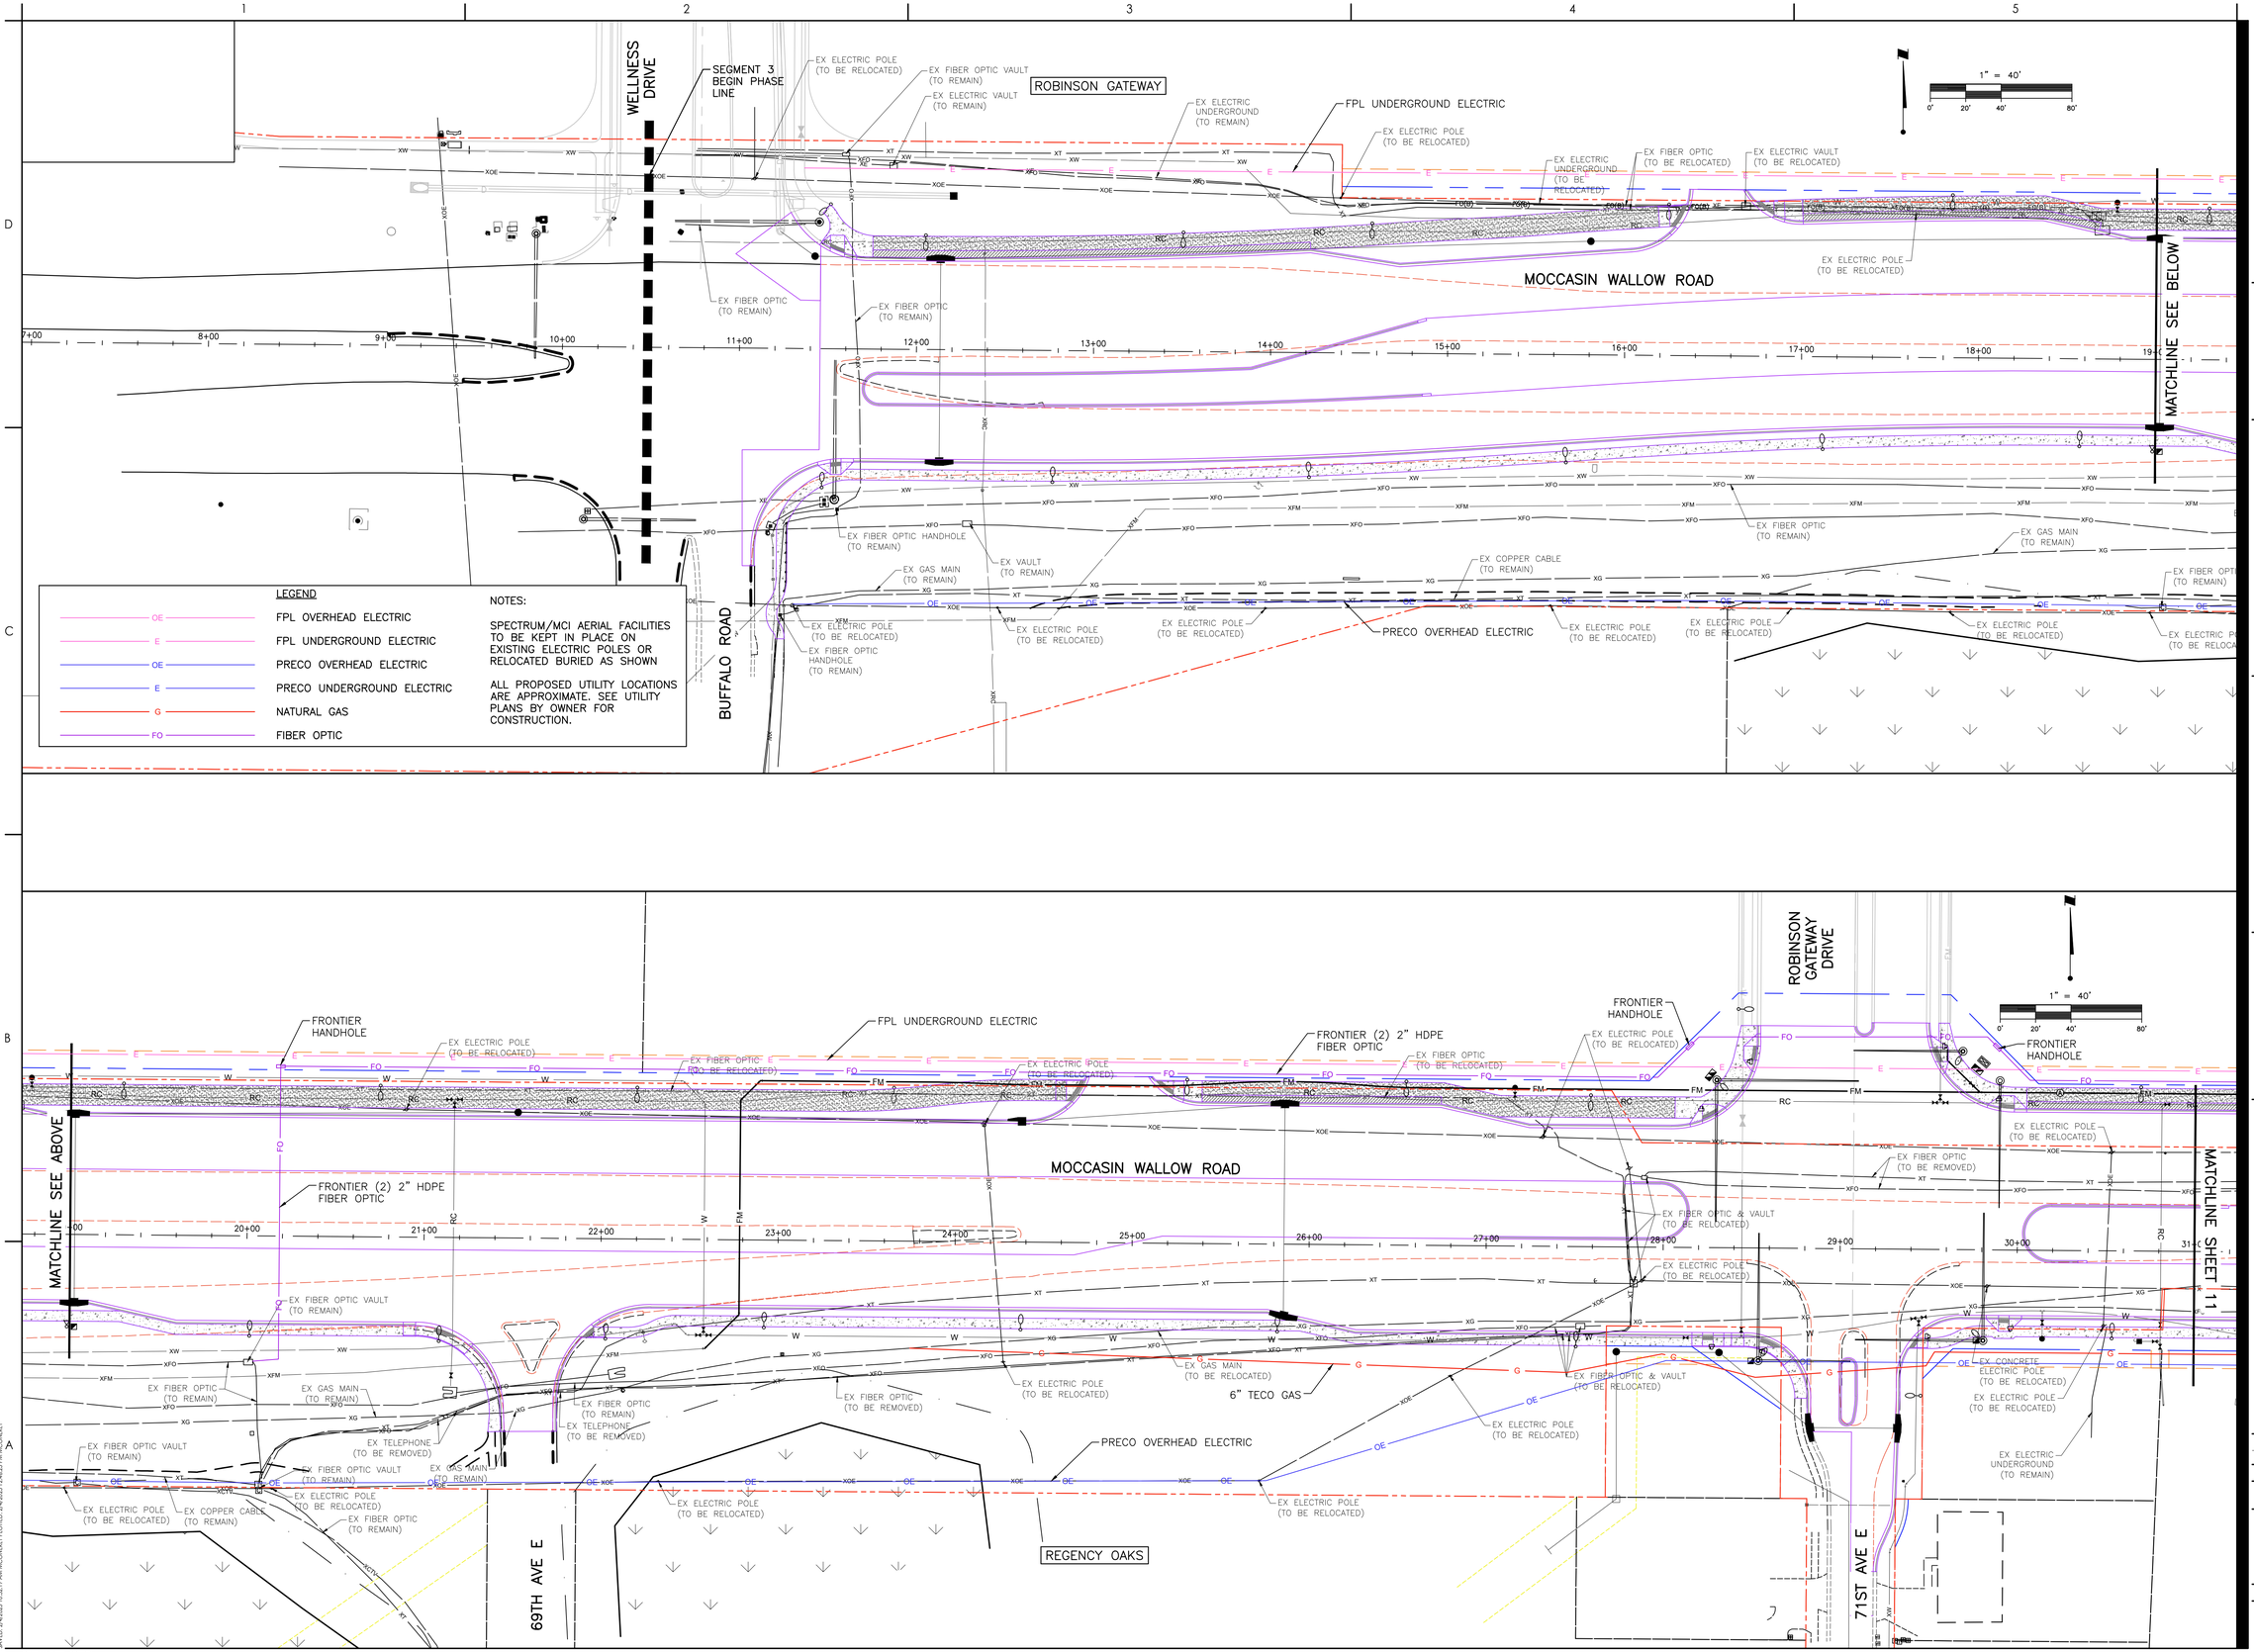
WELLNESS DRIVE
SEGMENT 3 BEGIN PHASE LINE
ROBINSON GATEWAY
MOCCASIN WALLOW ROAD
BUFFALO ROAD
MATCHLINE SEE BELOW
MATCHLINE SEE ABOVE
MATCHLINE SHEET 11
ROBINSON GATEWAY DRIVE
69TH AVE E
71ST AVE E
REGENCY OAKS
FPL UNDERGROUND ELECTRIC
PRECO OVERHEAD ELECTRIC
6" TECO GAS
FRONTIER (2) 2" HDPE FIBER OPTIC
FRONTIER HANDHOLE
EX ELECTRIC POLE (TO BE RELOCATED)
EX FIBER OPTIC VAULT (TO REMAIN)
EX ELECTRIC VAULT (TO REMAIN)
EX ELECTRIC UNDERGROUND (TO REMAIN)
EX FIBER OPTIC (TO BE RELOCATED)
EX ELECTRIC VAULT (TO BE RELOCATED)
EX ELECTRIC UNDERGROUND (TO BE RELOCATED)
EX FIBER OPTIC (TO REMAIN)
EX FIBER OPTIC HANDHOLE (TO REMAIN)
EX VAULT (TO REMAIN)
EX GAS MAIN (TO REMAIN)
EX COPPER CABLE (TO REMAIN)
EX FIBER OPTIC HANDHOLE (TO BE RELOCATED)
EX ELECTRIC POLE (TO BE RELOCATED)
EX FIBER OPTIC (TO BE REMOVED)
EX TELEPHONE (TO BE REMOVED)
EX FIBER OPTIC & VAULT (TO BE RELOCATED)
EX CONCRETE ELECTRIC POLE (TO BE RELOCATED)
EX ELECTRIC UNDERGROUND (TO REMAIN)
EX GAS MAIN (TO BE RELOCATED)
EX FIBER OPTIC VAULT (TO REMAIN)
EX TELEPHONE (TO BE REMOVED)
EX FIBER OPTIC VAULT (TO BE RELOCATED)
EX FIBER OPTIC (TO REMAIN)
EX ELECTRIC POLE (TO BE RELOCATED)
EX COPPER CABLE (TO REMAIN)
EX FIBER OPTIC (TO REMAIN)
EX GAS MAIN (TO REMAIN)
EX FIBER OPTIC (TO BE REMOVED)
EX ELECTRIC POLE (TO BE RELOCATED)
EX FIBER OPTIC & VAULT (TO BE RELOCATED)
EX ELECTRIC POLE (TO BE RELOCATED)
EX ELECTRIC UNDERGROUND (TO REMAIN)
EX GAS MAIN (TO REMAIN)
EX CONCRETE ELECTRIC POLE (TO BE RELOCATED)
EX ELECTRIC POLE (TO BE RELOCATED)
EX FIBER OPTIC (TO REMAIN)
EX ELECTRIC POLE (TO BE RELOCATED)
EX ELECTRIC POLE (TO BE RELOCATED)
EX ELECTRIC POLE (TO BE RELOCATED

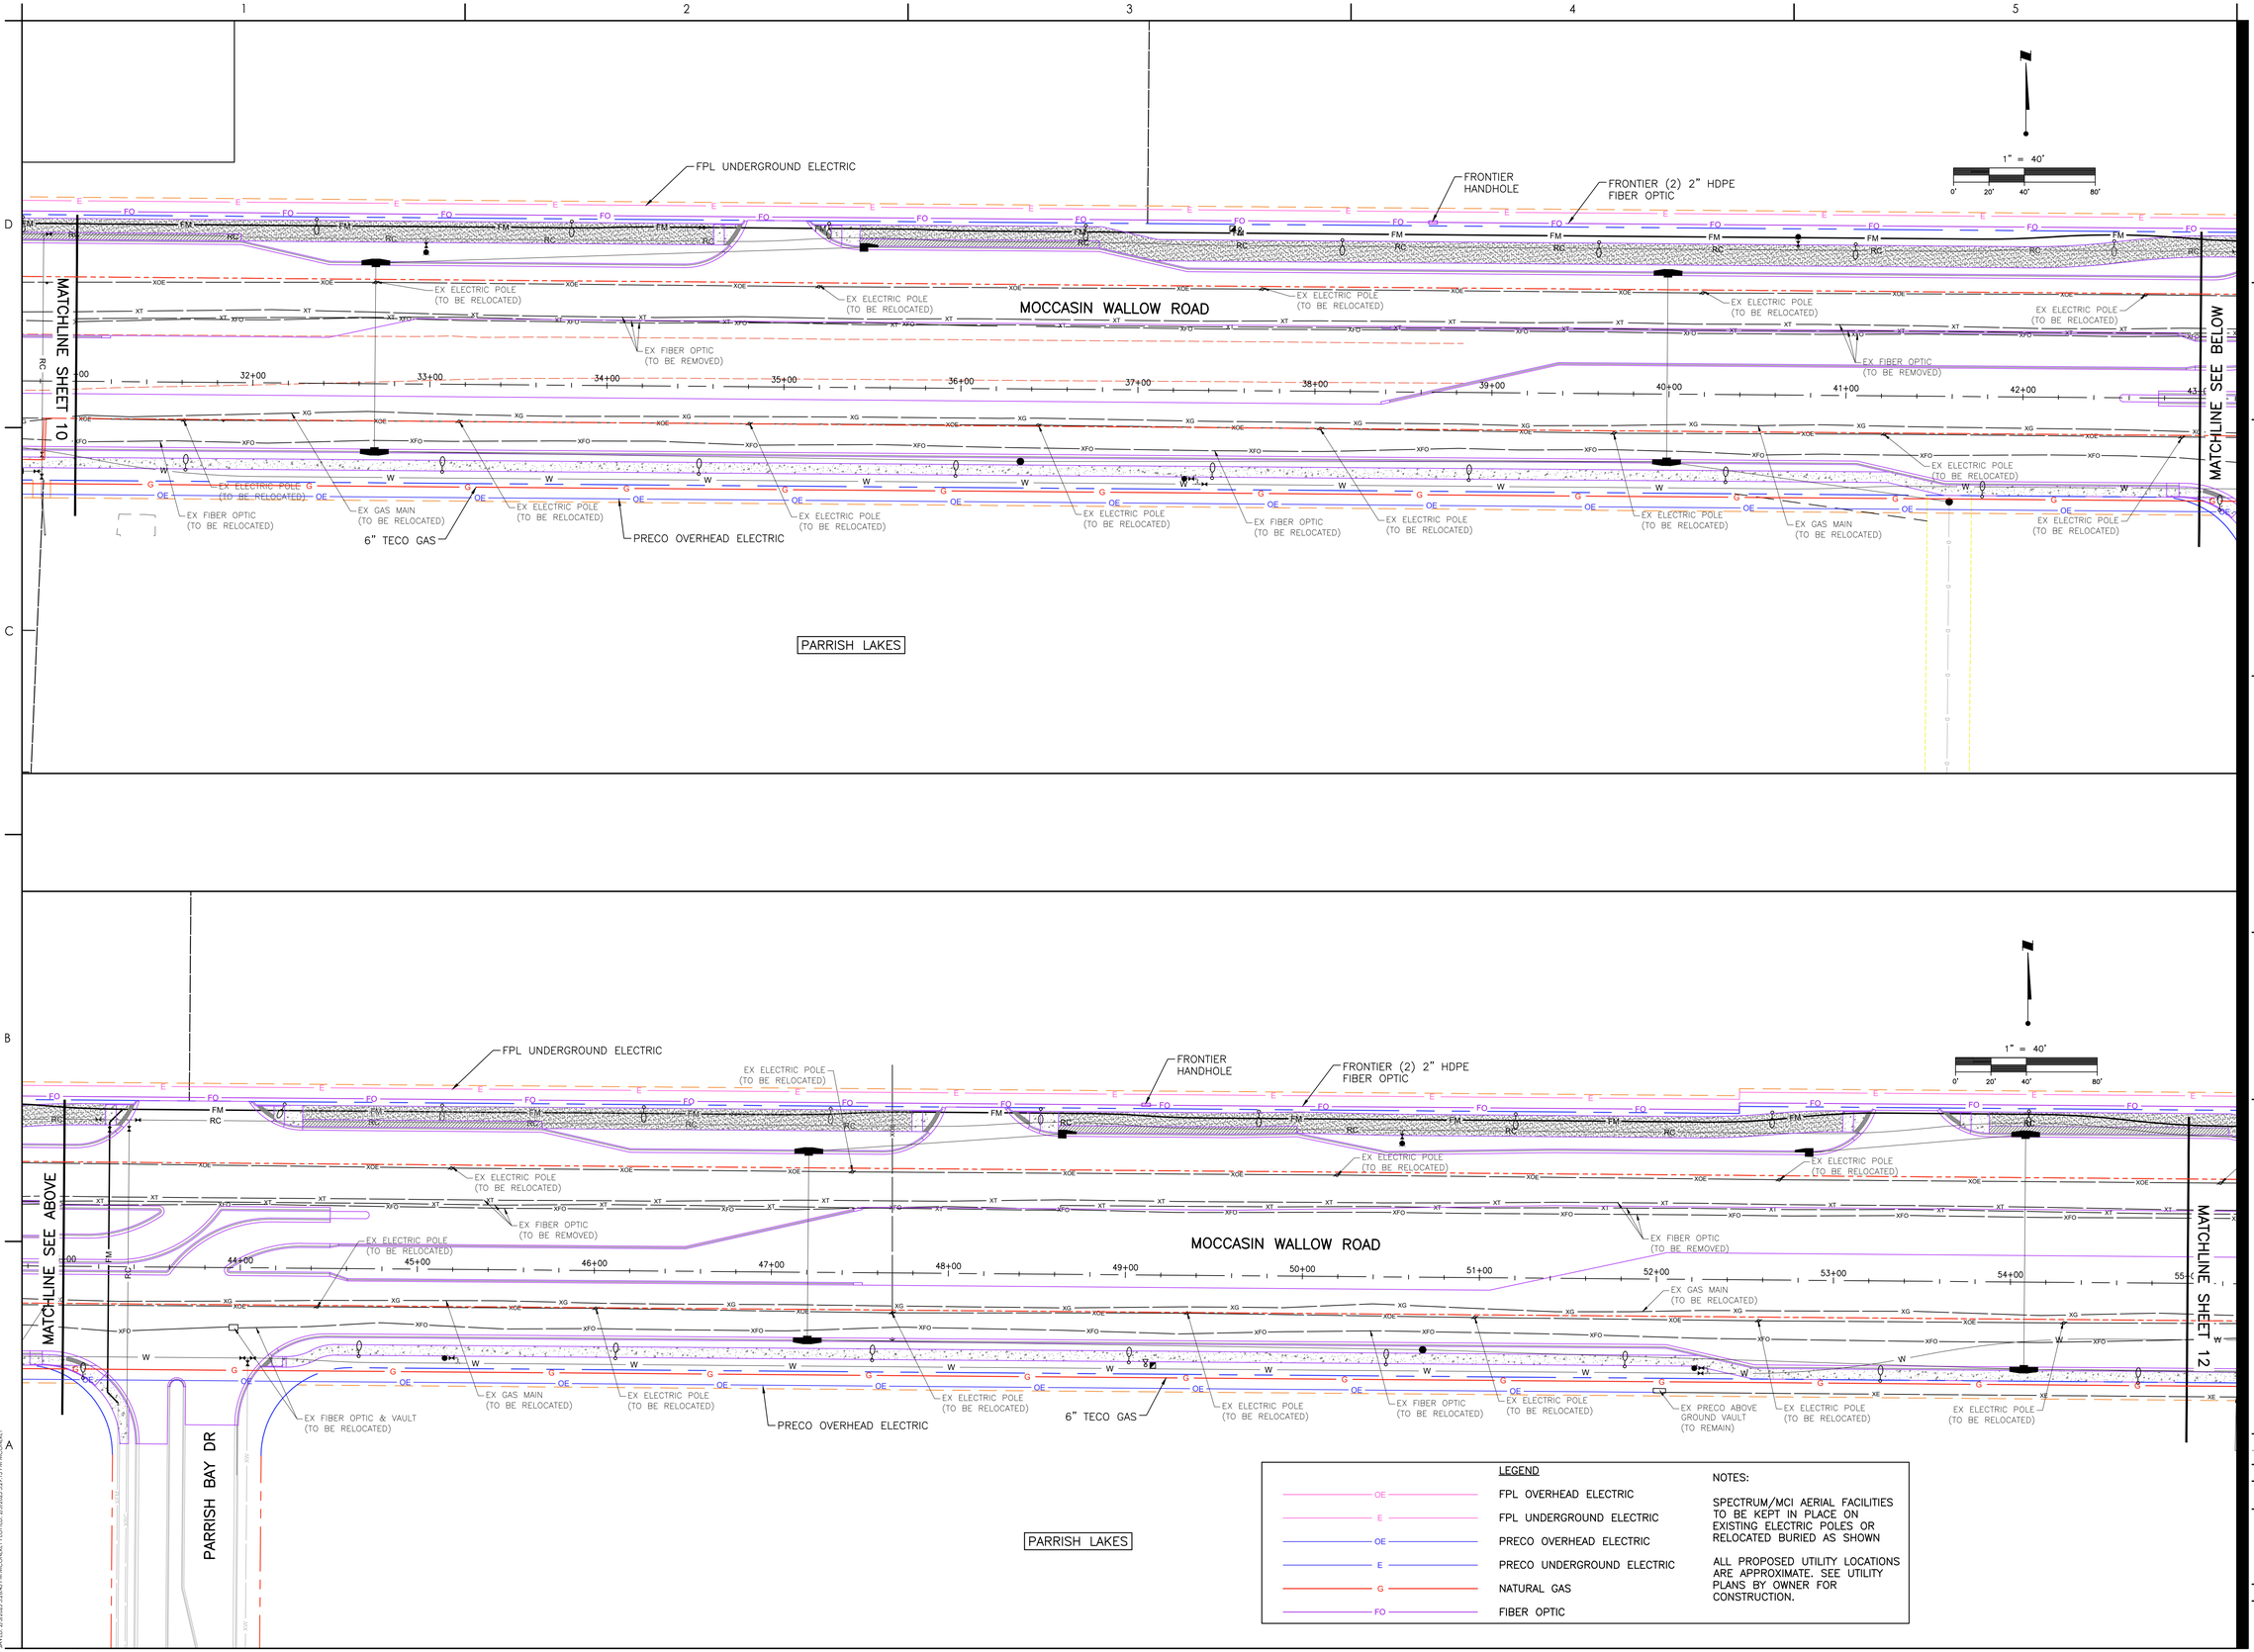

LEGEND

OE	FPL OVERHEAD ELECTRIC
E	FPL UNDERGROUND ELECTRIC
OE	PRECO OVERHEAD ELECTRIC
E	PRECO UNDERGROUND ELECTRIC
G	NATURAL GAS
FO	FIBER OPTIC

NOTES:

SPECTRUM/MCI AERIAL FACILITIES TO BE KEPT IN PLACE ON EXISTING ELECTRIC POLES OR RELOCATED BURIED AS SHOWN

ALL PROPOSED UTILITY LOCATIONS ARE APPROXIMATE. SEE UTILITY PLANS BY OWNER FOR CONSTRUCTION.

Stantec

Stantec Consulting Services Inc.
6920 Professional Parkway East
Sarasota FL 34240-8414
Tel (941) 907-3900
www.stantec.com

The Contractor shall verify and be responsible for all dimensions. DO NOT scale the drawing - any errors or omissions shall be reported to Stantec without delay. Copyright reserved. The information contained in this drawing is the property of Stantec and shall not be reproduced in whole or in part for any purpose other than that authorized by Stantec is forbidden.

Consultant

Issued	By	Appd	YYYY.MM.DD
F-ADD UTILITIES Revision	MSC	Appd	1/7/25

Permit/Seal

Client/Project
MANATEE COUNTY PUBLIC WORKS DEPARTMENT
MOCCASIN WALLOW ROAD SEGMENT 3

Project No.: 215617222
File Name: 215617222-01C-105DP
Scale: 1" = 40'


Drawn	Dsgn.	Chkd.	02/2022 YYYY.MM.DD

Title
UTILITY ADJUSTMENT PLAN

Revision: Sheet: 11 of 148

Drawing No.
11

x:\215\sitedrive\215617222\cdr\drawing\01c_cons\sheet_files\215617222-01c-105dp\Layout2
LAYER: 2/5/2025 3:24:43 PM mCOHEN1 PLOTTED: 2/5/2025 3:29:13 PM mCOHEN1
ORIGINAL SHEET - ARCH D

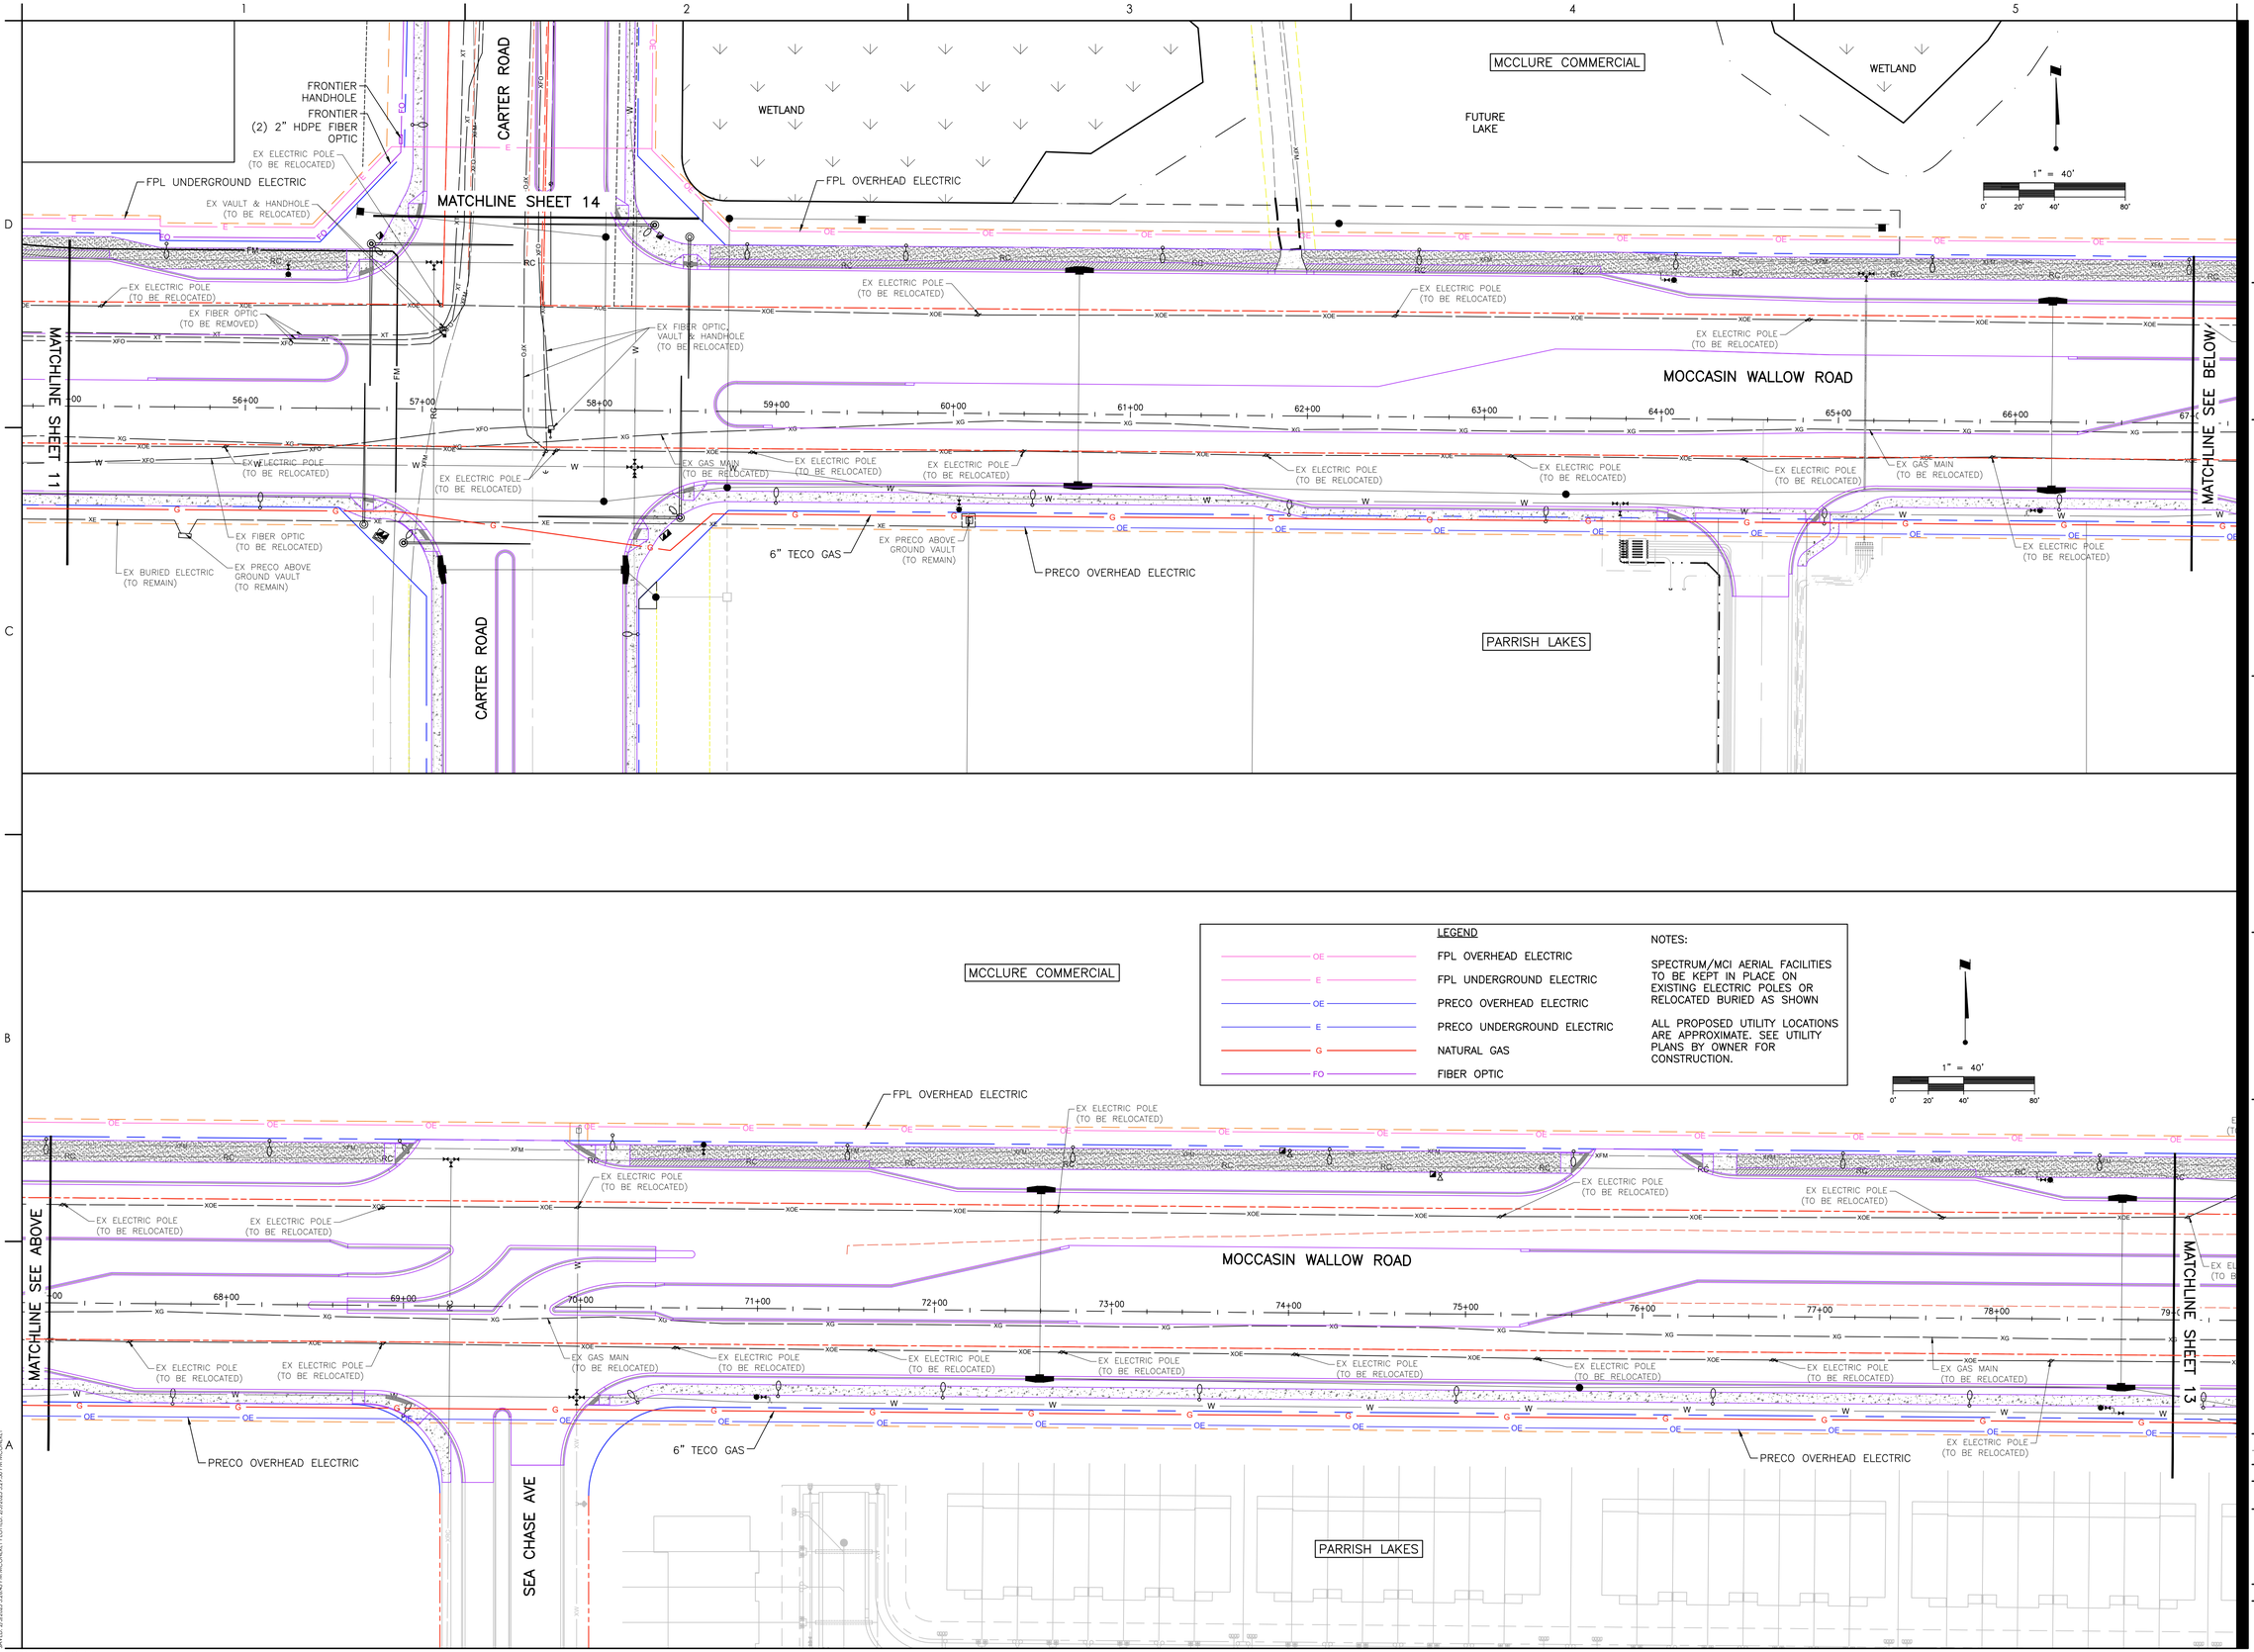

Stantec
Stantec Consulting Services Inc.
6920 Professional Parkway East
Sarasota FL 34240-8414
Tel (941) 907-3900
www.stantec.com

The Contractor shall verify and be responsible for all dimensions. DO NOT scale the drawing - any errors or omissions shall be reported to Stantec without delay. Copyright reserved. The information contained in this drawing is the property of Stantec. Unauthorized reproduction or use for any purpose other than that authorized by Stantec is forbidden.

Consultant

Issued	By	Appd	YYYY.MM.DD
F-A90 UTILITIES Revision	MSC	Appd	1/7/25

Permit/Seal

Client/Project
MANATEE COUNTY PUBLIC WORKS DEPARTMENT
MOCCASIN WALLOW ROAD SEGMENT 3


Project No.: 215617222
File Name: 215617222-01C-105DP
Scale: 1" = 40'

Drawn	Dsgn.	Chkd.	02/2022 YYYY.MM.DD

Title
UTILITY ADJUSTMENT PLAN

Revision: Sheet: 12 of 148
Drawing No.
12

x:\215\sa\active\215617222\civil\drawing\01c_cons\sheet_files\215617222-01c-105dp\Layout3
SAVED: 2/5/2025 3:24:43 PM MCCLOHER1 PLOTTED: 2/5/2025 3:29:39 PM MCCLOHER1
ORIGINAL SHEET - ARCH D

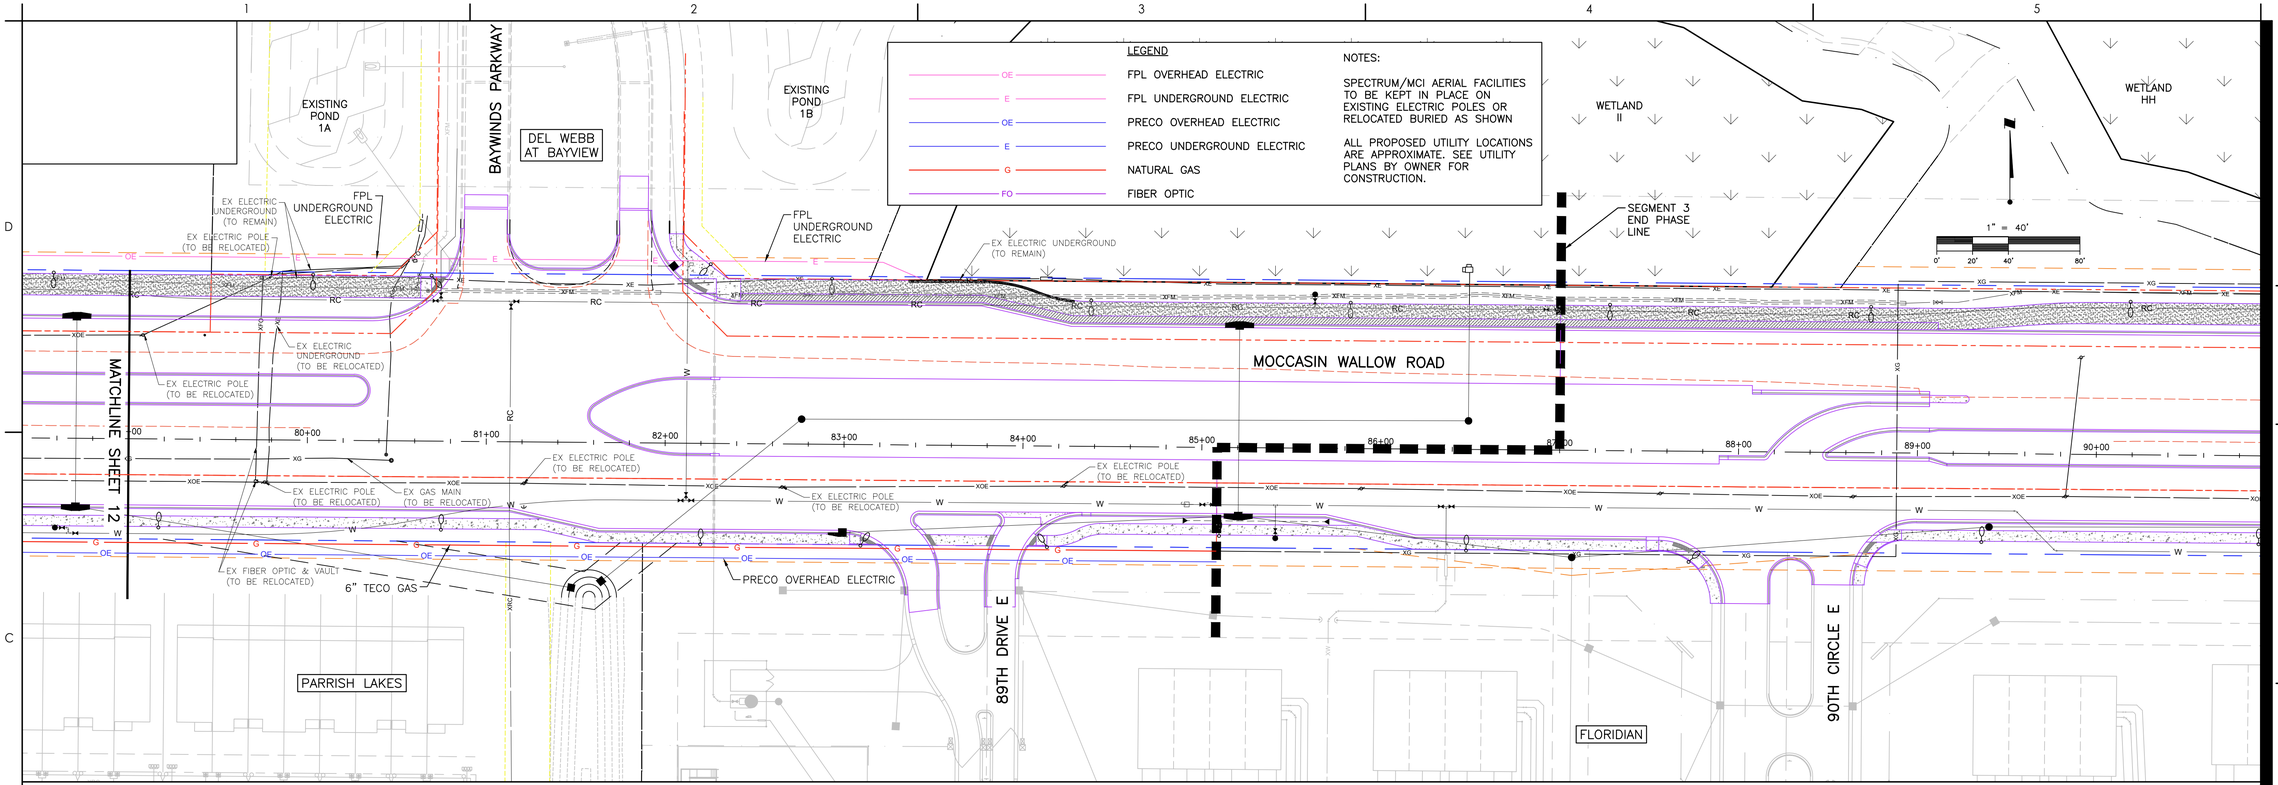

Stantec
Stantec Consulting Services Inc.
6920 Professional Parkway East
Sarasota FL 34240-8414
Tel (941) 907-3090
www.stantec.com

The Contractor shall verify and be responsible for all dimensions. DO NOT scale the drawing - any errors or omissions shall be reported to Stantec without delay. Copyright reserved. The information contained in this drawing is the property of Stantec. Reproduction or use for any purpose other than that authorized by Stantec is forbidden.

Consultant

No.	Issued	By	Appd	YYYY.MM.DD
1	F-ADD UTILITIES E-REV PHASE	MSC	MSC	1/7/25 3/31/24
	Revision			

Permit/Seal

Client/Project
MANATEE COUNTY PUBLIC WORKS DEPARTMENT

MOCCASIN WALLOW ROAD SEGMENT 3

Project No.: 215617222

File Name: 215617222-01C-105DP

Scale: 1" = 40'

Drawn	Dsgn.	Chkd.	02/2022 YYYY.MM.DD

Title
UTILITY ADJUSTMENT PLAN

Revision: Sheet: 13 of 148

Drawing No.
13

x:\215\projects\215617222\civil\drawing\01c_const\sheet_files\215617222-01c-105dp\Layout4
SAVED: 2/4/2025 10:52:17 AM MCDONNER, PLOTTED: 2/4/2025 10:54:06 PM MCDONNER
ORIGINAL SHEET - ARCH D

LEGEND

OE	FPL OVERHEAD ELECTRIC
E	FPL UNDERGROUND ELECTRIC
OE	PRECO OVERHEAD ELECTRIC
E	PRECO UNDERGROUND ELECTRIC
G	NATURAL GAS
FO	FIBER OPTIC

NOTES:

SPECTRUM/MCI AERIAL FACILITIES TO BE KEPT IN PLACE ON EXISTING ELECTRIC POLES OR RELOCATED BURIED AS SHOWN

ALL PROPOSED UTILITY LOCATIONS ARE APPROXIMATE. SEE UTILITY PLANS BY OWNER FOR CONSTRUCTION.

1" = 40'
0' 20' 40' 80'

MOCCASIN WALLOW ROAD

MATCHLINE SHEET 12

FRONTIER HANDHOLE

FRONTIER (2) 2" HDPE FIBER OPTIC

EX FIBER OPTIC (TO REMAIN)

EX FIBER OPTIC (TO BE RELOCATED)

EX FIBER OPTIC VAULT (TO BE RELOCATED)

EX ELECTRIC POLE (TO BE RELOCATED)

CARTER ROAD

EX ELECTRIC POLE & EQUIPMENT (TO BE RELOCATED)

FPL OVERHEAD ELECTRIC

WETLAND 1A

MCCLURE COMMERCIAL

DEL WEBB AT BAYVIEW

MATCHLINE SEE BELOW

TREELEADER TRAIL

EX ELECTRIC POLE (TO REMAIN)

EXISTING LAKE

WETLAND X

Stantec

Stantec Consulting Services Inc.
6920 Professional Parkway East
Sarasota FL 34240-8414
Tel (941) 907-3065
www.stantec.com

The Contractor shall verify and be responsible for all dimensions. DO NOT scale the drawing - any errors or omissions shall be reported to Stantec without delay. Copyright reserved. The information contained in this drawing is the property of Stantec. Reproduction or use for any purpose other than that authorized by Stantec is forbidden.

Consultant

No.	Revision	By	Appd	YYYY.MM.DD
F-A90	UTILITIES	MSC		1/7/25

No.	Issued	By	Appd	YYYY.MM.DD

Permit/Seal

Client/Project
MANATEE COUNTY PUBLIC WORKS DEPARTMENT

MOCCASIN WALLOW ROAD SEGMENT 3

Project No.: 215617222

File Name: 215617222-01C-106DP

Scale: 1" = 40'


Drawn	Dsgn.	Chkd.	02/2022 YYYY.MM.DD

Title
UTILITY ADJUSTMENT PLAN CARTER ROAD

Revision: Sheet: 14 of 148

Drawing No.
14


x:\21\active\215617222\civil\drawing\01c_const\sheet_files\215617222-01c-106dp\Layout1
SAVED: 1/30/2025 11:11:54 AM MICONNEY PLOTTED: 2/4/2025 12:48:21 PM MICONNEY
ORIGINAL SHEET - ARCH D

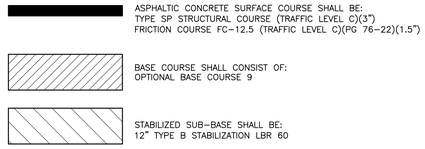

MOCCASIN WALLOW ROAD PAVING SECTION


(PER MANATEE COUNTY DETAIL 401.1 & 401.2)

CEMENT TREATED BASE CONSTRUCTION:
CEMENT TREATED BASE SHALL NOT BE ALLOWED ON MANATEE COUNTY THOROUGHFARES. THE BASE MATERIAL SHALL BE FROM A FDOT'S APPROVED VENDOR AND SHALL BE APPROVED BY MANATEE COUNTY.

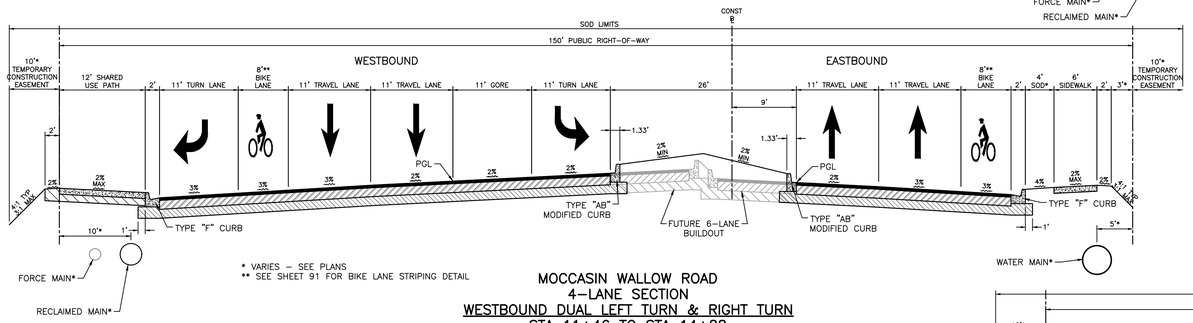


* VARIES – SEE PLANS
** SEE SHEET 91 FOR BIKE LANE STRIPING DETAIL


MOCCASIN WALLOW ROAD
4–LANE SECTION
WESTBOUND DUAL LEFT TURN & RIGHT TURN
STA 11+46 TO STA 14+88
45 MPH DESIGN SPEED
45 MPH POSTED SPEED
N.T.S.

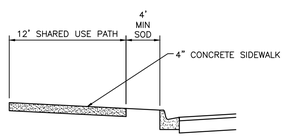

SHARED USE PATH SECTION
NTS

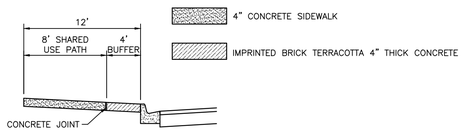

SHARED USE PATH & BUFFER SECTION
NTS

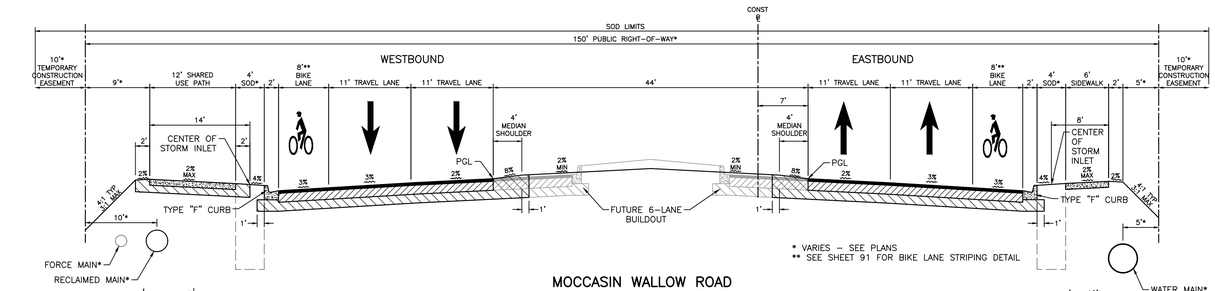


* VARIES – SEE PLANS
** SEE SHEET 91 FOR BIKE LANE STRIPING DETAIL


MOCCASIN WALLOW ROAD
4–LANE TYPICAL SECTION

STA 14+88 TO STA 17+01	STA 47+51 TO STA 48+62
STA 18+86 TO STA 19+11	STA 50+47 TO STA 51+06
STA 20+96 TO STA 24+67	STA 64+15 TO STA 66+35
STA 32+93 TO STA 35+42	STA 72+76 TO STA 75+31
STA 37+27 TO STA 38+38	STA 84+27 TO STA 87+00

45 MPH DESIGN SPEED
45 MPH POSTED SPEED
N.T.S.

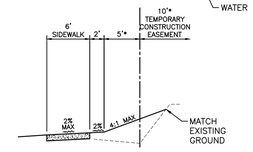


MOCCASIN WALLOW ROAD
EASTBOUND BACK OF SIDEWALK GRADING VARIATION
STA 31+00 TO STA 41+50
STA 70+00 TO STA 81+00

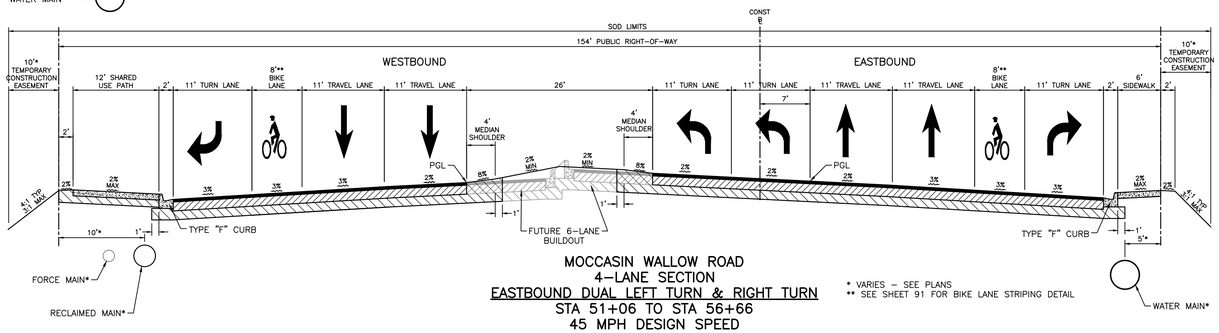


* VARIES – SEE PLANS
** SEE SHEET 91 FOR BIKE LANE STRIPING DETAIL

MOCCASIN WALLOW ROAD
4–LANE SECTION
EASTBOUND DUAL LEFT TURN & RIGHT TURN
STA 51+06 TO STA 56+66
45 MPH DESIGN SPEED
45 MPH POSTED SPEED
N.T.S.

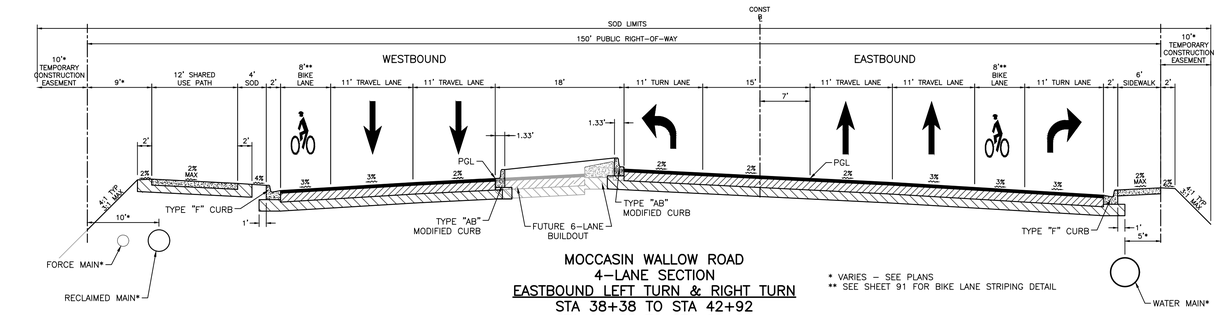

* VARIES – SEE PLANS
** SEE SHEET 91 FOR BIKE LANE STRIPING DETAIL

MOCCASIN WALLOW ROAD
4–LANE SECTION
EASTBOUND LEFT TURN & RIGHT TURN
STA 38+38 TO STA 42+92
STA 66+35 TO STA 68+84
45 MPH DESIGN SPEED
45 MPH POSTED SPEED
N.T.S.

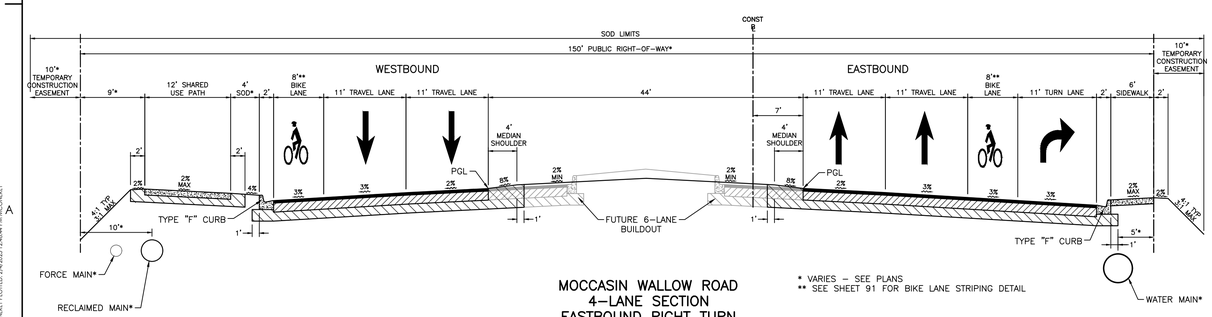

MOCCASIN WALLOW ROAD
4–LANE SECTION
EASTBOUND RIGHT TURN
STA 19+11 TO STA 21+00
STA 81+13 TO STA 82+98
45 MPH DESIGN SPEED
45 MPH POSTED SPEED
N.T.S.

* VARIES – SEE PLANS
** SEE SHEET 91 FOR BIKE LANE STRIPING DETAIL

I:\215617222\civil\drawings\01c_cont\sheet_files\215617222-01c-107c(Layout1 SAVED: 1/22/2025 1:02:23 PM AUTOCAD PLOTTED: 2/4/2025 12:48:41 PM JOSEPH.SWEET
ORIGINAL SHEET - ARCH D

Stantec
Stantec Consulting Services Inc.
6920 Professional Parkway East
Sarasota FL 34240-8414
Tel (941) 907-3900
www.stantec.com

The Contractor shall verify and be responsible for all dimensions. DO NOT scale the drawing - any errors or omissions shall be reported to Stantec without delay. Copyright reserved. The information contained in this drawing is the property of Stantec. Unauthorized reproduction or use for any purpose other than that authorized by Stantec is forbidden.

Consultant

No.	Revision	By	Appd	YYYY.MM.DD
1	F-REV LANES & PATH	MSC		12/23/24

Issued

Permit/Seal

Client/Project
MANATEE COUNTY PUBLIC WORKS DEPARTMENT


MOCCASIN WALLOW ROAD SEGMENT 3

Project No.: 215617222
File Name: 215617222-01C-107SC
Scale: AS SHOWN

Drawn	Dsgn.	Chkd.	02/2022 YYYY.MM.DD


Title
TYPICAL ROAD SECTIONS

Revision: Sheet: 15 of 148
Drawing No.
15

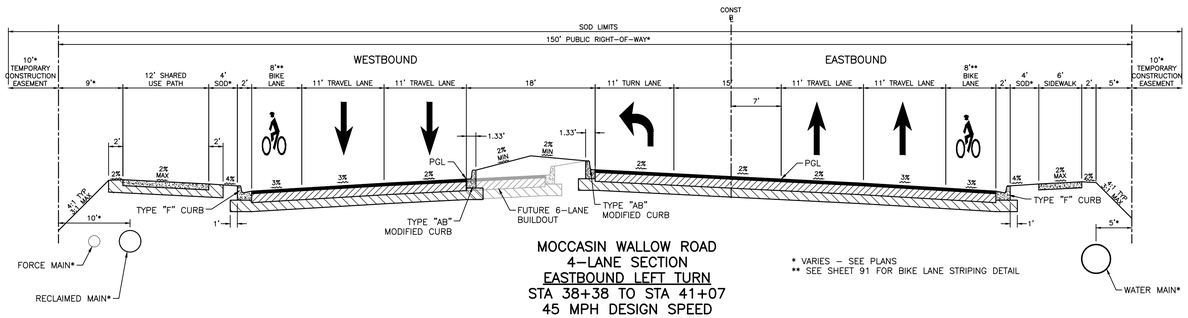


MOCCASIN WALLOW ROAD
4-LANE SECTION
EASTBOUND LEFT TURN
STA 38+38 TO STA 41+07
45 MPH DESIGN SPEED
45 MPH POSTED SPEED
N.T.S.

* VARIES - SEE PLANS
** SEE SHEET 91 FOR BIKE LANE STRIPING DETAIL

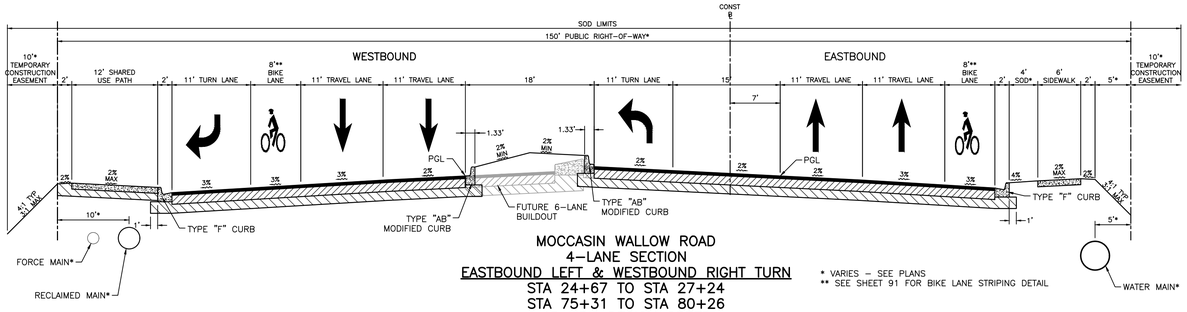


MOCCASIN WALLOW ROAD
4-LANE SECTION
EASTBOUND LEFT & WESTBOUND RIGHT TURN
STA 24+67 TO STA 27+24
STA 75+31 TO STA 80+26
45 MPH DESIGN SPEED
45 MPH POSTED SPEED
N.T.S.

* VARIES - SEE PLANS
** SEE SHEET 91 FOR BIKE LANE STRIPING DETAIL

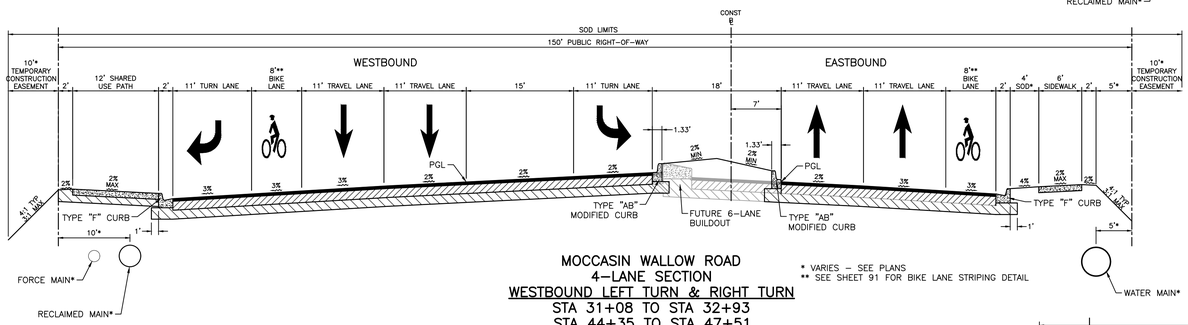


MOCCASIN WALLOW ROAD
4-LANE SECTION
WESTBOUND LEFT TURN & RIGHT TURN
STA 31+08 TO STA 32+93
STA 44+35 TO STA 47+51
STA 70+27 TO STA 72+76
45 MPH DESIGN SPEED
45 MPH POSTED SPEED
N.T.S.

* VARIES - SEE PLANS
** SEE SHEET 91 FOR BIKE LANE STRIPING DETAIL

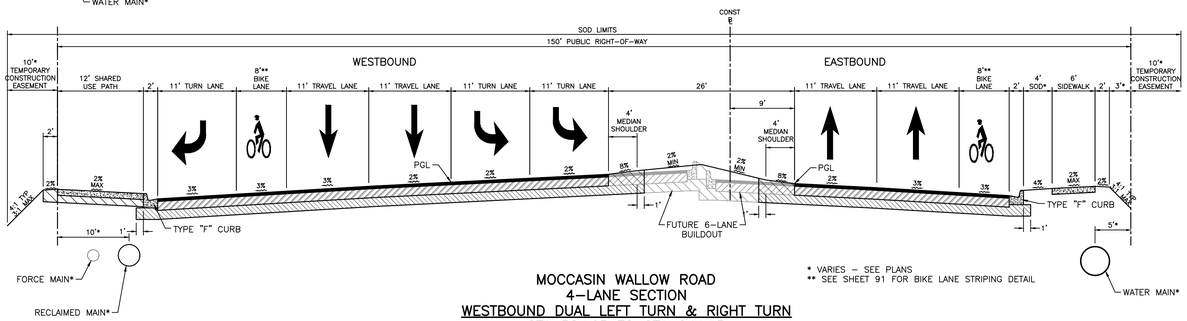

MOCCASIN WALLOW ROAD
4-LANE SECTION
WESTBOUND DUAL LEFT TURN & RIGHT TURN
STA 58+65 TO STA 64+15
45 MPH DESIGN SPEED
45 MPH POSTED SPEED
N.T.S.

* VARIES - SEE PLANS
** SEE SHEET 91 FOR BIKE LANE STRIPING DETAIL

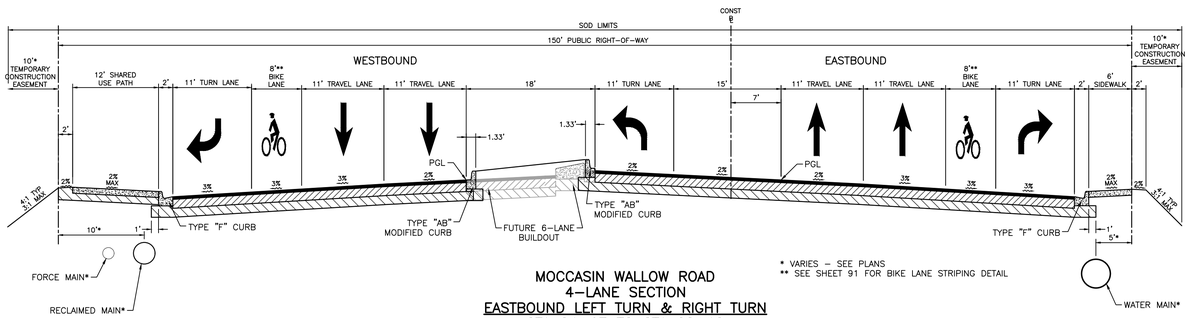

MOCCASIN WALLOW ROAD
4-LANE SECTION
EASTBOUND LEFT TURN & RIGHT TURN
STA 24+67 TO STA 28+12
45 MPH DESIGN SPEED
45 MPH POSTED SPEED
N.T.S.

* VARIES - SEE PLANS
** SEE SHEET 91 FOR BIKE LANE STRIPING DETAIL

Stantec
Stantec Consulting Services Inc.
6920 Professional Parkway East
Sarasota FL 34240-8414
Tel (941) 907-6900
www.stantec.com

The Contractor shall verify and be responsible for all dimensions. DO NOT scale the drawing - any errors or omissions shall be reported to Stantec without delay. Copyright reserved. The information contained in this drawing is the property of Stantec. Unauthorized reproduction or use for any purpose other than that authorized by Stantec is forbidden.

Consultant

Issued	By	Appd	YYYY.MM.DD
F-REV LANES Revision	MSC	Appd	12/23/24

Permit/Seal

Client/Project
MANATEE COUNTY PUBLIC WORKS DEPARTMENT

MOCCASIN WALLOW ROAD SEGMENT 3

Project No.: 215617222
File Name: 215617222-01C-1075C
Scale: AS SHOWN


Drawn	Dsgn.	Chkd.	02/2022 YYYY.MM.DD

Title
TYPICAL ROAD SECTIONS

Revision: Sheet: 16 of 148
Drawing No.
16


x:\215\active\215617222\civil\drawing\01c_cont\sheet_files\215617222-01c-107c\Layout2
SAVED: 1/22/2025 1:22:23 PM ACCOMBEY PLOTTED: 2/4/2025 12:48:54 PM by COMBEY

ORIGINAL SHEET - ARCH D

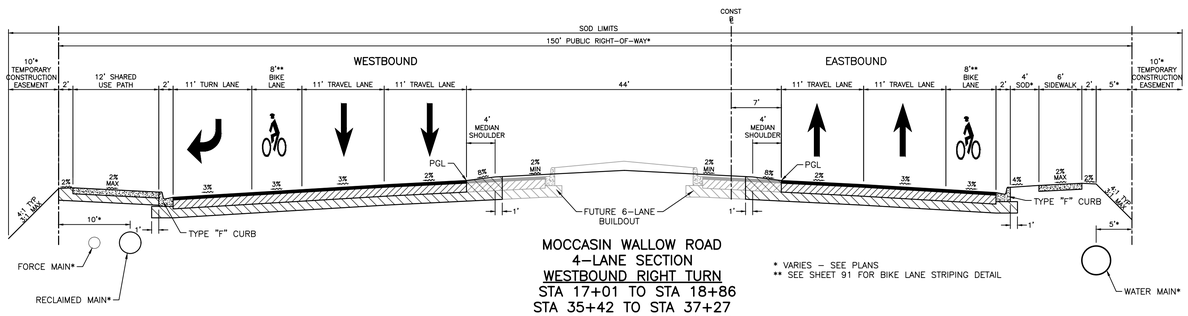


MOCCASIN WALLOW ROAD
4-LANE SECTION
WESTBOUND RIGHT TURN
STA 17+01 TO STA 18+86
STA 35+42 TO STA 37+27
STA 48+61 TO STA 50+47
45 MPH DESIGN SPEED
45 MPH POSTED SPEED
N.T.S.

* VARIES – SEE PLANS
** SEE SHEET 91 FOR BIKE LANE STRIPING DETAIL

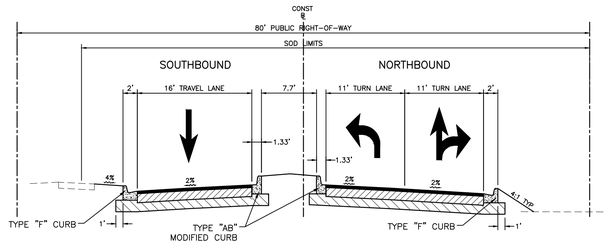


71ST AVE EAST TYPICAL SECTION
25 MPH DESIGN SPEED
25 MPH POSTED SPEED
N.T.S.

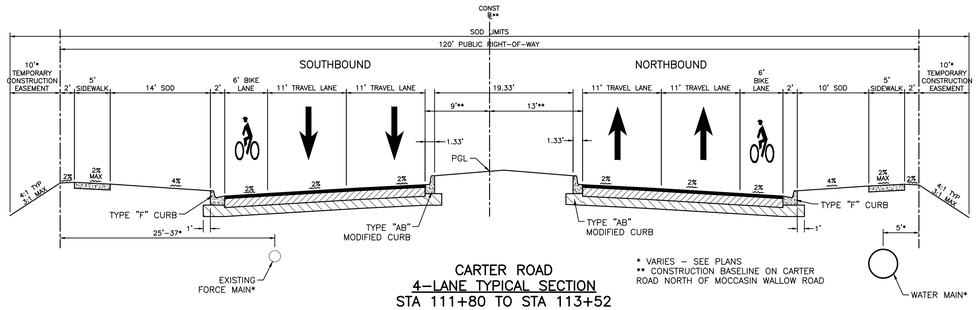


CARTER ROAD
4-LANE TYPICAL SECTION
STA 111+80 TO STA 113+52
STA 121+54 TO STA 122+25
45 MPH DESIGN SPEED
40 MPH POSTED SPEED
N.T.S.

* VARIES – SEE PLANS
** CONSTRUCTION BASELINE ON CARTER ROAD NORTH OF MOCCASIN WALLOW ROAD

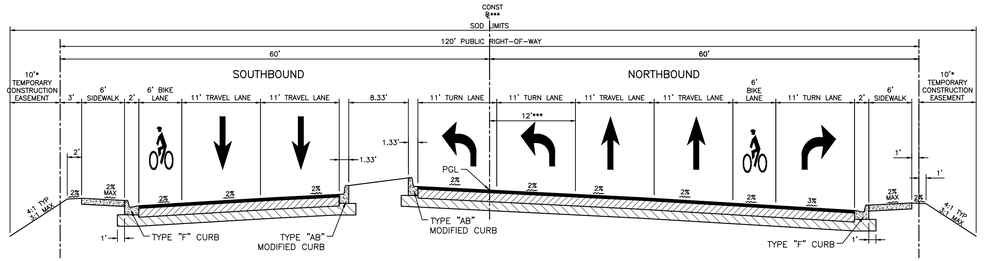


CARTER ROAD
4-LANE SECTION
NORTHBOUND DUAL LEFT TURN & RIGHT TURN
STA 107+02 TO STA 111+80
45 MPH DESIGN SPEED
40 MPH POSTED SPEED
N.T.S.

* VARIES – SEE PLANS
*** CONSTRUCTION BASELINE ON CARTER ROAD SOUTH OF MOCCASIN WALLOW ROAD

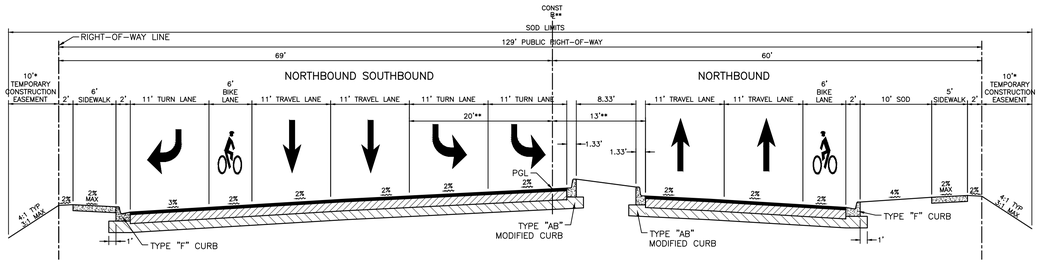


CARTER ROAD
4-LANE SECTION
SOUTHBOUND DUAL LEFT TURN & RIGHT TURN
STA 113+52 TO STA 118+79
45 MPH DESIGN SPEED
40 MPH POSTED SPEED
N.T.S.

* VARIES – SEE PLANS
** CONSTRUCTION BASELINE ON CARTER ROAD NORTH OF MOCCASIN WALLOW ROAD

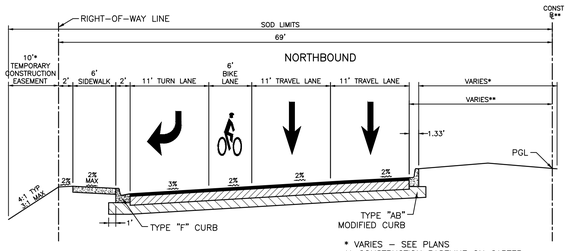

CARTER ROAD
SOUTHBOUND RIGHT TURN
STA 118+79 TO STA 121+54
45 MPH DESIGN SPEED
40 MPH POSTED SPEED
N.T.S.

* VARIES – SEE PLANS
** CONSTRUCTION BASELINE ON CARTER ROAD NORTH OF MOCCASIN WALLOW ROAD

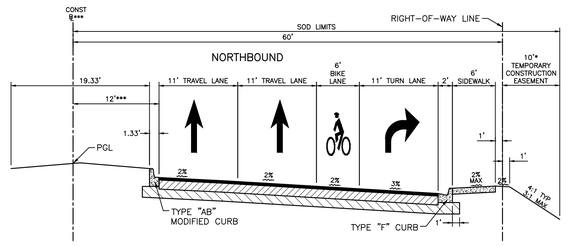

CARTER ROAD
NORTHBOUND RIGHT TURN
STA 105+77 TO STA 107+02
45 MPH DESIGN SPEED
40 MPH POSTED SPEED
N.T.S.

* VARIES – SEE PLANS
*** CONSTRUCTION BASELINE ON CARTER ROAD SOUTH OF MOCCASIN WALLOW ROAD

ASPHALTIC CONCRETE SURFACE COURSE SHALL BE:
2" TYPE S-I
1" TYPE S-III

BASE COURSE SHALL CONSIST OF:
OPTIONAL BASE GROUP 9

STABILIZED SUB-BASE SHALL BE:
12" TYPE B STABILIZATION LBR 60

CARTER ROAD PAVING SECTION

(PER MANATEE COUNTY DETAIL 401.1 & 401.2)

CEMENT TREATED BASE CONSTRUCTION:
CEMENT TREATED BASE SHALL NOT BE ALLOWED ON MANATEE COUNTY THOROUGHFARES. THE BASE MATERIAL SHALL BE FROM A FDOT'S APPROVED VENDOR AND SHALL BE APPROVED BY MANATEE COUNTY.

Stantec
Stantec Consulting Services Inc.
6920 Professional Parkway East
Sarasota FL 34240-8414
Tel (941) 907-3900
www.stantec.com

The Contractor shall verify and be responsible for all dimensions. DO NOT scale the drawing - any errors or omissions shall be reported to Stantec without delay. Copyright reserved. The information contained in this drawing is the property of Stantec. Unauthorized reproduction or use for any purpose other than that authorized by Stantec is forbidden.

Consultant

Issued	By	Appd	YYYY.MM.DD
F-REV LANES, Add 71ST	MSC		12/23/24
Revision			

Permit/Seal

Client/Project
MANATEE COUNTY PUBLIC WORKS DEPARTMENT
MOCCASIN WALLOW ROAD SEGMENT 3

Project No.: 215617222
File Name: 215617222-01C-1075C
Scale: AS SHOWN

Drawn	Dsgn.	Chkd.	02/2022 YYYY.MM.DD

Title
TYPICAL ROAD SECTIONS

Revision: Sheet: 17 of 148

Drawing No.
17

x:\215\sk\active\215617222\civil\drawing\01c_const\sheet_files\215617222-01c-1075c\Layout3
SAVED: 12/2/2025 1:52:23 PM ACOMER PLOTTED: 12/4/2025 1:24:25 PM ACOMER

GENERAL SITE CONSTRUCTION NOTES

1. THERE SHALL BE NO CHANGE OR DEVIATION FROM THESE PLANS WITHOUT PRIOR APPROVAL BY THE ENGINEER.
2. SODDING INCLUDES MAINTAINING SLOPES AND SOD UNTIL COMPLETION AND ACCEPTANCE OF TOTAL PROJECT OR GROWTH IS ESTABLISHED, WHICHEVER COMES LAST. UNTIL THEN, ALL EROSION, SILTATION, AND MAINTENANCE OF GRADES AND GRASS IS THE RESPONSIBILITY OF THE CONTRACTOR.
3. WHERE EXCAVATIONS ARE IN CLOSE PROXIMITY OF TREES, THE CONTRACTOR SHALL USE EXTREME CARE IN NOT DAMAGING THE ROOT SYSTEM. NO EQUIPMENT, SUPPLIES, OR VEHICLES SHALL BE STORED OR PARKED WITHIN THE DRIP LINE OF TREES TO REMAIN AND BE PRESERVED. IT SHALL BE THE RESPONSIBILITY OF THE CONTRACTOR TO INFORM ALL OF HIS EMPLOYEES AND SUBCONTRACTORS OF THIS REQUIREMENT AND TO ENFORCE SAME.
4. LAY SOD AROUND ALL INLETS, MITERED ENDWALLS, HEADWALLS, SWALES, LAKE SLOPES, ADJACENT TO EDGE OF PAVEMENT AND ADJACENT TO BACK OF CURB AS SHOWN IN DETAILS OR AS DIRECTED BY THE ENGINEER.
5. NOTIFY "SUNSHINE STATE ONE CALL (1-800-432-4770), MANATEE COUNTY PUBLIC WORKS DEPARTMENT, FLORIDA POWER & LIGHT, PEACE RIVER ELECTRIC, VERIZON AND ANY OTHER UTILITIES (GAS COMPANIES, CABLE TV, ETC.) PRIOR TO CONSTRUCTION OPERATION AND PRIOR TO ANY CONNECTION TO EXISTING UTILITIES. IT IS THE CONTRACTORS RESPONSIBILITY TO PROTECT EXISTING UTILITIES FROM DAMAGE.
6. ALL UTILITY LINES, STORM DRAIN LINES AND ACCESSORIES SUCH AS, BUT NOT LIMITED TO, MANHOLES, CLEANOUTS, SEWER AND WATER SERVICES, VALVES, FIRE HYDRANTS AND INLETS SHALL BE CONSTRUCTED TO ALIGNMENT AND LOCATIONS SHOWN ON PLANS UNLESS OTHERWISE DIRECTED BY THE ENGINEER.
7. CLEARING, GRUBBING, STRIPPING, AND COMPACTION SHALL BE INSPECTED BY THE ENGINEER OR HIS DULY APPOINTED REPRESENTATIVE PRIOR TO FILLING.
8. PRIOR TO THE START OF CONSTRUCTION ACTIVITIES, PRESERVE AREAS WITHIN AND ADJOINING THE AREA OF CONSTRUCTION ACTIVITY SHALL BE PROTECTED BY ERECTION OF TREE PROTECTION BARRICADES AND/OR SILT BARRIERS. TREE PROTECTION BARRICADES SHALL MEET THE STANDARDS OF MANATEE COUNTY LAND DEVELOPMENT CODE. SILT BARRIERS SHALL BE CONSTRUCTED IN ACCORDANCE WITH THE BEST MANAGEMENT PRACTICES DETAIL DRAWING. THE ENGINEER SHALL DETERMINE THE EXTENT AND TYPE OF PROTECTIVE MEASURES TO BE CONSTRUCTED FOR THE PROTECTION OF PRESERVE AREAS SUBJECT TO THE APPROVAL OF SWFWMD & MANATEE COUNTY NRD THE CONTRACTOR SHALL NOTIFY THE ENGINEER & MANATEE COUNTY NRD WHEN PRESERVE AREA BARRICADES AND BARRIERS ARE IN PLACE. THE CONTRACTOR IS RESPONSIBLE TO OBTAIN ANY REQUIRED TREE REMOVAL PERMIT FROM MANATEE COUNTY.
9. ALL LIMITS OF CONSTRUCTION FOR THE OUTFALL PIPE/STRUCTURE/SPREADER SWALE SHALL BE STAKED PRIOR TO ANY CONSTRUCTION WITHIN THE LAKES OR WETLAND/BUFFERS. APPROVAL FROM THE ENGINEER, AND THE OWNER IS REQUIRED BEFORE EQUIPMENT CAN BE USED WITHIN THE LAKE OR WETLAND/BUFFER. THE ENGINEER SHALL BE ON SITE DURING CONSTRUCTION WITHIN THE LAKE OR WETLAND/BUFFER.
10. LOCATION OF ALL STORM STRUCTURES (WEIR, MITERED END, CONTROL STRUCTURE, GRATE INLET, ETC.) ADJACENT TO A WETLAND SHALL BE APPROVED BY THE ENGINEER OR HIS REPRESENTATIVE AFTER SURVEY STAKE OUT AND PRIOR TO INSTALLATION.
11. THE CONTRACTOR SHALL ADHERE TO AND HAVE A COPY OF THE SWFWMD PERMIT FOR THE PROJECT ON SITE.
12. ALL CONCRETE PIPE IN R/W SHALL HAVE A FILTER FABRIC JACKET MINIMUM 12" EACH SIDE OF JOINT WITH MINIMUM 24" OVERLAP AT SEAM PER FDOT INDEX 430-001 & ALL APPLICABLE COUNTY REQUIREMENTS. IN ADDITION, ALL ELLIPTICAL PIPE SHALL HAVE ALL JOINTS WRAPPED.
13. CONTRACTOR SHALL SPRINKLE OR OTHERWISE APPLY WATER TO AFFECTED CONSTRUCTION AREAS TO CONTROL BOTH SIGNIFICANT WIND EROSION AND FUGITIVE DUST.
14. CONTRACTOR SHALL CONSTRUCT ALL VALVES SO THAT NO VALVE BOXES ARE LOCATED IN HANDICAP RAMPS AND/OR CURBING. IF VALVES ARE FOUND TO BE IN THESE LOCATIONS, THE COST OF VALVE RELOCATION IS THE CONTRACTOR'S RESPONSIBILITY.
15. THRUST BLOCKS AND JOINT RESTRAINTS DETAILS ON THE WATER DISTRIBUTION DETAILS SHEET SHALL ALSO APPLY TO FORCE MAIN, RECLAIMED & WATER MAINS.
16. TRENCH DETAILS ON THE WASTEWATER COLLECTION CONSTRUCTION DETAILS SHEET SHALL ALSO APPLY TO FORCE MAIN, RECLAIMED & WATER MAINS.
17. THE CONTRACTOR SHALL PROVIDE RECORD DRAWINGS THAT MEET OR EXCEED THE REQUIREMENTS OF THE SWFWMD ERP INFORMATION MANUAL (2018) AND THE MANATEE COUNTY PUBLIC WORKS UTILITY STANDARDS (2020).
18. CONTRACTOR SHALL PROVIDE TRAFFIC CONTROL DURING CONSTRUCTION IN ACCORDANCE WITH THE FEDERAL HIGHWAY ADMINISTRATION MANUAL ON UNIFORM TRAFFIC CONTROL DEVICES (2009) AND THE FLORIDA DEPARTMENT OF TRANSPORTATION DESIGN STANDARDS (2022), TRAFFIC CONTROL THROUGH WORK ZONES, INDEX 102-600.
19. UNSUITABLE MATERIAL ENCOUNTERED IN THE CONSTRUCTION AREA SHALL BE REMOVED PER FDOT INDEX 120-002. FDOT INDEX 120-001 SHALL BE FOLLOWED FOR THE REQUIREMENT OF MATERIAL TO BE USED FOR EMBANKMENT.
20. THE CONTRACTOR SHALL BE RESPONSIBLE FOR REPAIRING DAMAGE TO EXISTING ABOVE GROUND AND BELOW GROUND FACILITIES THAT RESULT FROM THE CONTRACTOR PERFORMING WORK UNDER THIS CONTACT. ALL RESTORATION WORK SHALL RESULT IN A REPAIR THAT IS EQUAL TO OR BETTER THAN THE UTILITY SYSTEM, ABOVE GROUND FEATURE OR BELOW GROUND FEATURE DAMAGED. REPAIRS SHALL BE MADE WITH NEW MATERIALS EQUAL TO CURRENT COUNTY STANDARD. IN THE EVENT OF DAMAGE TO AN EXISTING RECLAIMED WATER SERVICE OR POTABLE WATER SERVICE LINE, THE REPAIR SHALL INCLUDE COMPLETE REPLACEMENT OF THE LINE FROM SERVICE CONNECTION TO CUSTOMER SERVICE WITH NO PATCH/SPLICE REPAIRS ALLOWED. NO ADDITIONAL PAYMENT SHALL BE MADE FOR SUCH REPAIRS.
21. MANATEE COUNTY PUBLIC WORKS UTILITY STANDARDS ARE THE MINIMUM ALLOWABLE WATER AND/OR WASTEWATER CONSTRUCTION STANDARDS. WHERE ANY NOTE OR DETAIL ON THESE PLANS CONFLICT WITH THE MANATEE COUNTY PUBLIC WORKS UTILITY STANDARDS THE MORE STRINGENT INTERPRETATION, AS DETERMINED BY THE COUNTY INFRASTRUCTURE INSPECTOR, SHALL BE APPLIED.
22. POSITIVE DRAINAGE IS TO BE MAINTAINED DURING CONSTRUCTION AND DEMOLITION PHASES.
23. ALL CONSTRUCTION WITHIN MANATEE COUNTY RIGHT-OF-WAY IS TO BE PER MANATEE COUNTY PUBLIC WORKS STANDARDS: UTILITY (2020), STORMWATER (2015), HIGHWAY AND TRAFFIC (2022).
24. ALL OF THE SIGNING AND PAVEMENT MARKINGS SHALL BE PROVIDED IN ACCORDANCE WITH MUTCD (2009), FDOT DESIGN STANDARDS (2022) AND MANATEE COUNTY PUBLIC WORKS DEPARTMENT HIGHWAY AND TRAFFIC STANDARDS (2022).

TRENCH NOTES

1. HORIZONTAL OR VERTICAL SEPARATION OF PIPES AS REFERRED TO IN THESE NOTES SHALL BE DEFINED TO BE THE MEASUREMENT FROM OUTSIDE OF PIPE TO OUTSIDE OF PIPE.
2. A STANDARD MINIMUM 12 INCHES OF VERTICAL CLEARANCE SHALL BE PRACTICED FOR WATER, GRAVITY SEWER RECLAIMED WATER, STORM AND FORCE MAIN PIPES THAT CROSS. WHERE IT IS DEMONSTRATED AND THE COUNTY AGREES THAT STANDARD SEPARATIONS ARE NOT REALISTIC, OR WHERE MAINTENANCE OF A PIPE WOULD BE MADE MORE ACCESSIBLE THE COUNTY ENGINEER MAY APPROVE REDUCTIONS OF THE STANDARD SEPARATIONS AS FOLLOWS:
   A. CLEARANCE FROM WATER MAINS TO GRAVITY SEWER MAY BE REDUCED TO 6 INCHES WHEN WATER IS DI.
   B. CLEARANCE FROM WATER MAINS TO FORCE MAINS AND RECLAIMED WATER MAY BE REDUCED TO 6 INCHES WHEN WATER IS ABOVE.
   C. CLEARANCE FROM WATER MAINS TO STORM SEWER MAY BE REDUCED TO 6 INCHES WHEN WATER IS DI AND GASKETS ARE NBR OR FKM.
3. A STANDARD MINIMUM OF HORIZONTAL CLEARANCE SHALL BE PRACTICED AS FOLLOWS:
   A. MINIMUM OF 6 FEET (PREFERABLY 10 FEET) IS REQUIRED BETWEEN:
      WATER MAINS AND:
      - GRAVITY SEWER
      - FORCE MAINS

      GRAVITY SEWER AND:
      - STORM SEWER

   B. MINIMUM OF 3 FEET OF IS REQUIRED BETWEEN:
      WATER MAINS AND:
      - STORM SEWER
      - RECLAIMED WATER (UNLESS RECLAIMED MAIN IS NOT REGULATED UNDER PART III OF CHAPTER 62-610, F.A.C., THEN HORIZONTAL SEPARATION REQUIRED IS 6 FEET, PREFERABLY 10 FEET)

      RECLAIMED WATER AND:
      - STORM SEWER
      - GRAVITY SEWER
      - FORCE MAINS

      FORCE MAINS AND:
      - GRAVITY SEWER
      - STORM SEWER

   C. MINIMUM OF 5 FEET OF IS REQUIRED BETWEEN ROADSIDE UNDERDRAINS AND WATER MAINS, GRAVITY SEWER, FORCE MAINS, RECLAIMED WATER.
4. TRENCH SHALL BE BRACED OR SHORED IN ACCORDANCE WITH THE "FLORIDA TRENCH & SAFETY ACT".
5. WIDTH OF TRENCH BOTTOM SHALL BE OUTSIDE DIAMETER OF PIPE PLUS TEN INCHES (10") EACH SIDE, MAXIMUM FOR PIPES LESS THAN 24" DIAMETER.
6. CONTRACTOR SHALL PLACE METALLIC BURIAL IDENTIFICATION TAPE DIRECTLY ABOVE SEWER LINES IN CONFORMANCE WITH COUNTY CODE.
7. DISCHARGE FROM DEWATERING OPERATION SHALL BE DISPOSED OF IN SUCH A MANNER THAT IT SHALL NOT INTERFERE WITH THE NORMAL DRAINAGE OF THE AREA IN WHICH THE WORK IS BEING PERFORMED, CREATE A PUBLIC NUISANCE OR FORM PONDING. THE OPERATIONS SHALL NOT CAUSE INJURY TO ANY PORTION OF THE WORK COMPLETED, OR IN PROGRESS, OR TO THE SURFACE OF STREETS, OR TO PRIVATE PROPERTY.
8. THE PROPOSED DEWATERING METHOD(S) AND SCHEDULE SHALL BE COORDINATED WITH THE UTILITY AND/OR THE ENGINEER OF RECORD AND OTHER NECESSARY REGULATORY AGENCIES PRIOR TO CONSTRUCTION. ADDITIONALLY, WHERE PRIVATE PROPERTY SHALL BE INVOLVED, ADVANCE PERMISSION SHALL BE OBTAINED BY THE CONTRACTOR AND/OR DEVELOPER.

AS-BUILT NOTES

1. RECORD DRAWINGS ARE TO COMPLY WITH THE LATEST MANATEE COUNTY AND SWFWMD STANDARDS.
2. RECORD DRAWINGS, IF PREPARED BY THE CONTRACTOR OR CONTRACTORS SURVEYOR. DRAFT COPIES OF THE RECORD DRAWINGS SHALL BE SUBMITTED TO THE ENGINEER PRIOR TO FINALIZING THE DRAWINGS. ONCE ACCEPTABLE TO THE ENGINEER THE CONTRACTOR/SURVEYOR WILL PROVIDE DIGITAL SET OF SIGNED AND SEALED FINALIZED DRAWINGS FOR SUBMITTAL TO THE COUNTY. ONCE THE DRAWING ARE APPROVED BY THE COUNTY, CONTRACTOR/SURVEYOR IS RESPONSIBLE TO PROVIDE THE ENGINEER OF RECORD A DIGITAL COPY OF RECORD DRAWINGS IN CAD AND PDF FORMAT, RECORD INFORMATION SHALL BE ON UNIQUE LAYER(S) AND TEXT SHALL USE A STANDARD AUTOCAD FONT.

DEMOLITION NOTES

1. ALL MATERIAL REMOVED FROM THE SITE BY THE CONTRACTOR SHALL BE DISPOSED OF BY THE CONTRACTOR IN A LEGAL MANNER.
2. DEMOLITION SHALL BE DONE IN AN ORDERLY MANNER, ANY DAMAGE TO FACILITIES TO REMAIN SHALL BE PROMPTLY REPLACED BY CONTRACTOR.
3. SAW CUTTING IS REQUIRED FOR REMOVAL OF CONCRETE OR ASPHALT TO LEAVE CLEAN JOINTS AT FACILITIES TO REMAIN.
4. THE CONTRACTOR SHALL COORDINATE WITH UTILITY PROVIDERS FOR THE REMOVAL OR RELOCATION OF ANY MATERIALS AND EQUIPMENT.

1. WATER DISTRIBUTION GENERAL NOTES

THE FOLLOWING NOTES ARE INTENDED AS A SUPPLEMENT TO THE PROJECT SPECIFICATIONS AND ARE NOT INTENDED TO SUPERSEDE THE SPECIFICATIONS.

1. ALL CONSTRUCTION SHALL MEET THE MINIMUM REQUIREMENTS OF MANATEE COUNTY PUBLIC WORKS UTILITY STANDARDS, LATEST REVISION, AND EXCEED THE REQUIREMENTS OF THOSE SPECIFICATIONS WHERE INDICATED ON THESE CONSTRUCTION DRAWINGS OR IN THE PROJECT SPECIFICATIONS.
2. THE CONTRACTOR SHALL INVESTIGATE AND VERIFY OR HAVE VERIFIED THE LOCATION OF EXISTING UTILITIES AND ANY OTHER SUBSURFACE FACILITIES BEFORE STARTING WORK. HE SHALL BE LIABLE FOR ANY EXPENSE RESULTING FROM DAMAGE TO SAME. ANY CONFLICTS WITH EXISTING UTILITIES SHALL BE BROUGHT TO THE ATTENTION OF THE ENGINEER AS SOON AS POSSIBLE.
3. IT SHALL BE THE RESPONSIBILITY OF THE CONTRACTOR TO NOTIFY THE COUNTY, AND THE ENGINEER 24 HOURS PRIOR TO ANY WORK AT SITE & 48 HOURS PRIOR TO ANY TESTING. WATER MAINS TIE-INS REQUIRING WATER SERVICE TO BE SHUT OFF SHALL BE MADE WHEN REQUIRED BY MANATEE COUNTY PUBLIC WORKS DEPARTMENT.
4. THE CONTRACTOR SHALL COORDINATE HOLDING OF POLES WITH UTILITY COMPANIES IN ADVANCE SO UNNECESSARY DELAYS OF PROJECT SHALL NOT BE INCURRED. THE COST FOR THE HOLDING OF THE POWER POLES SHALL BE INCLUDED IN THE WATER MAIN UNIT COST ITEMS CONTAINED IN THE PROPOSAL.
5. WATER MAIN INSTALLATION SHALL BE CONSTRUCTED WITH A MINIMUM OF 3 FEET OF COVER BELOW PROPOSED GRADE OR TO THE ELEVATIONS AND DEPTHS AS INDICATED ON THE PLANS WITHIN 0.25 FT. COST TO RELAY MAIN, IF NECESSARY, SHALL BE BORNE BY THE CONTRACTOR.
6. ALL EXISTING SALVAGEABLE PIPE FITTINGS, ETC. SHALL REMAIN THE PROPERTY OF THE OWNER AND BE STORED ON SITE AT THE DIRECTION OF THE ENGINEER.
7. ALL PVC WATER MAINS SHALL BE BLUE IN COLOR. COLOR CODED 3" DETECTABLE TAPE SHALL BE LOCATED 12" BELOW GRADE OR COLOR CODED 6" DETECTABLE TAPE SHALL BE LOCATED BETWEEN 12" & 24" BELOW GRADE AND ABOVE THE WATER MAIN. THE TAPE SHALL BE MARKED "WATER". THE COST FOR THE TAPE SHALL BE INCLUDED IN THE WATER MAIN UNIT PRICES.
8. PVC WATER MAINS 4" THROUGH 12" SHALL BE AWWA C900-16 DR 18 (CLASS 235), BLUE IN COLOR & HAVE THE O.D. OF DUCTILE IRON PIPE. WATER MAINS 16" AND UP SHALL BE DUCTILE IRON. FIRE MAINS SHALL BE AWWA C-900 DR14 (CLASS 200).
9. WHERE THE WATER MAIN EXCEEDS THE PIPE MANUFACTURER'S RECOMMENDATIONS FOR MAXIMUM JOINT DEFLECTION THE CONTRACTOR SHALL FURNISH AND INSTALL FITTINGS AS REQUIRED.
10. A 2 INCH PVC PIPE MARKER WITH A PAINTED END CAP SHALL BE INSERTED BY THE CONTRACTOR AT THE ROW LINE INDICATING EACH INDIVIDUAL NEW SERVICE LOCATION OR STUB OUT. THE MARKER SHALL BE A 6 FOOT LENGTH OF PVC PIPE INSERTED 2 FEET INTO THE GROUND AND SHALL BE PAINTED "SAFETY" BLUE FOR POTABLE WATER.
11. THE CONTRACTOR SHALL PROVIDE AND UTILIZE A METERED JUMPER ASSEMBLY BETWEEN THE EXISTING POTABLE WATER SOURCE PIPING AND THE NEW WATER MAIN IN ORDER TO PROVIDE BACKFLOW PREVENTION WHILE FILLING AND FLUSHING THE NEW WATER MAIN. FINAL TIE-IN SHALL BE COMPLETED ONLY AFTER THE NEW SYSTEM HAS BEEN FLUSHED CLEAN, PRESSURE TESTED, DISINFECTED, BACTERIOLOGICALLY CLEARED, CERTIFIED COMPLETE BY THE ENGINEER, AND A RELEASE IS OBTAINED FROM THE HEALTH DEPARTMENT. ENGINEER'S REPRESENTATIVE TO BE PRESENT AT FINAL TIE-IN. THE LENGTH OF PIPE REQUIRED FOR FINAL TIE-IN SHALL BE LIMITED TO LESS THAN 20 FEET. ALL WORK SHALL BE COMPLETED IN ACCORDANCE WITH HEALTH DEPARTMENT AND LOCAL GOVERNMENT RULES AND REGULATIONS.

WATER SERVICE NOTES:

1. ALL METER BOXES HAVE BEEN CALCULATED FOR LOCATION AND SHALL BE STAKED ACCORDINGLY IN THE FIELD. BOXES FOUND NOT CONSTRUCTED TO THE PROPOSED LOCATION SHALL BE REMOVED AND RELOCATED BY THE CONTRACTOR AT NO ADDITIONAL CHARGE TO THE OWNER/ENGINEER. THOSE BOXES SHOWN IN CLUSTERS SHALL BE PLACED IN A NEAT ROW AND AGAINST EACH OTHER.
2. ALL EXISTING AND PROPOSED VALVE BOXES SHALL BE ADJUSTED TO FINISHED GRADES AS ESTABLISHED IN THE FIELD. NO ADDITIONAL COMPENSATION SHALL BE MADE BY THE OWNER.
3. A 2 INCH PVC PIPE MARKER WITH A PAINTED END CAP SHALL BE INSERTED BY THE CONTRACTOR AT THE ROW LINE INDICATING EACH INDIVIDUAL NEW SERVICE LOCATION OR STUB OUT. THE MARKER SHALL BE A 6 FOOT LENGTH OF PVC PIPE INSERTED 2 FEET INTO THE GROUND AND SHALL BE PAINTED "SAFETY" BLUE FOR POTABLE WATER, PURPLE FOR RECLAIMED WATER, AND GREEN FOR SEWER.
4. FIRE HYDRANTS SHALL BE CONSTRUCTED WITH "GROUND LINE" SET TO FINISHED GRADES AS ESTABLISHED IN THE FIELD. NORMAL BURY IS 3 FEET OF COVER FOR WATER LINES. IF EXTENSIONS ARE REQUIRED, THE COST SHALL BE INCLUDED IN THE PRICE BID.
5. 2 INCHES OR SMALLER DIAMETER SERVICES SHALL BE P.E. PIPE MEETING AWWA C-901. PIPE SHALL BE POLY-E DRISCO-PIPE 5100 ULTRALINE OR ENDOPURE BY ENDOT OR APPROVED EQUAL. PIPE SHALL BE BLUE OR ENCASED IN BLUE SLEEVE.
6. VERTICAL CLEARANCE BETWEEN WATER AND STORM/WATER MAIN/WASTEWATER LINES SHALL BE 12 INCHES MINIMUM.

THRUST BLOCKS, ANCHOR BLOCKS AND JOINT RESTRAINING

1. THE CONTRACTOR SHALL PROVIDE ALL THRUST BLOCKING AND JOINT RESTRAINING AS REQUIRED. SEE THRUST BLOCK AND JOINT RESTRAINTS DETAILS ON WATER DISTRIBUTION CONSTRUCTION DETAILS SHEET.
2. DESIGN CRITERIA: 180 P.S.I. TEST PRESSURE TIMES 1.67 SAFETY FACTOR (300 P.S.I.) FOR WATER HAMMER WITH ASSUMED SOIL BEARING CAPACITY OF 1000 LBS. PER SQUARE FOOT.
3. WRAP ALL FITTINGS IN POLYETHYLENE PRIOR TO PLACING CONCRETE AGAINST PIPE OR FITTINGS.
4. ALL CONCRETE BLOCKING SHALL BE 3000 P.S.I. AT 28 DAYS MINIMUM.
5. BLOCK FOR TEE SHALL BE CONSTRUCTED IN SIZE FOR BRANCH DIAMETER.
6. MECHANICAL RESTRAINED JOINTS SHALL BE INSTALLED TO MEET MANUFACTURERS RECOMMENDED MINIMUM RESTRAINED DISTANCES FROM FITTING IN ACCORDANCE WITH RECOMMENDED INSTALLATION CRITERIA.

GENERAL NOTES FOR UTILITY/AGENCY OWNERS

1. THE LOCATION(S) OF THE UTILITIES SHOWN IN THE PLANS (INCLUDING THOSE DESIGNATED Vv Vh AND Vvh) ARE BASED ON THE LIMITED INVESTIGATION TECHNIQUES AND SHOULD BE CONSIDERED APPROXIMATE ONLY. THE VERIFIED LOCATION/ELEVATIONS APPLY ONLY AT THE POINTS SHOWN. INTERPOLATION BETWEEN THESE POINTS HAVE NOT BEEN VERIFIED.
2. EXISTING UTILITIES ARE TO REMAIN IN PLACE UNLESS OTHERWISE NOTED.
3. THE CONTRACTOR SHALL NOTIFY OWNERS OF ANY EXCAVATION OR DEMOLITION ACTIVITY THROUGH SUNSHINE ONE-CALL OF FLORIDA, INC (811) AND SHALL ALSO NOTIFY THOSE UTILITY OWNERS/AGENCIES LISTED WITHIN OR IMPACTED BY THESE PLANS, NOT LESS THAN TWO (2) FULL BUSINESS DAYS IN ADVANCE OF THE BEGINNING OF CONSTRUCTION ON THE JOB SITE.

FLORIDA POWER AND LIGHT:	BRIAN GARVER 1253 12TH AVENUE EAST PALMETTO, FL 34221 (941) 723-4442
FRONTIER:	DENISE HUTTON 1701 RINGLING BLVD. SARASOTA, FL 34236 (941) 906-6722
TECO PEOPLE'S GAS:	WAYNE SKIDMORE OFFICE: (941) 342-4002
SPECTRUM:	THOMAS MUMEA 5413 E. S.R. 64. BRADENTON, FL 34208 (941) 213-0877
MANATEE COUNTY UTILITIES DEPARTMENT:	JIM SHULER 1022 26TH AVENUE EAST BRADENTON, FL 34206 (941) 708-7450
PEACE RIVER ELECTRIC COOPERATIVE:	DAVID McCLINTOCK 14505 ARBOR GREEN TRAIL, LAKEWOOD RANCH, FL 34202

RECLAIMED WATER DISTRIBUTION GENERAL NOTES

THE FOLLOWING NOTES ARE INTENDED AS A SUPPLEMENT TO THE PROJECT SPECIFICATIONS AND ARE NOT INTENDED TO SUPERSEDE THE SPECIFICATIONS.

1. ALL CONSTRUCTION SHALL MEET THE MINIMUM REQUIREMENTS OF MANATEE COUNTY PUBLIC WORKS UTILITY STANDARDS, LATEST REVISION, AND EXCEED THE REQUIREMENTS OF THOSE SPECIFICATIONS WHERE INDICATED ON THESE CONSTRUCTION DRAWINGS OR IN THE PROJECT SPECIFICATIONS.
2. THE CONTRACTOR SHALL INVESTIGATE AND VERIFY OR HAVE VERIFIED THE LOCATION OF EXISTING UTILITIES AND ANY OTHER SUBSURFACE FACILITIES BEFORE STARTING WORK. HE SHALL BE LIABLE FOR ANY EXPENSE RESULTING FROM DAMAGE TO SAME. ANY CONFLICTS WITH EXISTING UTILITIES SHALL BE BROUGHT TO THE ATTENTION OF THE ENGINEER AS SOON AS POSSIBLE.
3. IT SHALL BE THE RESPONSIBILITY OF THE CONTRACTOR TO NOTIFY THE COUNTY, AND THE ENGINEER 24 HOURS PRIOR TO ANY WORK AT SITE & 48 HOURS PRIOR TO ANY TESTING. RECLAIMED MAINS TIE-INS REQUIRING RECLAIMED SERVICE TO BE SHUT OFF SHALL BE MADE WHEN REQUIRED BY MANATEE COUNTY PUBLIC WORKS DEPARTMENT.
4. THE CONTRACTOR SHALL COORDINATE HOLDING OF POLES WITH UTILITY COMPANIES IN ADVANCE SO UNNECESSARY DELAYS OF PROJECT SHALL NOT BE INCURRED. THE COST FOR THE HOLDING OF THE POWER POLES SHALL BE INCLUDED IN THE RECLAIMED WATER MAIN UNIT COST ITEMS CONTAINED IN THE PROPOSAL.
5. RECLAIMED WATER MAIN INSTALLATION SHALL BE CONSTRUCTED WITH A MINIMUM OF 3 FEET OF COVER BELOW PROPOSED GRADE OR TO THE ELEVATIONS AND DEPTHS AS INDICATED ON THE PLANS WITHIN 0.25 FT. COST TO RELAY MAIN, IF NECESSARY, SHALL BE BORNE BY THE CONTRACTOR.
6. ALL EXISTING SALVAGEABLE PIPE FITTINGS, ETC. SHALL REMAIN THE PROPERTY OF THE OWNER AND BE STORED ON SITE AT THE DIRECTION OF THE ENGINEER.
7. ALL PVC RECLAIMED WATER MAINS SHALL BE PURPLE IN COLOR. COLOR CODED 3" DETECTABLE TAPE SHALL BE LOCATED 12" BELOW GRADE OR COLOR CODED 6" DETECTABLE TAPE SHALL BE LOCATED BETWEEN 12" & 24" BELOW GRADE AND ABOVE THE RECLAIMED WATER MAIN. THE TAPE SHALL BE MARKED "RECLAIMED WATER". THE COST FOR THE TAPE SHALL BE INCLUDED IN THE RECLAIMED WATER MAIN UNIT PRICES.
8. PVC RECLAIMED WATER MAINS 4" THROUGH 12" SHALL BE AWWA C900-16 DR 18 (CLASS 235), PURPLE IN COLOR & HAVE THE O.D. OF DUCTILE IRON PIPE. RECLAIMED WATER MAINS 16" AND UP SHALL BE DUCTILE IRON..
9. WHERE THE RECLAIMED WATER MAIN EXCEEDS THE PIPE MANUFACTURES RECOMMENDATIONS FOR MAXIMUM JOINT DEFLECTION THE CONTRACTOR SHALL FURNISH AND INSTALL FITTINGS AS REQUIRED.
10. A 2 INCH PVC PIPE MARKER WITH A PAINTED END CAP SHALL BE INSERTED BY THE CONTRACTOR AT THE ROW LINE INDICATING EACH INDIVIDUAL NEW SERVICE LOCATION OR STUB OUT. THE MARKER SHALL BE A 6 FOOT LENGTH OF PVC PIPE INSERTED 2 FEET INTO THE GROUND AND SHALL BE PAINTED PURPLE FOR RECLAIMED WATER.

RECLAIMED WATER SERVICE NOTES

1. ALL METER BOXES HAVE BEEN CALCULATED FOR LOCATION AND SHALL BE STAKED ACCORDINGLY IN THE FIELD. BOXES FOUND NOT CONSTRUCTED TO THE PROPOSED LOCATION SHALL BE REMOVED AND RELOCATED BY THE CONTRACTOR AT NO ADDITIONAL CHARGE TO THE OWNER/ENGINEER. THOSE BOXES SHOWN IN CLUSTERS SHALL BE PLACED IN A NEAT ROW AND AGAINST EACH OTHER.
2. ALL EXISTING AND PROPOSED VALVE BOXES SHALL BE ADJUSTED TO FINISHED GRADES AS ESTABLISHED IN THE FIELD. NO ADDITIONAL COMPENSATION SHALL BE MADE BY THE OWNER.
3. A 2 INCH PVC PIPE MARKER WITH A PAINTED END CAP SHALL BE INSERTED BY THE CONTRACTOR AT THE ROW LINE INDICATING EACH INDIVIDUAL NEW SERVICE LOCATION OR STUB OUT. THE MARKER SHALL BE A 6 FOOT LENGTH OF PVC PIPE INSERTED 2 FEET INTO THE GROUND AND SHALL BE PAINTED PURPLE FOR RECLAIMED WATER.
4. 2 INCHES OR SMALLER DIAMETER SERVICES SHALL BE P.E. PIPE MEETING AWWA C-901. PIPE SHALL BE POLY-E DRISCO-PIPE 5100 ULTRALINE OR ENDOPURE BY ENDOT OR APPROVED EQUAL. PIPE SHALL BE PURPLE OR ENCASED IN PURPLE SLEEVE.
5. VERTICAL CLEARANCE BETWEEN RECLAIMED WASTER AND STORM PIPE/WATER MAIN/WASTEWATER LINES SHALL BE 12 INCHES MINIMUM.


WASTEWATER COLLECTION GENERAL NOTES

THE FOLLOWING NOTES ARE INTENDED AS A SUPPLEMENT TO THE PROJECT SPECIFICATIONS AND ARE NOT INTENDED TO SUPERSEDE THE SPECIFICATIONS.

1. ALL CONSTRUCTION SHALL MEET THE MINIMUM REQUIREMENTS OF MANATEE COUNTY PUBLIC WORKS UTILITY STANDARDS, LATEST REVISION, AND EXCEED THE REQUIREMENTS OF THOSE SPECIFICATIONS WHERE INDICATED ON THESE CONSTRUCTION DRAWINGS OR IN THE PROJECT SPECIFICATIONS.
2. ELEVATIONS SHOWN ON THE PLANS FOR FLOWLINES OF PROPOSED WASTEWATER MAINS SHALL BE ADHERED TO. IN MOST CASES THE DESIGN GRADES ARE CRITICAL AND ADJUSTMENTS CAUSED BY MISALIGNMENT OR IMPROPER GRADES ARE IMPRACTICAL. COST TO RELAY MAIN, IF NECESSARY, SHALL BE BORNE BY THE CONTRACTOR.
3. THE CONTRACTOR SHALL INVESTIGATE AND VERIFY OR HAVE VERIFIED THE LOCATION OF EXISTING UTILITIES AND ANY OTHER SUBSURFACE FACILITIES BEFORE STARTING WORK. HE SHALL BE LIABLE FOR ANY EXPENSE RESULTING FROM DAMAGE TO SAME. ANY CONFLICTS WITH EXISTING UTILITIES SHALL BE BROUGHT TO THE ATTENTION OF THE ENGINEER AS SOON AS POSSIBLE.
4. IT SHALL BE THE RESPONSIBILITY OF THE CONTRACTOR TO NOTIFY THE COUNTY, AND THE ENGINEER 24 HOURS PRIOR TO ANY WORK AT SITE & 48 HOURS PRIOR TO ANY TESTING.
5. THE CONTRACTOR SHALL COORDINATE HOLDING OF POLES WITH UTILITY COMPANIES IN ADVANCE SO UNNECESSARY DELAYS OF PROJECT SHALL NOT BE INCURRED. THE COST FOR THE HOLDING OF THE POWER POLES SHALL BE INCLUDED IN THE WASTEWATER MAIN UNIT COST ITEMS CONTAINED IN THE PROPOSAL.
6. PIPE AND FITTINGS FOR P.V.C. GRAVITY PIPE SHALL MEET THE REQUIREMENTS OF A.S.T.M. SPECIFICATION D-3034 SDR26. GRAVITY SEWER MAINS SHALL BE GREEN IN COLOR.
7. FORCE MAINS SHALL BE THRUST BLOCKED IN ACCORDANCE WITH THE WATER MAIN DETAILS UNLESS OTHERWISE SPECIFIED. FORCE MAINS 4" THROUGH 12" SHALL BE AWWA C900-16 DR 18 (CLASS 235), GREEN IN COLOR & HAVE THE O.D. OF DUCTILE IRON. FORCE MAINS OVER 16" THROUGH 36" SHALL BE AWWA C900-16 DR 18.
8. ALL EXISTING SALVAGEABLE PIPE FITTINGS, ETC. SHALL REMAIN THE PROPERTY OF THE OWNER AND BE STORED ON SITE AT THE DIRECTION OF THE ENGINEER.
9. A 2 INCH PVC PIPE MARKER WITH A PAINTED END CAP SHALL BE INSERTED BY THE CONTRACTOR AT THE ROW LINE INDICATING EACH INDIVIDUAL NEW SERVICE LOCATION OR STUB OUT. THE MARKER SHALL BE A 6 FOOT LENGTH OF PVC PIPE INSERTED 2 FEET INTO THE GROUND AND SHALL BE PAINTED GREEN FOR SEWER.
10. ALL PVC GRAVITY SEWER LINES AND FORCE MAINS SHALL BE GREEN IN COLOR. COLOR CODED 3" DETECTABLE TAPE SHALL BE LOCATED 12" BELOW GRADE OR COLOR CODED 6" DETECTABLE TAPE SHALL BE LOCATED BETWEEN 12" & 24" BELOW GRADE AND ABOVE THE GRAVITY SEWER LINE OR FORCE MAIN. THE TAPE SHALL BE MARKED "SEWER" FOR GRAVITY SEWER LINES AND "FORCE MAIN" FOR FORCE MAINS. THE COST FOR THE TAPE SHALL BE INCLUDED IN THE SEWER LINES OR FORCE MAIN UNIT PRICES.

SANITARY SEWER SERVICE NOTES

1. METALLIC IDENTIFICATION TAPE SHALL EXTEND FROM WYE CONNECTION TO

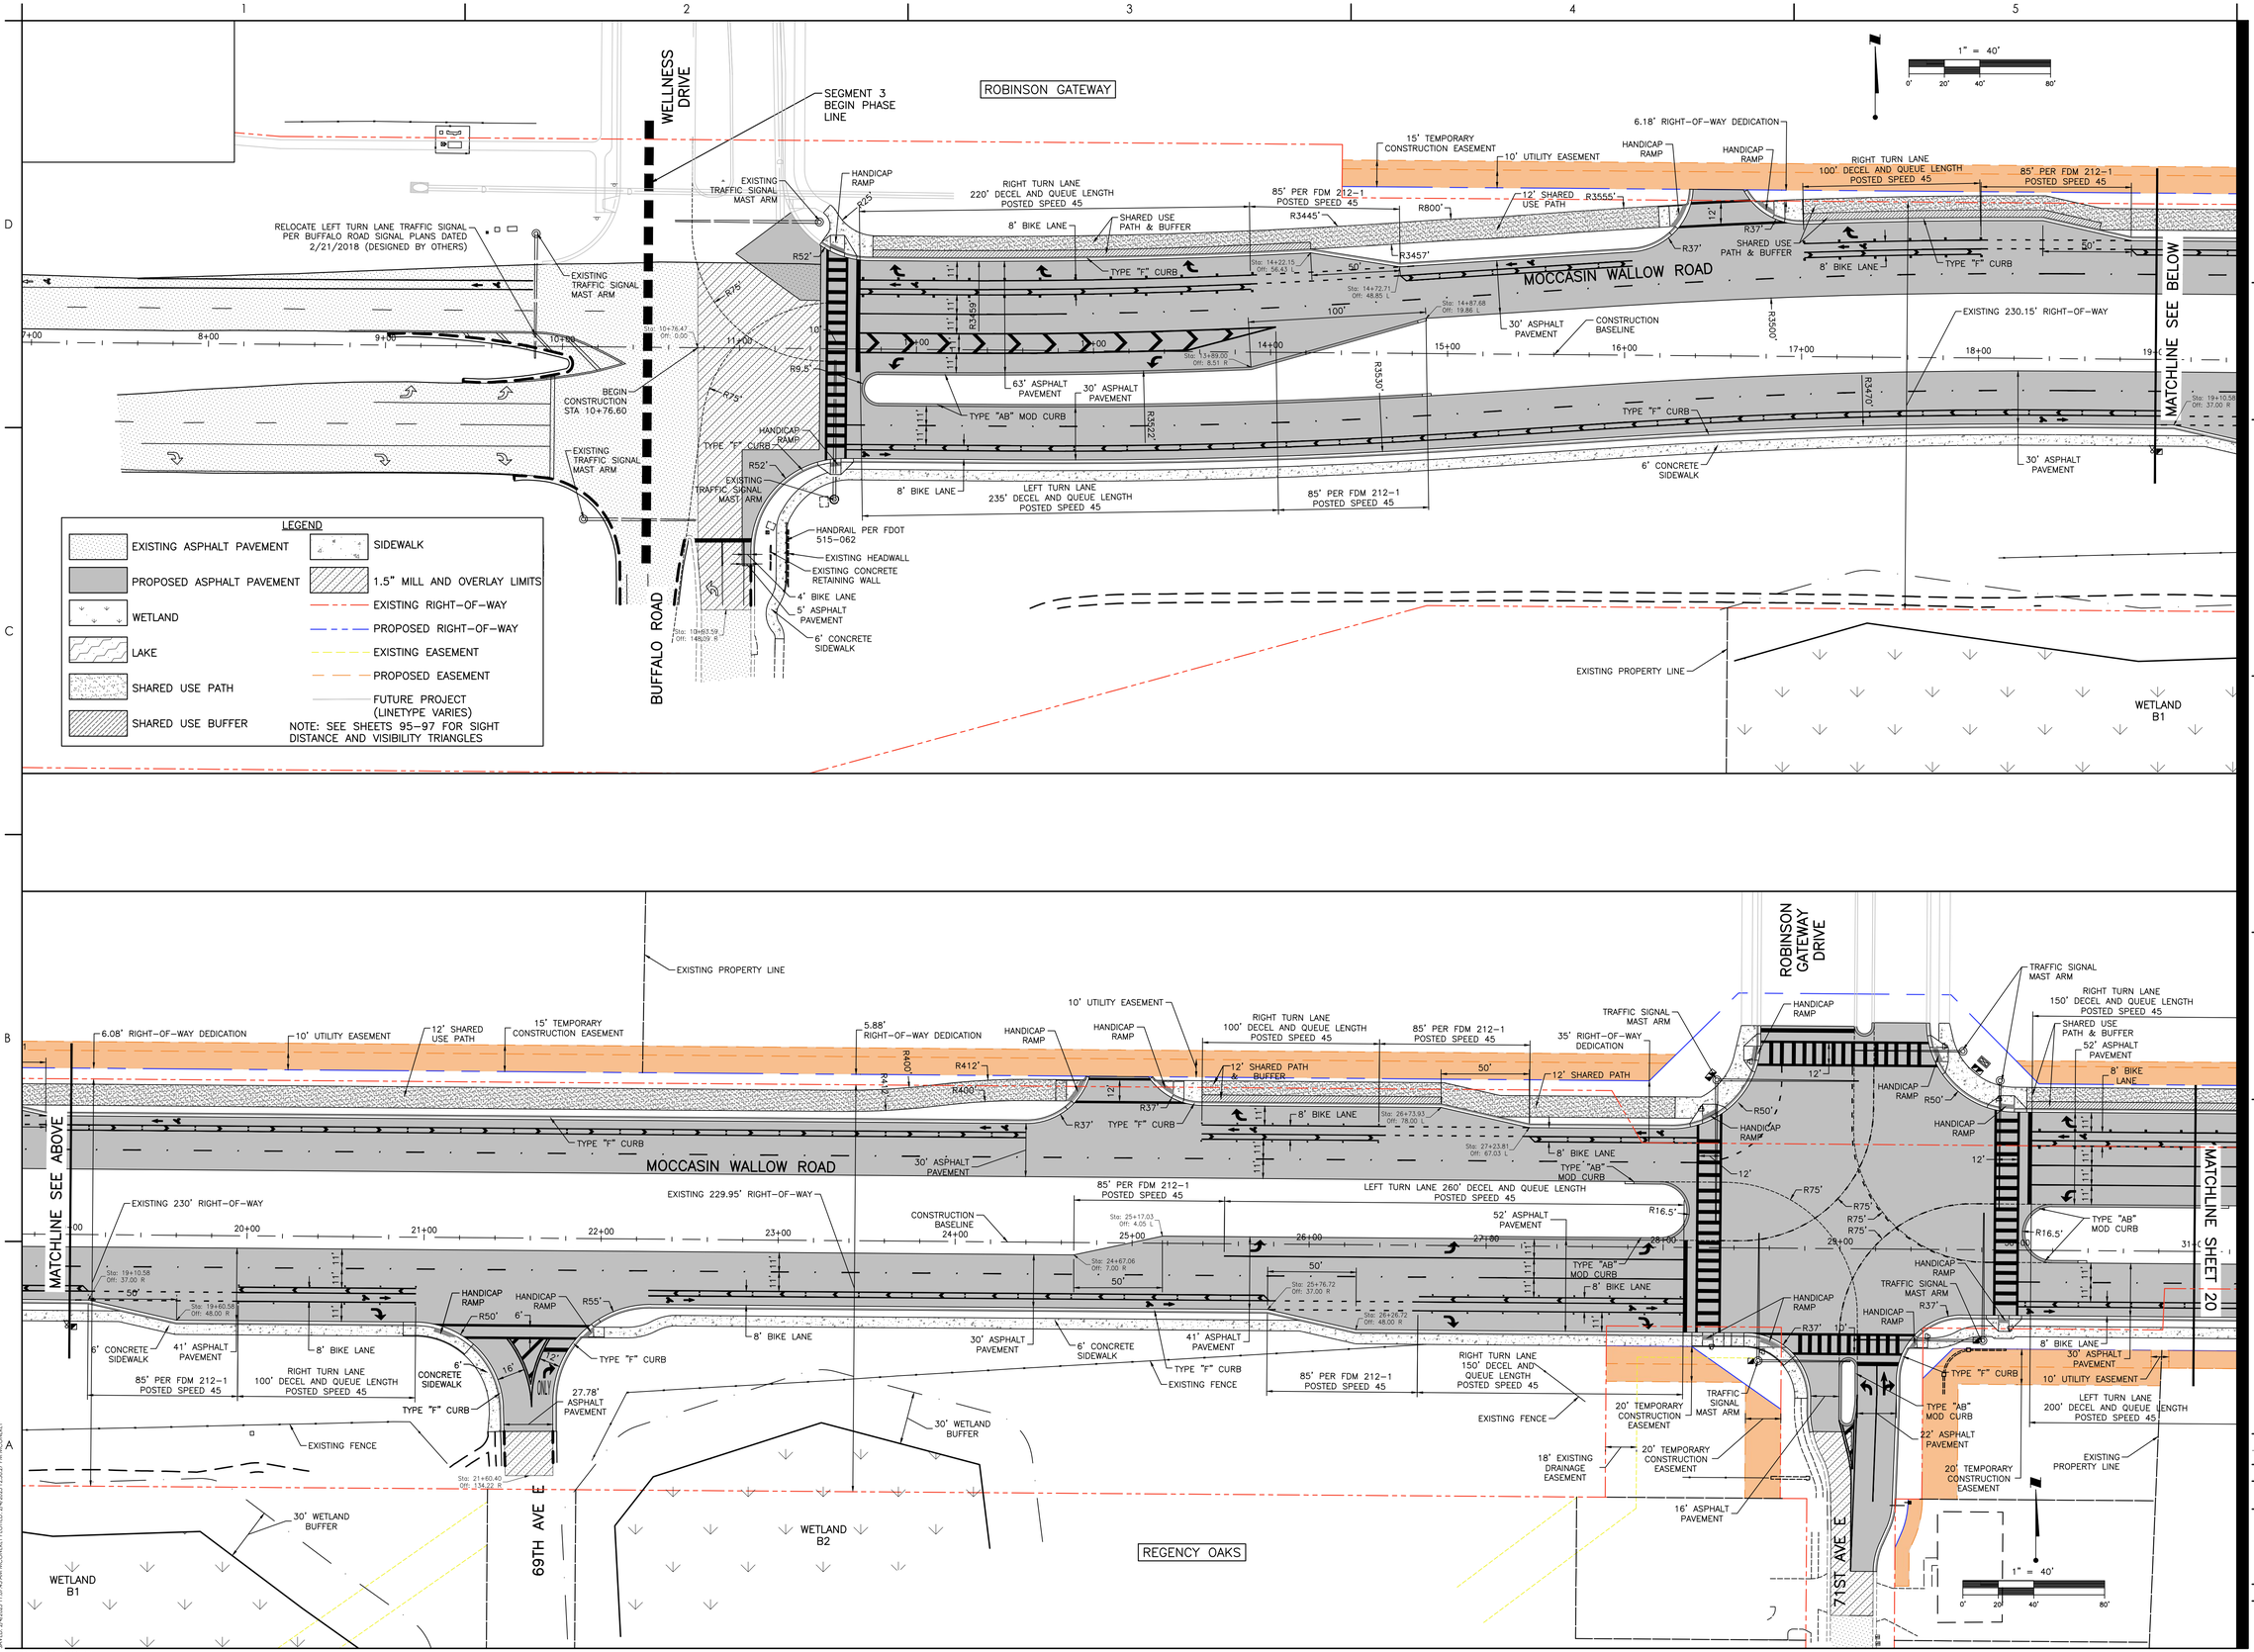

Stantec

Stantec Consulting Services Inc.
6920 Professional Parkway East
Sarasota FL 34240-8414
Tel (941) 907-3900
www.stantec.com

The Contractor shall verify and be responsible for all dimensions. DO NOT scale the drawing - any errors or omissions shall be reported to Stantec without delay. Copyright Reserved - The Intellectual Property contained in this drawing is the property of Stantec and may not be reproduced or used for any purpose other than that authorized by Stantec is forbidden.

Consultant

Issued	By	Appd	YYYY.MM.DD
F-REV. STRIPING/LANES	MSC	DMW	12/23/24
E-ADD ST NAMES.	MSC	DMW	6/19/24
Revision	By	Appd	YYYY.MM.DD

Permit/Seal

Client/Project
MANATEE COUNTY PUBLIC WORKS DEPARTMENT
MOCCASIN WALLOW ROAD SEGMENT 3


Project No.: 215617222
File Name: 215617222-01C-1113P
Scale: 1" = 40'

Drawn	Dsgn.	Chkd.	02/2022 YYYY.MM.DD

Title
SITE PLAN

Revision: Sheet: 19 of 148
Drawing No.
19

x:\215\active\215617222\civil\drawing\01c_cons\sheet_files\215617222-01c-1113p\civil.rvt
SAVED: 2/4/2025 11:01:43 AM MICHAEL.MOORE1 PLOTTED: 2/4/2025 11:03:07 PM by MICHAEL.MOORE1
ORIGINAL SHEET - ARCH D

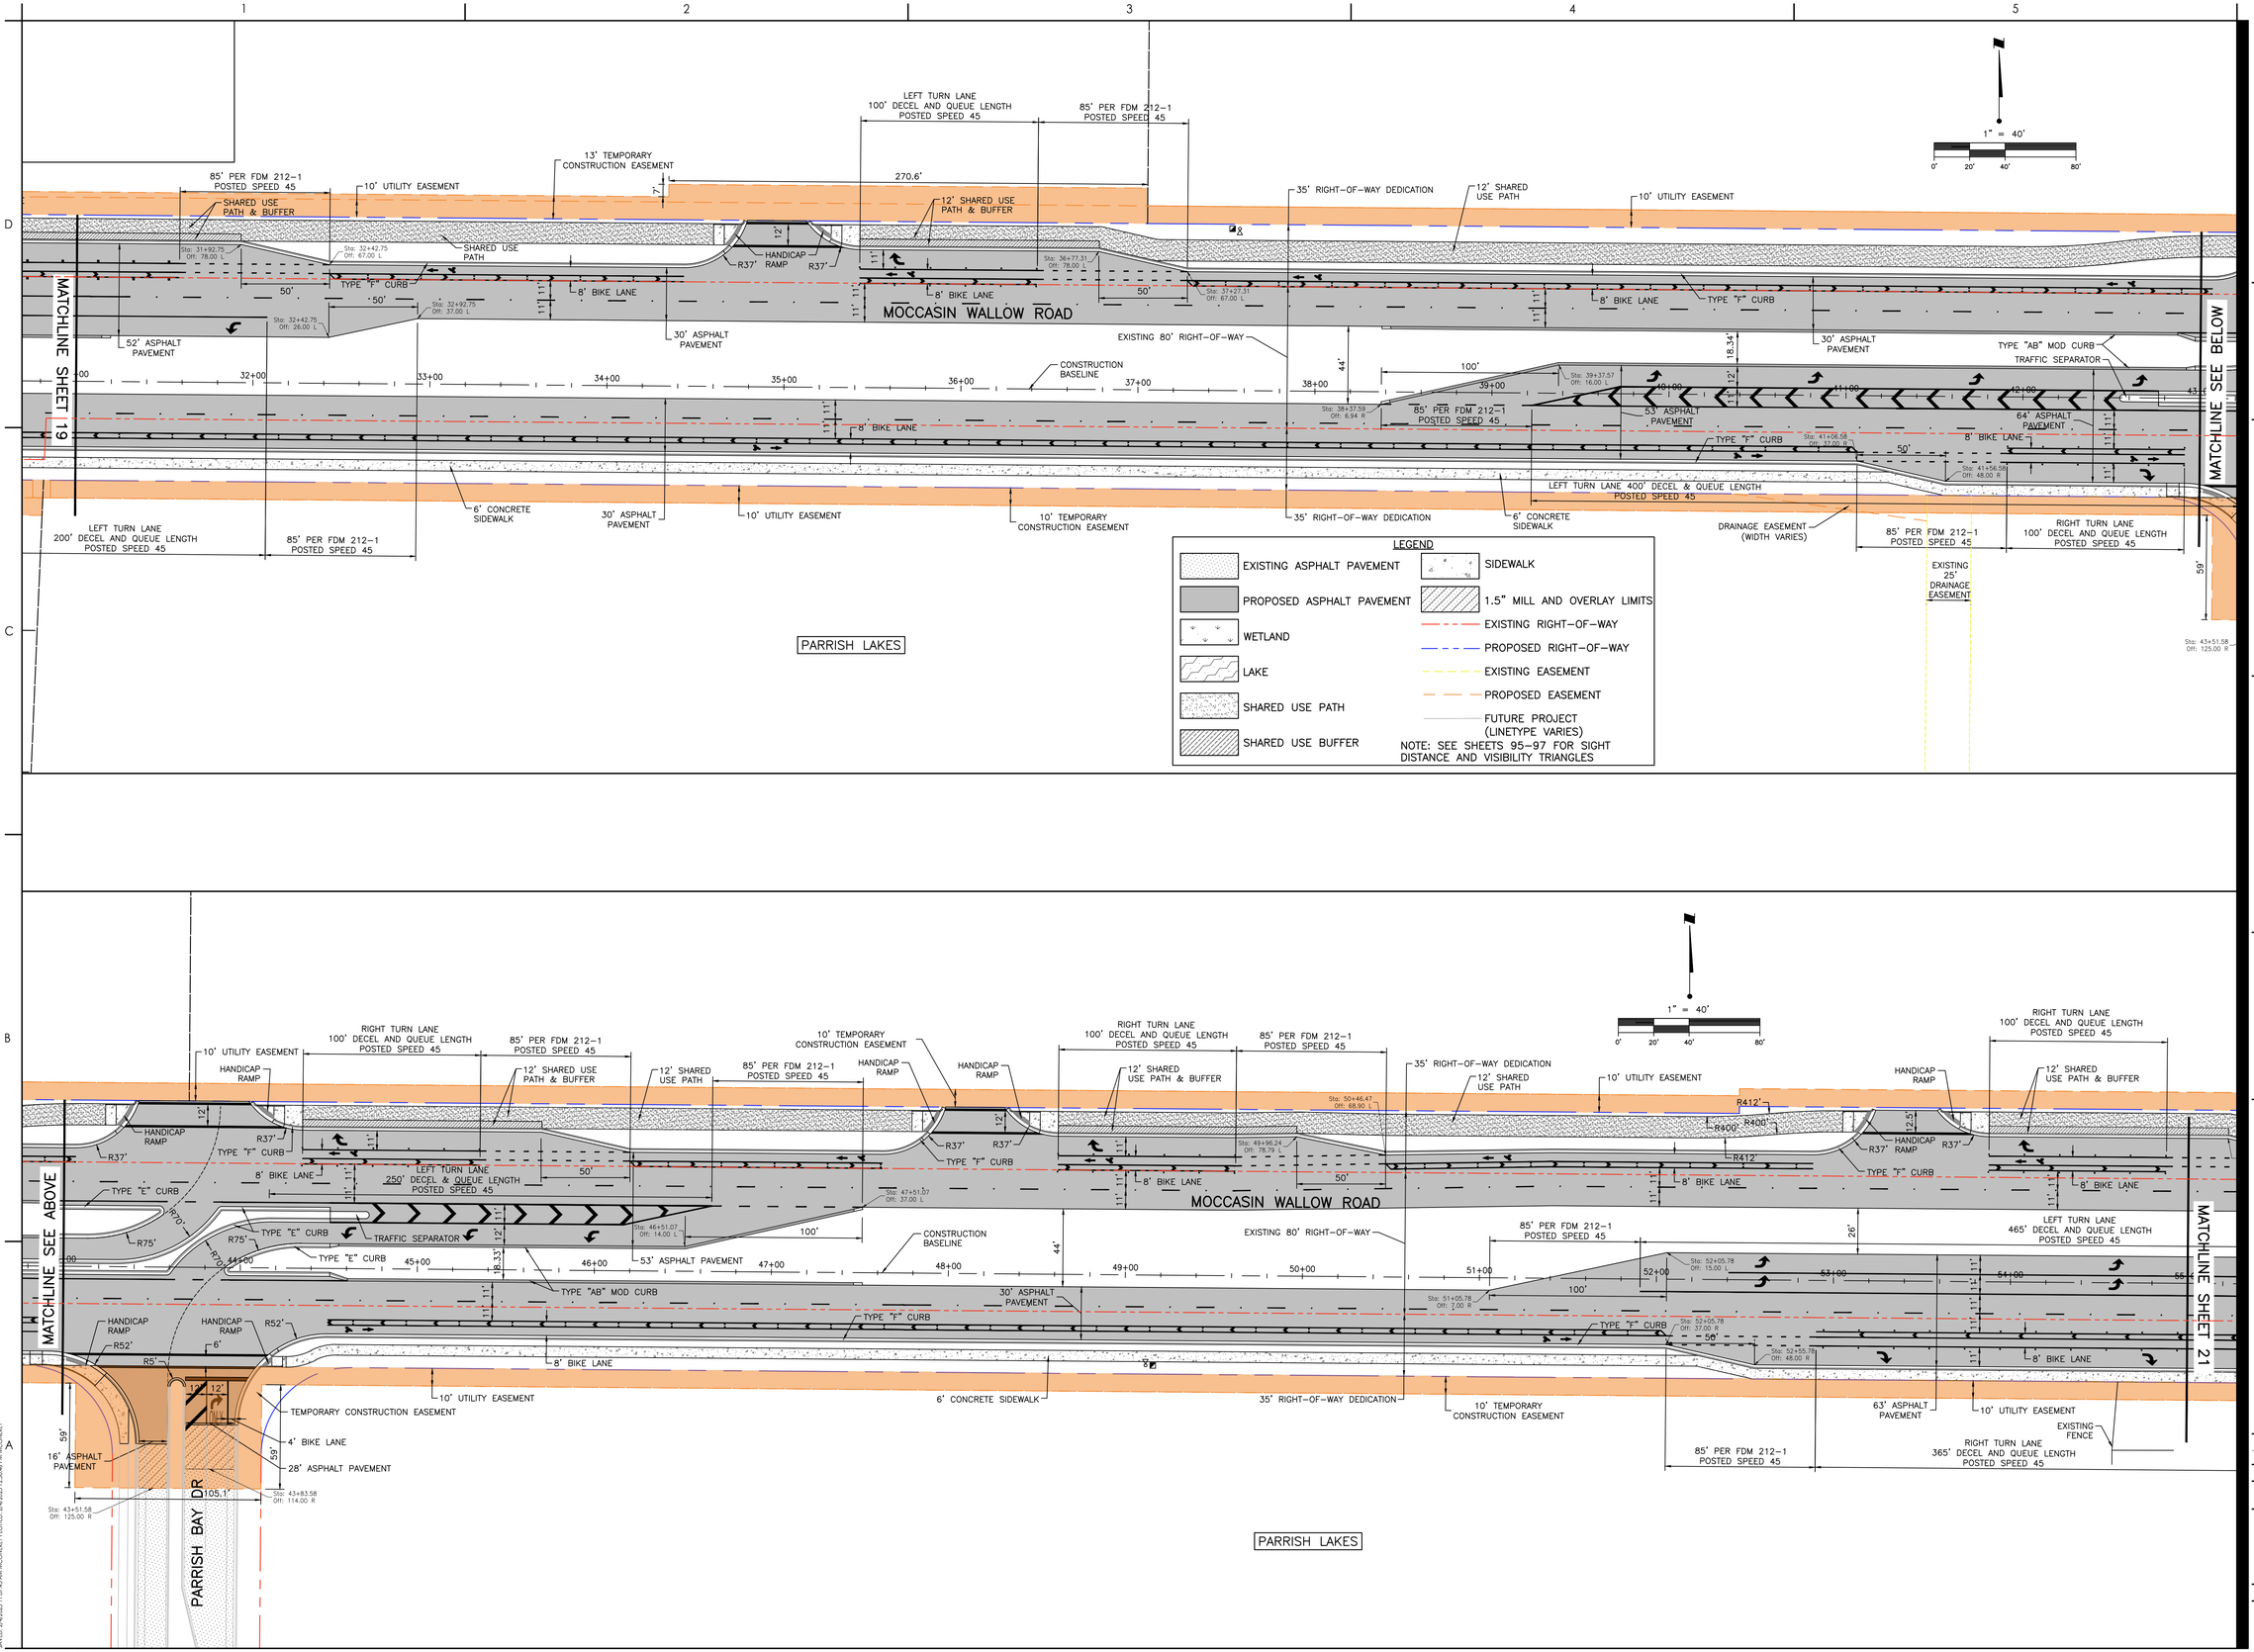

Stantec
Stantec Consulting Services Inc.
6920 Professional Parkway East
Sarasota FL 34240-8414
Tel: (941) 907-6900
www.stantec.com

The Contractor shall verify and be responsible for all dimensions. DO NOT scale the drawing - any errors or omissions shall be reported to Stantec without delay. Copyright reserved. The information contained in this drawing is the property of Stantec. This drawing may not be used for any purpose other than that authorized by Stantec is forbidden.

Consultant

Issued	By	Appd	YYYY.MM.DD
F-REV STRIPING/LANES	MSC	Appd	12/23/24
Revision	By	Appd	YYYY.MM.DD

Permit/Seal

Client/Project
MANATEE COUNTY PUBLIC WORKS DEPARTMENT
MOCCASIN WALLOW ROAD SEGMENT 3


Project No.: 215617222
File Name: 215617222-01C-1113P
Scale: 1" = 40'

Drawn	Dsgn.	Chkd.	02/2022 YYYY.MM.DD

Title
SITE PLAN

Revision: Sheet: 20 of 148
Drawing No.
20

x:\215\active\215617222\civil\drawing\01c_cons\sheet_files\215617222-01c-1113p\plans\v2
SAVED: 2/4/2025 11:01:43 AM MCCONNER, FLOYD 2/4/2025 11:03:46 AM MCCONNER, FLOYD
ORIGINAL SHEET - ARCH D

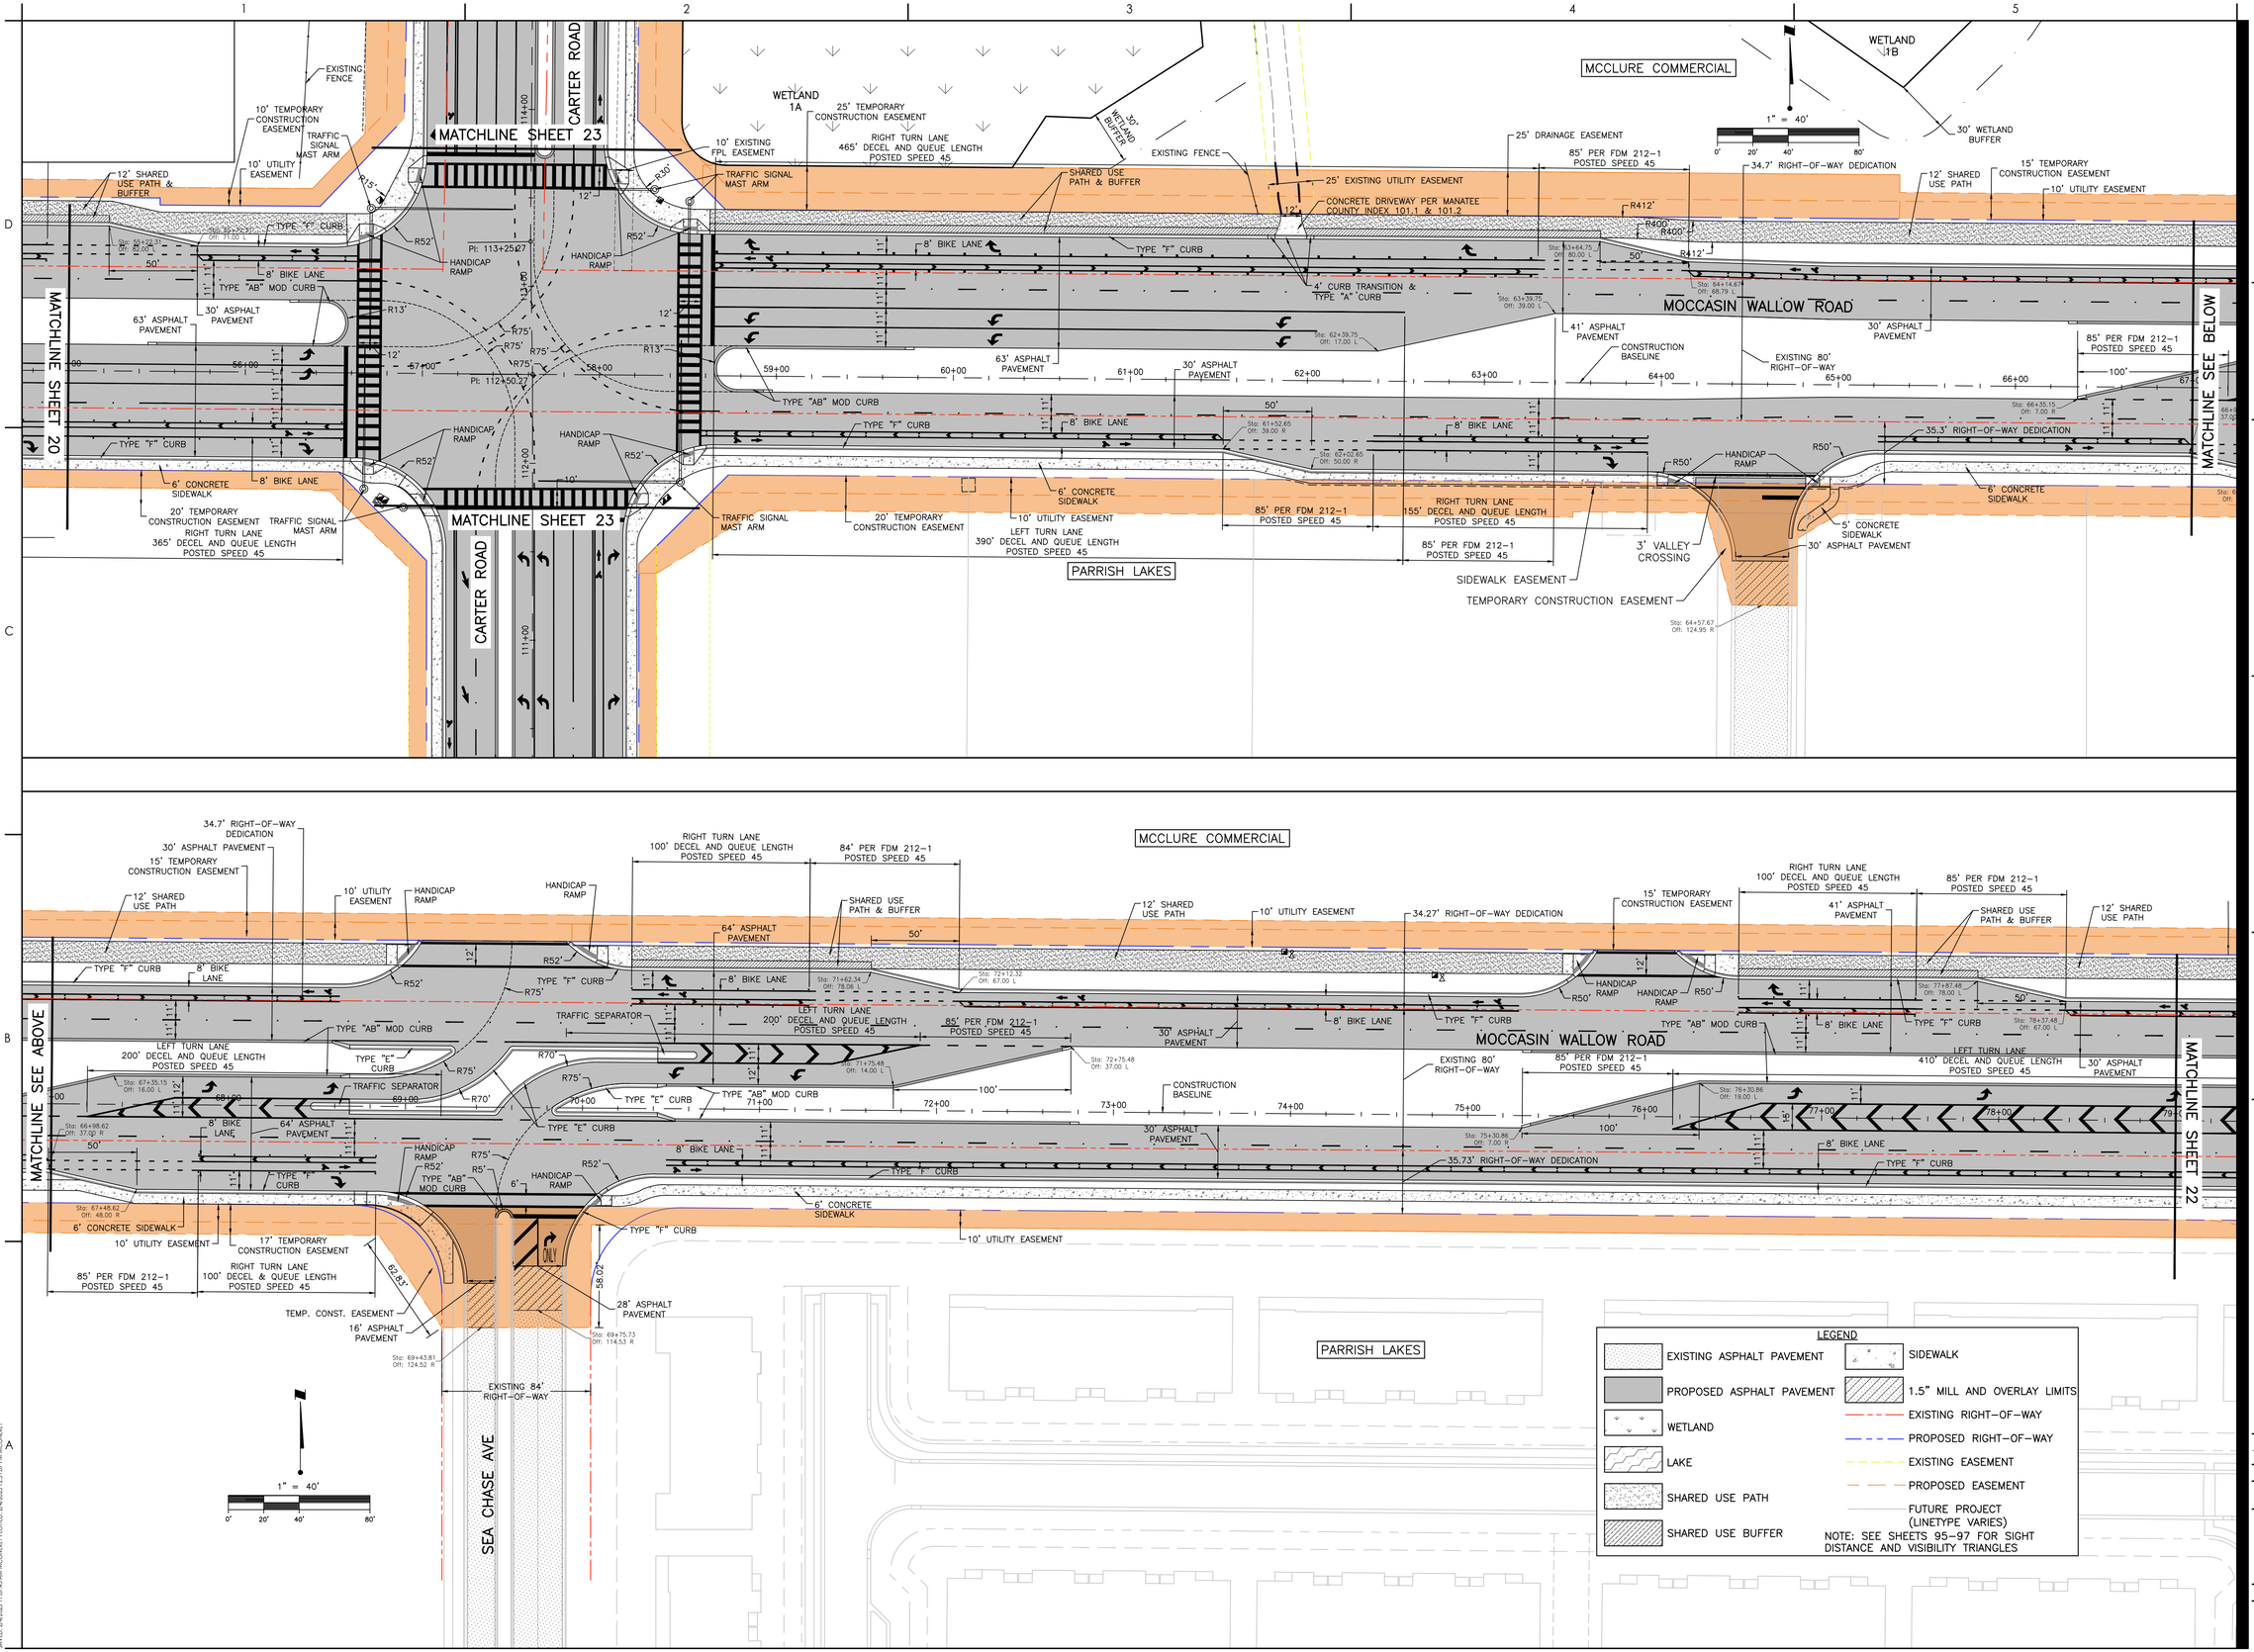

Stantec
Stantec Consulting Services Inc.
6920 Professional Parkway East
Sarasota FL 34240-8414
Tel: (941) 907-6900
www.stantec.com

The Contractor shall verify and be responsible for all dimensions. DO NOT scale the drawing - any errors or omissions shall be reported to Stantec without delay. Copyright reserved. The information contained in this drawing is the property of Stantec. This drawing may not be used for any purpose other than that authorized by Stantec is forbidden.

Consultant

No.	F-REV STRIPING/LANES	By	Appd	YYYY.MM.DD
1	Revision	MSC	Appd	12/23/24

Issued

By Appd YYYY.MM.DD

Permit/Seal

Client/Project
MANATEE COUNTY PUBLIC WORKS DEPARTMENT

MOCCASIN WALLOW ROAD SEGMENT 3


Project No.: 215617222
File Name: 215617222-01C-113SP
Scale: 1" = 40'

Drawn	Dsgn.	Chkd.	02/2022 YYYY.MM.DD

Title
SITE PLAN

Revision: Sheet: 21 of 148
Drawing No.
21

x:\215\sc\active\215617222\civil\drawing\01c_cons\sheet_files\215617222-01c-113sp\c3dproj\3 SAVED: 2/4/2025 11:01:43 AM MCCONNER, FLORIDO ZX4/2025 12:51:07 PM by FLORIDO, ZACHARY
ORIGINAL SHEET - ARCH D

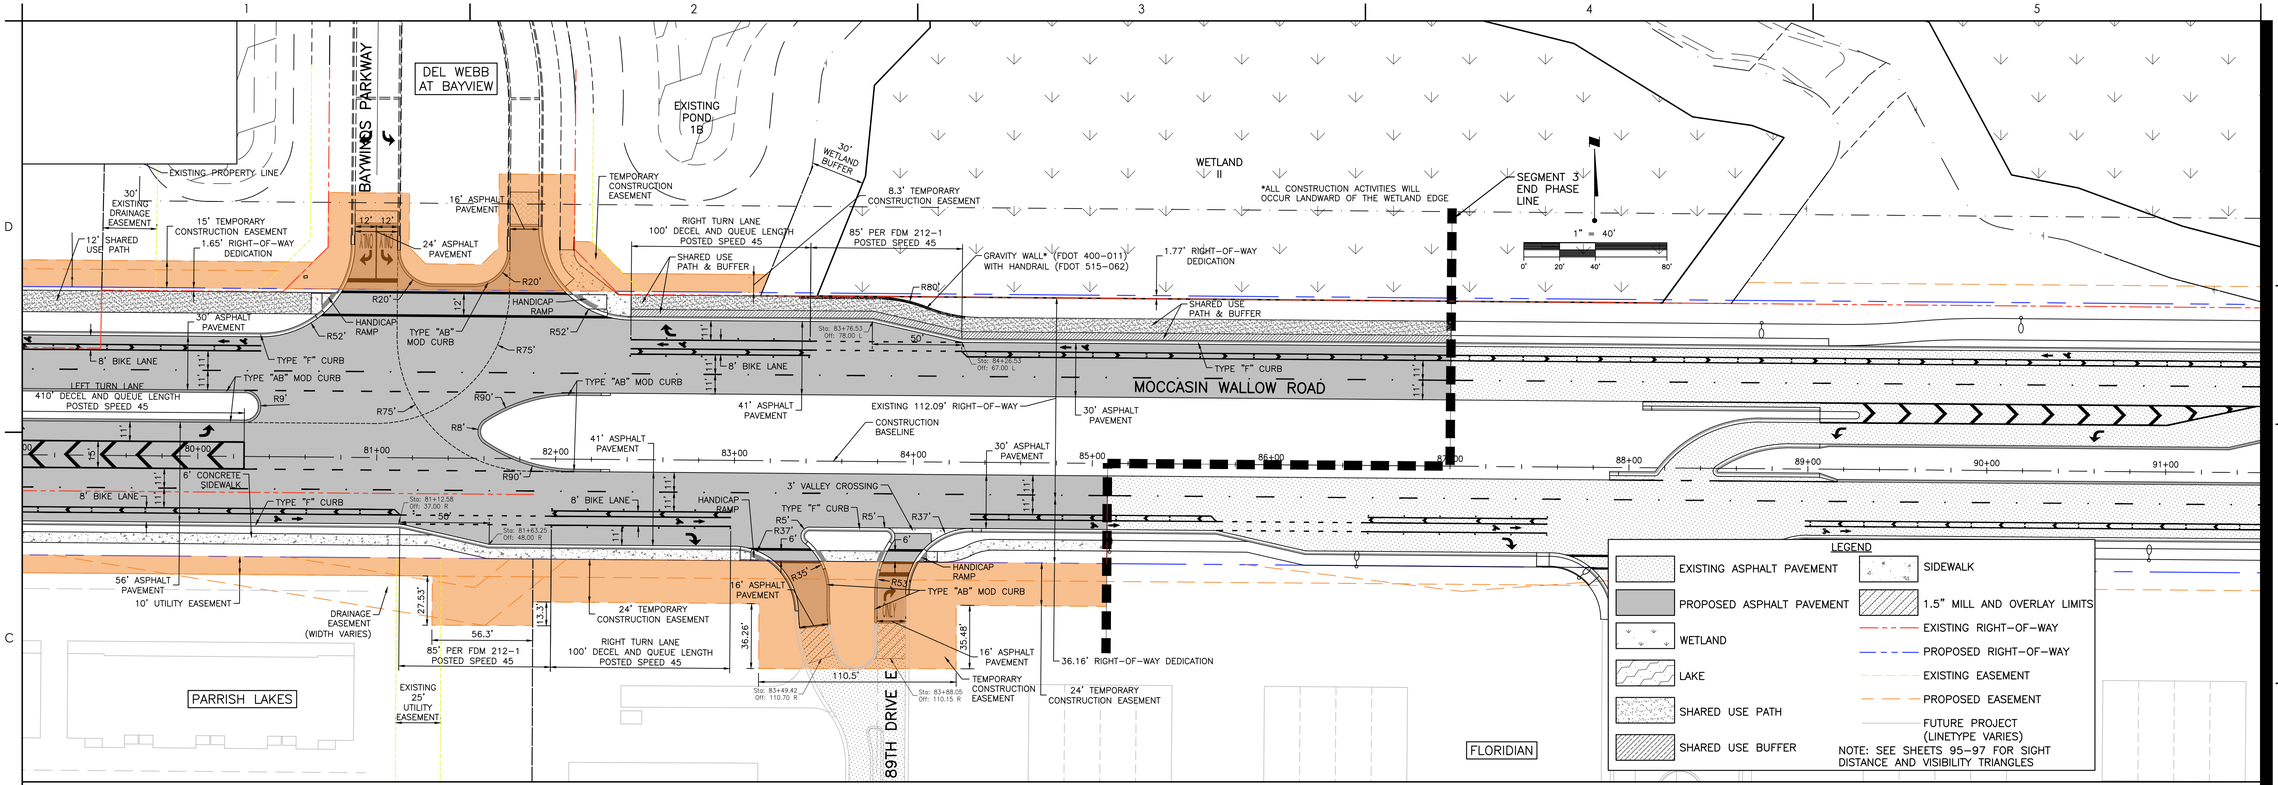

Stantec
Stantec Consulting Services Inc.
6920 Professional Parkway East
Sarasota FL 34240-8414
Tel (941) 907-3090
www.stantec.com

The Contractor shall verify and be responsible for all dimensions. DO NOT scale the drawing - any errors or omissions shall be reported to Stantec without delay. Copyright reserved. The information contained in this drawing is the property of Stantec. This drawing may not be used for any purpose other than that authorized by Stantec is forbidden.

Consultant

Issued	By	Appd	YYYY.MM.DD
F-REV. STRIPING/LANES	MSC	MSC	12/23/24
E-REV. PHASE	MSC	MSC	3/31/24

Revision

Permit/Seal

Client/Project
MANATEE COUNTY PUBLIC WORKS DEPARTMENT

MOCCASIN WALLOW ROAD SEGMENT 3

Project No.: 215617222

File Name: 215617222-01C-111SP

Scale: 1" = 40'

Drawn	Dsgn.	Chkd.	02/2022 YYYY.MM.DD

Title
SITE PLAN

Revision: Sheet: 22 of 148

Drawing No.
22

x:\215\projective\215617222\civil\drawing\01c_const\sheet_files\215617222-01c-111sp\plans\sht4
SAVED: 2/4/2025 11:01:43 AM MCCONNER, T PLOTTED: 2/4/2025 1:51:07 PM MCCONNER, T

ORIGINAL SHEET - ARCH D

LEGEND

- EXISTING ASPHALT PAVEMENT
- PROPOSED ASPHALT PAVEMENT
- WETLAND
- LAKE
- SHARED USE PATH
- SHARED USE BUFFER
- SIDEWALK
- 1.5" MILL AND OVERLAY LIMITS
- EXISTING SURVEY BASELINE
- EXISTING RIGHT-OF-WAY
- PROPOSED RIGHT-OF-WAY
- EXISTING EASEMENT
- PROPOSED EASEMENT
- FUTURE PROJECT (LINETYPE VARIES)

1" = 40'
0' 20' 40' 80'

PARRISH LAKES

CARTER ROAD

85' PER FDM 212-1 POSTED SPEED 40

LEFT TURN LANE 390' DECEL AND QUEUE LENGTH POSTED SPEED 40

EXISTING 10' UTILITY EASEMENT

10' TEMPORARY CONSTRUCTION EASEMENT

6' CONCRETE SIDEWALK

28' ASPHALT PAVEMENT

BEGIN CONSTRUCTION Sta: 108+95.35 Off: 46.84 L

Sta: 108+76.35 Off: 28.02 L

6' BIKE LANE

TYPE "AB" MODIFIED CURB

TYPE "F" CURB

27.5' ASPHALT PAVEMENT

Sta: 105+52.19 Off: 27.18 R

Sta: 107+02.19 Off: 12.00 R

Sta: 108+02.19 Off: 10.00 L

100'

50'

Sta: 106+27.19 Off: 51.00 R

BEGIN CONSTRUCTION Sta: 105+77.19 Off: 40.00 R

6' CONCRETE SIDEWALK

39' ASPHALT PAVEMENT

85' PER FDM 212-1 POSTED SPEED 40

30' EXISTING DRAINAGE & FLOWAGE EASEMENT

120' RIGHT-OF-WAY

EXISTING 10' UTILITY EASEMENT

61' ASPHALT PAVEMENT

RIGHT TURN LANE 505' DECEL AND QUEUE LENGTH POSTED SPEED 40

10' TEMPORARY CONSTRUCTION EASEMENT

6' CONCRETE SIDEWALK

DRAINAGE EASEMENT (WIDTH VARIES)

MOCCASIN WALLOW ROAD

TRAFFIC SIGNAL MAST ARM

HANDICAP RAMP

R52'

R75'

R5.5'

MATCHLINE - SEE BELOW

PH 113+25.27

PARRISH LAKES

ROBINSON GATEWAY

MATCHLINE - SHEET 24

EXISTING FENCE (TO REMAIN)

EXISTING BERM

25' TEMPORARY CONSTRUCTION EASEMENT

RIGHT TURN LANE 694' DECEL AND QUEUE LENGTH POSTED SPEED 40

15' TEMPORARY CONSTRUCTION EASEMENT

25.84' RIGHT-OF-WAY DEDICATION

61' ASPHALT PAVEMENT

6' CONCRETE SIDEWALK

39' ASPHALT PAVEMENT

85' PER FDM 212-1 POSTED SPEED 40

5' CONCRETE SIDEWALK

EXISTING FENCE

BERM

EXISTING BERM

8' SHOULDER

TYPE "F" CURB

6' BIKE LANE

EXISTING 55.1'± RIGHT-OF-WAY

TYPE "AB" MODIFIED CURB

Sta: 117+79.20 Off: 23.00 R

Sta: 118+79.20 Off: 20.00 L

100'

114+00 115+00 116+00 117+00 118+00 119+00 120+00 121+00 122+00 123+00 124+00 125+00

28' ASPHALT PAVEMENT

EXISTING 54.9'± RIGHT-OF-WAY

CARTER ROAD

10' EXISTING FPL EASEMENT

48.27' RIGHT-OF-WAY DEDICATION

5' CONCRETE SIDEWALK

28' ASPHALT PAVEMENT

20' TEMPORARY CONSTRUCTION EASEMENT

5' CONCRETE SIDEWALK

EXISTING 5' CONCRETE SIDEWALK

LEFT TURN LANE 419' DECEL AND QUEUE LENGTH POSTED SPEED 40

25' TEMPORARY CONSTRUCTION EASEMENT

EXISTING 10' UTILITY EASEMENT

WETLAND 1A

30' WETLAND BUFFER

MCCLURE COMMERCIAL

DEL WEBB AT BAYVIEW

MATCHLINE - SHEET 24

Stantec

Stantec Consulting Services Inc.
6920 Professional Parkway East
Sarasota FL 34240-8414
Tel (941) 907-6900
www.stantec.com

The Contractor shall verify and be responsible for all dimensions. DO NOT scale the drawing - any errors or omissions shall be reported to Stantec without delay. Copyright reserved. The information contained in this drawing is the property of Stantec. Unauthorized reproduction or use for any purpose other than that authorized by Stantec is forbidden.

Consultant

No.	By	Appd	YYYY.MM.DD	Revision

No.	By	Appd	YYYY.MM.DD	Issued

Permit/Seal

Client/Project
MANATEE COUNTY PUBLIC WORKS DEPARTMENT

MOCCASIN WALLOW ROAD SEGMENT 3

Project No.: 215617222

File Name: 215617222-01C-1125P

Scale: 1" = 40'


Drawn	Dsgn.	Chkd.	02/2022 YYYY.MM.DD

Title
SITE PLAN CARTER ROAD

Revision: Sheet: 23 of 148

Drawing No.
23

x:\215\active\215617222\civil\drawing\01c_const\sheet_files\215617222-01c-1125p\c\civsv11
LAYER: 1/30/2025 11:56:37 AM MICHAEL.PRATT PLOTTED: 2/4/2025 12:23:24 PM SHEET
ORIGINAL SHEET - ARCH D

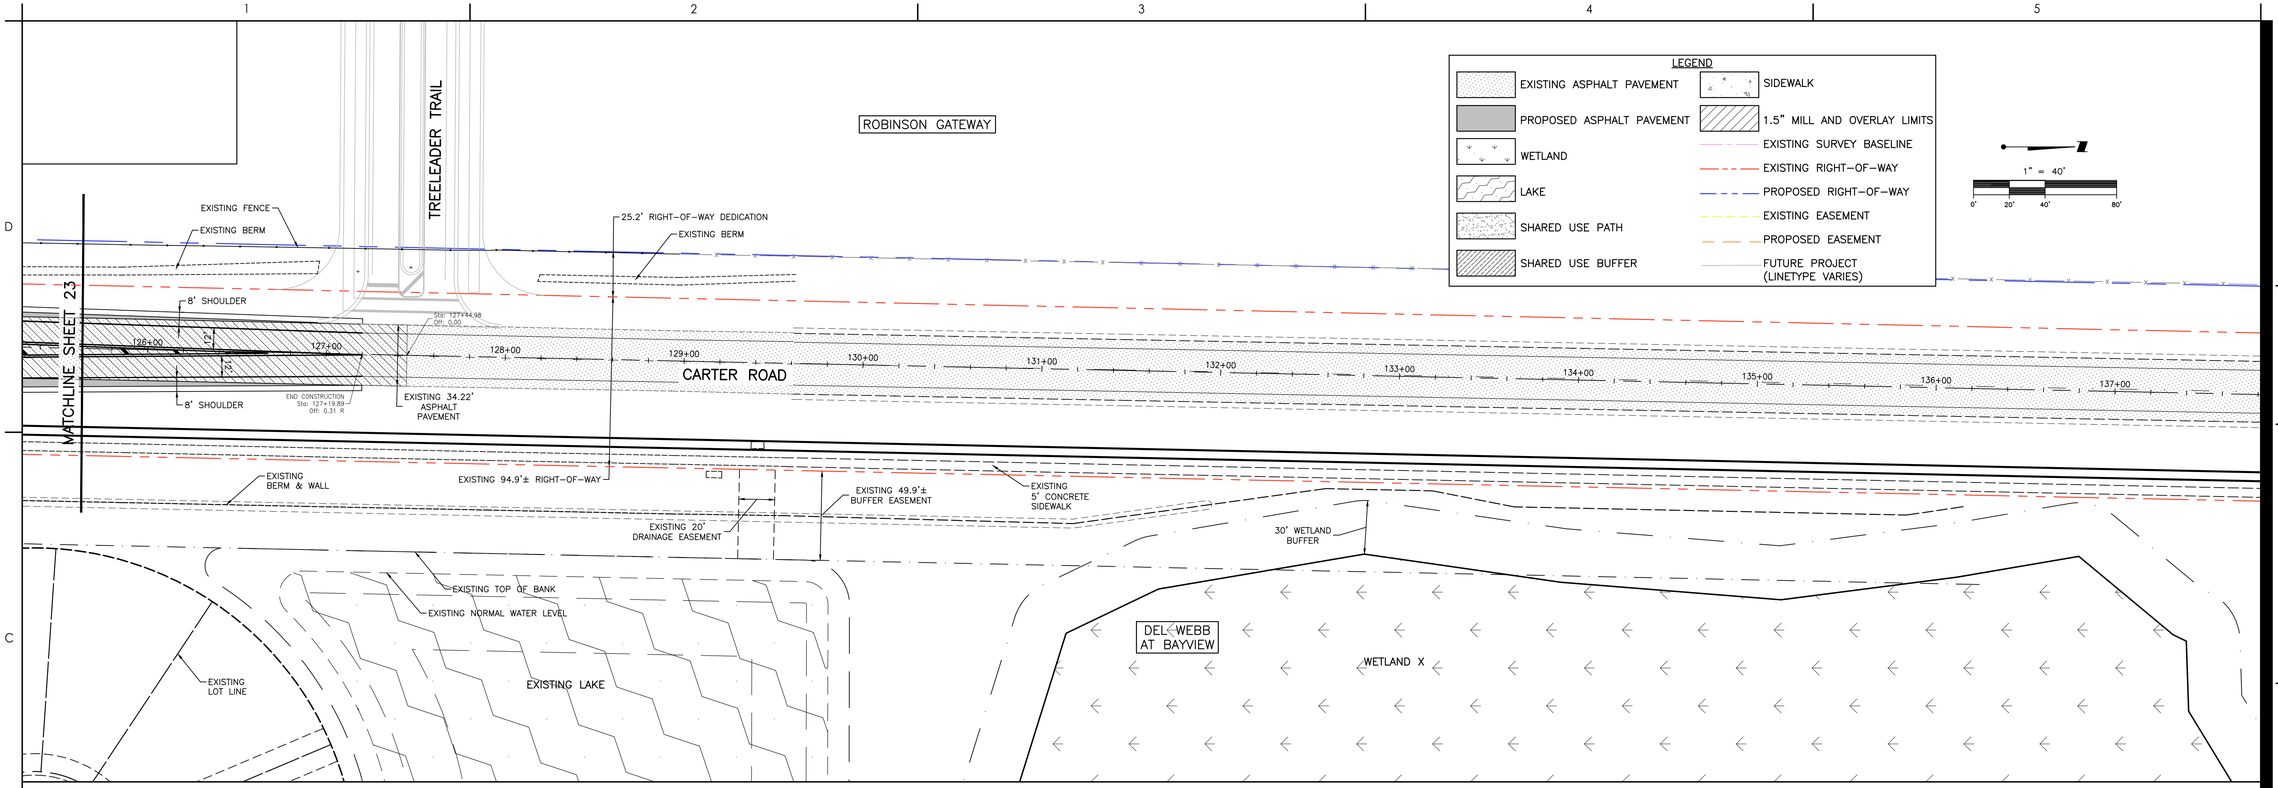

Stantec
Stantec Consulting Services Inc.
6920 Professional Parkway East
Sarasota FL 34240-8414
Tel (941) 907-3965
www.stantec.com

The Contractor shall verify and be responsible for all dimensions. DO NOT scale the drawing - any errors or omissions shall be reported to Stantec without delay. Copyright reserved. The information contained in this drawing is the property of Stantec. Reproduction or use for any purpose other than that authorized by Stantec is forbidden.

Consultant

No.	Revision	By	Appd	YYYY.MM.DD
E	ADD ST NAMES.	DMW	Appd	6/19/24

No.	Issued	By	Appd	YYYY.MM.DD

Permit/Seal

Client/Project
MANATEE COUNTY PUBLIC WORKS DEPARTMENT

MOCCASIN WALLOW ROAD SEGMENT 3

Project No.: 215617222

File Name: 215617222-01C-112SP

Scale: 1" = 40'


Drawn	Dsgn.	Chkd.	02/2022 YYYY.MM.DD

Title
SITE PLAN CARTER ROAD

Revision: Sheet: 24 of 148

Drawing No.
24

x:\215\active\215617222\civil\drawing\01c_const\sheet_files\215617222-01c-112sp\clsave\2
SAVED: 1/30/2025 11:56:37 AM MICHAEL.PYLYPETS 2:47:2025 12:52:28 PM EDT
ORIGINAL SHEET - ARCH D

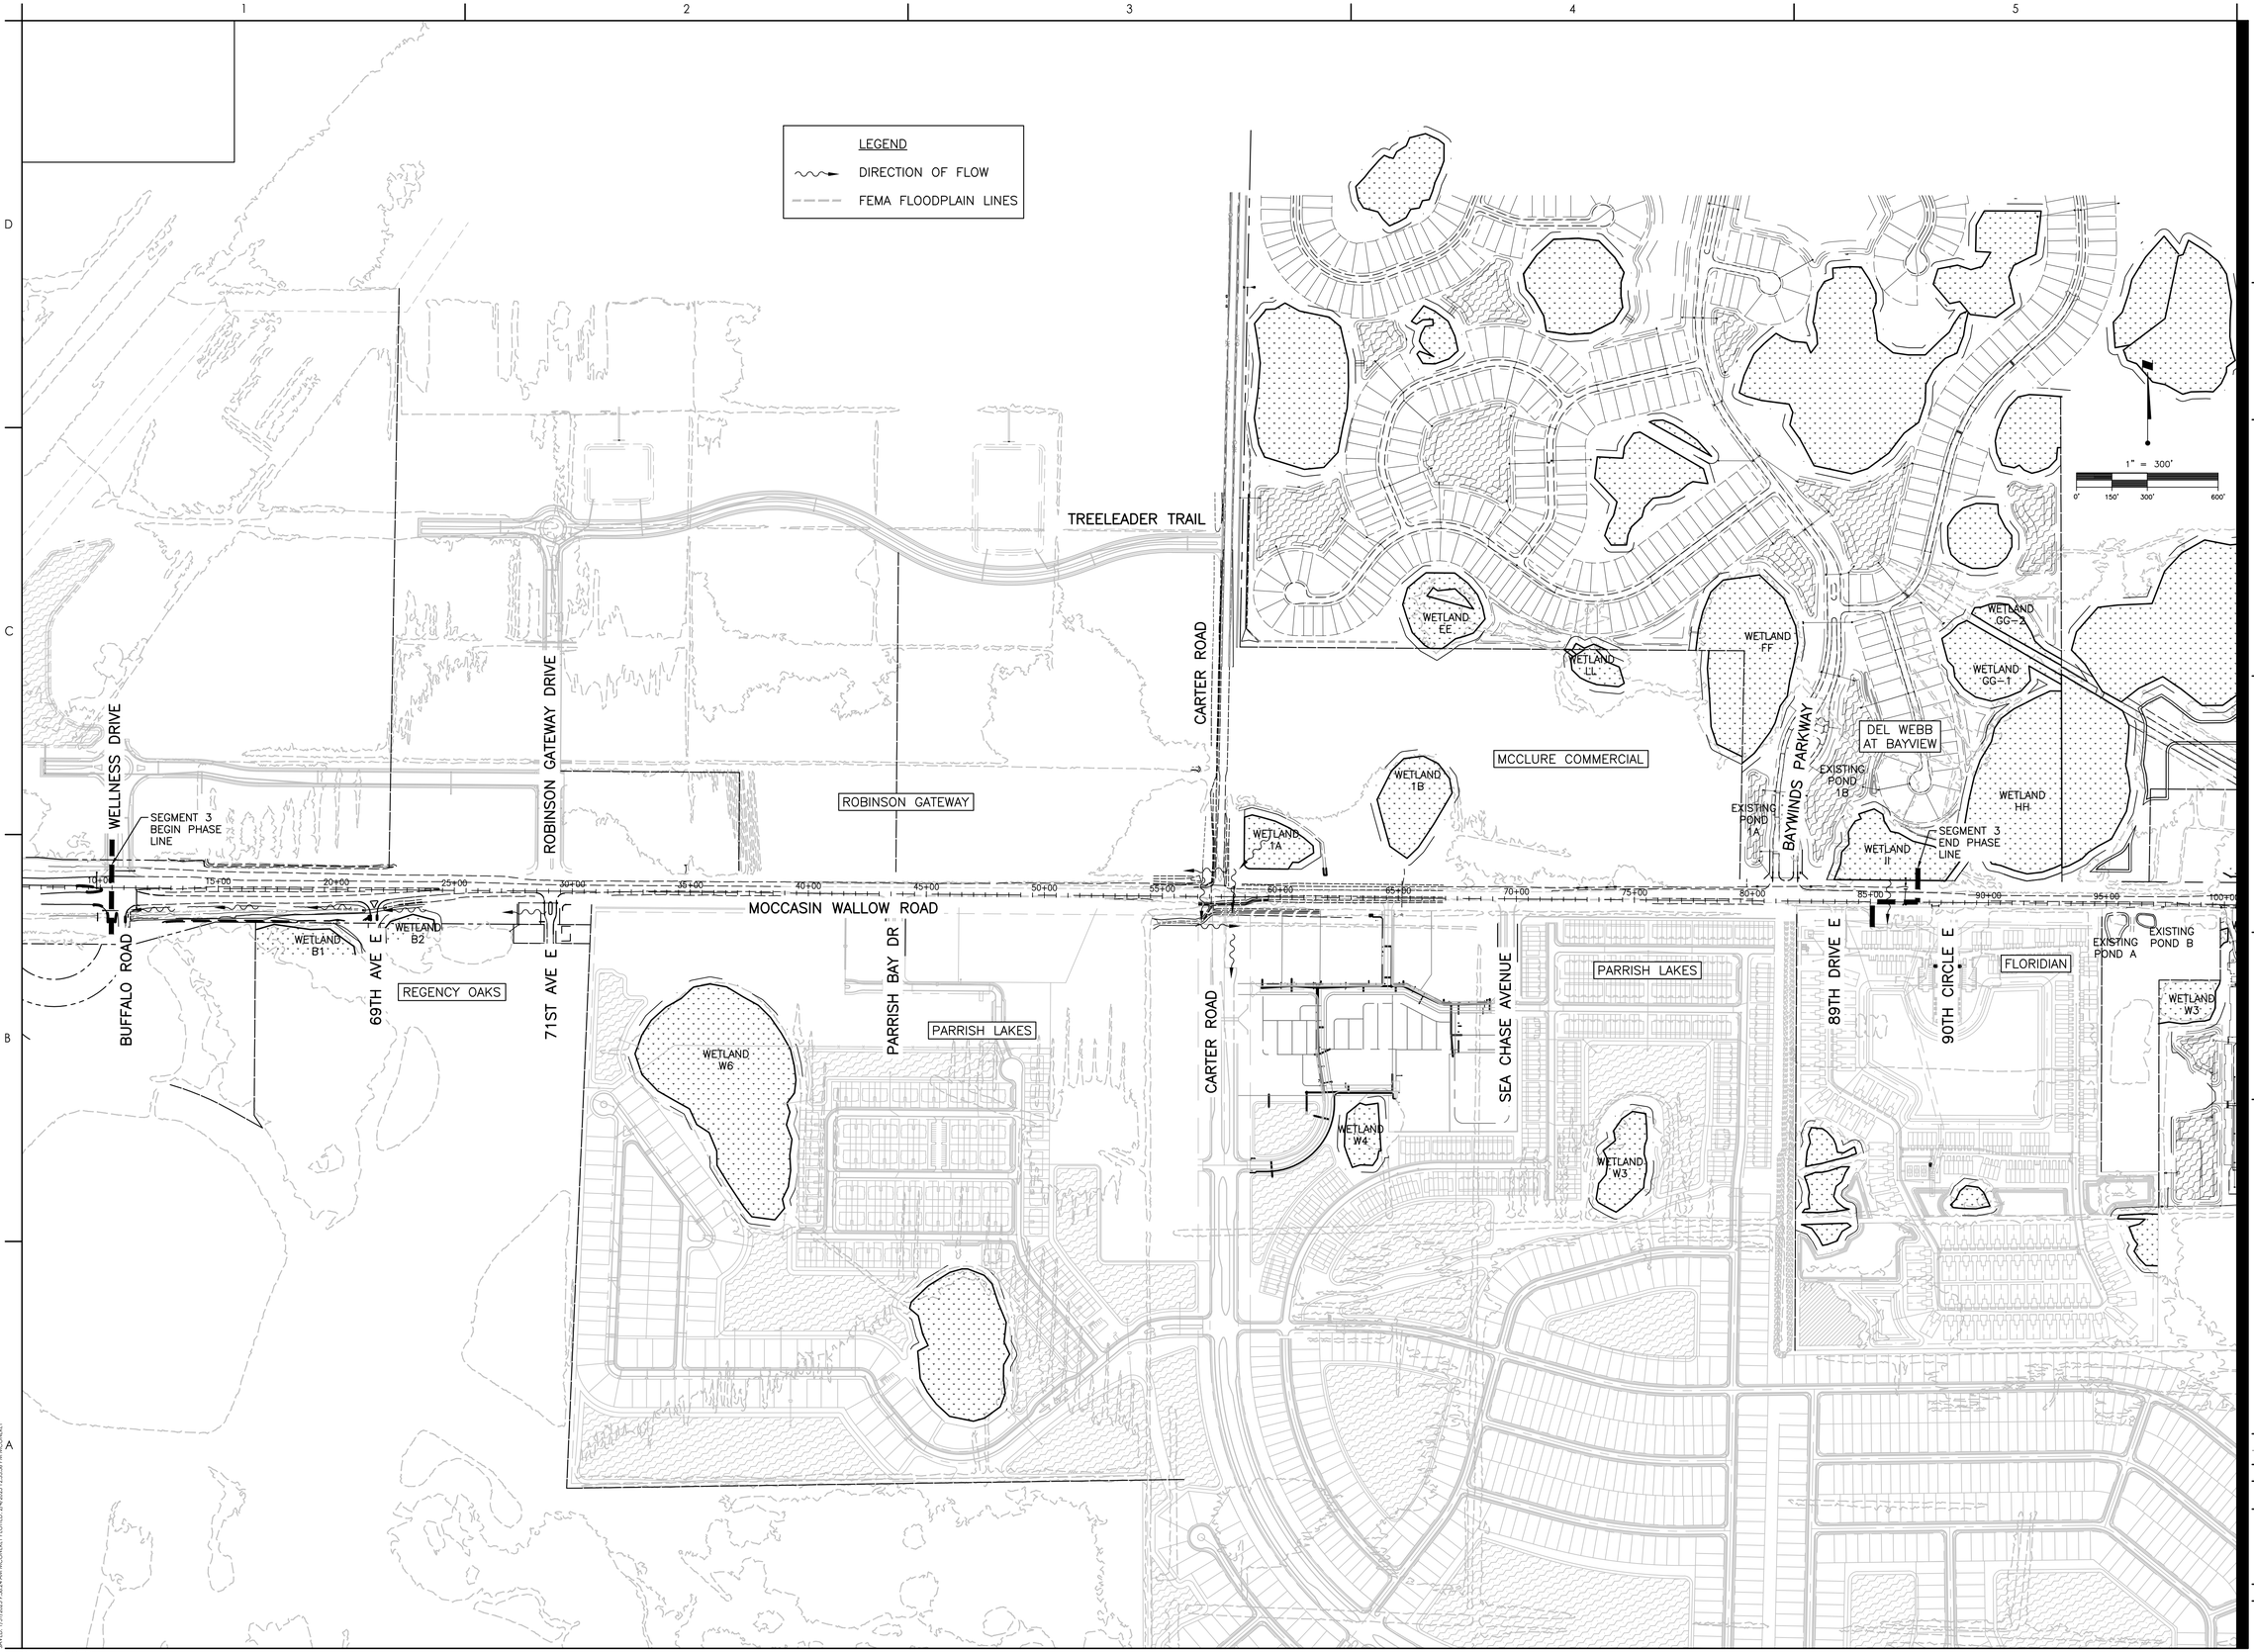

Stantec
Stantec Consulting Services Inc.
6920 Professional Parkway East
Sarasota FL 34240-8414
Tel (941) 907-3900
www.stantec.com

The Contractor shall verify and be responsible for all dimensions. DO NOT scale the drawing - any errors or omissions shall be reported to Stantec without delay. Reproduction of this drawing in whole or part, whether in hard copy or digital format, is not to be changed or used for any purpose other than that authorized by Stantec is forbidden.

Consultant

Issued	By	Appd	YYYY.MM.DD
E– REV PHASE LINE. ADD ST NAMES.	DMW		6/19/24
Revision	By	Appd	YYYY.MM.DD

Permit/Seal

Client/Project
MANATEE COUNTY PUBLIC WORKS DEPARTMENT
MOCCASIN WALLOW ROAD SEGMENT 3


Project No.: 215617222
File Name: 215617222-01C-131SD
Scale: 1" = 300'

Drawn	Dsgn.	Chkd.	02/2022 YYYY.MM.DD

Title
EXISTING DRAINAGE MAP

Revision: Sheet: 25 of 148
Drawing No.
25

ORIGINAL SHEET - ARCH D

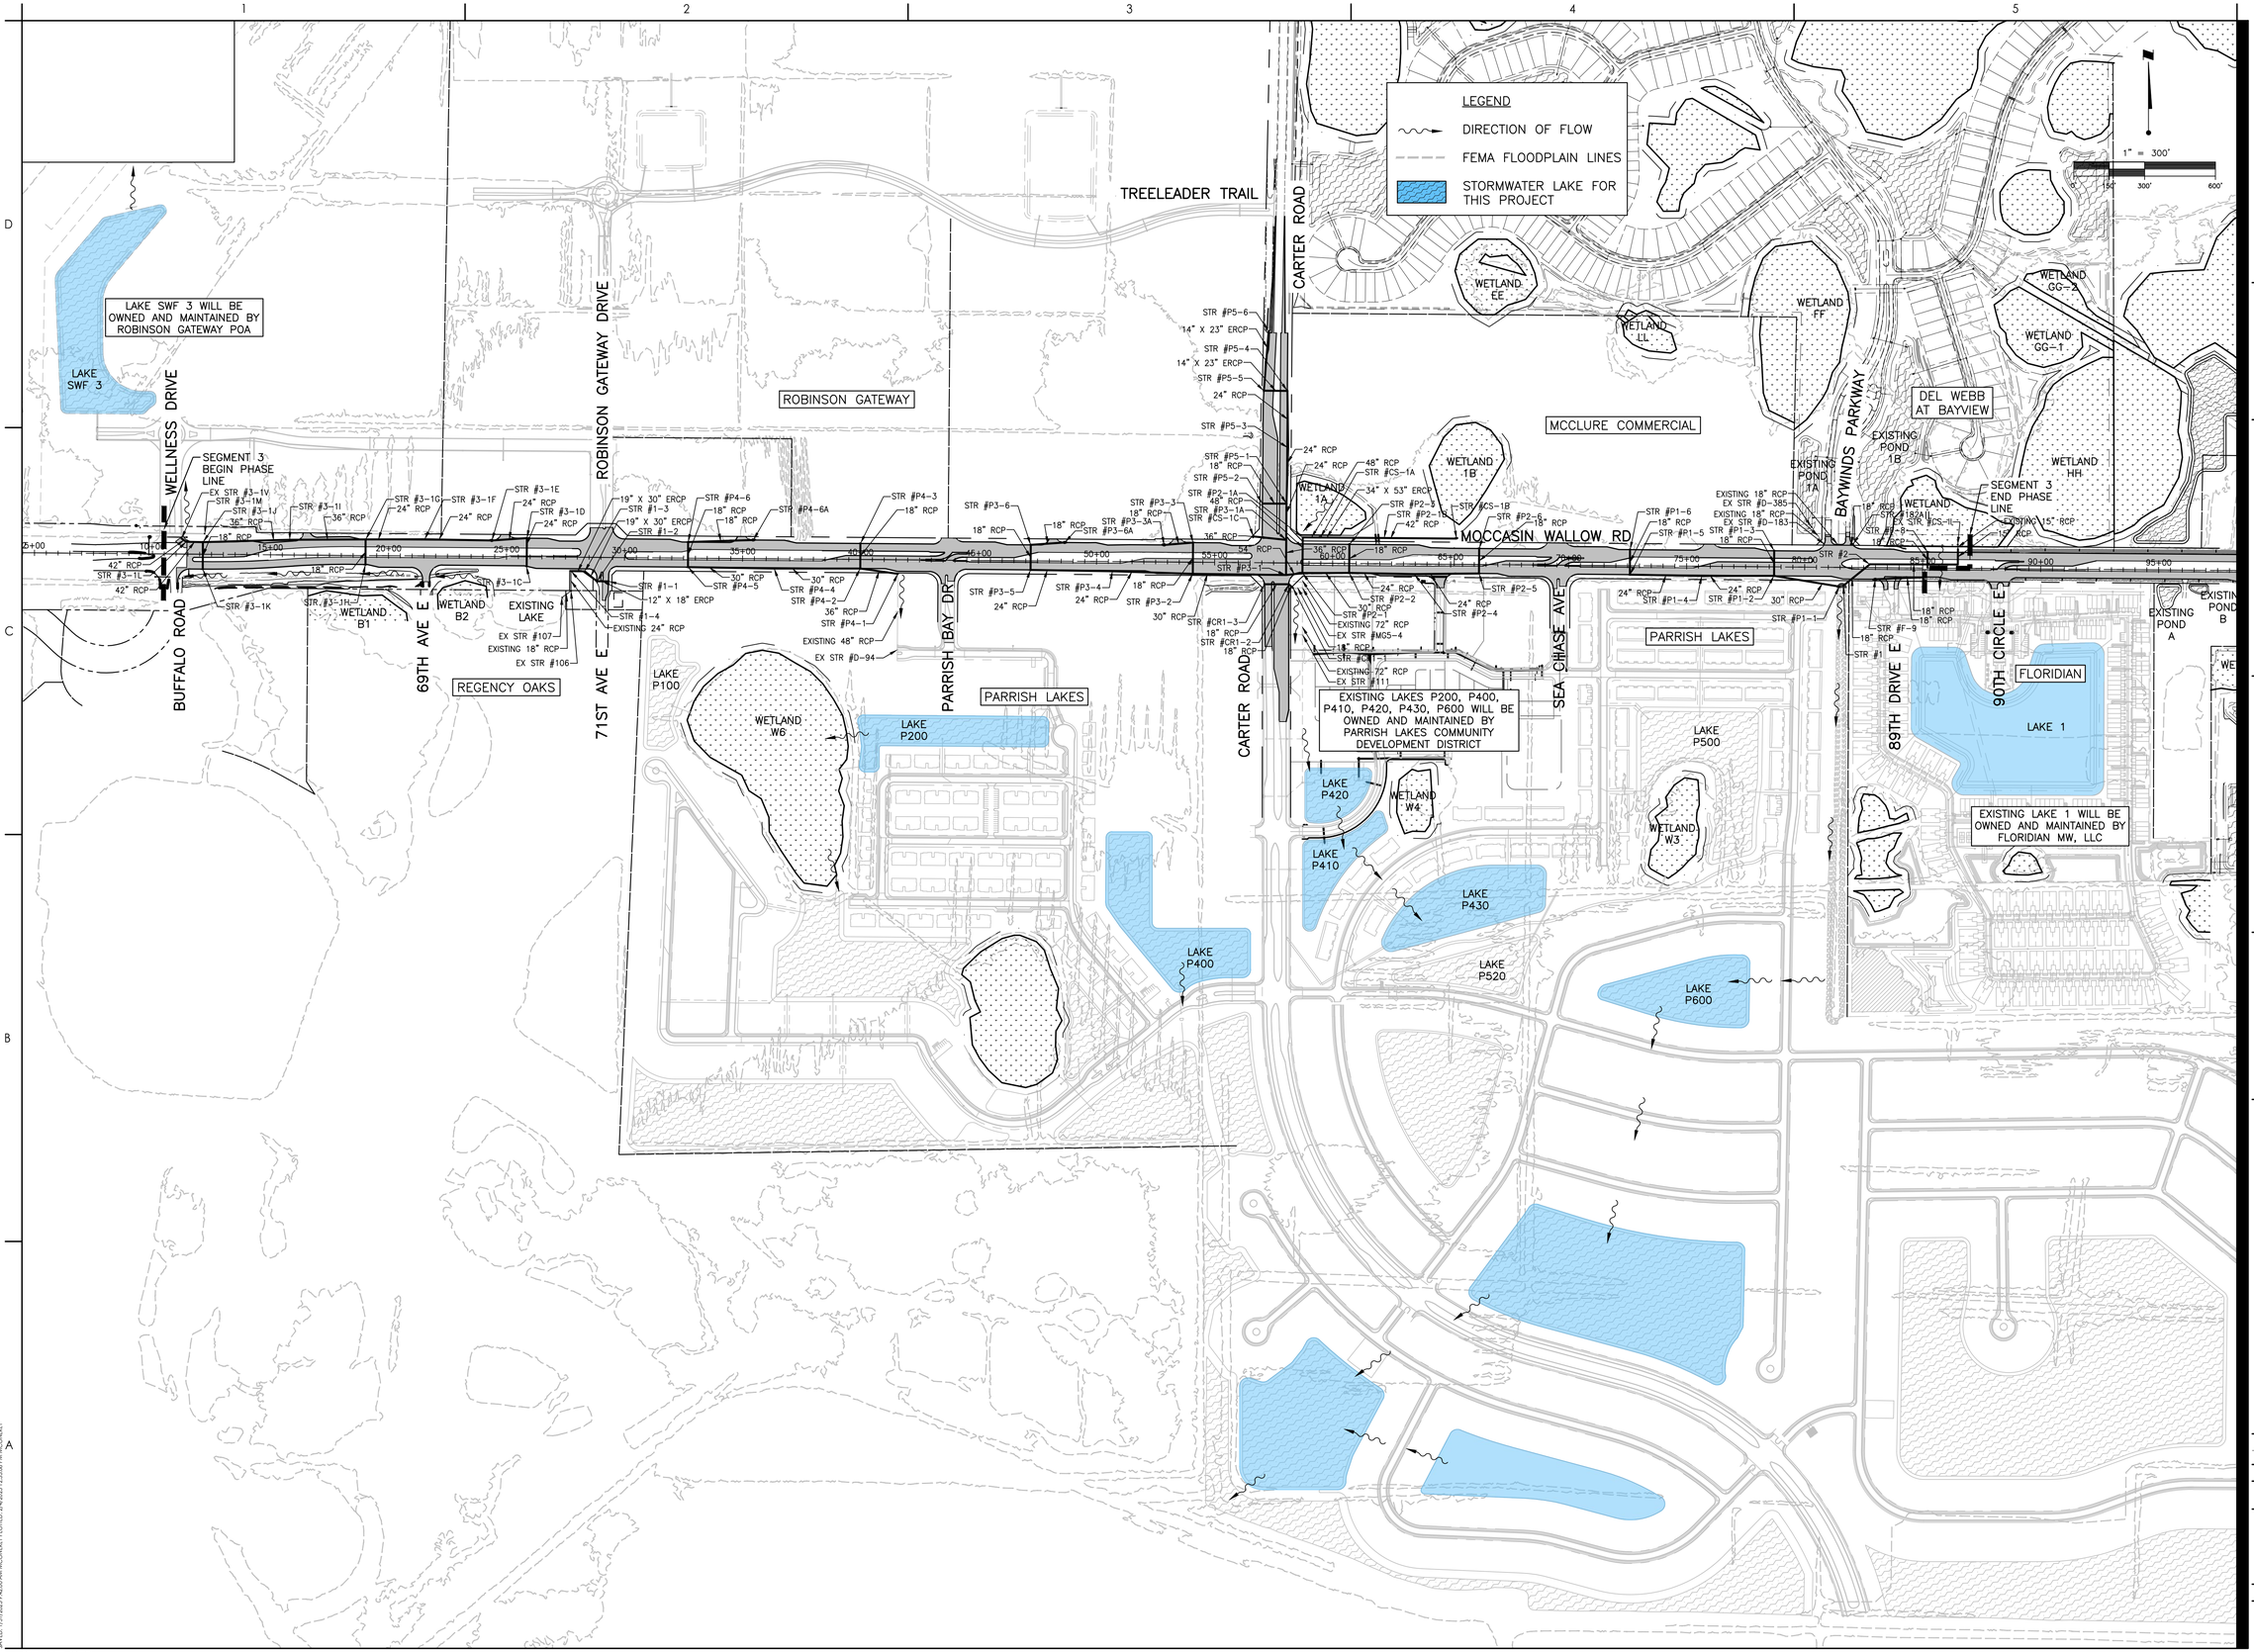

Stantec
Stantec Consulting Services Inc.
6920 Professional Parkway East
Sarasota FL 34240-8414
Tel: (941) 907-3900
www.stantec.com

The Contractor shall verify and be responsible for all dimensions. DO NOT scale the drawing - any errors or omissions shall be reported to Stantec without delay. Copyright Reserved - The Intellectual Property contained in this drawing is the property of Stantec and may not be reproduced or used for any purpose other than that authorized by Stantec is forbidden.

Consultant

No.	Revision	By	Appd	YYYY.MM.DD
1	F-ADD 3-1L & 3-1M E-REV PHASE LINE. ADD ST NAMES.	MSC	DMW	6/19/24
2				1/9/25

Issued

Permit/Seal

Client/Project
MANATEE COUNTY PUBLIC WORKS DEPARTMENT

MOCCASIN WALLOW ROAD SEGMENT 3

Project No.: 215617222

File Name: 215617222-01C-133SD

Scale: 1" = 300'


Drawn	Dsgn.	Chkd.	02/2022 YYYY.MM.DD

Title
PROPOSED DRAINAGE MAP

Revision: Sheet: 26 of 148

Drawing No.
26

V:\215\active\215617222\civil\drawing\01c_cons\sheet files\215617222-01c-133sd\layout1
SAVED: 1/31/2025 9:42:05 AM MCCONDES FIGUERO 2/4/2025 7:25:08 PM MCCONDES
ORIGINAL SHEET - ARCH D

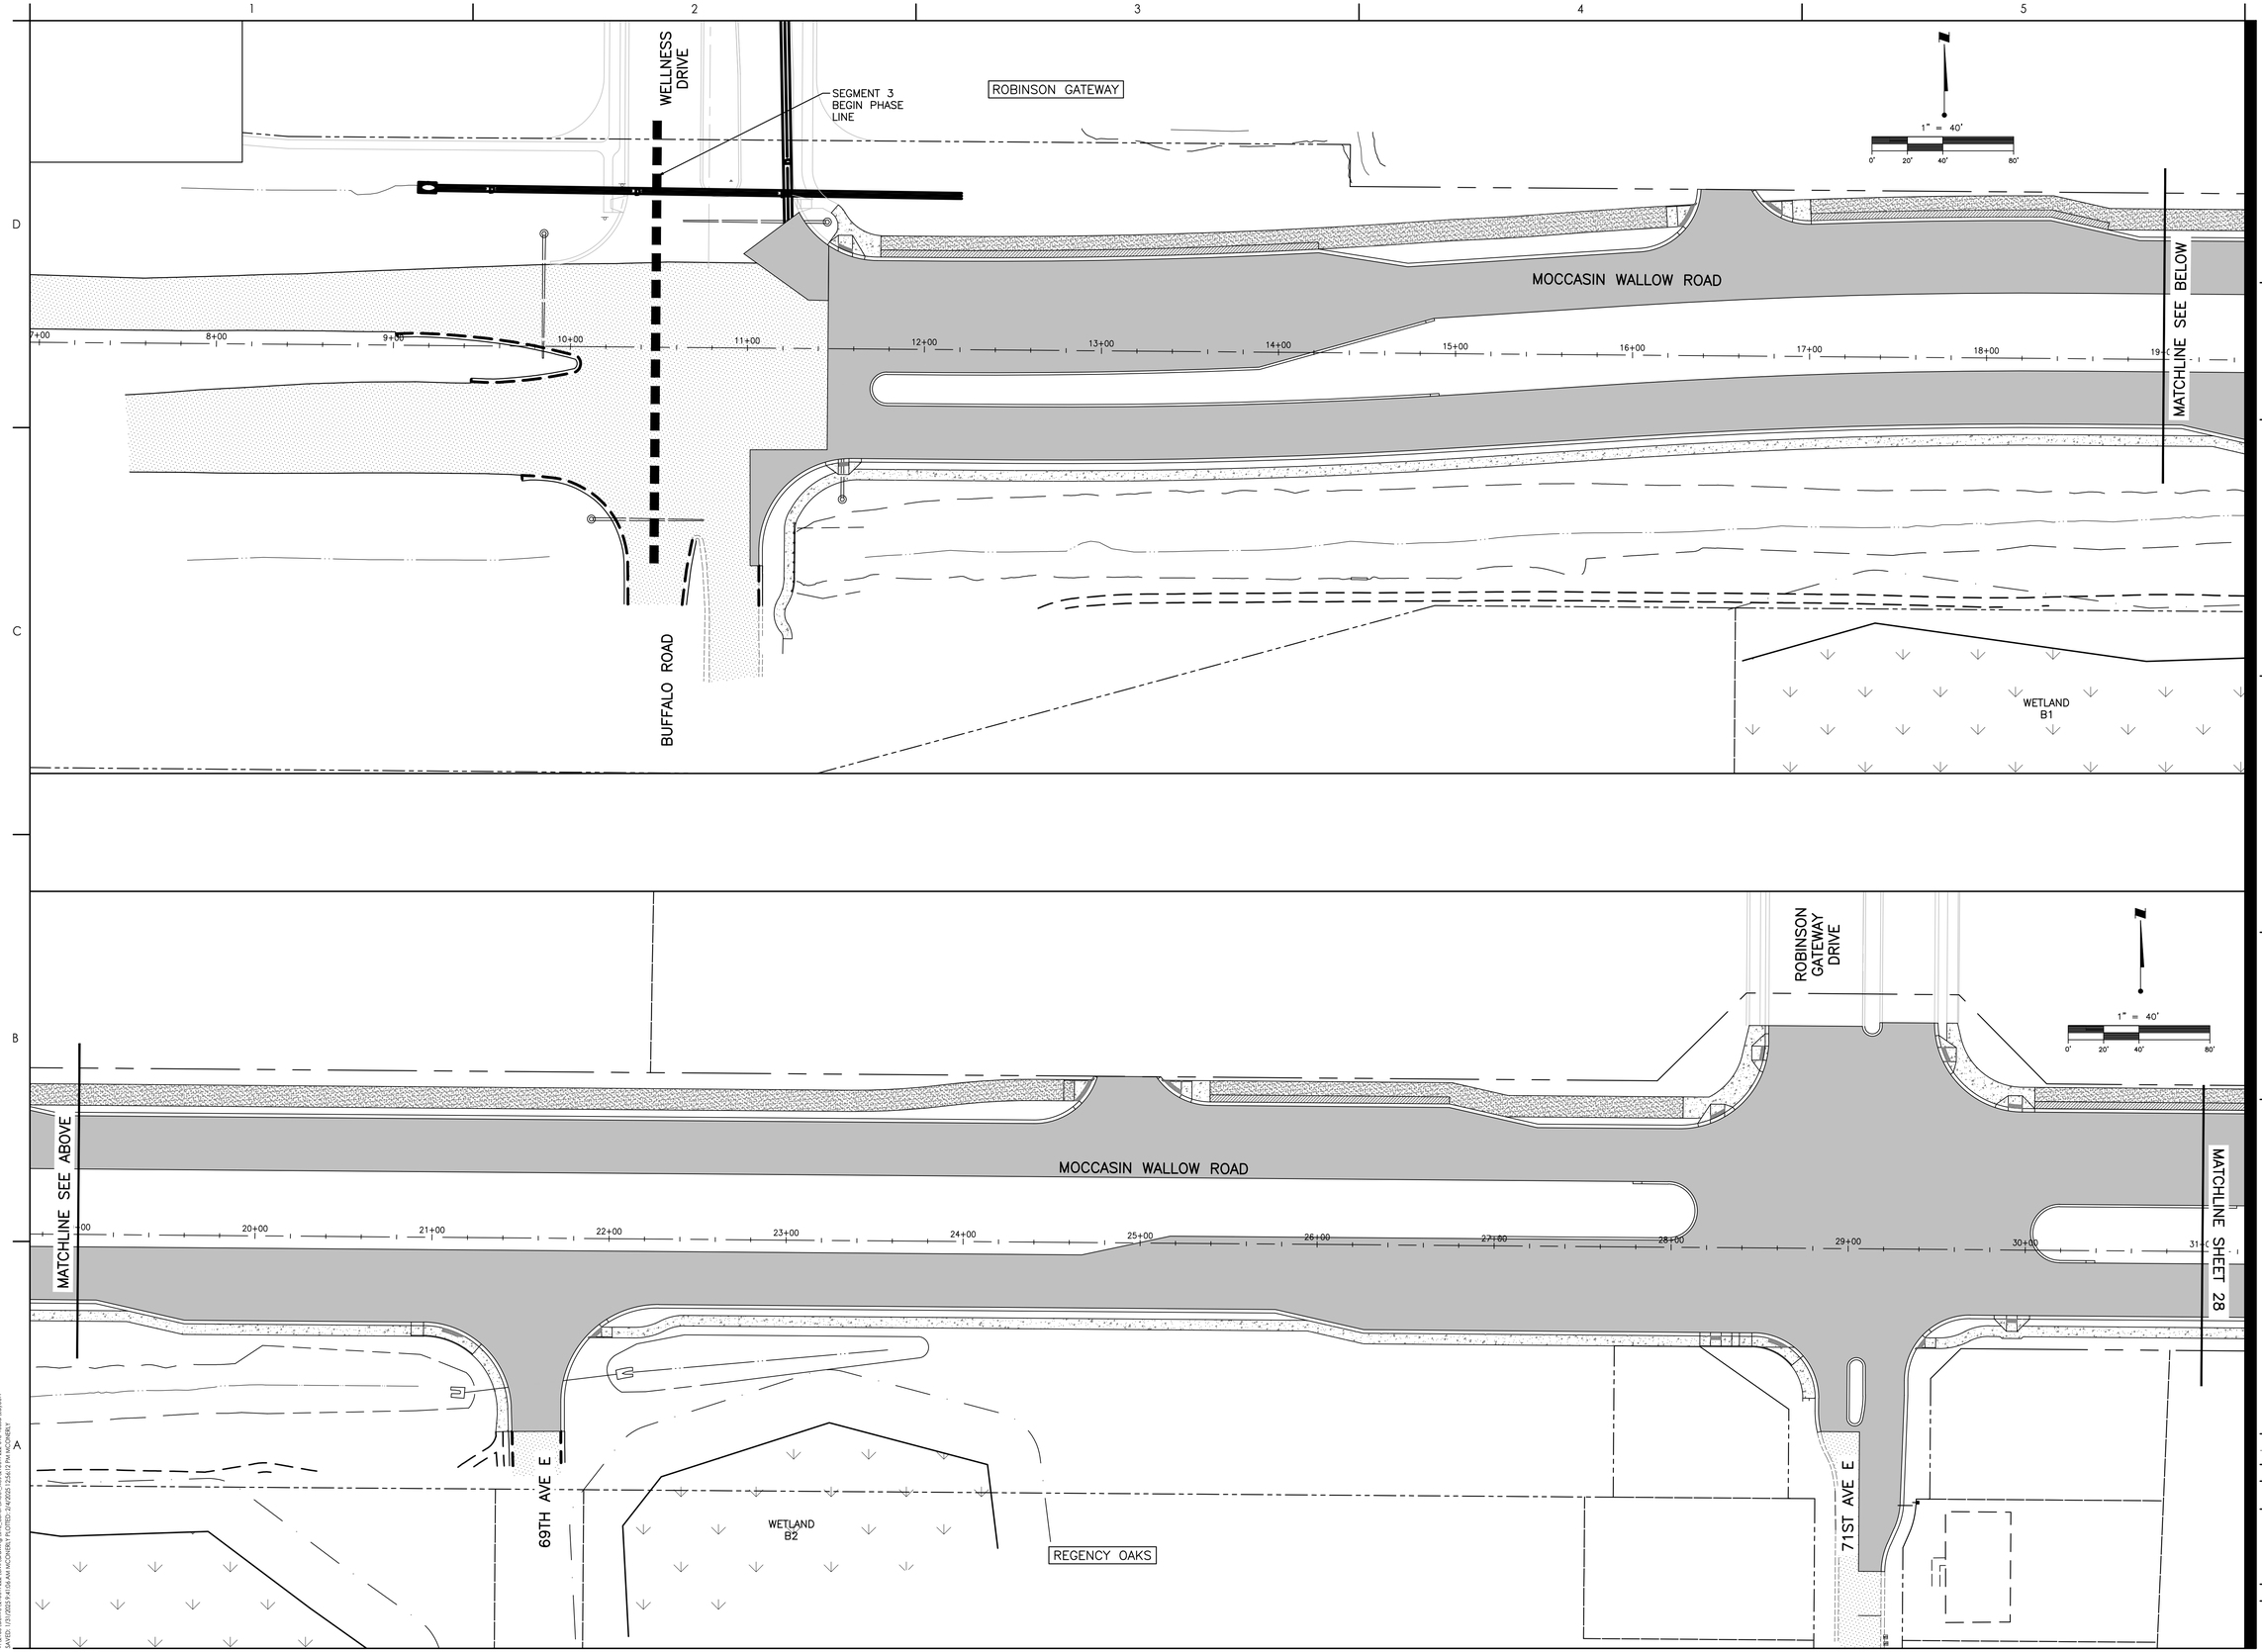

Stantec
Stantec Consulting Services Inc.
6920 Professional Parkway East
Sarasota FL 34240-8414
Tel (941) 907-3065
www.stantec.com

The Contractor shall verify and be responsible for all dimensions. DO NOT scale the drawing - any errors or omissions shall be reported to Stantec without delay. Copyright reserved. The information contained in this drawing is the property of Stantec. Reproduction or use for any purpose other than that authorized by Stantec is forbidden.

Consultant

No.	Revision	By	Appd	YYYY.MM.DD

No.	Issued	By	Appd	YYYY.MM.DD

Permit/Seal

Client/Project
MANATEE COUNTY PUBLIC WORKS DEPARTMENT
MOCCASIN WALLOW ROAD SEGMENT 3


Project No.: 215617222
File Name: 215617222-01C-135SD
Scale: 1" = 40'

Drawn	Dsgn.	Chkd.	02/2022 YYYY.MM.DD

Title
OTHER SURFACE WATER IMPACT PLAN

Revision: Sheet: 27 of 148
Drawing No.
27

x:\215\sc\active\215617222\civil\drawing\01c_cons\sheet_files\215617222-01c-135sd\clsnv\1
SAVED: 1/31/2023 9:41:06 AM MCLOWDEN FLOTED: 2/4/2023 12:56:17 PM MCLOWDEN
ORIGINAL SHEET - ARCH D

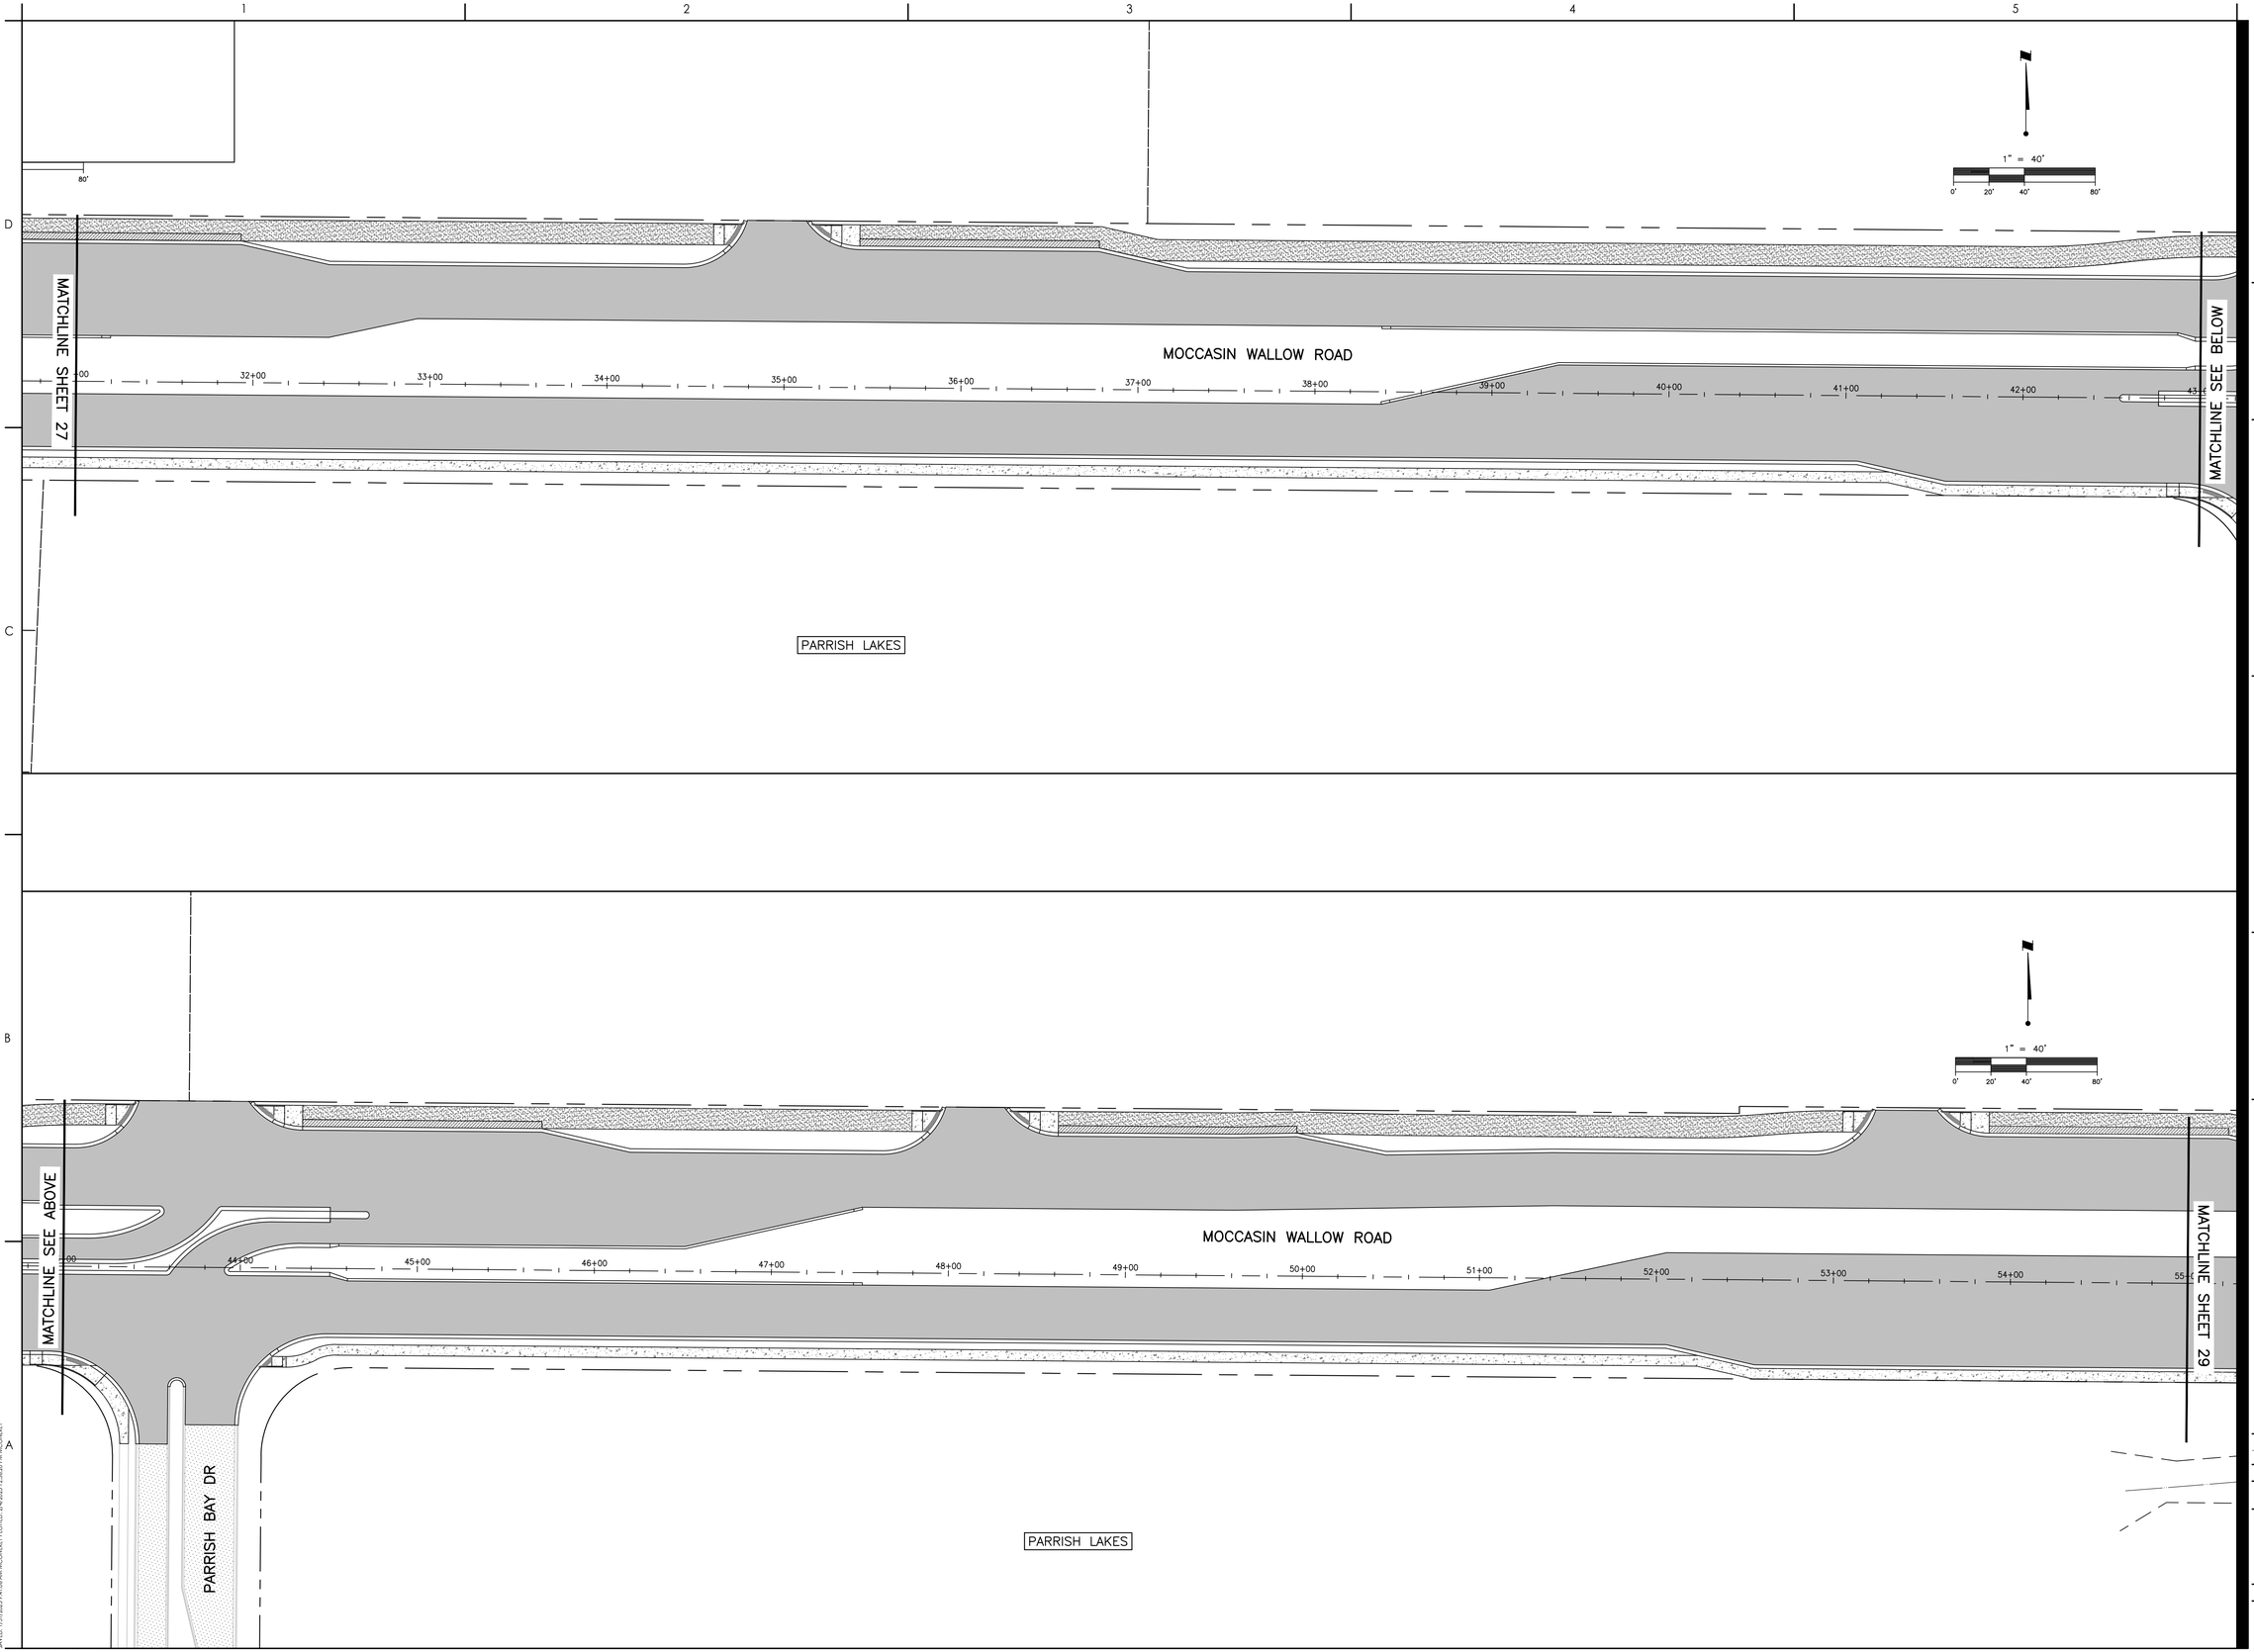

Stantec

Stantec Consulting Services Inc.
6920 Professional Parkway East
Sarasota FL 34240-8414
Tel: (941) 907-3900
www.stantec.com

The Contractor shall verify and be responsible for all dimensions. DO NOT scale the drawing - any errors or omissions shall be reported to Stantec without delay. Copyright reserved. The information contained in this drawing is the property of Stantec. Reproduction or use for any purpose other than that authorized by Stantec is forbidden.

Consultant

Issued	By	Appd	YYYY.MM.DD
Revision			

Permit/Seal

Client/Project
MANATEE COUNTY PUBLIC WORKS DEPARTMENT

MOCCASIN WALLOW ROAD SEGMENT 3

Project No.: 215617222
File Name: 215617222-01C-13SSD
Scale: 1" = 40'


Drawn	Dsgn.	Chkd.	02/2022 YYYY.MM.DD

Title
OTHER SURFACE WATER IMPACT PLAN

Revision: Sheet: 28 of 148
Drawing No.
28

x:\215\sc\active\215617222\civil\drawing\01c_const\sheet_files\215617222-01c-13ssd\clsnv#2
SAVED: 1/31/2023 9:41:06 AM MCCOMBS, T PLOTTED: 2/4/2023 12:56:21 PM MCCOMBS, T

ORIGINAL SHEET - ARCH D

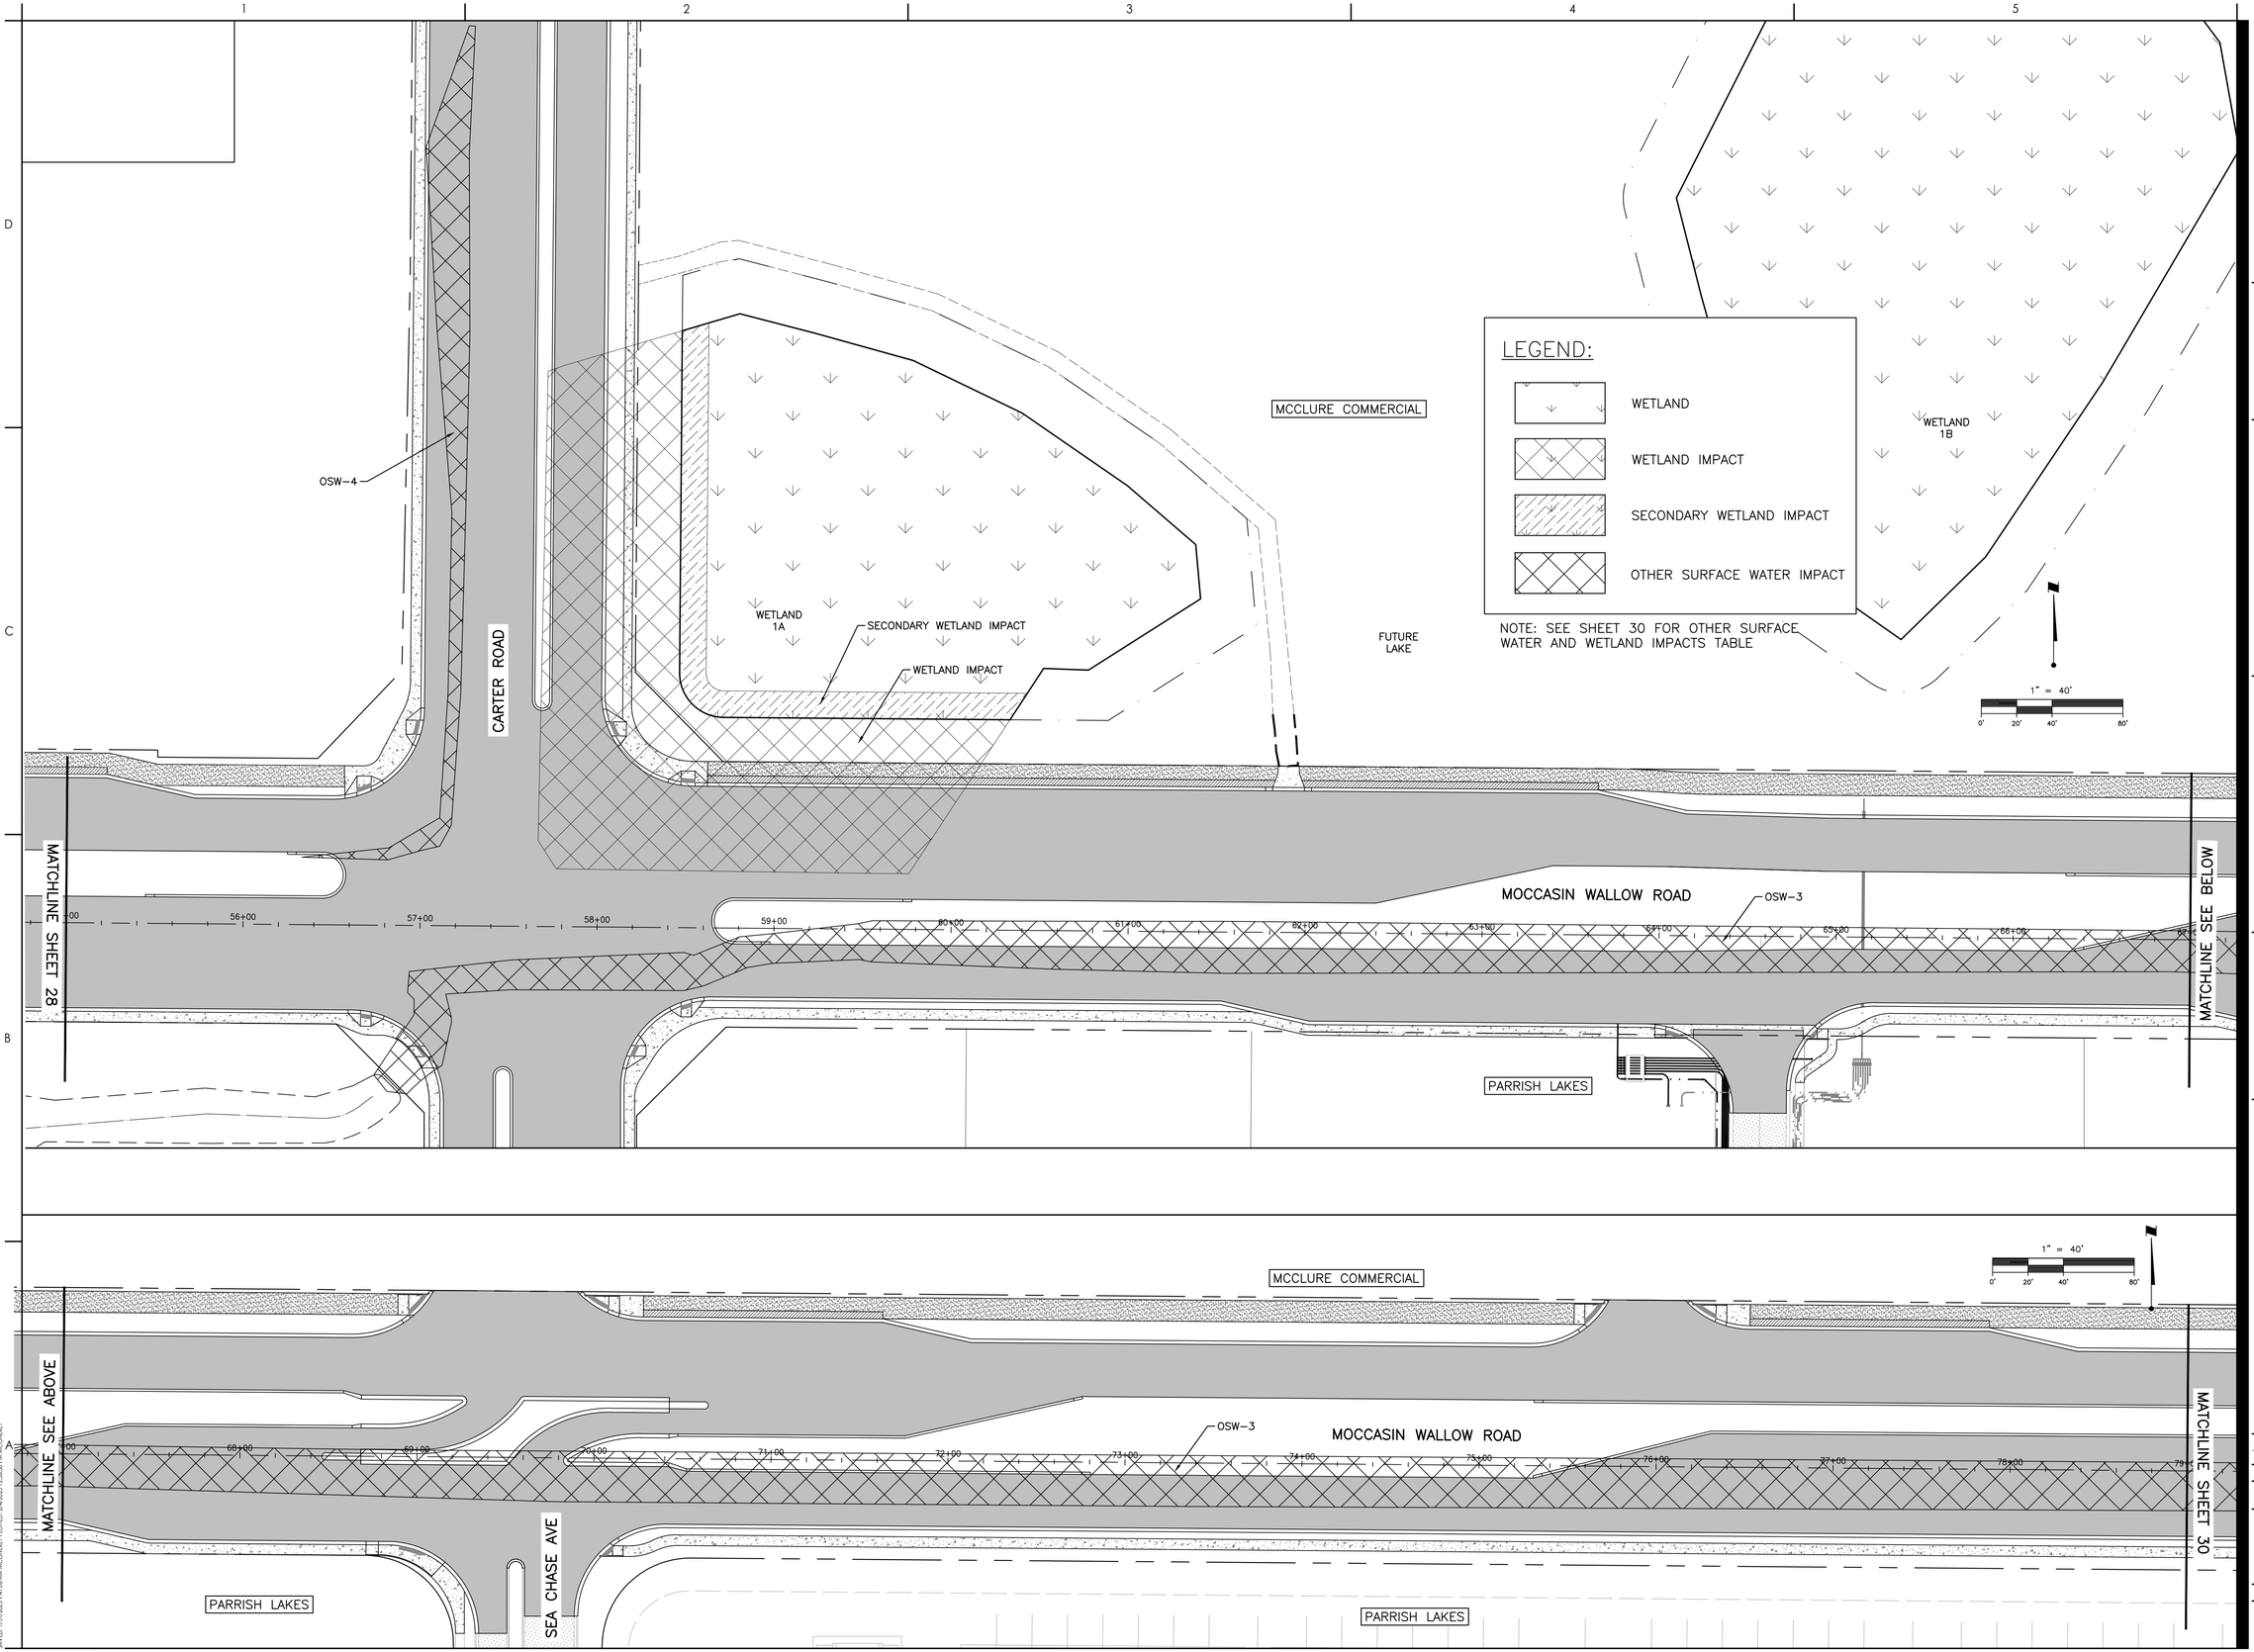

Stantec
Stantec Consulting Services Inc.
6920 Professional Parkway East
Sarasota FL 34240-8414
Tel (941) 907-3065
www.stantec.com

The Contractor shall verify and be responsible for all dimensions. DO NOT scale the drawing - any errors or omissions shall be reported to Stantec without delay. The Copyrights to all designs and drawings are the property of Stantec. Reproduction or use for any purpose other than that authorized by Stantec is forbidden.

Consultant

No.	Revision	By	Appd	YYYY.MM.DD

No.	Issued	By	Appd	YYYY.MM.DD

Permit/Seal

Client/Project
MANATEE COUNTY PUBLIC WORKS DEPARTMENT

MOCCASIN WALLOW ROAD SEGMENT 3

Project No.: 215617222
File Name: 215617222-01C-13SSD
Scale: 1" = 40'


Drawn	Dsgn.	Chkd.	02/2022 YYYY.MM.DD

Title
OTHER SURFACE WATER IMPACT PLAN

Revision: Sheet: 29 of 148
Drawing No.
29

x:\215\sc\drive\215617222\civil\drawing\01c_cons\sheet_files\215617222-01c-13sdv3.dwg
LAYER: 1/31/2023 9:41:06 AM MCCANN, T PLOTTED: 2/4/2023 12:56:57 PM BY: MCCANN, T

ORIGINAL SHEET - ARCH D

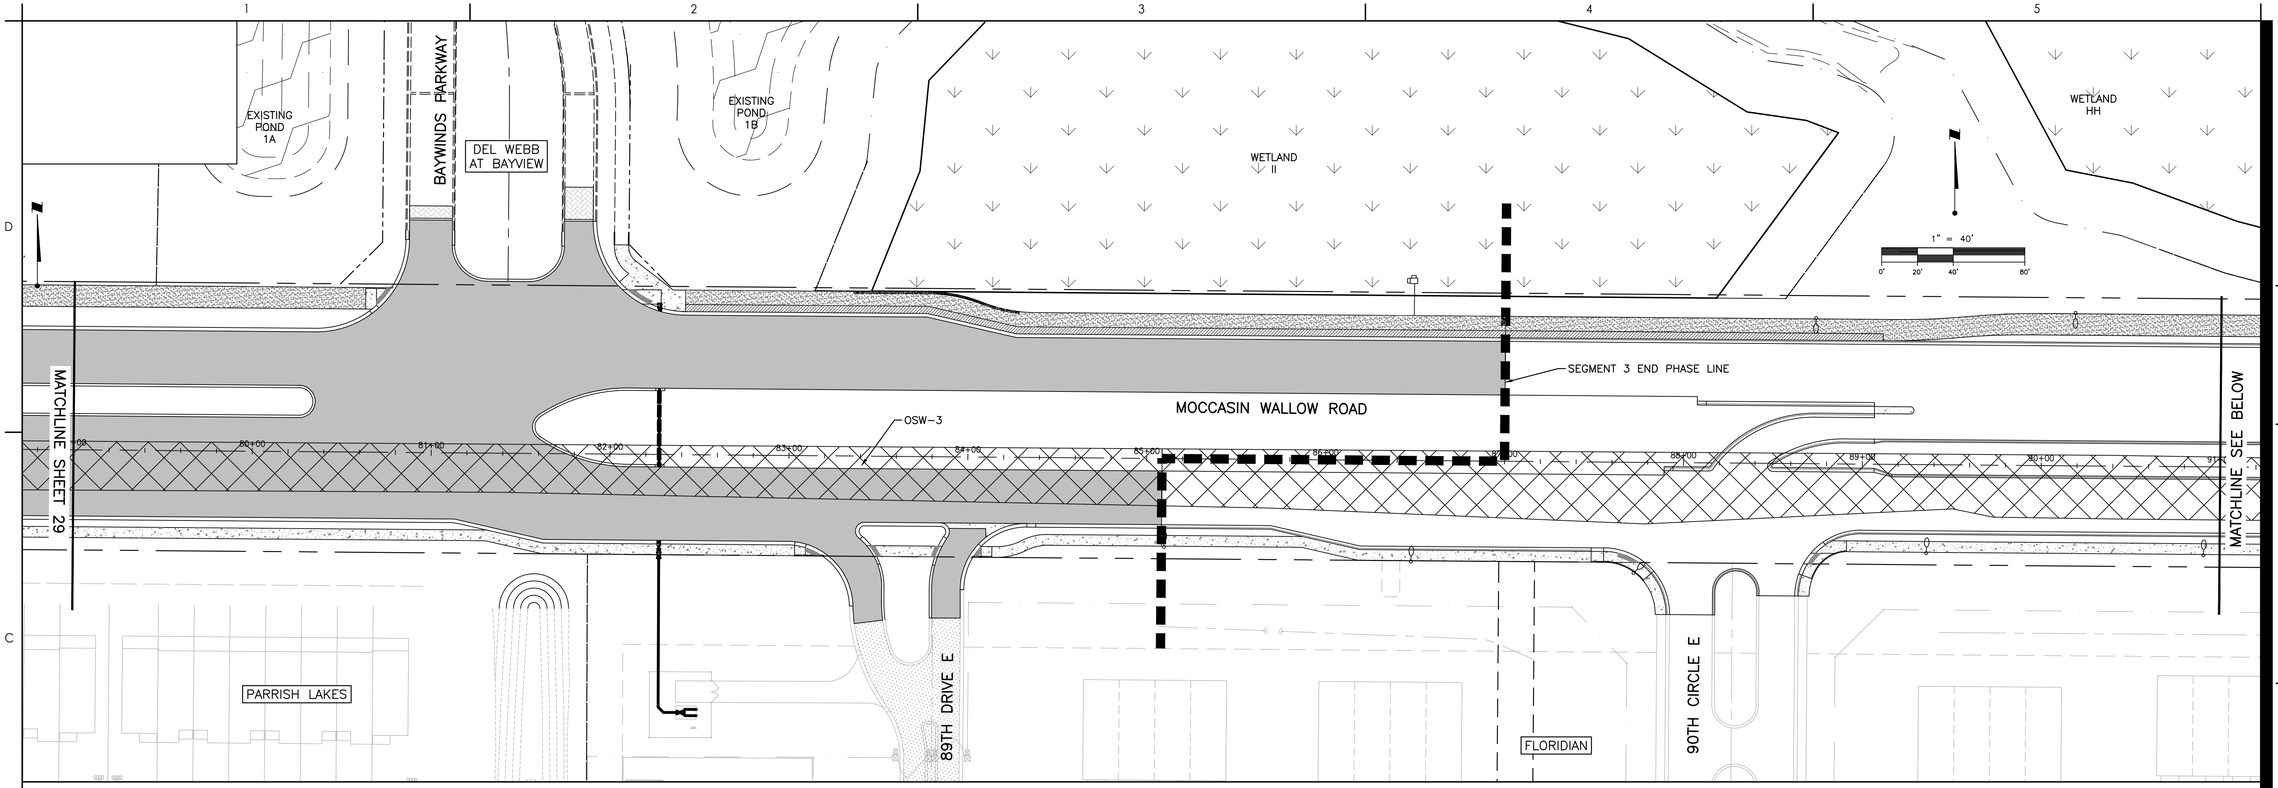

FEATURE TYPE	FEATURE ID	TOTAL ACREAGE IN PROJECT LIMITS	TEMPORARY IMPACTS (ACRES)	PERMANENT IMPACT (ACRES)	SECONDARY IMPACT (ACRES)
WETLAND	1A	0.84	0	0.84	0.13
OTHER SURFACE WATER	OSW-3	1.75	0	1.75	
OTHER SURFACE WATER	OSW-4	0.15	0	0.15	
Total		**2.74**	**0**	**2.74**	**0.13**

Stantec
Stantec Consulting Services Inc.
6920 Professional Parkway East
Sarasota FL 34240-8414
Tel (941) 907-3200
www.stantec.com

The Contractor shall verify and be responsible for all dimensions. DO NOT scale the drawing - any errors or omissions shall be reported to Stantec without delay. Copyright reserved. The information contained in this drawing is the property of Stantec. This drawing may not be used, reproduced, or modified in any manner or for any purpose or use for any purpose other than that authorized by Stantec is forbidden.

Consultant

Issued	By	Appd	YYYY.MM.DD
E-REV PHASE LINE & ADDED OSW-3 Revision	DMW	Appd	6/19/24 YYYY.MM.DD

Permit/Seal

Client/Project
MANATEE COUNTY PUBLIC WORKS DEPARTMENT

MOCCASIN WALLOW ROAD SEGMENT 3

Project No.: 215617222
File Name: 215617222-01C-135SD
Scale: 1" = 40'

Drawn	Dsgn.	Chkd.	02/2022 YYYY.MM.DD

Title
OTHER SURFACE WATER IMPACT PLAN

Revision: Sheet: 30 of 148
Drawing No.
30

x:\215\sc\active\215617222\civil\drawing\03c_const\sheet_files\215617222-01c-135sd\c3shv04
SAVED: 1/31/2023 9:41:06 AM ACCDATE: 2/4/2023 12:58:57 PM PLOTTED: 2/4/2023 12:58:59 PM EASTER1
ORIGINAL SHEET - ARCH D

STRUCTURE TABLE						
STRUCTURE NAME	STRUCTURE TYPE	TOP ELEV	PIPES IN	PIPES OUT	COORDINATES	STATION/OFFSET
EX STR #3-1V	STORM MH	27.85	42" RCP INV IN = 15.27 (SE)	42" RCP INV OUT = 15.27 (N)	N: 1188117.57 E: 495483.69	STA: 11+22.65 OFF: 66.10 L
EX STR #MG5-4	JUNCTION BOX	23.54	18" RCP INV IN = 16.65 (W) EXISTING 72" RCP INV IN = 12.15 (N)	EXISTING 72" RCP INV OUT = 12.15 (S)	N: 1187908.22 E: 500232.59	STA: 111+44.46 OFF: 110.00 R
STR #1	GRATE INLET	24.00	18" RCP INV IN = 14.60 (NE)		N: 1187917.27 E: 502524.44	STA: 81+64.79 OFF: 77.48 R
STR #1-1	FDOT TYPE P-6 <10'	28.40		12" x 18" ERCP INV OUT = 25.83 (W)	N: 1187935.61 E: 497292.68	STA: 29+33.06 OFF: 101.25 R
STR #1-2	FDOT TYPE P-6 <10'	28.39	12" x 18" ERCP INV IN = 25.73 (E)	19" x 30" ERCP INV OUT = 25.08 (NW)	N: 1187936.06 E: 497243.29	STA: 28+83.66 OFF: 101.20 R
STR #1-3	FDOT MANHOLE P-8 <10'	29.81	19" x 30" ERCP INV IN = 24.95 (SE)	19" x 30" ERCP INV OUT = 24.95 (W)	N: 1187978.47 E: 497191.97	STA: 28+32.00 OFF: 59.20 R
STR #1-4	FDOT MANHOLE P-8 <10'	29.13	19" x 30" ERCP INV IN = 24.83 (E)	EXISTING 24" RCP INV OUT = 25.59 (S)	N: 1187978.92 E: 497133.93	STA: 27+73.96 OFF: 59.22 R
STR #2	FDOT MANHOLE P-8 >10'	29.27	18" RCP INV IN = 22.08 (E)	18" RCP INV OUT = 14.89 (SW)	N: 1188007.80 E: 502636.55	STA: 82+76.16 OFF: 13.94 L
STR #3	FDOT MANHOLE P-8 >10'	28.44	15" RCP INV IN = 22.38 (N)	18" RCP INV OUT = 22.11 (W)	N: 1188006.86 E: 503009.32	STA: 86+48.93 OFF: 16.00 L
STR #3-1C	FDOT TYPE P-6 <10'	27.94		24" RCP INV OUT = 22.83 (N)	N: 1187999.36 E: 496945.87	STA: 25+85.74 OFF: 40.30 R
STR #3-1D	FDOT TYPE P-6 <10'	27.64	24" RCP INV IN = 22.53 (S)	24" RCP INV OUT = 22.53 (W)	N: 1188118.91 E: 496946.83	STA: 25+85.74 OFF: 79.25 L
STR #3-1E	FDOT TYPE P-5 <10'	28.52	24" RCP INV IN = 22.23 (E)	24" RCP INV OUT = 20.13 (W)	N: 1188109.11 E: 496798.30	STA: 24+37.29 OFF: 68.25 L
STR #3-1F	FDOT MANHOLE P-8 >10'	29.63	24" RCP INV IN = 19.56 (E)	24" RCP INV OUT = 19.56 (W)	N: 1188114.16 E: 496513.62	STA: 21+52.58 OFF: 71.00 L
STR #3-1G	FDOT TYPE J-6 >10'	28.68	24" RCP INV IN = 19.06 (E) 18" RCP INV IN = 23.90 (S)	36" RCP INV OUT = 17.98 (W)	N: 1188113.42 E: 496263.61	STA: 19+02.58 OFF: 68.25 L
STR #3-1H	FDOT TYPE P-6 <10'	28.68		18" RCP INV OUT = 24.11 (N)	N: 1188006.93 E: 496262.75	STA: 19+02.58 OFF: 38.25 R
STR #3-1I	FDOT MANHOLE J-8 >10'	30.28	36" RCP INV IN = 17.34 (E)	36" RCP INV OUT = 17.34 (W)	N: 1188111.96 E: 495941.49	STA: 15+80.49 OFF: 64.19 L
STR #3-1J	FDOT TYPE J-6 >10'	28.50	18" RCP INV IN = 23.53 (S) 36" RCP INV IN = 16.60 (E)	42" RCP INV OUT = 15.65 (W)	N: 1188101.99 E: 495574.18	STA: 12+13.27 OFF: 51.25 L
STR #3-1K	FDOT TYPE P-6 <10'	28.83		18" RCP INV OUT = 23.76 (N)	N: 1187987.49 E: 495573.26	STA: 12+13.27 OFF: 63.25 R
STR #3-1L	FDOT MANHOLE J-8 >10'	19.74	42" RCP INV IN = 15.37 (E)	42" RCP INV OUT = 15.37 (NW)	N: 1188103.54 E: 495503.20	STA: 11+42.28 OFF: 52.24 L
STR #3-1M	GRATE INLET	25.30		EXISTING 30" RCP INV OUT = 21.85 (W)	N: 1188137.58 E: 495581.52	STA: 12+20.32 OFF: 86.91 L
STR #182A	TYPE I INLET	27.44		18" RCP INV OUT = 22.91 (W)	N: 1188093.36 E: 502565.13	STA: 82+04.06 OFF: 98.93 L
STR #CR1-1	FDOT MANHOLE P-8 <10'	26.05	18" RCP INV IN = 19.95 (NW)	18" RCP INV OUT = 17.63 (E)	N: 1187908.21 E: 500192.25	STA: 111+44.45 OFF: 69.67 R
STR #CR1-2	FDOT TYPE P-6 <10'	26.53	18" RCP INV IN = 20.58 (W)	18" RCP INV OUT = 20.00 (SE)	N: 1187923.65 E: 500174.86	STA: 111+59.89 OFF: 52.27 R
STR #CR1-3	FDOT TYPE P-6 <10'	26.65		18" RCP INV OUT = 20.79 (E)	N: 1187923.65 E: 500071.55	STA: 111+59.89 OFF: 51.03 L
STR #CS-1A	FDOT DBI TYPE H (2 GRATE), J BOT. <10' MODIFIED		34" x 53" ERCP INV IN = 12.05 (E)	48" RCP INV OUT = 12.05 (W)	N: 1188121.54 E: 500308.66	STA: 59+47.44 OFF: 109.00 L
STR #CS-1B	FDOT DBI TYPE H (2 GRATE), J BOT. <10' MODIFIED			42" RCP INV OUT = 17.92 (W)	N: 1188116.91 E: 500884.94	STA: 65+23.74 OFF: 109.00 L
STR #CS-1C	FDOT DBI TYPE H (2 GRATE), J BOT. <10' MODIFIED			36" RCP INV OUT = 16.46 (E)	N: 1188126.16 E: 500025.32	STA: 56+64.07 OFF: 111.35 L
STR #F-8	FDOT TYPE P-6 <10'	26.84		18" RCP INV OUT = 18.96 (S)	N: 1188060.14 E: 502881.41	STA: 85+20.60 OFF: 68.25 L
STR #F-9	FDOT TYPE P-5 <10'	27.73		18" RCP INV OUT = 23.52 (E)	N: 1187944.42 E: 502659.29	STA: 82+99.41 OFF: 49.25 R
STR #P1-1	GRATE INLET	24.00	30" RCP INV IN = 17.08 (W)		N: 1187913.63 E: 502507.68	STA: 81+48.05 OFF: 81.26 R
STR #P1-2	FDOT TYPE J-6 >10'	26.94	24" RCP INV IN = 20.22 (W) 18" RCP INV IN = 22.16 (N)	30" RCP INV OUT = 17.36 (E)	N: 1187958.86 E: 502230.60	STA: 78+70.62 OFF: 38.25 R
STR #P1-3	FDOT TYPE P-6 <10'	26.94		18" RCP INV OUT = 22.37 (S)	N: 1188065.36 E: 502231.45	STA: 78+70.62 OFF: 68.25 L
STR #P1-4	FDOT MANHOLE P-8 <10'	27.99	24" RCP INV IN = 20.83 (W)	24" RCP INV OUT = 20.83 (E)	N: 1187958.56 E: 501924.69	STA: 75+64.73 OFF: 41.00 R
STR #P1-5	FDOT TYPE P-6 <10'	26.76	18" RCP INV IN = 21.98 (N)	24" RCP INV OUT = 21.44 (E)	N: 1187963.76 E: 501619.70	STA: 72+59.70 OFF: 38.25 R
STR #P1-6	FDOT TYPE P-6 <10'	26.76		18" RCP INV OUT = 22.19 (S)	N: 1188070.26 E: 501620.55	STA: 72+59.70 OFF: 68.25 L

STRUCTURE TABLE						
STRUCTURE NAME	STRUCTURE TYPE	TOP ELEV	PIPES IN	PIPES OUT	COORDINATES	STATION/OFFSET
STR #P2-1	FDOT MANHOLE J-8 >10'	26.71	30" RCP INV IN = 16.17 (E) 54" RCP INV IN = 14.12 (W) 48" RCP INV IN = 11.60 (N)	EXISTING 72" RCP INV OUT = 12.30 (S)	N: 1187970.14 E: 500232.56	STA: 58+72.55 OFF: 43.00 R
STR #P2-1A	FDOT MANHOLE J-8 <10'	23.25	48" RCP INV IN = 11.90 (E)	48" RCP INV OUT = 11.90 (S)	N: 1188122.14 E: 500233.78	STA: 58+72.55 OFF: 109.00 L
STR #P2-1B	FDOT MANHOLE J-8 <10'	24.33	42" RCP INV IN = 17.31 (E)	34" x 53" ERCP INV OUT = 12.59 (W)	N: 1188119.38 E: 500578.17	STA: 62+16.96 OFF: 109.00 L
STR #P2-2	FDOT TYPE J-6 <10'	25.91	24" RCP INV IN = 18.74 (E) 18" RCP INV IN = 20.18 (N)	30" RCP INV OUT = 16.57 (W)	N: 1187971.31 E: 500430.63	STA: 60+70.61 OFF: 40.25 R
STR #P2-3	FDOT TYPE P-6 <10'	25.56		18" RCP INV OUT = 20.42 (S)	N: 1188092.88 E: 500431.60	STA: 60+70.61 OFF: 81.33 L
STR #P2-4	FDOT MANHOLE P-8 <10'	26.23	24" RCP INV IN = 19.29 (E)	24" RCP INV OUT = 19.29 (W)	N: 1187966.34 E: 500706.37	STA: 63+46.38 OFF: 43.00 R
STR #P2-5	FDOT TYPE P-6 <10'	25.73	18" RCP INV IN = 20.38 (N)	24" RCP INV OUT = 19.84 (W)	N: 1187968.89 E: 500980.64	STA: 66+20.62 OFF: 38.25 R
STR #P2-6	FDOT TYPE P-6 <10'	25.73		18" RCP INV OUT = 20.59 (S)	N: 1188075.39 E: 500981.49	STA: 66+20.62 OFF: 68.25 L
STR #P3-1	FDOT MANHOLE J-8 >10'	26.67	30" RCP INV IN = 18.59 (W) 36" RCP INV IN = 15.88 (N)	54" RCP INV OUT = 14.26 (E)	N: 1187962.30 E: 500162.86	STA: 58+02.93 OFF: 51.40 R
STR #P3-1A	FDOT MANHOLE J-8 >10'	26.41	36" RCP INV IN = 16.18 (W) 24" RCP INV IN = 17.27 (N)	36" RCP INV OUT = 16.18 (S)	N: 1188111.70 E: 500163.98	STA: 58+02.84 OFF: 98.00 L
STR #P3-2	FDOT TYPE J-6 <10'	25.42	24" RCP INV IN = 19.38 (W) 18" RCP INV IN = 20.59 (N)	30" RCP INV OUT = 19.38 (E)	N: 1187967.64 E: 499767.90	STA: 54+07.93 OFF: 49.25 R
STR #P3-3	FDOT TYPE P-6 <10'	25.42	18" RCP INV IN = 20.85 (W)	18" RCP INV OUT = 20.85 (S)	N: 1188100.13 E: 499768.97	STA: 54+07.93 OFF: 83.25 L
STR #P3-3A	FDOT TYPE P-5 <10'	26.39		18" RCP INV OUT = 21.82 (E)	N: 1188090.12 E: 499646.67	STA: 52+85.72 OFF: 72.25 L
STR #P3-4	FDOT MANHOLE P-8 <10'	27.87	24" RCP INV IN = 20.54 (W)	24" RCP INV OUT = 20.06 (E)	N: 1187978.63 E: 499428.33	STA: 50+68.28 OFF: 41.00 R
STR #P3-5	FDOT TYPE P-6 <10'	26.66	18" RCP INV IN = 21.78 (N)	24" RCP INV OUT = 21.24 (E)	N: 1187984.18 E: 499080.69	STA: 47+20.61 OFF: 38.25 R
STR #P3-6	FDOT TYPE P-6 <10'	26.66	18" RCP INV IN = 21.99 (E)	18" RCP INV OUT = 21.99 (S)	N: 1188090.68 E: 499081.55	STA: 47+20.61 OFF: 68.25 L
STR #P3-6A	FDOT TYPE P-5 <10'	26.85		18" RCP INV OUT = 22.28 (W)	N: 1188100.53 E: 499224.75	STA: 48+63.73 OFF: 79.25 L
STR #P4-1	FDOT MANHOLE J-8 <10'	27.75	36" RCP INV IN = 19.93 (W)	EXISTING 48" RCP INV OUT = 17.57 (S)	N: 1187967.43 E: 498518.70	STA: 41+58.78 OFF: 59.54 R
STR #P4-2	FDOT TYPE J-6 <10'	27.17	30" RCP INV IN = 20.79 (W) 18" RCP INV IN = 22.39 (N)	36" RCP INV OUT = 20.25 (E)	N: 1187990.01 E: 498359.02	STA: 39+98.92 OFF: 38.25 R
STR #P4-3	FDOT TYPE P-6 <10'	27.17		18" RCP INV OUT = 22.60 (S)	N: 1188096.50 E: 498359.88	STA: 39+98.92 OFF: 68.25 L
STR #P4-4	FDOT MANHOLE J-8 <10'	29.60	30" RCP INV IN = 21.52 (W)	30" RCP INV OUT = 21.52 (E)	N: 1187990.20 E: 497994.01	STA: 36+33.92 OFF: 41.00 R
STR #P4-5	FDOT TYPE J-6 <10'	28.10	18" RCP INV IN = 23.33 (N)	30" RCP INV OUT = 22.25 (E)	N: 1187995.90 E: 497629.04	STA: 32+68.92 OFF: 38.25 R
STR #P4-6	FDOT TYPE P-6 <10'	28.10	18" RCP INV IN = 23.54 (E)	18" RCP INV OUT = 23.54 (S)	N: 1188102.40 E: 497629.90	STA: 32+68.92 OFF: 68.25 L
STR #P4-6A	FDOT TYPE P-5 <10'	28.83		18" RCP INV OUT = 24.26 (W)	N: 1188111.17 E: 497905.62	STA: 35+44.56 OFF: 79.25 L
STR #P5-1	FDOT TYPE P-6 <10'	26.29	24" RCP INV IN = 22.37 (N) 18" RCP INV IN = 20.90 (W)	24" RCP INV OUT = 17.58 (S)	N: 1188264.86 E: 500165.13	STA: 115+01.45 OFF: 42.25 R
STR #P5-2	FDOT TYPE P-6 <10'	26.07		18" RCP INV OUT = 21.10 (E)	N: 1188265.67 E: 500063.30	STA: 115+01.45 OFF: 59.58 L
STR #P5-3	FDOT MANHOLE P-8 <10'	28.45	24" RCP INV IN = 22.84 (N)	24" RCP INV OUT = 22.84 (S)	N: 1188501.76 E: 500171.77	STA: 117+38.40 OFF: 47.00 R
STR #P5-4	FDOT TYPE P-6 <10'	28.30	14" x 23" ERCP INV IN = 23.63 (W)	24" RCP INV OUT = 23.32 (S)	N: 1188742.96 E: 500169.03	STA: 119+79.57 OFF: 42.33 R
STR #P5-5	FDOT TYPE P-6 <10'	28.09	14" x 23" ERCP INV IN = 23.83 (N)	14" x 23" ERCP INV OUT = 23.83 (E)	N: 1188743.76 E: 500068.80	STA: 119+79.57 OFF: 57.90 L
STR #P5-6	GRATE INLET	26.50		14" x 23" ERCP INV OUT = 24.34 (S)	N: 1188996.55 E: 500089.69	STA: 122+32.52 OFF: 39.03 L

NOTE: THE DRAINAGE SYSTEM WAS DESIGNED AND PLOTTED WITH RCP PIPE. CONTRACTOR TO VERIFY THAT PIPE MATERIAL SUBSTITUTIONS COMPLY WITH MANATEE COUNTY AND FDOT REQUIREMENTS PRIOR TO THEIR INCORPORATION INTO THE PROJECT.

Stantec
Stantec Consulting Services Inc.
6920 Professional Parkway East
Sarasota FL 34240-8414
Tel (941) 907-6900
www.stantec.com

The Contractor shall verify and be responsible for all dimensions. DO NOT scale the drawing - any errors or omissions shall be reported to Stantec without delay. Copyright reserved. The information contained in this drawing is the property of Stantec. Reproduction or use for any purpose other than that authorized by Stantec is forbidden.

Consultant

No.	Revision	By	Appd	YYYY.MM.DD
1	F-REV STR 3-1C, ADD 3-1L & 3-1M	MSC		1/30/25

Issued

Permit/Seal

Client/Project
MANATEE COUNTY PUBLIC WORKS DEPARTMENT

MOCCASIN WALLOW ROAD SEGMENT 3

Project No.: 215617222

File Name: 215617222-01C-137SD

Scale:

Drawn	Dsgn.	Chkd.	02/2022 YYYY.MM.DD

Title
SUMMARY OF DRAINAGE STRUCTURES

Revision: Sheet: 31 of 148

Drawing No.
31

x:\215\sites\215617222\civil\drawing\01c_cons\sheet files\215617222-01c-137sd's.layout1
SAVED: 1/30/2025 12:57 PM ACONNER PLOTTED: 2/4/2025 12:58:39 PM ACONNER

ORIGINAL SHEET - ARCH D

ROBINSON GATEWAY

WELLNESS DRIVE

BUFFALO ROAD

SEGMENT 3 BEGIN PHASE LINE

REMOVE EXISTING MITERED END AND REPLACE WITH GRATE INLET

EX STR #3-1V STORM MH
TOP EL = 27.85
INV EL = 15.27 SE
INV EL = 15.27 N

STR #3-1M GRATE INLET
GRATE EL = 25.30
INV EL = 21.85 W

EX STR #8 MITERED END
INV EL = 21.55 E

FLOOD ZONE "AE" BFE = 23.5

297 LF EXISTING 30" RCP @ 0.10%

297 LF EXISTING 30" RCP @ 0.10%

24 LF 42" RCP @ 0.40%

71 LF 42" RCP @ 0.40%

CONNECT TO EXISTING MANHOLE

STR #3-1L FDOT MANHOLE J-8 >10'
TOP EL = 19.74
INV EL = 15.37 E
INV EL = 15.37 NW

STR #3-1J FDOT TYPE J-6 >10'
TOP EL = 28.50
INV EL = 23.53 S
INV EL = 16.60 E
INV EL = 15.65 W

C-6

RA-11

FLOOD ZONE "AE" BFE = 24.4

TOE OF SLOPE (TYP)

367 LF 36" RCP @ 0.20%

STR #3-1I FDOT MANHOLE J-8 >10'
RIM EL = 30.28
INV EL = 17.34 E
INV EL = 17.34 W

322 LF 36" RCP @ 0.20%

FLOOD ZONE "AE" BFE = 24.4

MATCHLINE SEE BELOW

7+00 8+00 9+00 10+00 11+00 12+00 13+00 14+00 15+00 16+00 17+00 18+00 19+

115 LF 18" RCP @ 0.20%

MOCCASIN WALLOW ROAD

RA-10

STR #3-1K FDOT TYPE P-6 <10'
TOP EL = 28.83
INV EL = 23.76 N

FLOOD ZONE "AE" BFE = 22.0

FLOOD ZONE "AE" BFE = 22.0

TOE OF SLOPE (TYP)

FLOOD ZONE "AE" BFE = 23.0

TOE OF SLOPE (TYP)

EXISTING SWALE

EXISTING SWALE

FLOOD ZONE "AE" BFE = 24.9

WETLAND B1

LEGEND

- EXISTING ASPHALT PAVEMENT
- PROPOSED ASPHALT PAVEMENT
- 1.5" MILL AND OVERLAY LIMITS
- UNSUITABLE SOIL LIMITS
- LAKE
- WETLAND
- WETLAND IMPACT AREA
- SECONDARY WETLAND IMPACT AREA

1" = 40'
0' 20' 40' 80'

ROBINSON GATEWAY

ROBINSON GATEWAY DRIVE

STR #3-1G FDOT TYPE J-6 >10'
TOP EL = 28.68
INV EL = 19.06 E
INV EL = 23.90 S
INV EL = 17.98 W

FLOOD ZONE "AE" BFE = 24.4

STR #3-1F FDOT MANHOLE P-8 >10'
TOP EL = 29.63
INV EL = 19.56 E
INV EL = 19.56 W

TOE OF SLOPE (TYP)

STR #3-1E FDOT TYPE P-5 <10'
TOP EL = 28.52
INV EL = 22.23 E
INV EL = 20.13 W

STR #3-1D FDOT TYPE P-6 <10'
TOP EL = 27.64
INV EL = 22.53 S
INV EL = 22.53 W

1" = 40'
0' 20' 40' 80'

TOE OF SLOPE (TYP)

MATCHLINE SEE ABOVE

250 LF 24" RCP @ 0.20%

285 LF 24" RCP @ 0.20%

149 LF 24" RCP @ 0.20%

106 LF 18" RCP @ 0.20%

120 LF 24" RCP @ 0.25%

MATCHLINE SHEET 33

RA-9

20+00 21+00 22+00 23+00 24+00 25+00 26+00 27+00 28+00 29+00 30+00 31+

MOCCASIN WALLOW ROAD

C-5

STR #1-3 FDOT MANHOLE P-8 <10'
RIM EL = 29.81
INV EL = 24.95 SE
INV EL = 24.95 W

58 LF 19" X 30" ERCP @ 0.20%

STR #3-1H FDOT TYPE P-6 <10'
TOP EL = 28.68
INV EL = 24.11 N

TOE OF SLOPE (TYP)

EXISTING SWALE

144 LF SWALE @ 0.21%

30' WETLAND BUFFER

WETLAND B2

FLOOD ZONE "AE" BFE = 27.5

TOE OF SLOPE (TYP)

STR #3-1C FDOT TYPE P-6 <10'
TOP EL = 27.94
INV EL = 22.83 N

TOE OF SLOPE SEE SHEET 15 BACK OF SIDEWALK GRADING VARIATION SECTION FOR STA. 26+00 TO STA. 28+00

STR #1-4 FDOT MANHOLE P-8 <10'
RIM EL = 29.13
INV EL = 24.83 E
INV EL = 25.59 S
2' SUMP BOTTOM EL = 22.83

6.21' EXISTING DRAINAGE EASEMENT

TOE OF SLOPE (TYP)

83 LF EXISTING 24" RCP @ 0.12%

67 LF 19" X 30" ERCP @ 0.20%

STR #1-2 FDOT TYPE P-6 <10'
TOP EL = 28.39
INV EL = 25.73 E
INV EL = 25.08 NW

STR #1-1 FDOT TYPE P-6 <10'
TOP EL = 28.40
INV EL = 25.83 W

49 LF 12" X 18" ERCP @ 0.20%

FLOOD ZONE "AE" BFE = 27.5
17.5' EXISTING DRAINAGE EASEMENT

EX STR #106 GRATE INLET
GRATE EL = 28.44
INV EL = 25.49 N
INV EL = 25.63 SW

48 LF EXISTING 18" RCP @ 0.81%

EX STR #107 ENDWALL
INV EL = 25.24 NE

25' EXISTING DRAINAGE EASEMENT

30' WETLAND BUFFER

FLOOD ZONE "AE" BFE = 25.8

WETLAND B1

69TH AVE E

REGENCY OAKS

71ST AVE E

Stantec

Stantec Consulting Services Inc.
6920 Professional Parkway East
Sarasota FL 34240-8414
Tel (941) 907-3900
www.stantec.com

The Contractor shall verify and be responsible for all dimensions. DO NOT scale the drawing - any errors or omissions shall be reported to Stantec without delay. Copyright reserved. The information contained in this drawing is the property of Stantec. Unauthorized reproduction or use for any purpose other than that authorized by Stantec is forbidden.

Consultant

Issued	By	Appd	YYYY.MM.DD
F-REV. STR 3-1C, ADD 3-1L & 3-1M E-REV. DRAINAGE & GRADING, REMOVE LAKE	MSC	MSC	3/31/24
Revision	By	Appd	YYYY.MM.DD

1/7/25

Permit/Seal

Client/Project
MANATEE COUNTY PUBLIC WORKS DEPARTMENT
MOCCASIN WALLOW ROAD SEGMENT 3

Project No.: 215617222
File Name: 215617222-01C-138D

Scale: 1" = 40'

Drawn	Dsgn.	Chkd.	02/2022 YYYY.MM.DD


Title
PAVING, GRADING AND DRAINAGE PLAN


Revision: Sheet: 32 of 148

Drawing No.
32

x:\215\p\active\215617222\civil\drawing\01c_cons\sheet_files\215617222-01c-138d\c\plans\r1
SAVED: 2/4/2025 11:33:24 AM MICHAEL.MCCARRELL PLOTTED: 2/4/2025 11:33:55 PM by MICHAEL.MCCARRELL

ORIGINAL SHEET - ARCH D

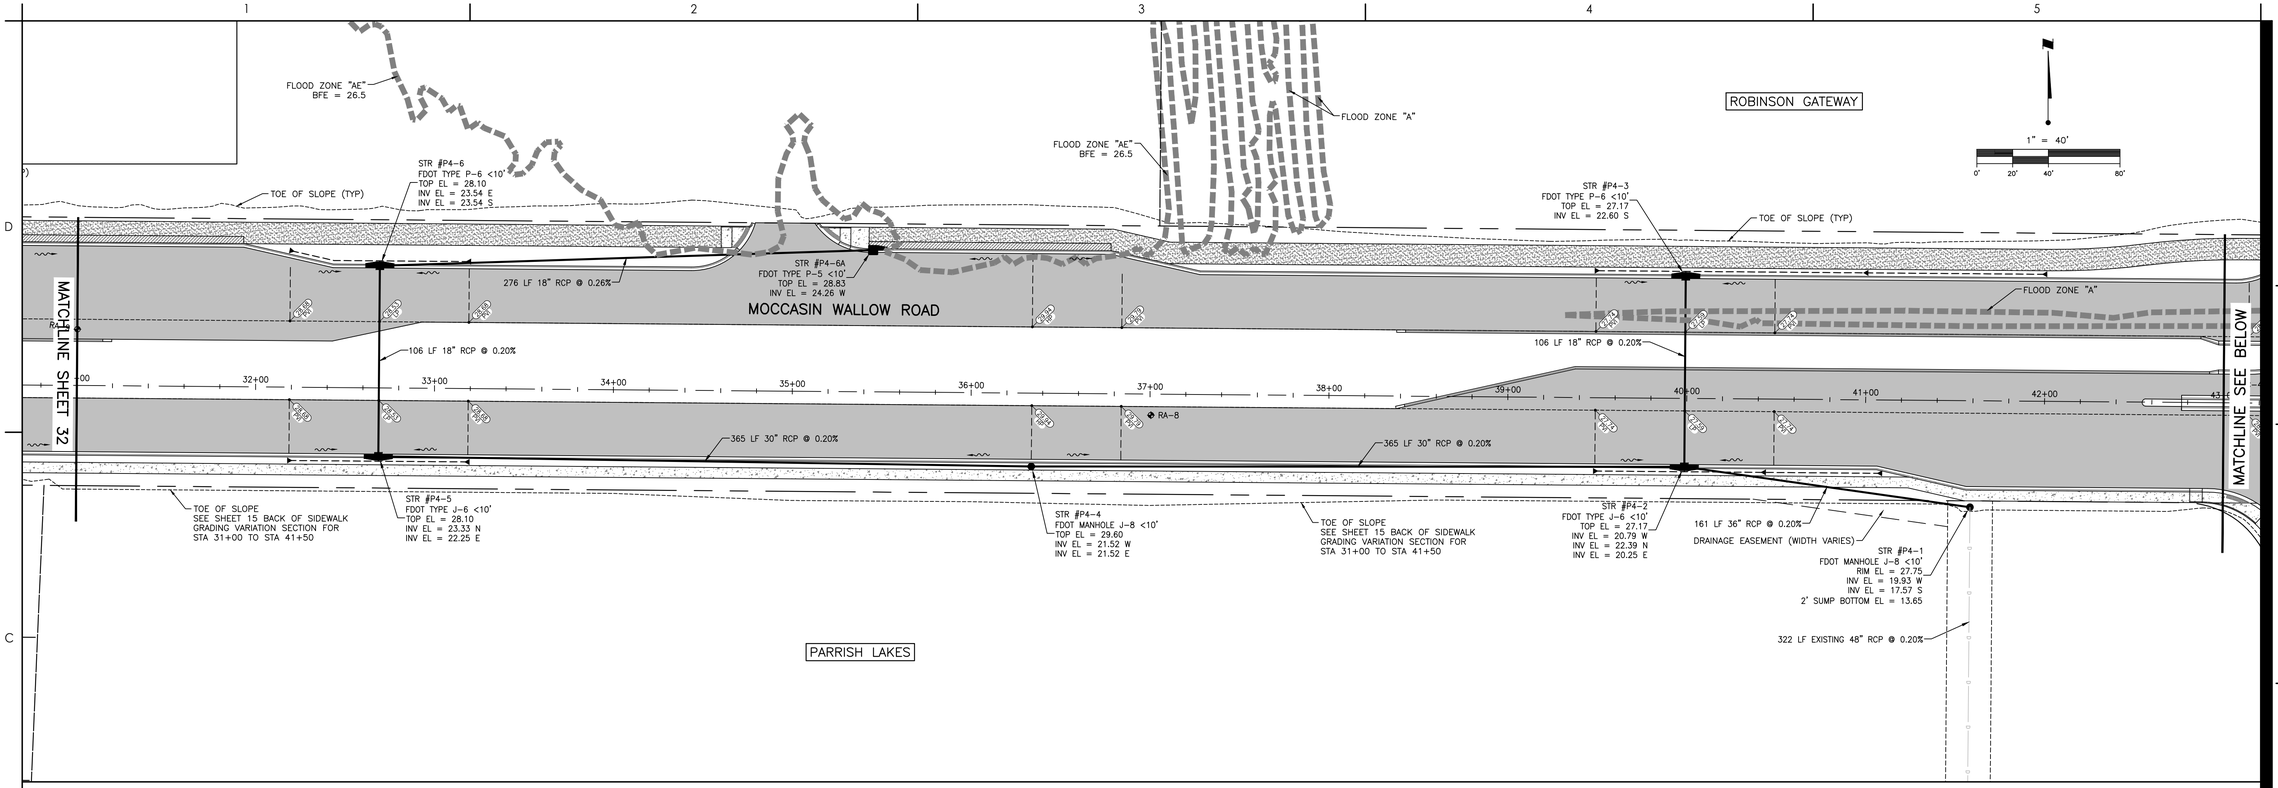

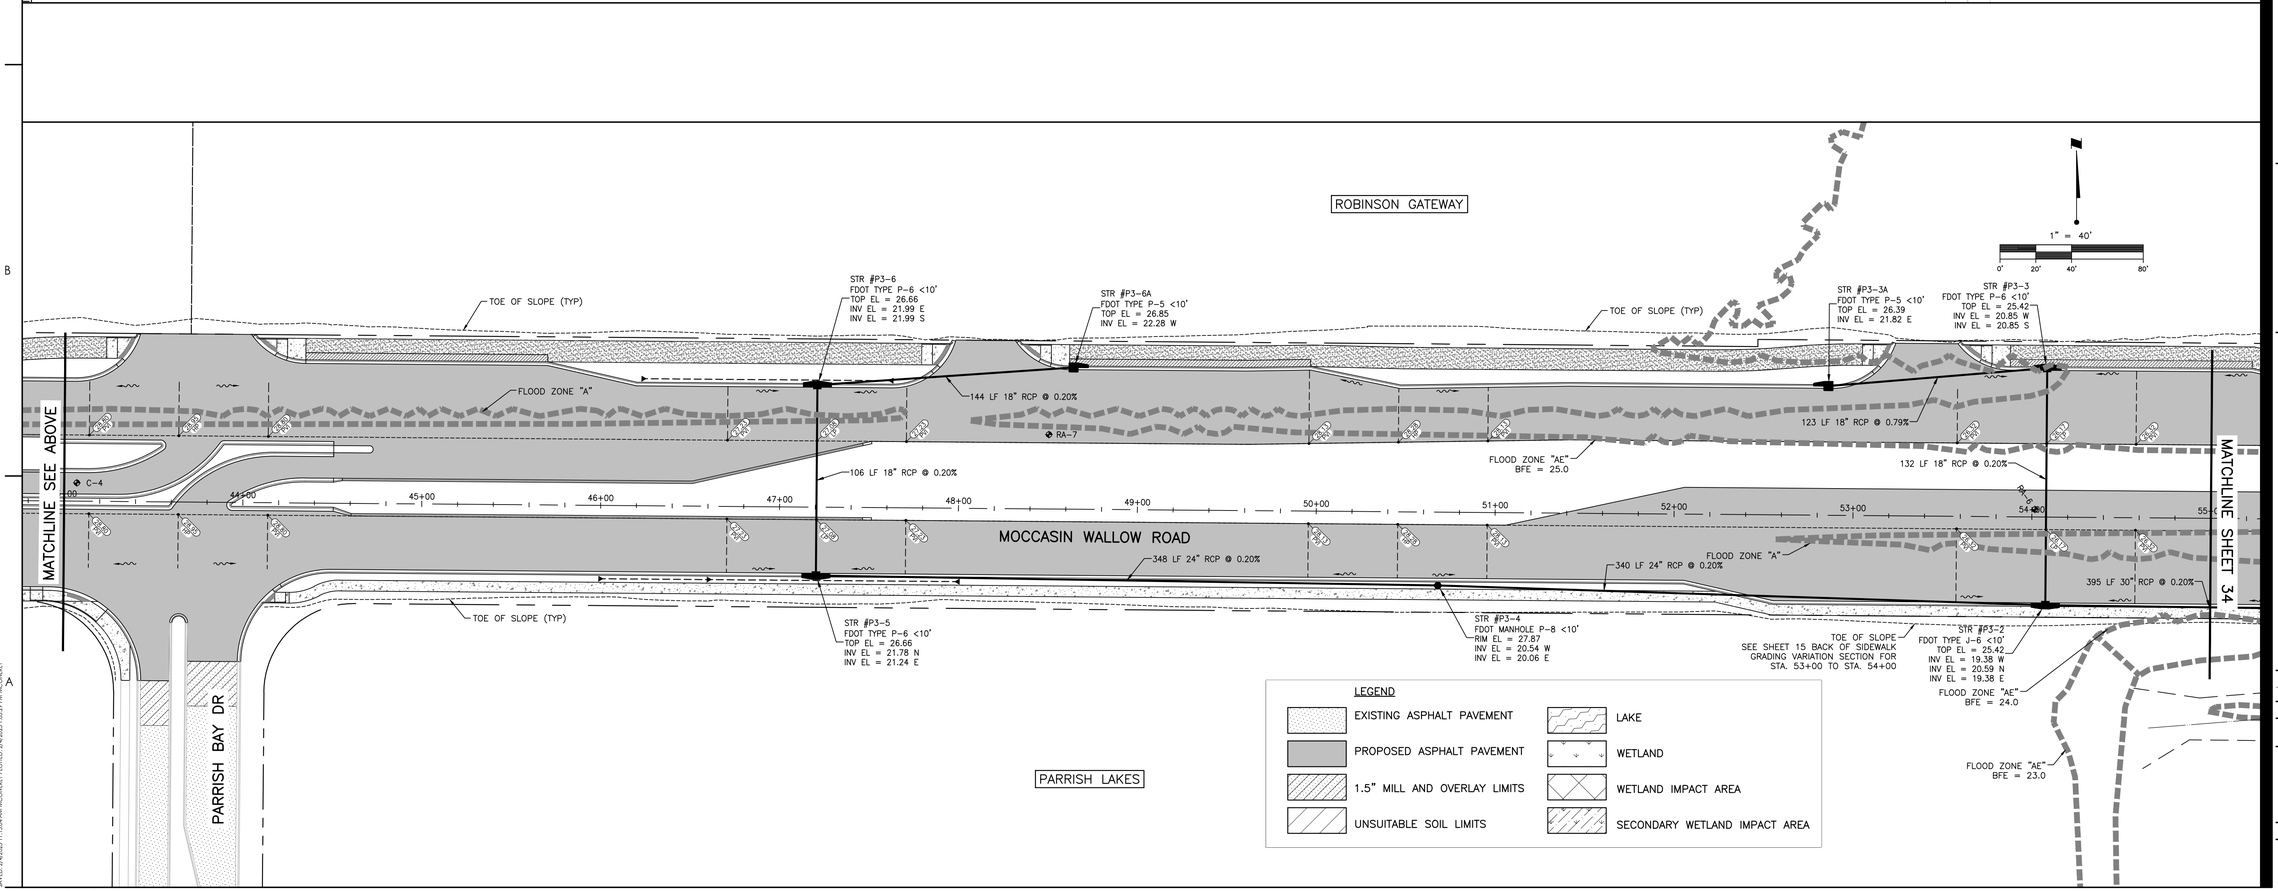

Stantec
Stantec Consulting Services Inc.
6920 Professional Parkway East
Sarasota FL 34240-8414
Tel (941) 907-6900
www.stantec.com

The Contractor shall verify and be responsible for all dimensions. DO NOT scale the drawing - any errors or omissions shall be reported to Stantec without delay. Copyright Reserved - This document and its contents shall not be used or reproduced by any method, in whole or in part, without the written consent of Stantec. Any use or reliance on these documents by any party for any purpose other than that authorized by Stantec is forbidden.

Consultant

Issued	By	Appd	YYYY.MM.DD
E-REV DRAINAGE	MSC	Appd	3/31/24
Revision	By	Appd	YYYY.MM.DD

Permit/Seal

Client/Project
MANATEE COUNTY PUBLIC WORKS DEPARTMENT
MOCCASIN WALLOW ROAD SEGMENT 3


Project No.: 215617222
File Name: 215617222-01C-13BSD
Scale: 1" = 40'


Drawn	Dsgn.	Chkd.	02/2022 YYYY.MM.DD

Title
PAVING, GRADING AND DRAINAGE PLAN

Revision: Sheet: 33 of 148
Drawing No.
33

x:\215\projective\215617222\civil\drawing\03c_cons\sheet_files\215617222-01c-13bs\c\proj2
SAVED: 2/4/2025 11:15:04 AM MCCONNER, FLOYD ON: 2/4/2025 1:05:29 PM WITHREF:
ORIGINAL SHEET - ARCH D

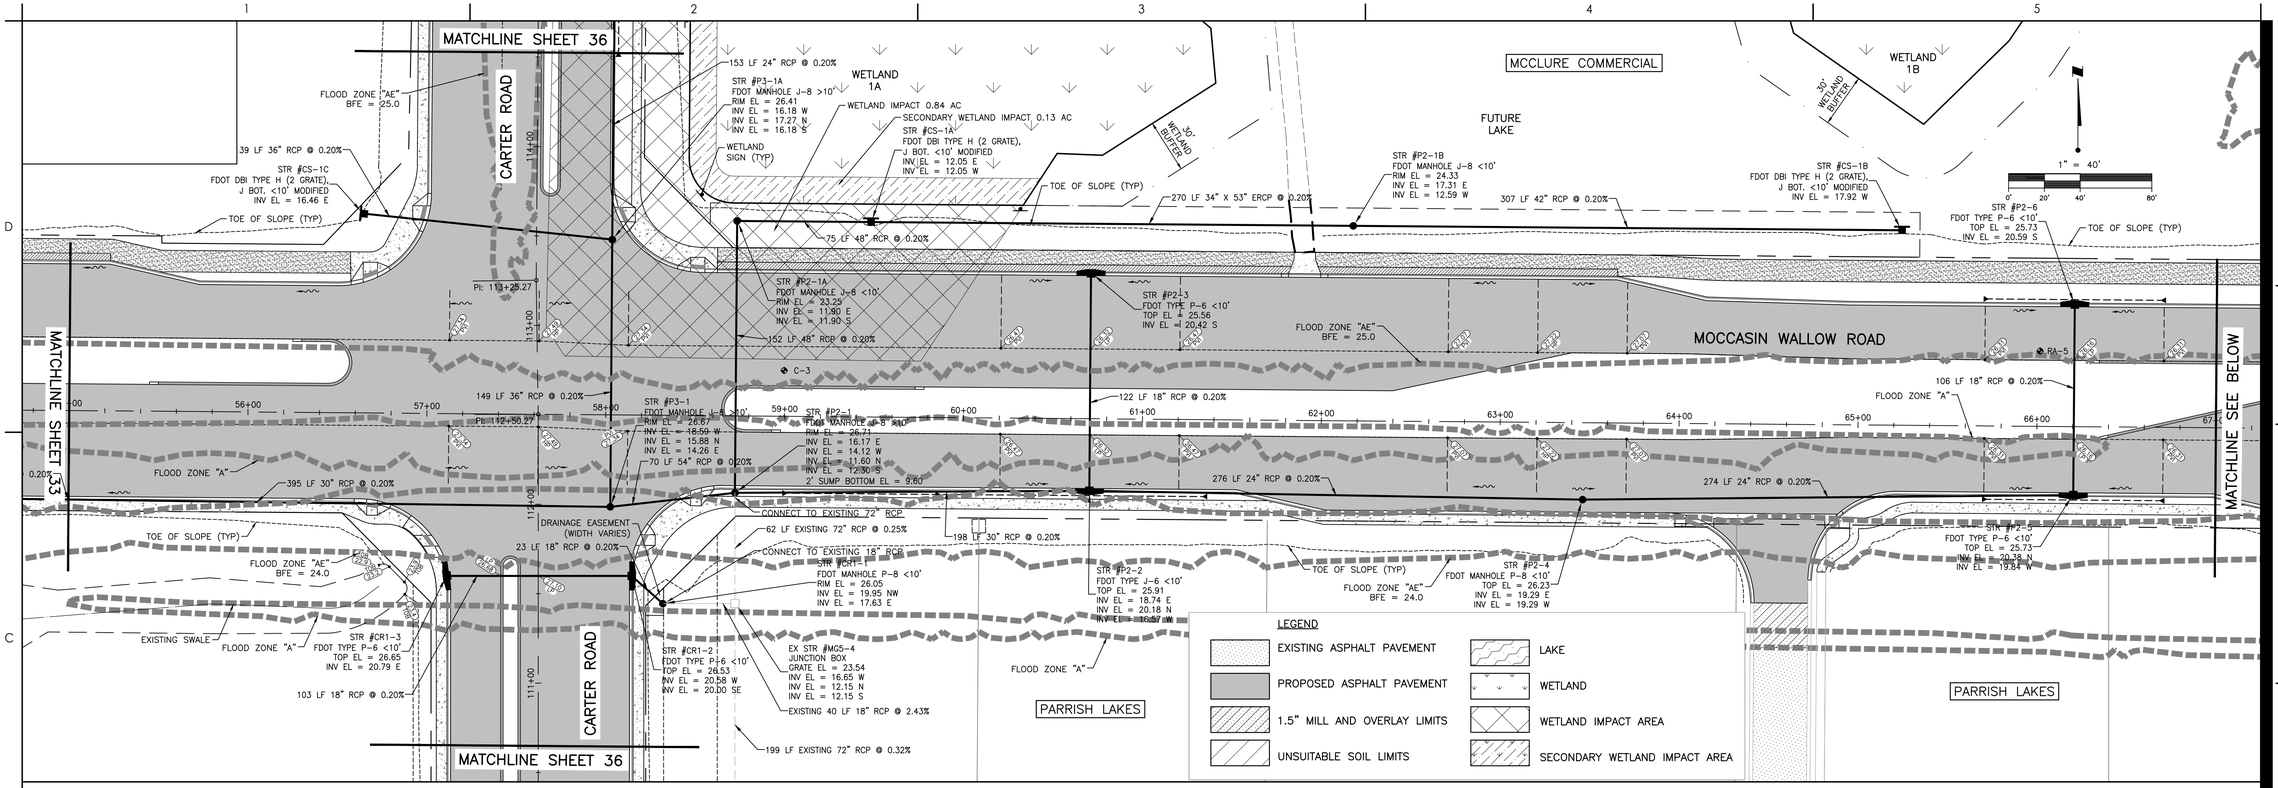

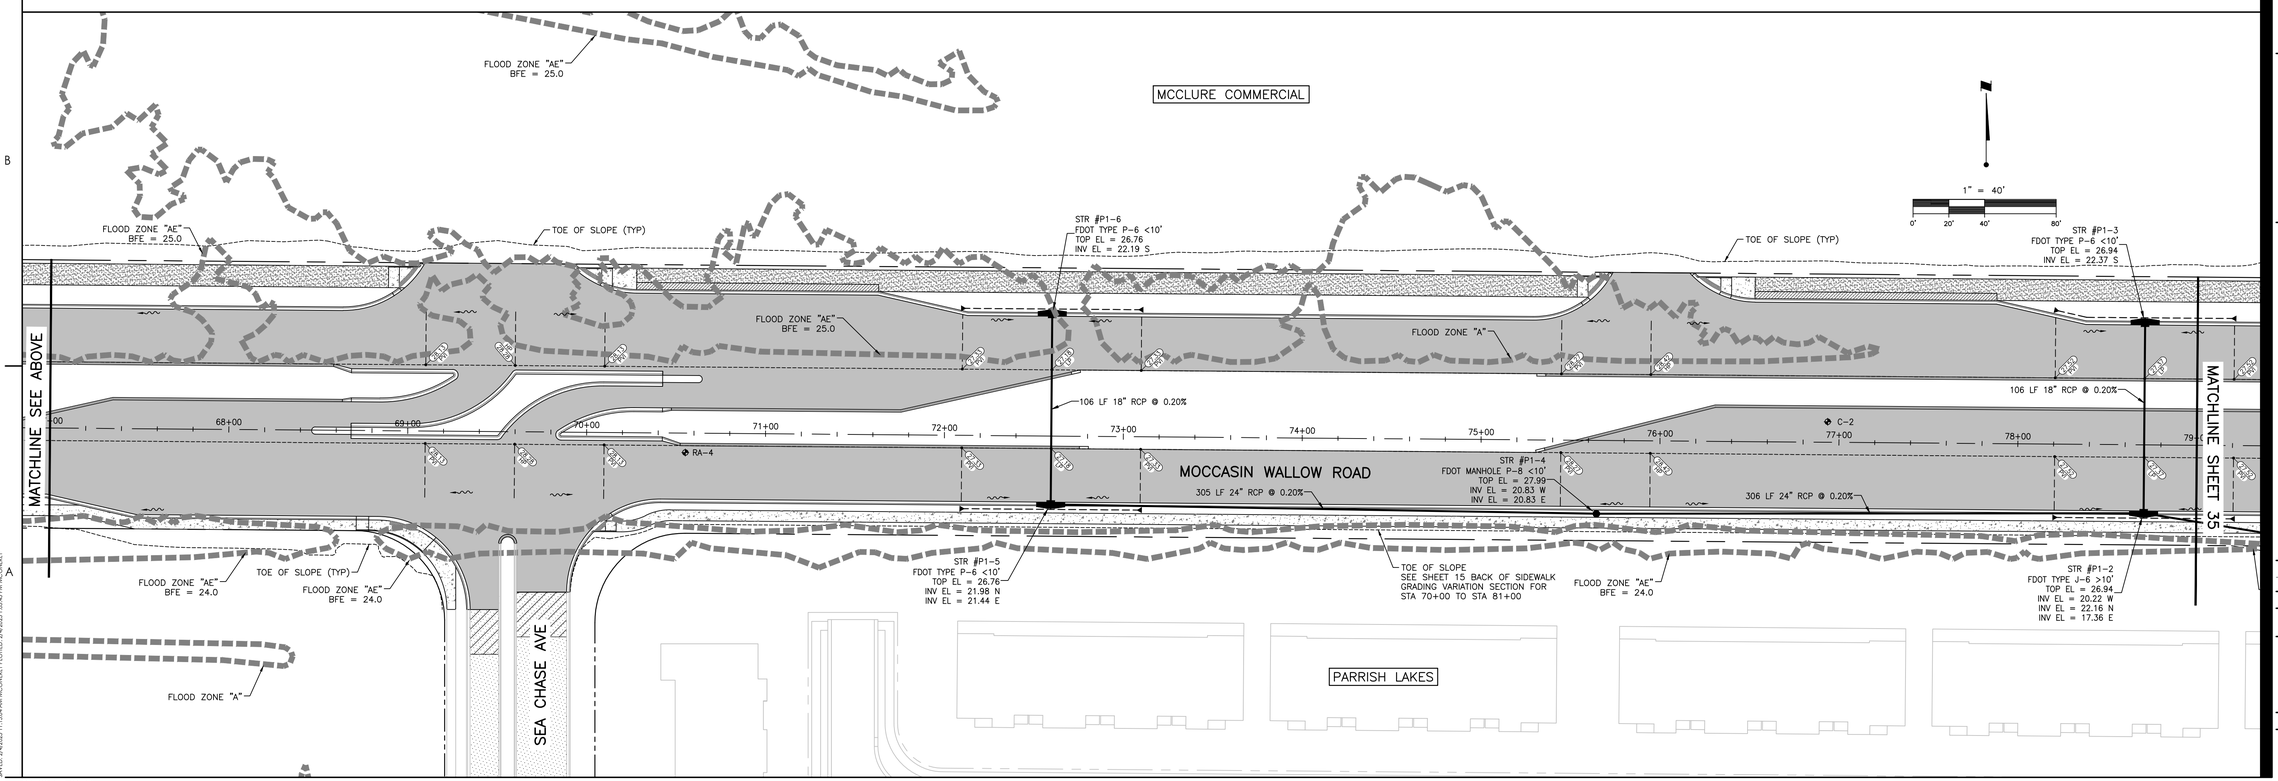

Stantec
Stantec Consulting Services Inc.
6920 Professional Parkway East
Sarasota FL 34240-8414
Tel (941) 907-3750
www.stantec.com

The Contractor shall verify and be responsible for all dimensions. DO NOT scale the drawing - any errors or omissions shall be reported to Stantec without delay. Copyright reserved. The information contained in this drawing is the property of Stantec. Unauthorized reproduction or use for any purpose other than that authorized by Stantec is forbidden.

Consultant

No.	By	Appd	YYYY.MM.DD
1	MSC		1/7/25
F	ADD TURN LANE		Revision

No.	By	Appd	YYYY.MM.DD

Issued

Permit/Seal

Client/Project
MANATEE COUNTY PUBLIC WORKS DEPARTMENT

MOCCASIN WALLOW ROAD SEGMENT 3

Project No.: 215617222

File Name: 215617222-01C-13BSD

Scale: 1" = 40'

Drawn	Dsgn.	Chkd.	02/2022 YYYY.MM.DD


Title
PAVING, GRADING AND DRAINAGE PLAN

Revision: Sheet: 34 of 148

Drawing No.
34

x:\215\active\215617222\civil\drawing\01c_cons\sheet_files\215617222-01c-13bd.v3.dwg
LAYED: 2/4/2025 11:55:04 AM MCCANN, T PLOTTED: 2/4/2025 11:55:43 PM MCCANN, T

ORIGINAL SHEET - ARCH D

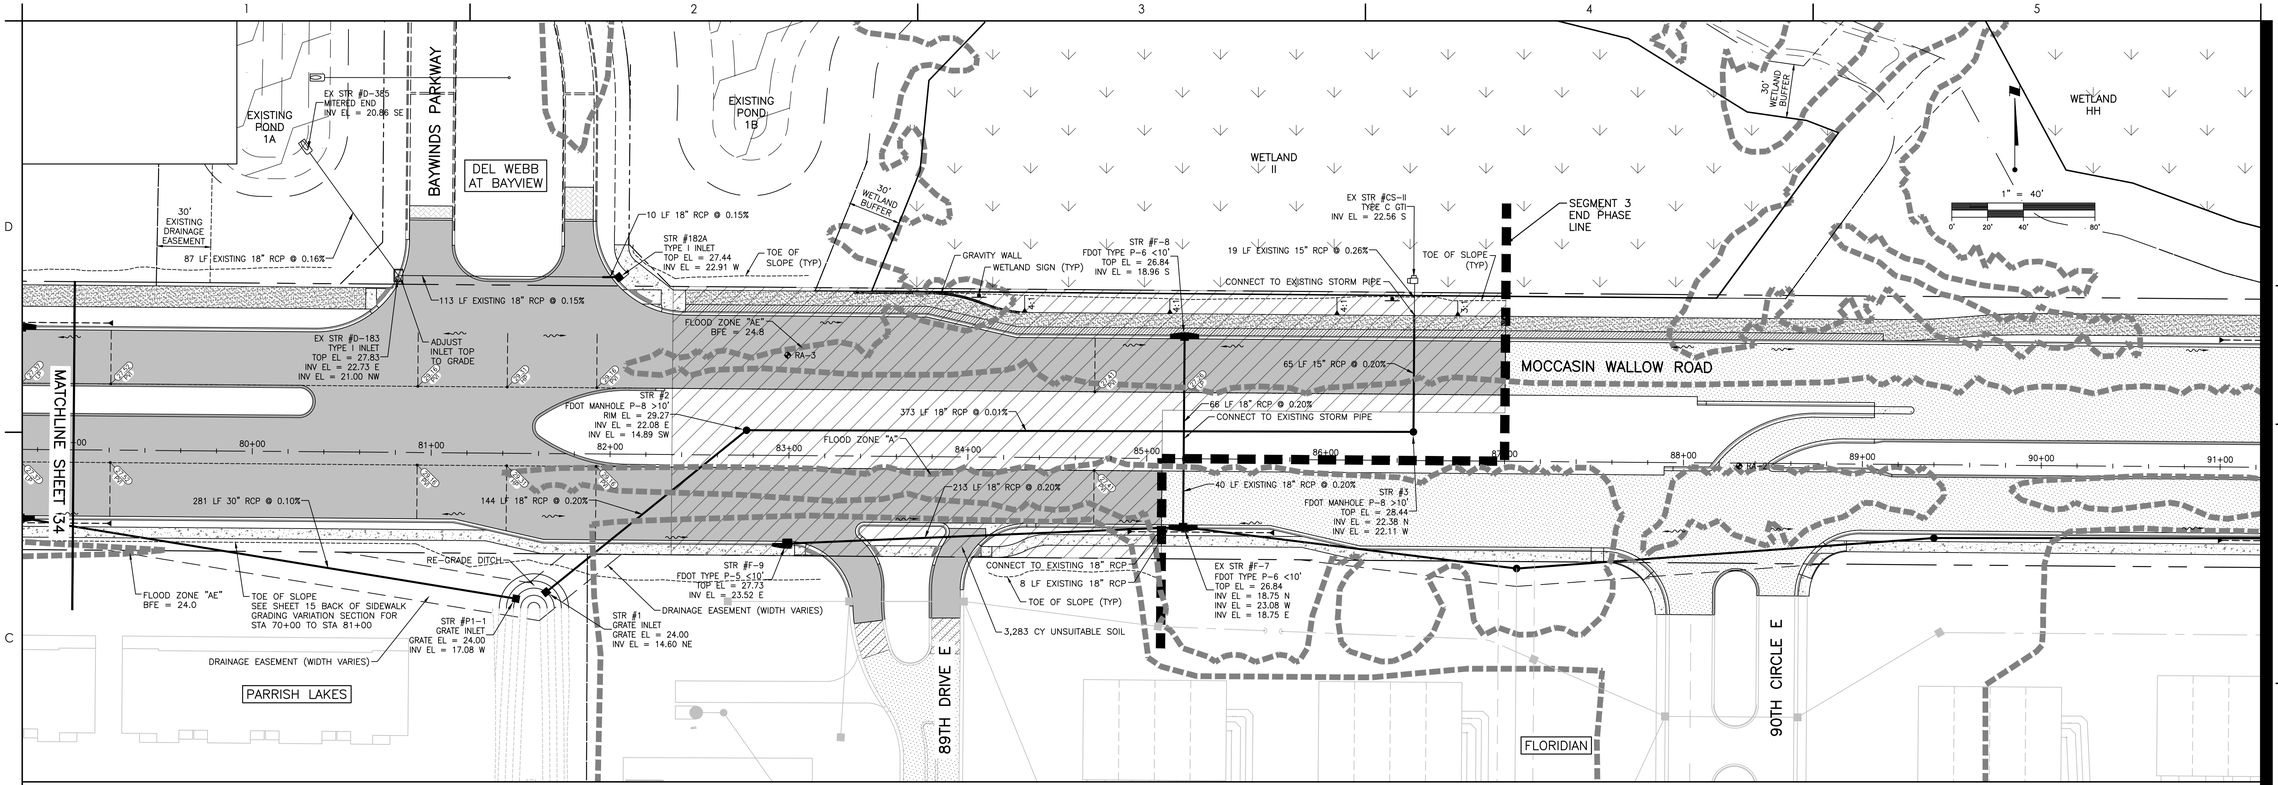

Stantec
Stantec Consulting Services Inc.
6920 Professional Parkway East
Sarasota FL 34240-8414
Tel (941) 907-6900
www.stantec.com

The Contractor shall verify and be responsible for all dimensions. DO NOT scale the drawing - any errors or omissions shall be reported to Stantec without delay. Copyright Reserved - The Intellectual Property contained in this document is the property of Stantec. Reproduction or use for any purpose other than that authorized by Stantec is forbidden.

Consultant

No.	By	Appd	YYYY.MM.DD
1	MSC	DMW	2025.01.07
2	MSC	DMW	2025.06.19

F--ADD UNSUIT SOIL
E--REV PHASE LINE.

Revision

Issued

Permit/Seal

Client/Project
MANATEE COUNTY PUBLIC WORKS DEPARTMENT

MOCCASIN WALLOW ROAD SEGMENT 3

Project No.: 215617222

File Name: 215617222-01C-1385D

Scale: 1" = 40'

Drawn	Dsgn.	Chkd.	02/2022 YYYY.MM.DD

Title
PAVING, GRADING AND DRAINAGE PLAN

Revision: Sheet: 35 of 148

Drawing No.
35

x:\215\p\active\215617222\civil\drawing\01c_const\sheet_files\215617222-01c-1385d\c0sht04
SAVED: 2/4/2025 11:15:04 AM ACCDAILY PLOTTED: 2/4/2025 11:16:00 PM AM DAILY

ORIGINAL SHEET - ARCH D

PARRISH LAKES

EXISTING SWALE

FLOOD ZONE "A"

FLOOD ZONE "AE"
BFE = 24.0

STR #CR1-3
FDOT TYPE P-6 <10'
TOP EL = 26.74
INV EL = 20.79 E

395 LF 30" RCP @ 0.20%

MOCCASIN WALLOW ROAD

56+00

57+00

54+00

59+00

PI: 1124+50.27

PI: 1130+25.27

CARTER ROAD

109+00

110+00

111+00

112+00

114+00

115+00

116+00

117+00

118+00

119+00

120+00

103 LF 18" RCP @ 0.20%

STR #CR1-2
FDOT TYPE P-6 <10'
TOP EL = 26.58
INV EL = 20.58 W
INV EL = 20.00 SE

23 LF 18" RCP @ 0.20%

STR #CR1-1
FDOT MANHOLE P-6 <10'
RIM EL = 26.05
INV EL = 19.95 NW
INV EL = 17.63 E

20' DRAINAGE EASEMENT

40 LF 18" RCP @ 2.43%

199 LF EXISTING 72" RCP @ 0.32%

EX STR #MO5-4
JUNCTION BOX
TOP EL = 23.54
INV EL = 16.65 W
INV EL = 12.15 N
INV EL = 12.15 S

62 LF EXISTING 72" RCP @ 0.25%

FLOOD ZONE "A"

STR #P2-1
FDOT MANHOLE J-8 >10'
TOP EL = 26.71
INV EL = 16.17 E
INV EL = 16.17 W
INV EL = 13.60 N
INV EL = 12.30 S

STR #P3-1
FDOT MANHOLE J-8 >10'
RIM EL = 26.67
INV EL = 18.59 W
INV EL = 16.97 N
INV EL = 16.43 E

70 LF 30" RCP @ 0.37%

303 LF 24" RCP @ 0.20%

102 LF 18" RCP @ 0.20%

237 LF 24" RCP @ 0.20%

241 LF 24" RCP @ 0.20%

100 LF 14" X 23" ERCP @ 0.20%

STR #P5-1
FDOT TYPE P-6 <10'
TOP EL = 26.29
INV EL = 22.37 N
INV EL = 20.90 W
INV EL = 17.58 S

STR #P5-2
FDOT TYPE P-6 <10'
TOP EL = 26.07
INV EL = 21.10 E

STR #P5-3
FDOT MANHOLE P-8 <10'
RIM EL = 28.45
INV EL = 22.84 N
INV EL = 22.84 S

STR #P5-4
FDOT TYPE P-6 <10'
TOP EL = 28.30
INV EL = 23.63 W
INV EL = 23.32 S

STR #P5-5
FDOT TYPE P-6 <10'
TOP EL = 28.09
INV EL = 23.83 N
INV EL = 23.83 E

EXISTING BERM

FLOOD ZONE "AE"
BFE = 25.0

FLOOD ZONE "AE"
BFE = 26.0

ROBINSON GATEWAY

MATCHLINE SEE BELOW

WETLAND 1A

WETLAND SIGN (TYP)

WETLAND IMPACT 0.84 AC

SECONDARY WETLAND IMPACT 0.13 AC

30' WETLAND BUFFER

MCCLURE COMMERCIAL

1" = 40'
0' 20' 40' 80'

MATCHLINE SEE ABOVE

254 LF 14" X 23" ERCP @ 0.20%

STR #P5-6
GRATE INLET
GRATE EL = 26.50
INV EL = 24.34 S

BERM

236 LF SWALE @ 0.21%

EXISTING SWALE

120+00

121+00

122+00

123+00

124+00

125+00

126+00

127+00

128+00

129+00

130+00

131+00

132+00

CARTER ROAD

101ST ST E

LEGEND

- EXISTING ASPHALT PAVEMENT
- PROPOSED ASPHALT PAVEMENT
- 1.5" MILL AND OVERLAY LIMITS
- UNSUITABLE SOIL LIMITS
- LAKE
- WETLAND
- WETLAND IMPACT AREA
- SECONDARY WETLAND IMPACT AREA
- FUTURE PROJECT (LINETYPE VARIES)

MCCLURE COMMERCIAL

DEL WEBB AT BAYVIEW

EXISTING LAKE

WETLAND X

Stantec
Stantec Consulting Services Inc.
6920 Professional Parkway East
Sarasota FL 34240-8414
Tel (941) 907-3900
www.stantec.com

The Contractor shall verify and be responsible for all dimensions. DO NOT scale the drawing - any errors or omissions shall be reported to Stantec without delay. Copyright reserved. The information contained in this drawing is the property of Stantec. Unauthorized reproduction or use for any purpose other than that authorized by Stantec is forbidden.

Consultant

No.	Revision	By	Appd	YYYY.MM.DD

No.	Issued	By	Appd	YYYY.MM.DD

Permit/Seal

Client/Project
MANATEE COUNTY PUBLIC WORKS DEPARTMENT
MOCCASIN WALLOW ROAD SEGMENT 3

Project No.: 215617222
File Name: 215617222-01C-1395D
Scale: 1" = 40'


Drawn	Dsgn.	Chkd.	02/2022 YYYY.MM.DD

Title
PAVING, GRADING AND DRAINAGE PLAN CARTER ROAD

Revision: Sheet: 36 of 148

Drawing No.
36

x:\215\active\215617222\civil\drawing\01c_const\sheet_files\215617222-01c-1395d\layout1
SAVED: 8/8/2024 1:12:54 PM by MCCOMER, TYLOR ID: 2410203 1:12:18 PM MCCOMER, TYLOR
ORIGINAL SHEET - ARCH D

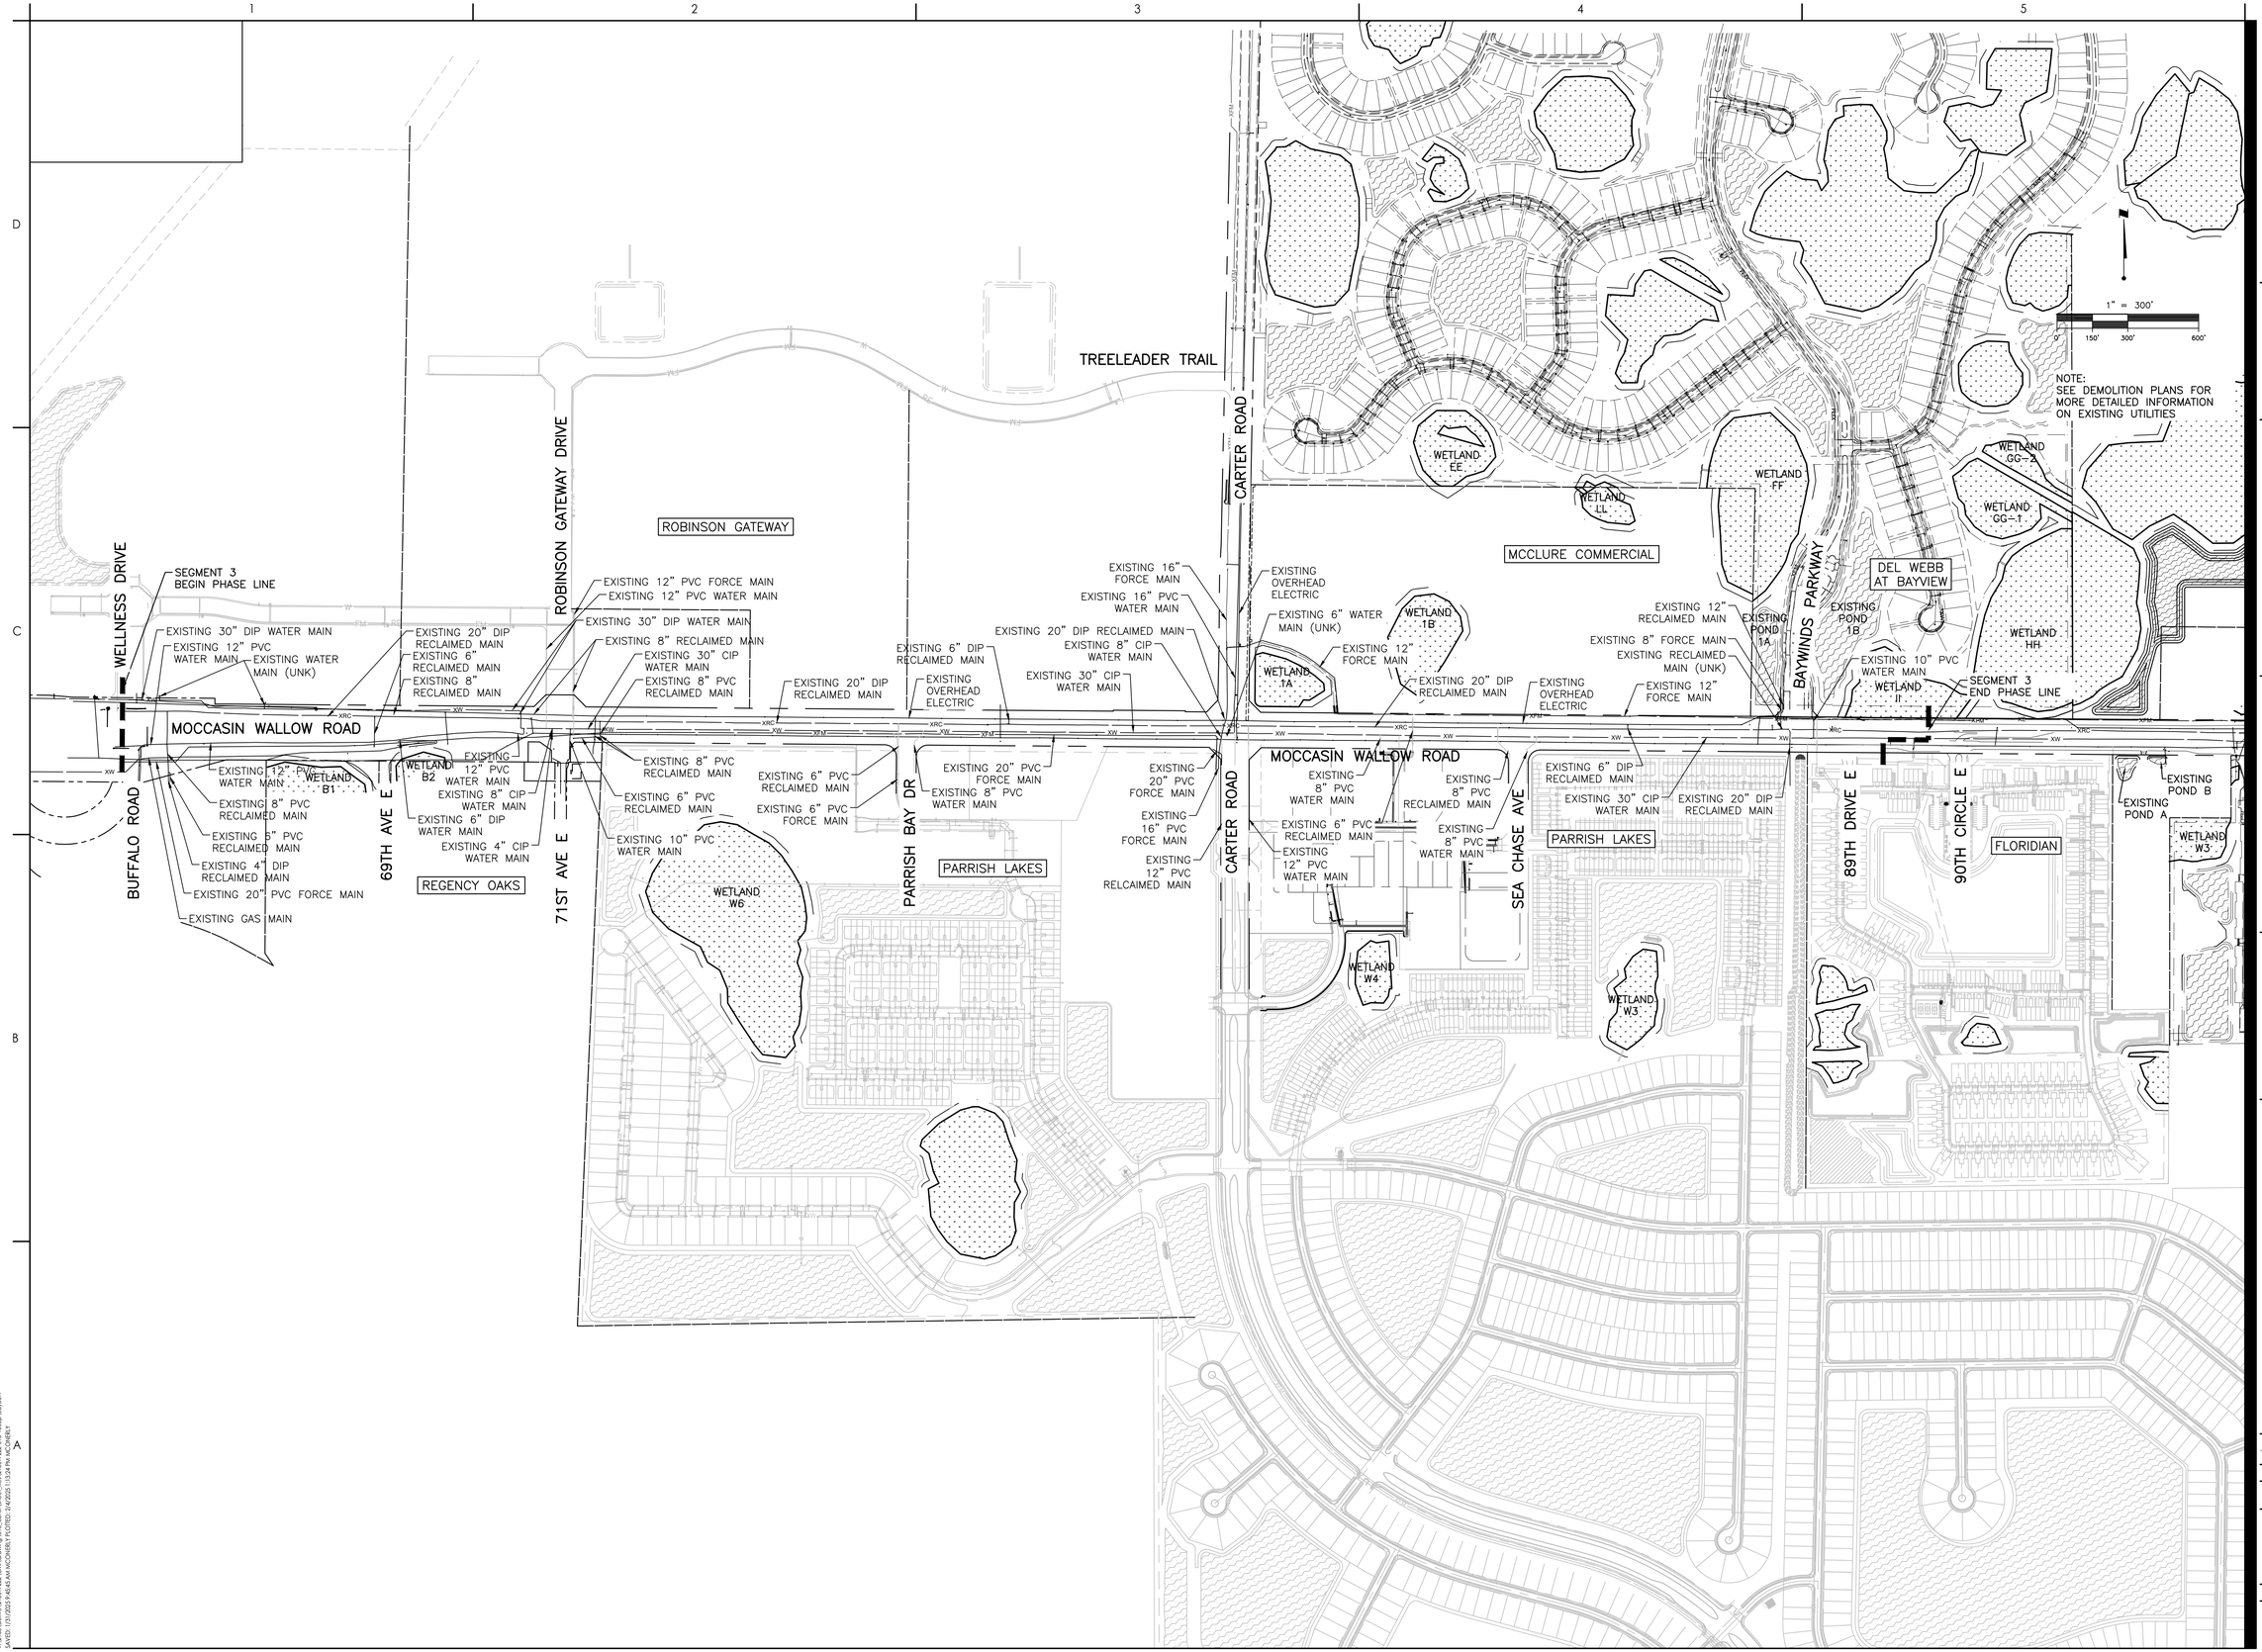

Stantec
Stantec Consulting Services Inc.
6920 Professional Parkway East
Sarasota FL 34240-8414
Tel (941) 907-3065
www.stantec.com

The Contractor shall verify and be responsible for all dimensions. DO NOT scale the drawing - any errors or omissions shall be reported to Stantec without delay. Copyright reserved. The information contained in this drawing is the property of Stantec. Reproduction or use for any purpose other than that authorized by Stantec is forbidden.

Consultant

Revision	By	Appd	YYYY.MM.DD
E - REV PHASE LINE	DMW		6/19/24

Issued	By	Appd	YYYY.MM.DD

Permit/Seal

Client/Project
MANATEE COUNTY PUBLIC WORKS DEPARTMENT

MOCCASIN WALLOW ROAD SEGMENT 3

Project No.: 215617222

File Name: 215617222-01C-150UP

Scale: 1" = 300'

Drawn	Dsgn.	Chkd.	02/2022 YYYY.MM.DD


Title
EXISTING UTILITY PLAN

Revision: Sheet: 37 of 148

Drawing No.
37

v:\215\active\215617222\civil\drawing\01c_civil\sheet files\215617222-01c-150up1.dwg
LAYER: 1:31/2023 7:43:43 AM MCCRAE, PLOTTED: 2/6/2023 11:12:24 PM, AM, DWG, T

ORIGINAL SHEET - ARCH D

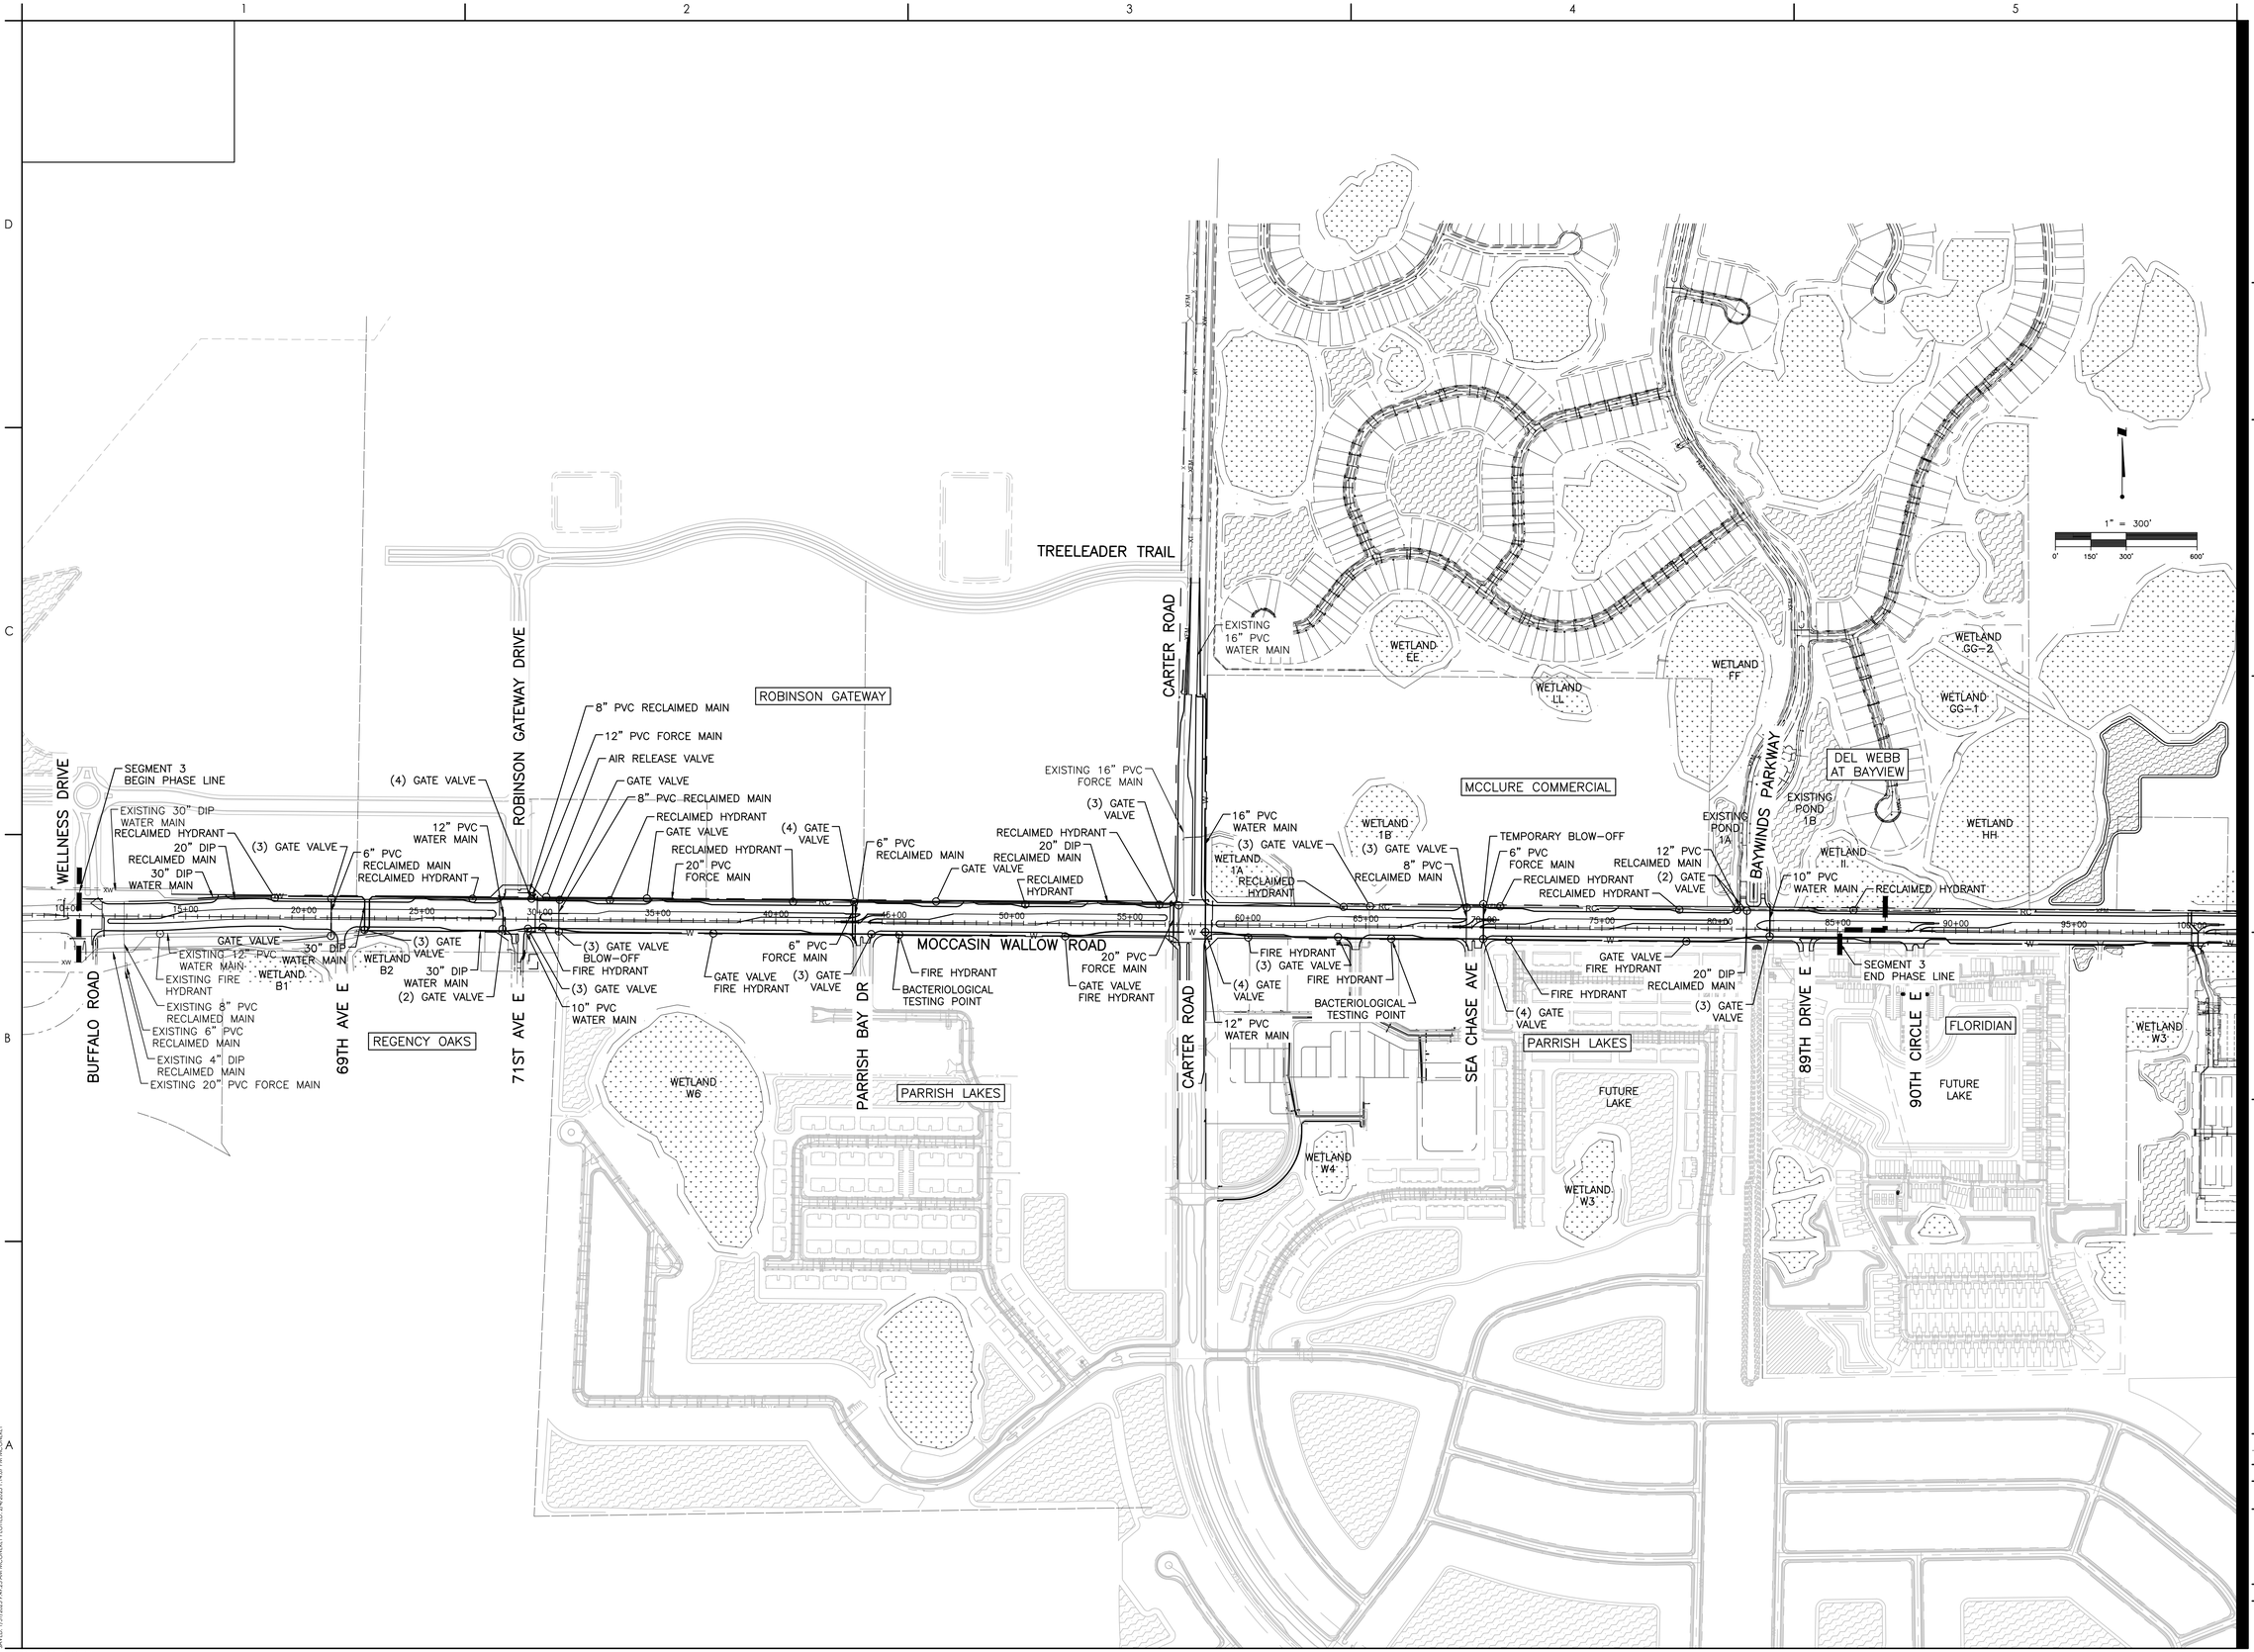

Stantec
Stantec Consulting Services Inc.
6920 Professional Parkway East
Sarasota FL 34240-8414
Tel (941) 907-3900
www.stantec.com

The Contractor shall verify and be responsible for all dimensions. DO NOT scale the drawing - any errors or omissions shall be reported to Stantec without delay. The Copyright and intellectual property rights in this document belong to Stantec. Any reproduction or use for any purpose other than that authorized by Stantec is forbidden.

Consultant

Revision	By	Appd	YYYY.MM.DD
E - REV PHASE LINE	DMW		6/19/24

Issued

Permit/Seal

Client/Project
MANATEE COUNTY PUBLIC WORKS DEPARTMENT

MOCCASIN WALLOW ROAD SEGMENT 3

Project No.: 215617222
File Name: 215617222-01C-151UP
Scale: 1" = 300'

Drawn	Dsgn.	Chkd.	02/2022 YYYY.MM.DD

Title
MASTER UTILITY PLAN

Revision: Sheet: 38 of 148
Drawing No.
38

ORIGINAL SHEET - ARCH D

Stantec

Stantec Consulting Services Inc.
6920 Professional Parkway East
Sarasota FL 34240-8414
Tel (941) 907-3900
www.stantec.com

The Contractor shall verify and be responsible for all dimensions. DO NOT scale the drawing - any errors or omissions shall be reported to Stantec without delay. The Copyrights to all designs and drawings are the property of Stantec. Reproduction or use for any purpose other than that authorized by Stantec is forbidden.

Consultant

No.	Revision	By	Appd	YYYY.MM.DD
E	REV PHASE LINE.	DMW		6/19/24
		By	Appd	YYYY.MM.DD

Issued

Permit/Seal

Client/Project
MANATEE COUNTY PUBLIC WORKS DEPARTMENT

MOCCASIN WALLOW ROAD SEGMENT 3

Project No.: 215617222

File Name: 215617222-01C-200ST

Scale: 1" = 300'

Drawn	Dsgn.	Chkd.	02/2022 YYYY.MM.DD

Title
PLAN AND PROFILE KEY SHEET

Revision: Sheet: 39 of 148

Drawing No.
39

ORIGINAL SHEET - ARCH D

WELLNESS DRIVE

BUFFALO ROAD

MOCCASIN WALLOW ROAD

ROBINSON GATEWAY

MATCHLINE SHEET 41

MATCHLINE STA 13+50

???

EXISTING FIBER OPTIC (TO REMAIN)

EXISTING MAST ARM (TO REMAIN)

297 LF EXISTING 30" RCP @ 0.10%

EXISTING WATER MAIN (TO REMAIN)

EXISTING 30" DIP WATER MAIN (TO REMAIN)

EXISTING FIBER OPTIC VAULT (TO REMAIN)

REMOVE EXISTING MITERED END AND REPLACE WITH GRATE INLET

STR #3-1M
GRATE INLET
GRATE EL = 25.30
INV EL = 21.85 W

1" = 20'
0' 10' 20' 40'

CONNECT TO EXISTING 20" DIP RECLAIMED MAIN

20" DIP RECLAIMED MAIN

SHARED USE PATH & BUFFER

HANDICAP RAMP PER FDOT INDEX 522-002 (CR-A)

EXISTING 8" GATE VALVE (ADJUST TO GRADE)

STREET LIGHT (TYP)

EXISTING 20" DIP RECLAIMED MAIN (TO REMAIN)

EX STR #3-1V
STORM MH
RIM EL = 27.85
INV EL = 15.27 SE
INV EL = 15.27 N

CONNECT TO EXISTING MANHOLE

CONSTRUCT STORM SEWER UNDER EXISTING RECLAIMED MAIN 12" MINIMUM CLEARANCE

24 LF 42" RCP @ 0.40%

71 LF 42" RCP @ 0.40%

STR #3-1L
FDOT MANHOLE J-8 >10'
RIM EL = 27.79
INV EL = 15.37 E
INV EL = 15.37 NW

STR #3-1J
FDOT TYPE J-6 >10'
TOP EL = 28.50
INV EL = 23.53 S
INV EL = 16.60 E
INV EL = 15.65 W

367 LF 36" RCP @ 0.20%

TYPE "F" CURB

63' ASPHALT PAVEMENT

CONSTRUCT STORM SEWER UNDER EXISTING RECLAIMED MAIN 12" MINIMUM CLEARANCE

EXISTING 8" PVC RECLAIMED MAIN IN 16" CASING (TO REMAIN)

115 LF 18" RCP @ 0.20%

PROFILE GRADE LINE NORTH

CONSTRUCTION BASELINE

TYPE "AB" MOD CURB

STR #3-1K
FDOT TYPE P-6 <10'
TOP EL = 28.83
INV EL = 23.76 N
UNDERDRAIN INV EL = 23.98

PROFILE GRADE LINE SOUTH

30' ASPHALT PAVEMENT

HANDICAP RAMP PER FDOT INDEX 522-002 (CR-A)

50 LF 6" TYPE "C" UNDERDRAIN

CLEANOUT

50 LF 6" TYPE "C" UNDERDRAIN

CLEANOUT

TYPE "F" CURB

6' CONCRETE SIDEWALK

STREET LIGHT (TYP)

EXISTING 8" PVC RECLAIMED MAIN & GATE VALVE (TO REMAIN)

EXISTING 12" PVC WATER MAIN (TO REMAIN)

EXISTING 12" DIP WATER MAIN & GATE VALVE (TO REMAIN)

EXISTING MAST ARM, HANDHOLE & ELECTRIC VAULT (TO REMAIN)

EXISTING VAULT (TO REMAIN)

EXISTING 20" FORCE MAIN (TO REMAIN)

EXISTING HEADWALL (TO REMAIN)

HANDRAIL PER FDOT 516-062

EXISTING WALL (TO REMAIN)

5' CONCRETE SIDEWALK

EXISTING SWALE

PVI STA = 11+45.51
PVI ELEV = 29.41

PVI STA = 12+13.27
PVI ELEV = 29.26

PVI STA = 12+53.27
PVI ELEV = 29.38

NORTH & SOUTH PROFILE GRADE LINE

-0.22%

0.30%

0.40%

EXISTING GROUND±

CONNECT TO EXISTING RECLAIMED MAIN

20" DIP RECLAIMED MAIN

*EXISTING 20" DIP RECLAIMED MAIN

18" RCP

*EXISTING 8" RECLAIMED MAIN IN 16" CASING @ EXISTING WATER MAIN CONFLICT

12" MIN CLR

*EXISTING 12" PVC WATER MAIN

36" RCP @ RECLAIMED CONFLICT

42" RCP @ RECLAIMED CONFLICT

*EXISTING 30" DIP WATER MAIN

*EXISTING 20" PVC FORCE MAIN

*** CONTRACTOR TO VERIFY DEPTH AND SIZES OF EXISTING UTILITIES PRIOR TO COMMENCEMENT OF CONSTRUCTION AND MAINTAIN A 12" MINIMUM CLEARANCE FROM ALL PROPOSED UTILITY MAINS**

NOTE: 36" MINIMUM COVER IS REQUIRED ON ALL GRAVITY SEWER MAINS, RECLAIMED MAINS, FORCE MAINS AND POTABLE WATER MAINS UNLESS DUCTILE IRON

9+00 10+00 11+00 12+00 13+00

Stantec
Stantec Consulting Services Inc.
6920 Professional Parkway East
Sarasota FL 34240-8414
Tel (941) 907-6900
www.stantec.com

The Contractor shall verify and be responsible for all dimensions. DO NOT scale the drawing - any errors or omissions shall be reported to Stantec without delay. Copyright reserved. The information contained in this drawing is the property of Stantec. Unauthorized reproduction or use for any purpose other than that authorized by Stantec is forbidden.

Consultant

No.	Revision	By	Appd	YYYY.MM.DD
1	F-REV RECLAIM. ADD 3-1L & 3-1M	MSC		1/7/25

No.	Issued	By	Appd	YYYY.MM.DD

Permit/Seal

Client/Project
MANATEE COUNTY PUBLIC WORKS DEPARTMENT

MOCCASIN WALLOW ROAD SEGMENT 3

Project No.: 215617222

File Name: 215617222-01C-201ST

Scale: HORZ: 1" = 20' VERT: 1" = 2'

Drawn	Dsgn.	Chkd.	02/2022 YYYY.MM.DD

Title
PLAN AND PROFILE

Revision: Sheet: 40 of 148

Drawing No.
40

V:\215\active\215617222\civil\drawing\01c_construction\sheet_files\215617222-01c-201.dwg
SAVED: 2/4/2025 11:38:53 AM MCORKEY PLOTTED: 2/4/2025 1:56:34 PM MCORKEY

ORIGINAL SHEET - ARCH D

ROBINSON GATEWAY

1" = 20'
0' 10' 20' 40'

10' UTILITY EASEMENT
RIGHT-OF-WAY LINE
EXISTING 30" DIP WATER MAIN (TO REMAIN)
CONNECT TO EXISTING 30" DIP WATER MAIN
12' SHARED USE PATH
20" DIP RECLAIMED MAIN
30" DIP WATER MAIN
STREET LIGHT (TYP)
V.V.H.003 TOP EL = 21.24
SHARED USE PATH & BUFFER
367 LF 36" RCP @ 0.20%
STR #3-11 FDOT MANHOLE J-8 >10' RIM EL = 30.28 INV EL = 17.34 E INV EL = 17.34 W
TYPE "F" CURB
41' ASPHALT PAVEMENT
322 LF 36" RCP @ 0.20%
MATCHLINE SHEET 40
MATCHLINE SHEET 42
63' ASPHALT PAVEMENT
PROFILE GRADE LINE NORTH
5' CURB TAPER
CONSTRUCTION BASELINE
14+00 15+00 16+00 17+00 18+00
MOCCASIN WALLOW ROAD
35' ASPHALT PAVEMENT
TYPE "AB" MOD CURB
PROFILE GRADE LINE SOUTH
EXISTING FIRE HYDRANT (TO REMAIN)
6' CONCRETE SIDEWALK
EXISTING 12" PVC WATER MAIN (TO REMAIN)
EXISTING 20" FORCE MAIN (TO REMAIN)
EXISTING GAS MAIN (TO REMAIN)

PVI STA = 15+10.74
PVI ELEV = 30.41
PVI STA = 15+60.74
PVI ELEV = 30.56
PVI STA = 16+10.74
PVI ELEV = 30.41
NORTH & SOUTH PROFILE GRADE LINE
0.40%
0.30%
-0.30%
-0.48%
EXISTING GROUND±
20" DIP RECLAIMED MAIN
*EXISTING 12" PVC WATER MAIN
*EXISTING 30" DIP WATER MAIN
CONNECT TO EXISTING WATER MAIN
30" DIP WATER MAIN
*EXISTING 20" PVC FORCE MAIN
MATCHLINE STA 13+50
MATCHLINE STA 18+50

NOTE: 36" MINIMUM COVER IS REQUIRED ON ALL GRAVITY SEWER MAINS, RECLAIMED MAINS, FORCE MAINS AND POTABLE WATER MAINS UNLESS DUCTILE IRON

* CONTRACTOR TO VERIFY DEPTH AND SIZES OF EXISTING UTILITIES PRIOR TO COMMENCEMENT OF CONSTRUCTION AND MAINTAIN A 12" MINIMUM CLEARANCE FROM ALL PROPOSED UTILITY MAINS

ORIGINAL SHEET - ARCH D

Stantec
Stantec Consulting Services Inc.
6920 Professional Parkway East
Sarasota FL 34240-8414
Tel (941) 907-3065
www.stantec.com

The Contractor shall verify and be responsible for all dimensions. DO NOT scale the drawing - any errors or omissions shall be reported to Stantec without delay. Copyright reserved. The information contained in this drawing is the property of Stantec. Reproduction or use for any purpose other than that authorized by Stantec is forbidden.

Consultant

No.	Revision	By	Appd	YYYY.MM.DD

No.	Issued	By	Appd	YYYY.MM.DD

Permit/Seal

Client/Project
MANATEE COUNTY PUBLIC WORKS DEPARTMENT
MOCCASIN WALLOW ROAD SEGMENT 3


Project No.: 215617222
File Name: 215617222-01C-201ST
Scale: HORZ: 1" = 20' VERT: 1" = 2'


Drawn	Dsgn.	Chkd.	02/2022 YYYY.MM.DD

Title
PLAN AND PLOT

Revision: Sheet: 41 of 148
Drawing No.
41

v:\215\active\215617222\civil\drawing\01c_civil\sheet files\215617222-01c-201h.dwg
SAVED: 2/4/2022 11:36:53 AM MCCRAE, FLOYD PLOTTED: 2/4/2022 11:36:44 PM AM CRAE, FLOYD

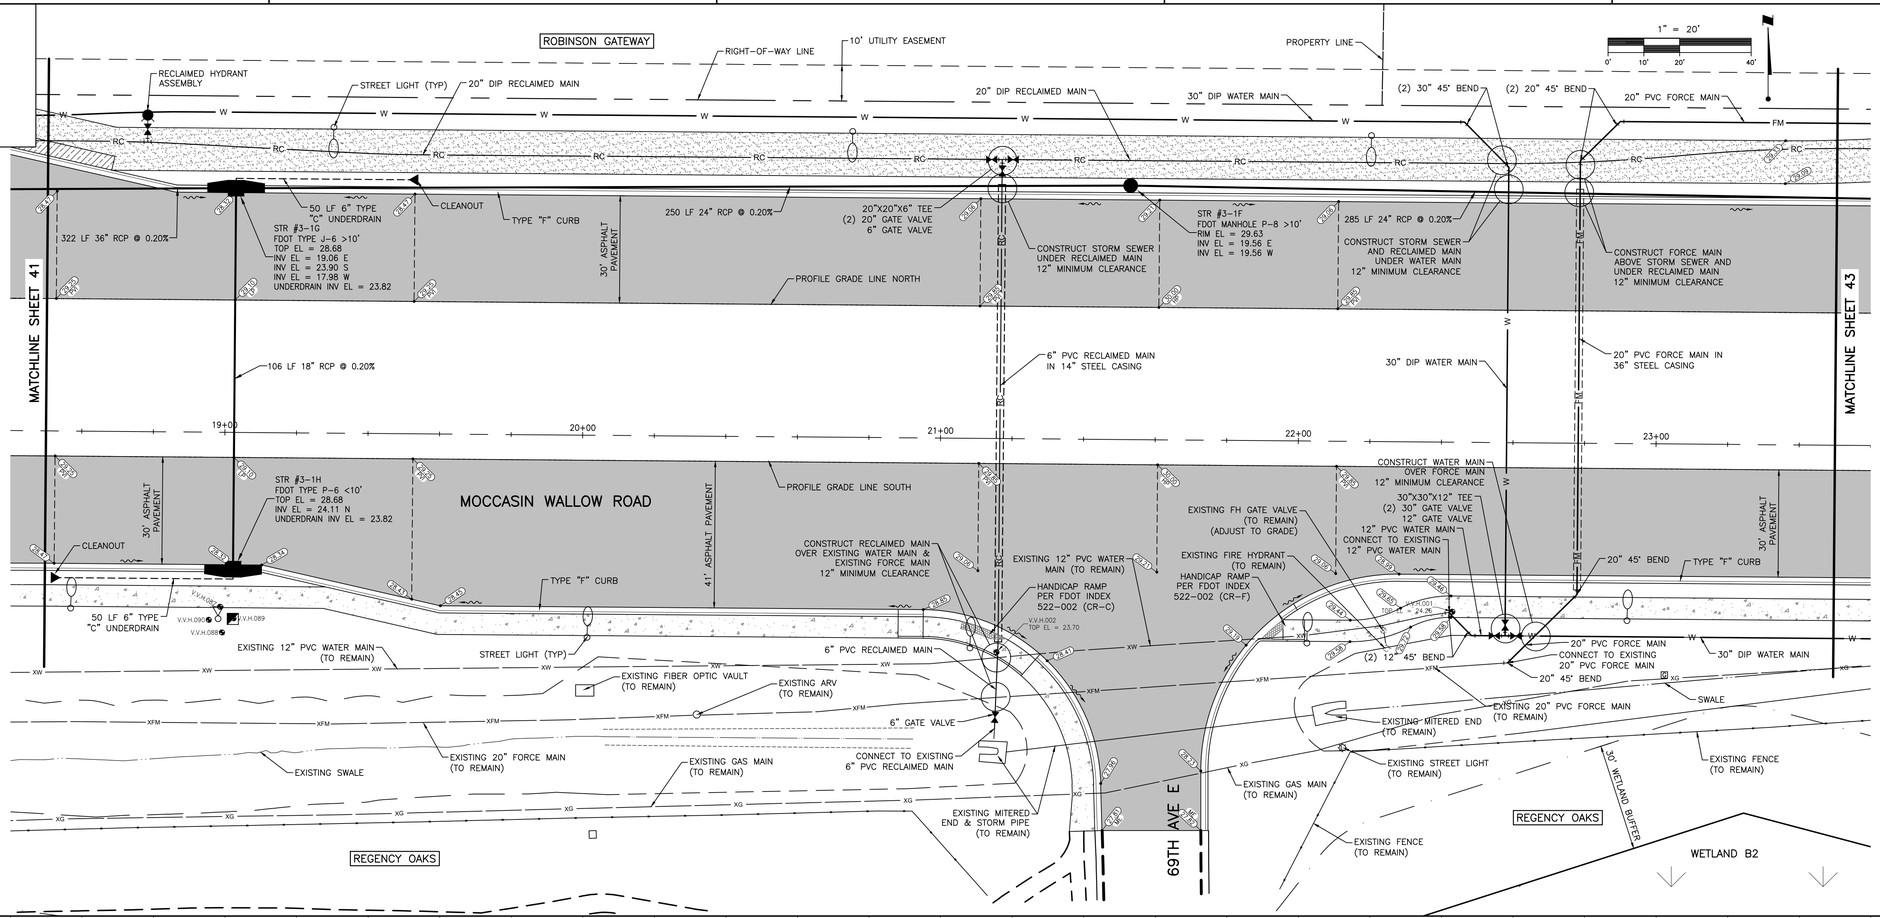

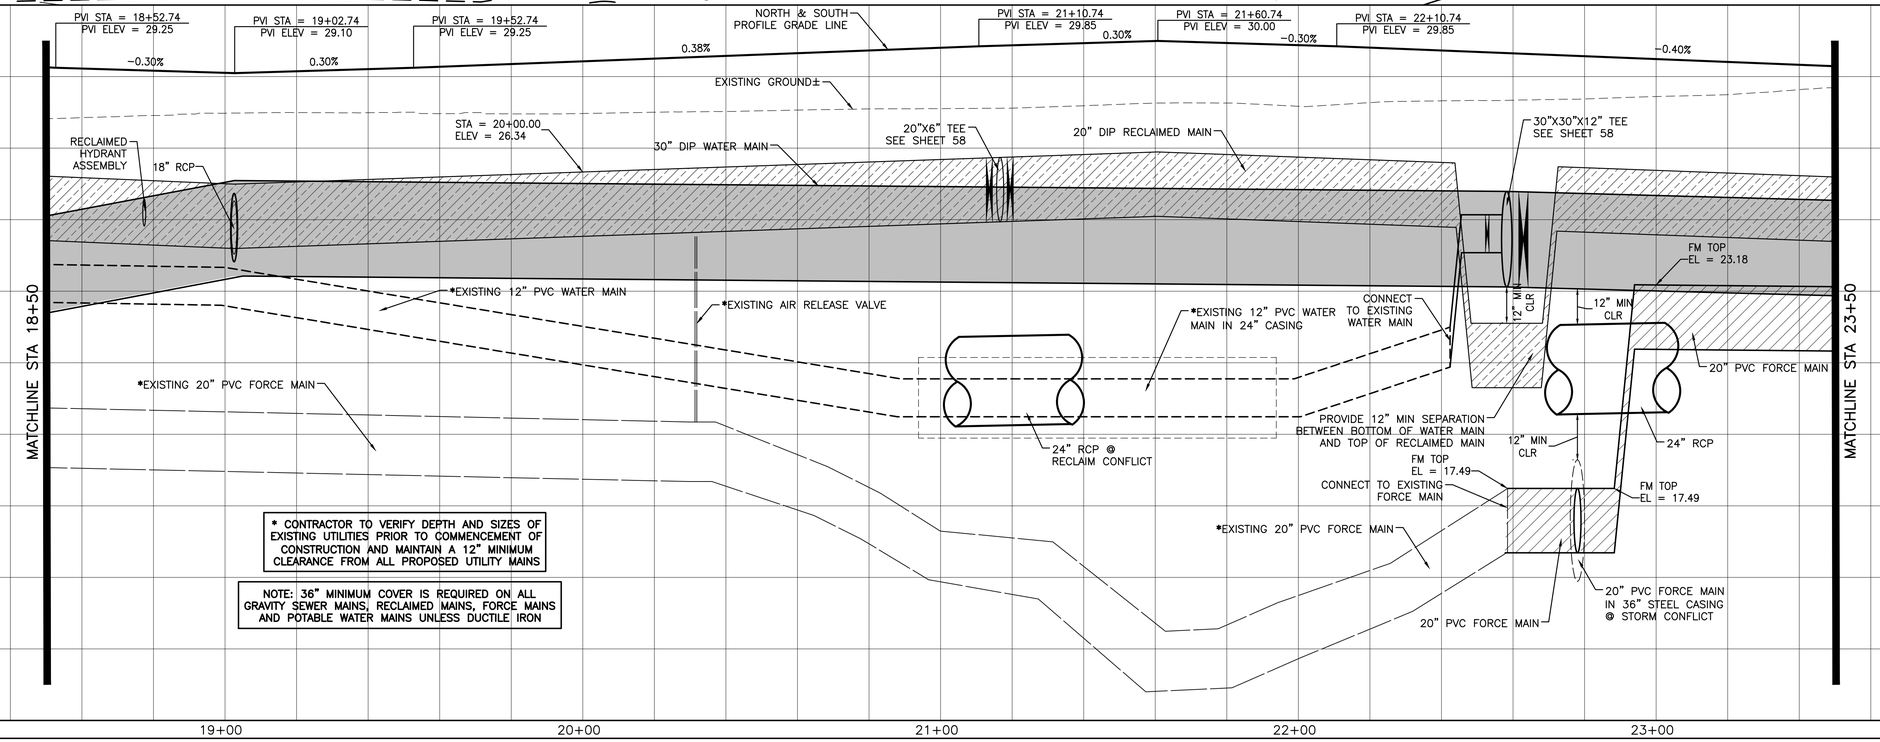

* CONTRACTOR TO VERIFY DEPTH AND SIZES OF EXISTING UTILITIES PRIOR TO COMMENCEMENT OF CONSTRUCTION AND MAINTAIN A 12" MINIMUM CLEARANCE FROM ALL PROPOSED UTILITY MAINS

NOTE: 36" MINIMUM COVER IS REQUIRED ON ALL GRAVITY SEWER MAINS, RECLAIMED MAINS, FORCE MAINS AND POTABLE WATER MAINS UNLESS DUCTILE IRON

I:\215617222\civil\215617222-civil-drawing-001c_corr\sheet_files\215617222-01C-201H.dwg
LAYED: 2/4/2025 11:36:35 AM MICHAEL.FLOYD 2/4/2025 1:31:56 PM by MICHAEL.FLOYD
ORIGINAL SHEET - ARCH D

Stantec
Stantec Consulting Services Inc.
6920 Professional Parkway East
Sarasota FL 34240-8414
Tel (941) 907-3065
www.stantec.com

The Contractor shall verify and be responsible for all dimensions. DO NOT scale the drawing - any errors or omissions shall be reported to Stantec without delay. Copyright reserved. The information contained in this drawing is the property of Stantec. Reproduction or use for any purpose other than that authorized by Stantec is forbidden.

Consultant

No.	By	Appd	YYYY.MM.DD	Revision
1				
2				
3				

No.	By	Appd	YYYY.MM.DD	Issued
1				
2				
3				

Permit/Seal

Client/Project
MANATEE COUNTY PUBLIC WORKS DEPARTMENT
MOCCASIN WALLOW ROAD SEGMENT 3

Project No.: 215617222
File Name: 215617222-01C-201ST
Scale: HORZ: 1" = 20' VERT: 1" = 2'

Drawn	Dsgn.	Chkd.	02/2022 YYYY.MM.DD

Title
PLAN AND PROFILE

Revision: Sheet: 42 of 148
Drawing No.
42

ROBINSON GATEWAY

1" = 20'
0' 10' 20' 40'

20" PVC FORCE MAIN IN 36" STEEL CASING
HANDICAP RAMP PER FDOT INDEX 522-002 (CR-F)
HANDICAP RAMP PER FDOT INDEX 522-002 (CR-G)
10' UTILITY EASEMENT
STREET LIGHT (TYP)
RECLAIMED HYDRANT ASSEMBLY
EXISTING 12" PVC WATER MAIN
TRAFFIC SIGNAL MAST ARM
20" PVC FORCE MAIN
20" DIP RECLAIMED MAIN
285 LF 24" RCP @ 0.20%
TYPE "F" CURB
30' ASPHALT PAVEMENT
STR #3-1E
FDOT TYPE P-5 <10'
TOP EL = 28.52
INV EL = 22.23 E
INV EL = 20.13 W
149 LF 24" RCP @ 0.20%
STR #3-1D
FDOT TYPE P-6 <10'
TOP EL = 27.64
INV EL = 22.53 S
INV EL = 22.53 W
41' ASPHALT PAVEMENT
TYPE "F" CURB
30' ASPHALT PAVEMENT
HANDICAP RAMP PER FDOT INDEX 522-002 (CR-A)
CONSTRUCT FORCE MAIN UNDER WATER MAIN 12" MINIMUM CLEARANCE
EXISTING 12" GATE VALVE
CONNECT TO EXISTING 12" DIP WATER MAIN
PROFILE GRADE LINE NORTH
5' CURB TAPER
120 LF 24" RCP @ 0.25%
MATCHLINE SHEET 42
MATCHLINE SHEET 44
5' CURB TAPER
TYPE "AB" MOD CURB
12" DIP WATER MAIN
CONSTRUCTION BASELINE
24+00
25+00
26+00
27+00
28+00
30"X30"X12" TEE
(2) 30" GATE VALVE
12" GATE VALVE
STR #1-3
FDOT MANHOLE P-8 <10'
RIM EL = 29.81
INV EL = 24.95 SE
INV EL = 24.95 W
HANDICAP RAMP PER FDOT INDEX 522-002 (CR-C)
30" GATE VALVE
10' UTILITY EASEMENT
MOCCASIN WALLOW ROAD
30' ASPHALT PAVEMENT
41' ASPHALT PAVEMENT
STR #3-1C
FDOT TYPE P-6 <10'
TOP EL = 27.94
INV EL = 22.83 N
UNDERDRAIN INV EL = 23.44
50 LF 6" TYPE "C" UNDERDRAIN
CLEANOUT
PROFILE GRADE LINE SOUTH
52' ASPHALT PAVEMENT
TYPE "F" CURB
30" DIP WATER MAIN
STREET LIGHT (TYP)
30" DIP WATER MAIN
EXISTING ELECTRIC POLE (TO REMAIN)
EXISTING FENCE (TO REMAIN)
STR #1-4
FDOT MANHOLE P-8 <10'
TOP EL = 29.13
INV EL = 24.83 E
INV EL = 25.59 S
6.2' EXISTING DRAINAGE EASEMENT
58 LF 19" X 30" ERCP @ 0.20%
17.5' EXISTING DRAINAGE EASEMENT
67 LF 19" X 30" ERCP @ 0.20%
83 LF EXISTING 24" RCP @ 0.12%
EXISTING ELECTRIC POLE (TO REMAIN)
EXISTING FENCE (TO REMAIN)
WETLAND BUFFER LINE
REGENCY OAKS

PVI STA = 25+35.74
PVI ELEV = 28.55
PVI STA = 25+85.74
PVI ELEV = 28.40
PVI STA = 26+35.75
PVI ELEV = 28.55
-0.40%
-0.30%
0.30%
0.69%
NORTH & SOUTH PROFILE GRADE LINE
EXISTING GROUND±
30" DIP WATER MAIN
RECLAIMED HYDRANT ASSEMBLY
24" RCP
20" DIP RECLAIMED MAIN
30"X12" TEE SEE SHEET 58A
MATCHLINE STA 23+50
MATCHLINE STA 28+50
20" PVC FORCE MAIN
FM TOP EL = 23.08
FM TOP EL = 22.99
20" PVC FORCE MAIN IN 36" STEEL CASING
20" PVC FORCE MAIN
FM TOP EL = 22.90
FM TOP EL = 22.80
FM TOP EL = 22.71
20" PVC FORCE MAIN

* CONTRACTOR TO VERIFY DEPTH AND SIZES OF EXISTING UTILITIES PRIOR TO COMMENCEMENT OF CONSTRUCTION AND MAINTAIN A 12" MINIMUM CLEARANCE FROM ALL PROPOSED UTILITY MAINS

NOTE: 36" MINIMUM COVER IS REQUIRED ON ALL GRAVITY SEWER MAINS, RECLAIMED MAINS, FORCE MAINS AND POTABLE WATER MAINS UNLESS DUCTILE IRON

ORIGINAL SHEET - ARCH D

Stantec
Stantec Consulting Services Inc.
6920 Professional Parkway East
Sarasota FL 34240-8414
Tel (941) 907-6900
www.stantec.com

The Contractor shall verify and be responsible for all dimensions. DO NOT scale the drawing - any errors or omissions shall be reported to Stantec without delay. Copyright reserved. The information contained in this drawing is the property of Stantec. Unauthorized reproduction or use for any purpose other than that authorized by Stantec is forbidden.

Consultant

Revision	F-REV TURN LANE	MSC	1/3/25
Issued	By	Appd	YYYY.MM.DD

Permit/Seal

Client/Project
MANATEE COUNTY PUBLIC WORKS DEPARTMENT
MOCCASIN WALLOW ROAD SEGMENT 3


Project No.: 215617222
File Name: 215617222-01C-2015T
Scale: HORZ: 1" = 20' VERT: 1" = 2'

Drawn	Dsgn.	Chkd.	02/2022
			YYYY.MM.DD

Title
PLAN AND PROFILE

Revision: Sheet: 43 of 148
Drawing No.
43

x:\215617222\civil\drawing\01c_cons\sheet_files\215617222-01c-2015t\Layout4
LAYOUT: 2 2/4/2025 11:36:53 AM MICHAEL.PLOTTED: 2/4/2025 12:37:25 PM by MICHAEL

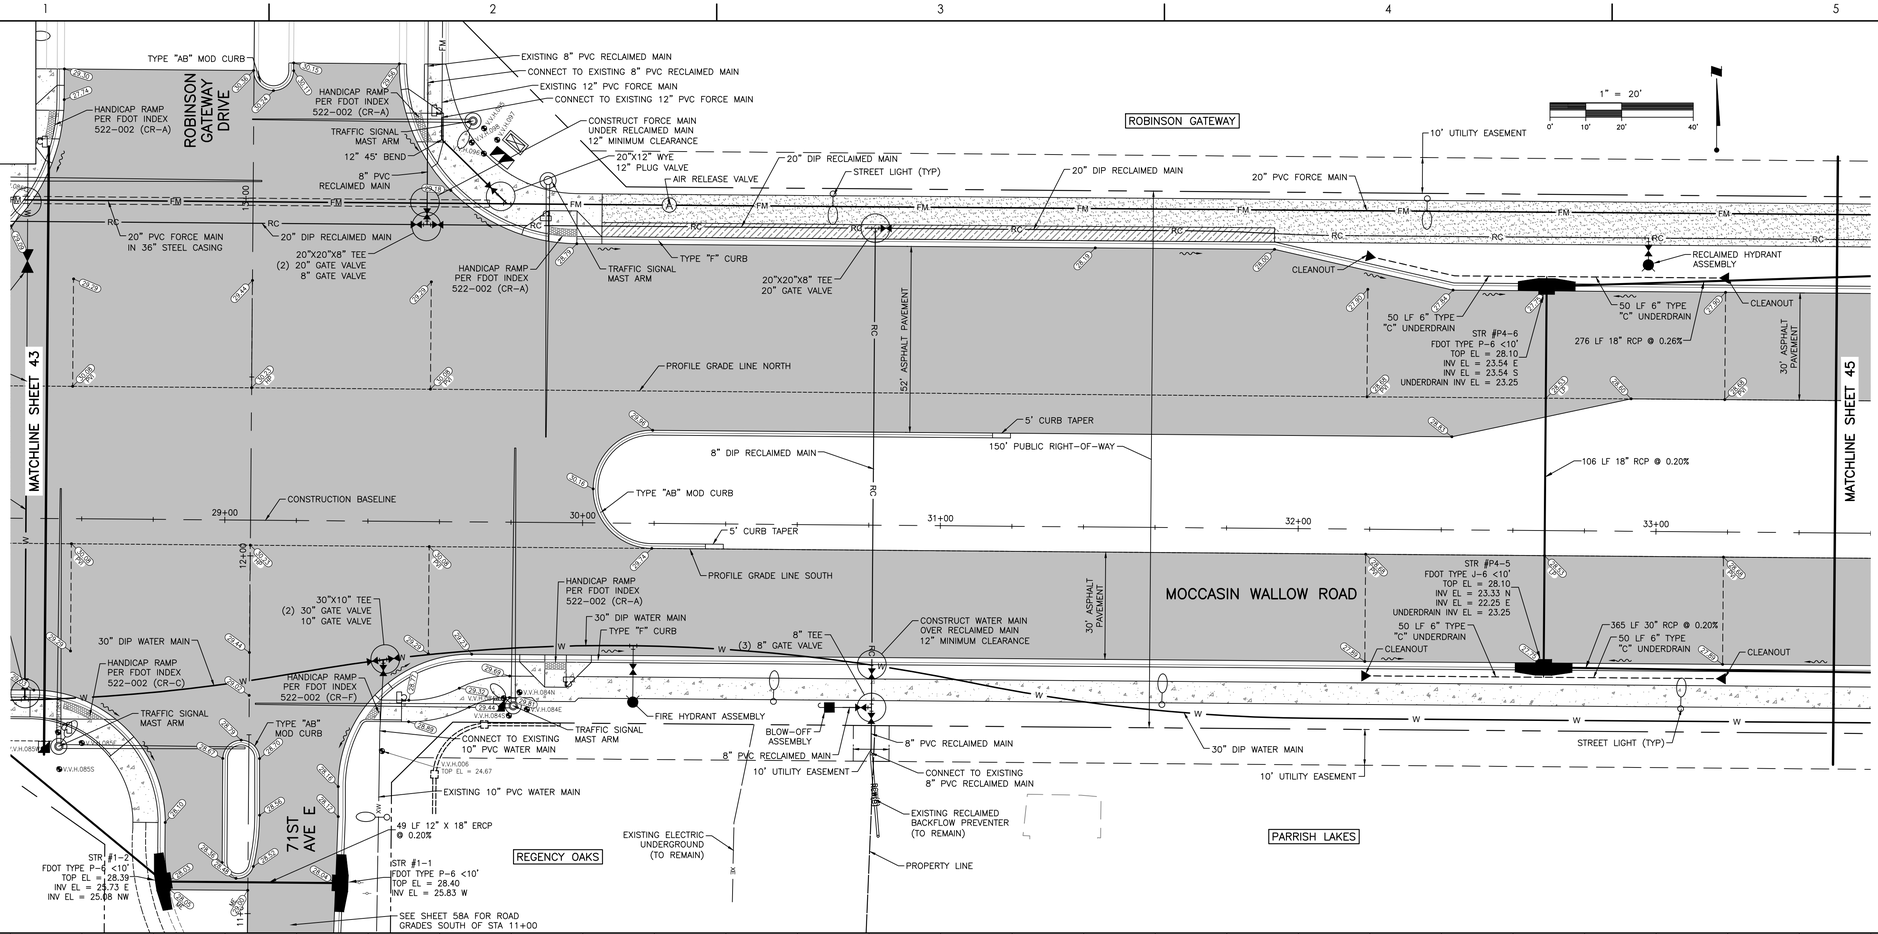

Stantec
Stantec Consulting Services Inc.
6920 Professional Parkway East
Sarasota FL 34240-8414
Tel (941) 907-3900
www.stantec.com

The Contractor shall verify and be responsible for all dimensions. DO NOT scale the drawing - any errors or omissions shall be reported to Stantec without delay. Copyright reserved. The information contained in this drawing is the property of Stantec. This drawing may not be used for any purpose other than that authorized by Stantec is forbidden.

Consultant

Issued	By	Appd	YYYY.MM.DD
F-REV TURN LANE	MSC	Appd	1/3/25
Revision	By	Appd	YYYY.MM.DD

Permit/Seal

Client/Project
MANATEE COUNTY PUBLIC WORKS DEPARTMENT
MOCCASIN WALLOW ROAD SEGMENT 3

Project No.: 215617222
File Name: 215617222-01C-201ST
Scale: HORZ: 1" = 20' VERT: 1" = 2'


Drawn	Dsgn.	Chkd.	02/2022 YYYY.MM.DD

Title
PLAN AND PROFILE


Revision: Sheet: 44 of 148
Drawing No.
44

v:\215\docs\revit\215617222\civil\drawing\01c_civil\sheet_files\215617222-01c-201ST.dwg
SAVED: 2/4/2025 11:36:53 AM MICONNER PLOTTED: 2/4/2025 1:51:46 PM MICONNER

ROBINSON GATEWAY

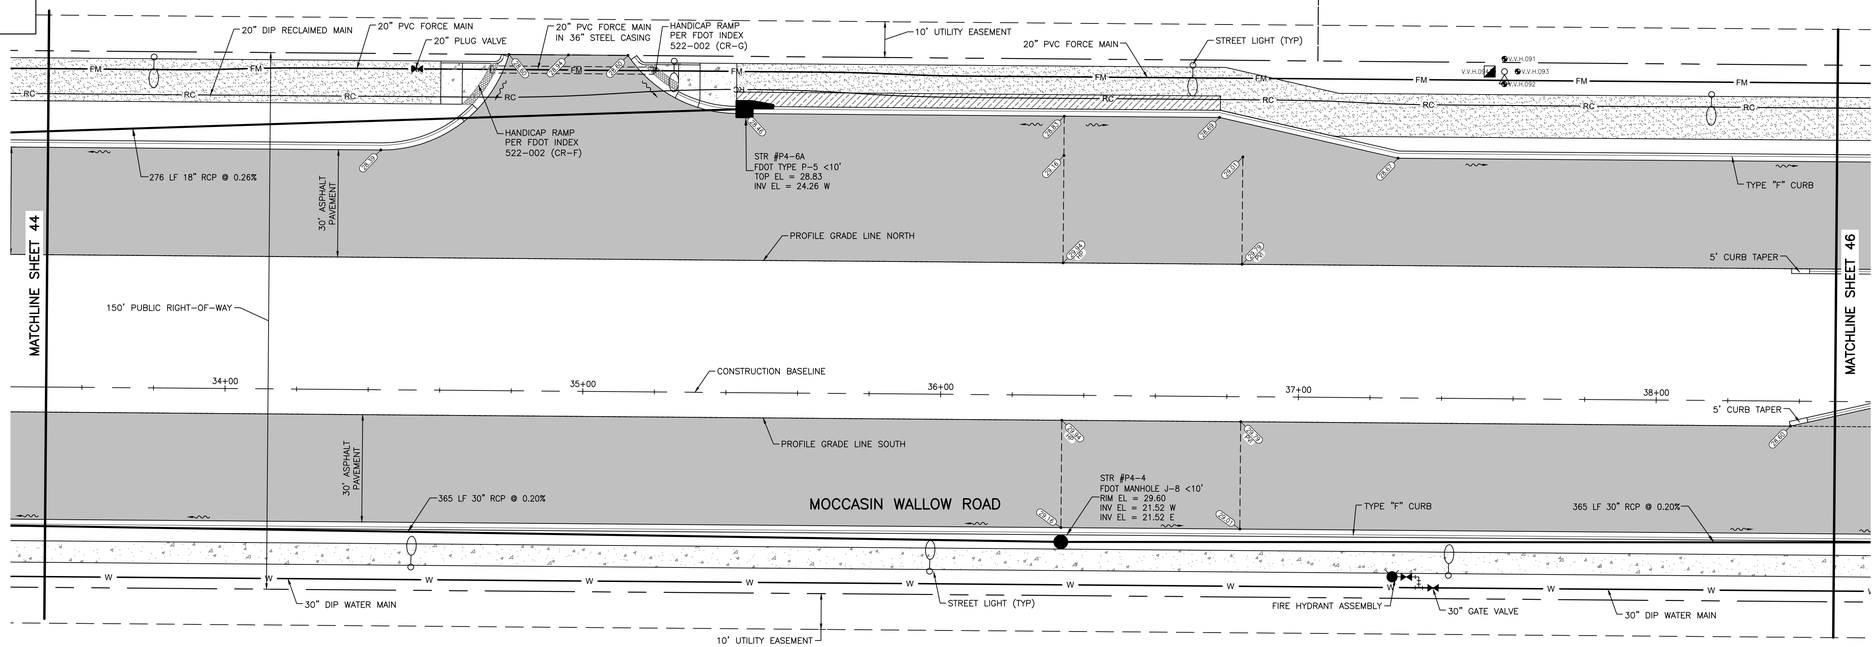

PARRISH LAKES

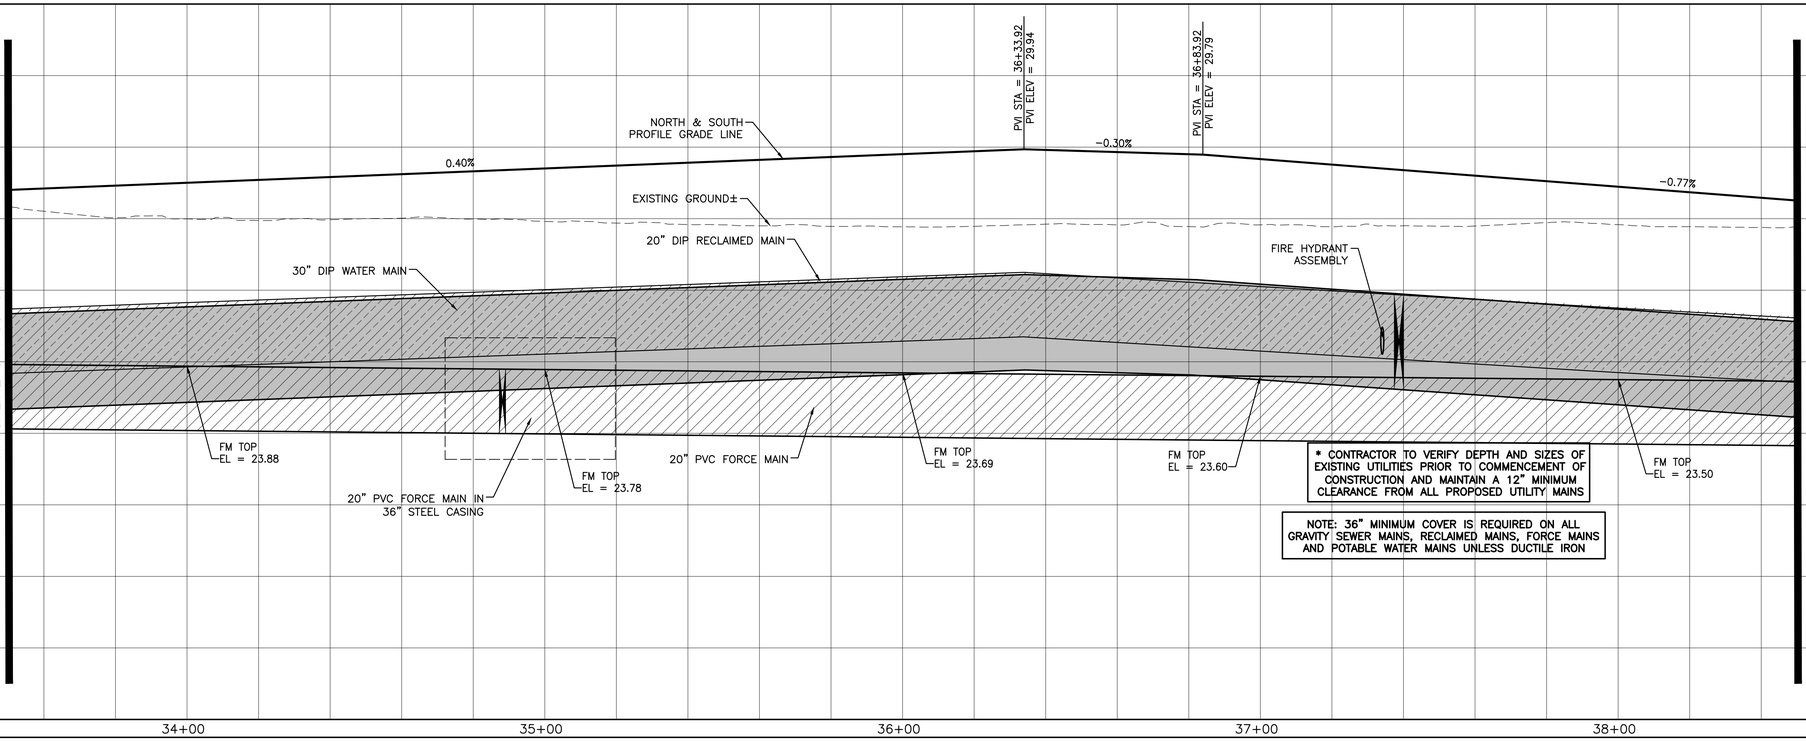

Stantec

Stantec Consulting Services Inc.
6920 Professional Parkway East
Sarasota FL 34240-8414
Tel (941) 907-6900
www.stantec.com

The Contractor shall verify and be responsible for all dimensions. DO NOT scale the drawing - any errors or omissions shall be reported to Stantec without delay. Copyright reserved. The information contained in this drawing is the property of Stantec. This drawing may not be used for any purpose other than that authorized by Stantec is forbidden.

Consultant

No.	Revision	By	Appd	YYYY.MM.DD

No.	Issued	By	Appd	YYYY.MM.DD

Permit/Seal

Client/Project
MANATEE COUNTY PUBLIC WORKS DEPARTMENT
MOCCASIN WALLOW ROAD SEGMENT 3

Project No.: 215617222
File Name: 215617222-01C-201ST
Scale: HORZ: 1" = 20' VERT: 1" = 2'

Drawn	Dsgn.	Chkd.	02/2022 YYYY.MM.DD

Title
PLAN AND PROFILE

Revision: Sheet: 45 of 148

Drawing No.
45

x:\215\active\215617222\civil\drawing\01c_cons\sheet_files\215617222-01c-201ST.dwg
LAYER: 24/2/2025 11:36:53 AM MICHAEL.PICKREL PLOTTED: 2/4/2025 1:58:13 PM MICHAEL.PICKREL
ORIGINAL SHEET - ARCH D

ROBINSON GATEWAY

1" = 20'
0' 10' 20' 40'

10' UTILITY EASEMENT

20" DIP RECLAIMED MAIN

RECLAIMED HYDRANT ASSEMBLY

20" PVC FORCE MAIN

20"X20"X6" TEE
(2) 20" GATE VALVE
6" GATE VALVE

HANDICAP RAMP PER FDOT INDEX 522-002 (CR-F)

CONSTRUCT FORCE MAIN UNDER RECLAIMED MAIN 12" MINIMUM CLEARANCE

6"X20" WYE

STREET LIGHT (TYP)

FM / RC

MATCHLINE SHEET 45

50 LF 6" TYPE "C" UNDERDRAIN
CLEANOUT

100 LF 6" TYPE "C" UNDERDRAIN

STR #P4-3
FDOT TYPE P-6 <10'
TOP EL = 27.17
INV EL = 22.60 S
UNDERDRAIN INV EL = 22.31

CLEANOUT

100 LF 6" TYPE "C" UNDERDRAIN

CLEANOUT

TYPE "F" CURB

6" 45° BEND
6" PLUG VALVE
6" PVC FORCE MAIN

6" PVC RECLAIMED MAIN IN 14" STEEL CASING

6" PVC FORCE MAIN IN 14" STEEL CASING

PROFILE GRADE LINE NORTH

10' CURB TAPER

TYPE "AB" MOD CURB

150' PUBLIC RIGHT-OF-WAY

5' CURB TAPER

106 LF 18" RCP @ 0.20%

CONSTRUCTION BASELINE

CONSTRUCTION BASELINE

4' TRAFFIC SEPARATOR

TYPE "E" CURB

39+00 40+00 41+00 42+00 43+00

53' ASPHALT PAVEMENT

64' ASPHALT PAVEMENT

STR #P4-2
FDOT TYPE J-6 <10'
TOP EL = 27.17
INV EL = 20.79 W
INV EL = 22.39 N
INV EL = 20.25 E
UNDERDRAIN INV EL = 22.31

PROFILE GRADE LINE SOUTH

MOCCASIN WALLOW ROAD

365 LF 30" RCP @ 0.20%

50 LF 6" TYPE "C" UNDERDRAIN
CLEANOUT

45 LF 6" TYPE "C" UNDERDRAIN

65 LF 6" TYPE "C" UNDERDRAIN

161 LF 36" RCP @ 0.20%

CLEANOUT

STR #P4-1
FDOT MANHOLE J-8 <10'
RIM EL = 27.75
INV EL = 19.93 W
INV EL = 17.57 S
2' SUMP BOTTOM EL = 13.65

CONSTRUCT WATER MAIN OVER RECLAIMED MAIN 12" MINIMUM CLEARANCE

CONSTRUCT FORCE MAIN UNDER WATER MAIN 12" MINIMUM CLEARANCE

TYPE "F" CURB

30" DIP WATER MAIN

CLEANOUT

STREET LIGHT (TYP)

30" DIP WATER MAIN

10' UTILITY EASEMENT

CONSTRUCT WATER MAIN UNDER STORM SEWER 12" MINIMUM CLEARANCE

DRAINAGE EASEMENT (WIDTH VARIES)

STREET LIGHT (TYP)

HANDICAP RAMP PER FDOT INDEX 522-002 (CR-C)

6" PVC FORCE MAIN

6" 45° BEND

CONNECT TO EXISTING 6" PVC FORCE MAIN

EXISTING 6" PVC FORCE MAIN

CONNECT TO EXISTING 6" PVC RECLAIMED MAIN

EXISTING 6" PVC RECLAIMED MAIN

322 LF EXISTING 48" RCP @ 0.20%

EXISTING 25' DRAINAGE EASEMENT

PARRISH LAKES

MATCHLINE SHEET 47

PVI STA = 39+48.92
PVI ELEV = 27.74

PVI STA = 39+98.92
PVI ELEV = 27.59

PVI STA = 40+48.92
PVI ELEV = 27.74

PVI STA = 43+13.92
PVI ELEV = 28.80

-0.77% -0.30% 0.30% 0.40% 0.30%

NORTH & SOUTH PROFILE GRADE LINE

EXISTING GROUND±

MATCHLINE STA 38+50

MATCHLINE STA 43+50

18" RCP

FM TOP EL = 23.31 30" DIP WATER MAIN

RECLAIMED HYDRANT ASSEMBLY

FM TOP EL = 23.22

20" DIP RECLAIMED MAIN

FM TOP EL = 23.12

20"X6" TEE SEE SHEET 59

FM TOP EL = 23.41

12" MIN CLR

36" RCP

12" MIN CLR

48" RCP

20" PVC FORCE MAIN

FM TOP EL = 23.00

FM TOP EL = 23.00

20"X6" WYE SEE SHEET 59

PROVIDE 12" MIN SEPARATION BETWEEN BOTTOM OF STORM SEWER AND TOP OF WATER MAIN

* CONTRACTOR TO VERIFY DEPTH AND SIZES OF EXISTING UTILITIES PRIOR TO COMMENCEMENT OF CONSTRUCTION AND MAINTAIN A 12" MINIMUM CLEARANCE FROM ALL PROPOSED UTILITY MAINS

NOTE: 36" MINIMUM COVER IS REQUIRED ON ALL GRAVITY SEWER MAINS, RECLAIMED MAINS, FORCE MAINS AND POTABLE WATER MAINS UNLESS DUCTILE IRON

32 30 28 26 24 22 20 18 16 14

39+00 40+00 41+00 42+00 43+00

Stantec

Stantec Consulting Services Inc.
6920 Professional Parkway East
Sarasota FL 34240-8414
Tel (941) 907-6900
www.stantec.com

The Contractor shall verify and be responsible for all dimensions. DO NOT scale the drawing - any errors or omissions shall be reported to Stantec without delay. Copyright Reserved - The Intellectual Property contained in this document is the property of Stantec. Unauthorized reproduction or use for any purpose other than that authorized by Stantec is forbidden.

Consultant

No.	Revision	By	Appd	YYYY.MM.DD
1	F-REV INTERSECTION	MSC		1/3/25

No.	Issued	By	Appd	YYYY.MM.DD

Permit/Seal

Client/Project
MANATEE COUNTY PUBLIC WORKS DEPARTMENT

MOCCASIN WALLOW ROAD SEGMENT 3

Project No.: 215617222
File Name: 215617222-01C-201ST
Scale: HORZ: 1" = 20' VERT: 1" = 2'

Drawn	Dsgn.	Chkd.	02/2022 YYYY.MM.DD

Title
PLAN AND PLOTS

Revision: Sheet: 46 of 148

Drawing No.
46

v:\215\active\215617222\civil\drawing\01c_construction files\215617222-01c-201st.dwg
SAVED: 2/4/2025 11:36:53 AM MCLOHDEN PLOTTED: 2/4/2025 1:38:31 PM MCLOHDEN

ORIGINAL SHEET - ARCH D

ROBINSON GATEWAY

1" = 20'
0' 10' 20' 40'

20" PVC FORCE MAIN IN 36" STEEL CASING
HANDICAP RAMP PER FDOT INDEX 522-002 (CR-G)
20" DIP RECLAIMED MAIN
STREET LIGHT (TYP)
10' UTILITY EASEMENT
20" PLUG VALVE
20" PVC FORCE MAIN
HANDICAP RAMP PER FDOT INDEX 522-002 (CR-F)
20" PVC FORCE MAIN IN 36" STEEL CASING
HANDICAP RAMP PER FDOT INDEX 522-002 (CR-G)
TYPE "F" CURB
40 LF 6" TYPE "C" UNDERDRAIN
CLEANOUT
CLEANOUT
96' LF 6" TYPE "C" UNDERDRAIN
53' ASPHALT PAVEMENT
144 LF 18" RCP @ 0.20%
STR #P3-6
FDOT TYPE P-6 <10'
TOP EL = 26.66
INV EL = 21.99 E
INV EL = 21.99 S
UNDERDRAIN INV EL = 21.79
MATCHLINE SHEET 46
TYPE "E" CURB
PROFILE GRADE LINE NORTH
4' TRAFFIC SEPARATOR
150' PUBLIC RIGHT-OF-WAY
5' CURB TAPER
106 LF 18" RCP @ 0.20%
MATCHLINE SHEET 48
44+00
45+00
46+00
47+00
48+00
10' CURB TAPER
5' CURB TAPER
TYPE "E" CURB
TYPE "AB" MOD CURB
PROFILE GRADE LINE SOUTH
MOCCASIN WALLOW ROAD
5' CURB TAPER
HANDICAP RAMP PER FDOT INDEX 522-002 (CR-F)
30"X30"X8" TEE
(2) 30" GATE VALVE
8" GATE VALVE
TYPE "F" CURB
CLEANOUT
61 LF 6" TYPE "C" UNDERDRAIN
30" DIP WATER MAIN
60 LF 6" TYPE "C" UNDERDRAIN
STR #P3-5
FDOT TYPE P-6 <10'
TOP EL = 26.66
INV EL = 21.78 N
INV EL = 21.24 E
UNDERDRAIN INV EL = 21.79
79 LF 6" TYPE "C" UNDERDRAIN
348 LF 24" RCP @ 0.20%
CLEANOUT
30" DIP WATER MAIN
TYPE "AB" MOD CURB
CONNECT TO EXISTING 8" PVC WATER MAIN
FIRE HYDRANT ASSEMBLY
STREET LIGHT (TYP)
10' UTILITY EASEMENT
EXISTING 8" PVC WATER MAIN
PARRISH BAY DRIVE
PARRISH LAKES

PVI STA = 43+63.92
PVI ELEV = 28.95
PVI STA = 44+13.92
PVI ELEV = 28.80
PVI STA = 46+70.61
PVI ELEV = 27.23
PVI STA = 47+20.61
PVI ELEV = 27.08
PVI STA = 47+70.61
PVI ELEV = 27.23
-0.30%
-0.61%
-0.30%
0.30%
0.40%
NORTH & SOUTH PROFILE GRADE LINE
EXISTING GROUND±
MATCHLINE STA 43+50
MATCHLINE STA 48+50
30"X8" TEE
FIRE HYDRANT ASSEMBLY
30" DIP WATER MAIN
FM TOP EL = 22.65
18" RCP
20" DIP RECLAIMED MAIN
FM TOP EL = 22.56
FM TOP EL = 22.94
20" PVC FORCE MAIN IN 36" STEEL CASING
20" PVC FORCE MAIN
FM TOP EL = 22.84
FM TOP EL = 22.75
20" PVC FORCE MAIN IN 36" STEEL CASING

* CONTRACTOR TO VERIFY DEPTH AND SIZES OF EXISTING UTILITIES PRIOR TO COMMENCEMENT OF CONSTRUCTION AND MAINTAIN A 12" MINIMUM CLEARANCE FROM ALL PROPOSED UTILITY MAINS

NOTE: 36" MINIMUM COVER IS REQUIRED ON ALL GRAVITY SEWER MAINS, RECLAIMED MAINS, FORCE MAINS AND POTABLE WATER MAINS UNLESS DUCTILE IRON

44+00 45+00 46+00 47+00 48+00

Stantec
Stantec Consulting Services Inc.
6920 Professional Parkway East
Sarasota FL 34240-8414
Tel (941) 907-3900
www.stantec.com

The Contractor shall verify and be responsible for all dimensions. DO NOT scale the drawing - any errors or omissions shall be reported to Stantec without delay. Copyright Reserved - The Intellectual Property contained herein is the property of Stantec and may not be reproduced or used for any purpose other than that authorized by Stantec is forbidden.

Consultant

Issued	By	Appd	YYYY.MM.DD
F-REV INTERSECTION	MSC		1/3/25
Revision			

Permit/Seal

Client/Project
MANATEE COUNTY PUBLIC WORKS DEPARTMENT
MOCCASIN WALLOW ROAD SEGMENT 3

Project No.: 215617222
File Name: 215617222-01C-201ST
Scale: HORZ: 1" = 20' VERT: 1" = 2'


Drawn	Dsgn.	Chkd.	02/2022 YYYY.MM.DD

Title
PLAN AND PROFILE

Revision: Sheet: 47 of 148
Drawing No.
47

I:\215\Sactive\215617222\civil\drawing\01c_construction\sheet_files\215617222-01c-201.dwg
SAVED: 2/4/2025 11:36:53 AM MICHAEL.T.PUTRO PLOTTED: 2/4/2025 1:39:01 PM by MICHAEL.T.PUTRO

ORIGINAL SHEET - ARCH D

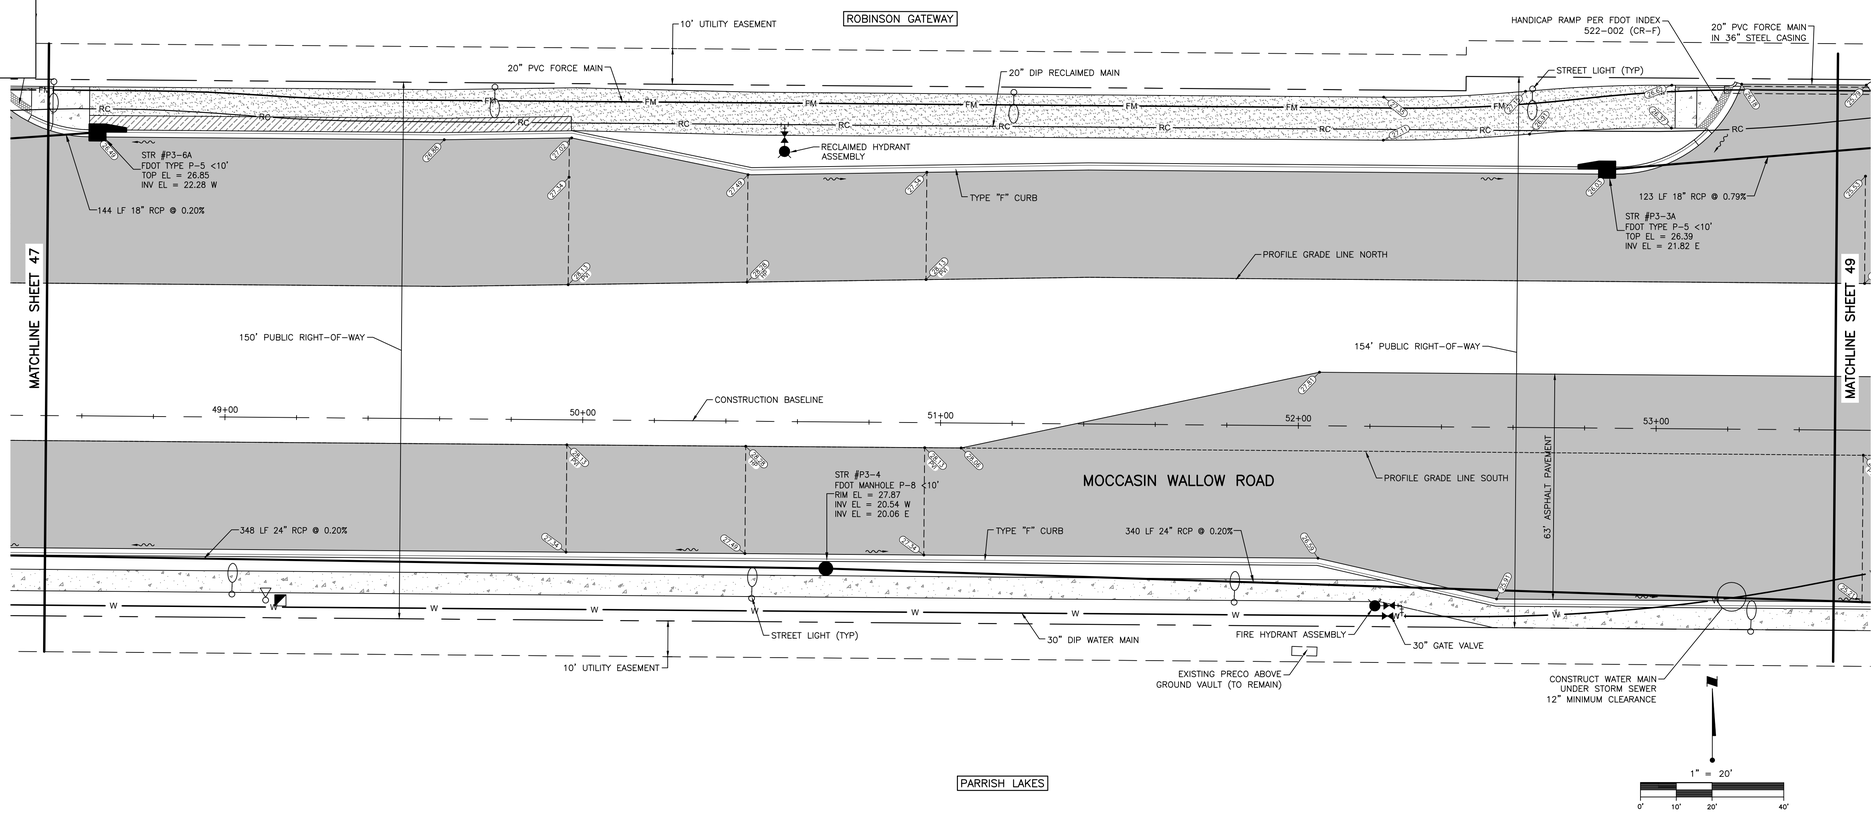

Stantec
Stantec Consulting Services Inc.
6920 Professional Parkway East
Sarasota FL 34240-8414
Tel (941) 907-3900
www.stantec.com

The Contractor shall verify and be responsible for all dimensions. DO NOT scale the drawing - any errors or omissions shall be reported to Stantec without delay. Copyright reserved. The information contained in this drawing is the property of Stantec. Reproduction or use for any purpose other than that authorized by Stantec is forbidden.

Consultant

No.	Revision	By	Appd	YYYY.MM.DD

No.	Issued	By	Appd	YYYY.MM.DD

Permit/Seal

Client/Project
MANATEE COUNTY PUBLIC WORKS DEPARTMENT
MOCCASIN WALLOW ROAD SEGMENT 3

Project No.: 215617222
File Name: 215617222-01C-201ST
Scale: HORZ: 1" = 20' VERT: 1" = 2'

Drawn	Dsgn.	Chkd.	02/2022
			YYYY.MM.DD

Title
PLAN AND PROFILE

Revision: Sheet: 48 of 148
Drawing No.
48

I:\215617222\civil\215617222-civil-drawing-01c_corr.dwt LAYOUT: 24 MODIFIED: 2/4/2025 11:36:33 AM MICHAEL.FLOYD PLOTTED: 2/4/2025 1:39:26 PM EST

ORIGINAL SHEET - ARCH D

ROBINSON GATEWAY

MOCCASIN WALLOW ROAD

CARTER ROAD

PARRISH LAKES

MATCHLINE SHEET 48

MATCHLINE SHEET 50

SEE SHEET 62

HANDICAP RAMP PER FDOT INDEX 522-002 (CR-G)

STREET LIGHT (TYP)

10' UTILITY EASEMENT

20" DIP RECLAIMED MAIN

20" PVC FORCE MAIN

123 LF 18" RCP @ 0.79%

STR #P3-3
FDOT TYPE P-6 <10'
TOP EL = 25.42
INV EL = 20.85 W
INV EL = 20.85 S

TYPE "F" CURB

PROFILE GRADE LINE NORTH

132 LF 18" RCP @ 0.20%

154' PUBLIC RIGHT-OF-WAY

150' PUBLIC RIGHT-OF-WAY

5' CURB TAPER

TYPE "AB" MOD CURB

CONSTRUCTION BASELINE

54+00

55+00

56+00

57+00

58+00

63' ASPHALT PAVEMENT

PROFILE GRADE LINE SOUTH

CONSTRUCT WATER MAIN UNDER STORM SEWER 12" MINIMUM CLEARANCE

STR #P3-2
FDOT TYPE J-6 <10'
TOP EL = 25.42
INV EL = 19.38 W
INV EL = 20.59 N
INV EL = 19.38 E

30" DIP WATER MAIN

340 LF 24" RCP @ 0.20%

395 LF 30" RCP @ 0.20%

EXISTING PRECO ABOVE GROUND VAULT (TO REMAIN)

EXISTING FENCE (TO REMAIN)

STR #CS-1C
FDOT DBI TYPE H (2 GRATE)
J BOT. <10' MODIFIED
INV EL = 16.46 E

HANDICAP RAMP PER FDOT INDEX 522-002 (CR-A)

TRAFFIC SIGNAL MAST ARM

RECLAIMED HYDRANT ASSEMBLY

CONSTRUCT RECLAIMED MAIN OVER FORCE MAIN 12" MINIMUM CLEARANCE

20" PVC FORCE MAIN IN 36" STEEL CASING

CONSTRUCT RECLAIMED MAIN OVER EXISTING FORCE MAIN 12" MINIMUM CLEARANCE

CONSTRUCT WATER MAIN OVER FORCE MAIN AND RECLAIMED MAIN 12" MINIMUM CLEARANCE

CONSTRUCT STORM SEWER UNDER EXISTING RECLAIMED MAIN AND OVER EXISTING FORCE MAINS 12" MINIMUM CLEARANCE

EXISTING 20" PVC FORCE MAIN IN 36" CASING (TO REMAIN)

EXISTING 16" FORCE MAIN (TO REMAIN)

CONSTRUCT STORM SEWER OVER EXISTING FORCE MAIN 12" MINIMUM CLEARANCE

139 LF 36" RCP @ 0.20%

STR #P3-1A
FDOT MANHOLE J-8 >10'
RIM EL = 26.41
INV EL = 16.18 W
INV EL = 17.27 N
INV EL = 16.18 S

CONSTRUCT RECLAIMED MAIN OVER EXISTING FORCE MAIN 12" MINIMUM CLEARANCE

(2) 20" 45° BEND

PI: 113+25.27

20"X20"X12" TEE
(2) 20" GATE VALVE
12" GATE VALVE

12" DIP RECLAIMED MAIN

CONSTRUCT RECLAIMED MAIN UNDER WATER MAIN AND OVER STORM SEWER 12" MINIMUM CLEARANCE

149 LF 36" RCP @ 0.20%

16" DIP WATER MAIN

EXISTING 16" PVC FORCE MAIN (TO REMAIN)

PI: 57+47.18

PI: 112+50.27

30"X16" CROSS
(2) 30" GATE VALVE
(2) 16" GATE VALVE
16"X12" REDUCER

CONSTRUCT WATER MAIN OVER STORM SEWER 12" MINIMUM CLEARANCE

30" DIP WATER MAIN

70 LF 54" RCP @ 0.20%

STR #P3-1
FDOT MANHOLE J-8 >10'
RIM EL = 26.67
INV EL = 18.59 W
INV EL = 15.88 N
INV EL = 14.26 E

12" DIP WATER MAIN (UNDER PAVEMENT)

CONNECT TO EXISTING 12" PVC RECLAIMED MAIN

CONNECT TO EXISTING 12" PVC WATER MAIN

EXISTING 12" PVC WATER MAIN

HANDICAP RAMP PER FDOT INDEX 522-002 (CR-C)

HANDICAP RAMP PER FDOT INDEX 522-002 (CR-A)

TRAFFIC SIGNAL MAST ARM

HANDICAP RAMP PER FDOT INDEX 522-002 (CR-A)


TYPE "F" CURB

20" DIP RECLAIMED MAIN

TYPE "F" CURB

1" = 20'

0' 10' 20' 40'

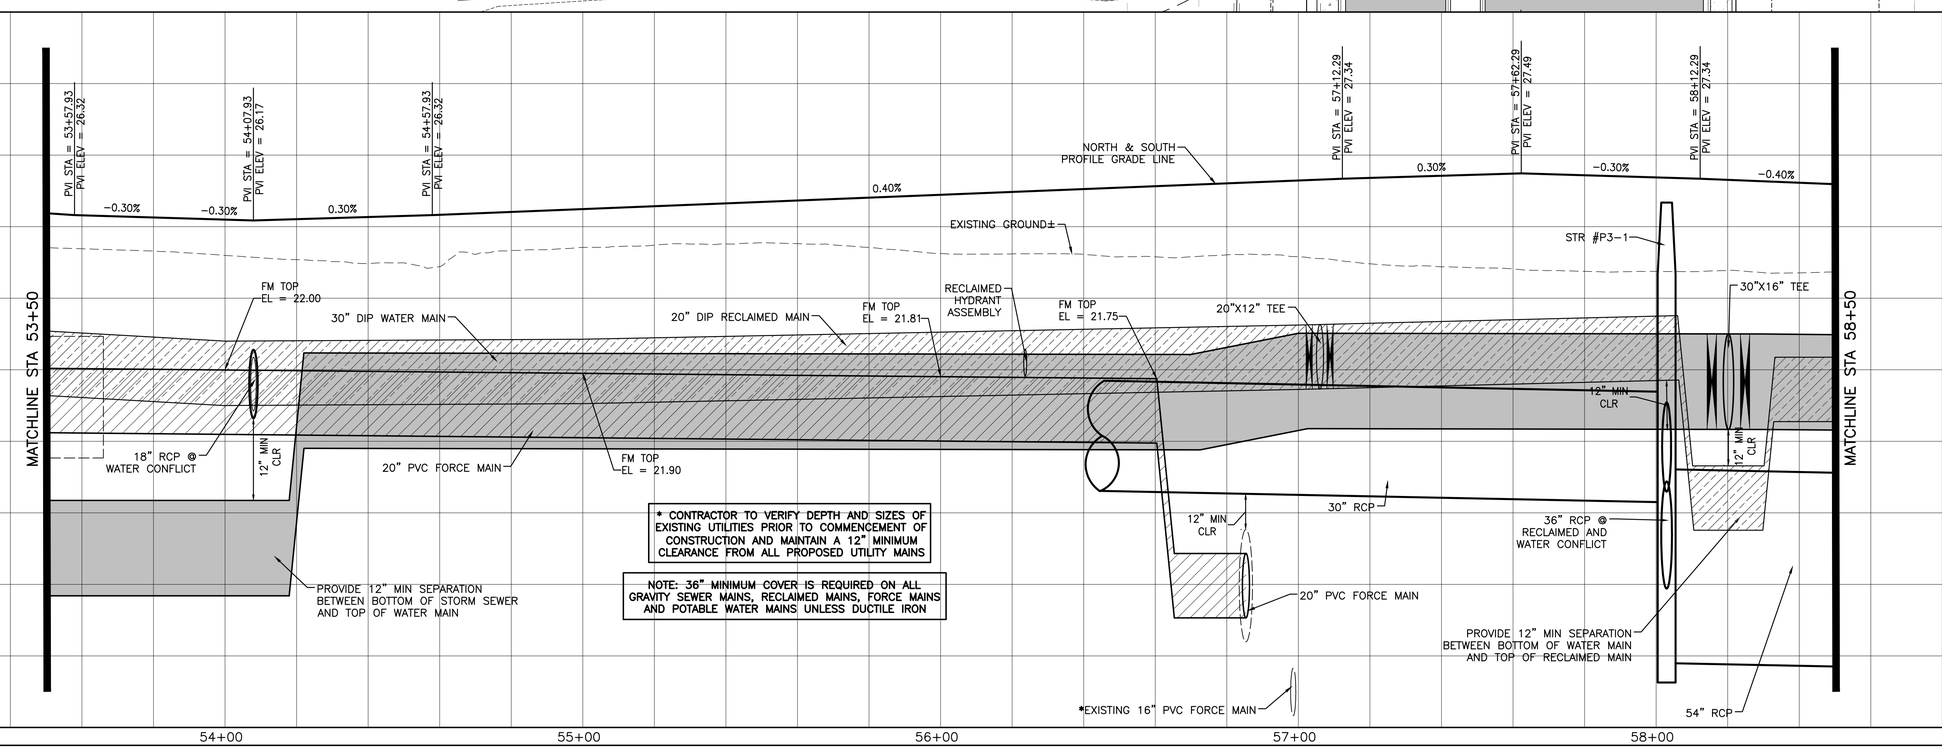

* CONTRACTOR TO VERIFY DEPTH AND SIZES OF EXISTING UTILITIES PRIOR TO COMMENCEMENT OF CONSTRUCTION AND MAINTAIN A 12" MINIMUM CLEARANCE FROM ALL PROPOSED UTILITY MAINS

NOTE: 36" MINIMUM COVER IS REQUIRED ON ALL GRAVITY SEWER MAINS, RECLAIMED MAINS, FORCE MAINS AND POTABLE WATER MAINS UNLESS DUCTILE IRON

Stantec

Stantec Consulting Services Inc.
6920 Professional Parkway East
Sarasota FL 34240-8414
Tel: (941) 907-6900
www.stantec.com

The Contractor shall verify and be responsible for all dimensions. DO NOT scale the drawing - any errors or omissions shall be reported to Stantec without delay. Copyright reserved. The information contained in this drawing is the property of Stantec. Reproduction or use for any purpose other than that authorized by Stantec is forbidden.

Consultant

Issued	By	Appd	YYYY.MM.DD
Revision			

Permit/Seal

Client/Project
MANATEE COUNTY PUBLIC WORKS DEPARTMENT
MOCCASIN WALLOW ROAD SEGMENT 3

Project No.: 215617222
File Name: 215617222-01C-201ST
Scale: HORZ: 1" = 20' VERT: 1" = 2'

Drawn	Dsgn.	Chkd.	02/2022 YYYY.MM.DD


Title
PLAN AND PROFILE


Revision: Sheet: 49 of 148

Drawing No.
49

v:\215\active\215617222\civil\drawing\01c_cont\sheet files\215617222-01c-201h.dwg
LAYER: 2/4/2022 11:36:53 AM MCCOHEN1 PLOTTED: 2/4/2022 11:40:01 PM MCCOHEN1

ORIGINAL SHEET - ARCH D

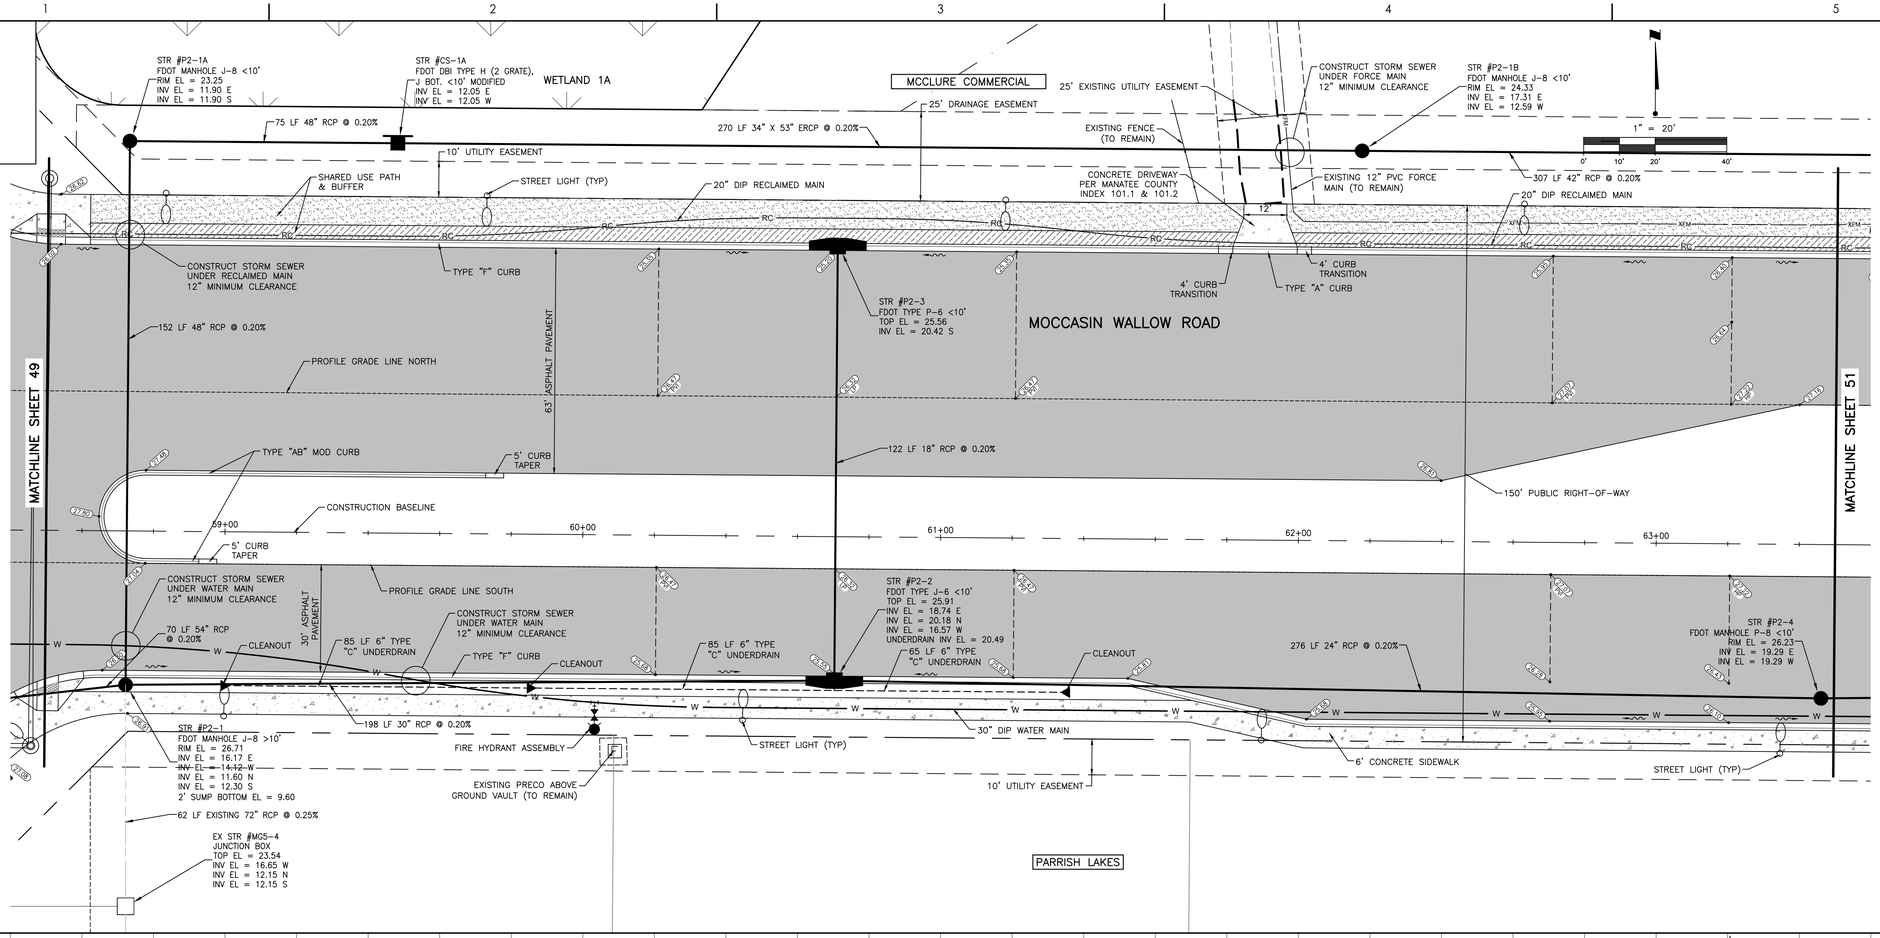

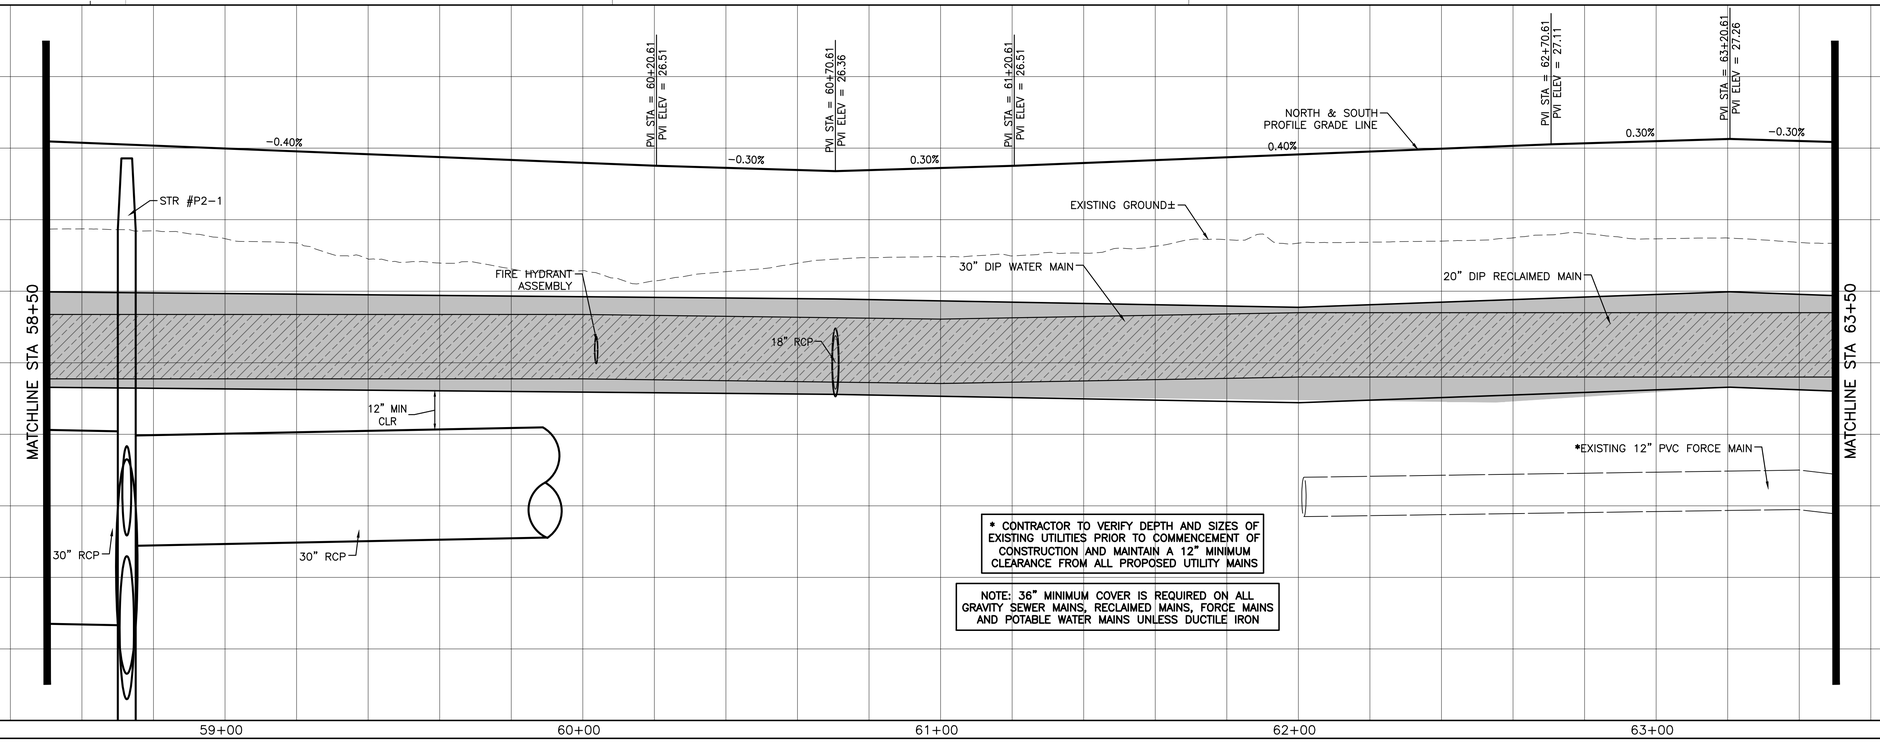

* CONTRACTOR TO VERIFY DEPTH AND SIZES OF EXISTING UTILITIES PRIOR TO COMMENCEMENT OF CONSTRUCTION AND MAINTAIN A 12" MINIMUM CLEARANCE FROM ALL PROPOSED UTILITY MAINS

NOTE: 36" MINIMUM COVER IS REQUIRED ON ALL GRAVITY SEWER MAINS, RECLAIMED MAINS, FORCE MAINS AND POTABLE WATER MAINS UNLESS DUCTILE IRON

ORIGINAL SHEET - ARCH D

v:\215\active\215617222\civil\drawing\01c_cont\sheet files\215617222-01c-2025\Layout1
SAVED: 2/4/2025 1:01:33 PM ARCHIBER1 PLOTTED: 2/4/2025 1:48:38 PM
CONTENT

Stantec
Stantec Consulting Services Inc.
6920 Professional Parkway East
Sarasota FL 34240-8414
Tel: (941) 907-6900
www.stantec.com

The Contractor shall verify and be responsible for all dimensions. DO NOT scale the drawing - any errors or omissions shall be reported to Stantec without delay. Copyright reserved. The information contained in this drawing is the property of Stantec. Reproduction or use for any purpose other than that authorized by Stantec is forbidden.

Consultant

No.	Revision	By	Appd	YYYY.MM.DD
1	F-ADD TURN LANE	MSC		1/7/25

Issued

Permit/Seal


Client/Project
MANATEE COUNTY PUBLIC WORKS DEPARTMENT
MOCCASIN WALLOW ROAD SEGMENT 3


Project No.: 215617222
File Name: 215617222-01C-2025T
Scale: HORZ: 1" = 20' VERT: 1" = 2'

Drawn	Dsgn.	Chkd.	02/2022 YYYY.MM.DD

Title
PLAN AND PROFILE

Revision: Sheet: 50 of 148
Drawing No.
50

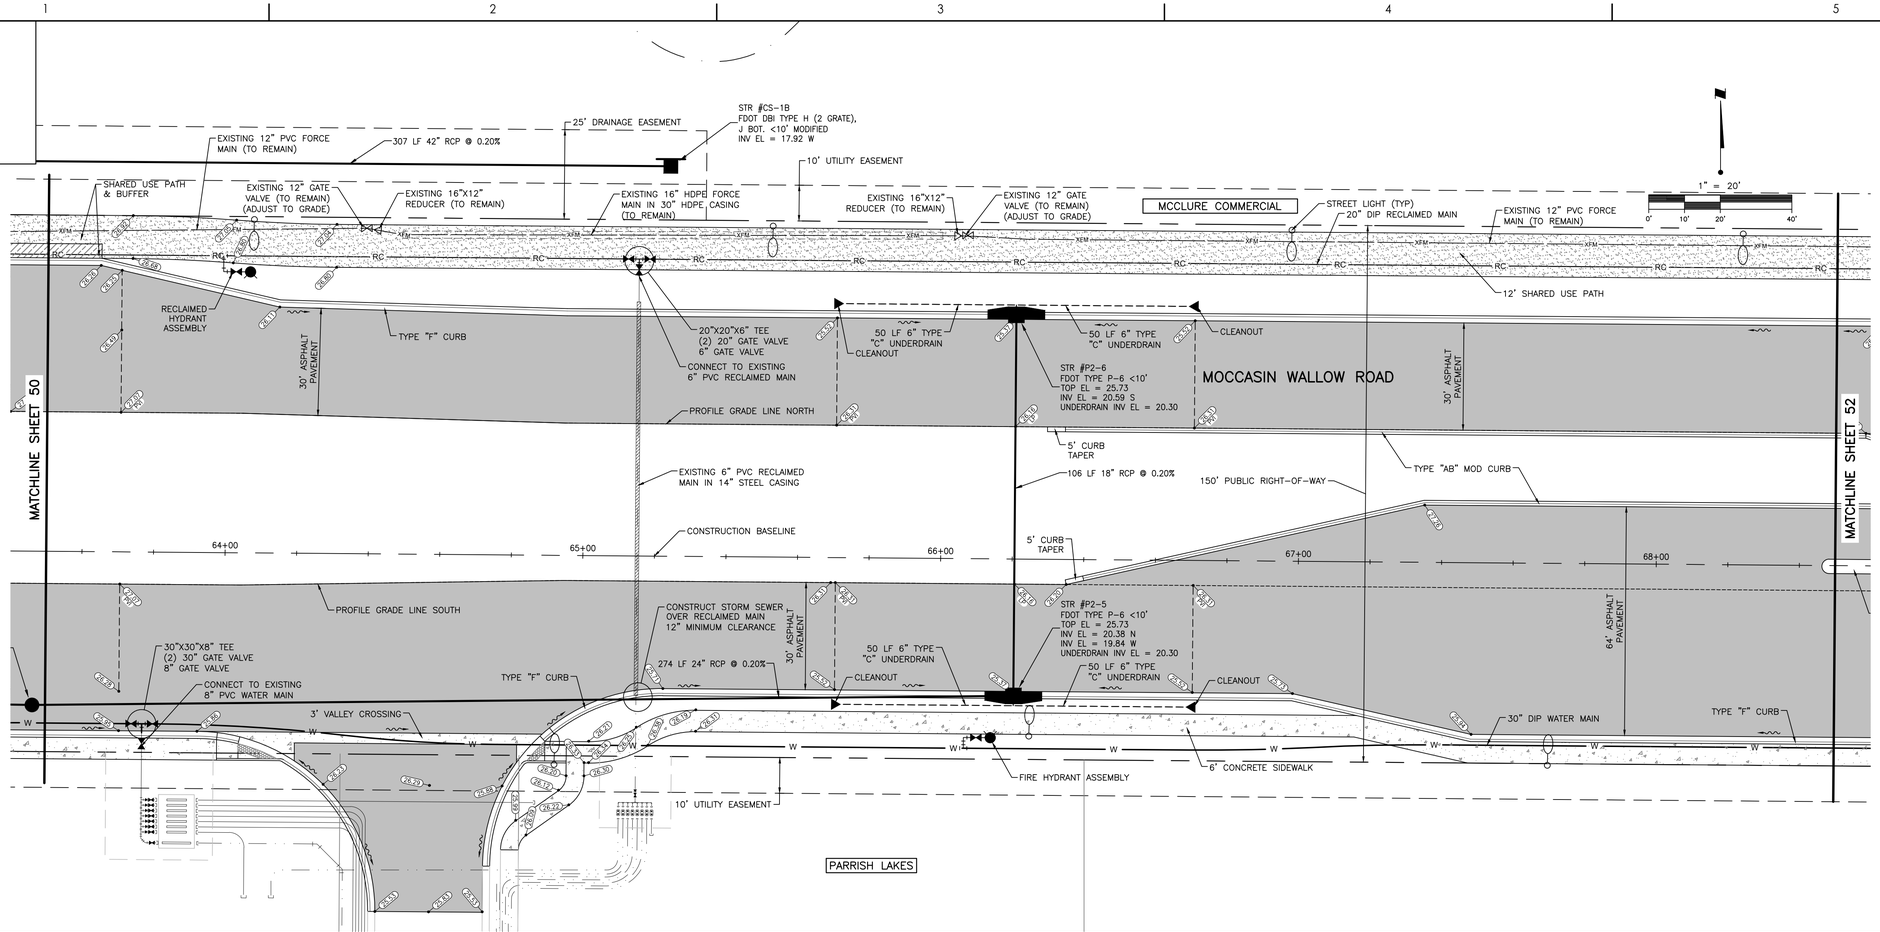

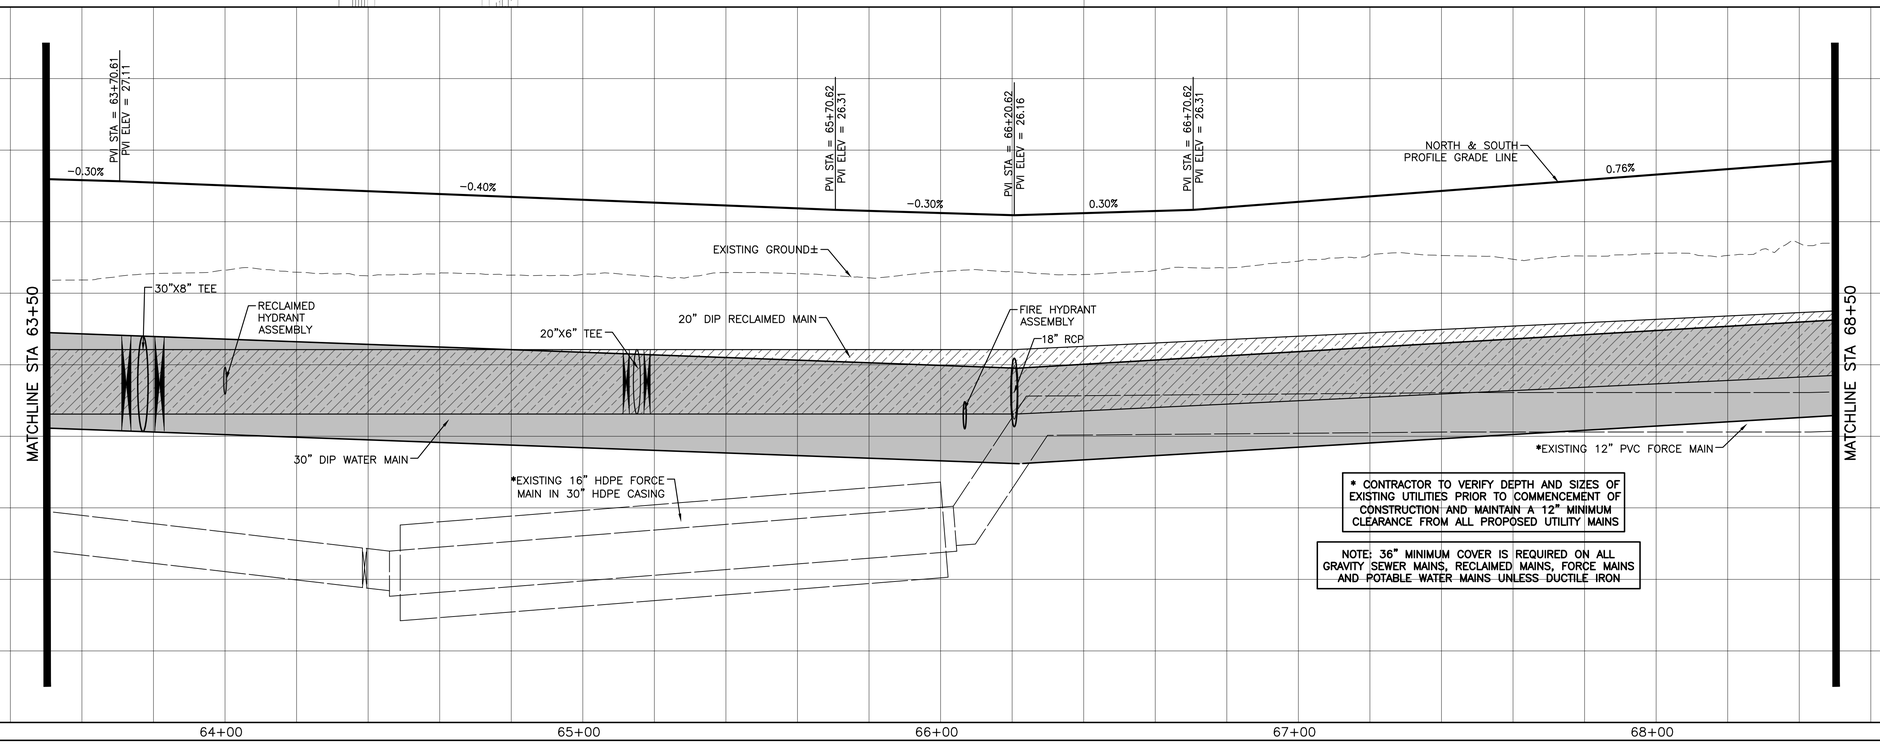

Stantec
Stantec Consulting Services Inc.
6920 Professional Parkway East
Sarasota FL 34240-8414
Tel (941) 907-6900
www.stantec.com

The Contractor shall verify and be responsible for all dimensions. DO NOT scale the drawing - any errors or omissions shall be reported to Stantec without delay. Copyright Reserved - The Intellectual Property contained in this document is the property of Stantec. Reproduction or use for any purpose other than that authorized by Stantec is forbidden.

Consultant

Issued	By	Appd	YYYY.MM.DD
F-ADD TURN LANE	MSC	Appd	1/7/25
Revision	By	Appd	YYYY.MM.DD

Permit/Seal

Client/Project
MANATEE COUNTY PUBLIC WORKS DEPARTMENT
MOCCASIN WALLOW ROAD SEGMENT 3

Project No.: 215617222
File Name: 215617222-01C-202ST
Scale: HORZ: 1" = 20' VERT: 1" = 2'

Drawn	Dsgn.	Chkd.	02/2022 YYYY.MM.DD

Title
PLAN AND PROFILE

Revision: Sheet: 51 of 148
Drawing No.
51

ORIGINAL SHEET - ARCH D
x:\215\active\215617222\civil\drawing\01c_construction\sheet_files\215617222-01c-202st\layout2
SAVED: 2/4/2025 10:53 PM MCCRAREY, TYLER
PLOTTED: 2/4/2025 11:47:07 PM MCCRAREY, TYLER

MCCLURE COMMERCIAL

MOCCASIN WALLOW ROAD

MATCHLINE SHEET 51

MATCHLINE SHEET 53

20"X20"X8" TEE
(2) 20" GATE VALVE
8" GATE VALVE

CONSTRUCT WATER MAIN ABOVE RECLAIMED MAIN AND FORCE MAIN
12" MINIMUM CLEARANCE

10' UTILITY EASEMENT

TEMPORARY BLOW-OFF ASSEMBLY

20" DIP RECLAIMED MAIN

RECLAIMED HYDRANT ASSEMBLY

SHARED USE PATH & BUFFER

STREET LIGHT (TYP)

12' SHARED USE PATH

EXISTING 12" PVC FORCE MAIN (TO REMAIN)

HANDICAP RAMP PER FDOT INDEX 522-002 (CR-F)

104 LF 24" STEEL CASING TO ENCASE EXISTING 12" PVC FORCE MAIN

HANDICAP RAMP PER FDOT INDEX 522-002 (CR-G)

TYPE "F" CURB

CLEANOUT

50 LF 6" TYPE "C" UNDERDRAIN

STR #P1-6
FDOT TYPE P-6 <10'
TOP EL = 26.76
INV EL = 22.19 S
UNDERDRAIN INV EL = 21.90

8" DIP WATER MAIN

64' ASPHALT PAVEMENT

PROFILE GRADE LINE NORTH

10' CURB TRANSITION

TYPE "E" CURB

5' CURB TAPER

150' PUBLIC RIGHT-OF-WAY

4' TRAFFIC SEPARATOR

106 LF 18" RCP @ 0.20%

5' CURB TAPER

TYPE "AB" MOD CURB

CONSTRUCTION BASELINE

69+00

70+00

71+00

72+00

73+00

PROFILE GRADE LINE SOUTH

CONSTRUCT WATER MAIN OVER RECLAIMED MAIN
12" MINIMUM CLEARANCE

8" DIP RECLAIMED MAIN

6' CONCRETE SIDEWALK

HANDICAP RAMP PER FDOT INDEX 522-002 (CR-C)

30"X30"X8"X8" CROSS
(2) 30" GATE VALVE
(2) 8" GATE VALVE

HANDICAP RAMP PER FDOT INDEX 522-002 (CR-F)

30" ASPHALT PAVEMENT

STR #P1-5
FDOT TYPE P-6 <10'
TOP EL = 26.76
INV EL = 21.98 N
INV EL = 21.44 E
UNDERDRAIN INV EL = 21.90

305 LF 24" RCP @ 0.20%

30" DIP WATER MAIN

CONNECT TO EXISTING 8" PVC WATER MAIN

TYPE "AB" MOD CURB

8" PVC WATER MAIN

FIRE HYDRANT ASSEMBLY

EXISTING 8" PVC WATER MAIN

CONNECT TO EXISTING 8" PVC RECLAIMED MAIN

EXISTING 8" PVC RECLAIMED MAIN

PARRISH LAKES

SEA CHASE AVE

28'

16'

PARRISH LAKES

1" = 20'
0' 10' 20' 40'

PVI STA = 69+09.80
PVI ELEV = 28.13

PVI STA = 69+59.80
PVI ELEV = 28.28

PVI STA = 70+09.80
PVI ELEV = 28.13

PVI STA = 72+09.70
PVI ELEV = 27.33

PVI STA = 72+59.70
PVI ELEV = 27.18

PVI STA = 73+09.70
PVI ELEV = 27.33

0.76%

0.30%

-0.30%

-0.40%

-0.30%

0.30%

0.40%

NORTH & SOUTH PROFILE GRADE LINE

EXISTING GROUND±

RECLAIMED HYDRANT ASSEMBLY

20"X8" TEE
SEE SHEET 59

30"X8" TEE
SEE SHEET 59

30" DIP WATER MAIN

FIRE HYDRANT ASSEMBLY

20" DIP RECLAIMED MAIN

18" RCP

12" MIN CLR

12" MIN CLR

104 LF 24" STEEL CASING

8" DIP RECLAIMED MAIN

PROVIDE 12" MIN SEPARATION BETWEEN BOTTOM OF WATER MAIN AND TOP OF RECLAIMED MAIN

*EXISTING 12" PVC FORCE MAIN

MATCHLINE STA 68+50

MATCHLINE STA 73+50

*** CONTRACTOR TO VERIFY DEPTH AND SIZES OF EXISTING UTILITIES PRIOR TO COMMENCEMENT OF CONSTRUCTION AND MAINTAIN A 12" MINIMUM CLEARANCE FROM ALL PROPOSED UTILITY MAINS**

NOTE: 36" MINIMUM COVER IS REQUIRED ON ALL GRAVITY SEWER MAINS, RECLAIMED MAINS, FORCE MAINS AND POTABLE WATER MAINS UNLESS DUCTILE IRON

Stantec
Stantec Consulting Services Inc.
6920 Professional Parkway East
Sarasota FL 34240-8414
Tel (941) 907-3900
www.stantec.com

The Contractor shall verify and be responsible for all dimensions. DO NOT scale the drawing - any errors or omissions shall be reported to Stantec without delay. Copyright reserved. The information contained in this drawing is the property of Stantec. Reproduction or use for any purpose other than that authorized by Stantec is forbidden.

Consultant

No.	Revision	By	Appd	YYYY.MM.DD

No.	Issued	By	Appd	YYYY.MM.DD

Permit/Seal

Client/Project
MANATEE COUNTY PUBLIC WORKS DEPARTMENT
MOCCASIN WALLOW ROAD SEGMENT 3

Project No.: 215617222

File Name: 215617222-01C-2025T

Scale: HORZ: 1" = 20' VERT: 1" = 2'

Drawn	Dsgn.	Chkd.	02/2022 YYYY.MM.DD


Title
PLAN AND PROFILE

Revision: Sheet: 52 of 148

Drawing No.
52

v:\215\active\215617222\civil\drawing\01c_cons\sheet files\215617222-01c-2025t.dwg
LAYER: 2/4/2025 10:33 PM MCCLARKEN FLOYTED: 2/4/2025 1:47:28 PM MCCLARKEY

ORIGINAL SHEET - ARCH D

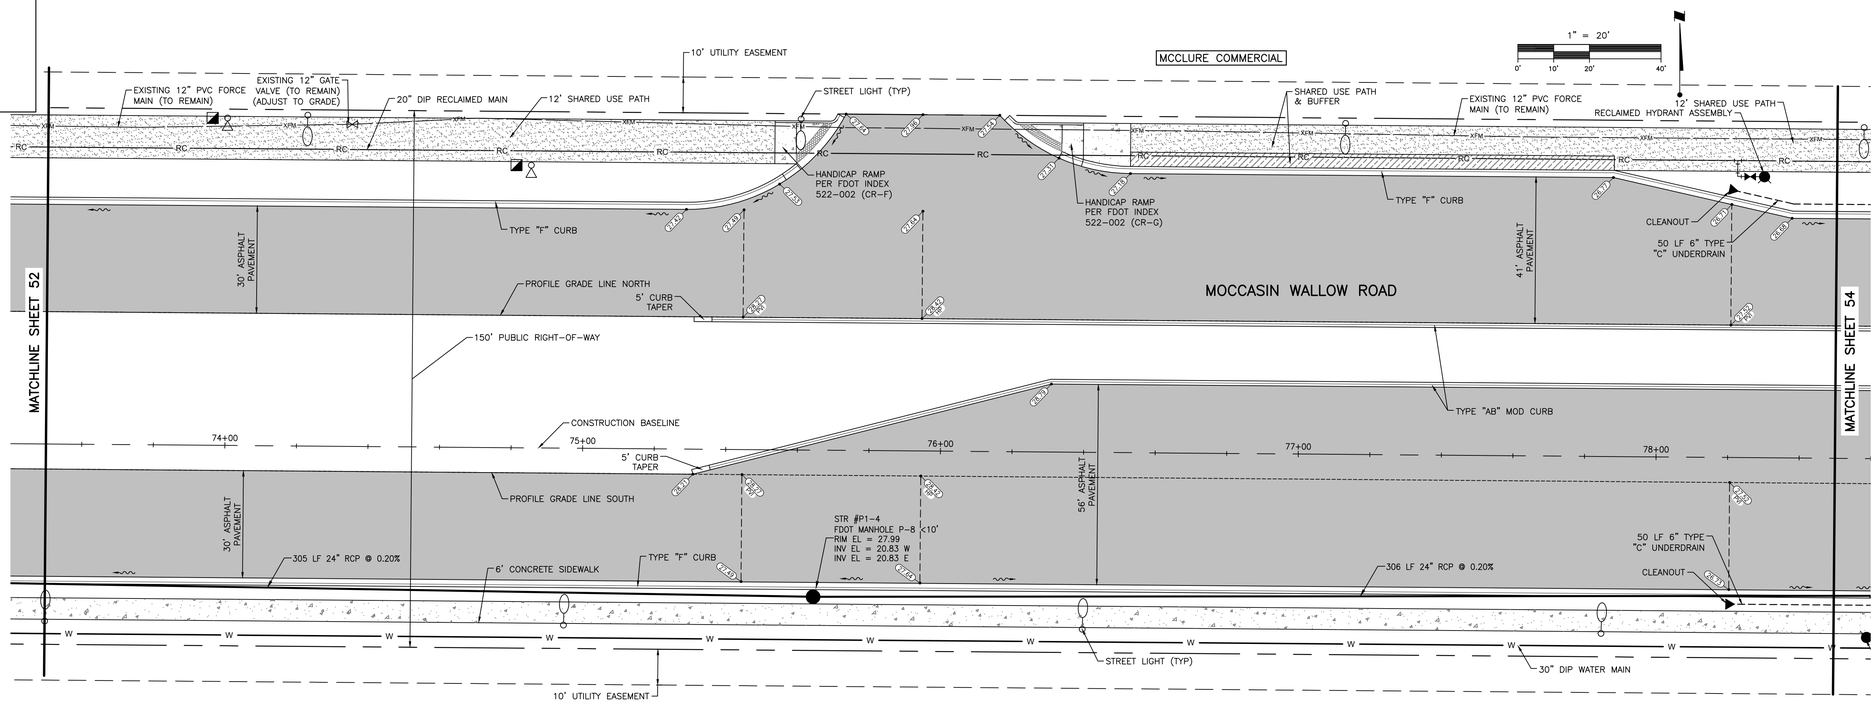

Stantec
Stantec Consulting Services Inc.
6920 Professional Parkway East
Sarasota FL 34240-8414
Tel (941) 907-3900
www.stantec.com

The Contractor shall verify and be responsible for all dimensions. DO NOT scale the drawing - any errors or omissions shall be reported to Stantec without delay. Copyright reserved. The information contained in this drawing is the property of Stantec. Reproduction or use for any purpose other than that authorized by Stantec is forbidden.

Consultant

No.	Revision	By	Appd	YYYY.MM.DD

No.	Issued	By	Appd	YYYY.MM.DD

Permit/Seal

Client/Project
MANATEE COUNTY PUBLIC WORKS DEPARTMENT
MOCCASIN WALLOW ROAD SEGMENT 3

Project No.: 215617222
File Name: 215617222-01C-202ST
Scale: HORZ: 1" = 20' VERT: 1" = 2'

Drawn	Dsgn.	Chkd.	02/2022 YYYY.MM.DD

Title
PLAN AND PLOT

Revision: Sheet: 53 of 148
Drawing No.
53

x:\215\active\215617222\civil\drawing\01c_cons\sheet_files\215617222-01c-202ST\Layout4
LAYER: 24/2022 1:01:33 PM JACOHEN1 PLOTTED: 24/2022 1:49:33 PM JACOHEN1
ORIGINAL SHEET - ARCH D

DEL WEBB AT BAYVIEW

MCCLURE COMMERCIAL

PARRISH LAKES

FLORIDIAN

EXISTING PROPERTY LINE

30' EXISTING DRAINAGE EASEMENT

EXISTING FENCE (TO REMAIN)

10' UTILITY EASEMENT

20" DIP RECLAIMED MAIN

EXISTING 12" PVC FORCE MAIN (TO REMAIN)

EXISTING ELECTRIC UNDERGROUND (TO REMAIN)

87 LF EXISTING 18" RCP @ 0.16%

EXISTING 8" PVC FORCE MAIN

EXISTING 12" PVC RECLAIMED MAIN

CONNECT TO EXISTING 12" PVC RECLAIMED MAIN

10' EXISTING UTILITY EASEMENT

EXISTING FORCE MAIN AIR RELEASE VALVES & GATE VALVES (RELOCATE OUTSIDE OF HANDICAP RAMP)

STREET LIGHT (TYP)

12' SHARED USE PATH

HANDICAP RAMP PER FDOT INDEX 522-002 (CR-F)

BAYWINDS PARKWAY

EX STR #D-183
TYPE I INLET
TOP EL = 27.83
INV EL = 22.73 E
INV EL = 21.00 NW

10 LF 18" RCP @ 0.15%

REMOVE EXISTING INLET AND CONNECT TO EXISTING 18" RCP

CONSTRUCT RECLAIMED MAIN ABOVE EXISTING FORCE MAIN 12" MINIMUM CLEARANCE

TYPE "AB" MOD CURB

113 LF EXISTING 18" RCP @ 0.15%

STR #182A
TYPE I INLET
TOP EL = 27.44
INV EL = 22.91 W

EXISTING 10" PVC WATER MAIN

CONNECT TO EXISTING 10" PVC WATER MAIN

(2) 10" 45° BEND

10' EXISTING UTILITY EASEMENT

HANDICAP RAMP PER FDOT INDEX 522-002 (CR-G)

10' UTILITY EASEMENT

SHARED USE PATH & BUFFER

EXISTING 12" GATE VALVE (TO REMAIN) (ADJUST TO GRADE)

EXISTING 16"X12" REDUCER (TO REMAIN)

Sta: 83+35.48
Off: 91.50 L

1" = 20'
0' 10' 20' 40'

MATCHLINE SHEET 53

MOCCASIN WALLOW ROAD

50 LF 6" TYPE "C" UNDERDRAIN

STR #P1-3
FDOT TYPE P-6 <10'
TOP EL = 26.94
INV EL = 22.37 S
UNDERDRAIN INV EL = 22.08

CLEANOUT

30' ASPHALT PAVEMENT

TYPE "F" CURB

PROFILE GRADE LINE NORTH

150' PUBLIC RIGHT-OF-WAY

TYPE "AB" MOD CURB

106 LF 18" RCP @ 0.20%

CONSTRUCTION BASELINE

79+00

80+00

81+00

82+00

83+00

56' ASPHALT PAVEMENT

PROFILE GRADE LINE SOUTH

STR #P1-2
FDOT TYPE J-6 >10'
TOP EL = 26.94
INV EL = 20.22 W
INV EL = 22.16 N
INV EL = 17.36 E
UNDERDRAIN INV EL = 22.08

50 LF 6" TYPE "C" UNDERDRAIN

CLEANOUT

CONSTRUCT STORM SEWER UNDER WATER MAIN 12" MINIMUM CLEARANCE

281 LF 30" RCP @ 0.10%

TYPE "F" CURB

6' CONCRETE SIDEWALK

306 LF 24" RCP @ 0.20%

30" GATE VALVE

FIRE HYDRANT ASSEMBLY

10' UTILITY EASEMENT

STREET LIGHT (TYP)

DRAINAGE EASEMENT (WIDTH VARIES)

CONSTRUCT STORM SEWER OVER EXISTING RECLAIMED MAIN 12" MINIMUM CLEARANCE

EXISTING 20" DIP RECLAIMED MAIN

STR #P1-1
GRATE INLET
GRATE EL = 24.00
INV EL = 17.08 W

STR #1
GRATE INLET
GRATE EL = 24.00
INV EL = 14.60 NE

20" DIP RECLAIMED MAIN

20"X20"X12" TEE
20" GATE VALVE
12" GATE VALVE

20" TEE
(2) 20" GATE VALVE

EXISTING 12" PVC FORCE MAIN IN 24" CASING (TO REMAIN)

CONSTRUCT WATER MAIN OVER RECLAIMED MAIN AND EXISTING FORCE MAIN 12" MINIMUM CLEARANCE

EXISTING 12" PVC FORCE MAIN (TO REMAIN)

EXISTING 6" GATE VALVE (BY OTHERS) (ADJUST TO GRADE AND IF VALVE IS LOCATED WITHIN CURB, RELOCATE VALVE OUT OF CURB)

CONSTRUCT RECLAIMED MAIN OVER EXISTING FORCE MAIN 12" MINIMUM CLEARANCE

EXISTING 6" PVC FORCE MAIN (BY OTHERS)

TYPE "F" CURB

41' ASPHALT PAVEMENT

MATCHLINE SHEET 55

TYPE "AB" MOD CURB

EXISTING 6" HDPE FORCE MAIN IN 12" HDPE CASING (BY OTHERS)

10" DIP WATER MAIN (UNDER PAVEMENT AND MEDIAN)

20" DIP RECLAIMED MAIN

STR #2
FDOT MANHOLE P-8 >10'
RIM EL = 29.27
INV EL = 22.08 E
INV EL = 14.89 SW

5' CURB TAPER

150' PUBLIC RIGHT-OF-WAY

373 LF 18" RCP @ 0.01%

5' CURB TAPER

144 LF 18" RCP @ 0.20%

30"X30"X10" TEE
(2) 30" GATE VALVE
10" GATE VALVE

CONSTRUCT STORM SEWER UNDER WATER MAIN AND EXISTING FORCE MAIN 12" MINIMUM CLEARANCE

30" DIP WATER MAIN

CONSTRUCT WATER MAIN ABOVE RECLAIMED MAIN 12" MINIMUM CLEARANCE

CONNECT TO EXISTING 20" DIP RECLAIMED MAIN

STR #F-9
FDOT TYPE P-5 <10'
TOP EL = 27.73
INV EL = 23.52 E

30' ASPHALT PAVEMENT

TYPE "F" CURB

6' CONCRETE SIDEWALK

HANDICAP RAMP PER FDOT INDEX 522-002 (CR-G)

221 LF 18" RCP @ 0.20%

16'

DRAINAGE EASEMENT (WIDTH VARIES)

PVI STA = 78+70.62
PVI ELEV = 27.37

PVI STA = 79+20.62
PVI ELEV = 27.52

PVI STA = 80+92.22
PVI ELEV = 29.16

PVI STA = 81+42.22
PVI ELEV = 29.31

PVI STA = 81+92.22
PVI ELEV = 29.16

NORTH & SOUTH PROFILE GRADE LINE

−0.30%

0.30%

0.96%

0.30%

−0.30%

−0.63%

*EXISTING AIR RELEASE VALVE

EXISTING GROUND±

GRAVITY WALL

30" DIP WATER MAIN

20"X12" TEE
SEE SHEET 60

20" TEE
SEE SHEET 60

30"X10" TEE
SEE SHEET 60

20" DIP RECLAIMED MAIN

18" RCP

MATCHLINE STA 78+50

MATCHLINE STA 83+50

FIRE HYDRANT ASSEMBLY

12" MIN CLR

PROVIDE 12" MIN SEPARATION BETWEEN BOTTOM OF WATER MAIN AND TOP OF RECLAIMED MAIN

*EXISTING 12" PVC FORCE MAIN

*EXISTING 8" PVC FORCE MAIN

30" RCP @ WATER CONFLICT

*EXISTING 12" PVC FORCE MAIN IN 24" CASING

*EXISTING 6" PVC FORCE MAIN

18" RCP @ WATER MAIN AND 6" FORCE MAIN CONFLICT

*EXISTING 16" HDPE FORCE MAIN IN 30" HDPE CASING

*** CONTRACTOR TO VERIFY DEPTH AND SIZES OF EXISTING UTILITIES PRIOR TO COMMENCEMENT OF CONSTRUCTION AND MAINTAIN A 12" MINIMUM CLEARANCE FROM ALL PROPOSED UTILITY MAINS**

NOTE: 36" MINIMUM COVER IS REQUIRED ON ALL GRAVITY SEWER MAINS, RECLAIMED MAINS, FORCE MAINS AND POTABLE WATER MAINS UNLESS DUCTILE IRON

32 30 28 26 24 22 20 18 16 14

79+00 80+00 81+00 82+00 83+00

Stantec

Stantec Consulting Services Inc.
6920 Professional Parkway East
Sarasota FL 34240-8414
Tel (941) 907-6900
www.stantec.com

The Contractor shall verify and be responsible for all dimensions. DO NOT scale the drawing - any errors or omissions shall be reported to Stantec without delay. Copyright reserved. The information contained in this drawing is the property of Stantec. Reproduction or use for any purpose other than that authorized by Stantec is forbidden.

Consultant

No.	Revision	By	Appd	YYYY.MM.DD
1				
2				
3				
4				
5				

Permit/Seal

Client/Project
MANATEE COUNTY PUBLIC WORKS DEPARTMENT

MOCCASIN WALLOW ROAD SEGMENT 3

Project No.: 215617222

File Name: 215617222-01C-202ST

Scale: HORZ: 1" = 20' VERT: 1" = 2'

Drawn	Dsgn.	Chkd.	02/2022 YYYY.MM.DD

Title
PLAN AND PROFILE

Revision: Sheet: 54 of 148

Drawing No.
54

ORIGINAL SHEET - ARCH D

x:\215\active\215617222\civil\drawing\01c_cons\sheet_files\215617222-01c-202ST.dgn
LAYER: 2/4/2025 10:13:31 PM MCCRAREY, TYLER

DEL WEBB AT BAYVIEW

WETLAND II

GRAVITY WALL (FDOT 400-011) WITH HANDRAIL (FDOT 515-062)

EXISTING ELECTRIC UNDERGROUND (TO BE RELOCATED AROUND WALL)

SHARED USE PATH & BUFFER

Sta: 84+28.00
Off: 80.93 L

STREET LIGHT (TYP)

SHARED USE PATH & BUFFER

EXISTING 16" HDPE FORCE MAIN IN 30" HDPE CASING (TO REMAIN)

RECLAIMED HYDRANT ASSEMBLY

EX STR #CS-II
TYPE C GTI
INV EL = 22.56 S

19 LF EXISTING 15" RCP @ 0.26%

EXISTING 20" TEE & (2) 20" GATE VALVE

CONNECT TO EXISTING SHARED USE PATH

1" = 20'
0' 10' 20' 40'

41' ASPHALT PAVEMENT

30' ASPHALT PAVEMENT

PROFILE GRADE LINE NORTH

20" DIP RECLAIMED MAIN

TYPE "F" CURB

STR #F-8
FDOT TYPE P-6 <10'
TOP EL = 26.84
INV EL = 18.96 S

CONSTRUCT STORM SEWER OVER RECLAIMED MAIN 12" MINIMUM CLEARANCE

REMOVE EXISTING MITERED END AND CONNECT TO EXISTING 15" RCP

65 LF 15" RCP @ 0.20%

REMOVE EXISTING BLOW-OFF AND CONNECT TO EXISTING 20" RECLAIMED MAIN

EXISTING 20" DIP RECLAIMED MAIN

MOCCASIN WALLOW ROAD

MATCHLINE SHEET 54

150' PUBLIC RIGHT-OF-WAY

66 LF 18" RCP @ 0.20%

CONSTRUCT N/S STORM SEWER OVER E/W STORM SEWER 12" MINIMUM CLEARANCE

373 LF 18" RCP @ 0.01%

STR #3
FDOT MANHOLE P-8 >10'
RIM EL = 28.44
INV EL = 22.38 N
INV EL = 22.11 W

CONNECT TO EXISTING 18" RCP

CONSTRUCTION BASELINE

84+00 85+00 86+00 87+00 88+00

EXISTING 30" TEE & (2) 30" GATE VALVE

PROFILE GRADE LINE SOUTH

40 LF EXISTING 18" RCP @ 0.20%

EX STR #F-7
FDOT TYPE P-6 <10'
RIM EL = 26.84
INV EL = 18.75 N
INV EL = 23.08 W
INV EL = 18.75 E

30" DIP WATER MAIN

REMOVE EXISTING BLOW-OFF AND CONNECT TO EXISTING 30" WATER MAIN

EXISTING 30" DIP WATER MAIN

213 LF 18" RCP @ 0.20%

3' VALLEY CROSSING

TYPE "F" CURB

5' CURB TAPER

EXISTING CLEANOUT

8 LF EXISTING 18" RCP @ 0.20%

6' CONCRETE SIDEWALK

HANDICAP RAMP PER FDOT INDEX 522-002 (CR-F)

TYPE "AB" MOD CURB

CONNECT TO EXISTING 18" RCP

10' UTILITY EASEMENT

CONNECT TO EXISTING SIDEWALK

89TH DRIVE E

FLORIDIAN

MATCHLINE STA 83+50

MATCHLINE STA 88+50

PVI STA = 84+70.60
PVI ELEV = 27.41

PVI STA = 85+20.60
PVI ELEV = 27.26

PVI STA = 87+78.61
PVI ELEV = 28.30

PVI STA = 88+28.61
PVI ELEV = 28.45

-0.63%

-0.30%

0.40%

0.30%

NORTH & SOUTH PROFILE GRADE LINE

GRAVITY WALL

EXISTING GROUND±

CONNECT TO EXISTING WATER MAIN
30" DIP WATER MAIN

18" RCP @ STORM CONFLICT

20" DIP RECLAIMED MAIN

RECLAIMED HYDRANT ASSEMBLY

15" RCP @ RECLAIM CONFLICT

CONNECT TO EXISTING RECLAIMED MAIN

EXISTING 20" TEE

12" MIN CLR

EXISTING 30" TEE

12" MIN CLR

PROVIDE 12" MIN SEPARATION BETWEEN BOTTOM OF STORM SEWER AND TOP OF RECLAIMED MAIN

*EXISTING 16" HDPE FORCE MAIN IN 30" HDPE CASING

30 28 26 24 22 20 18 16 14 12

84+00 85+00 86+00 87+00 88+00

Stantec

Stantec Consulting Services Inc.
6920 Professional Parkway East
Sarasota FL 34240-8414
Tel (941) 907-3090
www.stantec.com

The Contractor shall verify and be responsible for all dimensions. DO NOT scale the drawing - any errors or omissions shall be reported to Stantec without delay. Copyright reserved. The information contained in this drawing is the property of Stantec. Unauthorized reproduction or use for any purpose other than that authorized by Stantec is forbidden.

Consultant

No.	By	Appd	YYYY.MM.DD	Revision

No.	By	Appd	YYYY.MM.DD	Issued

Permit/Seal

Client/Project
MANATEE COUNTY PUBLIC WORKS DEPARTMENT

MOCCASIN WALLOW ROAD SEGMENT 3

Project No.: 215617222
File Name: 215617222-01C-202ST
Scale: HORZ: 1" = 20' VERT: 1" = 2'

Drawn	Dsgn.	Chkd.	02/2022 YYYY.MM.DD


Title
PLAN AND PROFILE


Revision: Sheet: 55 of 148

Drawing No.
55

x:\215617222\active\215617222\civil\drawing\01c_cons\sheet_files\215617222-01c-202st.dwg
Layout: 24x36D | 10:13:37 PM | AECOM8671 | FLOYD, ZACHERY | 2/4/2025
Save By: ZACHERY.FLOYD@AECOM.COM

ORIGINAL SHEET - ARCH D

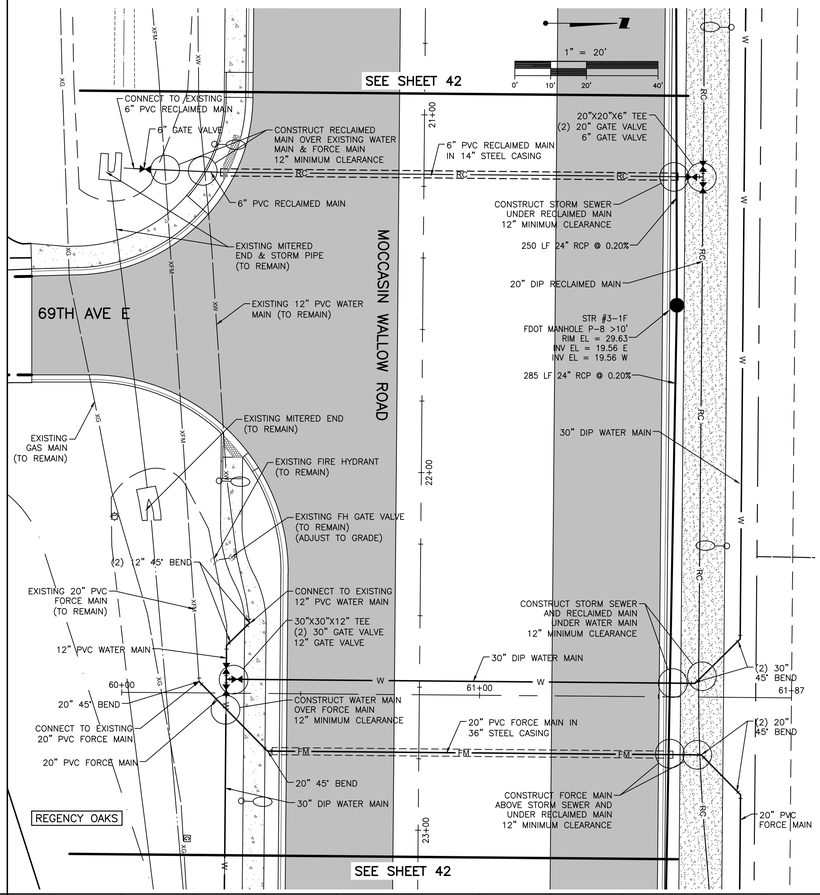

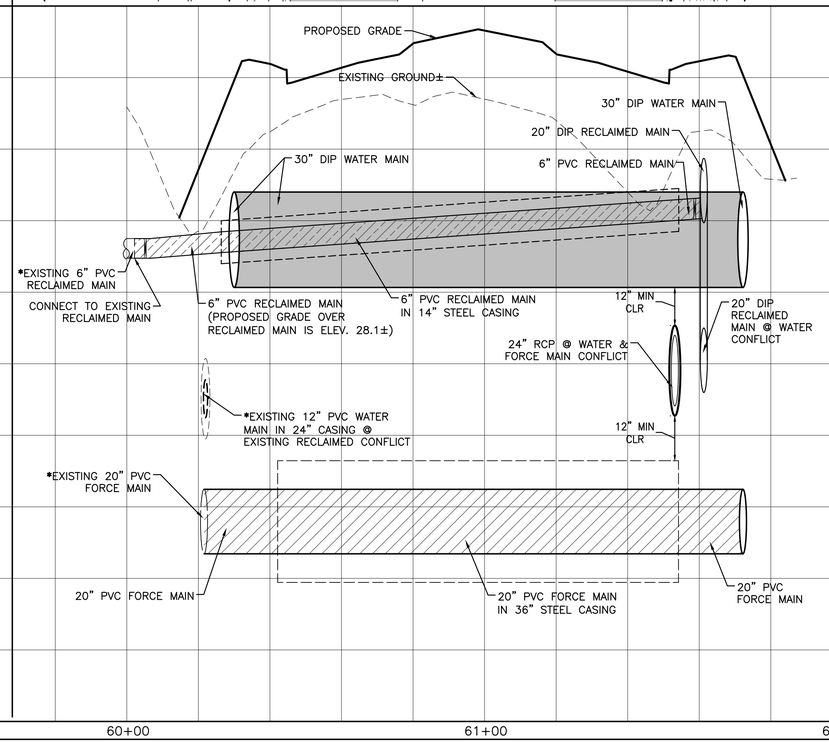

Stantec
Stantec Consulting Services Inc.
6920 Professional Parkway East
Sarasota FL 34240-8414
Tel (941) 907-2660
www.stantec.com

The Contractor shall verify and be responsible for all dimensions. DO NOT scale the drawing - any errors or omissions shall be reported to Stantec without delay. Copyright reserved. The information contained in this drawing is the property of Stantec. Reproduction or use for any purpose other than that authorized by Stantec is forbidden.

Consultant

No.	Revision	By	Appd	YYYY.MM.DD

No.	Issued	By	Appd	YYYY.MM.DD

Permit/Seal

Client/Project
MANATEE COUNTY PUBLIC WORKS DEPARTMENT
MOCCASIN WALLOW ROAD SEGMENT 3


Project No.: 215617222
File Name: 215617222-01C-2035T
Scale: HORZ: 1" = 20' VERT: 1" = 2'


Drawn	Dsgn.	Chkd.	02/2022 YYYY.MM.DD

Title
PLAN AND PROFILE

Revision: Sheet: 58 of 148
Drawing No.
58

I:\215K\active\215617222\civil\drawing\01c_civil\sheet_files\215617222-01c-2035t\Layout1
LAYOUT: 1 02/8/2023 12:03:30 PM MCCONNER PLOTTED: 2/8/2023 1:39:33 PM BY: MCCONNER
ORIGINAL SHEET - ARCH D

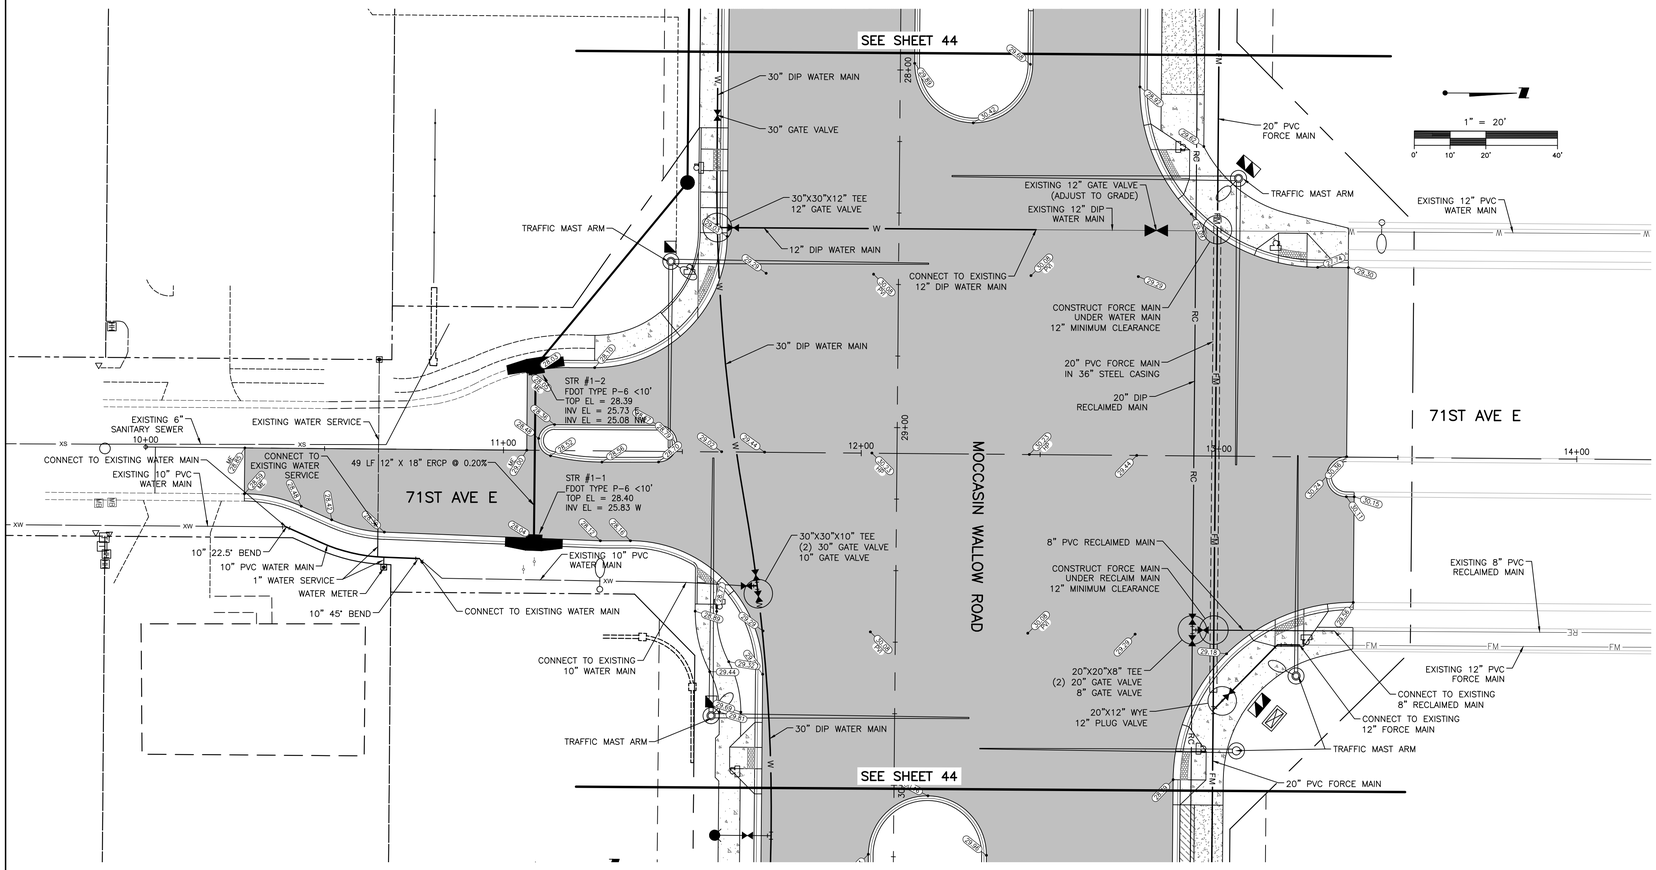

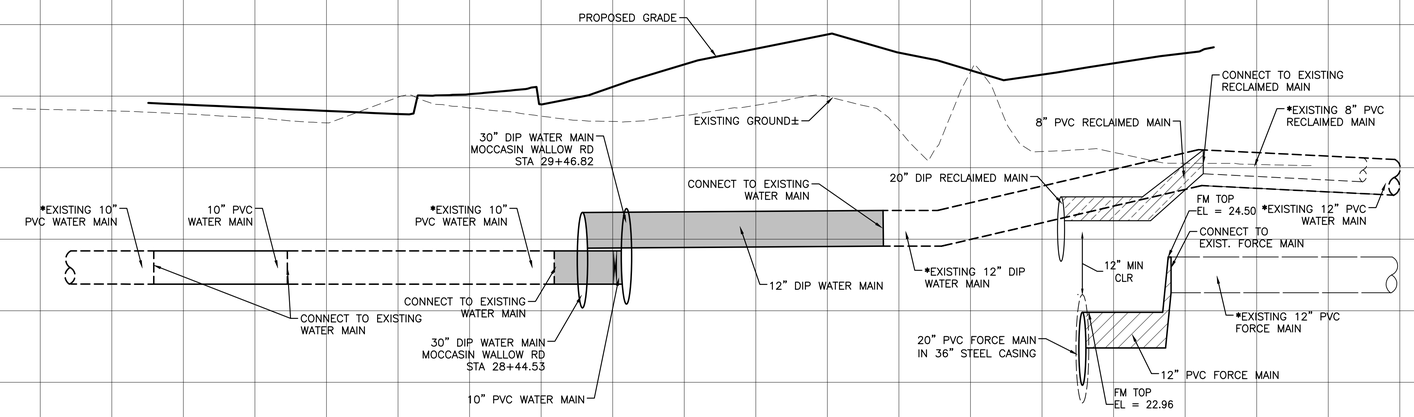

Stantec
Stantec Consulting Services Inc.
6920 Professional Parkway East
Sarasota FL 34240-8414
Tel (941) 907-3065
www.stantec.com

The Contractor shall verify and be responsible for all dimensions. DO NOT scale the drawing - any errors or omissions shall be reported to Stantec without delay. Copyright reserved. The information contained in this drawing is the property of Stantec. Reproduction or use for any purpose other than that authorized by Stantec is forbidden.

Consultant

No.	Revision	By	Appd	YYYY.MM.DD

No.	Issued	By	Appd	YYYY.MM.DD

Permit/Seal


Client/Project
MANATEE COUNTY PUBLIC WORKS DEPARTMENT
MOCCASIN WALLOW ROAD SEGMENT 3


Project No.: 215617222
File Name: 215617222-01C-203ST
Scale: HORZ: 1" = 20' VERT: 1" = 2'
Drawn | Dsgn. | Chkd. | 02/2022 YYYY.MM.DD


Title
PLAN AND PROFILE


Revision: Sheet: 58A of 148
Drawing No.
58A

x:\215\sc\active\215617222\civil\drawing\01c_cons\sheet_files\215617222-01c-203st\Layout1.A
LAYER: 1/23/2023 1:25:03 PM ANCORNER1 PLOTTED: 2/4/2025 1:59:37 PM by ANCHER1
ORIGINAL SHEET - ARCH D

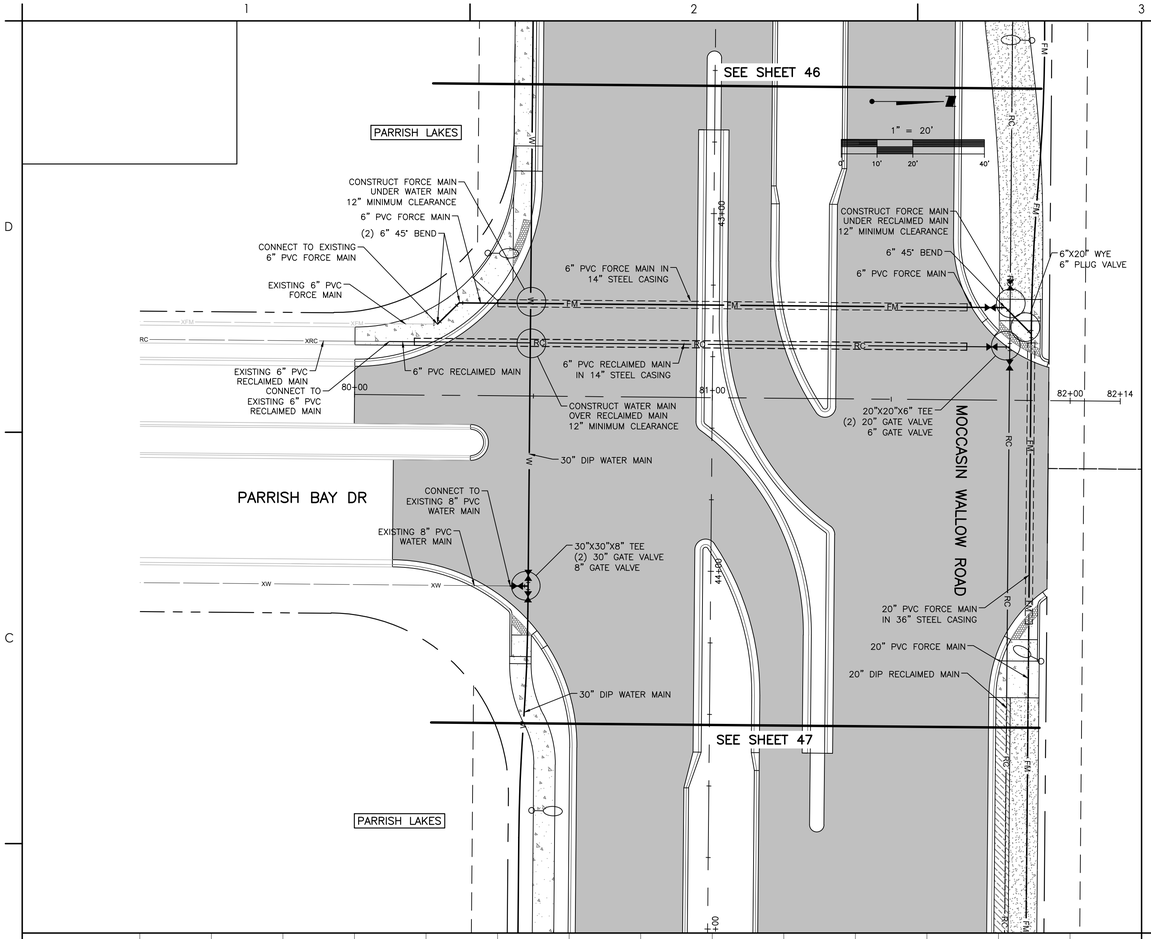

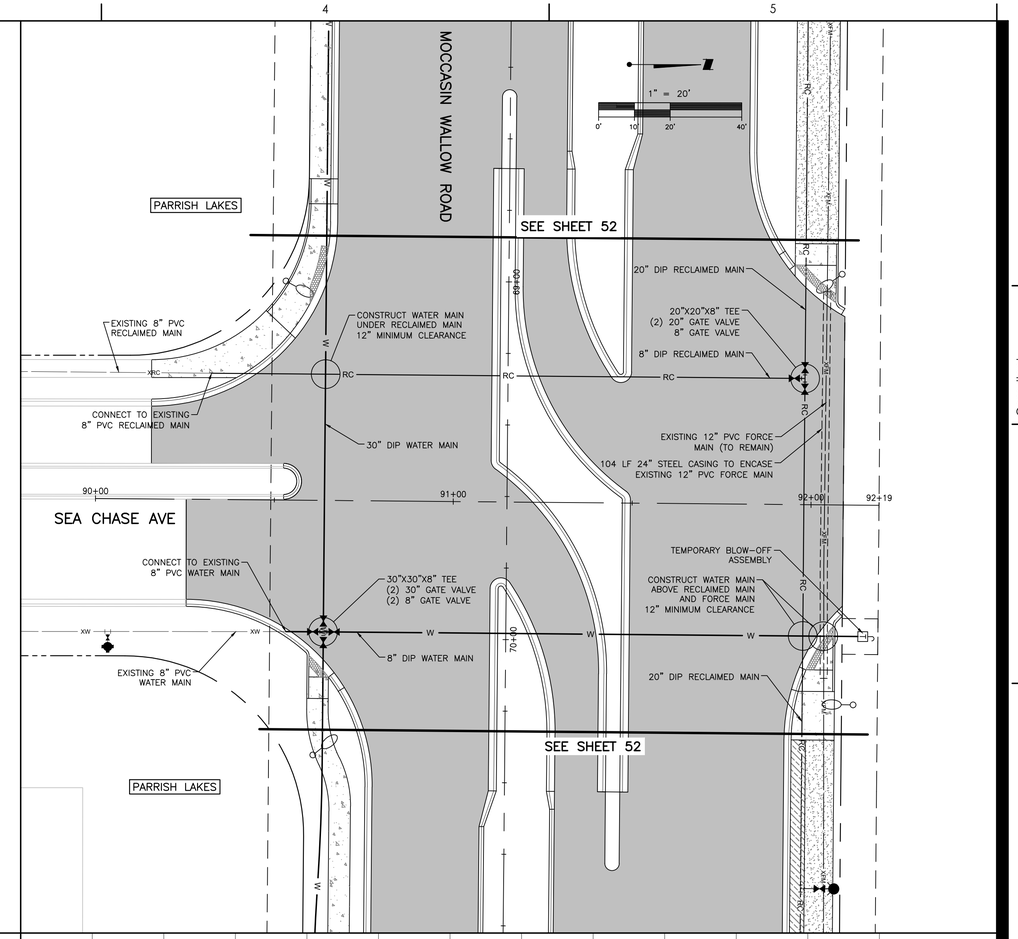

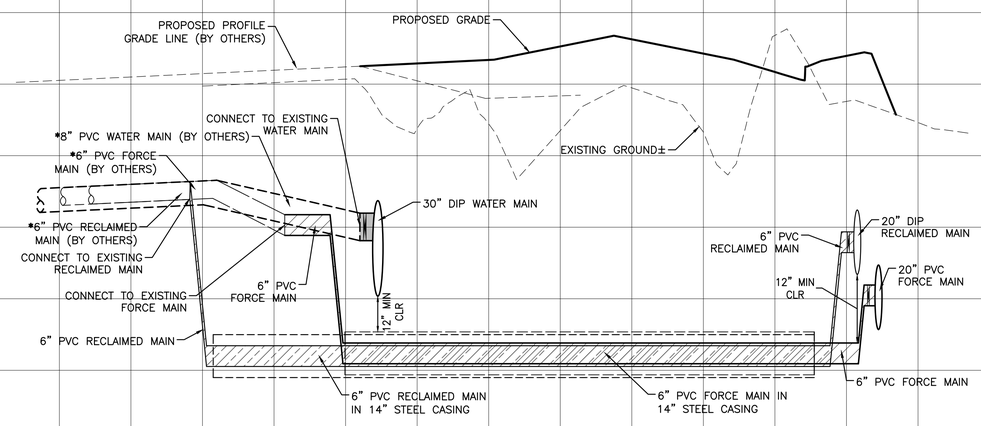

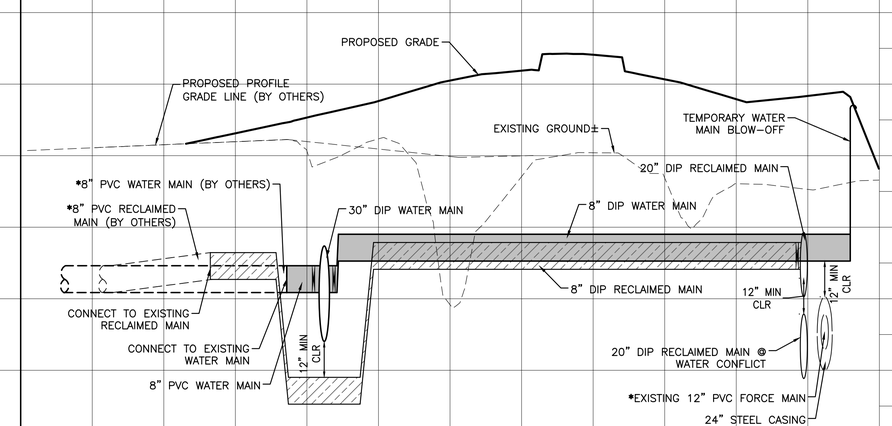

Stantec
Stantec Consulting Services Inc.
6920 Professional Parkway East
Sarasota FL 34240-8414
Tel (941) 907-3965
www.stantec.com

The Contractor shall verify and be responsible for all dimensions. DO NOT scale the drawing - any errors or omissions shall be reported to Stantec without delay. Copyright reserved. The information contained in this drawing is the property of Stantec. Unauthorized reproduction or use for any purpose other than that authorized by Stantec is forbidden.

Consultant

By	Appd	YYYY.MM.DD	Issued
MSC		1/7/25	F – REV PARRISH BAY INTERSECTION

Permit/Seal

Client/Project
MANATEE COUNTY PUBLIC WORKS DEPARTMENT

MOCCASIN WALLOW ROAD SEGMENT 3

Project No.: 215617222
File Name: 215617222-01C-203ST
Scale: HORZ: 1" = 20' VERT: 1" = 2'


Drawn	Dsgn.	Chkd.	02/2022 YYYY.MM.DD


Title
PLAN AND PROFILE


Revision: Sheet: 59 of 148


Drawing No.
59

x:\215fl\active\215617222\civil\drawing\01c_cons\[Sheet_files\215617222-01c-203sh.lovx]v2
LAYER: 1/29/2025 1:58:00 PM MCCONNELL FICHTER, 2/4/2025 2:00:38 PM MCCONNELL
ORIGINAL SHEET - ARCH D

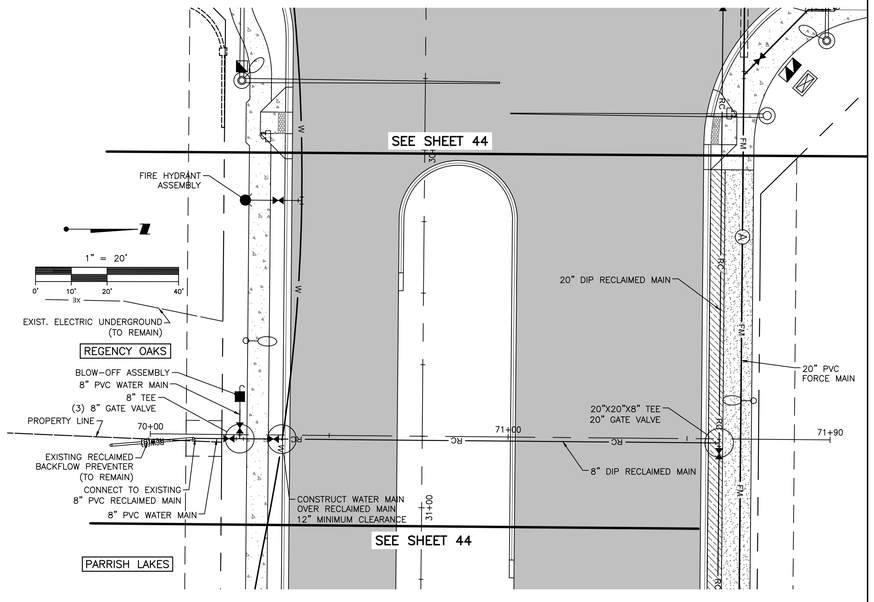

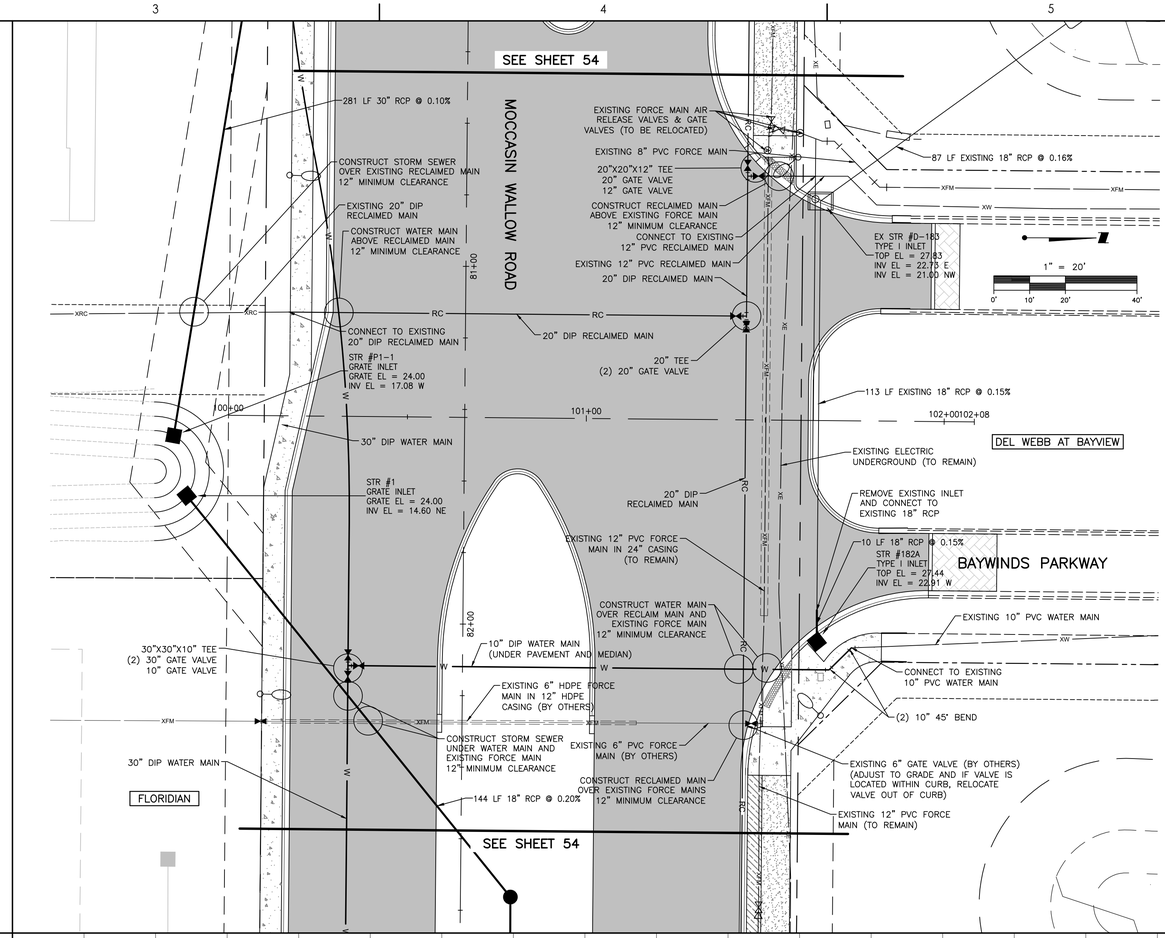

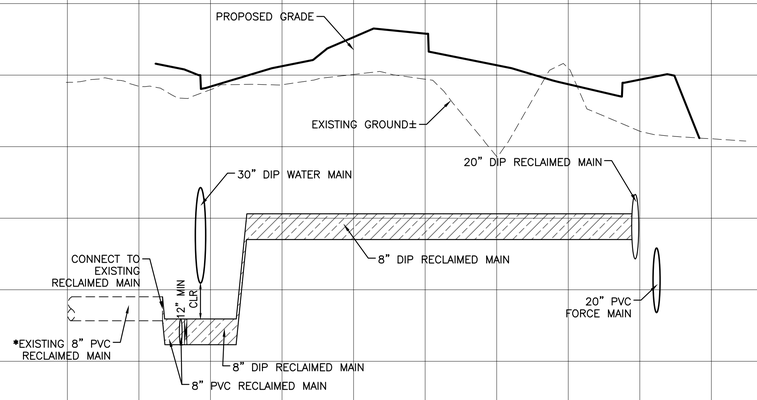

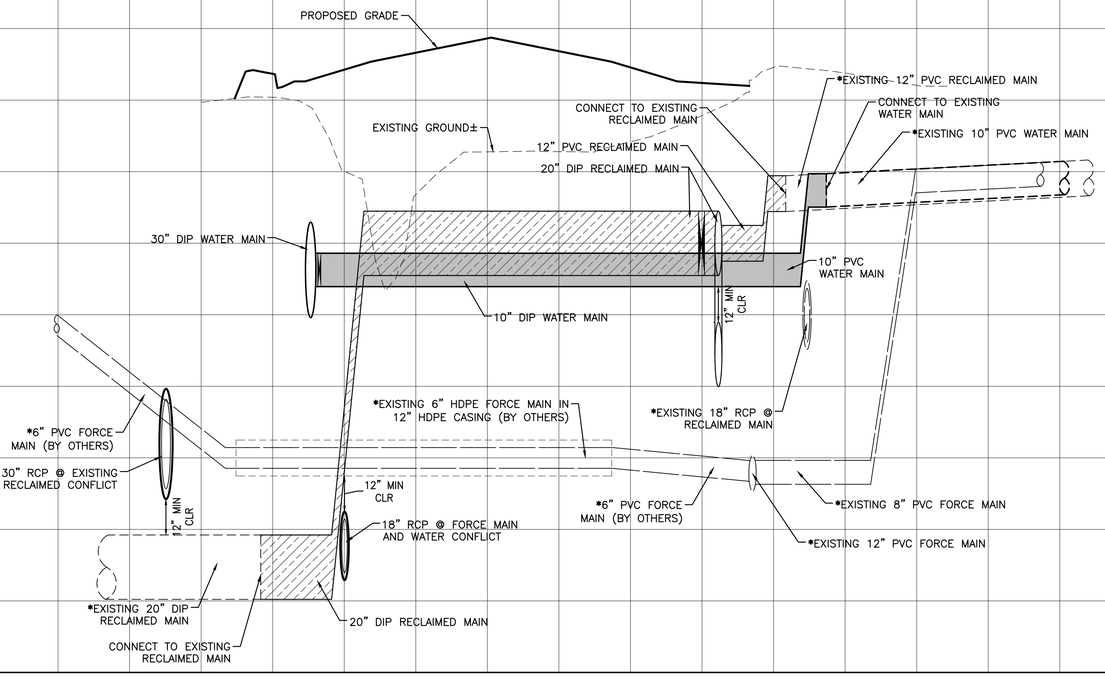

Stantec
Stantec Consulting Services Inc.
6920 Professional Parkway East
Sarasota FL 34240-8414
Tel (941) 907-3900
www.stantec.com

The Contractor shall verify and be responsible for all dimensions. DO NOT scale the drawing - any errors or omissions shall be reported to Stantec without delay. Copyright reserved. The information contained in this drawing is the property of Stantec. Unauthorized reproduction or use for any purpose other than that authorized by Stantec is forbidden.

Consultant

No.	Revision	By	Appd	YYYY.MM.DD
E	REV PHASE LINE.	DMW		6/19/24

No.	Issued	By	Appd	YYYY.MM.DD

Permit/Seal

Client/Project
MANATEE COUNTY PUBLIC WORKS DEPARTMENT
MOCCASIN WALLOW ROAD SEGMENT 3

Project No.: 215617222
File Name: 215617222-01C-203ST
Scale: HORZ: 1" = 20' VERT: 1" = 2'

Drawn	Dsgn.	Chkd.	02/2022 YYYY.MM.DD

Title
PLAN AND PROFILE

Revision: Sheet: 60 of 148
Drawing No.
60

x:\215k\active\215617222\civil\drawing\01c_cons\sheet_files\215617222-01c-203sh\civil3
SAVED: 7/29/2025 1:55:00 PM ANCONNER1 PLOTTED: 2/24/2025 2:00:33 PM ANCONNER1
ORIGINAL SHEET - ARCH D

EXISTING 20" PVC FORCE MAIN (BY OTHERS)

EXISTING 16" PVC FORCE MAIN (BY OTHERS)

EXISTING 12" PVC RECLAIMED MAIN (BY OTHERS)

EXISTING PEDESTRIAN TUNNEL

MATCHLINE SHEET 62

CONSTRUCTION BASELINE

105+00 106+00 107+00 108+00 109+00

TYPE "AB" MOD CURB

120' PUBLIC RIGHT-OF-WAY

PROFILE GRADE LINE

CARTER ROAD

39' ASPHALT PAVEMENT

61' ASPHALT PAVEMENT

TYPE "F" CURB

EXISTING 12" PVC WATER MAIN (BY OTHERS)

6' CONCRETE SIDEWALK

1" = 20'

0' 10' 20' 40'

EX STR #111
JUNCTION BOX
GRATE EL = 24.05
INV EL = 11.51 N

PVI STA: 107+30.35
PVI ELEV: 41.00
AD: -10.15%
K: 29.55
LVC: 300.00
HIGH PT STA: 107+35.57
HIGH PT ELEV: 37.20

BVCE: 33.12
BVCS: +80.35

EVCE: 33.65
EVCS: +80.35

PVI STA = 105+67.15
PVI ELEV = 32.43

5.23%

PVI STA = 105+80.35
PVI ELEV = 33.12

EXISTING PROFILE GRADE LINE (BY OTHERS)

PVI STA = 108+80.35
PVI ELEV = 33.65

-4.90%

PVI STA = 108+95.35
PVI ELEV = 32.92

-4.20%

BVCE: 32.39
BVCS: +07.89

EXISTING PROFILE GRADE LINE (BY OTHERS)

PROFILE GRADE LINE

MATCHLINE STA 109+50

105+00 106+00 107+00 108+00 109+00

ORIGINAL SHEET - ARCH D

Stantec
Stantec Consulting Services Inc.
6920 Professional Parkway East
Sarasota FL 34240-8414
Tel (941) 907-6900
www.stantec.com

The Contractor shall verify and be responsible for all dimensions. DO NOT scale the drawing - any errors or omissions shall be reported to Stantec without delay. Copyright reserved. The information contained in this drawing is the property of Stantec. Reproduction or use for any purpose other than that authorized by Stantec is forbidden.

Consultant

No.	Revision	By	Appd	YYYY.MM.DD

No.	Issued	By	Appd	YYYY.MM.DD

Permit/Seal

Client/Project
MANATEE COUNTY PUBLIC WORKS DEPARTMENT

MOCCASIN WALLOW ROAD SEGMENT 3

Project No.: 215617222

File Name: 215617222-01C-204ST

Scale: HORZ: 1" = 20' VERT: 1" = 2'

Drawn	Dsgn.	Chkd.	02/2022 YYYY.MM.DD

Title
PLAN AND PROFILE

Revision: Sheet: 61 of 148

Drawing No.
61

x:\215617222\civil\drawing\01c_cont\sheet_files\215617222-01c-204st\Layout1
LAYER: 1 5/6/2025 2:33:57 PM MICHAEL.FLOYD 2/5/2025 12:36:18 PM C:\SHEET

MATCHLINE SHEET 49

MATCHLINE SHEET 61

MATCHLINE SHEET 63

MATCHLINE SHEET 50

CARTER ROAD

CARTER ROAD

MCCLURE COMMERCIAL

WETLAND 1A

TRAFFIC SIGNAL MAST ARM

CONSTRUCT STORM SEWER UNDER RECLAIMED MAIN AND OVER EXISTING FORCE MAINS 12" MINIMUM CLEARANCE

EXISTING 20" FORCE MAIN IN 36" CASING (TO REMAIN)

EXISTING 16" FORCE MAIN (TO REMAIN)

HANDICAP RAMP PER FDOT INDEX 522-002 (CR-C1)

EXISTING 12" PVC RECLAIMED MAIN

6' CONCRETE SIDEWALK

TYPE "F" CURB

TYPE "AB" MOD CURB

28' ASPHALT PAVEMENT

CONNECT TO EXISTING 12" PVC RECLAIMED MAIN

STR #CR1-3
FDOT TYPE P-6 <10'
TOP EL = 26.65
INV EL = 20.79 E

CONSTRUCTION BASELINE

120' PUBLIC RIGHT-OF-WAY

PROFILE GRADE LINE

61' ASPHALT PAVEMENT

110+00

111+00

112+00

113+00

114+00

103 LF 18" RCP @ 0.20%

STR #P3-1
FDOT MANHOLE J-8 >10'
RIM EL = 26.67
INV EL = 18.59 W
INV EL = 15.88 N
INV EL = 14.26 E

12" DIP WATER MAIN (UNDER PAVEMENT)

CONNECT TO EXISTING 12" PVC WATER MAIN
STR #CR1-2
FDOT TYPE P-6 <10'
TOP EL = 26.53
INV EL = 20.58 W
INV EL = 20.00 SE

23 LF 18" RCP @ 0.20%

STR #CR1-1
FDOT MANHOLE P-8 <10'
RIM EL = 26.05
INV EL = 19.95 NW
INV EL = 17.63 E

DRAINAGE EASEMENT (WIDTH VARIES

40 LF EXISTING 18" RCP @ 2.43%

EX STR #MG5-4
JUNCTION BOX
TOP EL = 23.54
INV EL = 16.65 W
INV EL = 12.15 N
INV EL = 12.15 S

199 LF EXISTING 72" RCP @ 0.32%

STREET LIGHT (TYP)

EXISTING 12" PVC WATER MAIN (BY OTHERS)

6' CONCRETE SIDEWALK

395 LF 30" RCP @ 0.20%

30" DIP WATER MAIN

CONSTRUCT WATER MAIN OVER FORCE MAIN AND RECLAIMED MAIN 12" MINIMUM CLEARANCE

CONNECT TO EXISTING 20" PVC FORCE MAIN

CONSTRUCT RECLAIMED MAIN OVER EXISTING FORCE MAIN 12" MINIMUM CLEARANCE

CONSTRUCT RECLAIMED MAIN OVER FORCE MAIN 12" MINIMUM CLEARANCE

20" PVC FORCE MAIN IN 36" STEEL CASING

(2) 20" 45° BEND

20"X20"X12" TEE
(2) 20" GATE VALVE
12" GATE VALVE

12" DIP RECLAIMED MAIN

EXISTING 16" FORCE MAIN (TO REMAIN)

PI: 57+47.18

PI: 112+50.27

PI: 113+25.27

20" DIP RECLAIMED MAIN

CONSTRUCT RECLAIMED MAIN AND STORM SEWER OVER EXISTING FORCE MAIN 12" MINIMUM CLEARANCE

CONSTRUCT WATER MAIN OVER STORM SEWER 12" MINIMUM CLEARANCE

CONSTRUCT RECLAIMED MAIN UNDER WATER MAIN AND OVER STORM SEWER 12" MINIMUM CLEARANCE

149 LF 36" RCP @ 0.20%

16" DIP WATER MAIN

30"X30"X16"X12" CROSS
(2) 30" GATE VALVE
(2) 16" GATE VALVE
16"X12" REDUCER

30" DIP WATER MAIN

HANDICAP RAMP PER FDOT INDEX 522-002 (CR-A)

TRAFFIC SIGNAL MAST ARM

STR #CS-1C
FDOT DBI TYPE H (2 GRATE), J BOT. <10' MODIFIED
INV EL = 16.46 E

1" = 20'

10' UTILITY EASEMENT

6' CONCRETE SIDEWALK

STREET LIGHT (TYP)

TYPE "F" CURB

61' ASPHALT PAVEMENT

139 LF 36" RCP @ 0.20%

PROFILE GRADE LINE WEST

131.84' PUBLIC RIGHT-OF-WAY

PROFILE GRADE LINE

TYPE "AB" MOD CURB

STR #P3-1A
FDOT MANHOLE J-8 >10'
RIM EL = 26.41
INV EL = 16.18 W
INV EL = 17.27 N
INV EL = 16.18 S

28' ASPHALT PAVEMENT

TYPE "AB" MOD CURB

PROFILE GRADE LINE EAST

TYPE "F" CURB

153 LF 24" RCP @ 0.20%

5' CONCRETE SIDEWALK

10' UTILITY EASEMENT

PVI STA: 110+63.97
PVI ELEV: 25.83
AD: 5.20%
K: 60.00
LVC: 312.16
LOW PT STA: 111+59.89
LOW PT ELEV: 27.10

PVI STA = 112+20.25
PVI ELEV = 27.40

EVCE = 27.40
EVCS: +20.05

PVI STA = 112+50.25
PVI ELEV = 27.49

-4.20%

1.00%

0.30%

-0.40%

PROFILE GRADE LINE

EXISTING GROUND±

MATCHLINE STA 109+50

MATCHLINE STA 114+50

CONNECT TO EXISTING WATER MAIN

CONNECT TO EXISTING RECLAIMED MAIN

12" PVC WATER MAIN

12" DIP RECLAIMED MAIN

16" DIP WATER MAIN

30" DIP WATER MAIN

12" DIP RECLAIMED MAIN

20" DIP RECLAIMED MAIN

16" DIP WATER MAIN

*EXISTING 12" PVC WATER MAIN

*EXISTING 12" PVC RECLAIMED MAIN

*EXISTING 16" PVC FORCE MAIN

12" DIP WATER MAIN

12" MIN CLR

16" DIP WATER MAIN

12" MIN CLR

20" DIP RECLAIMED MAIN @ WATER CONFLICT

30" RCP @ FORCE MAIN AND RECLAIMED MAIN CONFLICT

PROVIDE 12" MIN SEPARATION BETWEEN BOTTOM OF WATER MAIN AND TOP OF RECLAIMED MAIN

36" RCP @ RECLAIMED CONFLICT

*EXISTING 20" PVC FORCE MAIN

*EXISTING 16" PVC FORCE MAIN

*EXISTING 20" PVC FORCE MAIN IN 36" CASING

12" MIN CLR

36" RCP @ WATER CONFLICT

20" PVC FORCE MAIN IN 36" STEEL CASING

FM TOP EL = 16.87

FM TOP EL = 16.87

*EXISTING 20" PVC FORCE MAIN

CONNECT TO EXISTING FORCE MAIN

*EXISTING 16" PVC FORCE MAIN

20" PVC FORCE MAIN

* CONTRACTOR TO VERIFY DEPTH AND SIZES OF EXISTING UTILITIES PRIOR TO COMMENCEMENT OF CONSTRUCTION AND MAINTAIN A 12" MINIMUM CLEARANCE FROM ALL PROPOSED UTILITY MAINS

NOTE: 36" MINIMUM COVER IS REQUIRED ON ALL GRAVITY SEWER MAINS, RECLAIMED MAINS, FORCE MAINS AND POTABLE WATER MAINS UNLESS DUCTILE IRON

110+00 111+00 112+00 113+00 114+00

ORIGINAL SHEET - ARCH D

Stantec
Stantec Consulting Services Inc.
6920 Professional Parkway East
Sarasota FL 34240-8414
Tel (941) 907-3900
www.stantec.com

The Contractor shall verify and be responsible for all dimensions. DO NOT scale the drawing - any errors or omissions shall be reported to Stantec without delay. Copyright Reserved - The Intellectual Property contained herein is the property of Stantec and may not be reproduced or used for any purpose other than that authorized by Stantec is forbidden.

Consultant

No.	Revision	By	Appd	YYYY.MM.DD
1				
2				

No.	Issued	By	Appd	YYYY.MM.DD
1				

Permit/Seal

Client/Project
MANATEE COUNTY PUBLIC WORKS DEPARTMENT
MOCCASIN WALLOW ROAD SEGMENT 3

Project No.: 215617222
File Name: 215617222-01C-204ST
Scale: HORZ: 1" = 20' VERT: 1" = 2'


Drawn	Dsgn.	Chkd.	02/2022 YYYY.MM.DD


Title
PLAN AND PROFILE

Revision: Sheet: 62 of 148

Drawing No.
62

I:\2156\active\215617222\civil\drawings\01c_cont\sheet files\215617222-01c-204sh.dwg
LAYER: 1/30/2023 2:33:23 PM MICHAEL.FLOYD 2/9/2023 12:36:16 PM
ACADSET

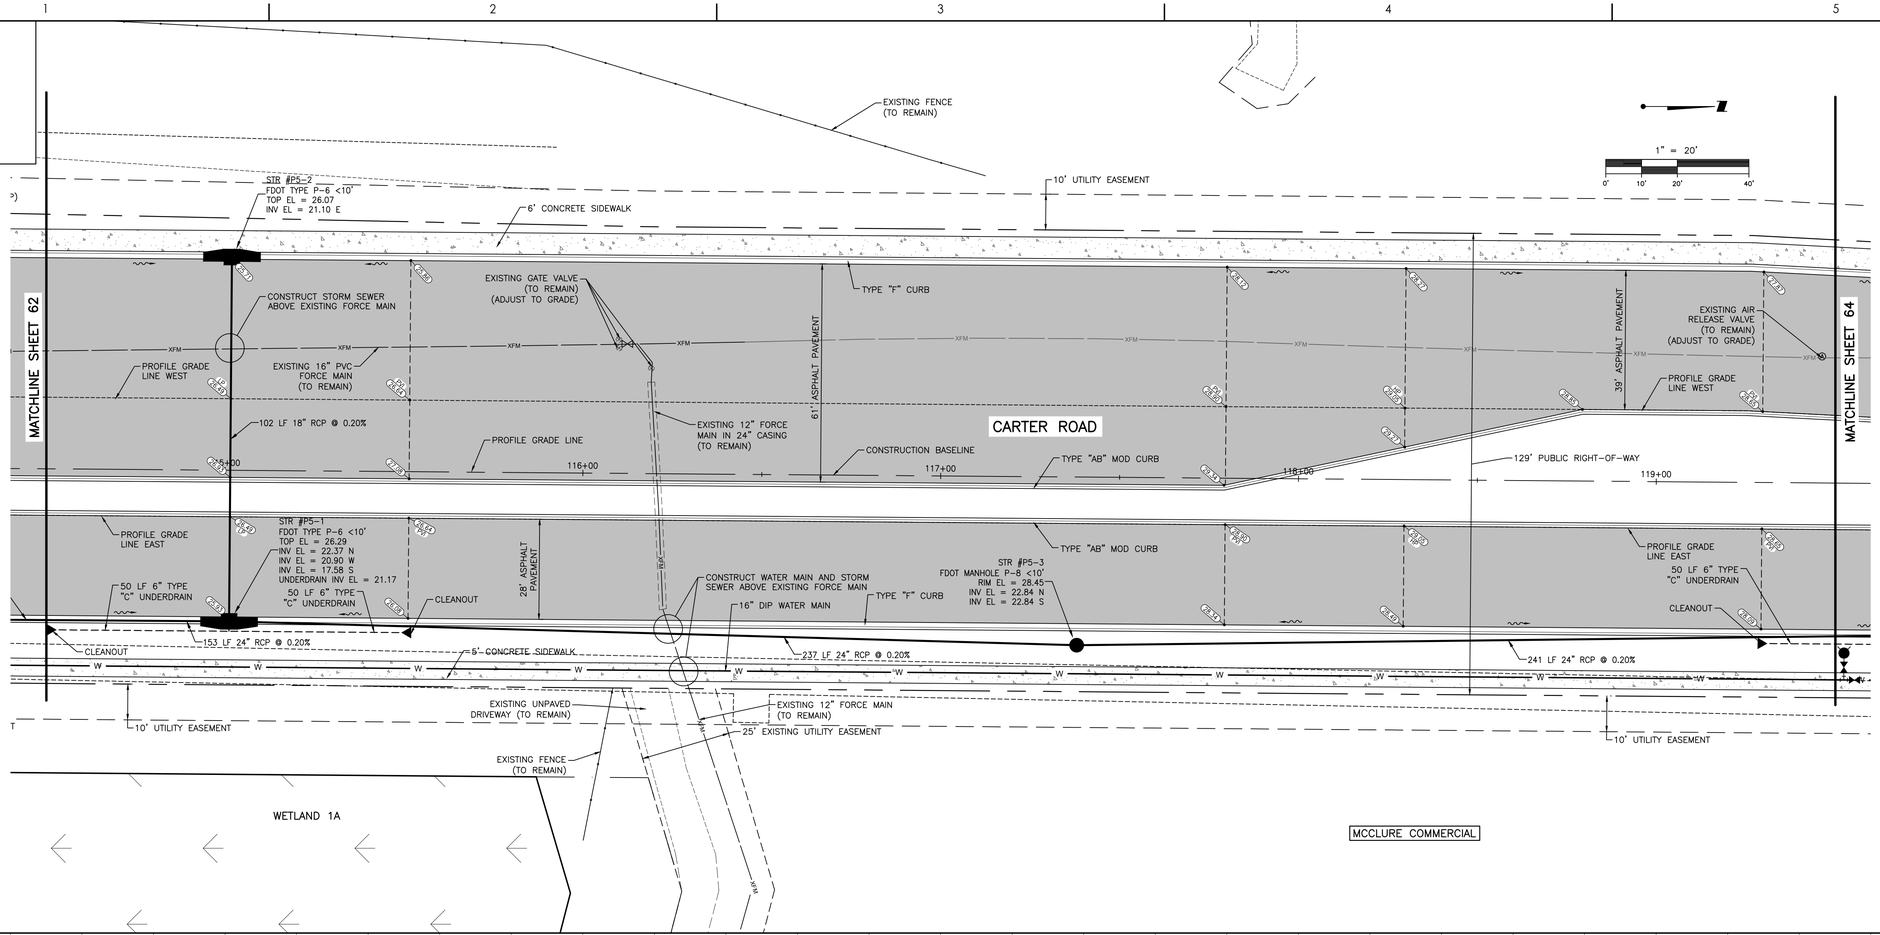

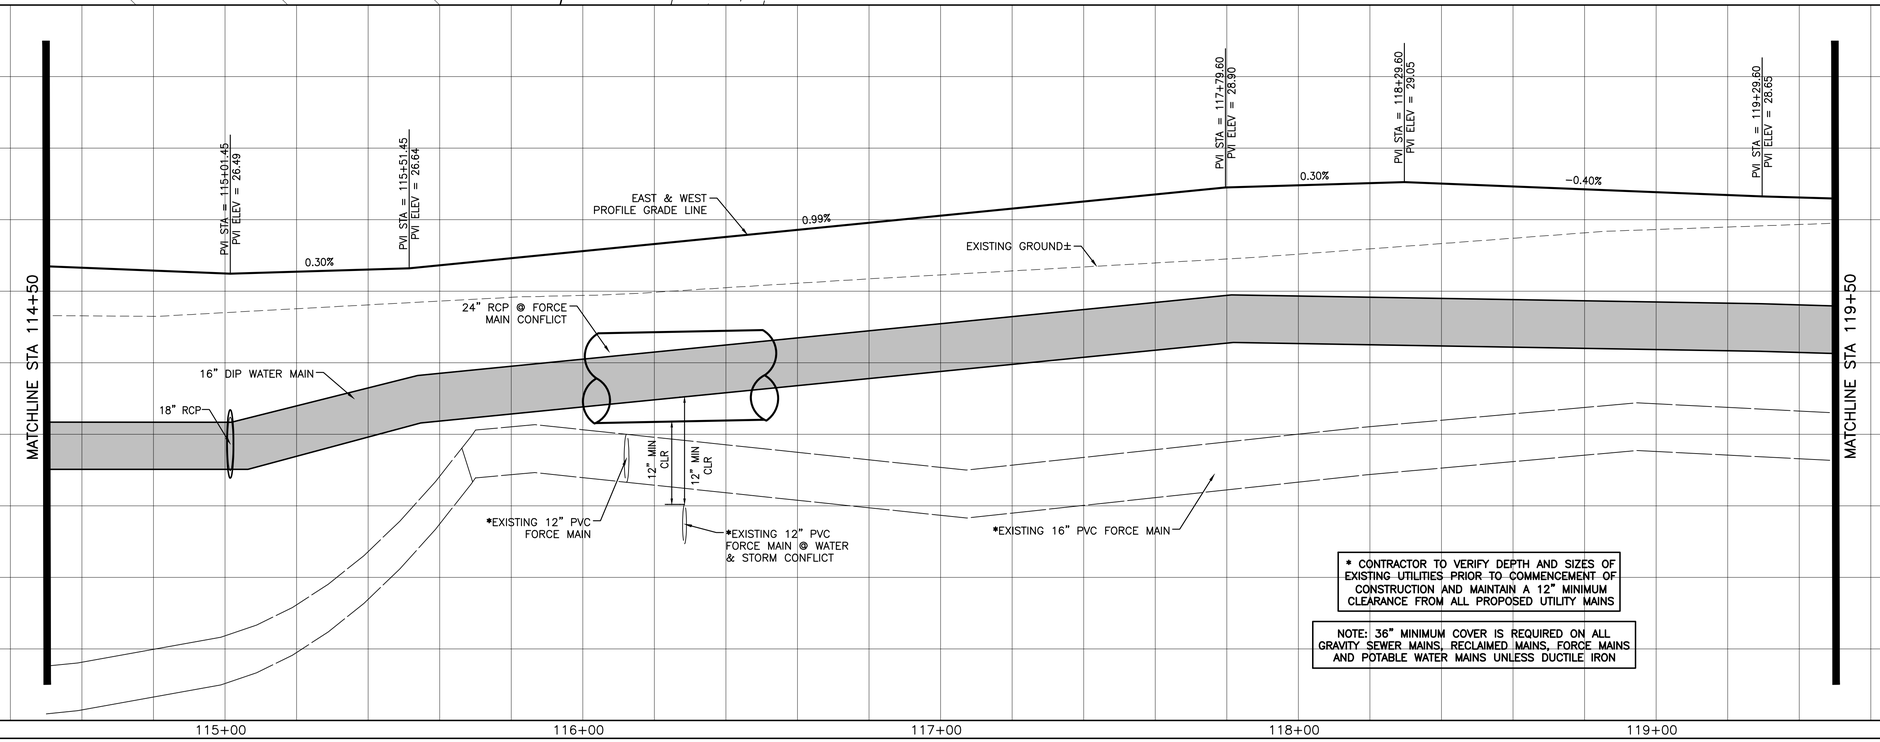

* CONTRACTOR TO VERIFY DEPTH AND SIZES OF EXISTING UTILITIES PRIOR TO COMMENCEMENT OF CONSTRUCTION AND MAINTAIN A 12" MINIMUM CLEARANCE FROM ALL PROPOSED UTILITY MAINS

NOTE: 36" MINIMUM COVER IS REQUIRED ON ALL GRAVITY SEWER MAINS, RECLAIMED MAINS, FORCE MAINS AND POTABLE WATER MAINS UNLESS DUCTILE IRON

ORIGINAL SHEET - ARCH D

Stantec
Stantec Consulting Services Inc.
6920 Professional Parkway East
Sarasota FL 34240-8414
Tel (941) 907-3200
www.stantec.com

The Contractor shall verify and be responsible for all dimensions. DO NOT scale the drawing - any errors or omissions shall be reported to Stantec without delay. Copyright reserved. The information contained in this drawing is the property of Stantec. Reproduction or use for any purpose other than that authorized by Stantec is forbidden.

Consultant

No.	Revision	By	Appd	YYYY.MM.DD

No.	Issued	By	Appd	YYYY.MM.DD

Permit/Seal

Client/Project
MANATEE COUNTY PUBLIC WORKS DEPARTMENT
MOCCASIN WALLOW ROAD SEGMENT 3


Project No.: 215617222
File Name: 215617222-01C-204ST
Scale: HORZ: 1" = 20' VERT: 1" = 2'

Drawn	Dsgn.	Chkd.	02/2022 YYYY.MM.DD

Title
PLAN AND PROFILE

Revision: Sheet: 63 of 148
Drawing No.
63

V:\215\active\215617222\civil\drawing\01c_construction\sheet files\215617222-01c-204h.lcsys
SAVED: 1/30/2023 2:33:53 PM by MCDANIEL PLOTTED: 2/9/2023 12:37:12 PM by MCDANIEL

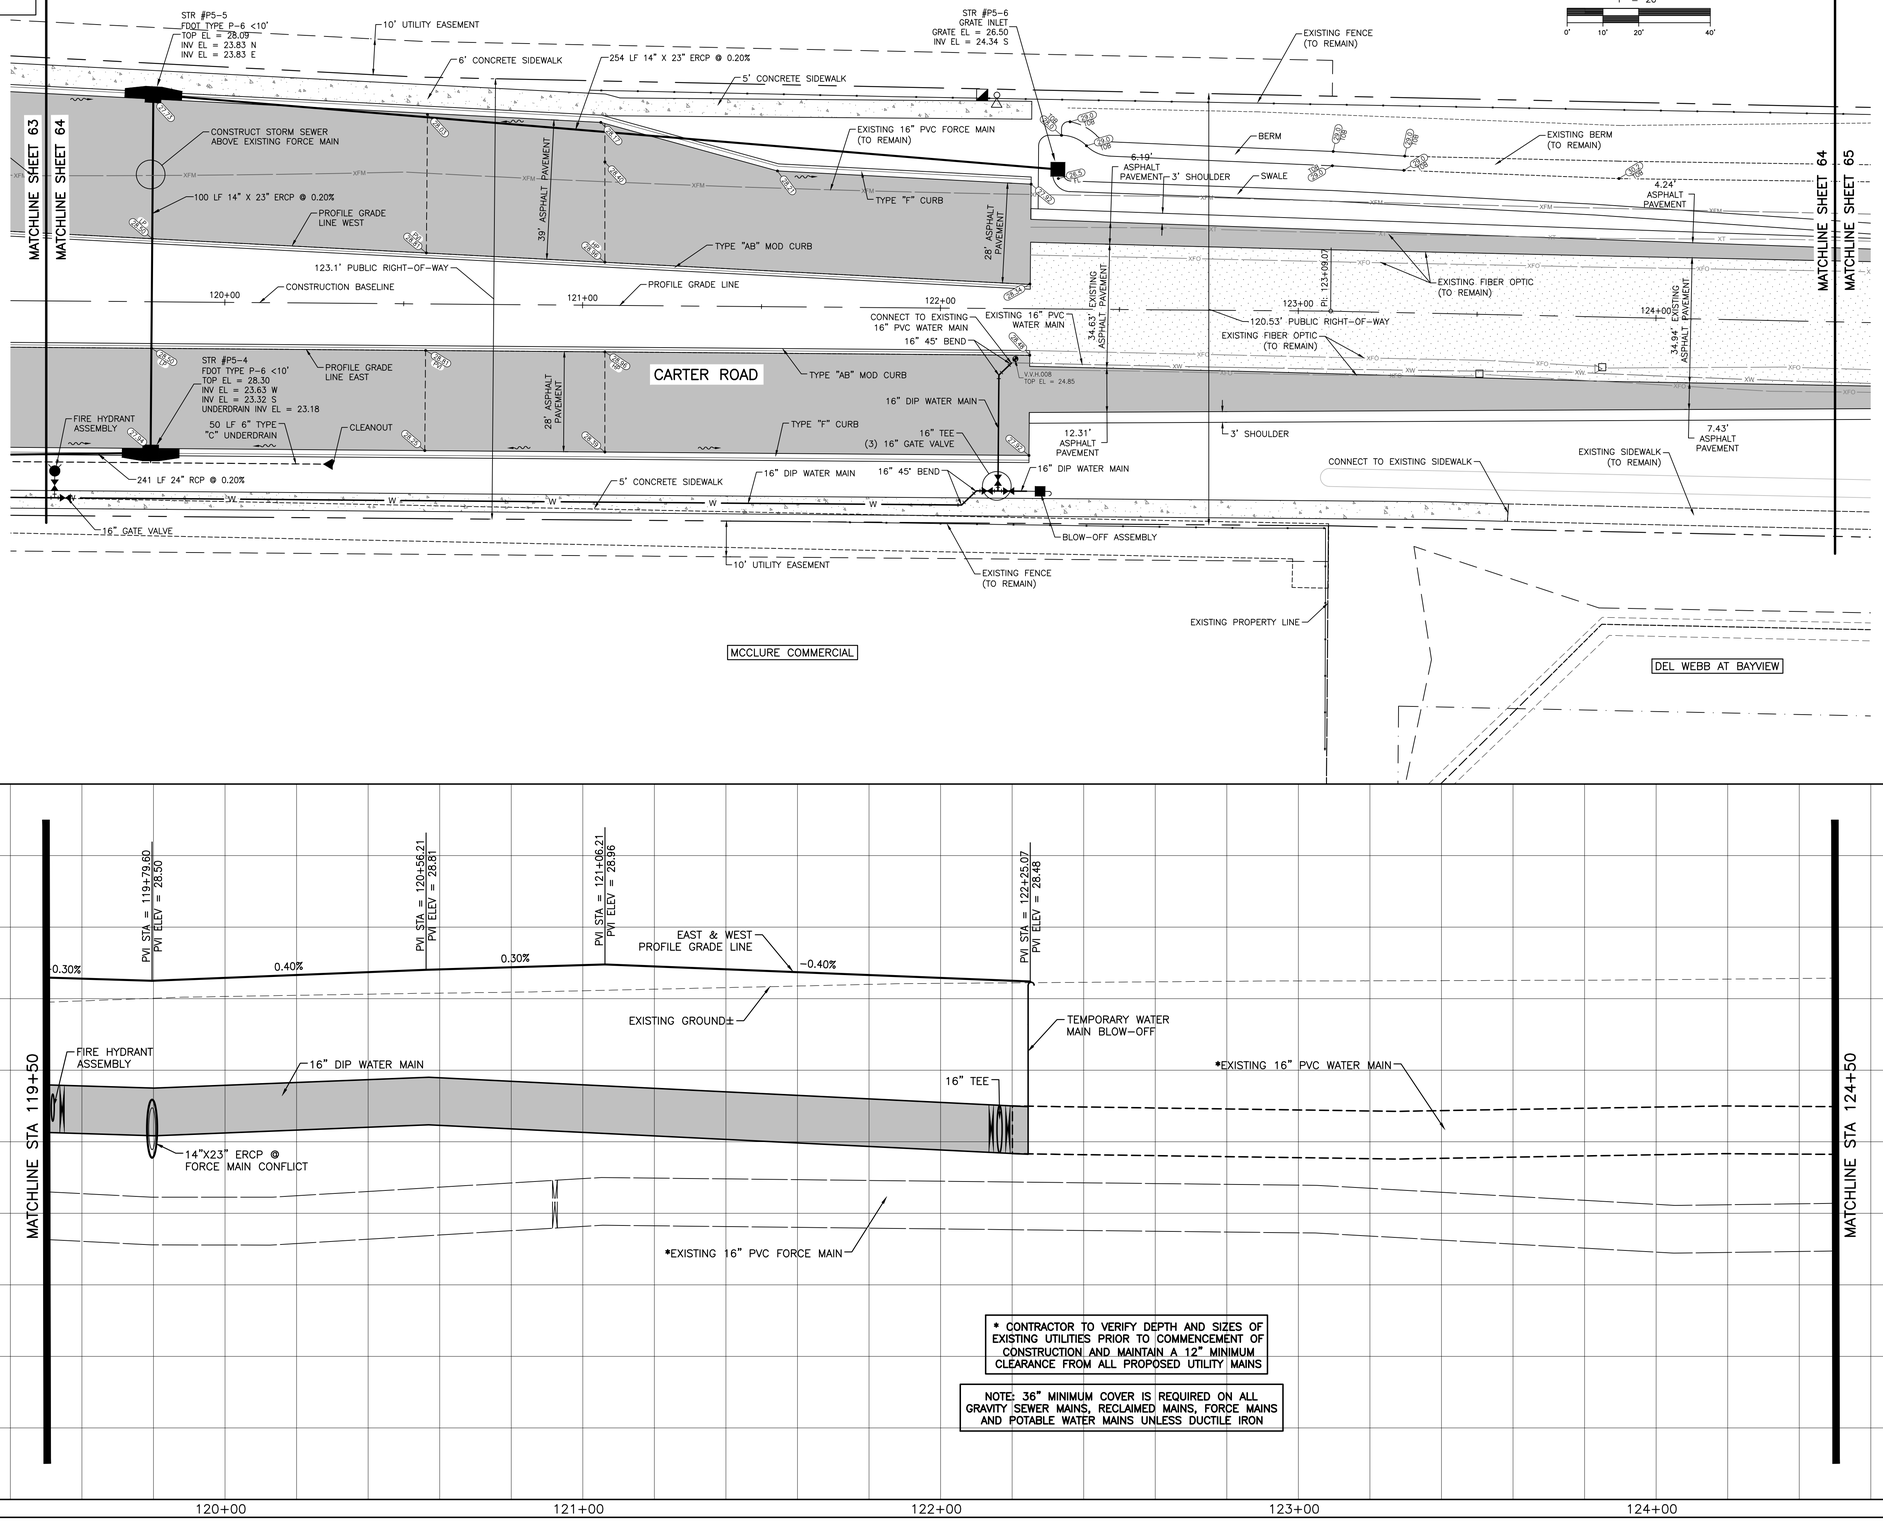

* CONTRACTOR TO VERIFY DEPTH AND SIZES OF EXISTING UTILITIES PRIOR TO COMMENCEMENT OF CONSTRUCTION AND MAINTAIN A 12" MINIMUM CLEARANCE FROM ALL PROPOSED UTILITY MAINS

NOTE: 36" MINIMUM COVER IS REQUIRED ON ALL GRAVITY SEWER MAINS, RECLAIMED MAINS, FORCE MAINS AND POTABLE WATER MAINS UNLESS DUCTILE IRON

Stantec
Stantec Consulting Services Inc.
6920 Professional Parkway East
Sarasota FL 34240-8414
Tel (941) 907-3900
www.stantec.com

The Contractor shall verify and be responsible for all dimensions. DO NOT scale the drawing - any errors or omissions shall be reported to Stantec without delay. Copyright reserved. The information contained in this drawing is the property of Stantec. Reproduction or use for any purpose other than that authorized by Stantec is forbidden.

Consultant

No.	Revision	By	Appd	YYYY.MM.DD

No.	Issued	By	Appd	YYYY.MM.DD

Permit/Seal

Client/Project
MANATEE COUNTY PUBLIC WORKS DEPARTMENT
MOCCASIN WALLOW ROAD SEGMENT 3

Project No.: 215617222
File Name: 215617222-01C-204ST
Scale: HORZ: 1" = 20' VERT: 1" = 2'


Drawn	Dsgn.	Chkd.	02/2022
			YYYY.MM.DD

Title
PLAN AND PROFILE

Revision: Sheet: 64 of 148
Drawing No.
64

I:\215617222\civil\215617222-civil-drawing-01c_cont\sheet_files\215617222-01c-204fn.dwg
LAYER: 1/30/2025 2:33:23 PM MICHAEL FLOYD

ORIGINAL SHEET - ARCH D

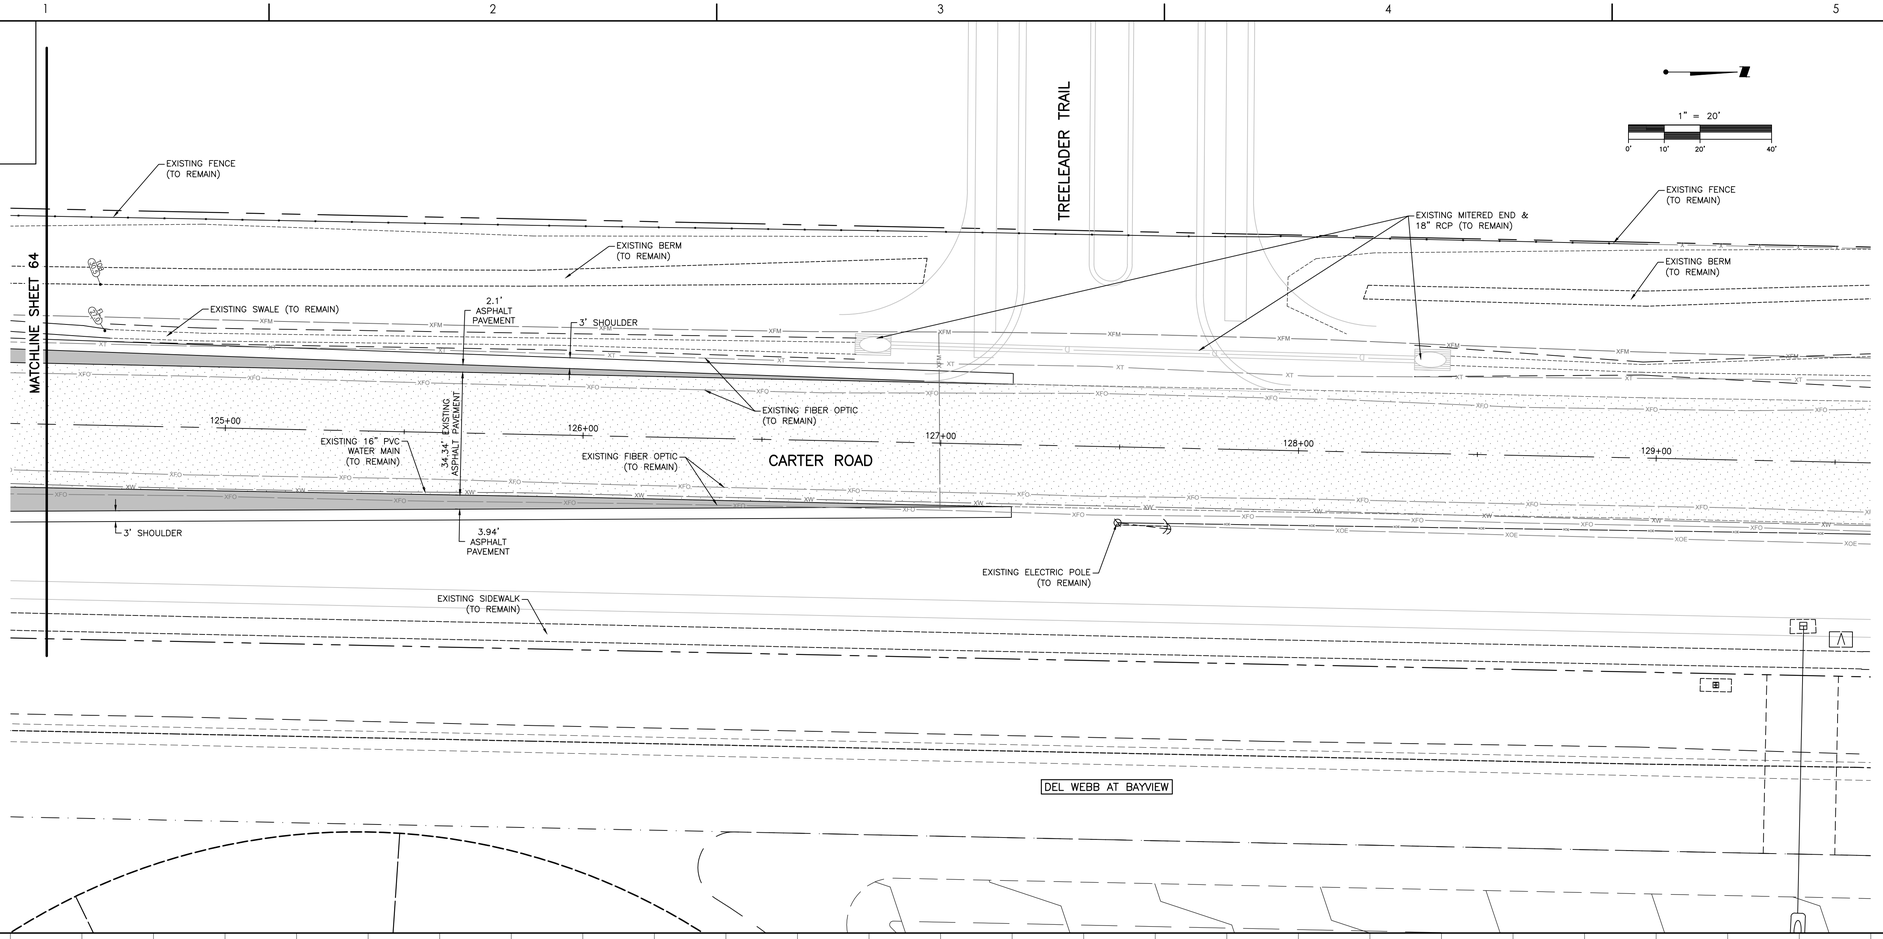

Stantec
Stantec Consulting Services Inc.
6920 Professional Parkway East
Sarasota FL 34240-8414
Tel (941) 907-3990
www.stantec.com

The Contractor shall verify and be responsible for all dimensions. DO NOT scale the drawing - any errors or omissions shall be reported to Stantec without delay. The Copyright and Intellectual Property rights in this document are the property of Stantec and may not be reproduced or used for any purpose other than that authorized by Stantec is forbidden.

Consultant

No.	Revision	By	Appd	YYYY.MM.DD

No.	Issued	By	Appd	YYYY.MM.DD

Permit/Seal

Client/Project
MANATEE COUNTY PUBLIC WORKS DEPARTMENT

MOCCASIN WALLOW ROAD SEGMENT 3

Project No.: 215617222

File Name: 215617222-01C-204ST

Scale: HORZ: 1" = 20' VERT: 1" = 2'

Drawn	Dsgn.	Chkd.	02/2022 YYYY.MM.DD


Title
PLAN AND PROFILE


Revision: Sheet: 65 of 148


Drawing No.
65


x:\215\active\215617222\civil\drawing\01c_cons\sheet_files\215617222-01c-204st\Layouts
LAYER: 1/26/2022 2:53:23 PM MCCONNEY PLOTTED: 2/9/2022 12:31:32 PM by CONNEY


ORIGINAL SHEET - ARCH D

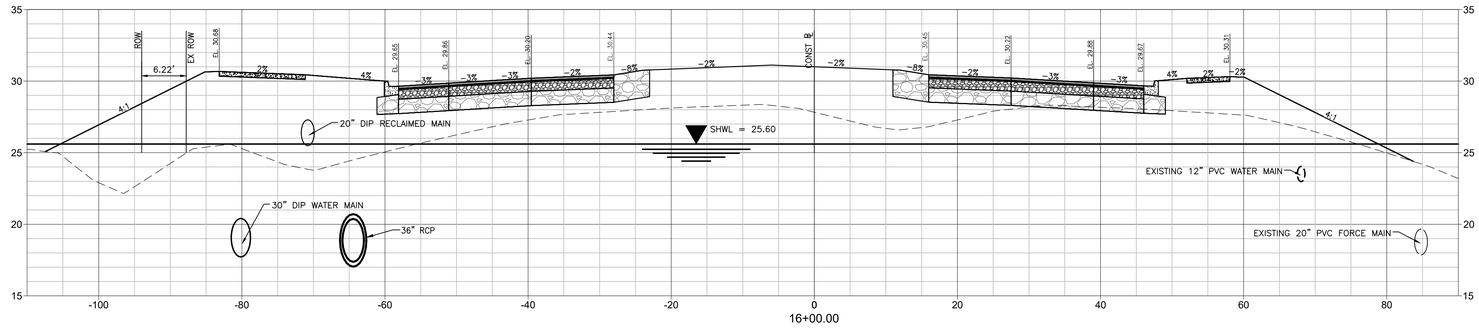

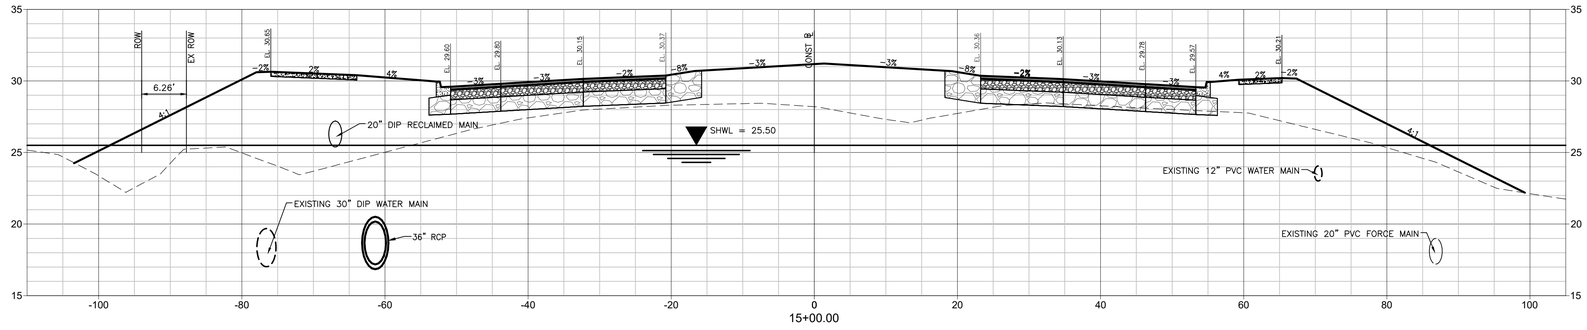

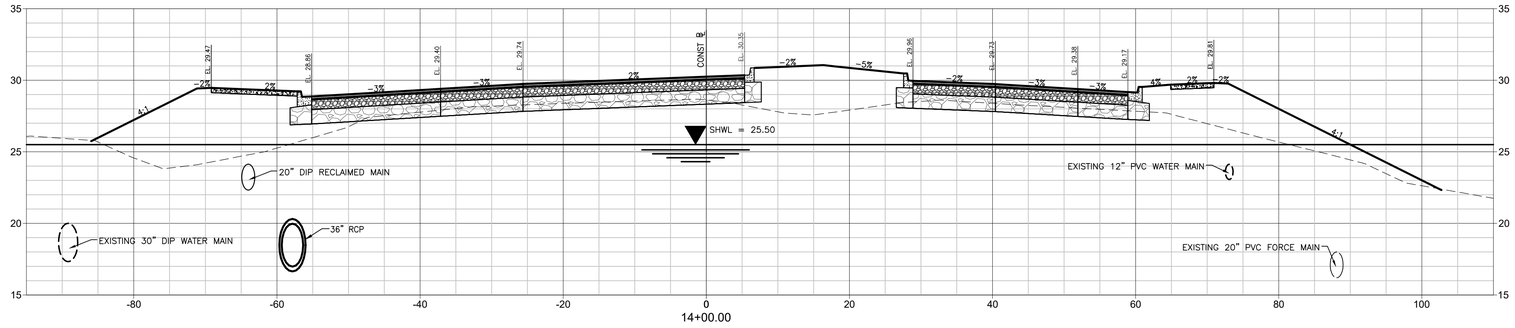

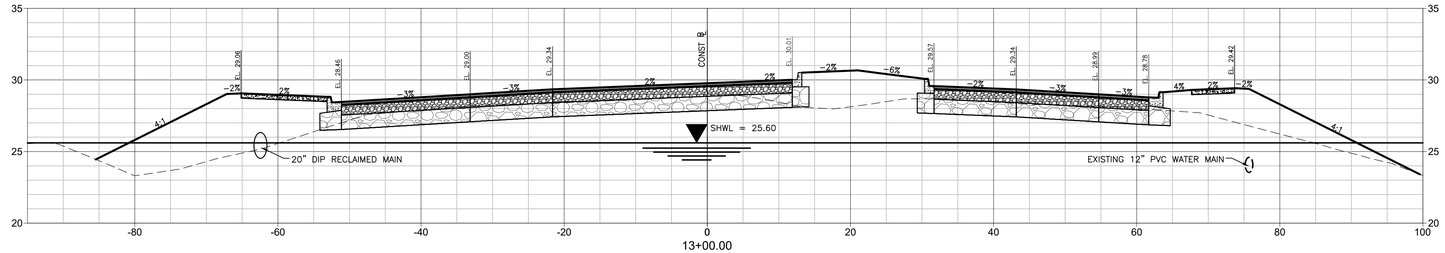

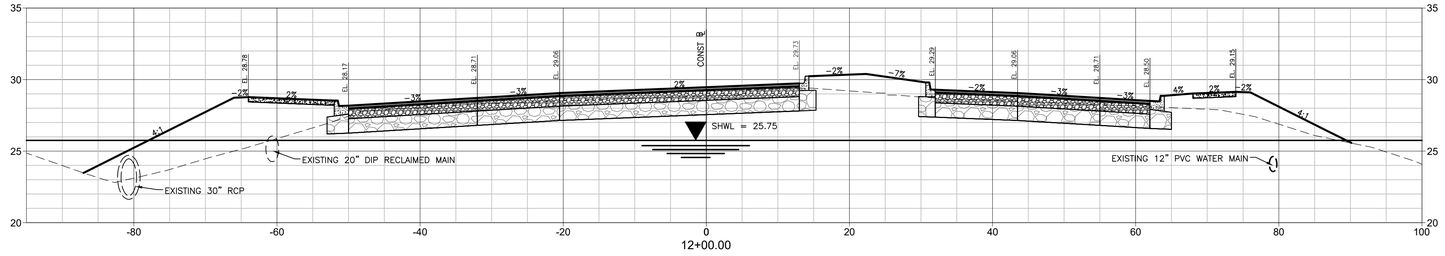

Stantec

Stantec Consulting Services Inc.
6920 Professional Parkway East
Sarasota FL 34240-8414
Tel (941) 907-3965
www.stantec.com

The Contractor shall verify and be responsible for all dimensions. DO NOT scale the drawing - any errors or omissions shall be reported to Stantec without delay. The Copyrights to all designs and drawings are the property of Stantec. Reproduction or use for any purpose other than that authorized by Stantec is forbidden.

Consultant

No.	Revision	By	Appd	YYYY.MM.DD
F-REV 12+00		MSC		1/7/25

Issued

By	Appd	YYYY.MM.DD

Permit/Seal

Client/Project
MANATEE COUNTY PUBLIC WORKS DEPARTMENT

MOCCASIN WALLOW ROAD SEGMENT 3

Project No.: 215617222

File Name: 215617222-01C-3015C

Scale: HORZ: 1"=10' VERT: 1"=5'


Drawn	Dsgn.	Chkd.	02/2022 YYYY.MM.DD

Title
CROSS SECTIONS

Revision: Sheet: 66 of 148

Drawing No.
66

ORIGINAL SHEET - ARCH D

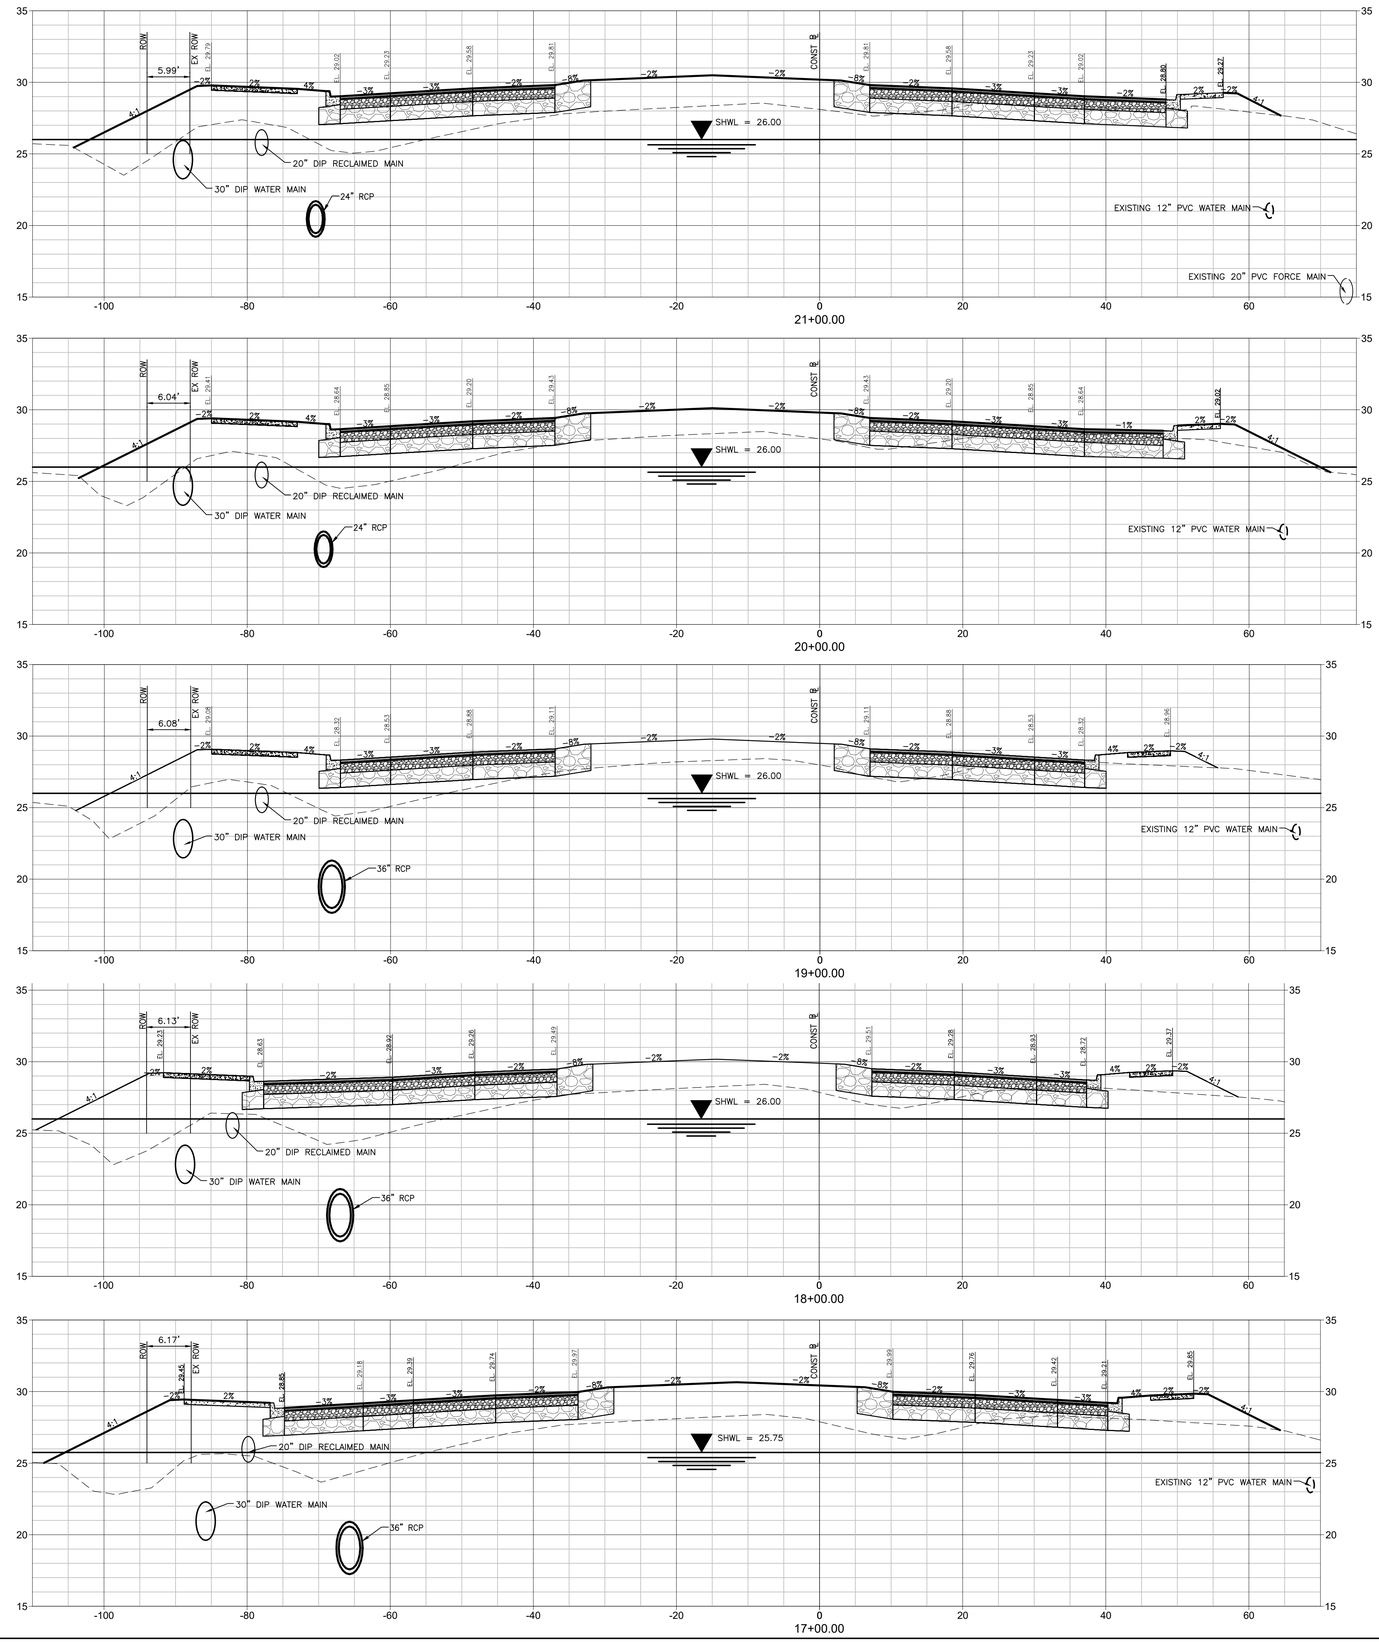

Stantec

Stantec Consulting Services Inc.
6920 Professional Parkway East
Sarasota FL 34240-8414
Tel (941) 907-3065
www.stantec.com

The Contractor shall verify and be responsible for all dimensions. DO NOT scale the drawing - any errors or omissions shall be reported to Stantec without delay. The copyright of all drawings and designs contained herein remains the property of Stantec. Reproduction or use for any purpose other than that authorized by Stantec is forbidden.

Consultant

No.	Revision	By	Appd	YYYY.MM.DD

No.	Issued	By	Appd	YYYY.MM.DD

Permit/Seal

Client/Project
MANATEE COUNTY PUBLIC WORKS DEPARTMENT
MOCCASIN WALLOW ROAD SEGMENT 3

Project No.: 215617222
File Name: 215617222-01C-301SC
Scale: HORZ: 1"=10' VERT: 1"=5'

Drawn	Dsgn.	Chkd.	02/2022 YYYY.MM.DD

Title
CROSS SECTIONS

Revision: Sheet: 67 of 148
Drawing No.
67

I:\2156\active\215617222\civil\drawing\01c_cont\sheet files\215617222-01c-301sc\Layout2
LAYOUT: Layout2 | 2/4/2022 1:34:17 PM | MICHAEL.FLOYD | 2/4/2022 12:33:52 PM | by MICHAEL.FLOYD
ORIGINAL SHEET - ARCH D

Stantec

Stantec Consulting Services Inc.
6920 Professional Parkway East
Sarasota FL 34240-8414
Tel (941) 907-3065
www.stantec.com

The Contractor shall verify and be responsible for all dimensions. DO NOT scale the drawing - any errors or omissions shall be reported to Stantec without delay. The Copyrights to all designs and drawings are the property of Stantec. Reproduction or use for any purpose other than that authorized by Stantec is forbidden.

Consultant

Revision	By	Appd	YYYY.MM.DD

Issued	By	Appd	YYYY.MM.DD

Permit/Seal

Client/Project
MANATEE COUNTY PUBLIC WORKS DEPARTMENT

MOCCASIN WALLOW ROAD SEGMENT 3

Project No.: 215617222

File Name: 215617222-01C-301SC

Scale: HORZ: 1"=10' VERT: 1"=5'


Drawn	Dsgn.	Chkd.	02/2022 YYYY.MM.DD

Title
CROSS SECTIONS

Revision: Sheet: 68 of 148

Drawing No.
68

I:\2156\active\215617222\civil\drawing\01c_cont\sheet files\215617222-01c-301sc Layout3
LAYER: 11/2/2022 1:34:11 PM MICHAEL.FLOYD 2.4V2023.2 22.23.3 Pro Series SHEET
ORIGINAL SHEET - ARCH D

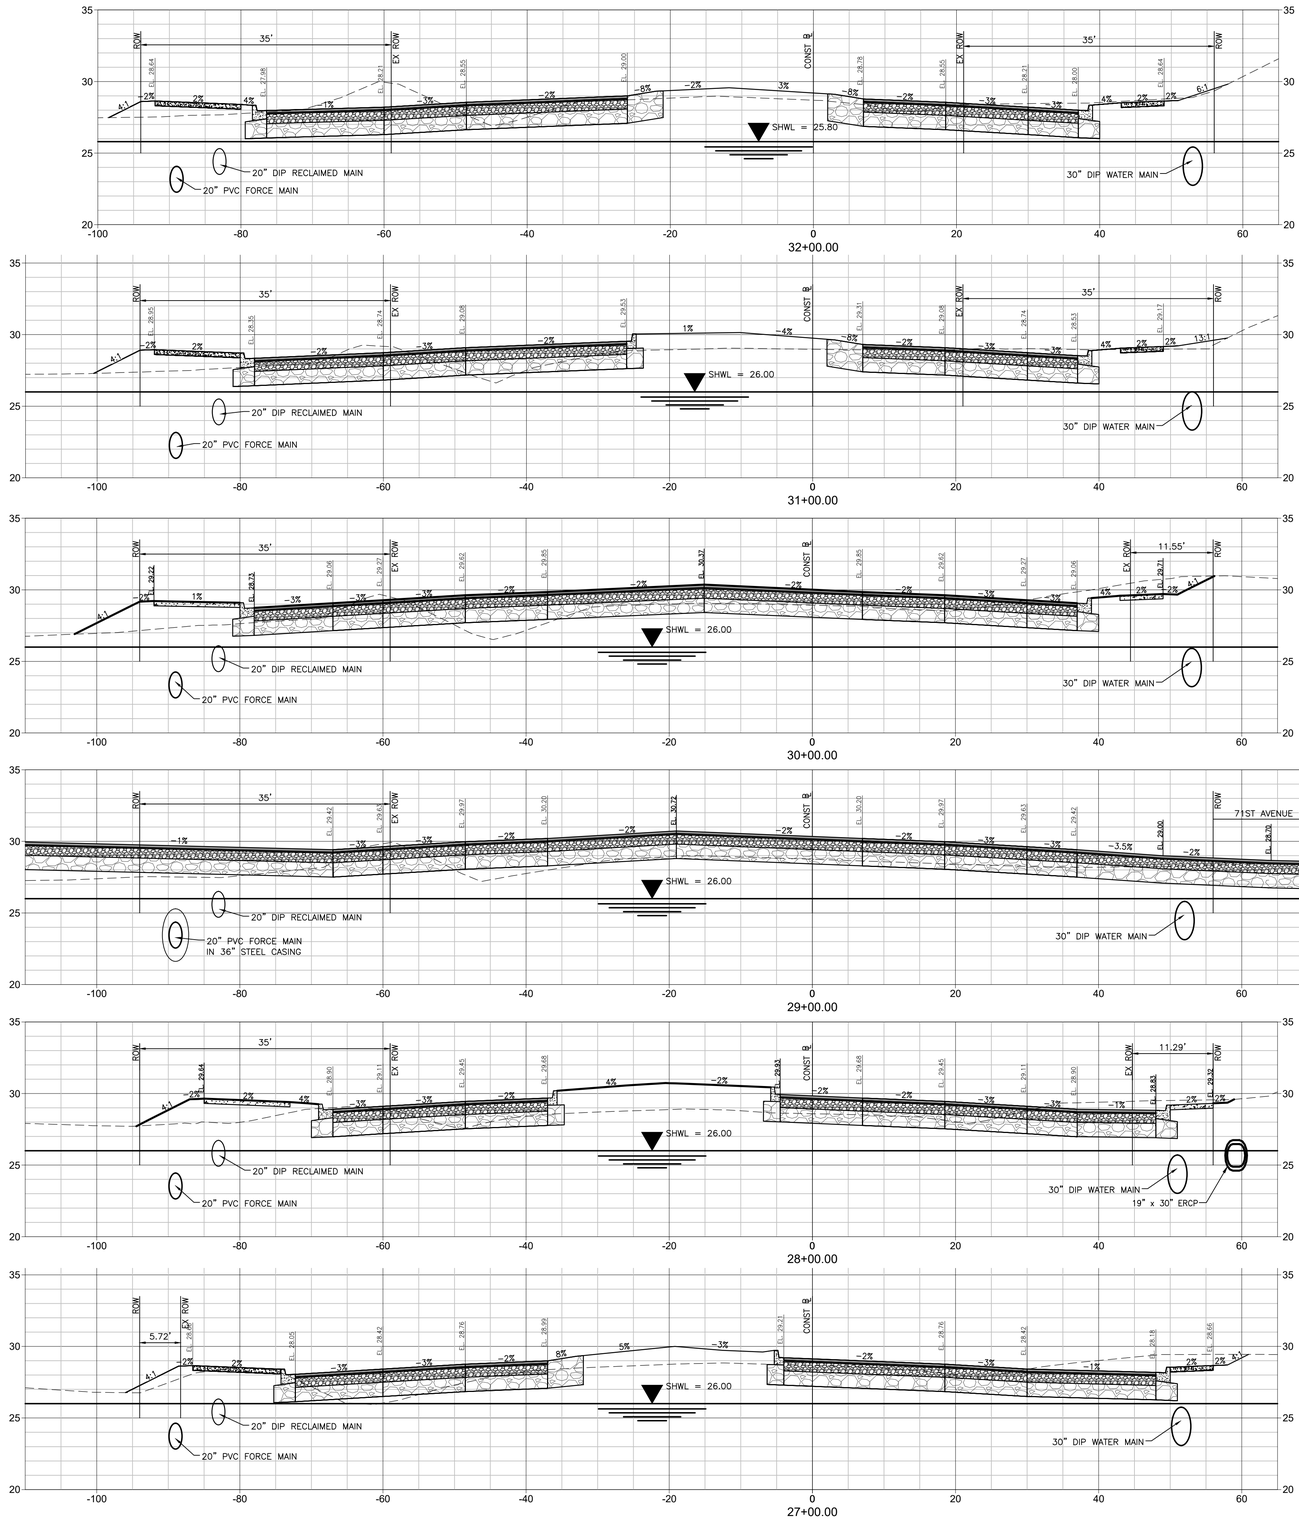

Stantec

Stantec Consulting Services Inc.
6920 Professional Parkway East
Sarasota FL 34240-8414
Tel (941) 907-3090
www.stantec.com

The Contractor shall verify and be responsible for all dimensions. DO NOT scale the drawing - any errors or omissions shall be reported to Stantec without delay. The Copyright on these documents is owned by Stantec and must not be used in whole or in part for any purpose other than that authorized by Stantec is forbidden.

Consultant

No.	Revision	By	Appd	YYYY.MM.DD

No.	Issued	By	Appd	YYYY.MM.DD

Permit/Seal

Client/Project
MANATEE COUNTY PUBLIC WORKS DEPARTMENT

MOCCASIN WALLOW ROAD SEGMENT 3

Project No.: 215617222
File Name: 215617222-01C-3015C

Scale: HORZ: 1"=10' VERT: 1"=5'


Drawn	Dsgn.	Chkd.	02/2022 YYYY.MM.DD

Title
CROSS SECTIONS

Revision: Sheet: 69 of 148

Drawing No.
69

v:\215\active\215617222\civil\drawing\01c_construction\sht_files\215617222-01c-3015c\Layout1
SAVED: 1/25/2023 3:34:11 PM ACCORES PLOTTED: 2/4/2023 2:24:10 PM by ACCORES

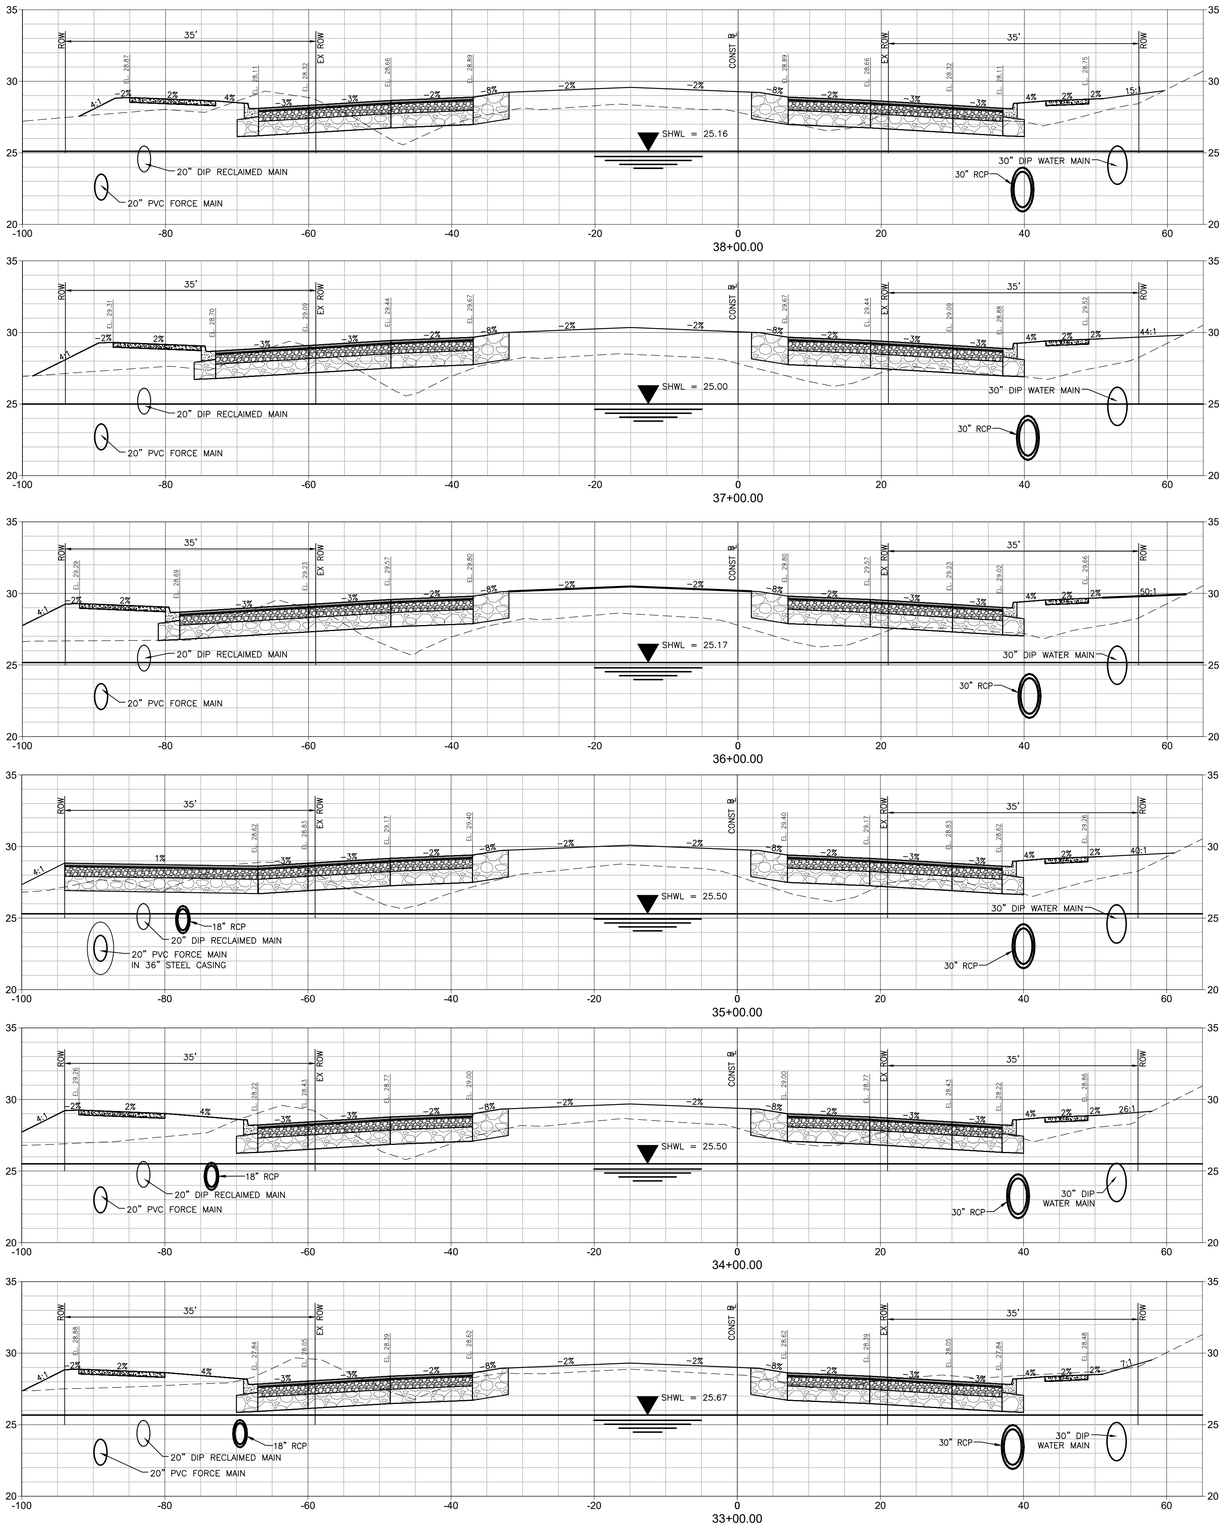

Stantec

Stantec Consulting Services Inc.
6920 Professional Parkway East
Sarasota FL 34240-8414
Tel (941) 907-2665
www.stantec.com

The Contractor shall verify and be responsible for all dimensions. DO NOT scale the drawing - any errors or omissions shall be reported to Stantec without delay. The Copyright and Intellectual Property rights in this drawing are owned by Stantec and must not be used in whole or part for any purpose other than that authorized by Stantec is forbidden.

Consultant

No.	Revision	By	Appd	YYYY.MM.DD

No.	Issued	By	Appd	YYYY.MM.DD

Permit/Seal

Client/Project
MANATEE COUNTY PUBLIC WORKS DEPARTMENT

MOCCASIN WALLOW ROAD SEGMENT 3

Project No.: 215617222

File Name: 215617222-01C-3015C

Scale: HORZ: 1"=10' VERT: 1"=5'

Drawn	Dsgn.	Chkd.	02/2022
			YYYY.MM.DD


Title
CROSS SECTIONS

Revision: Sheet: 70 of 148

Drawing No.
70

x:\215617222\civil\drawings\01c_cont\sheet files\215617222-01c-3015c Layout5
SAVED: 1/28/2022 1:34:17 PM MICHAEL T FLOYD 2/4/2022 2:25:59 PM by MICHAEL T FLOYD

ORIGINAL SHEET - ARCH D

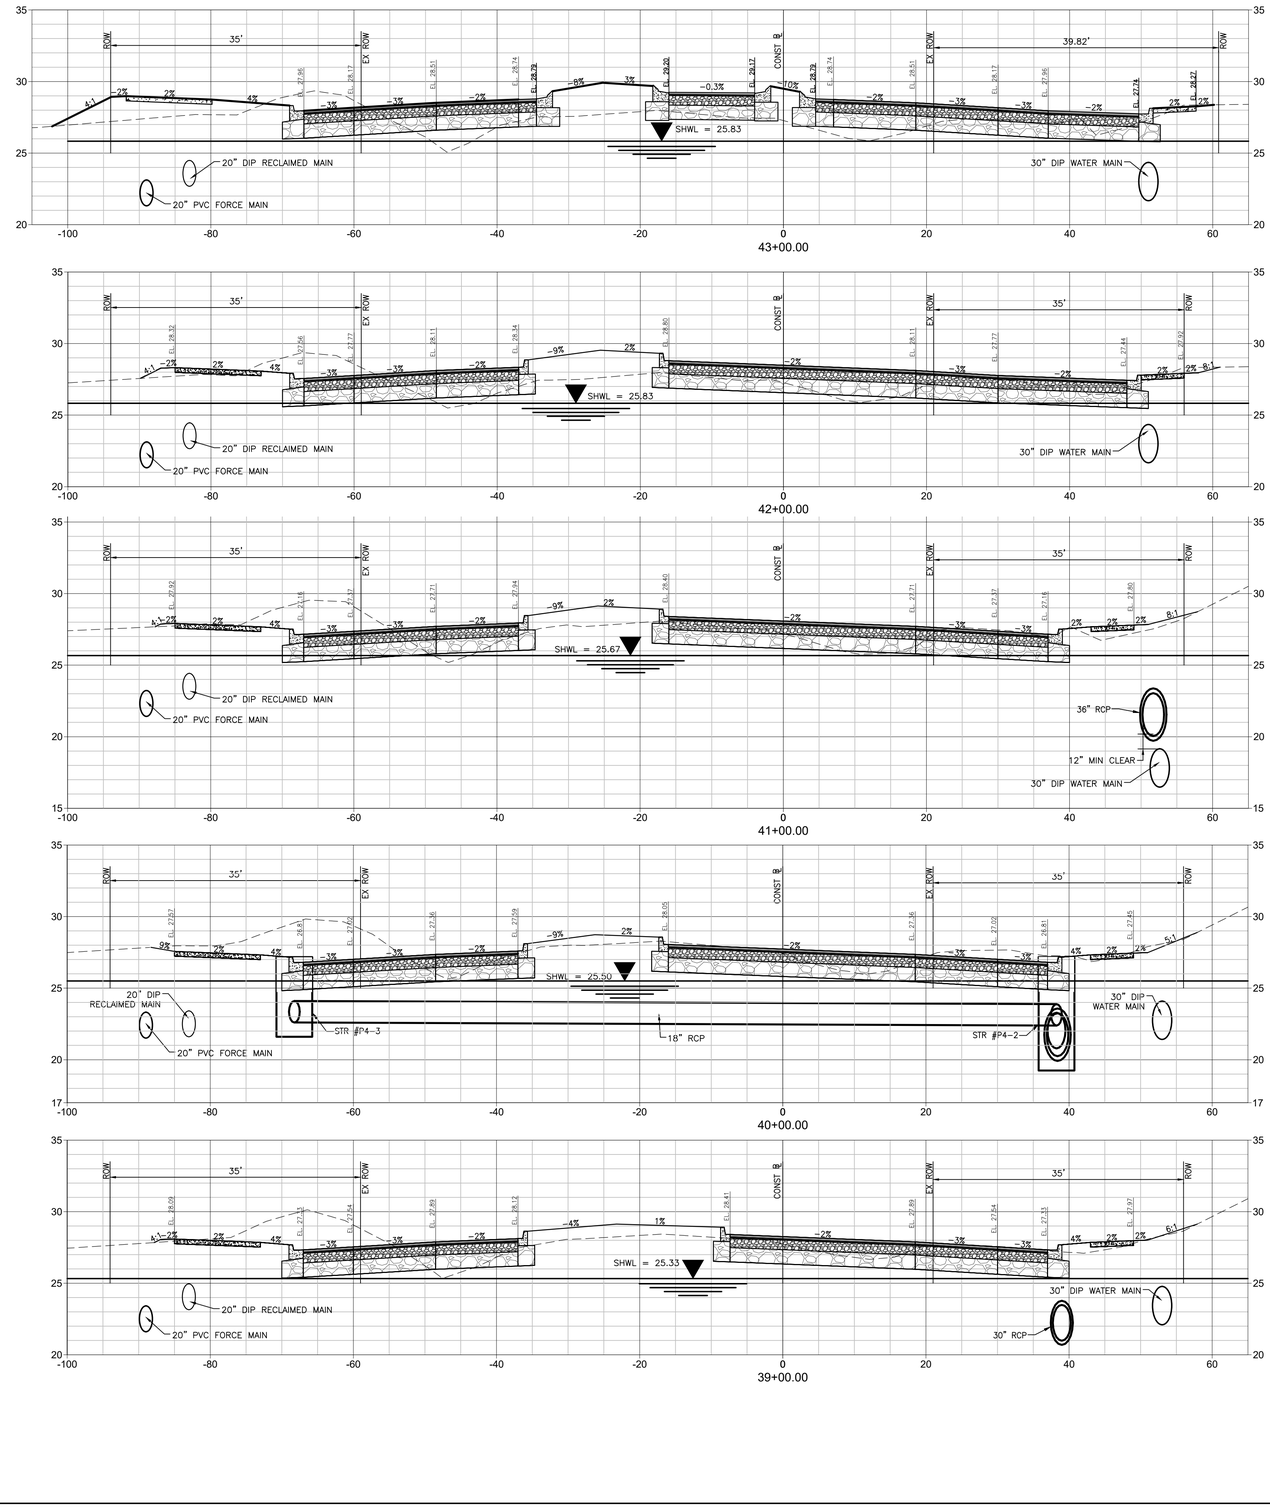

Stantec

Stantec Consulting Services Inc.
6920 Professional Parkway East
Sarasota FL 34240-8414
Tel (941) 907-3900
www.stantec.com

The Contractor shall verify and be responsible for all dimensions. DO NOT scale the drawing - any errors or omissions shall be reported to Stantec without delay. The Copyrights to all designs and drawings are the property of Stantec. Reproduction or use for any purpose other than that authorized by Stantec is forbidden.

Consultant

Revision	By	Appd	YYYY.MM.DD
F-REV INTERSECTION	MSC		1/3/25

Issued

Permit/Seal

Client/Project
MANATEE COUNTY PUBLIC WORKS DEPARTMENT

MOCCASIN WALLOW ROAD SEGMENT 3

Project No.: 215617222

File Name: 215617222-01C-3015C

Scale: HORZ: 1"=10' VERT: 1"=5'

Drawn	Dsgn.	Chkd.	02/2022 YYYY.MM.DD

Title
CROSS SECTIONS

Revision: Sheet: 71 of 148

Drawing No.
71

x:\215617222\drawing\01c_cad\sheet_files\215617222-01c-3015c\Layout4
SAVED: 1/2/2025 5:34:17 PM AUTOMEET PLOTTED: 2/4/2025 2:27:29 PM by MEREDITH

ORIGINAL SHEET - ARCH D

Stantec

Stantec Consulting Services Inc.
6920 Professional Parkway East
Sarasota FL 34240-8414
Tel (941) 907-3900
www.stantec.com

The Contractor shall verify and be responsible for all dimensions. DO NOT scale the drawing - any errors or omissions shall be reported to Stantec without delay. The Copyright and Intellectual Property rights in this document are the property of Stantec. Reproduction or use for any purpose other than that authorized by Stantec is forbidden.

Consultant

No.	Revision	By	Appd	YYYY.MM.DD
1	F-REV INTERSECTION	MSC		1/3/25

No.	Issued	By	Appd	YYYY.MM.DD

Permit/Seal

Client/Project
MANATEE COUNTY PUBLIC WORKS DEPARTMENT

MOCCASIN WALLOW ROAD SEGMENT 3

Project No.: 215617222

File Name: 215617222-01C-301SC

Scale: HORZ: 1"=10' VERT: 1"=5'

Drawn	Dsgn.	Chkd.	02/2022 YYYY.MM.DD


Title
CROSS SECTIONS


Revision: Sheet: 72 of 148


Drawing No.
72


\\215.ca\active\215617222\civil\drawing\301c_construction_files\215617222-01c-301sc\Layout1
SAVED: 1/2/2025 3:34:11 PM by MCLOMER PLOTTED: 2/4/2025 2:28:49 PM by MCLOMER


ORIGINAL SHEET - ARCH D

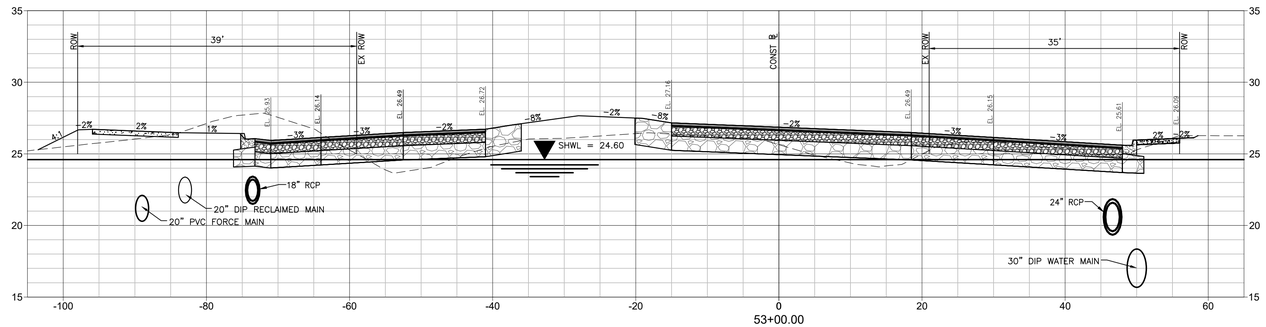

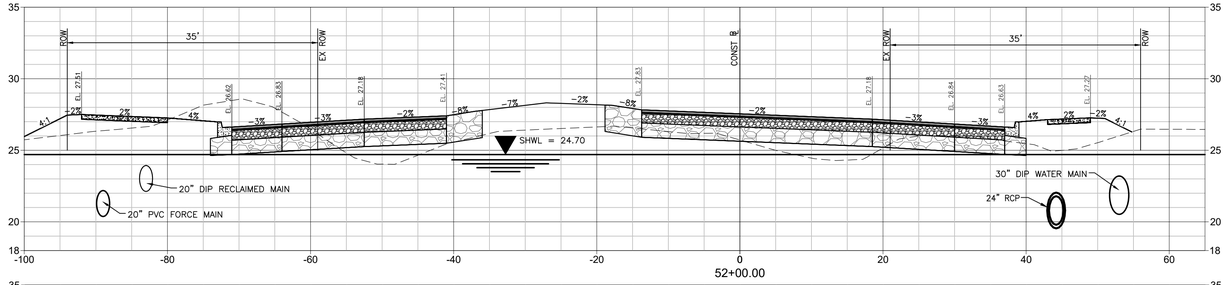

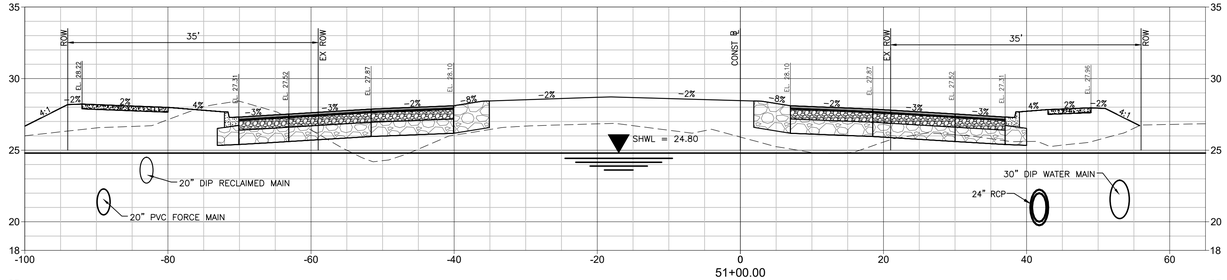

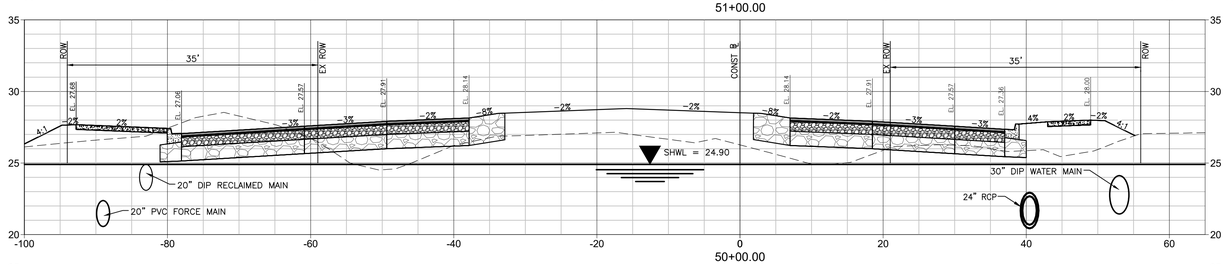

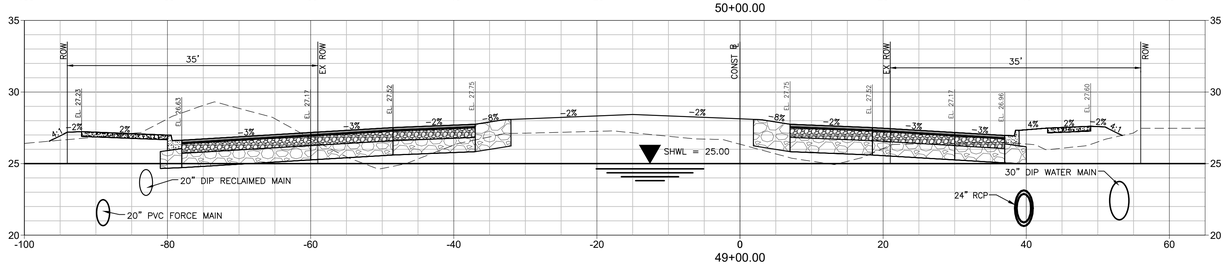

Stantec

Stantec Consulting Services Inc.
6920 Professional Parkway East
Sarasota FL 34240-8414
Tel (941) 907-3065
www.stantec.com

The Contractor shall verify and be responsible for all dimensions. DO NOT scale the drawing - any errors or omissions shall be reported to Stantec without delay. Copyright reserved. The information contained in this drawing is the property of Stantec. Reproduction or use for any purpose other than that authorized by Stantec is forbidden.

Consultant

No.	Revision	By	Appd	YYYY.MM.DD

No.	Issued	By	Appd	YYYY.MM.DD

Permit/Seal

Client/Project
MANATEE COUNTY PUBLIC WORKS DEPARTMENT

MOCCASIN WALLOW ROAD SEGMENT 3

Project No.: 215617222

File Name: 215617222-01C-3015C

Scale: HORZ: 1"=10' VERT: 1"=5'

Drawn	Dsgn.	Chkd.	02/2022 YYYY.MM.DD


Title
CROSS SECTIONS


Revision: Sheet: 73 of 148


Drawing No.
73


x:\215617222\civil\drawing\01c_cad\sheet_files\215617222-01c-3015c\Layout1.dwg
LAYER: 1 02/28/2023 5:34:17 PM MICHAEL.T PLOTTED: 2/28/2023 5:35:07 PM by MICHAEL.T

ORIGINAL SHEET - ARCH D

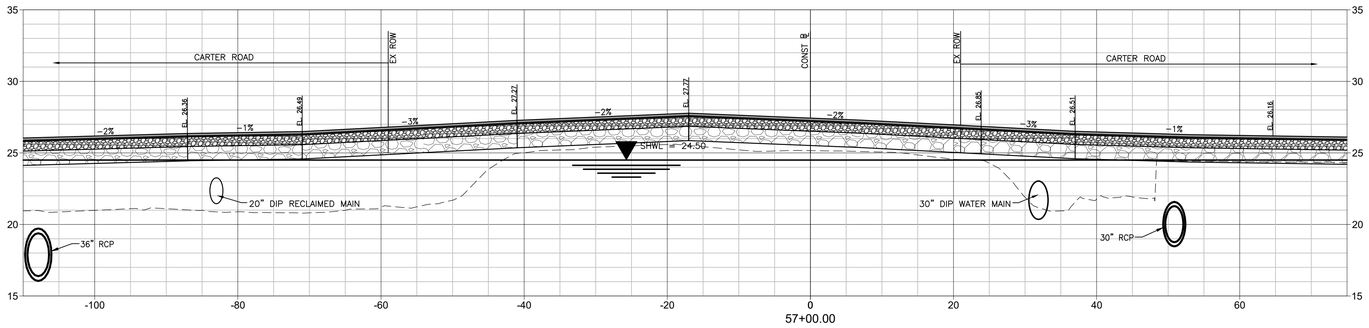

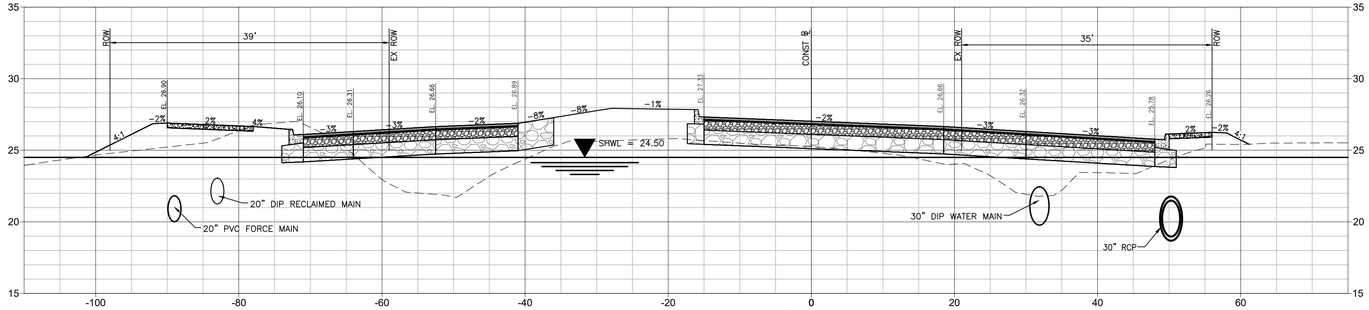

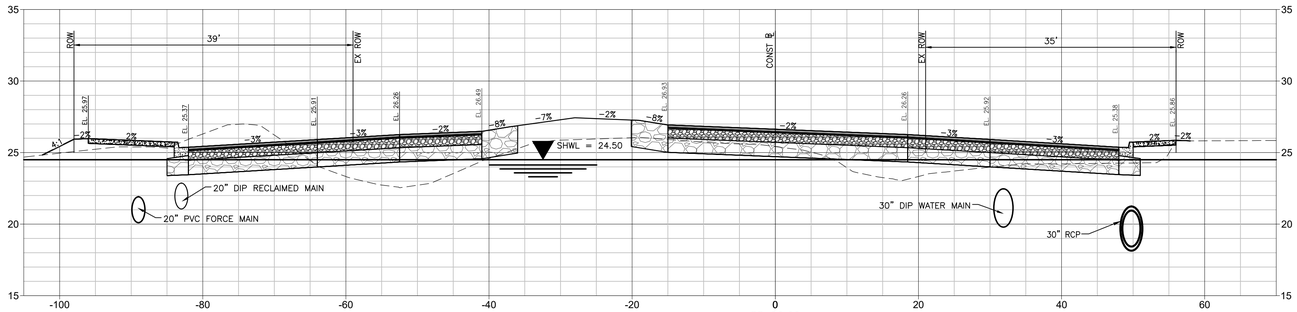

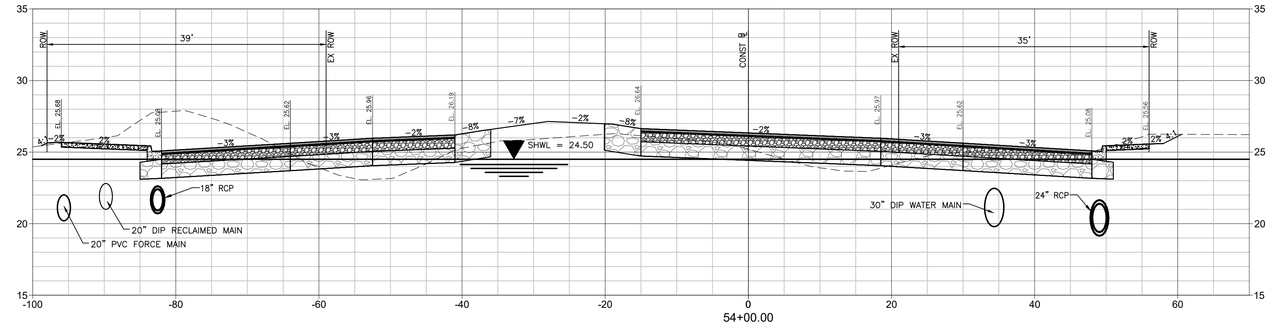

Stantec

Stantec Consulting Services Inc.
6920 Professional Parkway East
Sarasota FL 34240-8414
Tel: (941) 907-3065
www.stantec.com

The Contractor shall verify and be responsible for all dimensions. DO NOT scale the drawing - any errors or omissions shall be reported to Stantec without delay. The Copyrights to all designs and drawings are the property of Stantec. Reproduction or use for any purpose other than that authorized by Stantec is forbidden.

Consultant

No.	Revision	By	Appd	YYYY.MM.DD

No.	Issued	By	Appd	YYYY.MM.DD

Permit/Seal

Client/Project
MANATEE COUNTY PUBLIC WORKS DEPARTMENT

MOCCASIN WALLOW ROAD SEGMENT 3


Project No.: 215617222
File Name: 215617222-01C-3015C
Scale: HORZ: 1"=10' VERT: 1"=5'

Drawn	Dsgn.	Chkd.	02/2022 YYYY.MM.DD

Title
CROSS SECTIONS

Revision:
Sheet: 74 of 148
Drawing No.
74

x:\215\active\215617222\civil\drawing\01c_cont\sheet_files\215617222-01c-3015c\layout9
SAVED: 1/25/2023 3:54:19 PM MCCONNEY PLOTTED: 2/4/2023 2:51:31 PM MCCONNEY
ORIGINAL SHEET - ARCH D

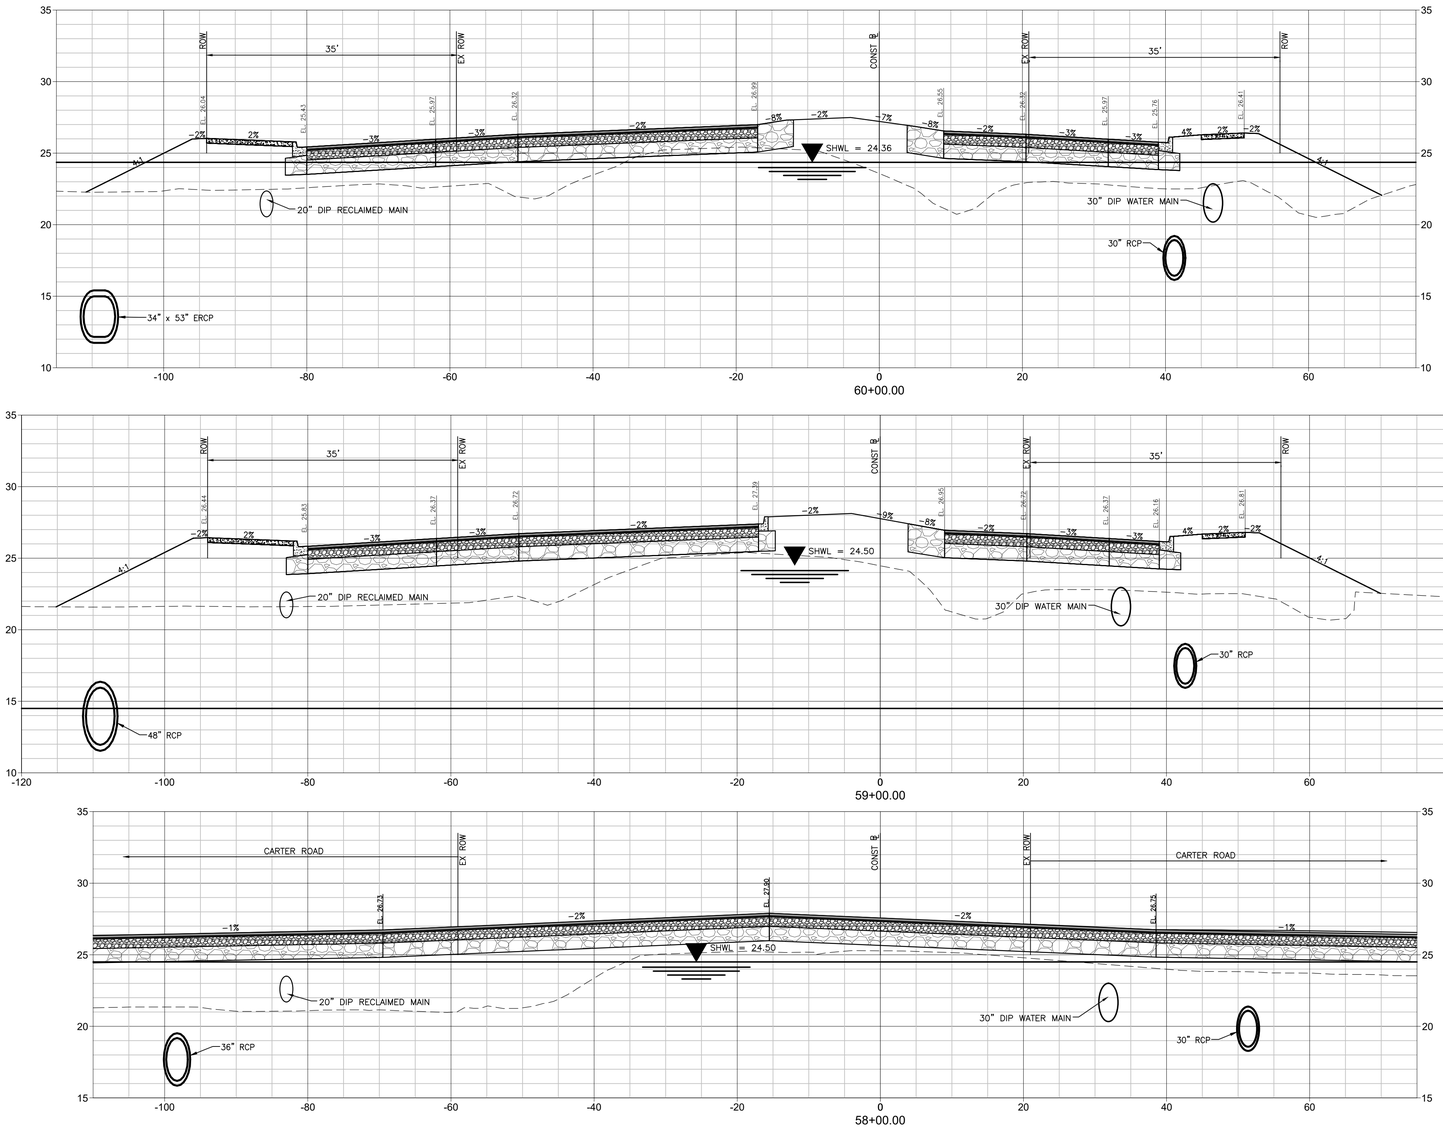

Stantec

Stantec Consulting Services Inc.
6920 Professional Parkway East
Sarasota FL 34240-8414
Tel: (941) 907-2666
www.stantec.com

The Contractor shall verify and be responsible for all dimensions. DO NOT scale the drawing - any errors or omissions shall be reported to Stantec without delay. The Copyrights to all designs and drawings are the property of Stantec. Reproduction or use for any purpose other than that authorized by Stantec is forbidden.

Consultant

No.	Revision	By	Appd	YYYY.MM.DD

No.	Issued	By	Appd	YYYY.MM.DD

Permit/Seal

Client/Project
MANATEE COUNTY PUBLIC WORKS DEPARTMENT

MOCCASIN WALLOW ROAD SEGMENT 3

Project No.: 215617222
File Name: 215617222-01C-302SC
Scale: HORZ: 1"=10' VERT: 1"=5'


Drawn	Dsgn.	Chkd.	02/2022 YYYY.MM.DD

Title
CROSS SECTIONS

Revision: Sheet: 75 of 148

Drawing No.
75

v:\215\active\215617222\civil\drawing\01c_cad\sheet files\215617222-01c-302sc.\Layout1
SAVED: 1/12/2023 3:34:53 PM by MCCHESNEY, FLOYD ORIGINAL SHEET - ARCH D

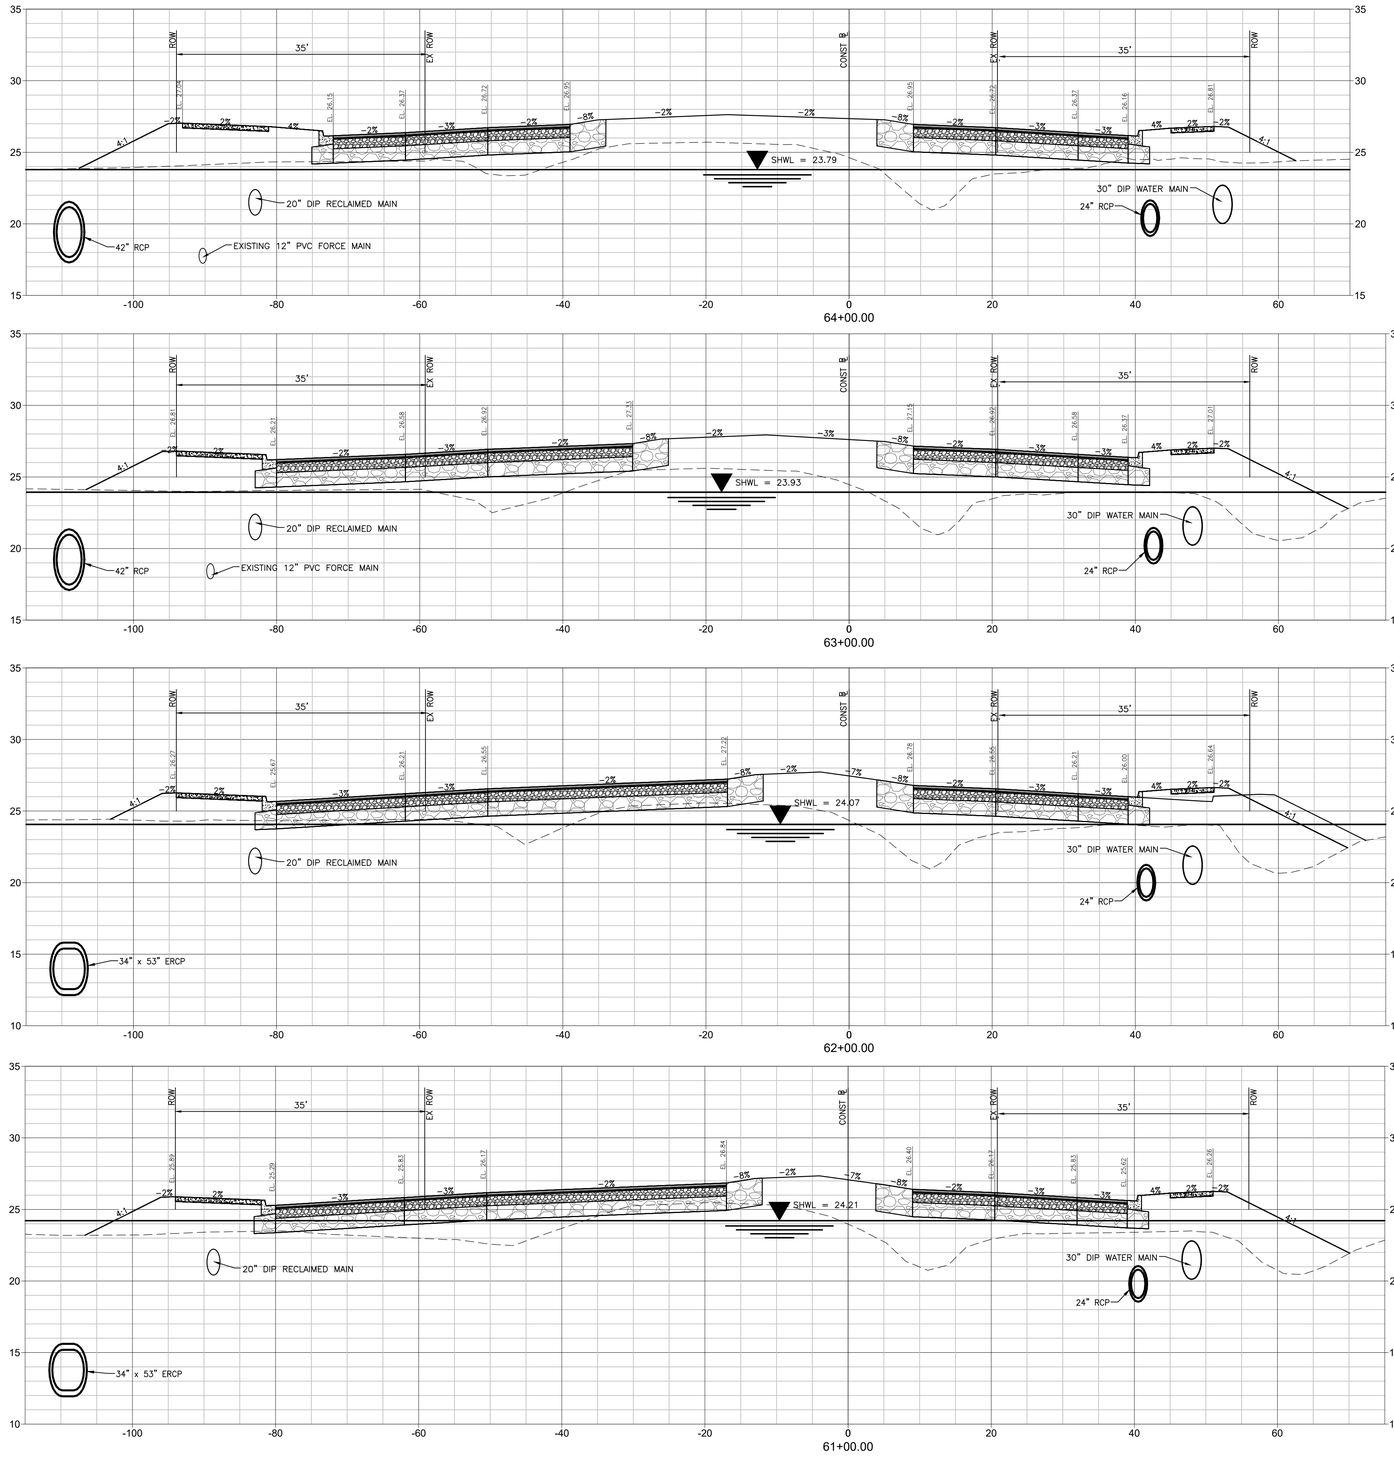

Stantec

Stantec Consulting Services Inc.
6920 Professional Parkway East
Sarasota FL 34240-8414
Tel (941) 907-3065
www.stantec.com

The Contractor shall verify and be responsible for all dimensions. DO NOT scale the drawing - any errors or omissions shall be reported to Stantec without delay. The Copyright and intellectual property rights in this document belong to Stantec. Any reproduction or use for any purpose other than that authorized by Stantec is forbidden.

Consultant

No.	Revision	By	Appd	YYYY.MM.DD

No.	Issued	By	Appd	YYYY.MM.DD

Permit/Seal

Client/Project
MANATEE COUNTY PUBLIC WORKS DEPARTMENT

MOCCASIN WALLOW ROAD SEGMENT 3

Project No.: 215617222

File Name: 215617222-01C-3025C

Scale: HORZ: 1"=10' VERT: 1"=5'

Drawn	Dsgn.	Chkd.	02/2022 YYYY.MM.DD


Title
CROSS SECTIONS

Revision: Sheet: 76 of 148


Drawing No.
76

I:\215617222\civil\drawings\01c_cont\sheet_files\215617222-01c-3025c\Layout2
SAVED: 1/29/2025 3:24:53 PM ACONNER PLOTTED: 2/4/2025 3:39:42 PM ACONNER


ORIGINAL SHEET - ARCH D

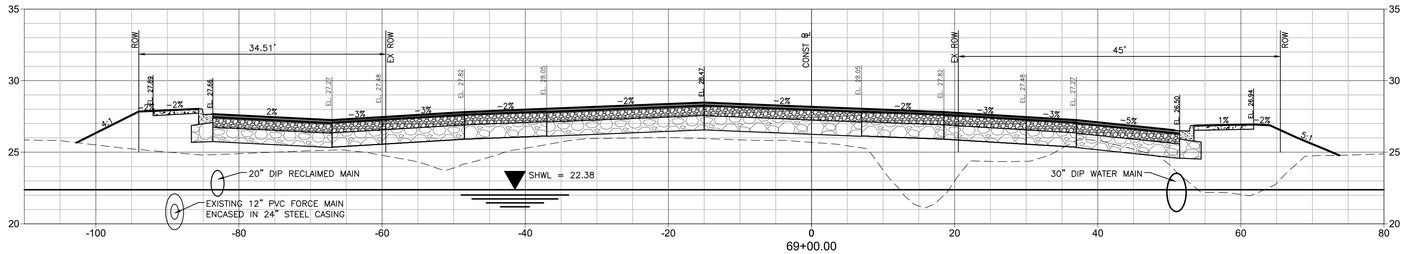


69+00.00

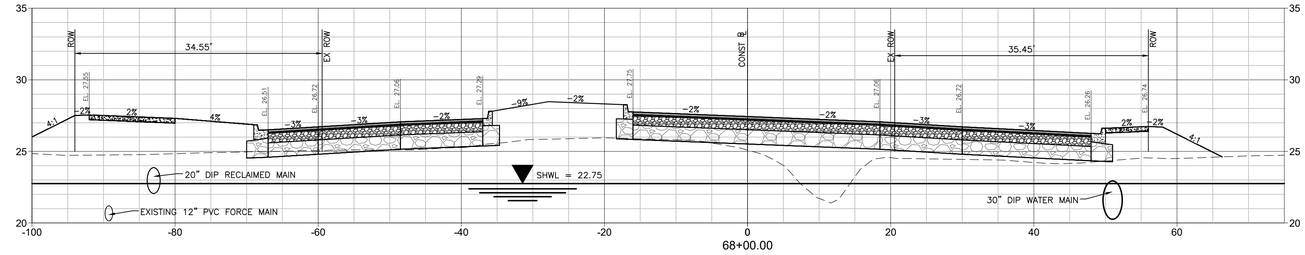


68+00.00

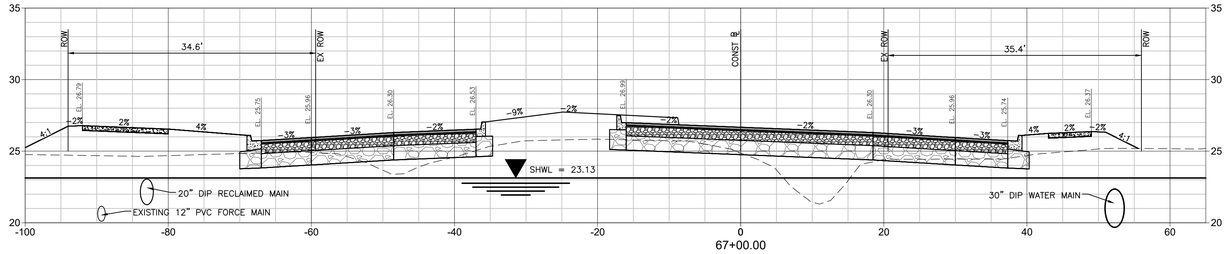

67+00.00

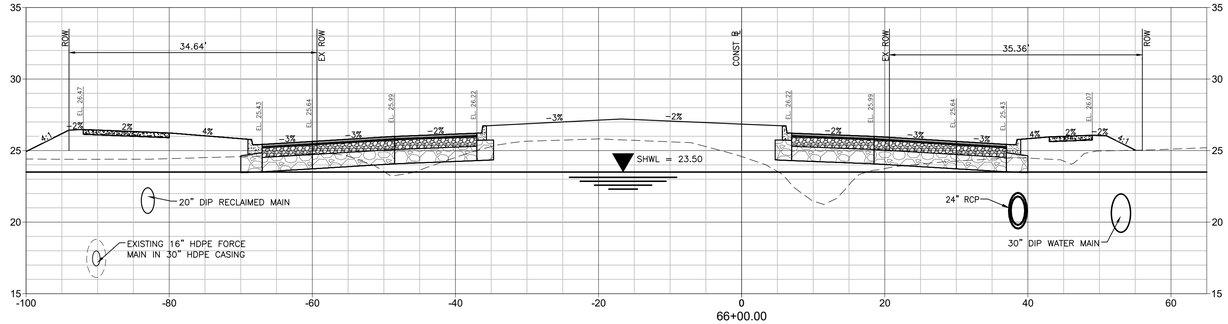

66+00.00

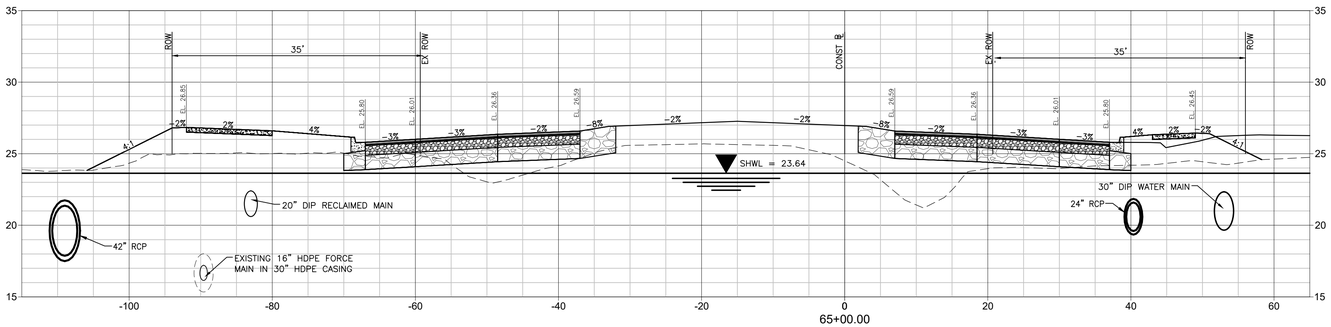

65+00.00

Stantec
Stantec Consulting Services Inc.
6920 Professional Parkway East
Sarasota FL 34240-8414
Tel (941) 907-6900
www.stantec.com

The Contractor shall verify and be responsible for all dimensions. DO NOT scale the drawing - any errors or omissions shall be reported to Stantec without delay. The Copyrights to all designs and drawings are the property of Stantec. Reproduction or use for any purpose other than that authorized by Stantec is forbidden.

Consultant

No.	Revision	By	Appd	YYYY.MM.DD
1				
2				
3				

Issued

Permit/Seal

Client/Project
MANATEE COUNTY PUBLIC WORKS DEPARTMENT

MOCCASIN WALLOW ROAD SEGMENT 3

Project No.: 215617222

File Name: 215617222-01C-3025C

Scale: HORZ: 1"=10' VERT: 1"=5'


Drawn	Dsgn.	Chkd.	02/2022 YYYY.MM.DD

Title
CROSS SECTIONS

Revision: Sheet: 77 of 148

Drawing No.
77

x:\215\sc\active\215617222\civil\drawing\03c_cons\sheet_files\215617222-01c-3025c\Layout3
SAVED: 1/25/2023 3:24:37 PM MCCONNEY PLOTTED: 2/4/2023 2:41:13 PM MCCONNEY
ORIGINAL SHEET - ARCH D

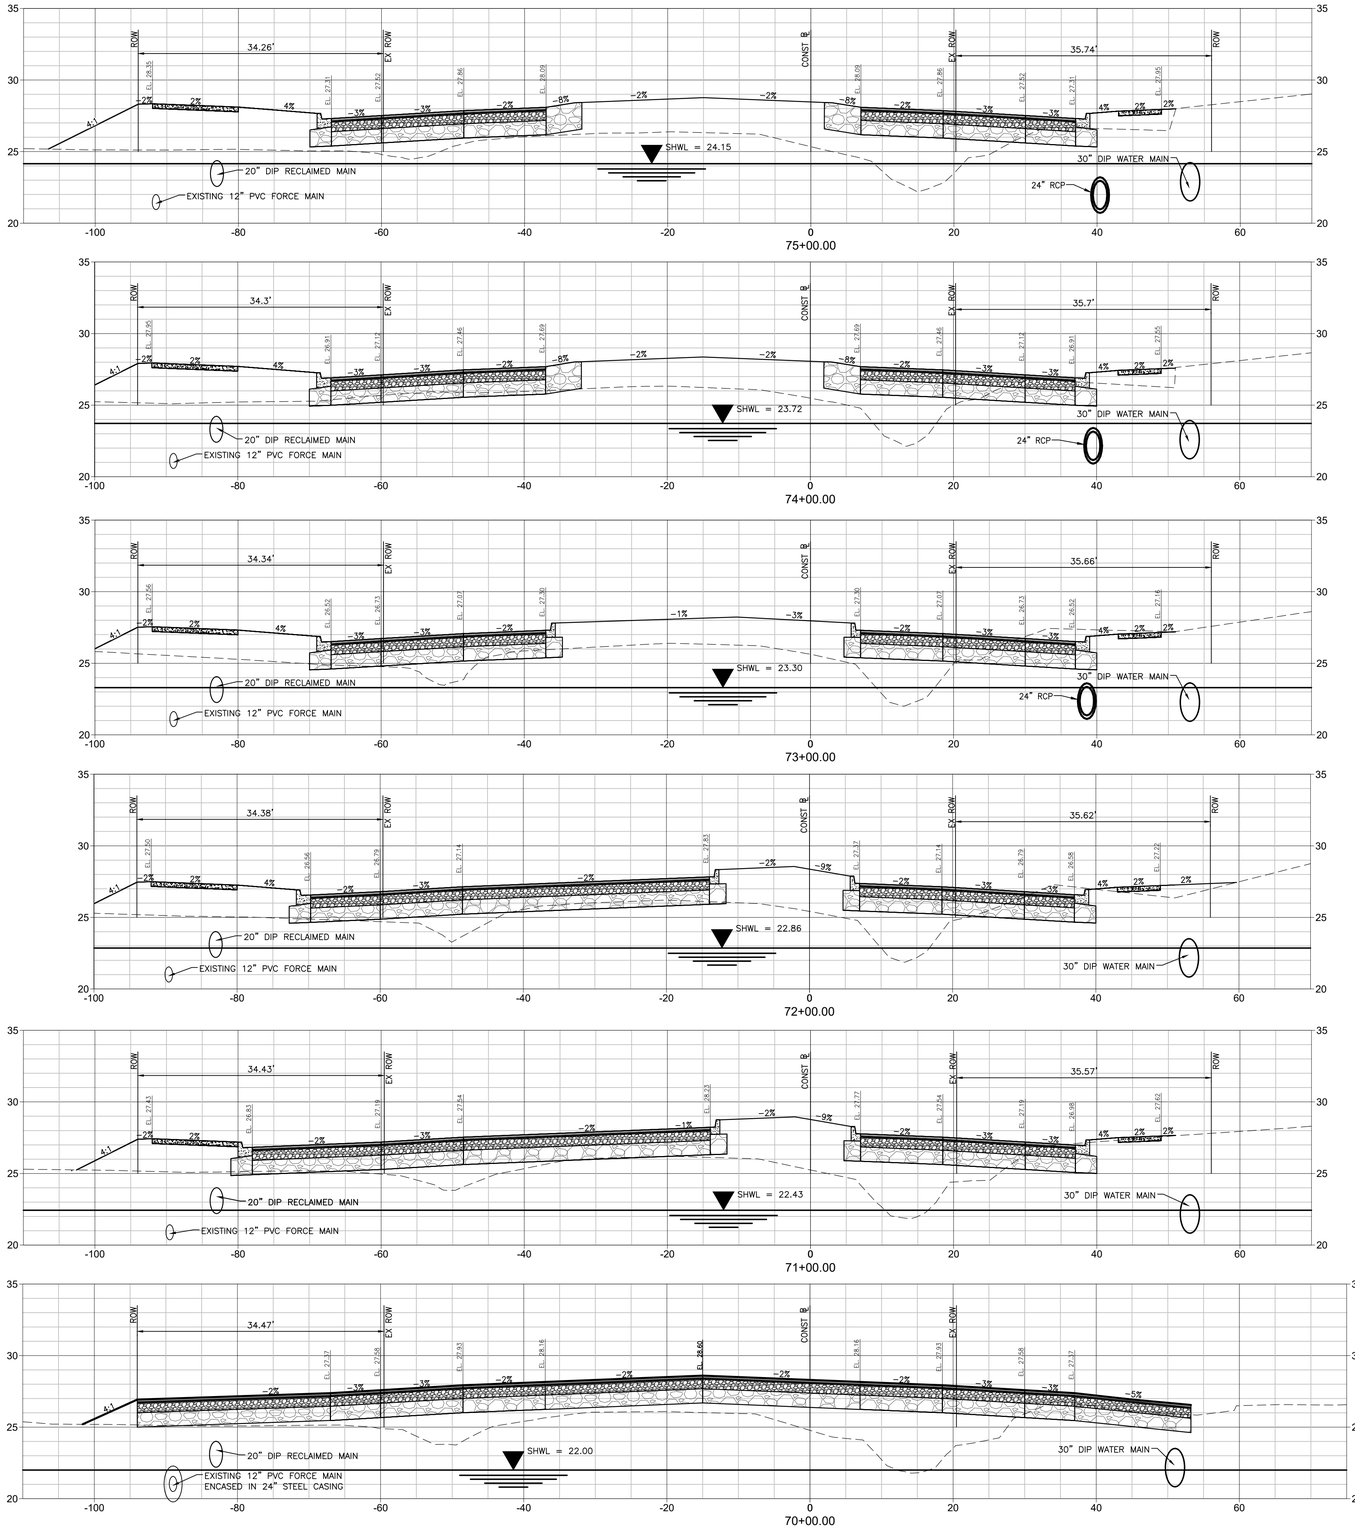

Stantec
Stantec Consulting Services Inc.
6920 Professional Parkway East
Sarasota FL 34240-8414
Tel: (941) 907-3965
www.stantec.com

The Contractor shall verify and be responsible for all dimensions. DO NOT scale the drawing - any errors or omissions shall be reported to Stantec without delay. The Copyright and Intellectual Property rights in this drawing are the property of Stantec and may not be reproduced or used for any purpose other than that authorized by Stantec is forbidden.

Consultant

No.	By	Appd	YYYY.MM.DD	Revision

No.	By	Appd	YYYY.MM.DD	Issued

Permit/Seal

Client/Project
MANATEE COUNTY PUBLIC WORKS DEPARTMENT

MOCCASIN WALLOW ROAD SEGMENT 3


Project No.: 215617222
File Name: 215617222-01C-3025C
Scale: HORZ: 1"=10' VERT: 1"=5'


Drawn	Dsgn.	Chkd.	02/2022 YYYY.MM.DD


Title
CROSS SECTIONS


Revision: Sheet: 78 of 148
Drawing No.
78


v:\215\active\215617222\civil\drawing\01c_corsh\sheet files\215617222-01c-3025c\Layout4
SAVED: 1/25/2023 2:34:37 PM ACCSHEET PLOTTED: 2/4/2023 2:40:01 PM ACCSHEET
ORIGINAL SHEET - ARCH D

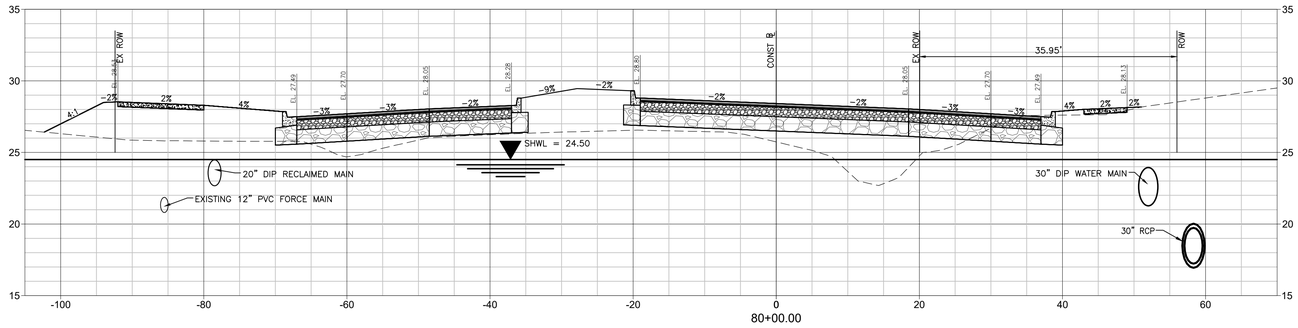

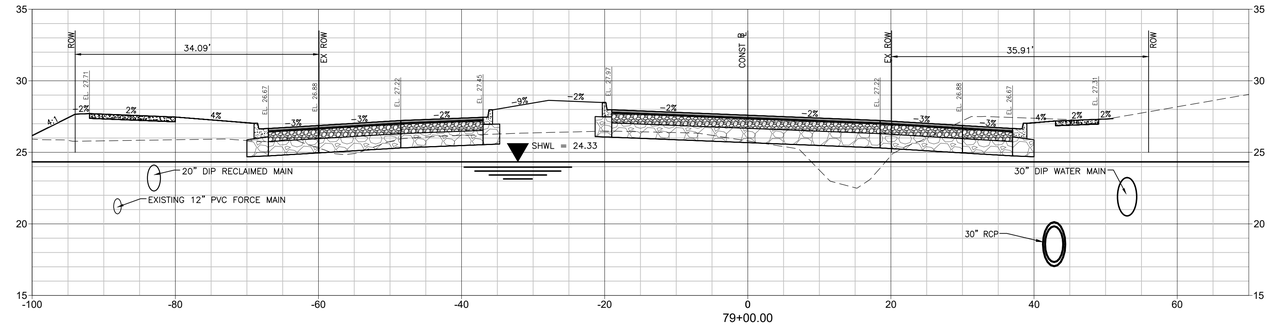

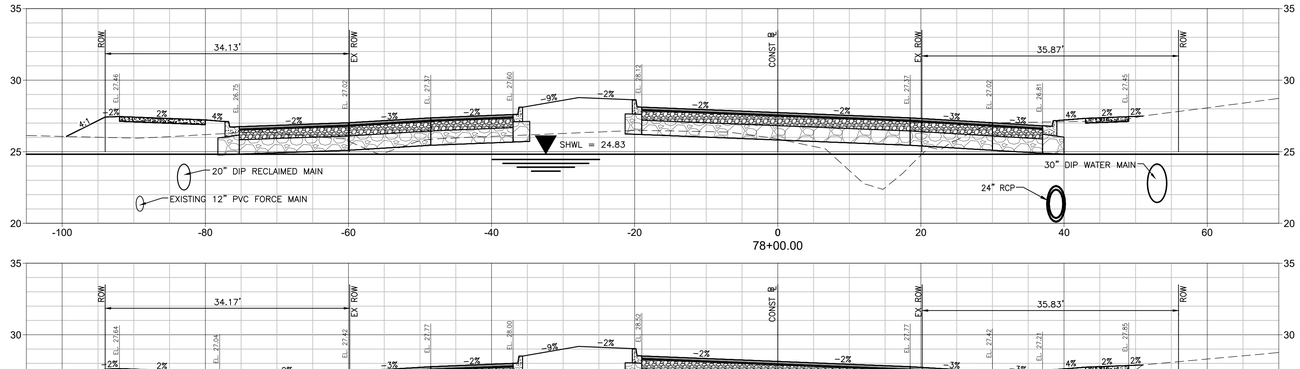

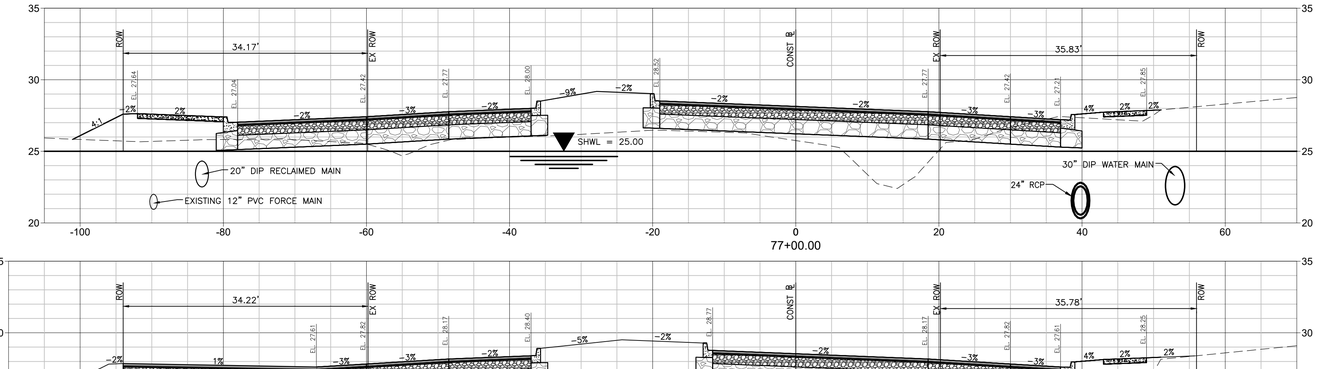

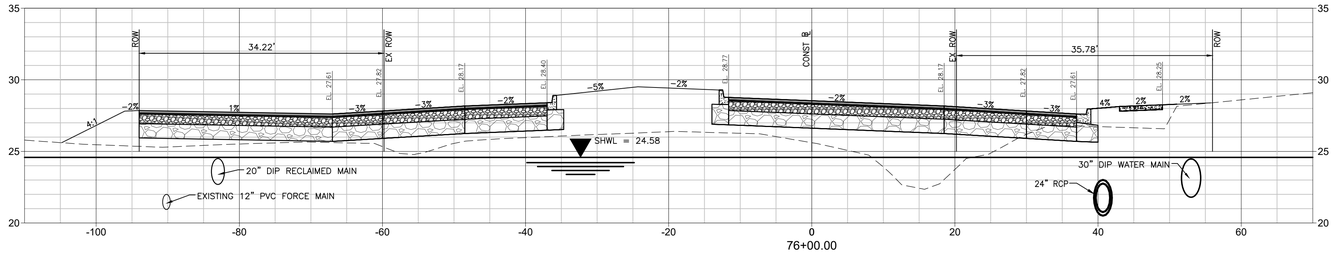

Stantec

Stantec Consulting Services Inc.
6920 Professional Parkway East
Sarasota FL 34240-8414
Tel (941) 907-3065
www.stantec.com

The Contractor shall verify and be responsible for all dimensions. DO NOT scale the drawing - any errors or omissions shall be reported to Stantec without delay. Copyright reserved. The information contained in this drawing is the property of Stantec. Reproduction or use for any purpose other than that authorized by Stantec is forbidden.

Consultant

No.	Revision	By	Appd	YYYY.MM.DD

No.	Issued	By	Appd	YYYY.MM.DD

Permit/Seal

Client/Project
MANATEE COUNTY PUBLIC WORKS DEPARTMENT

MOCCASIN WALLOW ROAD SEGMENT 3

Project No.: 215617222
File Name: 215617222-01C-3025C
Scale: HORZ: 1"=10' VERT: 1"=5'

Drawn	Dsgn.	Chkd.	02/2022 YYYY.MM.DD

Title
CROSS SECTIONS

Revision: Sheet: 79 of 148
Drawing No.
79

x:\215\sk\active\215617222\civil\drawing\01c_cons\sheet_files\215617222-01c-3025c\layout\5
SAVED: 1/25/2023 2:43:31 PM MCCONNEY PLOTTED: 2/4/2023 2:44:31 PM MCCONNEY

ORIGINAL SHEET - ARCH D

Stantec

Stantec Consulting Services Inc.
6920 Professional Parkway East
Sarasota FL 34240-8414
Tel (941) 907-3065
www.stantec.com

The Contractor shall verify and be responsible for all dimensions. DO NOT scale the drawing - any errors or omissions shall be reported to Stantec without delay. The Copyright and Intellectual Property rights in this document are the property of Stantec and may not be reproduced or used for any purpose other than that authorized by Stantec is forbidden.

Consultant

Issued	By	Appd	YYYY.MM.DD
F-ADD SOIL Revision	MSC	Appd	1/7/25

Permit/Seal

Client/Project
MANATEE COUNTY PUBLIC WORKS DEPARTMENT

MOCCASIN WALLOW ROAD SEGMENT 3

Project No.: 215617222

File Name: 215617222-01C-3025C

Scale: HORZ: 1"=10' VERT: 1"=5'

Drawn	Dsgn.	Chkd.	02/2022 YYYY.MM.DD


Title
CROSS SECTIONS

Revision: Sheet: 80 of 148

Drawing No.
80

I:\215617222\civil\drawings\01c_cont\sheet_files\215617222-01c-3025c\Layout4
LAYED: 1/29/2025 1:34:53 PM MACONDELT PLOTTED: 2/4/2025 2:40:44 PM MACONDELT

ORIGINAL SHEET - ARCH D

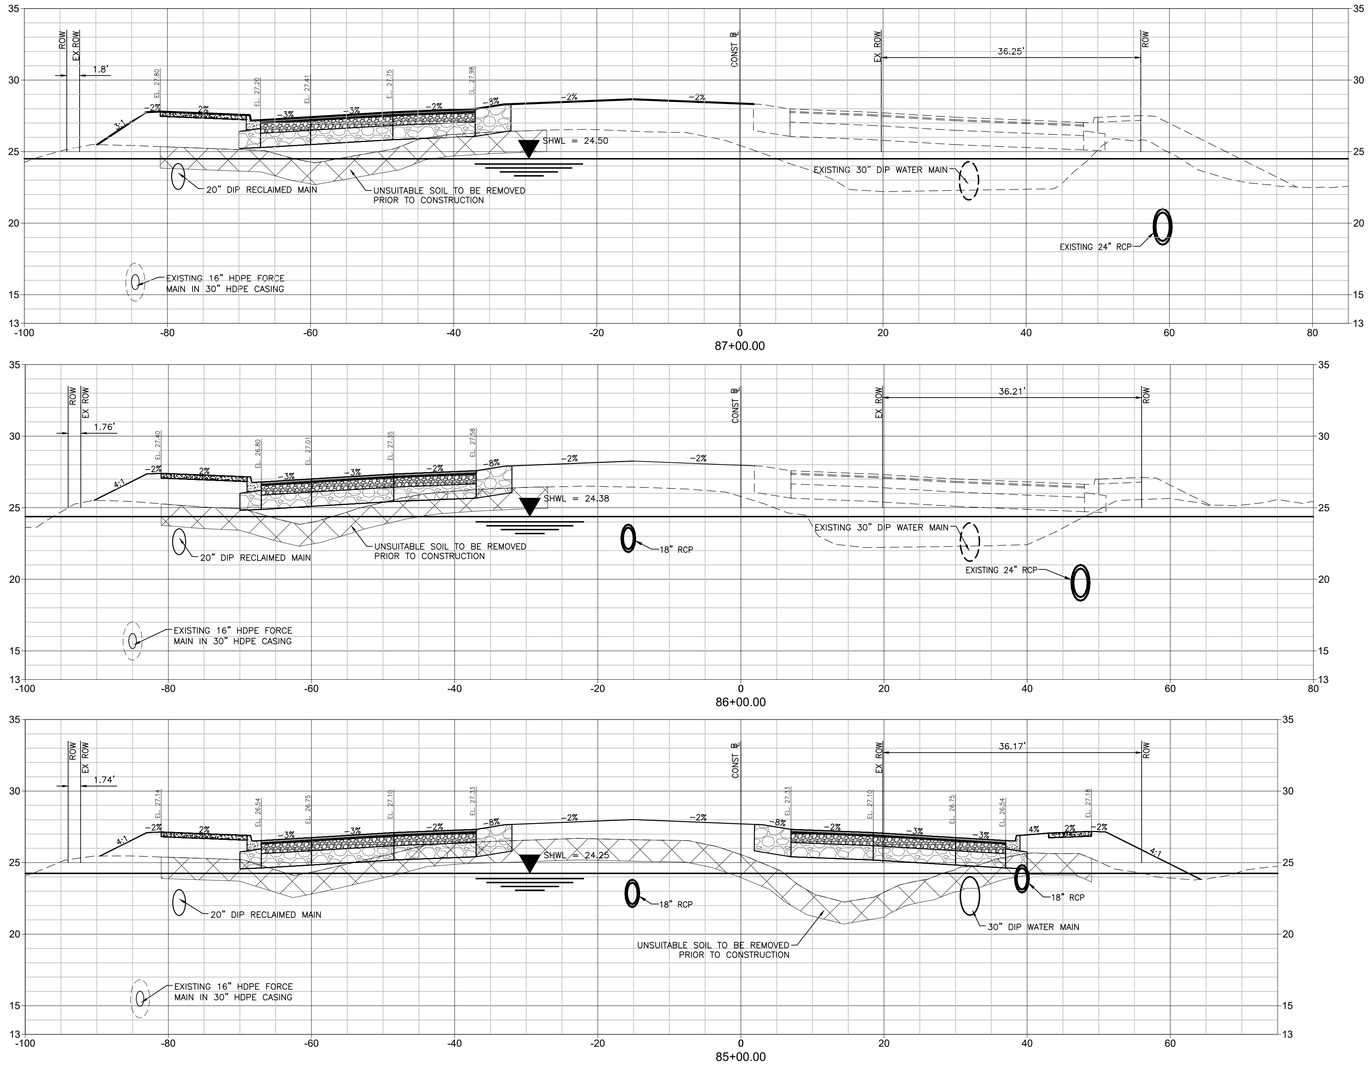

Stantec

Stantec Consulting Services Inc.
6920 Professional Parkway East
Sarasota FL 34240-8414
Tel (941) 907-3065
www.stantec.com

The Contractor shall verify and be responsible for all dimensions. DO NOT scale the drawing - any errors or omissions shall be reported to Stantec without delay. Copyright reserved. The information contained in this drawing is the property of Stantec. Reproduction or use for any purpose other than that authorized by Stantec is forbidden.

Consultant

Issued	By	Appd	YYYY.MM.DD
F-App SOIL Revision	MSC	Appd	1/7/25

Permit/Seal

Client/Project
MANATEE COUNTY PUBLIC WORKS DEPARTMENT

MOCCASIN WALLOW ROAD SEGMENT 3

Project No.: 215617222

File Name: 215617222-01C-3025C

Scale: HORZ: 1"=10' VERT: 1"=5'


Drawn	Dsgn.	Chkd.	02/2022 YYYY.MM.DD


Title
CROSS SECTIONS


Revision: Sheet: 81 of 148


Drawing No.
81


x:\215\sites\215617222\civil\drawing\01c_cont\sheet_files\215617222-01c-3025c\Layout7
SAVED: 1/23/2025 3:43:37 PM MCCONNER | PLOTTED: 2/4/2025 2:44:47 PM MCCONNER
ORIGINAL SHEET - ARCH D

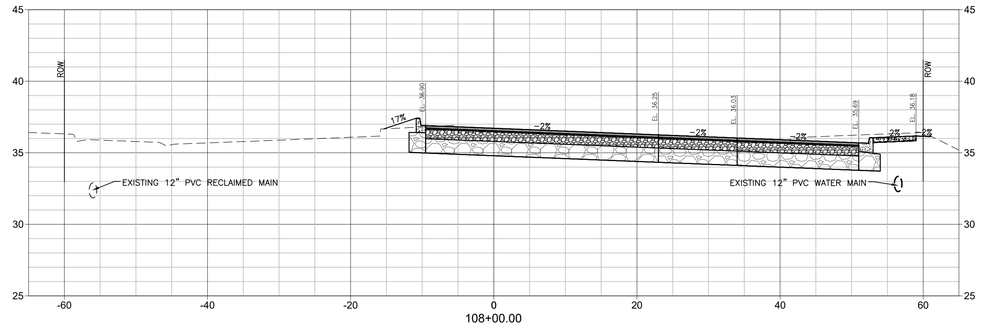

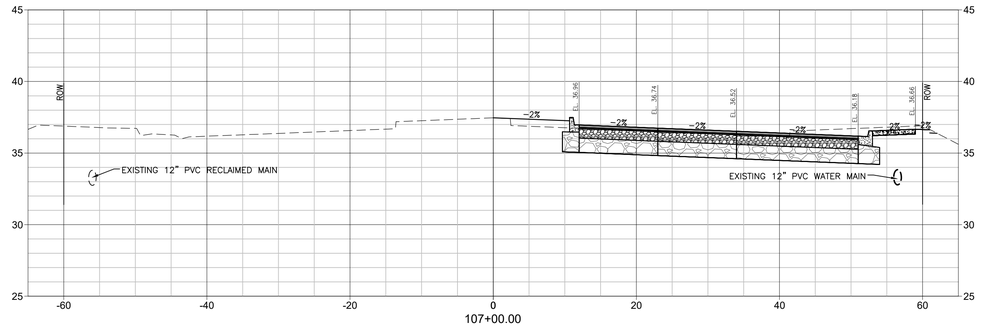

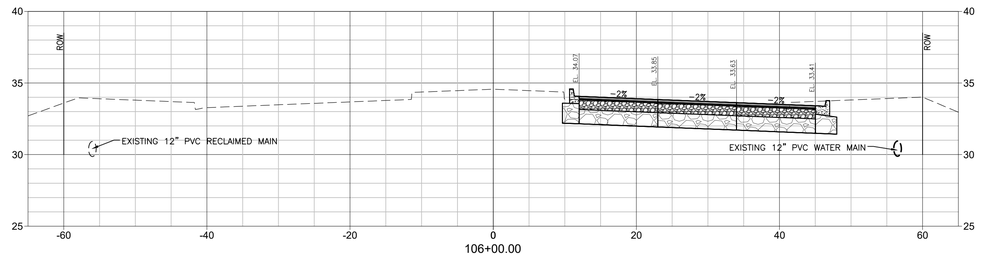

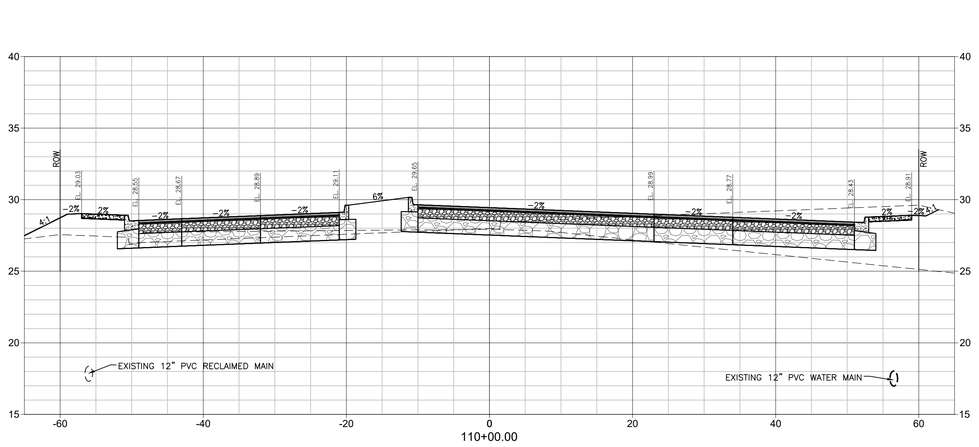

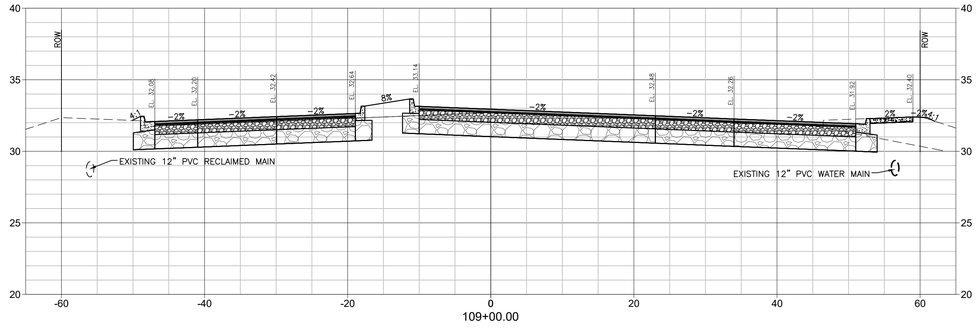

x:\215617222\active\215617222\civil\drawing\01c_cad\sheet_files\215617222-01c-3035c\layout1
LAYOUT: 2/9/2022 12:15:47 PM ANCHINDEX, FLORTED: 2/9/2022 12:23:54 PM by ANCHINDEX

ORIGINAL SHEET - ARCH D

Stantec

Stantec Consulting Services Inc.
6920 Professional Parkway East
Sarasota FL 34240-8414
Tel (941) 907-3900
www.stantec.com

The Contractor shall verify and be responsible for all dimensions. DO NOT scale the drawing - any errors or omissions shall be reported to Stantec without delay. The Copyrights to all designs and drawings are the property of Stantec. Reproduction or use for any purpose other than that authorized by Stantec is forbidden.

Consultant

Revision	By	Appd	YYYY.MM.DD

Issued	By	Appd	YYYY.MM.DD

Permit/Seal

Client/Project
MANATEE COUNTY PUBLIC WORKS DEPARTMENT

MOCCASIN WALLOW ROAD SEGMENT 3

Project No.: 215617222

File Name: 215617222-01C-3035C


Scale: HORZ: 1"=10' VERT: 1"=5'


Drawn	Dsgn.	Chkd.	02/2022 YYYY.MM.DD


Title
CROSS SECTIONS
CARTER ROAD


Revision: Sheet: 83 of 148

Drawing No.
83

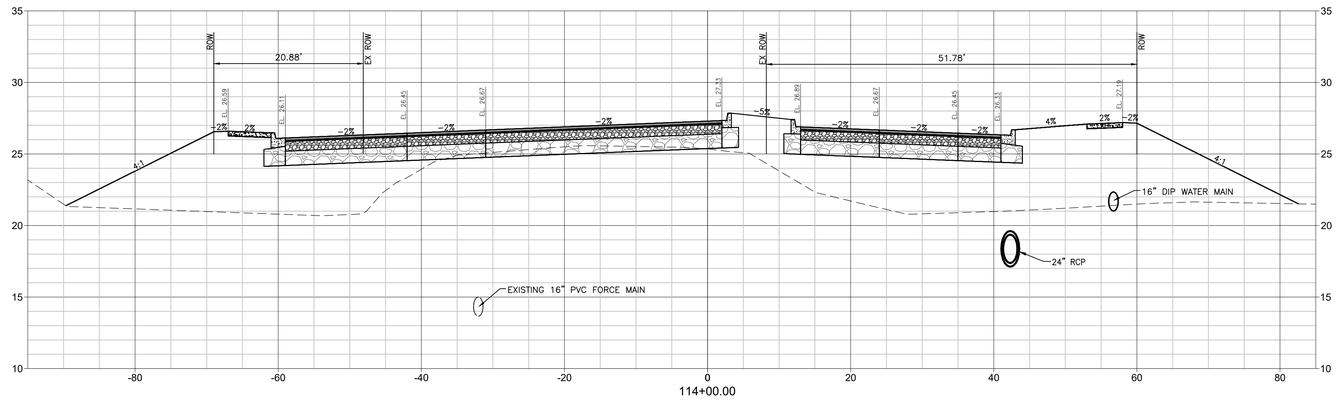

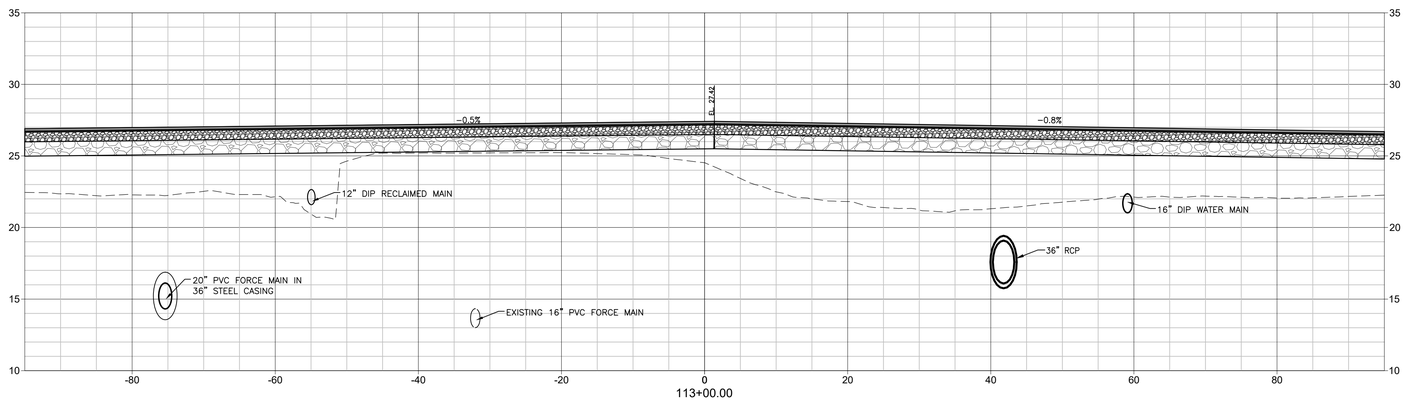

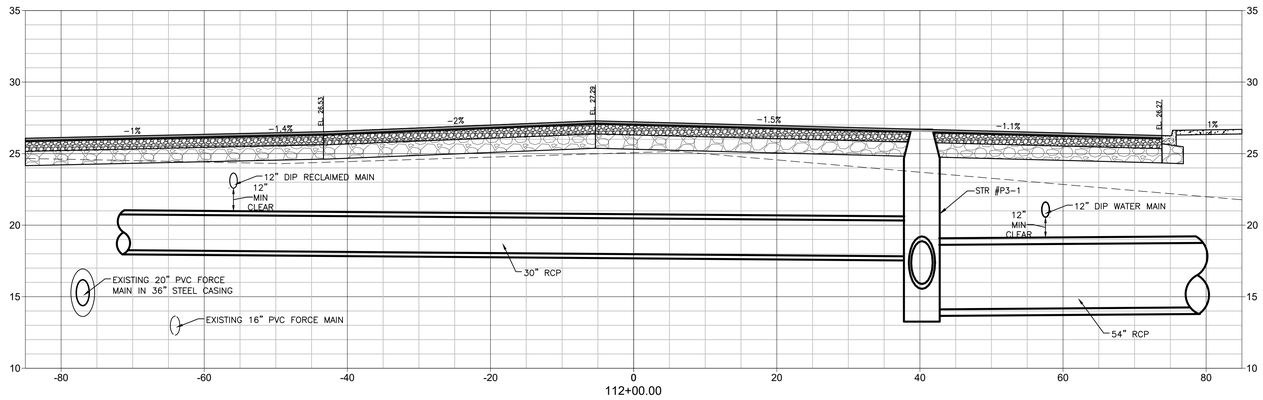

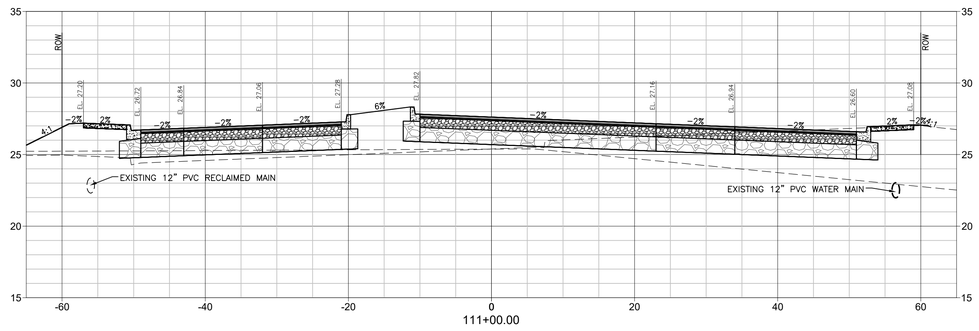

Stantec

Stantec Consulting Services Inc.
6920 Professional Parkway East
Sarasota FL 34240-8414
Tel (941) 907-3065
www.stantec.com

The Contractor shall verify and be responsible for all dimensions. DO NOT scale the drawing - any errors or omissions shall be reported to Stantec without delay. Copyright reserved. The information contained in this drawing is the property of Stantec. Reproduction or use for any purpose other than that authorized by Stantec is forbidden.

Consultant

No.	Revision	By	Appd	YYYY.MM.DD

No.	Issued	By	Appd	YYYY.MM.DD

Permit/Seal

Client/Project
MANATEE COUNTY PUBLIC WORKS DEPARTMENT

MOCCASIN WALLOW ROAD SEGMENT 3

Project No.: 215617222
File Name: 215617222-01C-303SC
Scale: HORZ: 1"=10' VERT: 1"=5'


Drawn	Dsgn.	Chkd.	02/2022 YYYY.MM.DD

Title
CROSS SECTIONS
CARTER ROAD


Revision: Sheet: 84 of 148
Drawing No.
84

I:\215617222\civil\drawing\01c_cad\sheet files\215617222-01c-303sc Layout2 SAVED: 2/9/2023 12:14:47 PM MICHAEL FLOYD PLOTTED: 2/9/2023 12:24:02 PM


ORIGINAL SHEET - ARCH D

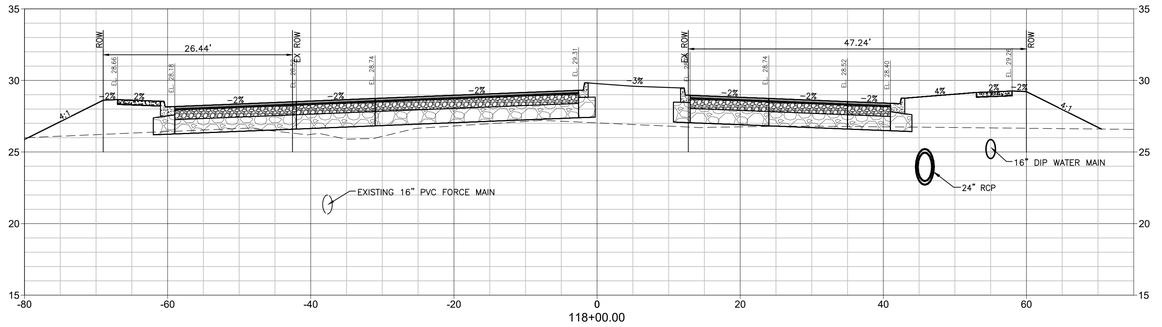


118+00.00

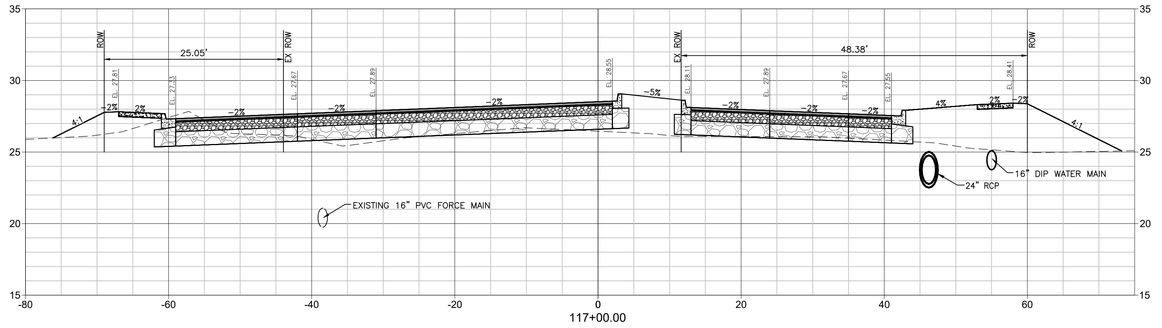

117+00.00

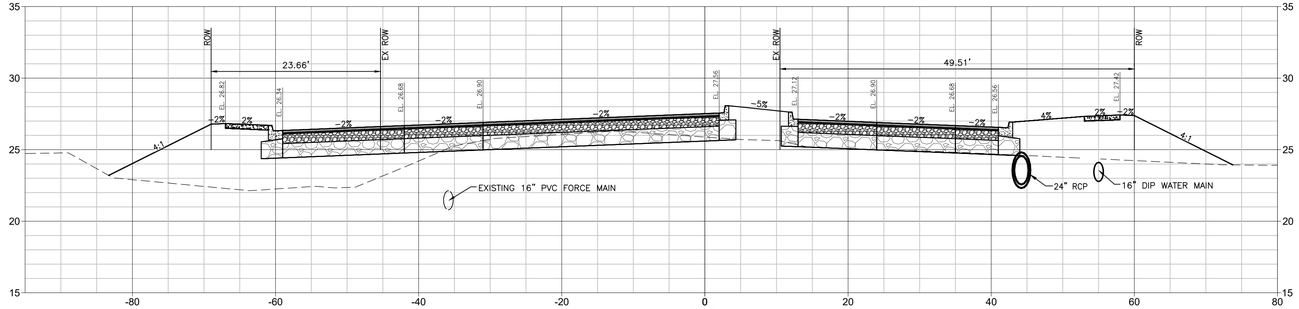

116+00.00

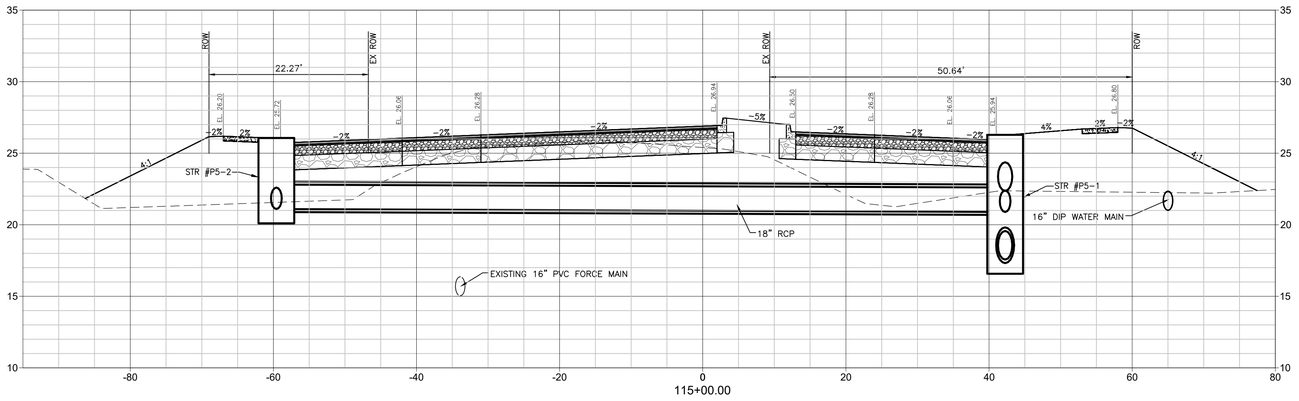

115+00.00

Stantec

Stantec Consulting Services Inc.
6920 Professional Parkway East
Sarasota FL 34240-8414
Tel (941) 907-3965
www.stantec.com

The Contractor shall verify and be responsible for all dimensions. DO NOT scale the drawing - any errors or omissions shall be reported to Stantec without delay. The Copyright and Intellectual Property rights in this document are the property of Stantec. Reproduction or use for any purpose other than that authorized by Stantec is forbidden.

Consultant

No.	Revision	By	Appd	YYYY.MM.DD

No.	Issued	By	Appd	YYYY.MM.DD

Permit/Seal

Client/Project
MANATEE COUNTY PUBLIC WORKS DEPARTMENT

MOCCASIN WALLOW ROAD SEGMENT 3

Project No.: 215617222

File Name: 215617222-01C-3033C

Scale: HORZ: 1"=10' VERT: 1"=5'

Drawn	Dsgn.	Chkd.	02/2022 YYYY.MM.DD


Title
CROSS SECTIONS
CARTER ROAD


Revision: Sheet: 85 of 148


Drawing No.
85


x:\215\sites\215617222\civil\drawing\01c_cont\sheet_files\215617222-01c-3033c1.layout3
SAVED: 2/3/2025 12:14:47 PM ACORNLEY PLOTTED: 2/3/2025 12:25:52 PM ACORNLEY

ORIGINAL SHEET - ARCH D

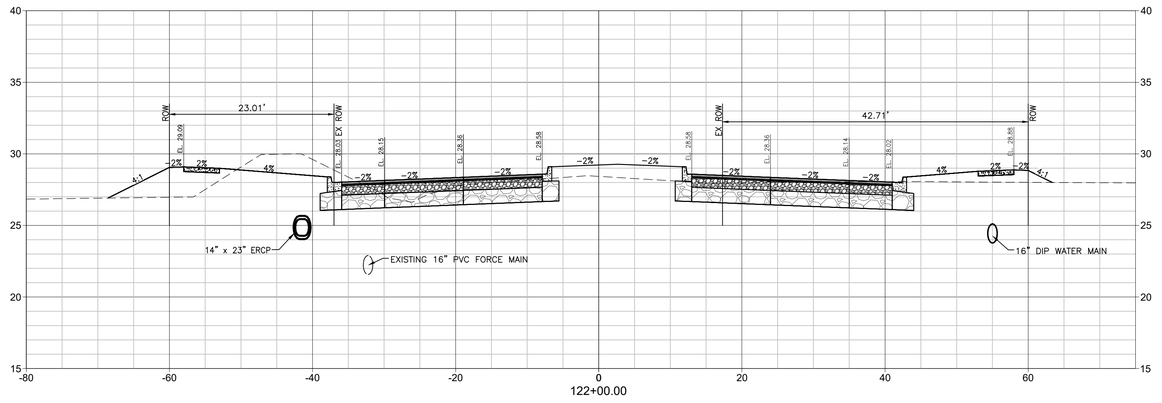

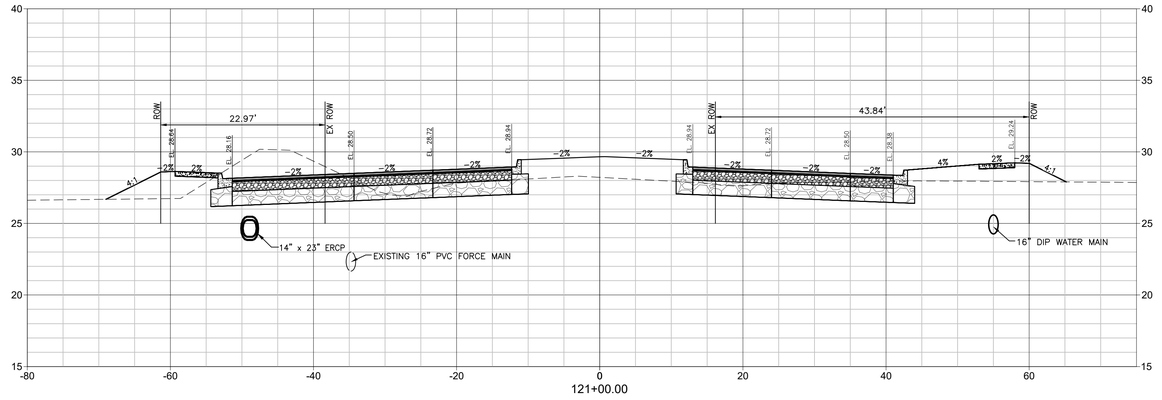

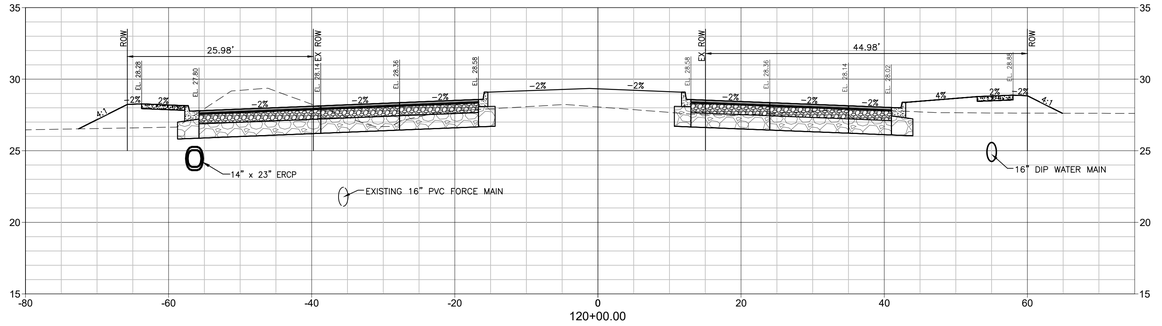

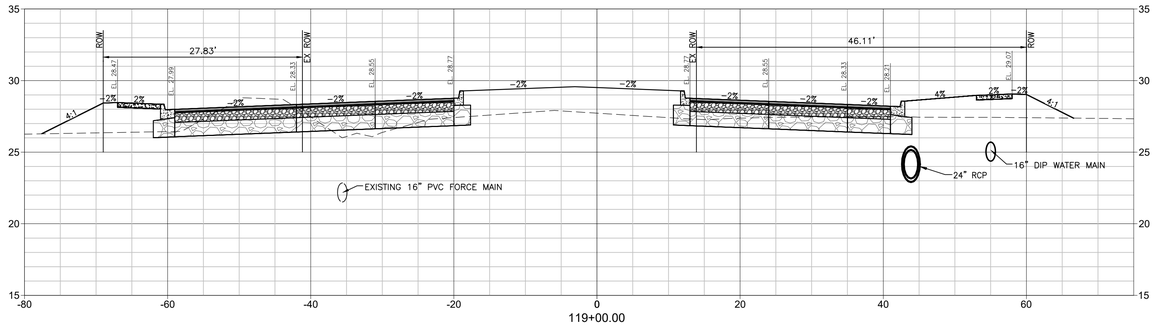

Stantec
Stantec Consulting Services Inc.
6920 Professional Parkway East
Sarasota FL 34240-8414
Tel (941) 907-3900
www.stantec.com

The Contractor shall verify and be responsible for all dimensions. DO NOT scale the drawing - any errors or omissions shall be reported to Stantec without delay. Copyright reserved. The information contained in this drawing is the property of Stantec. Reproduction or use for any purpose other than that authorized by Stantec is forbidden.

Consultant

No.	By	Appd	YYYY.MM.DD	Revision

No.	By	Appd	YYYY.MM.DD	Issued

Permit/Seal

Client/Project
MANATEE COUNTY PUBLIC WORKS DEPARTMENT

MOCCASIN WALLOW ROAD SEGMENT 3

Project No.: 215617222

File Name: 215617222-01C-303SC

Scale: HORZ: 1"=10' VERT: 1"=5'


Drawn	Dsgn.	Chkd.	02/2022 YYYY.MM.DD

Title
CROSS SECTIONS
CARTER ROAD


Revision: Sheet: 86 of 148

Drawing No.
86


ORIGINAL SHEET - ARCH D

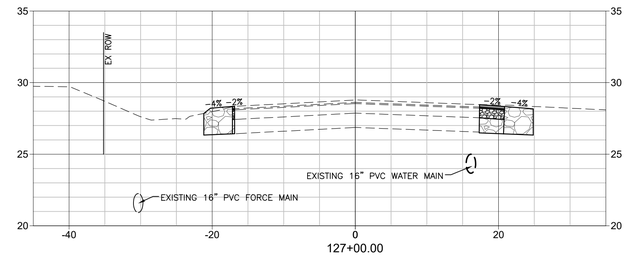


127+00.00

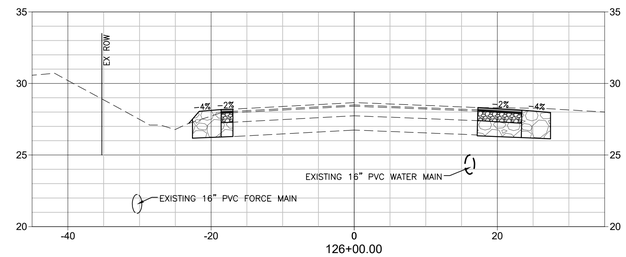


126+00.00

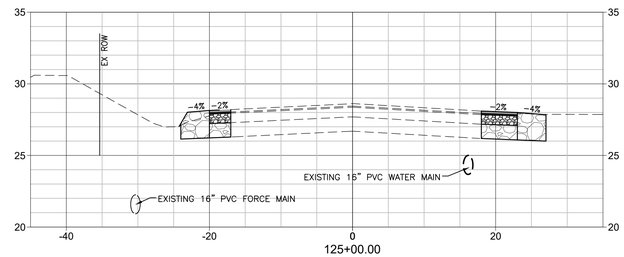

125+00.00

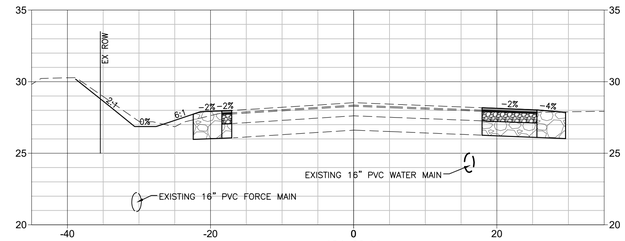

124+00.00

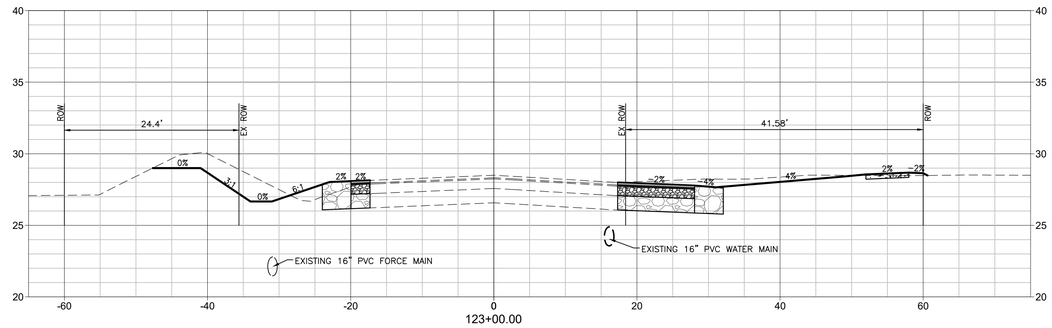

123+00.00

Stantec
Stantec Consulting Services Inc.
6920 Professional Parkway East
Sarasota FL 34240-8414
Tel (941) 907-6900
www.stantec.com
The Contractor shall verify and be responsible for all dimensions. DO NOT scale the drawing - any errors or omissions shall be reported to Stantec without delay. The Copyright and intellectual property rights in this document are the property of Stantec and may not be reproduced or used for any purpose other than that authorized by Stantec is forbidden.

Consultant

No.	Revision	By	Appd	YYYY.MM.DD

No.	Issued	By	Appd	YYYY.MM.DD

Permit/Seal

Client/Project
MANATEE COUNTY PUBLIC WORKS DEPARTMENT
MOCCASIN WALLOW ROAD SEGMENT 3


Project No.: 215617222
File Name: 215617222-01C-303SC
Scale: HORZ: 1"=10' VERT: 1"=5'

Drawn	Dsgn.	Chkd.	02/2022 YYYY.MM.DD

Title
CROSS SECTIONS
CARTER ROAD

Revision: Sheet: 87 of 148
Drawing No.
87

I:\215617222\civil\215617222-civil-drawing-01c_cont\sheet_files\215617222-01c-303sc\Layout5
LAYED: 2/5/2025 12:14:47 PM MICHAEL.T PLOTTED: 2/5/2025 12:27:11 PM by MICHAEL.T
ORIGINAL SHEET - ARCH D

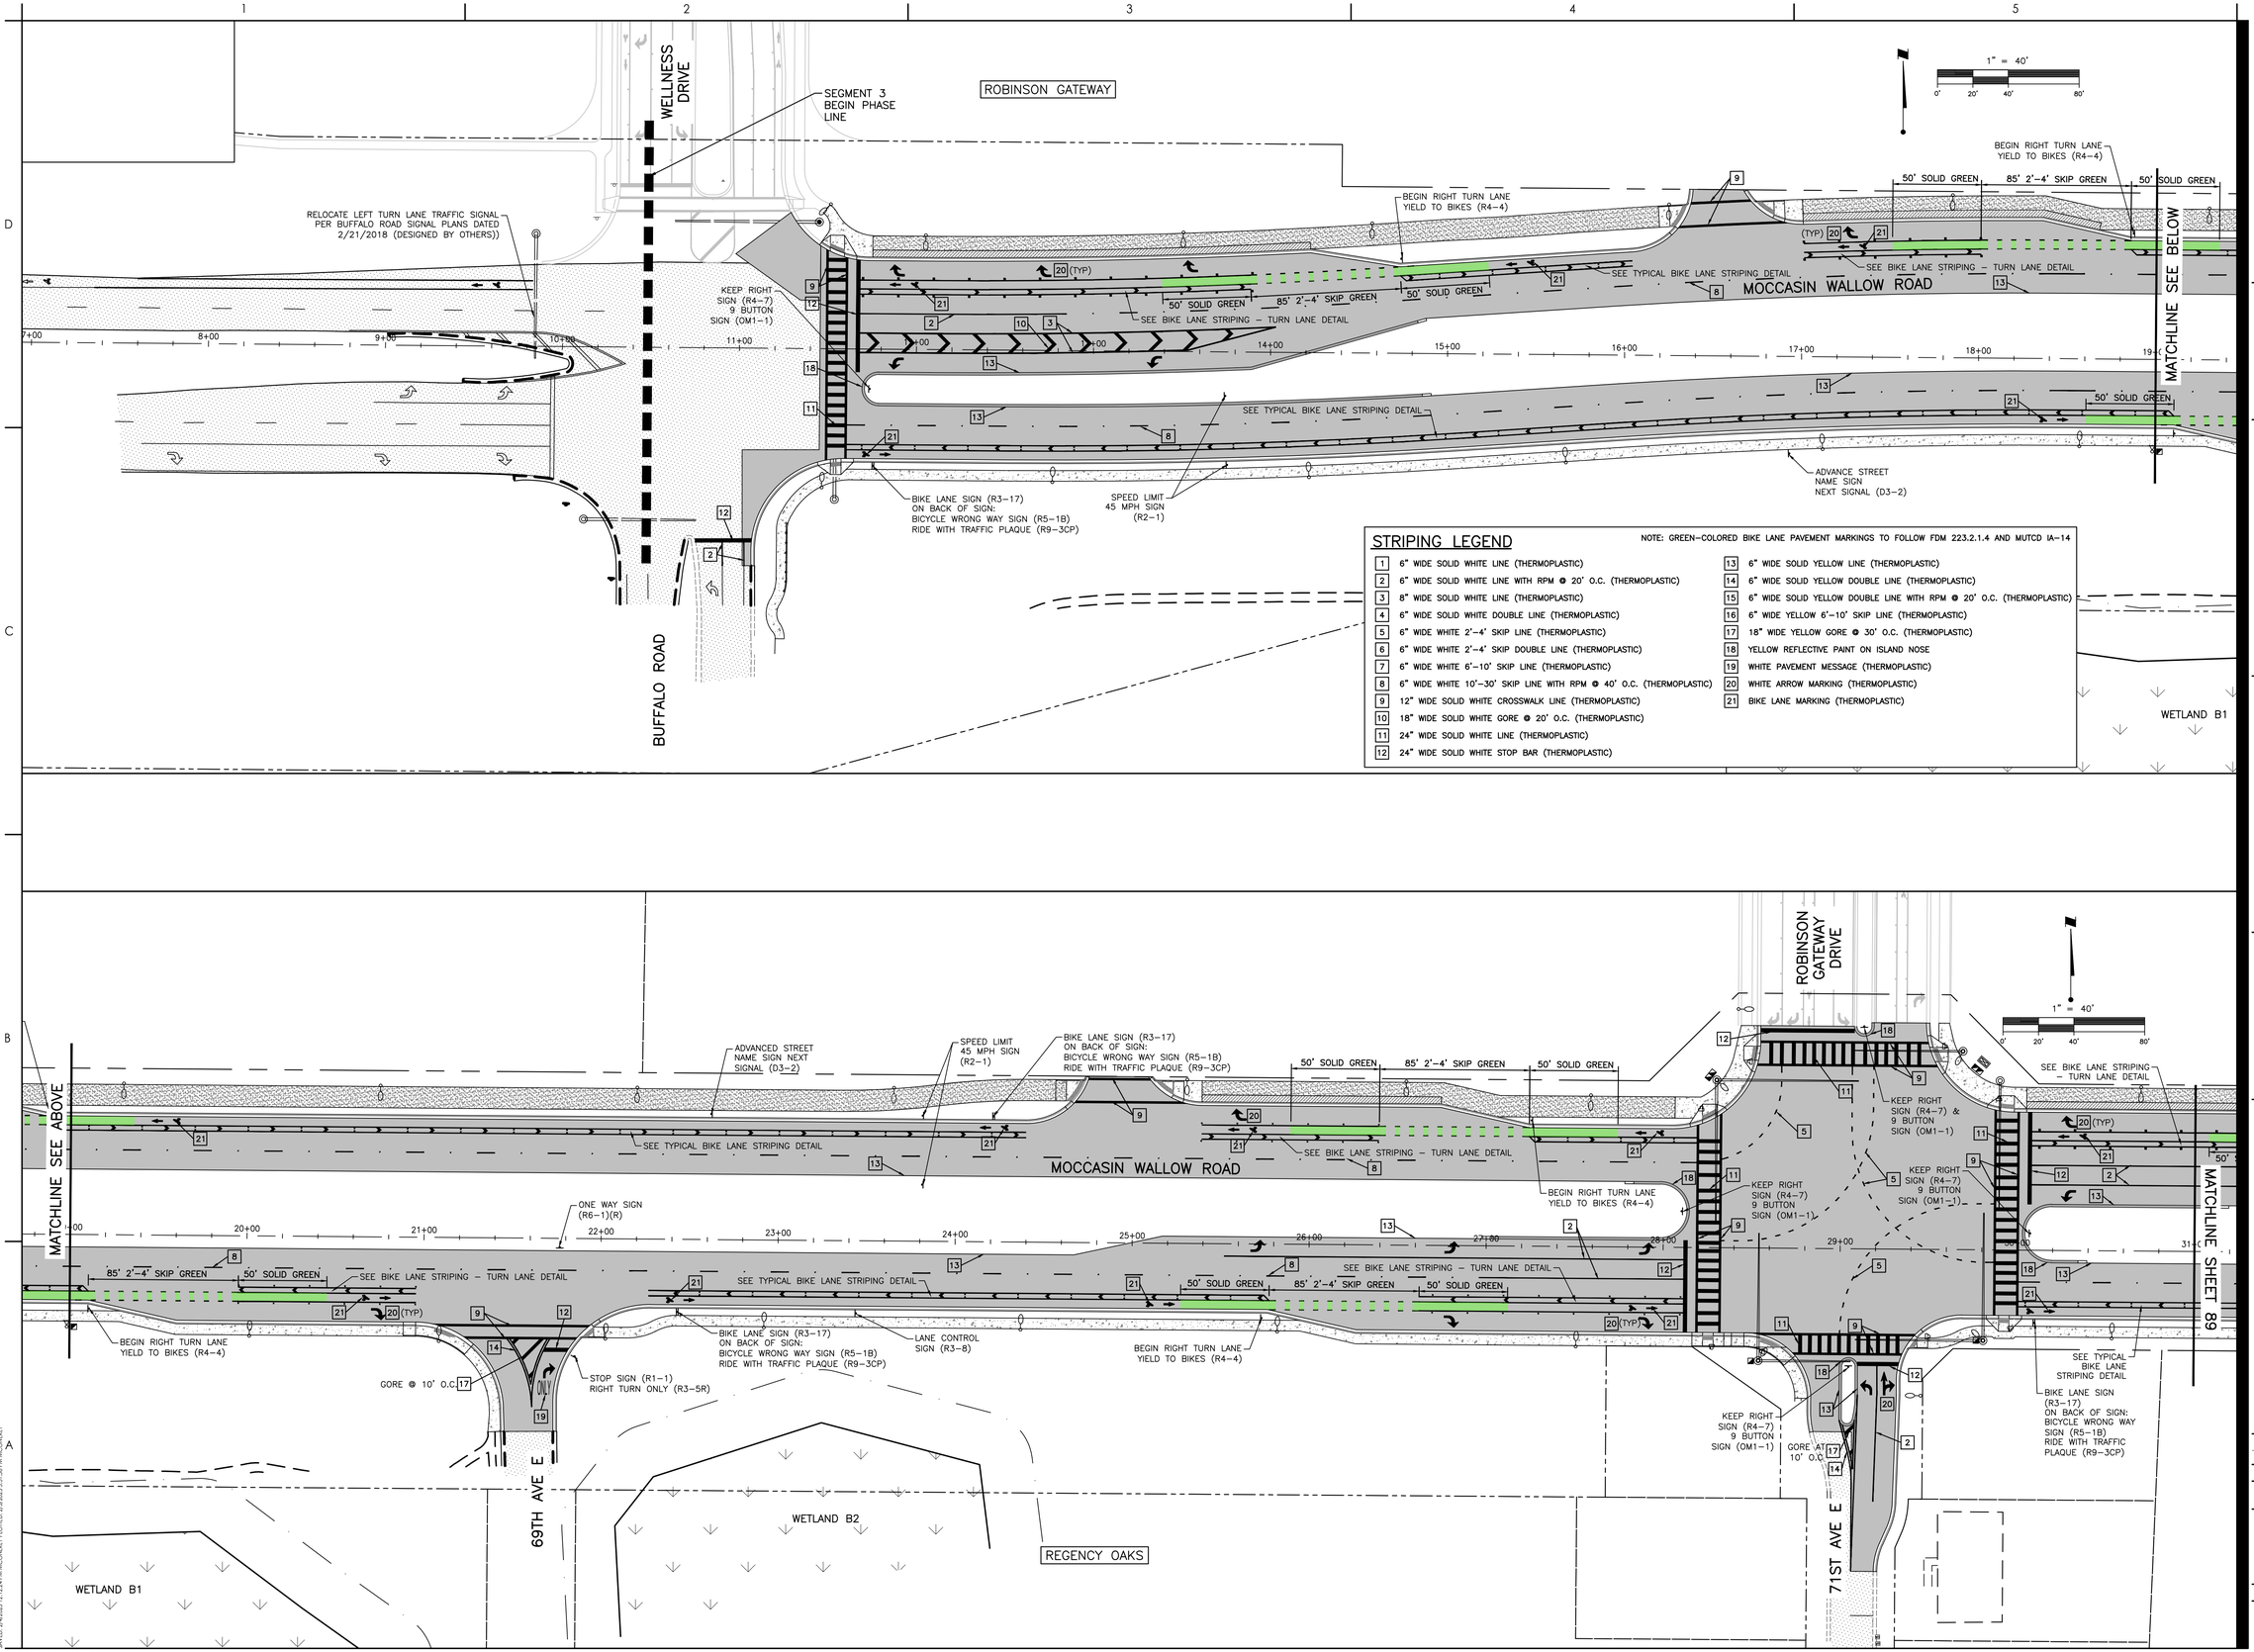

STRIPING LEGEND

NOTE: GREEN-COLORED BIKE LANE PAVEMENT MARKINGS TO FOLLOW FDM 223.2.1.4 AND MUTCD IA-14

1	6" WIDE SOLID WHITE LINE (THERMOPLASTIC)
2	6" WIDE SOLID WHITE LINE WITH RPM @ 20' O.C. (THERMOPLASTIC)
3	8" WIDE SOLID WHITE LINE (THERMOPLASTIC)
4	6" WIDE SOLID WHITE DOUBLE LINE (THERMOPLASTIC)
5	6" WIDE WHITE 2'-4' SKIP LINE (THERMOPLASTIC)
6	6" WIDE WHITE 2'-4' SKIP DOUBLE LINE (THERMOPLASTIC)
7	6" WIDE WHITE 6'-10' SKIP LINE (THERMOPLASTIC)
8	6" WIDE WHITE 10'-30' SKIP LINE WITH RPM @ 40' O.C. (THERMOPLASTIC)
9	12" WIDE SOLID WHITE CROSSWALK LINE (THERMOPLASTIC)
10	18" WIDE SOLID WHITE GORE @ 20' O.C. (THERMOPLASTIC)
11	24" WIDE SOLID WHITE LINE (THERMOPLASTIC)
12	24" WIDE SOLID WHITE STOP BAR (THERMOPLASTIC)
13	6" WIDE SOLID YELLOW LINE (THERMOPLASTIC)
14	6" WIDE SOLID YELLOW DOUBLE LINE (THERMOPLASTIC)
15	6" WIDE SOLID YELLOW DOUBLE LINE WITH RPM @ 20' O.C. (THERMOPLASTIC)
16	6" WIDE YELLOW 6'-10' SKIP LINE (THERMOPLASTIC)
17	18" WIDE YELLOW GORE @ 30' O.C. (THERMOPLASTIC)
18	YELLOW REFLECTIVE PAINT ON ISLAND NOSE
19	WHITE PAVEMENT MESSAGE (THERMOPLASTIC)
20	WHITE ARROW MARKING (THERMOPLASTIC)
21	BIKE LANE MARKING (THERMOPLASTIC)

Stantec
Stantec Consulting Services Inc.
6920 Professional Parkway East
Sarasota FL 34240-8414
(941) 907-3090
www.stantec.com

The Contractor shall verify and be responsible for all dimensions. DO NOT scale the drawing - any errors or omissions shall be reported to Stantec without delay. Copyright reserved. The information contained in this drawing is the property of Stantec. Unauthorized reproduction or use for any purpose other than that authorized by Stantec is forbidden.

Consultant

No.	Revision	By	Appd	YYYY.MM.DD
1	REV STRIPING	MSC	Appd	1/3/25

Issued

Permit/Seal

Client/Project
MANATEE COUNTY PUBLIC WORKS DEPARTMENT
MOCCASIN WALLOW ROAD SEGMENT 3

Project No.: 215617222
File Name: 215617222-01C-3055N
Scale: 1" = 40'


Drawn	Dsgn.	Chkd.	02/2022 YYYY.MM.DD

Title
SIGNAGE AND STRIPING PLAN

Revision: Sheet: 88 of 148

Drawing No.
88

x:\215\active\215617222\civil\drawing\01c_com\sheet_files\215617222-01c-3055n\Layout1
LAYER: 24/2022 12:12:24 PM MCDANIEL FLORIDA 2/3/2025 3:31:58 PM MCDANIEL
ORIGINAL SHEET - ARCH D

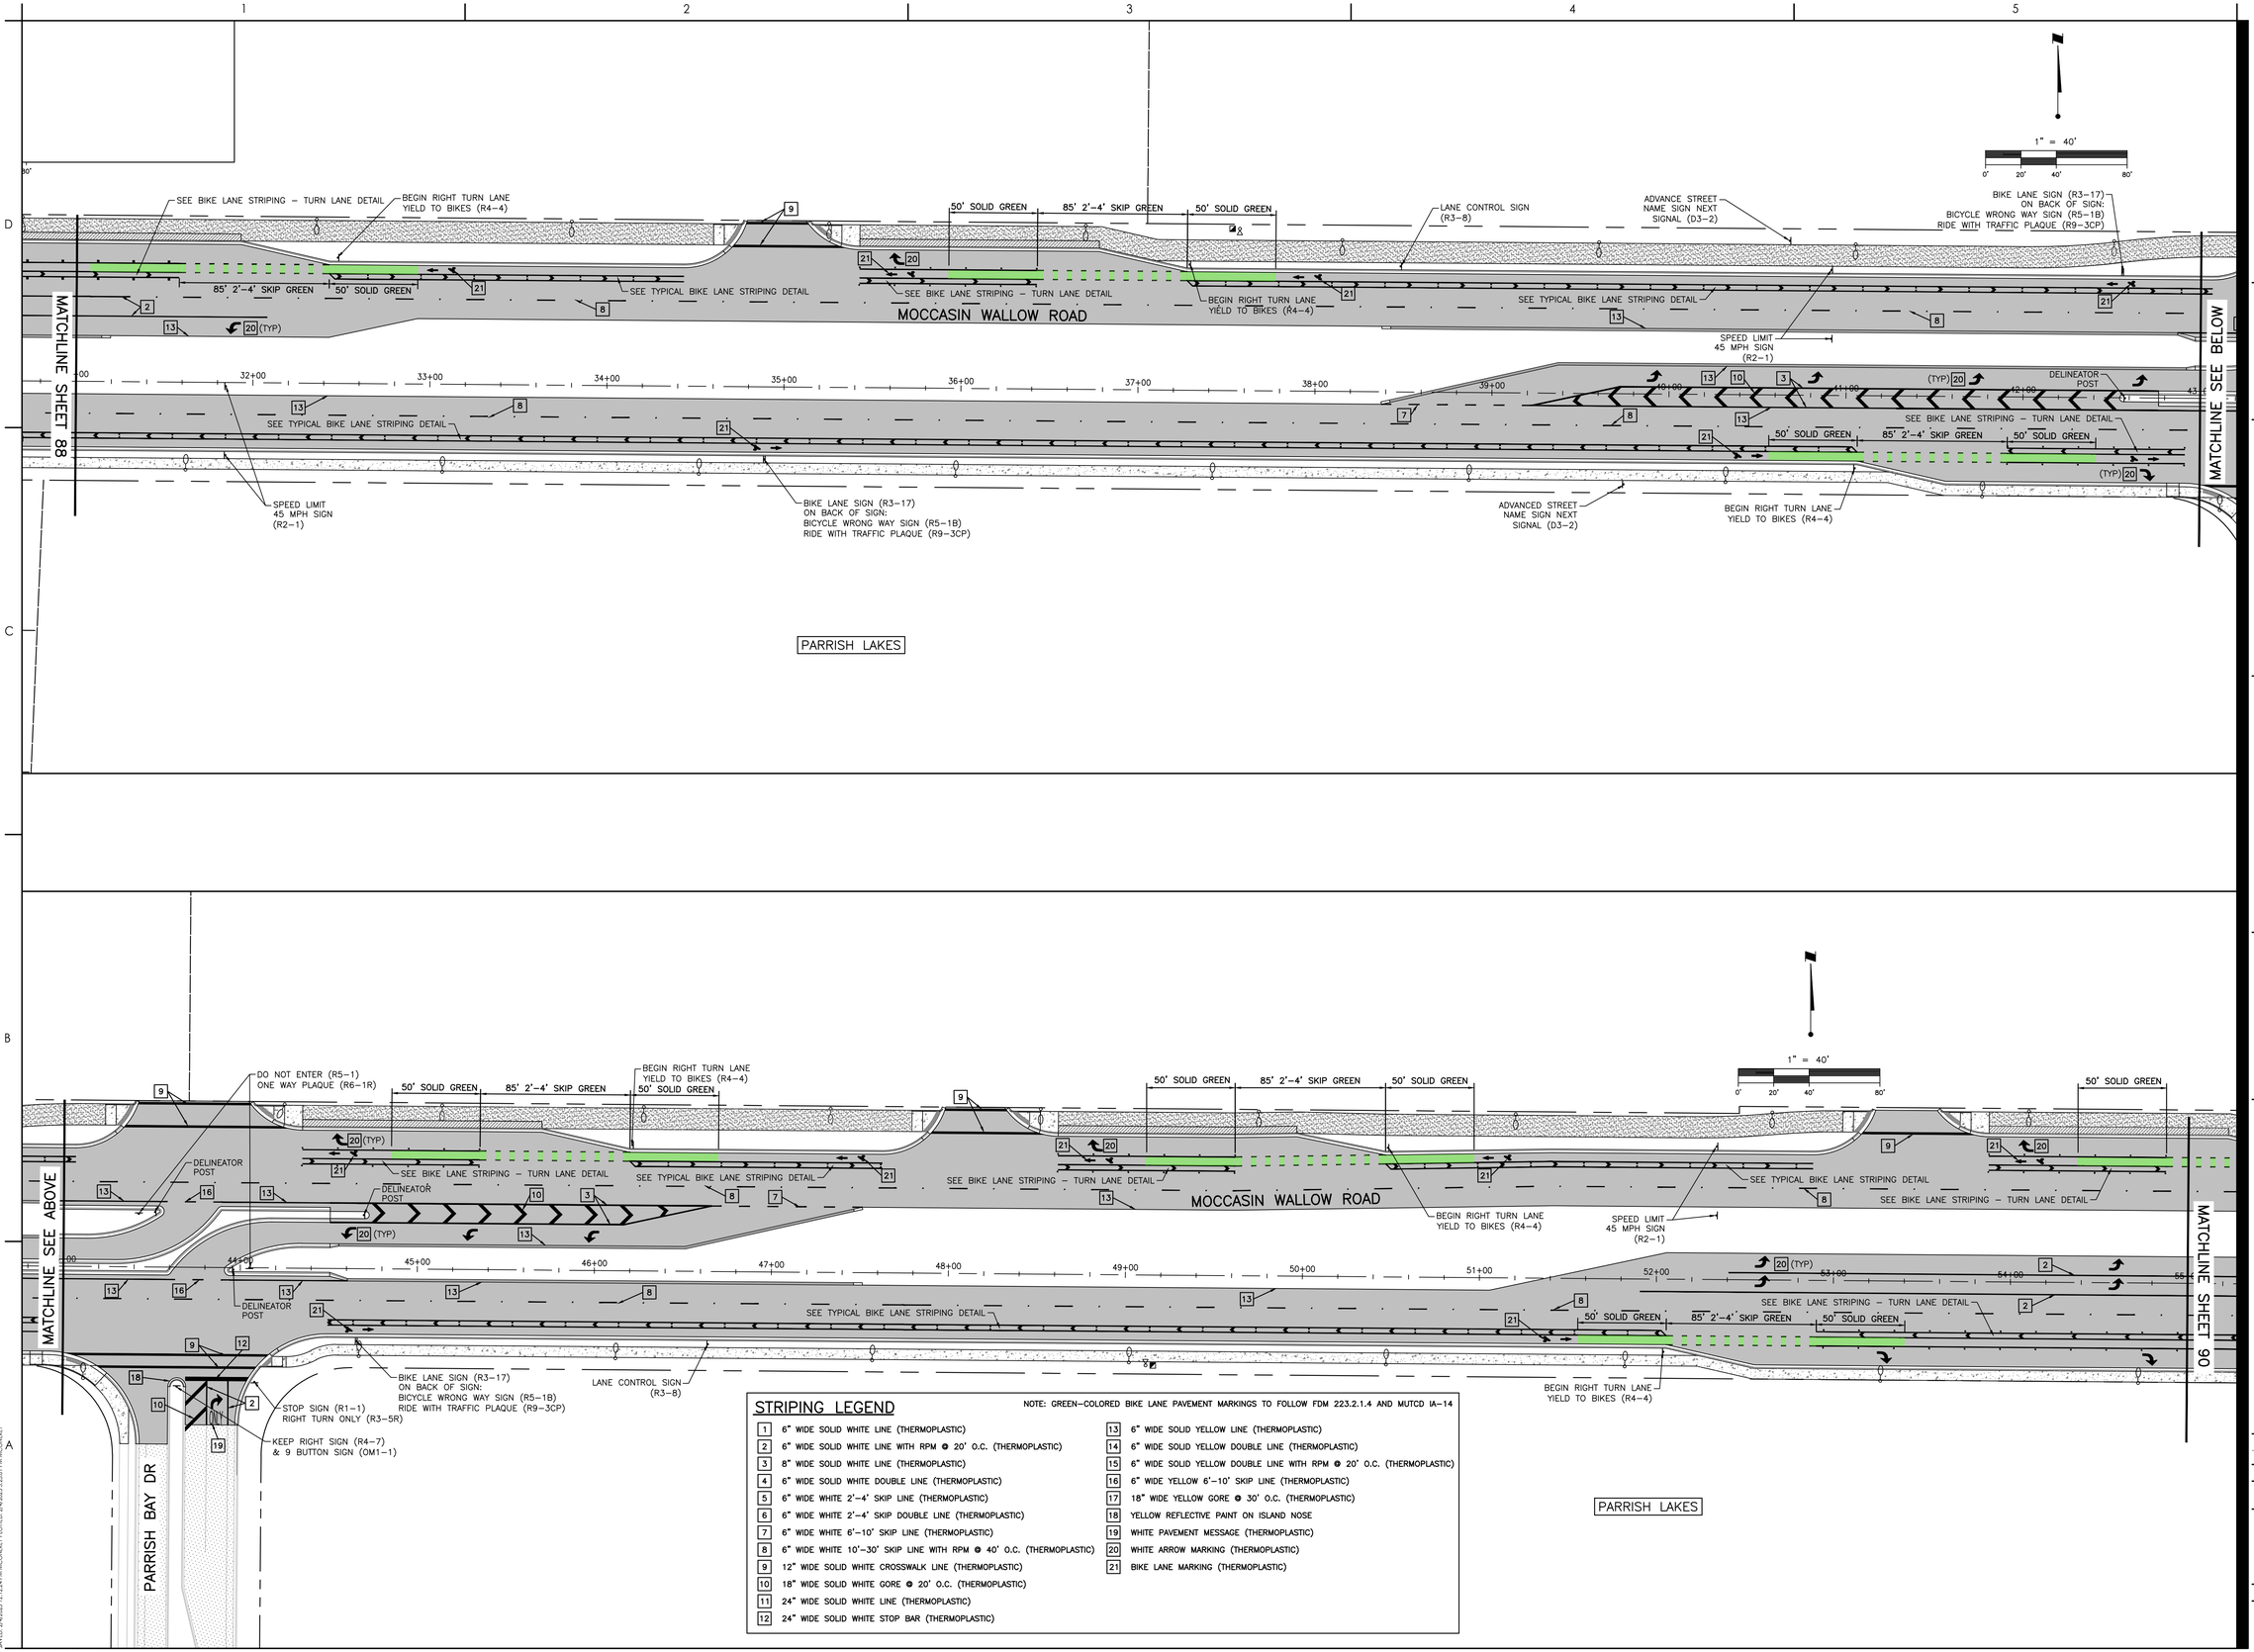

STRIPING LEGEND

NOTE: GREEN-COLORED BIKE LANE PAVEMENT MARKINGS TO FOLLOW FDM 223.2.1.4 AND MUTCD IA-14

1	6" WIDE SOLID WHITE LINE (THERMOPLASTIC)
2	6" WIDE SOLID WHITE LINE WITH RPM @ 20' O.C. (THERMOPLASTIC)
3	8" WIDE SOLID WHITE LINE (THERMOPLASTIC)
4	6" WIDE SOLID WHITE DOUBLE LINE (THERMOPLASTIC)
5	6" WIDE WHITE 2'-4' SKIP LINE (THERMOPLASTIC)
6	6" WIDE WHITE 2'-4' SKIP DOUBLE LINE (THERMOPLASTIC)
7	6" WIDE WHITE 6'-10' SKIP LINE (THERMOPLASTIC)
8	6" WIDE WHITE 10'-30' SKIP LINE WITH RPM @ 40' O.C. (THERMOPLASTIC)
9	12" WIDE SOLID WHITE CROSSWALK LINE (THERMOPLASTIC)
10	18" WIDE SOLID WHITE GORE @ 20' O.C. (THERMOPLASTIC)
11	24" WIDE SOLID WHITE LINE (THERMOPLASTIC)
12	24" WIDE SOLID WHITE STOP BAR (THERMOPLASTIC)
13	6" WIDE SOLID YELLOW LINE (THERMOPLASTIC)
14	6" WIDE SOLID YELLOW DOUBLE LINE (THERMOPLASTIC)
15	6" WIDE SOLID YELLOW DOUBLE LINE WITH RPM @ 20' O.C. (THERMOPLASTIC)
16	6" WIDE YELLOW 6'-10' SKIP LINE (THERMOPLASTIC)
17	18" WIDE YELLOW GORE @ 30' O.C. (THERMOPLASTIC)
18	YELLOW REFLECTIVE PAINT ON ISLAND NOSE
19	WHITE PAVEMENT MESSAGE (THERMOPLASTIC)
20	WHITE ARROW MARKING (THERMOPLASTIC)
21	BIKE LANE MARKING (THERMOPLASTIC)

Stantec
Stantec Consulting Services Inc.
6920 Professional Parkway East
Sarasota FL 34240-8414
Tel (941) 907-6900
www.stantec.com

The Contractor shall verify and be responsible for all dimensions. DO NOT scale the drawing - any errors or omissions shall be reported to Stantec without delay. Copyright reserved. The information contained in this drawing is the property of Stantec. Unauthorized reproduction or use for any purpose other than that authorized by Stantec is forbidden.

Consultant

By	Appd	YYYY.MM.DD	Issued
MSC		1/3/25	
			7-REV STRIPING

Permit/Seal

Client/Project
MANATEE COUNTY PUBLIC WORKS DEPARTMENT

MOCCASIN WALLOW ROAD SEGMENT 3


Project No.: 215617222
File Name: 215617222-01C-3055N
Scale: 1" = 40'

Drawn	Dsgn.	Chkd.	02/2022 YYYY.MM.DD

Title
SIGNAGE AND STRIPING PLAN

Revision: Sheet: 89 of 148
Drawing No.
89

x:\215\active\215617222\civil\drawing\01c_cons\sheet_files\215617222-01c-3055n\proj\2
SAVED: 2/4/2025 12:12:24 PM MCCONNEY FLORIDA 2/4/2025 3:23:01 PM MCCONNEY
ORIGINAL SHEET - ARCH D

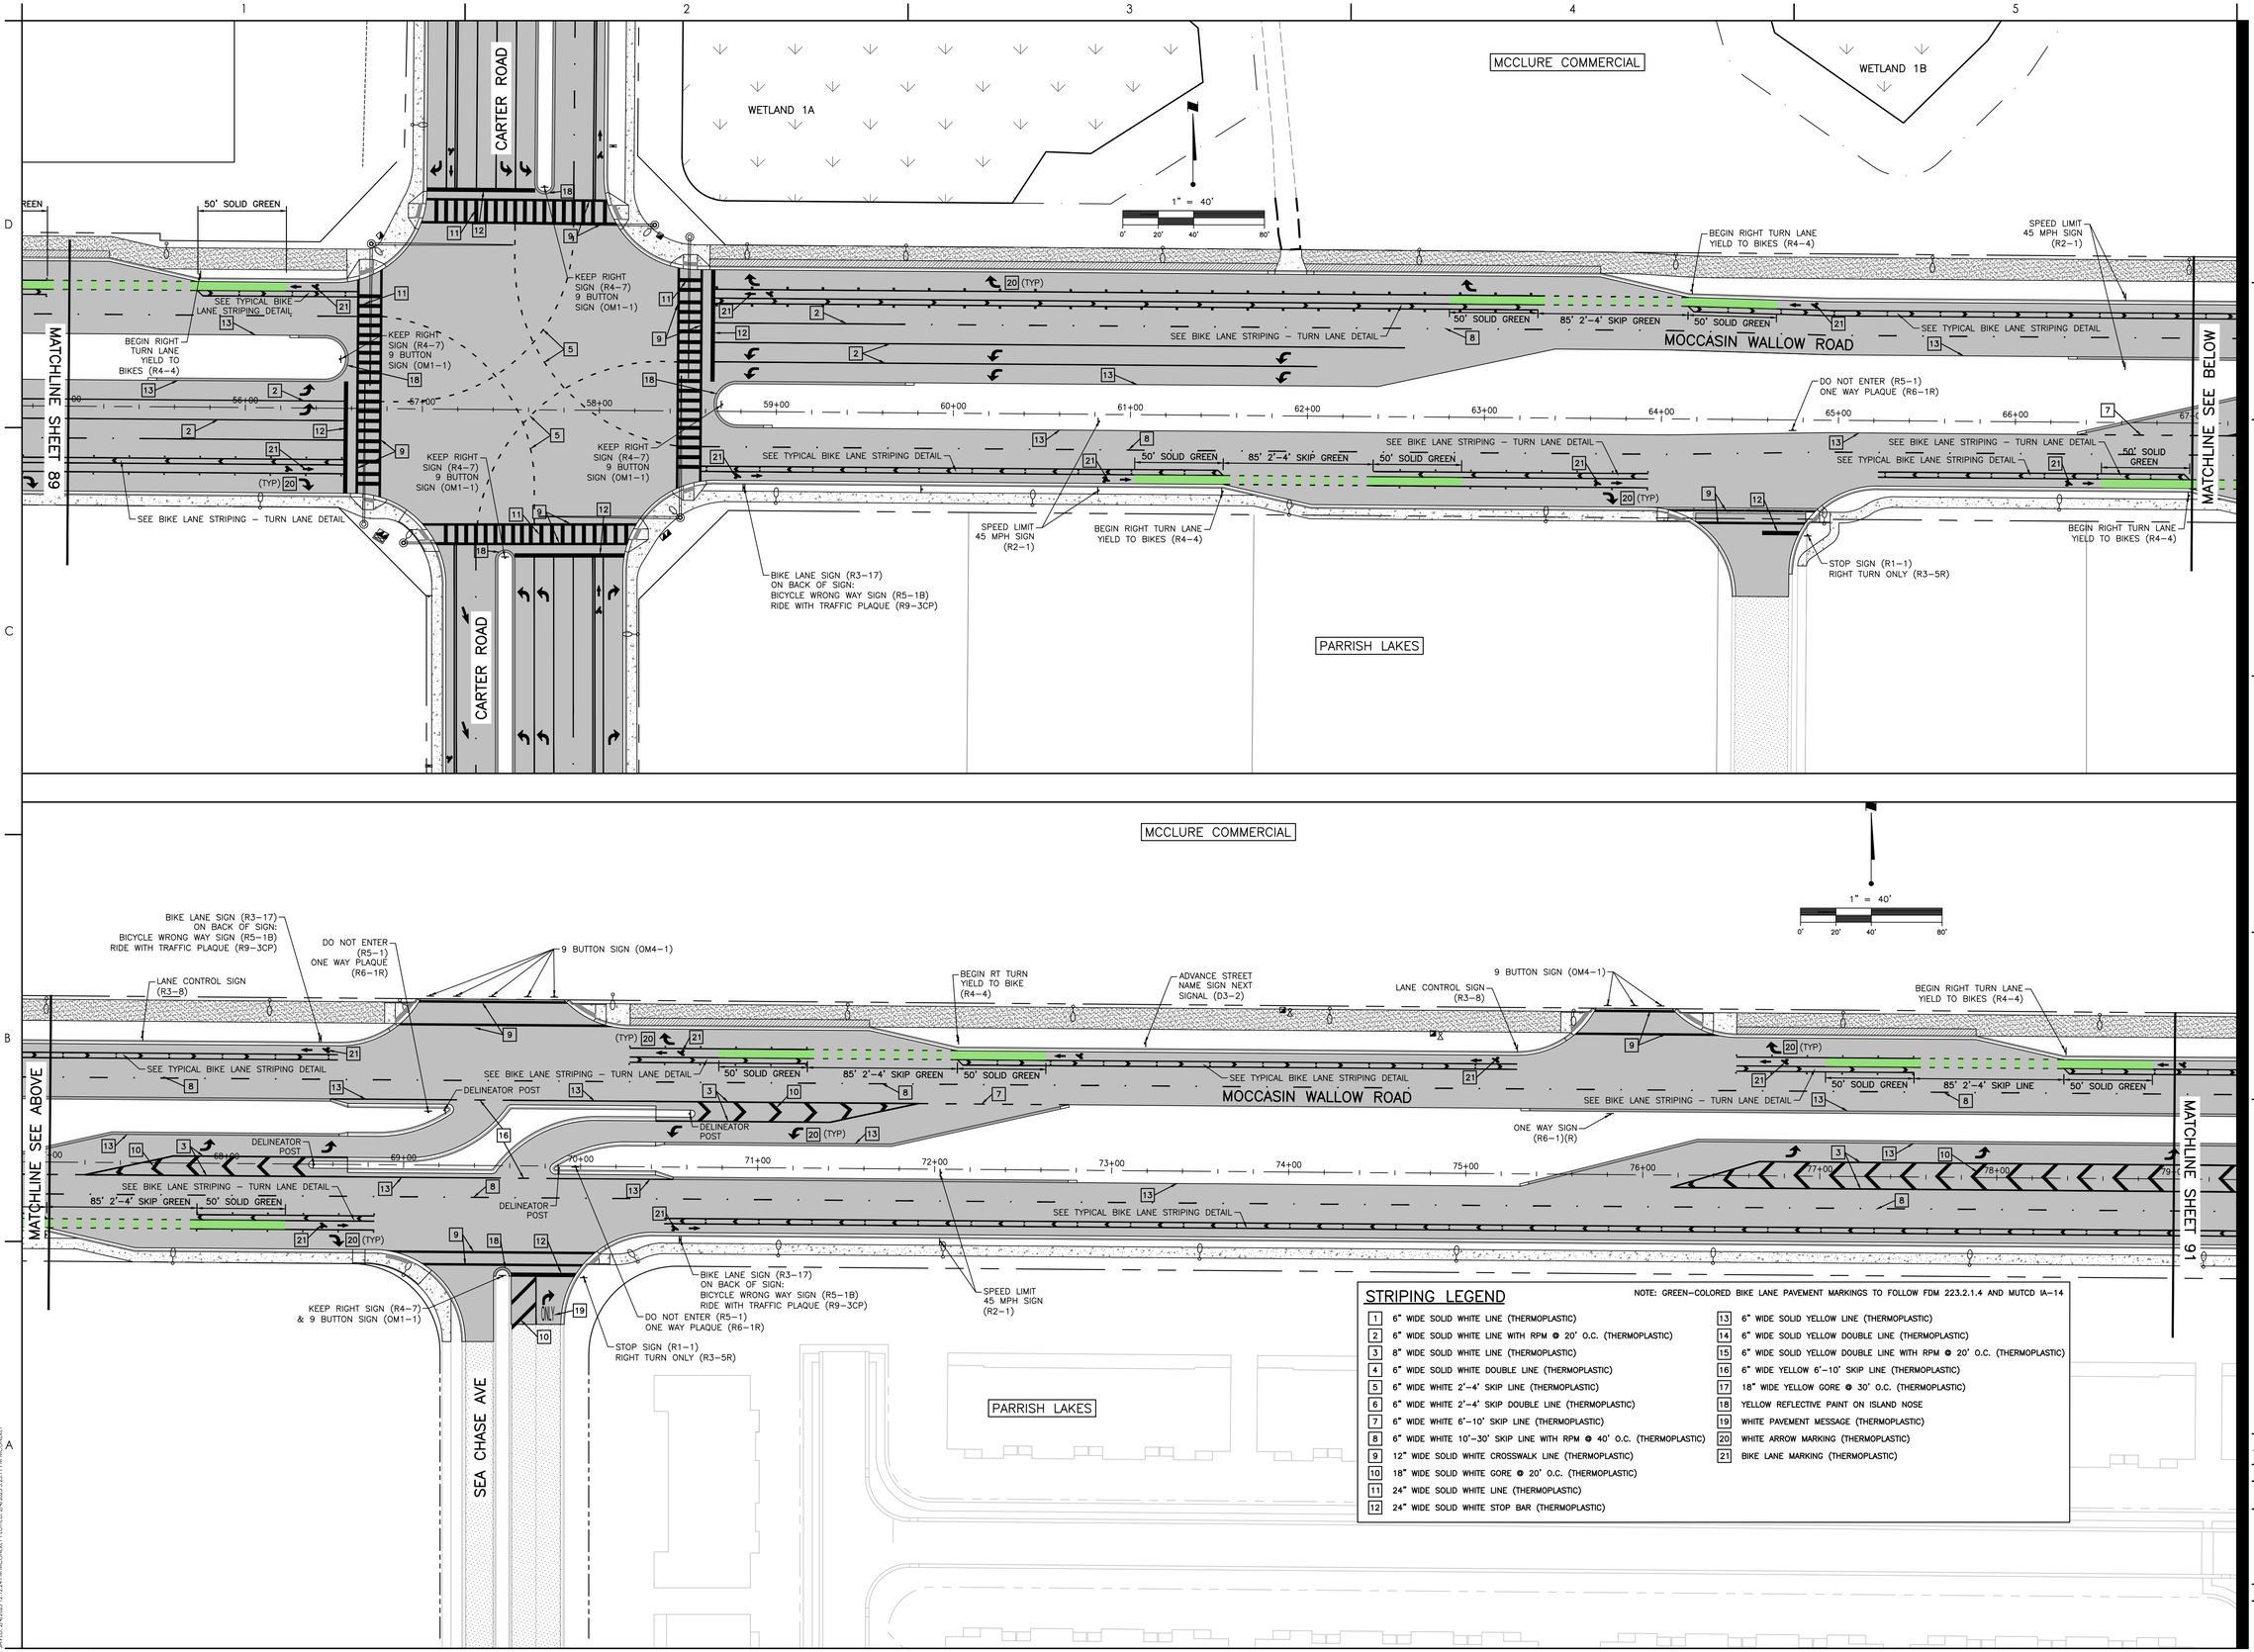

STRIPING LEGEND

NOTE: GREEN-COLORED BIKE LANE PAVEMENT MARKINGS TO FOLLOW FDM 223.2.1.4 AND MUTCD IA-14

1	6" WIDE SOLID WHITE LINE (THERMOPLASTIC)
2	6" WIDE SOLID WHITE LINE WITH RPM @ 20' O.C. (THERMOPLASTIC)
3	8" WIDE SOLID WHITE LINE (THERMOPLASTIC)
4	6" WIDE SOLID WHITE DOUBLE LINE (THERMOPLASTIC)
5	6" WIDE WHITE 2'-4' SKIP LINE (THERMOPLASTIC)
6	6" WIDE WHITE 2'-4' SKIP DOUBLE LINE (THERMOPLASTIC)
7	6" WIDE WHITE 6'-10' SKIP LINE (THERMOPLASTIC)
8	6" WIDE WHITE 10'-30' SKIP LINE WITH RPM @ 40' O.C. (THERMOPLASTIC)
9	12" WIDE SOLID WHITE CROSSWALK LINE (THERMOPLASTIC)
10	18" WIDE SOLID WHITE GORE @ 20' O.C. (THERMOPLASTIC)
11	24" WIDE SOLID WHITE LINE (THERMOPLASTIC)
12	24" WIDE SOLID WHITE STOP BAR (THERMOPLASTIC)
13	6" WIDE SOLID YELLOW LINE (THERMOPLASTIC)
14	6" WIDE SOLID YELLOW DOUBLE LINE (THERMOPLASTIC)
15	6" WIDE SOLID YELLOW DOUBLE LINE WITH RPM @ 20' O.C. (THERMOPLASTIC)
16	6" WIDE YELLOW 6'-10' SKIP LINE (THERMOPLASTIC)
17	18" WIDE YELLOW GORE @ 30' O.C. (THERMOPLASTIC)
18	YELLOW REFLECTIVE PAINT ON ISLAND NOSE
19	WHITE PAVEMENT MESSAGE (THERMOPLASTIC)
20	WHITE ARROW MARKING (THERMOPLASTIC)
21	BIKE LANE MARKING (THERMOPLASTIC)

Stantec
Stantec Consulting Services Inc.
6920 Professional Parkway East
Sarasota FL 34240-8414
Tel (941) 907-3900
www.stantec.com

The Contractor shall verify and be responsible for all dimensions. DO NOT scale the drawing - any errors or omissions shall be reported to Stantec without delay. Copyright reserved. The information contained in this drawing is the property of Stantec. Reproduction or use for any purpose other than that authorized by Stantec is forbidden.

Consultant

No.	Revision	By	Appd	Issued
1	REV STRIPING	MSC		1/3/25
		By	Appd	YYYY.MM.DD

Permit/Seal

Client/Project
MANATEE COUNTY PUBLIC WORKS DEPARTMENT
MOCCASIN WALLOW ROAD SEGMENT 3

Project No.: 215617222
File Name: 215617222-01C-305SN
Scale: 1" = 40'


Drawn	Dsgn.	Chkd.	02/2022 YYYY.MM.DD

Title
SIGNAGE AND STRIPING PLAN

Revision: Sheet: 90 of 148

Drawing No.
90


V:\215\active\215617222\civil\drawing\01c_cons\sheet files\215617222-01c-305sn\Layout3
SAVED: 2/4/2025 12:12:24 PM MICHAEL T FLOYED 2/4/2025 3:23:11 PM PLOTTED: SHEET
ORIGINAL SHEET - ARCH D

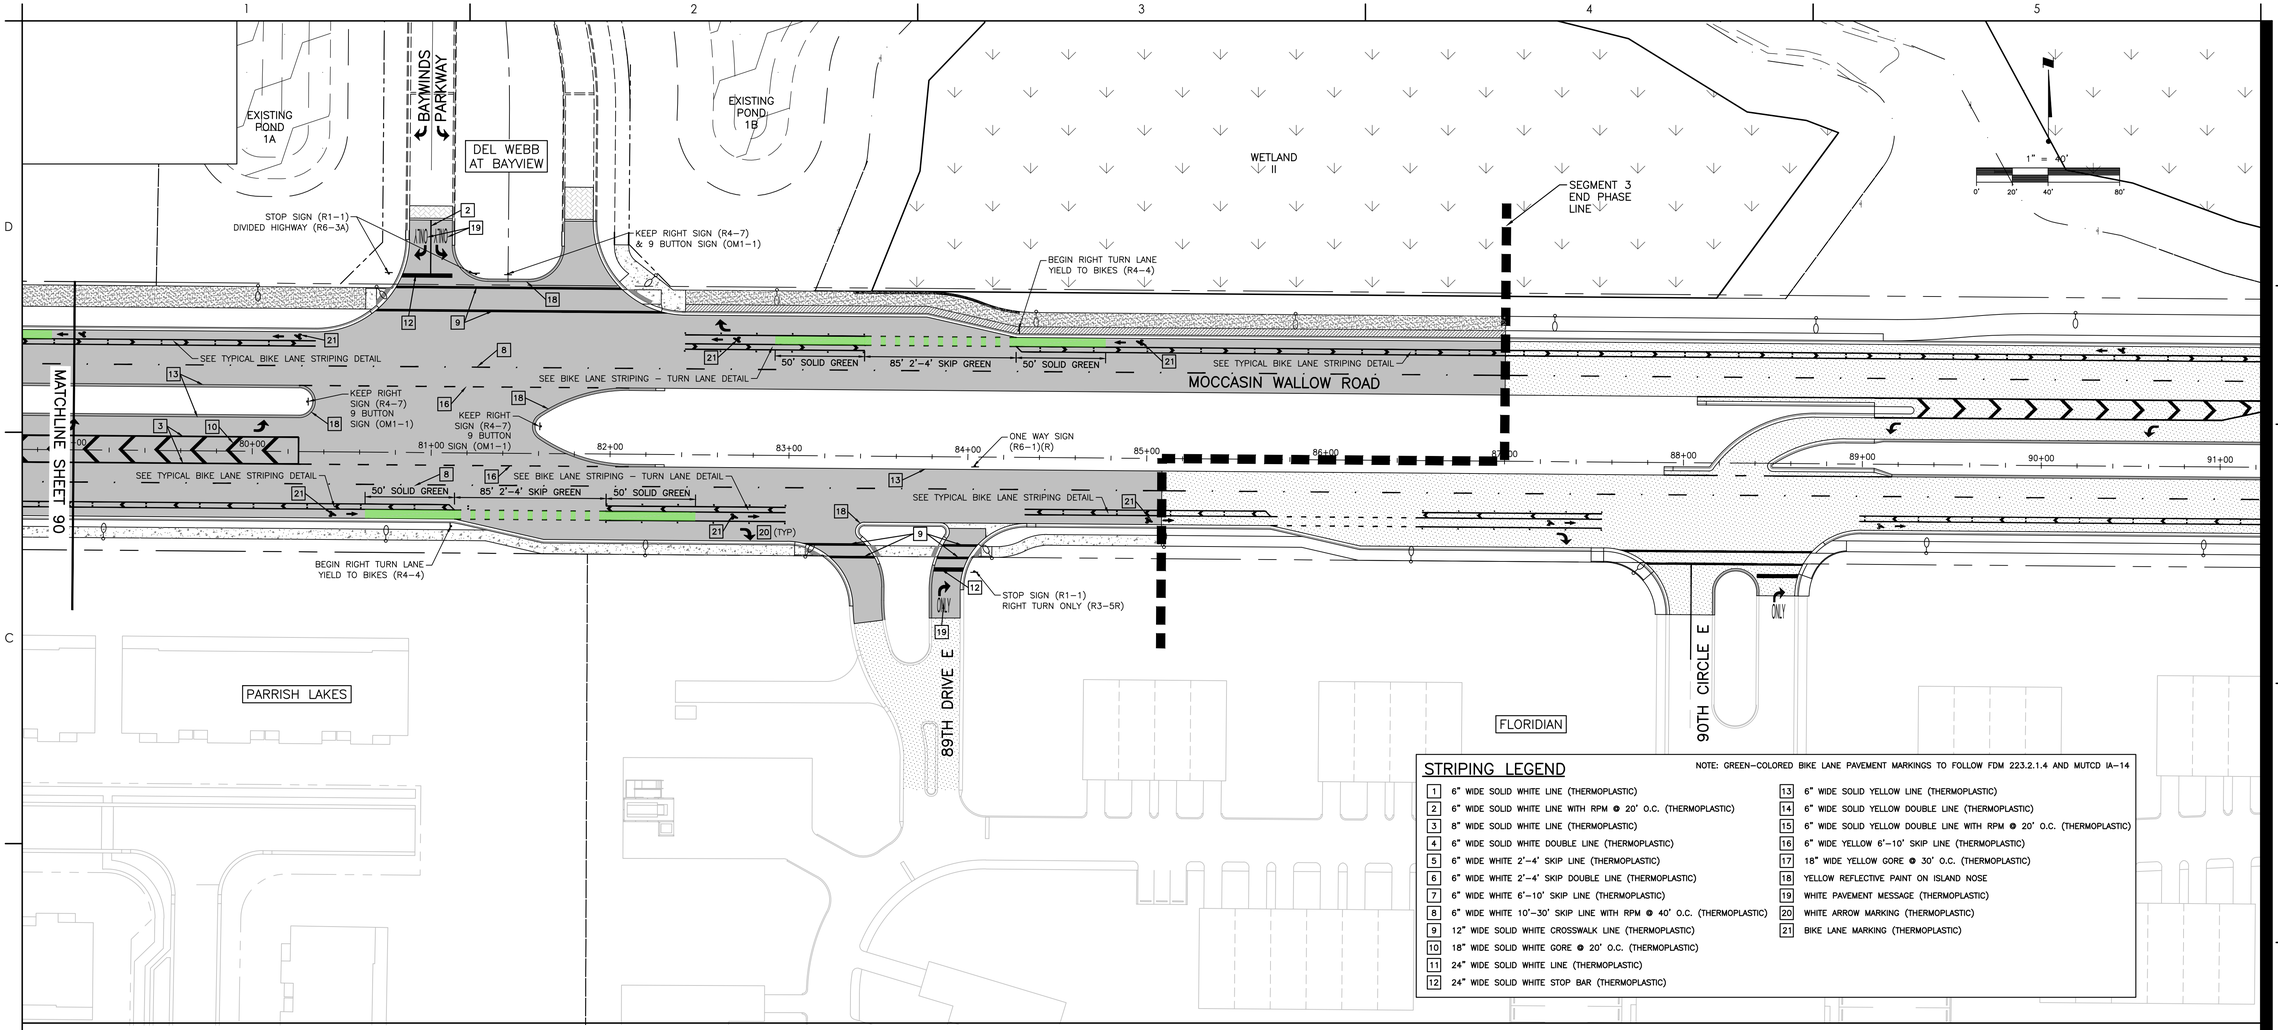

STRIPING LEGEND

NOTE: GREEN–COLORED BIKE LANE PAVEMENT MARKINGS TO FOLLOW FDM 223.2.1.4 AND MUTCD IA–14


1	6" WIDE SOLID WHITE LINE (THERMOPLASTIC)
2	6" WIDE SOLID WHITE LINE WITH RPM @ 20' O.C. (THERMOPLASTIC)
3	8" WIDE SOLID WHITE LINE (THERMOPLASTIC)
4	6" WIDE SOLID WHITE DOUBLE LINE (THERMOPLASTIC)
5	6" WIDE WHITE 2'–4' SKIP LINE (THERMOPLASTIC)
6	6" WIDE WHITE 2'–4' SKIP DOUBLE LINE (THERMOPLASTIC)
7	6" WIDE WHITE 6'–10' SKIP LINE (THERMOPLASTIC)
8	6" WIDE WHITE 10'–30' SKIP LINE WITH RPM @ 40' O.C. (THERMOPLASTIC)
9	12" WIDE SOLID WHITE CROSSWALK LINE (THERMOPLASTIC)
10	18" WIDE SOLID WHITE GORE @ 20' O.C. (THERMOPLASTIC)
11	24" WIDE SOLID WHITE LINE (THERMOPLASTIC)
12	24" WIDE SOLID WHITE STOP BAR (THERMOPLASTIC)
13	6" WIDE SOLID YELLOW LINE (THERMOPLASTIC)
14	6" WIDE SOLID YELLOW DOUBLE LINE (THERMOPLASTIC)
15	6" WIDE SOLID YELLOW DOUBLE LINE WITH RPM @ 20' O.C. (THERMOPLASTIC)
16	6" WIDE YELLOW 6'–10' SKIP LINE (THERMOPLASTIC)
17	18" WIDE YELLOW GORE @ 30' O.C. (THERMOPLASTIC)
18	YELLOW REFLECTIVE PAINT ON ISLAND NOSE
19	WHITE PAVEMENT MESSAGE (THERMOPLASTIC)
20	WHITE ARROW MARKING (THERMOPLASTIC)
21	BIKE LANE MARKING (THERMOPLASTIC)

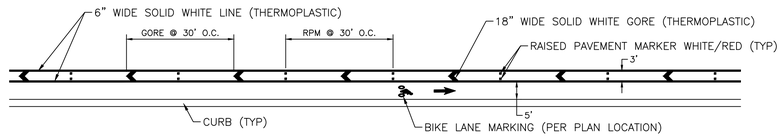

TYPICAL BIKE LANE STRIPING DETAIL

N.T.S.

NOTE:
GREEN–COLORED BIKE LANE PAVEMENT MARKINGS
PER FDM 223.2.1.4 AND MUTCD IA–14

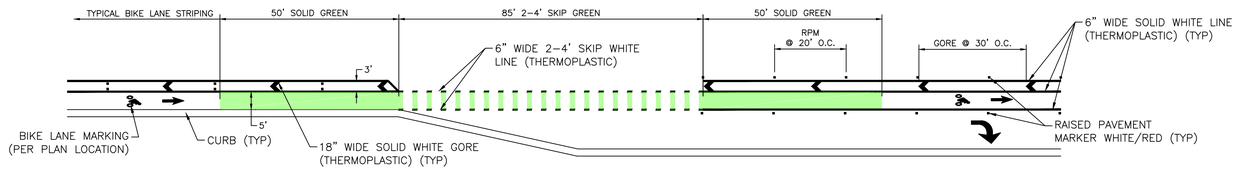

BIKE LANE STRIPING – TURN LANE DETAIL

N.T.S.

Stantec
Stantec Consulting Services Inc.
6920 Professional Parkway East
Sarasota FL 34240-8414
Tel (941) 907-3090
www.stantec.com

The Contractor shall verify and be responsible for all dimensions. DO NOT scale the drawing - any errors or omissions shall be reported to Stantec without delay. Copyright reserved. The information contained in this drawing is the property of Stantec. Reproduction or use for any purpose other than that authorized by Stantec is forbidden.

Consultant

No.	Revision	By	Appd	YYYY.MM.DD
F–REV	STRIPING, ADD DETAIL: MSC	DMW		1/3/25
E–REV	PHASE LINE.			6/13/24

Issued

Permit/Seal

Client/Project
MANATEE COUNTY PUBLIC WORKS DEPARTMENT

MOCCASIN WALLOW ROAD SEGMENT 3

Project No.: 215617222

File Name: 215617222-01C-3055N

Scale: 1" = 40'

Drawn	Dsgn.	Chkd.	02/2022 YYYY.MM.DD

Title
SIGNAGE AND STRIPING PLAN

Revision: Sheet: 91 of 148

Drawing No.
91

x:\215\sa\active\215617222\civil\drawing\01c_cons\sheet_files\215617222-01c-3055n\Layout4
SAVED: 2/4/2025 12:12:24 PM MCCONNER1 PLOTTED: 2/4/2025 3:23:21 PM MCCONNER1

ORIGINAL SHEET - ARCH D

SIGN NAME	GS-4	QTY	1	SIGN NUMBER	STATION(S)
PANEL	BORDER				22+61.75
WIDTH	8'-6"	WIDTH	1"		
HEIGHT	4'-0"	RADII	3"		
LEGEND	White	COLOR	White		
COLOR	Green				

SYMBOL(S)	ANGLE	X	Y	WID	HT
AR_Type D	90	6	33.7	8	12
AR_Type D	270	84	16.2	8	12

SIGN NUMBER	NUMBER OF POSTS	CLEARANCE Edge Of Lane	COLUMN SIZE	AVERAGE LENGTH



NO. OF LIGHT FIXTURES	FIXTURE SPACING	PHOTOMETRIC CURVE	WATT	VOLTAGE

COPY	B	u	f	f	a	l	o		R	d		L										
SPACE	26	32.4	38.2	41.5	44.9	50.8	53.2	58.1	66.1	72.3		51.1										


COPY	W	e	l	l	n	e	s	s		D	r		L									
SPACE	20	27.8	33.5	36.2	38.9	44.7	50	54.3	58.1	66.1	72.9		56									

COPY	N	E	X	T		S	I	G	N	A	L		L									
SPACE	26.2	31.6	35.9	40.4	44.1	50.1	55.1	57.3	62.5	67.4	73.3		50.8									

SIGN NAME	GS-3	QTY	1	SIGN NUMBER	STATION(S)
PANEL	BORDER				39+74.68
WIDTH	5'-6"	WIDTH	1"		73+18.19
HEIGHT	3'-0"	RADII	3"		
LEGEND	White	COLOR	White		
COLOR	Green				

SYMBOL(S)	ANGLE	X	Y	WID	HT

SIGN NUMBER	NUMBER OF POSTS	CLEARANCE Edge Of Lane	COLUMN SIZE	AVERAGE LENGTH

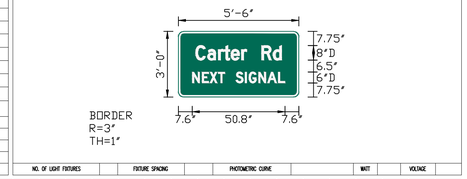

NO. OF LIGHT FIXTURES	FIXTURE SPACING	PHOTOMETRIC CURVE	WATT	VOLTAGE

COPY	C	o	r	t	e	r		R	d		L											
SPACE	9.4	15.9	21.8	25.1	28.8	34.5	37.6	45.6	51.8		47.2											

COPY	N	E	X	T		S	I	G	N	A	L		L									
SPACE	7.6	13	17.2	21.7	25.5	31.5	36.5	38.6	43.9	48.8	54.7		50.8									

SIGN NAME	GS-2	QTY	1	SIGN NUMBER	CARTER RD STATION(S)
PANEL	BORDER				98+26.64
WIDTH	9'-0"	WIDTH	1"		128+26.33
HEIGHT	3'-0"	RADII	3"		
LEGEND	White	COLOR	White		
COLOR	Green				

SYMBOL(S)	ANGLE	X	Y	WID	HT

SIGN NUMBER	NUMBER OF POSTS	CLEARANCE Edge Of Lane	COLUMN SIZE	AVERAGE LENGTH



NO. OF LIGHT FIXTURES	FIXTURE SPACING	PHOTOMETRIC CURVE	WATT	VOLTAGE

COPY	M	o	c	c	a	s	i	n		W	o	l	l	o	w		R	d		L		
SPACE	5.1	12.6	18.3	23.7	29	34.5	39.2	41.9	46.6	52.6	60.3	66.3	69	71.4	76.9	85.9	91.9	98.1		97.9		

COPY	N	E	X	T		S	I	G	N	A	L		L									
SPACE	29.3	34.7	39	43.5	47.2	51.7	56.7	58.9	64.1	69	74.9		49.3									

SIGN NAME	GS-5	QTY	1	SIGN NUMBER	STATION(S)
PANEL	BORDER				40+67.65
WIDTH	11'-6"	WIDTH	1"		
HEIGHT	4'-0"	RADII	3"		
LEGEND	White	COLOR	White		
COLOR	Green				

SYMBOL(S)	ANGLE	X	Y	WID	HT
AR_Type D	90	20.8	33.7	8	12
AR_Type D	270	119.6	16.2	8	12

SIGN NUMBER	NUMBER OF POSTS	CLEARANCE Edge Of Lane	COLUMN SIZE	AVERAGE LENGTH



NO. OF LIGHT FIXTURES	FIXTURE SPACING	PHOTOMETRIC CURVE	WATT	VOLTAGE

COPY	7	1	s	t		A	v	e		E		L										
SPACE	38.8	45.5	48.7	52.7	55.9	63.9	71.1	77.3	82	90		56.2										


COPY	R	o	b	i	n	s	o	n		G	o	t	e	w	a	y		D	r		L	
SPACE	6.4	12.6	18.6	24.6	27.3	33	37.4	43.4	48.1	54.1	60.6	65.9	69.6	74.8	84.3	89.7	95.7	101.7	108.6		105.2	

COPY	N	E	X	T		S	I	G	N	A	L		L									
SPACE	43.6	49	53.2	57.7	61.5	67.5	72.5	74.6	79.9	84.8	90.7		50.8									

SIGN NAME	GS-6	QTY	1	SIGN NUMBER	STATION(S)
PANEL	BORDER				16+93.49
WIDTH	11'-6"	WIDTH	1"		
HEIGHT	4'-0"	RADII	3"		
LEGEND	White	COLOR	White		
COLOR	Green				

SYMBOL(S)	ANGLE	X	Y	WID	HT
AR_Type D	90	7.4	33.7	8	12
AR_Type D	270	105.1	16.2	8	12

SIGN NUMBER	NUMBER OF POSTS	CLEARANCE Edge Of Lane	COLUMN SIZE	AVERAGE LENGTH

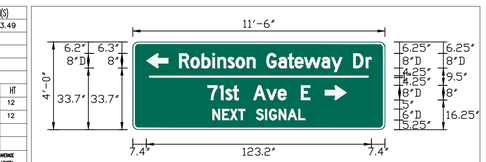

NO. OF LIGHT FIXTURES	FIXTURE SPACING	PHOTOMETRIC CURVE	WATT	VOLTAGE

COPY	R	o	b	i	n	s	o	n		G	a	t	e	w	a	y		D	r		L	
SPACE	25.4	31.6	37.6	43.6	46.3	52	56.4	62.4	41.8	73.1	79.6	84.9	88.6	93.8	103.3	108.7	114.7	120.7	127.6		105.0	

COPY	7	1	s	t		A	v	e		E		L										
SPACE	40.9	47.6	50.7	54.8	58	66	73.1	79.4	84.1	92.1		56.2										

COPY	N	E	X	T		S	I	G	N	A	L		L									
SPACE	43.6	49	53.2	57.7	61.5	67.5	72.5	74.6	79.9	84.8	90.7		50.8									

SIGN NUMBER GS-2
PANEL WIDTH = 9.000 Ft.
PANEL DEPTH = 3.000 Ft.
GROUND SLOPE = FLAT
CLEAR HEIGHT = 7.000 Ft.

STEEL POSTS
TWO W6 X 12
THE CRITICAL POST IS NO. 1
AVG. POST LENGTH = 9.870 Ft.
UNBRACED LENGTH = 7.630 Ft.
MAX MOMENT = 50.975 IN-KIPS
ACTUAL STRESS = 6.973 KSI
ALLOWABLE STRESS = 28.728 KSI

ALUMINUM BEAMS
TWO I 6 x 4.030
THE CRITICAL POST IS NO. 1
AVG. POST LENGTH = 9.870 Ft.
UNBRACED LENGTH = 7.630 Ft.
MAX MOMENT = 50.975 IN-KIPS
ACTUAL STRESS = 6.954 KSI
ALLOWABLE STRESS = 11.970 KSI

U-CHANNEL POSTS
SIGN PANEL LOADING EXCEEDS CAPACITY
OF TWO 4 POUND PER FOOT U-CHANNELS

SIGN NUMBER GS-3
PANEL WIDTH = 5.500 Ft.
PANEL DEPTH = 3.000 Ft.
GROUND SLOPE = FLAT
CLEAR HEIGHT = 7.000 Ft.

STEEL POSTS
TWO S3 X 5.7
THE CRITICAL POST IS NO. 1
AVG. POST LENGTH = 9.870 Ft.
UNBRACED LENGTH = 7.630 Ft.
MAX MOMENT = 30.892 IN-KIPS
ACTUAL STRESS = 18.388 KSI
ALLOWABLE STRESS = 28.728 KSI

ALUMINUM BEAMS
TWO I 6 x 4.030
THE CRITICAL POST IS NO. 1
AVG. POST LENGTH = 9.870 Ft.
UNBRACED LENGTH = 7.630 Ft.
MAX MOMENT = 30.892 IN-KIPS
ACTUAL STRESS = 4.214 KSI
ALLOWABLE STRESS = 11.970 KSI

U-CHANNEL POSTS
SIGN PANEL LOADING EXCEEDS CAPACITY
OF TWO 4 POUND PER FOOT U-CHANNELS

SIGN NUMBER GS-4
PANEL WIDTH = 8.500 Ft.
PANEL DEPTH = 4.000 Ft.
GROUND SLOPE = FLAT
CLEAR HEIGHT = 7.000 Ft.

STEEL POSTS
TWO W6 X 12
THE CRITICAL POST IS NO. 1
AVG. POST LENGTH = 10.660 Ft.
UNBRACED LENGTH = 7.840 Ft.
MAX MOMENT = 67.966 IN-KIPS
ACTUAL STRESS = 9.298 KSI
ALLOWABLE STRESS = 28.728 KSI

ALUMINUM BEAMS
TWO I 6 x 4.030
THE CRITICAL POST IS NO. 1
AVG. POST LENGTH = 10.660 Ft.
UNBRACED LENGTH = 7.840 Ft.
MAX MOMENT = 67.966 IN-KIPS
ACTUAL STRESS = 9.272 KSI
ALLOWABLE STRESS = 10.640 KSI

U-CHANNEL POSTS
SIGN PANEL LOADING EXCEEDS CAPACITY
OF TWO 4 POUND PER FOOT U-CHANNELS

SIGN NUMBER GS-5 & GS-6
PANEL WIDTH = 11.500 Ft.
PANEL DEPTH = 4.000 Ft.
GROUND SLOPE = FLAT
CLEAR HEIGHT = 7.000 Ft.

STEEL POSTS
TWO W6 X 12
THE CRITICAL POST IS NO. 1
AVG. POST LENGTH = 10.660 Ft.
UNBRACED LENGTH = 7.840 Ft.
MAX MOMENT = 91.955 IN-KIPS
ACTUAL STRESS = 12.579 KSI
ALLOWABLE STRESS = 28.728 KSI

ALUMINUM BEAMS
TWO I 6 x 4.030
THE CRITICAL POST IS NO. 1
AVG. POST LENGTH = 10.660 Ft.
UNBRACED LENGTH = 7.840 Ft.
MAX MOMENT = 91.955 IN-KIPS
ACTUAL STRESS = 6.163 KSI
ALLOWABLE STRESS = 17.290 KSI

U-CHANNEL POSTS
SIGN PANEL LOADING EXCEEDS CAPACITY
OF TWO 4 POUND PER FOOT U-CHANNELS

NOTE:
TO BE PLACED ON BACK SIDE OF (R3-17)


12"x18" SIGN (R5-1B)





12"x12" SIGN (R9-3CP)




24"x18" SIGN (R3-17)

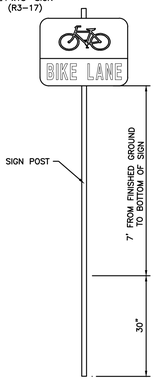

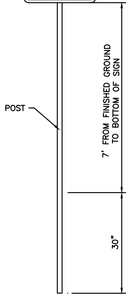

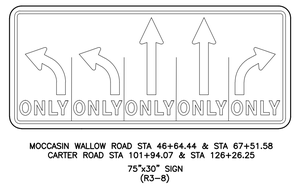



MOCCASIN WALLOW ROAD STA 46+64.44 & STA 67+51.58
CARTER ROAD STA 101+94.07 & STA 126+26.25
75"x30" SIGN (R3-8)

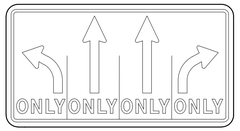


MOCCASIN WALLOW ROAD STA 23+44.25, 38+47.82, 61+82.40, 75+28.16
60"x30" SIGN (R3-8)


GREEN BACKGROUND W/ WHITE LETTER

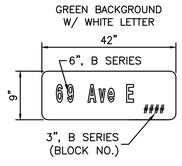


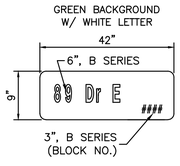


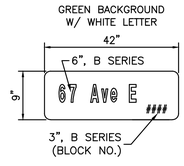


GREEN BACKGROUND W/ WHITE LETTER

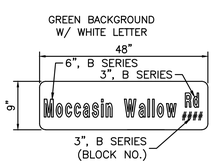


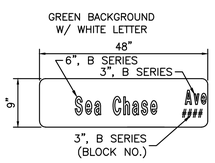


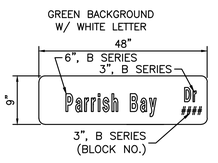


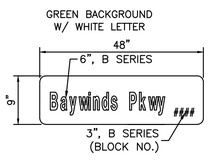



SIGN BLANK DETAILS
N.T.S.

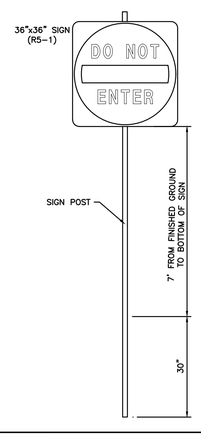


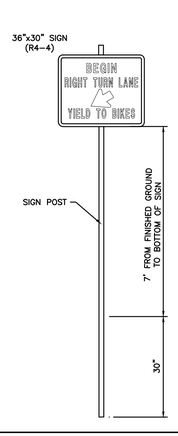


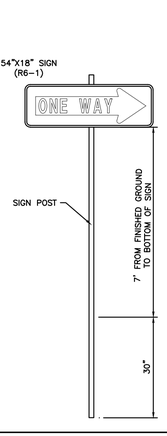


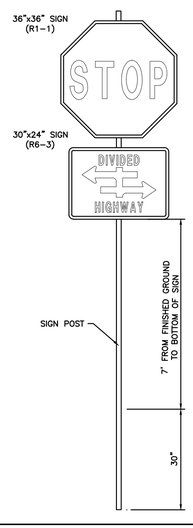

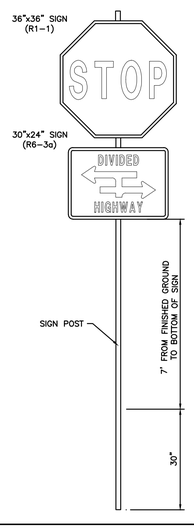

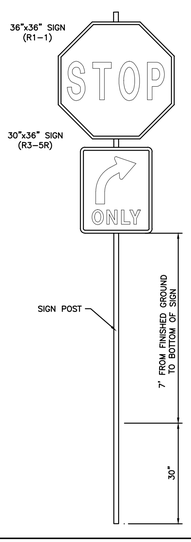

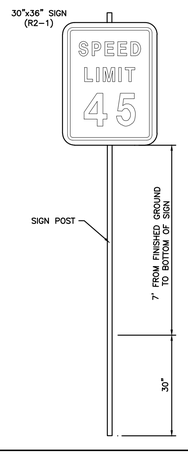


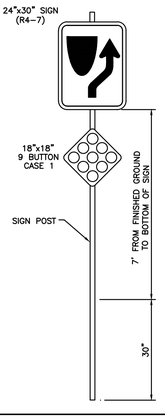

NOTE:
ALL STREET NAME SIGN SHOP DRAWINGS ARE TO BE REVIEWED BY MANATEE COUNTY PRIOR TO INSTALLATION AND THE SIGNS SHALL BE DESIGNED WITH BLOCK NAMES, NUMBERS AND COLORS AS FOLLOWS:
- –PRIVATE STREETS INTERSECTING WITH PUBLIC ROADS: THE STREET NAME SIGNS SHALL BE 6" B SERIES UPPER/LOWER CASE WHITE TEXT ON BLUE BACKGROUND.
- –PUBLIC STREETS: THE STREET NAME SIGNS SHALL BE 6" B SERIES UPPER/LOWER WHITE TEXT ON GREEN BACKGROUND.
- –EMERGENCY ACCESS MAINTENANCE STREETS: THE STREET NAME SIGNS SHALL BE 6" B SERIES UPPER/LOWER CASE WHITE TEXT ON BROWN BACKGROUND

NOTES

1. THE COLOR AND LOCATION OF THE REFLECTIVE PAVEMENT MARKERS (R.P.M.'S) SHALL BE IN CONFORMANCE WITH FDOT STANDARD INDEX NO. 706–001. ALL R.P.M.'S SHALL BE INSTALLED WITH BITUMINOUS ADHESIVE AND SHALL NOT BE INSTALLED ON THERMOPLASTIC PAVEMENT MARKINGS.
2. STRIPING AND SIGNAGE SHALL CONFORM WITH THE MANUAL OF UNIFORM TRAFFIC CONTROL DEVICES (MUTCD) AND THE FDOT STANDARD INDEX DRAWINGS FOR SUCH.
3. ALL SIGNAGE WILL BE INSTALLED BY CONTRACTOR.
4. ALL STRIPING FOR THE INTERSECTIONS SHALL CONFORM WITH THE FDOT STANDARD INDEX NO. 711–001.
5. ALL BIKE LANE MARKINGS SHALL CONFORM WITH THE FDOT STANDARD INDEX NO. 711–002.
6. ALL STRIPING SHALL BE THERMOPLASTIC UNLESS OTHERWISE NOTED. THERMOPLASTIC MARKINGS SHALL BE IN ACCORDANCE WITH FDOT SPECIFICATION 711.
7. STRIPING NOTED AS "PAINT" SHALL BE IN ACCORDANCE WITH FDOT SECTION 706–001.
8. ALL SIGN RETROREFLECTIVITY MUST MEET THE RETROREFLECTIVITY REQUIREMENTS OF THE LATEST EDITION OF THE MUTCD.
9. ALL PAVEMENT MARKING SHALL MEET THE RETROREFLECTIVITY REQUIREMENTS OF THE LATEST EDITION OF THE FDOT STANDARD SPECIFICATIONS FOR ROAD AND BRIDGE CONSTRUCTION. SUBMIT REQUIRED RETROREFLECTIVITY CERTIFICATION WHEN APPLICABLE.
10. ALL TRAFFIC CONTROL DEVICES SHALL COMPLY WITH THE LATEST EDITION OF THE MUTCD, FDOT DESIGN STANDARDS AND THE MANATEE COUNTY TRANSPORTATION DEPT – HIGHWAY, TRAFFIC & STORMWATER STANDARDS.
11. THE CONTRACTOR SHALL PROVIDE ALL SIGNING AND PAVEMENT MARKING, TRAFFIC SIGNAL AND LIGHTING MATERIAL SUBMITTALS TO MANATEE COUNTY TRAFFIC OPERATIONS FOR REVIEW AND APPROVAL PRIOR TO PROCUREMENT.
12. ALL COLUMNS (POSTS) FOR SINGLE COLUMN SIGNS SHALL BE ALUMINUM ROUND TUBE, UNLESS OTHERWISE INDICATED IN THE PLANS.
13. ALL SINGLE COLUMN SIGN POSTS TO FOLLOW FDOT INDEX NO. 700–010

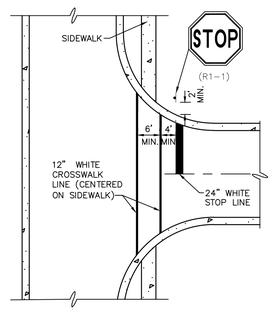

STOP SIGN, STOP LINE AND CROSSWALK LOCATION DETAIL
S–P037 (09/07/04) N.T.S.

Stantec
Stantec Consulting Services Inc.
6920 Professional Parkway East
Sarasota FL 34240-8414
Tel (941) 907-6900
www.stantec.com

The Contractor shall verify and be responsible for all dimensions. DO NOT scale the drawing - any errors or omissions shall be reported to Stantec without delay. Stantec shall not be responsible for any deviations from this drawing. The Contractor shall not use this drawing for construction or use for any purpose other than that authorized by Stantec is forbidden.

Consultant

Revision	By	Appd	YYYY.MM.DD
1–REV SIGNS & NOTES	MSC	Appd	1/3/25

Issued

Permit/Seal

Client/Project
MANATEE COUNTY PUBLIC WORKS DEPARTMENT
MOCCASIN WALLOW ROAD SEGMENT 3


Project No.: 215617222
File Name: 215617222-01C-30SSN
Scale: 1" = 40'

Drawn	Dsgn.	Chkd.	02/2022 YYYY.MM.DD

Title
SIGNAGE AND STRIPING PLAN

Revision: Sheet: 92 of 148
Drawing No.
92

x:\215\active\215617222\civil\drawings\01c_cons\sheet files\215617222-01c-30ssn\Layout5
SAVED: 2/4/2025 12:12:24 PM MACDHERT PLOTTED: 2/4/2025 3:23:35 PM MACDHERT
ORIGINAL SHEET - ARCH D

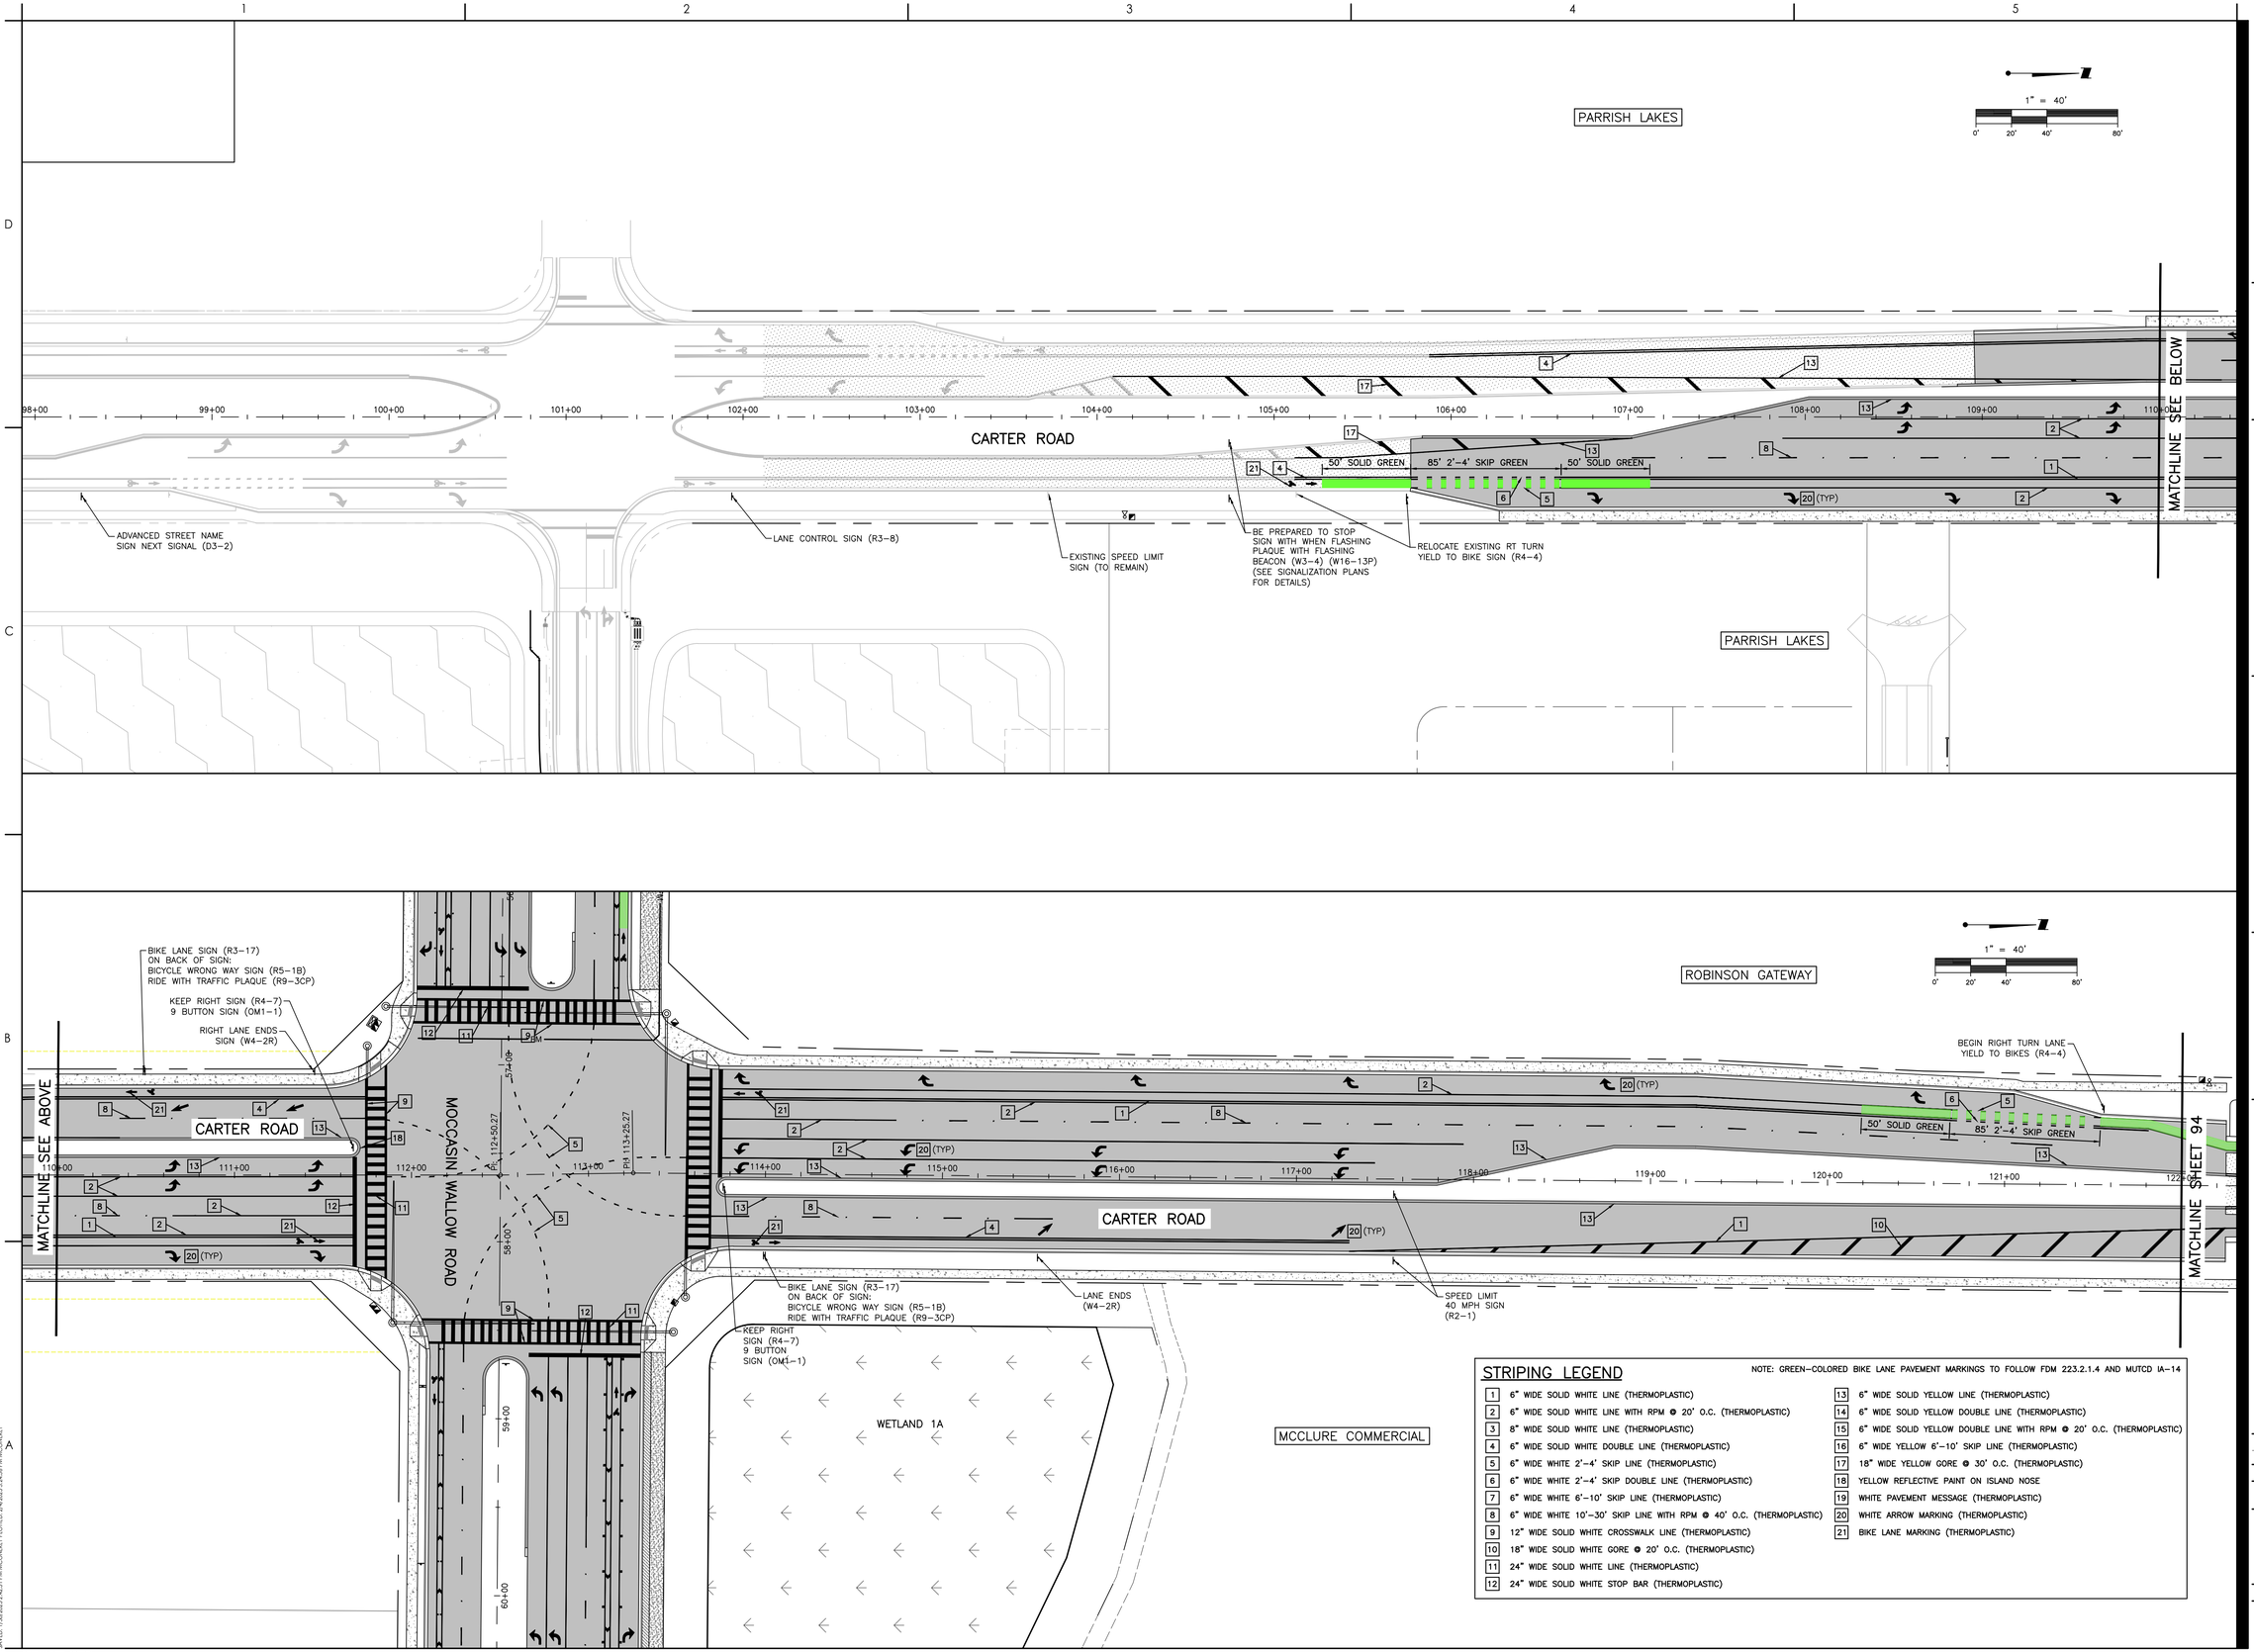

STRIPING LEGEND

NOTE: GREEN-COLORED BIKE LANE PAVEMENT MARKINGS TO FOLLOW FDM 223.2.1.4 AND MUTCD IA-14

1	6" WIDE SOLID WHITE LINE (THERMOPLASTIC)	13	6" WIDE SOLID YELLOW LINE (THERMOPLASTIC)
2	6" WIDE SOLID WHITE LINE WITH RPM @ 20' O.C. (THERMOPLASTIC)	14	6" WIDE SOLID YELLOW DOUBLE LINE (THERMOPLASTIC)
3	8" WIDE SOLID WHITE LINE (THERMOPLASTIC)	15	6" WIDE SOLID YELLOW DOUBLE LINE WITH RPM @ 20' O.C. (THERMOPLASTIC)
4	6" WIDE SOLID WHITE DOUBLE LINE (THERMOPLASTIC)	16	6" WIDE YELLOW 6'-10' SKIP LINE (THERMOPLASTIC)
5	6" WIDE WHITE 2'-4' SKIP LINE (THERMOPLASTIC)	17	18" WIDE YELLOW GORE @ 30' O.C. (THERMOPLASTIC)
6	6" WIDE WHITE 2'-4' SKIP DOUBLE LINE (THERMOPLASTIC)	18	YELLOW REFLECTIVE PAINT ON ISLAND NOSE
7	6" WIDE WHITE 6'-10' SKIP LINE (THERMOPLASTIC)	19	WHITE PAVEMENT MESSAGE (THERMOPLASTIC)
8	6" WIDE WHITE 10'-30' SKIP LINE WITH RPM @ 40' O.C. (THERMOPLASTIC)	20	WHITE ARROW MARKING (THERMOPLASTIC)
9	12" WIDE SOLID WHITE CROSSWALK LINE (THERMOPLASTIC)	21	BIKE LANE MARKING (THERMOPLASTIC)
10	18" WIDE SOLID WHITE GORE @ 20' O.C. (THERMOPLASTIC)		
11	24" WIDE SOLID WHITE LINE (THERMOPLASTIC)		
12	24" WIDE SOLID WHITE STOP BAR (THERMOPLASTIC)		

Stantec
Stantec Consulting Services Inc.
6920 Professional Parkway East
Sarasota FL 34240-8414
Tel (941) 907-6900
www.stantec.com

The Contractor shall verify and be responsible for all dimensions. DO NOT scale the drawing - any errors or omissions shall be reported to Stantec without delay. Copyright reserved. All rights reserved. This document is and shall remain the property of Stantec. The reproduction or use for any purpose other than that authorized by Stantec is forbidden.

Consultant

Issued	By	Appd	YYYY.MM.DD
1-REV BIKE SIGNS	MSC		1/3/25
Revision	By	Appd	YYYY.MM.DD

Permit/Seal

Client/Project
MANATEE COUNTY PUBLIC WORKS DEPARTMENT
MOCCASIN WALLOW ROAD SEGMENT 3

Project No.: 215617222
File Name: 215617222-01C-3065N
Scale: 1" = 40'

Drawn	Dsgn.	Chkd.	02/2022 YYYY.MM.DD


Title
SIGNAGE AND STRIPING PLAN
CARTER ROAD

Revision: Sheet: 93 of 148

Drawing No.
93

x:\215\sarsrvr\215617222\civil\drawing\01c_cons\sheet_files\215617222-01c-3065n\Layout1
LAYER: 1/3/2025 2:42:31 PM MCCONNEY, FLORED ZIA

ORIGINAL SHEET - ARCH D

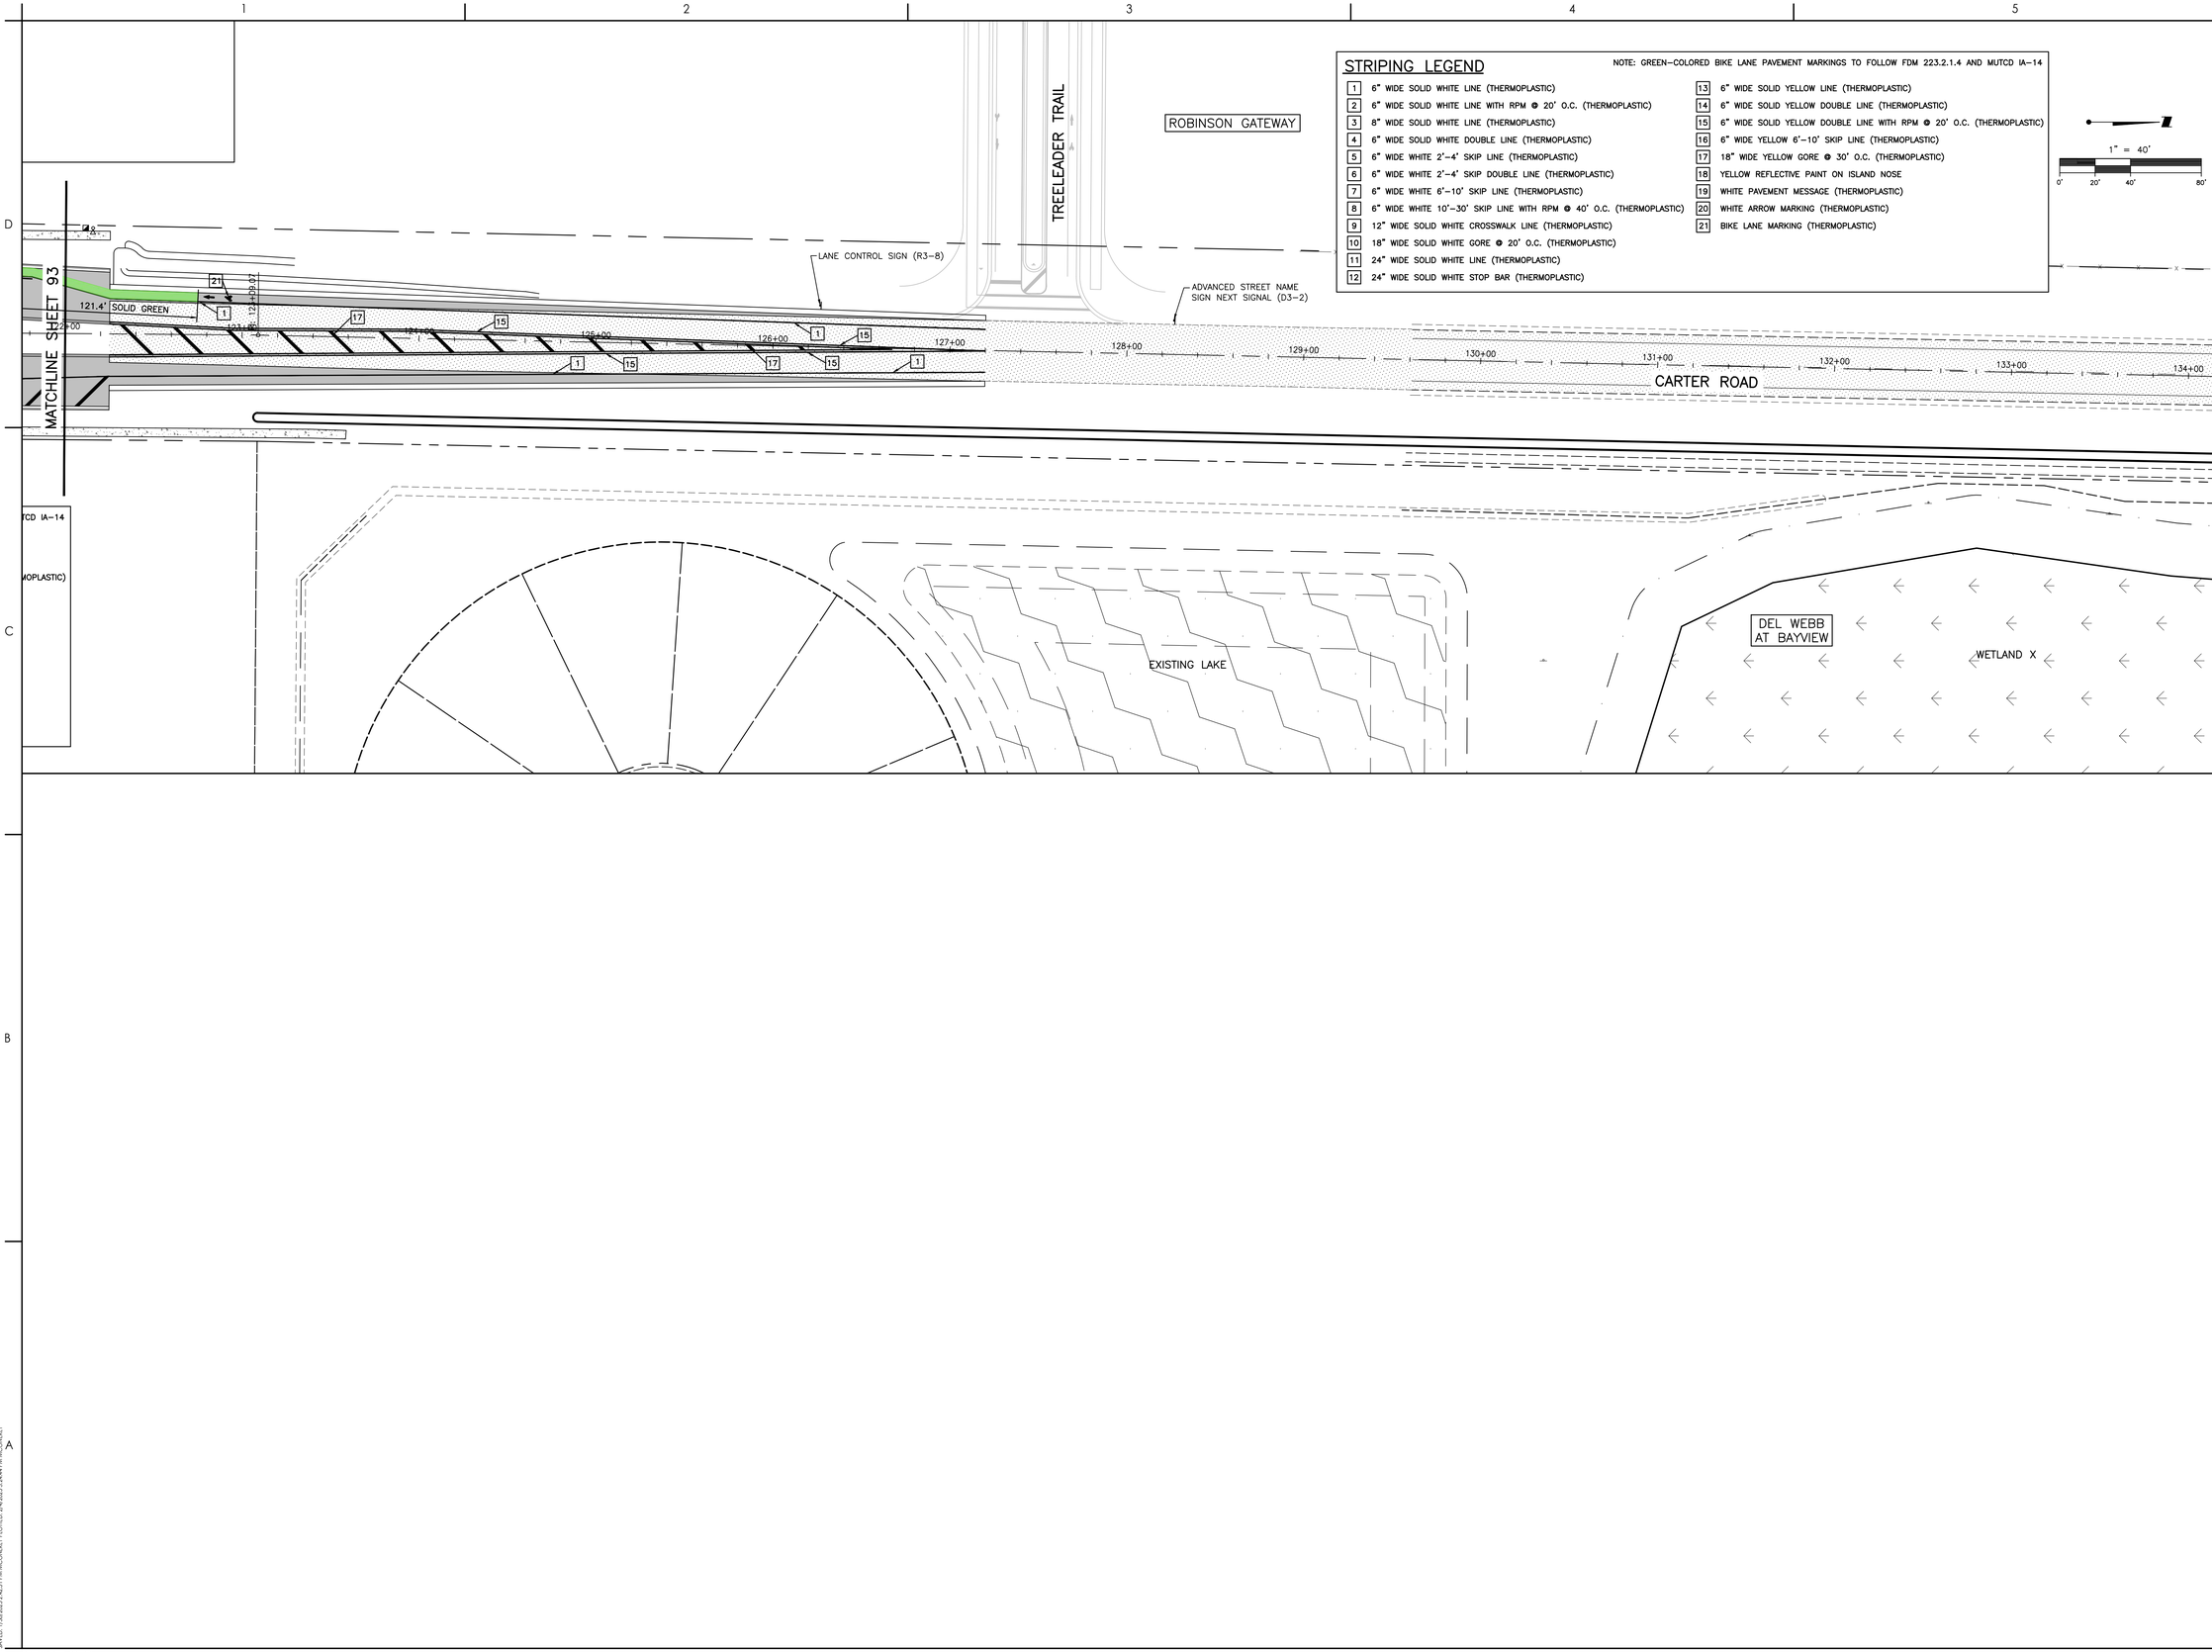

STRIPING LEGEND

NOTE: GREEN-COLORED BIKE LANE PAVEMENT MARKINGS TO FOLLOW FDM 223.2.1.4 AND MUTCD IA-14

1. 6" WIDE SOLID WHITE LINE (THERMOPLASTIC)
2. 6" WIDE SOLID WHITE LINE WITH RPM @ 20' O.C. (THERMOPLASTIC)
3. 8" WIDE SOLID WHITE LINE (THERMOPLASTIC)
4. 6" WIDE SOLID WHITE DOUBLE LINE (THERMOPLASTIC)
5. 6" WIDE WHITE 2'-4' SKIP LINE (THERMOPLASTIC)
6. 6" WIDE WHITE 2'-4' SKIP DOUBLE LINE (THERMOPLASTIC)
7. 6" WIDE WHITE 6'-10' SKIP LINE (THERMOPLASTIC)
8. 6" WIDE WHITE 10'-30' SKIP LINE WITH RPM @ 40' O.C. (THERMOPLASTIC)
9. 12" WIDE SOLID WHITE CROSSWALK LINE (THERMOPLASTIC)
10. 18" WIDE SOLID WHITE GORE @ 20' O.C. (THERMOPLASTIC)
11. 24" WIDE SOLID WHITE LINE (THERMOPLASTIC)
12. 24" WIDE SOLID WHITE STOP BAR (THERMOPLASTIC)
13. 6" WIDE SOLID YELLOW LINE (THERMOPLASTIC)
14. 6" WIDE SOLID YELLOW DOUBLE LINE (THERMOPLASTIC)
15. 6" WIDE SOLID YELLOW DOUBLE LINE WITH RPM @ 20' O.C. (THERMOPLASTIC)
16. 6" WIDE YELLOW 6'-10' SKIP LINE (THERMOPLASTIC)
17. 18" WIDE YELLOW GORE @ 30' O.C. (THERMOPLASTIC)
18. YELLOW REFLECTIVE PAINT ON ISLAND NOSE
19. WHITE PAVEMENT MESSAGE (THERMOPLASTIC)
20. WHITE ARROW MARKING (THERMOPLASTIC)
21. BIKE LANE MARKING (THERMOPLASTIC)

Stantec
Stantec Consulting Services Inc.
6920 Professional Parkway East
Sarasota FL 34240-8414
Tel (941) 907-3990
www.stantec.com

The Contractor shall verify and be responsible for all dimensions. DO NOT scale the drawing - any errors or omissions shall be reported to Stantec without delay. Copyright reserved. The information contained in this drawing is the property of Stantec. Reproduction or use for any purpose other than that authorized by Stantec is forbidden.

Consultant

No.	Revision	By	Appd	YYYY.MM.DD

No.	Issued	By	Appd	YYYY.MM.DD

Permit/Seal

Client/Project
MANATEE COUNTY PUBLIC WORKS DEPARTMENT

MOCCASIN WALLOW ROAD SEGMENT 3

Project No.: 215617222

File Name: 215617222-01C-3065N

Scale: 1" = 40'

Drawn	Dsgn.	Chkd.	02/2022
			YYYY.MM.DD


Title
SIGNAGE AND STRIPING PLAN
CARTER ROAD


Revision: Sheet: 94 of 148

Drawing No.
94

x:\215\sc\active\215617222\civil\drawing\01c_cont\sheet_files\215617222-01c-30sht\Layout2
DATE/TIME: 1/31/2022 2:42:21 PM by MCLOWDEN, T PLOTTED: 2/4/2022 3:24:44 PM by MCLOWDEN, T

ORIGINAL SHEET - ARCH D

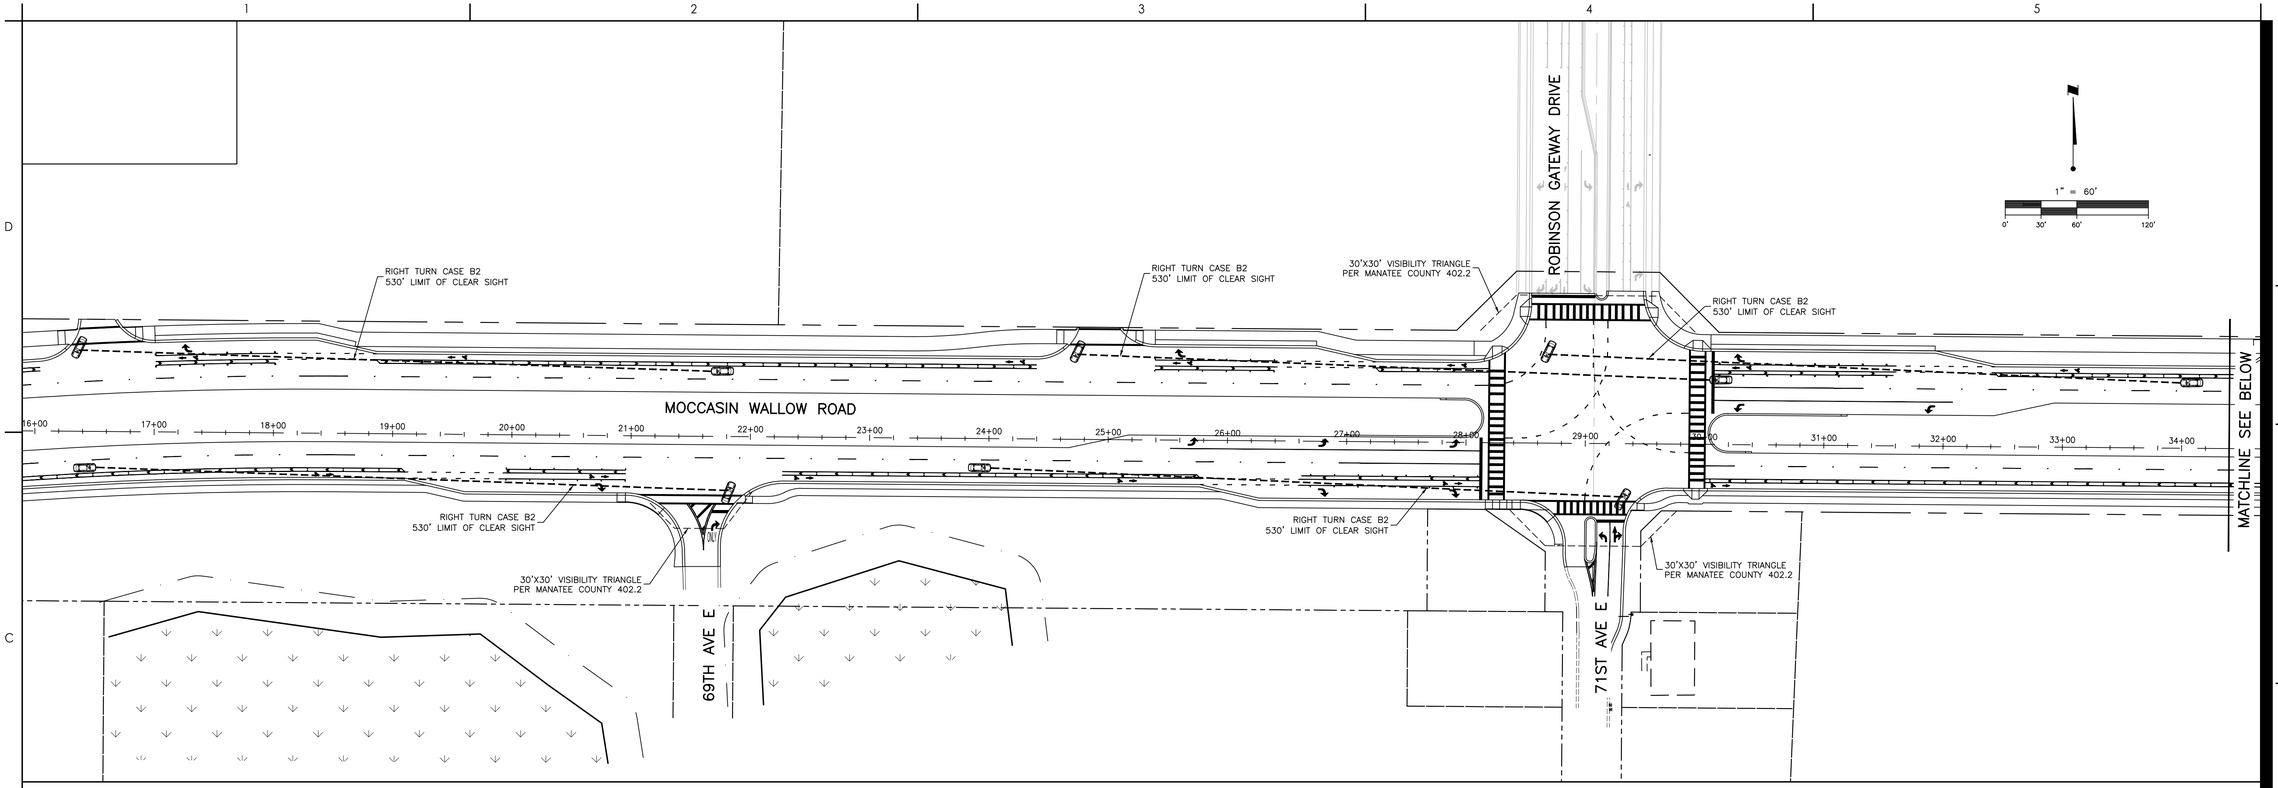

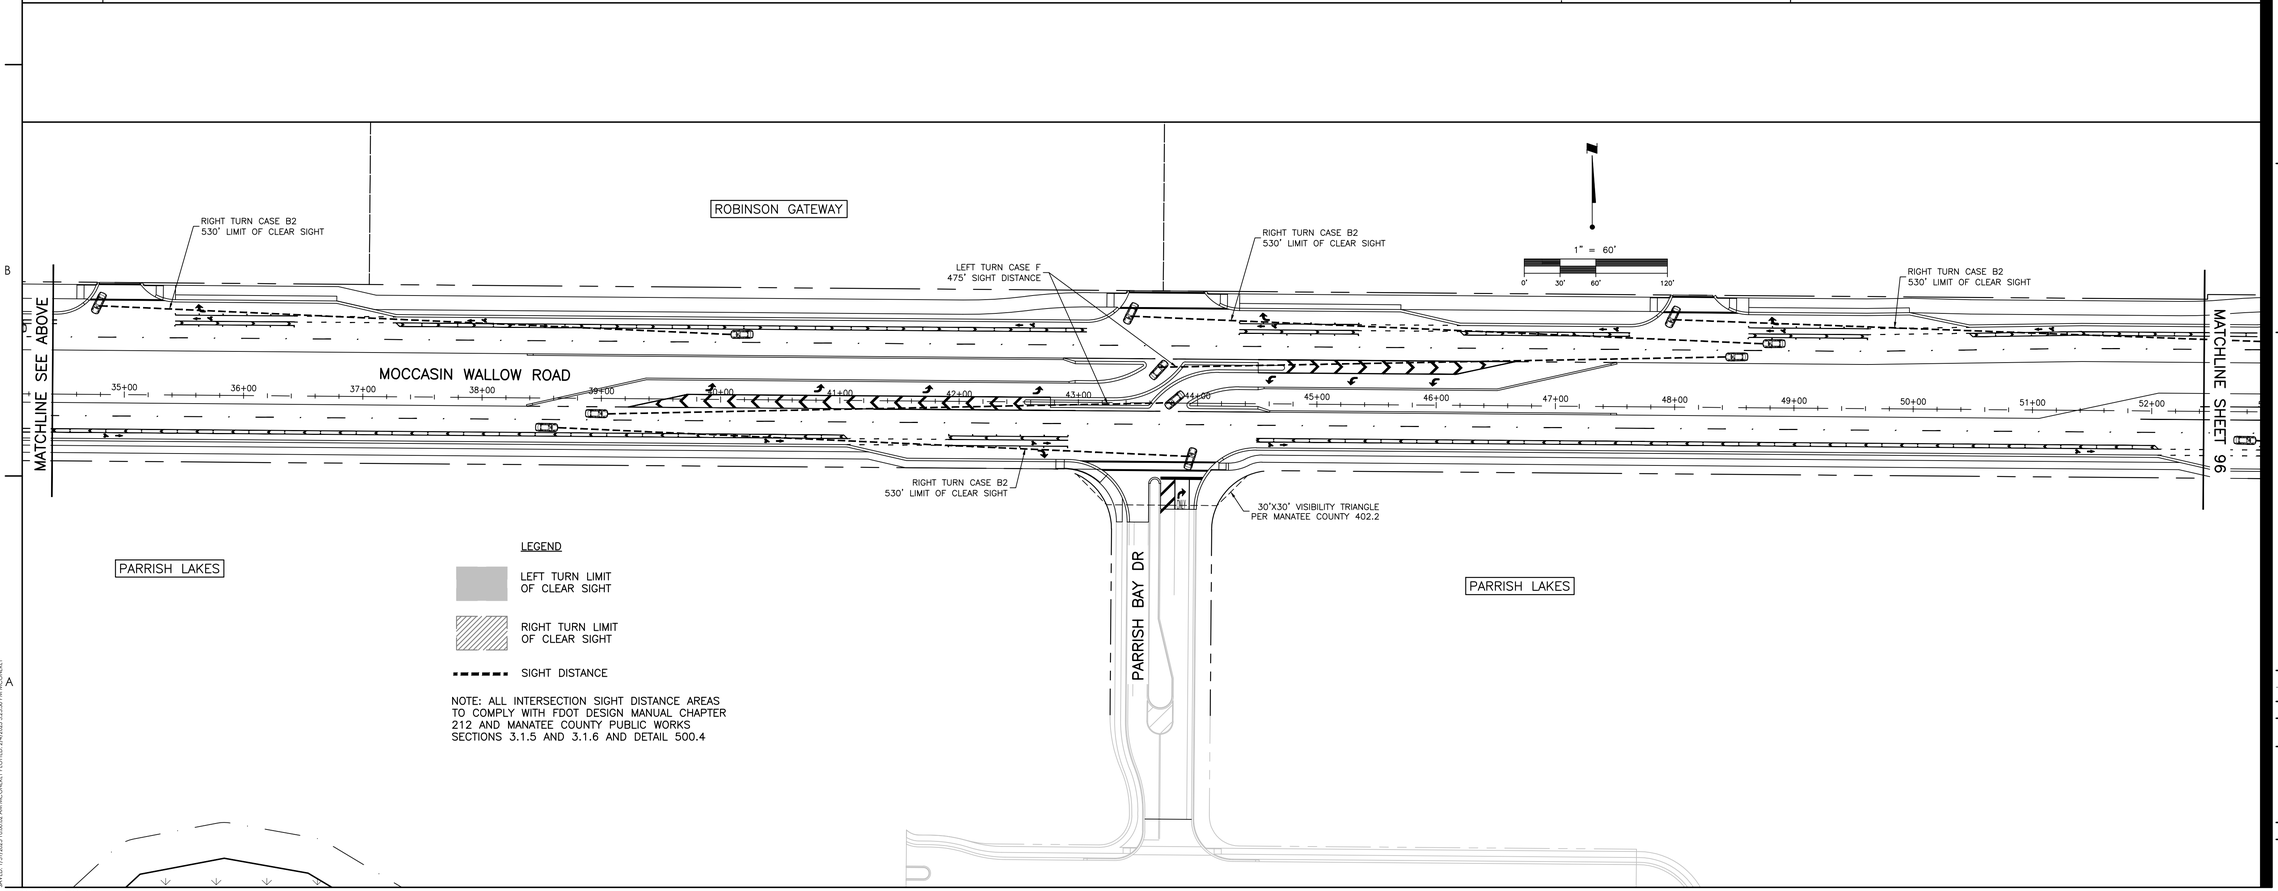

Stantec
Stantec Consulting Services Inc.
6920 Professional Parkway East
Sarasota FL 34240-8414
Tel (941) 907-3065
www.stantec.com

The Contractor shall verify and be responsible for all dimensions. DO NOT scale the drawing - any errors or omissions shall be reported to Stantec without delay. Copyright reserved. The information contained in this drawing is the property of Stantec. Reproduction or use for any purpose other than that authorized by Stantec is forbidden.

Consultant

C	REVISED WETLAND W1/B	MSC	Appd	7/11/22
Revision		By		YYYY.MM.DD

		By	Appd	YYYY.MM.DD

Issued

Permit/Seal

Client/Project
MANATEE COUNTY PUBLIC WORKS DEPARTMENT

MOCCASIN WALLOW ROAD SEGMENT 3


Project No.: 215617222
File Name: 215617222-01C-3095P
Scale: 1" = 60'


Drawn	Dsgn.	Chkd.	02/2022
			YYYY.MM.DD

Title
INTERSECTION SIGHT DISTANCE

Revision: Sheet: 95 of 148
Drawing No.
95

x:\215\sc\drive\215617222\civil\drawing\03fc_const\sheet_files\215617222-01c-3095p\c\proj\1
SAVED: 7/31/2023 10:00:02 AM MICHAEL.PICHETTE PLOTTED: 7/31/2023 10:03:57 AM MICHAEL.PICHETTE
ORIGINAL SHEET - ARCH D

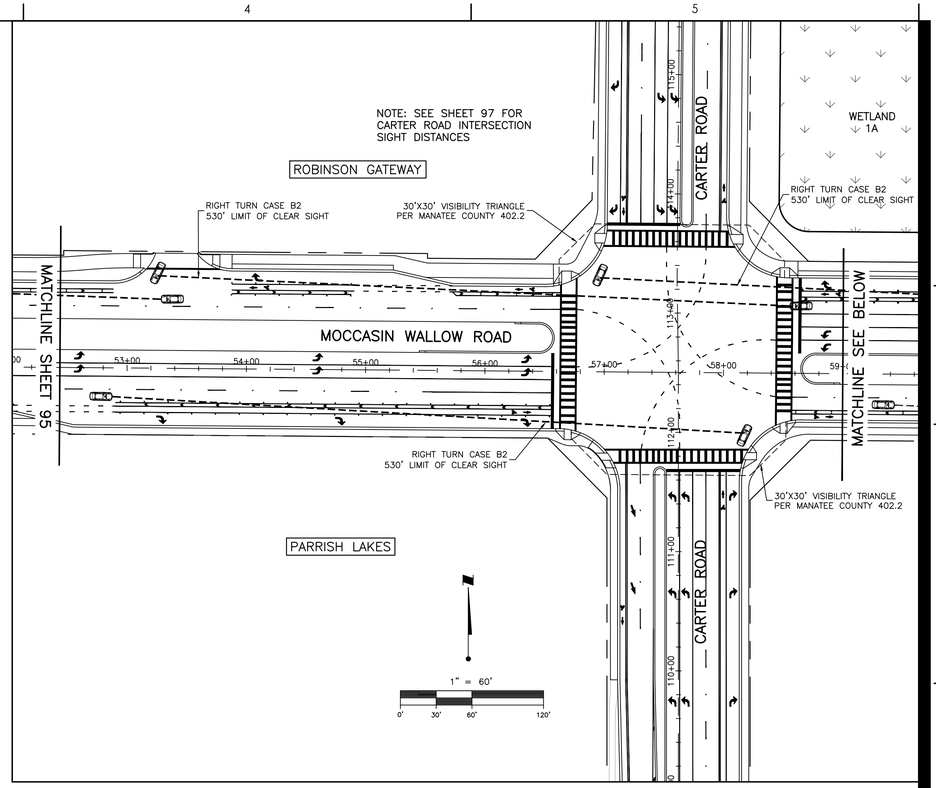

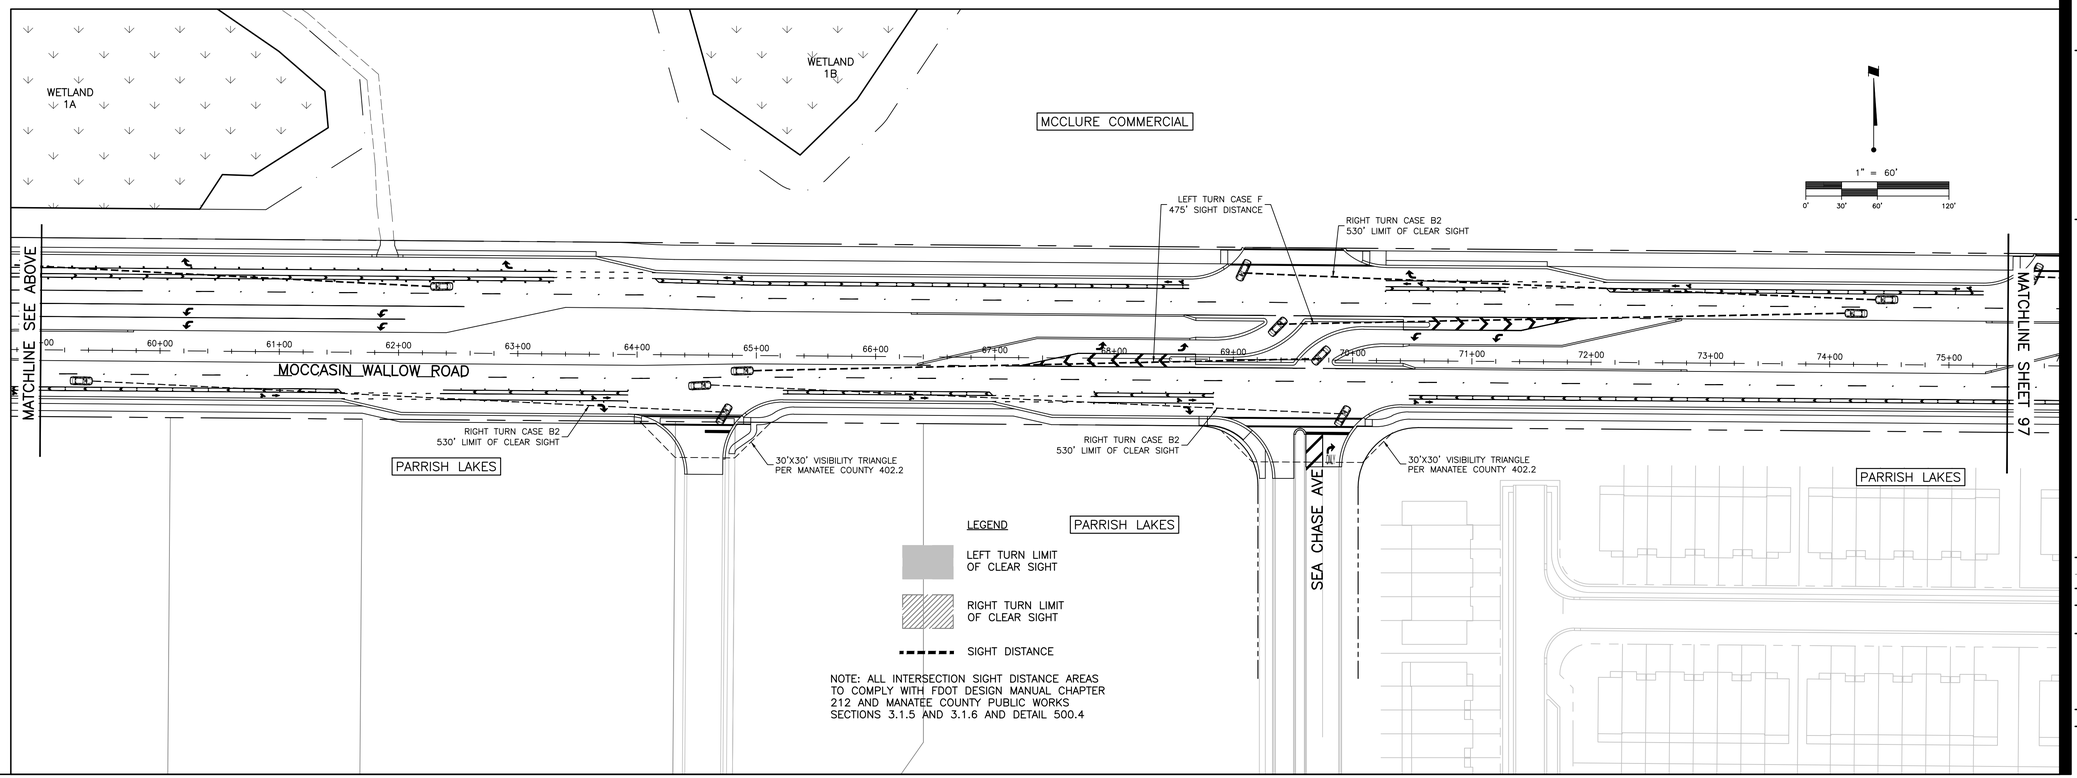

Stantec
Stantec Consulting Services Inc.
6920 Professional Parkway East
Sarasota FL 34240-8414
Tel (941) 907-3065
www.stantec.com

The Contractor shall verify and be responsible for all dimensions. DO NOT scale the drawing - any errors or omissions shall be reported to Stantec without delay. The Copyrights to all designs and drawings are the property of Stantec. Reproduction or use for any purpose other than that authorized by Stantec is forbidden.

Consultant

No.	Revision	By	Appd	YYYY.MM.DD
F-REV	INTERSECTION	MSC	Appd	1/3/25

Issued

By Appd YYYY.MM.DD

Permit/Seal

Client/Project
MANATEE COUNTY PUBLIC WORKS DEPARTMENT

MOCCASIN WALLOW ROAD SEGMENT 3

Project No.: 215617222

File Name: 215617222-01C-3095P

Scale: 1" = 60'

Drawn	Dsgn.	Chkd.	02/2022 YYYY.MM.DD

Title
INTERSECTION SIGHT DISTANCE

Revision: Sheet: 96 of 148

Drawing No.
96

x:\215617222\active\215617222-civil\drawing\01c_construction\sheet_files\215617222-01c-3095p\plans\v2
SAVED: 1/31/2025 10:00:02 AM MCCARLEY PLOTTED: 2/4/2025 3:23:58 PM MCCARLEY
ORIGINAL SHEET - ARCH D

LEGEND

LEFT TURN LIMIT OF CLEAR SIGHT

RIGHT TURN LIMIT OF CLEAR SIGHT

SIGHT DISTANCE

NOTE: ALL INTERSECTION SIGHT DISTANCE AREAS TO COMPLY WITH FDOT DESIGN MANUAL CHAPTER 212 AND MANATEE COUNTY PUBLIC WORKS SECTIONS 3.1.5 AND 3.1.6 AND DETAIL 500.4

MATCHLINE SHEET 96

MOCCASIN WALLOW ROAD

BAYWINDS PARKWAY

DEL WEBB AT BAYVIEW

EXISTING POND 1A

EXISTING POND 1B

WETLAND II

WETLAND HH

30"X30" VISIBILITY TRIANGLE PER MANATEE COUNTY 402.2

LEFT TURN CASE F 475' SIGHT DISTANCE

RIGHT TURN CASE B2 530' LIMIT OF CLEAR SIGHT

LEFT TURN CASE B1 500' LIMIT OF CLEAR SIGHT

89TH DR E

90TH CIRCLE E

FLORIDIAN

1" = 60'

0' 30' 60' 120'

PARRISH LAKES

ROBINSON GATEWAY

CARTER ROAD

WETLAND 1A

MCCLURE COMMERCIAL

Stantec

Stantec Consulting Services Inc.
6920 Professional Parkway East
Sarasota FL 34240-8414
Tel (941) 907-3900
www.stantec.com

The Contractor shall verify and be responsible for all dimensions. DO NOT scale the drawing - any errors or omissions shall be reported to Stantec without delay. Copyright reserved. The information contained in this drawing is the property of Stantec. Unauthorized reproduction or use for any purpose other than that authorized by Stantec is forbidden.

Consultant

No.	Revision	By	Appd	YYYY.MM.DD

No.	Issued	By	Appd	YYYY.MM.DD

Permit/Seal

Client/Project
MANATEE COUNTY PUBLIC WORKS DEPARTMENT

MOCCASIN WALLOW ROAD SEGMENT 3

Project No.: 215617222

File Name: 215617222-01C-3095P

Scale: 1" = 60'

Drawn	Dsgn.	Chkd.	02/2022 YYYY.MM.DD

Title
INTERSECTION SIGHT DISTANCE

Revision: Sheet: 97 of 148

Drawing No.
97

x:\215617222\active\215617222-civil\drawing\01c_const\sheet_files\215617222-01c-3095p\plans\sht3
SAVED: 1/31/2025 10:00:02 AM MICHAEL.FLOYD; 2/4/2025 5:26:01 PM MICHAEL.FLOYD

ORIGINAL SHEET - ARCH D

TABULATION OF QUANTITIES

PAY ITEM NO.	DESCRIPTION	UNIT	SHEET NUMBERS														TOTAL THIS SHEET		GRAND TOTAL	
			103		104		105		106											
			PLAN	FINAL	PLAN	FINAL	PLAN	FINAL	PLAN	FINAL	PLAN	FINAL	PLAN	FINAL	PLAN	FINAL	PLAN	FINAL	PLAN	FINAL
630-2-11	CONDUIT, FURNISH & INSTALL, OPEN TRENCH	LF	3423		4671		4736		1740								14570		14570	
630-2-12	CONDUIT, FURNISH & INSTALL, DIRECTIONAL BORE	LF	156		135		544		157								992		992	
635-2-11	PULL & SPLICE BOX, F&I, 13" x 24" COVER SIZE	EA	29		36		37		16								118		118	
639-1-122	ELECTRICAL POWER SERVICE, F&I, UNDERGROUND, METER PURCHASED BY CONTRACTOR	AS					1										1		1	
641-2-12	PRESTRESSED CONCRETE POLE, F&I, TYPE P-II SERVICE POLE	EA					1										1		1	
715-1-12	LIGHTING CONDUCTORS, F&I, INSULATED, NO. 8 - 6	LF	12777		16962		18360		6843								54942		54942	
715-1-13	LIGHTING CONDUCTORS, F&I, INSULATED, NO. 4 - 2	LF					348										348		348	
715-61-352	LIGHT POLE COMPLETE, F&I, STANDARD POLE, STANDARD FOUNDATION, 40' MOUNTING HEIGHT, 15' ARM LENGTH	EA	27		34		31		16								108		108	
715-7-11	LOAD CENTER, F&I, SECONDARY VOLTAGE	EA					1										1		1	
715-500-1	POLE CABLE DISTRIBUTION SYSTEM, CONVENTIONAL	EA	27		34		31		16								108		108	

Stantec

Stantec Consulting Services Inc.
6920 Professional Parkway East
Sarasota FL 34240-8414
Tel (941) 907-3900
www.stantec.com

The Contractor shall verify and be responsible for all dimensions. DO NOT scale the drawing - any errors or omissions shall be reported to Stantec without delay. Copyright reserved. The information contained in this drawing is the property of Stantec. Reproduction or use for any purpose other than that authorized by Stantec is forbidden.

Consultant

No.	Revision	By	Appd	YYYY.MM.DD

No.	Issued	By	Appd	YYYY.MM.DD

Permit/Seal

PRELIMINARY NOT FOR CONSTRUCTION

Client/Project
MANATEE COUNTY PUBLIC WORKS DEPARTMENT

MOCCASIN WALLOW ROAD SEGMENT 3

Project No.: 215617222

File Name: 215617222-02C-TB01

Scale:

Drawn	Dsgn.	Chkd.	02/2022 YYYY.MM.DD

Title
TABULATION OF QUANTITIES (LIGHTING)

Revision: Sheet: 98 of 148

Drawing No.
98

v:\215\active\215617222\civil\drawings\01c_cons\mod4_tb\sn3 215617222-02c-tb01.dwg
SAVED: 2/22/2022 11:10:00 PM MCCONKEY PLOTTED: --- MCCONKEY

ORIGINAL SHEET - ARCH D

LIGHTING GENERAL NOTES:

1. THE MAINTAINING AGENCY IS MANATEE COUNTY. ALL MATERIALS AND INSTALLATIONS SHALL BE IN ACCORDANCE WITH THE LATEST EDITIONS OF THE FDOT STANDARD PLANS, FDOT STANDARD SPECIFICATIONS FOR ROAD AND BRIDGE CONSTRUCTION, AND THE MANATEE COUNTY TRAFFIC ENGINEERING MANUAL.

2. SPARE CONDUIT AT PAVEMENT CROSSINGS SHALL BE CAPPED AT BOTH ENDS.

3. SUBMIT DESIGN DATA AND SHOP DRAWINGS FOR ALL EQUIPMENT TO MANATEE COUNTY FOR REVIEW AND APPROVAL PRIOR TO ORDERING EQUIPMENT:

   MR. TAHA S. ATAYA, P.E.
   PROJECT MANAGER
   MANATEE COUNTY PUBLIC WORKS
   1022 26th AVENUE EAST
   BRADENTON, FLORIDA 34208-3916
   PH. 941-708-7450, EXT. 7329

4. PROVIDE SHOP DRAWINGS OF THE PHOTOMETRIC CALCULATIONS FOR LUMINAIRES OTHER THAN THE BASIS OF DESIGN. THE LUMINAIRE BASIS OF DESIGN FOR MOCCASIN WALLOW ROAD, TWO SIGNALIZED INTERSECTIONS, AND THE US-301 ROUNDABOUT IS THE GE EVOLVE LED LUMINAIRE, 4000K COLOR TEMPERATURE WITH EITHER TYPE II (WIDE) OR TYPE IV DISTRIBUTION. SEE POLE DATA AND LEGEND SHEET FOR PHOTOMETRIC CURVES, WATTAGES, AND ADDITIONAL INFORMATION. MEET ALL PHOTOMETRIC REQUIREMENTS IN THE CONTRACT DOCUMENTS.

5. LOCATIONS OF EXISTING UTILITIES, AS SHOWN ON THE PLANS ARE APPROXIMATE AND BASED ON INFORMATION FURNISHED BY THE UTILITY OWNERS, AND SERVE AS NOTICE TO THE CONTRACTOR THAT UNDERGROUND UTILITIES EXIST. NOTIFY UTILITY OWNERS FOR LOCATION AND STAKING OF UNDERGROUND FACILITIES BEFORE EXCAVATING.

6. BEFORE EXCAVATING, IT IS REQUIRED THAT NOTICE BE GIVEN TO SUNSHINE STATE ONE CALL OF FLORIDA, INC. (SSOCOF) AT 800-432-4770 A MINIMUM OF TWO (2) FULL BUSINESS DAYS BEFORE WORK BEGINS. NOT ALL UTILITY OWNERS ARE MEMBERS OF SSOCOF.

7. LOCATIONS OF POLES, CONDUCTORS, CONDUITS, PULL AND JUNCTION BOXES, AND SERVICE POLES ARE DIAGRAMMATIC ONLY AND MAY BE SHIFTED WITHIN THE RIGHT-OF-WAY BY THE CONTRACTOR WITH APPROVAL FROM THE ENGINEER TO ACCOMMODATE EXISTING CONDITIONS AND UTILITY LOCATIONS.

8. ALUMINUM POLES, LUMINAIRES, AND BASES SHALL BE FABRICATED IN ACCORDANCE WITH AASHTO'S " STANDARD SPECIFICATIONS FOR STRUCTURAL SUPPORTS FOR HIGHWAY SIGNS, LUMINAIRES, AND TRAFFIC SIGNALS", AND SHALL HAVE BEEN TESTED BY FHWA APPROVED METHODS (LATEST EDITION). CERTIFICATION FOR TESTS SHALL BE SUBMITTED WITH THE SHOP DRAWINGS.

9. ALL ELECTRICAL WORK SHALL MEET THE REQUIREMENTS OF THE LATEST EDITIONS OF THE NATIONAL ELECTRICAL CODE (NEC), THE NATIONAL ELECTRICAL SAFETY CODE (NESC), AND THE FLORIDA DEPARTMENT OF TRANSPORTATION'S STANDARD SPECIFICATIONS FOR ROAD AND BRIDGE CONSTRUCTION. ALL COMPONENTS SHALL BE PROPERLY GROUNDED AND BONDED PER NEC REQUIREMENTS.

10. INSTALL LIGHTNING ARRESTORS, PROPERLY GROUNDED, IN POWER (SECONDARY) ENTRANCES ON THE OUTSIDE OF THE ENCLOSURE.

11. IN ACCORDANCE WITH NEC, IDENTIFY ALL CIRCUITS AND EQUIPMENT WITH "LAMACOID TAGS". INSTALL SIMILAR TAGS OF STAINLESS STEEL IDENTIFYING CIRCUIT FOR EACH LUMINAIRE AT ACCESS HANDHOLE ON EACH POLE.

12. THE CONTRACTOR SHALL NOTIFY THE APPROPRIATE POWER COMPANY AT LEAST THREE (3) FULL BUSINESS DAYS PRIOR TO ANY INSTALLATION THAT IS WITHIN THE DISTANCE PER OSHA'S CURRENT REQUIREMENTS OF ANY ENERGIZED ELECTRICAL CONDUCTORS. THE POWER COMPANY, AT IT'S OPTION, SHALL ASSIST THE CONTRACTOR TO COVER THE ENERGIZED CONDUCTORS AT INSTALLATION SITES OR TAKE OTHER SAFETY PRECAUTIONS AS NECESSARY. EXREME CAUTION SHALL BE EXERCISED AT ALL TIMES IN PERFORMANCE OF WORK AROUND THE PRIMARY HIGH VOLTAGE COMPONENTS.

    TABLE A - MINIMUM CLEARANCE DISTANCES SPECIFIED IN SUBPART CC OF OSHA RULE 1926 (AS THEY PERTAIN TO CRANE/DERRICK OPERATIONS), AND/OR THOSE MINIMUM DISTANCES SPECIFIED IN 29 CFR 1910.333(c)(3)(i)(A) AND iii(A) FOR WORK INPROXIMITY TO POWER LINES NOT COVERED BY THIS SUBPART CC, ARE TO BE MAINTAINED.

13. FINAL OFFSETS FOR THE STREET LIGHT POLES OR ARMS SHALL BE A MINIMUM OF 10 FEET FROM OVERHEAD CONDUCTORS.

14. CONTACT THE APPROPRIATE POWER COMPANY TO DETERMINE IF A SERVICE PROCESSING OR OTHER FEES ARE REQUIRED. ANY FEES SHALL BE INCLUDED AS PART OF THE PAYMENT FOR THE LOAD CENTER. OBTAIN ALL PERMITS AND INSPECTIONS FOR THE POWER SERVICE AND LOAD CENTER. COORDINATE THE CONSTRUCTION INSPECTION AND ENERGIZING OF THE NEW LOAD CENTER IN A TIMELY MANNER IN ORDER TO PROMOTE PROJECT COMPLETION WITHIN THE CONTRACT TIME.

15. COORDINATE WITH THE APPROPRIATE POWER COMPANY REPRESENTATIVE PRIOR TO CONSTRUCTION FOR THE FINAL SERVICE POINT LOCATION.

16. COORDINATE WITH THE APPROPRIATE POWER COMPANY ON SCHEDULES INVOLVING INSTALLATIONS LIGHT POLES AND FOUNDATIONS AT LOCATIONS IN CLOSE PROXIMITY TO OVERHEAD POWER LINES. USE ANY SPECIAL EQUIPMENT NEEDED FOR DRILLING AND/OR INSTALLING THE FOUNDATION AND LIGHT POLE TO AVOID DE-ENERGIZING THE POWER LINES WHERE POSSIBLE. A LOW PROFILE RIG SHALL BE USED AT LOCATIONS WHERE POWER LINES ARE IN CLOSE PROXIMITY BASED ON OSHA REQUIREMENTS.

17. PULLING REQUIREMENTS: CONNECT PULLING DEVICES TO COPPER WIRE AND NOT TO JACKET PER MANUFACTURER'S REQUIREMENTS. USE PULLING COMPOUND PER MANUFACTURER'S REQUIREMENTS. ALL BENDS SHALL NOT NE LESS THAN RECOMMENDED BY THE NEC OR THE NESC FOR CABLE USED.

18. STAKE ALL POLE LOCATIONS AND REQUEST UTILITY COMPANIES TO LOCATE AND STAKE UNDERGROUND UTILITIES PRIOR TO EXCAVATING. THIS INCLUDES NOTIFYING THE APPROPRIATE POWER COMPANY ON REVIEWING THE STAKED LOCATIONS WITH RESPECT TO OVERHEAD POWER LINES.

19. ALL CONDUITS UNDER ROADWAY, CONCRETE DRIVEWAYS AND/OR SIDEWALK SHALL BE INSTALLED PRIOR TO INSTALLATION OF ROADWAY BASE, DRIVEWAY CONCRETE AND SIDEWALK CONCRETE, EXCEPT WHERE OTHERWISE NOTED IN THE PLANS.

20. DIRECTIONAL BORE OPERATIONS SHALL MEET THE REQUIREMENTS OF FDOT'S UTILITY ACCOMMODATION MANUAL, LATEST EDITION.

21. AT LOCATIONS WHERE UNDERGROUND UTILITIES ARE WITHIN TWO (2) FEET OF LIGHT POLE FOUNDATIONS OR CONDUIT RUNS, HAND DIG THE FIRST FOUR (4) FEET OF THE HOLE OR TRENCH FOR THE FOUNDATION OR CONDUIT RUN.

22. THE CONTRACTOR'S ATTENTION IS DIRECTED TO THE PROVISION THAT REQUIRES THE PREPARATION AND APPROVAL OF AN EROSION CONTROL PLAN THAT ADDRESSES PREVENTION, CONTROL, AND ABATEMENT OF WATER POLLUTION.

23. NO TEST BORINGS WERE MADE WHERE CONDUIT OR PULL BOXES ARE TO BE INSTALLED. CONTRACTOR IS RESPONSIBLE FOR EXAMINING THE JOB SITE CONDITIONS PRIOR TO SUBMITTING BID PROPOSALS.

24. ALL CONDUIT TRENCHES SHALL BE BACKFILLED COMPLETELY TO PROVIDE SAFE CROSSING BY THE END OF EACH WORKING DAY, OR WHENEVER THE WORK ZONE BECOMES INACTIVE. DO NOT OPEN ANY AREA THAT CANNOT BE BACKFILLED IN THE SAME WORKING PERIOD.

25. MAINTAIN ACCESS TO ALL SIDE STREETS, PRIVATE, AND COMMERCIAL DRIVEWAYS AT ALL TIMES.

26. NO SCREW TYPE BASE FOUNDATIONS SHALL BE USED ON THIS PROJECT.

27. NOTIFY MANATEE COUNTY BEFORE AND TRENCHING OR DIGGING AT SIGNALIZED INTERSECTIONS SO THAT ALL UNDERGROUND FACILITIES CAN BE IDENTIFIED AND MARKED APPROPRIATELY.

28. THE LIGHTING SYSTEM WILL BE MAINTAINED BY MANATEE COUNTY UPON FINAL ACCEPTANCE. NOTIFY THE TRAFFIC ENGINEERING DIVISION (MR. VISHAL S. KAKKAD, 941-749-3502) AT LEAST TWO (2) BUSINESS DAYS IN ADVANCE TO SCHEDULE THE FINAL INSPECTION. UPON PASSING THE FINAL INSPECTION, SEND A WRITTEN REQUEST TO TRANSFER MAINTENANCE FROM THE CONTRACTOR TO MANATEE COUNTY TO THE FOLLOWING:

    MR. AARON BURKETT
    MANATEE COUNTY TRAFFIC OPERATIONS DIVISION
    1204 12th STREET COURT EAST
    BRADENTON, FLORIDA 34208
    EMAIL: AARONBURKETT@MYMANATEE.ORG

    THE COUNTY WILL RESPOND WITHIN FIVE (5) WORKING DAYS TO ESTABLISH A TIME TABLE FOR TRANSFER OF MAINTENANCE RESPONSIBILITY.

29. WHEN CONSTRUCTION IS COMPLETE, A HARD COPY AND ELECTRONIC PDF SET OF AS-BUILT PLANS IS TO BE SUBMITTED TO:

    MANATEE COUNTY PUBLIC WORKS
    ATTN: MR. VISHAL KAKKAD, PE, PTOE
    TRAFFIC DESIGN DIVISION MANAGER
    2101 47th TERRACE EAST
    BRADENTON, FLORIDA 34203
    EMAIL: VISHALKAKKAD@MYMANATEE.ORG

    RECORD DRAWINGS AND INSPECTION FORMS MUST BE DELIVERED TO THE COUNTY AT LEAST TWO (2) BUSINESS DAYS PRIOR TO SCHEDULING THE FINAL INSPECTION.

30. HANDHOLE COVERS FOR POLES SHALL BE LOCATED OPPOSITE APPROACHING TRAFFIC EXCEPT FOR POLES LOCATED IN GRAVITY WALLS. THESE POLES SHALL HAVE THE HANDHOLE COVERS LOCATED TOWARDS THE SIDEWALK.

31. ALL EXISTING UTILITIES ARE TO REMAIN IN PLACE UNLESS OTHERWISE NOTED IN THE PLANS.

32. THE WIRES AT THE POLE HANDHOLES AND PULL BOXES SHALL BE LOOPED WITH SUFFICIENT LENGTH TO COMPLETELY REMOVE CONNECTORS AND SPLICES ONE (1) FOOT OUTSIDE OF THE HANDHOLE OR PULL BOX. THE SLACK IS FOR MAKING CONNECTIONS AND SPLICES ACCESSIBLE FOR CHANGING FUSES AND TROUBLE SHOOTING THE SYSTEM.

33. LIGHT POLES AND PULL BOXES SHALL NOT BE LOCATED IN DRAINAGE SWALES, DITCHES, WETLANDS, DRIVEWAYS, SURFACE WATER, PAVED SHOULDERS, OR PEDESTRIAN RAMPS. COORDINATE WITH THE ENGINEER FOR AN APPROVED OFFSET ADJUSTMENT IF NECESSARY.

34. FOR LOCATIONS WHERE THE LIGHT POLE IS WITHIN OR ADJACENT TO PROPOSED SIDEWALK, TOP OF POLE FOUNDATION ELEVATION SHALL MATCH THE PROPOSED SIDEWALK GRADE.

Stantec
Stantec Consulting Services Inc.
6920 Professional Parkway East
Sarasota FL 34240-8414
Tel (941) 907-3202
www.stantec.com
The Contractor shall verify and be responsible for all dimensions. DO NOT scale the drawing - any errors or omissions shall be reported to Stantec without delay. Copyright reserved. The information contained in this drawing is the property of Stantec and may not be reproduced or used for any purpose other than that authorized by Stantec without written consent.

Consultant

No.	Revision	By	Appd	YYYY.MM.DD

No.	Issued	By	Appd	YYYY.MM.DD

Permit/Seal

PRELIMINARY NOT FOR CONSTRUCTION

Client/Project
MANATEE COUNTY PUBLIC WORKS DEPARTMENT
MOCCASIN WALLOW ROAD SEGMENT 3

Project No.: 215617222
File Name: 215617222-02C-TB01

Scale:

Drawn	Dsgn.	Chkd.	02/2022 YYYY.MM.DD

Title
GENERAL NOTES (LIGHTING)

Revision: Sheet: 99 of 148

Drawing No.
99

V:\215\active\215617222\civil\drawing\tb\c_cnstrmodel_tb\215617222-02c-tb01.dwg
LAYER: 3/28/2023 12:10:09 PM JACOMER1 PLOTTED — MCDHEAT

ORIGINAL SHEET - ARCH D

LIGHTING PAY ITEM NOTES:

630-2-11:
INCLUDES CONDUIT, ELBOWS, SWEEPS, CONNECTING HARDWARE, TRENCHING, AND BACKFILL AS INDICATED IN THE FDOT DESIGN STANDARDS. THE LINEAR FOOT PRICE FOR CONDUIT SHALL ALSO INCLUDE THE COST OF RESTORING CUT PAVEMENT, SIDEWALK, SOD, ETC., TO IT'S ORIGINAL CONDITION. SOD SHALL BE REPLACED IN LIKE KIND OF THE ADJACENT SURROUNDINGS. CONDUIT SHALL BE SCHEDULE 40 PVC WITH A MINIMUM SIZE OF 2 INCHES. MEET NEC CONDUIT FILL CRITERIA WITH RESPECT TO THE SIZE AND NUMBER OF CONDUCTORS INSIDE.

PAYMENT FOR CONDUIT PLACED UNDERGROUND WILL BE BASED ON THE HORIZONTAL LENGTH OF THE TRENCH MEASURED IN A STRAIGHT LINE BETWEEN THE CENTERS OF PULL BOXES, CABINETS, POLES, ETC., IN LINEAR FEET REGARDLESS OF THE LENGTH OR NUMBER OF CONDUITS INSTALLED. NO ADDITIONAL PAYMENT WILL BE MADE FOR MULTIPLE CONDUITS IN THE SAME TRENCH.

630-2-12:
ALL CONDUITS INSTALLED BY DIRECTIONAL BORE SHALL BE HDPE SDR-11 WITH A MINIMUM SIZE OF 2 INCHES. MEET NEC CONDUIT FILL CRITERIA WITH RESPECT TO THE SIZE AND NUMBER OF CONDUCTORS INSIDE. CONDUIT AND TRANSITION COUPLING SHALL BE UL LISTED. ALL DIRECTIONAL BORES SHALL INCLUDE A SPARE 2 INCH CONDUIT WITH BOTH ENDS SWEEPING UP INTO A STREET LIGHTING PULL BOX. CAP BOTH ENDS OF THE SPARE CONDUIT WITH WATER TIGHT CAPS. SPARE CONDUIT SHALL BE POPULATED WITH A PULL CORD.

PAYMENT FOR CONDUIT PLACED BY DIRECTIONAL BORE WILL BE BASED ON THE HORIZONTAL LENGTH OF THE BORE MEASURED IN A STRAIGHT LINE BETWEEN THE CENTERS OF PULL BOXES, CABINETS, POLES, ETC., IN LINEAR FEET REGARDLESS OF THE LENGTH OR NUMBER OF CONDUITS INSTALLED. NO ADDITIONAL PAYMENT WILL BE MADE FOR MULTIPLE CONDUITS IN THE SAME BORE.

635-2-11:
USE FDOT APPROVED COMPOSITE PULL BOXES MEASURING 24"L x 13"W x 18"D MINIMUM WITH HEAVY DUTY NON-METALLIC COVERS. GROUNDING IS NOT REQUIRED FOR PULL BOXES. COVERS SHALL BE STAMPED "STREET LIGHTING" IN RAISED LETTERS. INCLUDES THE COST OF THE CONCRETE APRON PER FDOT STANDARD PLANS INDEX 715-001. ITEM ALSO INCLUDES THE COST OF MANATEE COUNTY APPROVED SECURITY BOLTS FOR THE COVERS. SECURITY BOLTS SHALL BE INSTALLED UPON FINAL ACCEPTANCE.

639-1-122:
POWER SERVICE ASSEMBLY INCLUDES ALL EQUIPMENT AND MATERIALS NECESSARY FOR A COMPLETE AND ACCEPTABLE INSTALLATION AS INDICATED IN THE FDOT STANDARD PLANS, SPECIFICATIONS, AND POWER COMPANY REQUIREMENTS.

715-1-12:
ITEM INCLUDES CONDUCTORS AS INDICATED IN THE PLANS AND THE FDOT STANDARD PLANS. PAYMENT IS BASED ON THE LINEAR FEET OF A SINGLE CONDUCTOR.

715-61-352:
ITEM INCLUDES A STANDARD ALUMINUM LIGHT POLE, BRACKET ARM, LUMINAIRE WITH LAMP, ANCHOR BOLTS WITH WASHERS AND LOCK NUTS, VIBRATION DAMPENING DEVICE, FRANGIBLE BREAKAWAY TRANSFORMER BASE AND FOUNDATION PER FDOT STANDARD PLANS INDEX 715-002. COST OF BREAK-AWAY WATERTIGHT, IN-LINE FUSE HOLDERS, STRAIN RELIEF, AND SURGE ARRESTOR SHALL BE PAID UNDER ITEM 715-500-1. ITEM ALSO INCLUDES EXTERNAL HOUSE SIDE, AND 6-INCH TALL LIGHT TRESPASS SHIELD ACCESSORIES.

LUMINAIRES INCLUDED UNDER THIS ITEM SHALL BE GE EVOLVE LED WITH 4000K COLOR AND EITHER TYPE II, III, OR IV DISTRIBUTION. SEE LEGEND AND POLE DATA SHEET FOR WATTAGES, PHOTOMETRIC CURVES, AND ADDITIONAL DETAILS.

ITEM ALSO INCLUDES THE MAINTENANCE SLAB AND PULL BOX AS SPECIFIED IN FDOT STANDARD PLANS INDEX 715-001. THE ORIENTATION OF THE SLAB MAY BE ADJUSTED BY THE CONTRACTOR WITH APPROVAL OF THE ENGINEER. IF THE SLAB CONFLICTS WITH THE PROPOSED SIDEWALK OR RIGHT-OF-WAY LINE, THE SLAB SHALL BE MODIFIED BY ENDING THE SLAB ADJACENT TO THE EDGE OF SIDEWALK OR AT THE RIGHT-OF-WAY LINE. THERE SHOULD BE NO GAP BETWEEN THE SLAB AND THE EDGE OF SIDEWALK. SLAB ELEVATION SHALL MATCH THE BACK OF SIDEWALK ELEVATION.

715-7-11:
THE UNDERGROUND ELECTRICAL POWER SERVICE SHALL BE IN ACCORDANCE WITH THE FDOT STANDARD PLANS AND SPECIFICATIONS TO FURNISH AND INSTALL THE LIGHTING LOAD CENTER. MATERIALS INCLUDE, BUT ARE NOT LIMITED TO: FUSED CONTROL POWER TRANSFORMERS, CABINET, ADDITIONAL ENCLOSURES, PANEL BOARDS, MAIN BREAKER, BRANCH CIRCUIT BREAKERS, FUSES, LIGHTNING ARRESTOR, PHOTO-ELECTRIC ASSEMBLY, CONTACTOR, H.O.A. SWITCH, AND ALL MISCELLANEOUS HARDWARE REQUIRED FOR A COMPLETE INSTALLATION.

THE LOAD CENTER SHALL BE THREE WIRE, SINGLE PHASE, 240/480V POWER SERVICE ASSEMBLY.

715-500-1:
INCLUDES COST OF BREAKAWAY WATERTIGHT IN-LINE FUSE HOLDERS, STRAIN RELIEF, AND SURGE ARRESTOR AS INDICATED IN FDOT STANDARD PLANS INDEX 715-001.

Stantec
Stantec Consulting Services Inc.
6920 Professional Parkway East
Sarasota FL 34240-8414
Tel (941) 907-6900
www.stantec.com
The Contractor shall verify and be responsible for all dimensions. DO NOT scale the drawing - any errors or omissions shall be reported to Stantec without delay. Copyright reserved. The information contained in this drawing is the property of Stantec and shall not be reproduced or used for any purpose other than that authorized by Stantec is forbidden.

Consultant

No.	Revision	By	Appd	YYYY.MM.DD

No.	Issued	By	Appd	YYYY.MM.DD

Permit/Seal

PRELIMINARY NOT FOR CONSTRUCTION

Client/Project
MANATEE COUNTY PUBLIC WORKS DEPARTMENT
MOCCASIN WALLOW ROAD SEGMENT 3

Project No.: 215617222
File Name: 215617222-02C-TB01

Scale:

Drawn	Dsgn.	Chkd.	02/2022 YYYY.MM.DD

Title
PAY ITEM NOTES (LIGHTING)

Revision: Sheet: 100 of 148

Drawing No.
100

V:\215\active\215617222\civil\drawing\01c_cover\model\Lillie\215617222-02c-tb01.dwg
Layout: 02/2/2023 12:10:03 PM ACONDEE PLOTTED — MCCHECK1
ORIGINAL SHEET - ARCH D

POLE DATA

POLE NO.	CIRCUIT	STATION	DIST. OR ARM	LUMINAIRE WATTAGE	MOUNTING HEIGHT	OFFSET	PAY ITEM
500	C-2	11+47.95	15'	82	40'	76.12' RT	715-61-352
501	C-1	11+51.97	15'	82	40'	84.00' LT	715-61-352
502	C-2	12+78.24	15'	82	40'	72.05' RT	715-61-352
503	C-1	12+05.77	15'	82	40'	66.87' LT	715-61-352
504	C-2	14+23.24	15'	82	40'	68.07' RT	715-61-352
505	C-1	13+51.23	15'	82	40'	69.67' LT	715-61-352
506	C-2	15+68.26	15'	82	40'	58.61' RT	715-61-352
507	C-1	14+57.82	15'	82	40'	75.63' LT	715-61-352
508	C-2	17+13.26	15'	82	40'	49.91' RT	715-61-352
509	C-1	16+25.91	15'	82	40'	87.66' LT	715-61-352
510	C-2	18+58.26	15'	82	40'	47.15' RT	715-61-352
511	C-1	17+85.70	15'	82	40'	94.25' LT	715-61-352
512	C-2	20+02.63	15'	82	40'	54.15' RT	715-61-352
513	C-1	19+30.76	15'	82	40'	87.85' LT	715-61-352
514	C-2	21+09.68	15'	82	40'	56.28' RT	715-61-352
515	C-1	20+75.76	15'	82	40'	87.85' LT	715-61-352
516	C-2	22+03.82	15'	82	40'	54.15' RT	715-61-352
517	C-1	22+20.76	15'	82	40'	87.85' LT	715-61-352
518	C-2	22+93.24	15'	82	40'	47.15' RT	715-61-352
519	C-1	23+65.75	15'	111	40'	88.92' LT	715-61-352
520	C-2	24+38.24	15'	82	40'	47.16' RT	715-61-352
521	C-1	25+31.36	15'	111	40'	94.84' LT	715-61-352
522	C-2	25+83.24	15'	149	40'	47.16' RT	715-61-352
523	C-1	26+55.20	15'	82	40'	94.84' LT	715-61-352
524	C-2	27+52.00	15'	149	40'	54.16' RT	715-61-352
525	C-1	27+59.48	15'	82	40'	87.84' LT	715-61-352
526	C-2	29+46.95	15'	177	40'	80.41' RT	715-61-352
527	C-1	28+42.50	15'	177	40'	137.28' LT	715-61-352
528	C-2	30+54.70	15'	58	40'	47.17' RT	715-61-352
529	C-1	30+70.26	15'	111	40'	94.83' LT	715-61-352
530	C-2	31+63.27	15'	82	40'	47.17' RT	715-61-352
531	C-1	32+35.33	15'	111	40'	94.83' LT	715-61-352
532	C-2	33+08.27	15'	82	40'	47.18' RT	715-61-352
533	C-1	33+80.41	15'	82	40'	84.82' LT	715-61-352
534	C-2	34+53.27	15'	82	40'	47.18' RT	715-61-352
535	C-1	35+25.77	15'	82	40'	94.82' LT	715-61-352
536	C-2	35+98.27	15'	82	40'	47.18' RT	715-61-352
537	C-1	36+70.77	15'	82	40'	94.82' LT	715-61-352
538	C-2	37+43.27	15'	82	40'	47.18' RT	715-61-352
539	C-1	38+15.78	15'	82	40'	87.81' LT	715-61-352
540	C-2	38+88.27	15'	111	40'	47.19' RT	715-61-352
541	C-1	39+60.78	15'	82	40'	87.81' LT	715-61-352
542	C-2	40+33.21	15'	111	40'	47.19' RT	715-61-352
543	C-1	41+05.78	15'	82	40'	87.81' LT	715-61-352
544	C-2	41+78.27	15'	111	40'	54.19' RT	715-61-352
545	C-1	42+51.81	15'	111	40'	90.72' LT	715-61-352
546	C-2	43+12.62	15'	111	40'	60.81' RT	715-61-352
547	C-1	44+25.32	15'	111	40'	94.80' LT	715-61-352
548	C-2	44+68.27	15'	111	40'	47.20' RT	715-61-352
549	C-1	45+14.33	15'	111	40'	94.80' LT	715-61-352

CONVENTIONAL LIGHTING DESIGN CRITERIA

Average Horizontal Fc	1.0 Foot Candles
Uniformity Ratio Avg./Min.	4:1 Or Less
Max./Min.	10:1 Or Less
Veiling Luminance Ratio	0.3:1 Or Less
Wind Speed	140 mph

SIGNALIZED INTERSECTION LIGHTING DESIGN CRITERIA

Average Horizontal Fc	3.0 Foot Candles (1.5 fc Min.)
Uniformity Ratio Avg./Min.	4:1 Or Less
Max./Min.	10:1 Or Less
Average Vertical Fc	1.5 Foot Candles (1.2 fc Min.)
Wind Speed	140 mph

LEGEND

SYMBOLS	DESCRIPTION
	82W LED luminaire with single 15' arm. GE Evolve ERLH designed for Type II (Wide) distribution and wired for 480 volt operation. Pole mounting height 40 ft. Use curve ERLH_10B340 or equal. Symbol includes concrete slab and pull box.
	111W LED luminaire with single 15' arm. GE Evolve ERLH designed for Type II (Wide) distribution and wired for 480 volt operation. Pole mounting height 40 ft. Use curve ERLH_13B340 or equal. Symbol includes concrete slab and pull box.
	149W LED luminaire with single 15' arm. GE Evolve ERLH designed for Type II (Wide) distribution and wired for 480 volt operation. Pole mounting height 40 ft. Use curve ERLH_16B340 or equal. Symbol includes concrete slab and pull box.
	58W LED luminaire with single 15' arm. GE Evolve ERL1 designed for Type III (Medium) distribution and wired for 480 volt operation. Pole mounting height 40 ft. Use curve ERL1_07B340 or equal. Symbol includes concrete slab and pull box.
	177W LED luminaire with single 15' arm. GE Evolve ERL2 designed for Type II (Wide) distribution and wired for 480 volt operation. Pole mounting height 40 ft. Use curve ERL2_21B340-347-480V or equal. Symbol includes concrete slab and pull box.
	263W LED luminaire with single 10' arm. GE Evolve EALP designed for Type IV (Very Short) distribution and wired for 120 volt operation. Pole mounting height 40 ft. on mast arm uprights. Use curve EALP03_L4AF740 or equal. Note: These luminaires are to be powered from the traffic signal electrical service disconnect, and have been quantified in the Signalization Plans.
	263W LED luminaire with single 10' arm. GE Evolve EALP designed for Type IV (Short) distribution and wired for 120 volt operation. Pole mounting height 40 ft. on mast arm uprights. Use curve EALP03_L4AH740 or equal. Note: These luminaires are to be powered from the traffic signal electrical service disconnect, and have been quantified in the Signalization Plans.
	Existing single arm pole to remain.
	Indicates conflict pole is required.
	Indicates spread footing is required.
	Schedule 40 PVC conduit with THW or THWN conductors inside (conduit and conductor size as shown on plan sheets). Run one (1) copper bond conductor (TW green insulation) inside conduit with other conductors.
	Schedule 40 PVC conduit directional bored under pavement with THW or THWN conductors inside (conduit and conductor size as shown on plan sheets). Run one (1) copper bond conductor (TW green insulation) inside conduit with other conductors.
	Pull box. For specifications see Section 635 of the FDOT Standard Specifications For Road And Bridge Construction.
	Service point. For requirements see Standard Plans Index No. 639-001.

Stantec
Stantec Consulting Services Inc.
6920 Professional Parkway East
Sarasota FL 34240-8414
Tel: (941) 907-2626
www.stantec.com
The Contractor shall verify and be responsible for all dimensions. DO NOT scale the drawing - any errors or omissions shall be reported to Stantec without delay. The Copyright on these drawings is owned by Stantec and must not be used in whole or part for any purpose other than that authorized by Stantec is forbidden.

Consultant

No.	By	Appd	YYYY.MM.DD	Revision

No.	By	Appd	YYYY.MM.DD	Issued

Permit/Seal

PRELIMINARY NOT FOR CONSTRUCTION

Client/Project
MANATEE COUNTY PUBLIC WORKS DEPARTMENT
MOCCASIN WALLOW ROAD SEGMENT 3

Project No.: 215617222
File Name: 215617222-02C-TB01

Scale:

Drawn	Dsgn.	Chkd.	02/2022 YYYY.MM.DD

Title
POLE DATA & LEGEND (LIGHTING)

Revision: Sheet: 101 of 148

Drawing No.
101

V:\215617222\civil\drawing\01c_cam\model_files\215617222-02c-tb01.dwg
LAYER: 12/2/2022 12:10:09 PM JACOMER1 PLOTTED: --- MODSHEET
ORIGINAL SHEET - ARCH D

POLE DATA

POLE NO.	CIRCUIT	STATION	DIST. OR ARM	LUMINAIRE WATTAGE	MOUNTING HEIGHT	OFFSET	PAY ITEM
550	C-2	46+13.27	15'	82	40'	47.20' RT	715-61-352
551	C-1	46+28.25	15'	82	40'	94.80' LT	715-61-352
552	C-2	47+58.30	15'	82	40'	47.21' RT	715-61-352
553	C-1	47+33.76	15'	82	40'	94.80' LT	715-61-352
554	C-2	49+03.30	15'	82	40'	47.21' RT	715-61-352
555	C-1	48+52.43	15'	82	40'	94.79' LT	715-61-352
556	C-2	50+48.56	15'	111	40'	47.21' RT	715-61-352
557	C-1	49+75.71	15'	82	40'	95.11' LT	715-61-352
558	C-2	51+83.43	15'	149	40'	47.21' RT	715-61-352
559	C-1	51+20.74	15'	82	40'	91.32' LT	715-61-352
560	C-2	53+27.86	15'	149	40'	54.22' RT	715-61-352
561	C-1	52+65.69	15'	82	40'	96.95' LT	715-61-352
562	C-2	54+73.49	15'	149	40'	54.22' RT	715-61-352
563	C-1	54+10.67	15'	149	40'	98.78' LT	715-61-352
564	C-2	54+73.49	15'	149	40'	54.22' RT	715-61-352
565	C-1	55+55.72	15'	149	40'	94.48' LT	715-61-352
566	C-4	58+23.75	15'	177	40'	124.11' RT	715-61-352
567	C-1	56+94.05	15'	177	40'	162.83' LT	715-61-352
568	C-4	59+01.02	15'	58	40'	49.22' RT	715-61-352
569	C-3	58+83.78	15'	82	40'	96.78' LT	715-61-352
570	C-4	60+46.02	15'	82	40'	49.22' RT	715-61-352
571	C-3	59+73.47	15'	111	40'	96.78' LT	715-61-352
572	C-4	61+91.03	15'	82	40'	49.21' RT	715-61-352
573	C-3	61+18.42	15'	111	40'	96.78' LT	715-61-352
574	C-4	63+36.02	15'	82	40'	49.21' RT	715-61-352
575	C-3	62+63.42	15'	111	40'	96.79' LT	715-61-352
576	C-4	64+81.01	15'	82	40'	47.54' RT	715-61-352
577	C-3	64+08.43	15'	111	40'	95.46' LT	715-61-352
578	C-4	66+26.01	15'	82	40'	47.20' RT	715-61-352
579	C-3	65+53.44	15'	82	40'	94.79' LT	715-61-352
580	C-4	67+71.01	15'	111	40'	64.20' RT	715-61-352
581	C-3	66+98.44	15'	82	40'	94.80' LT	715-61-352
582	C-4	71+12.96	15'	111	40'	47.19' RT	715-61-352
583	C-3	68+24.56	15'	111	40'	94.80' LT	715-61-352
584	C-4	72+06.01	15'	82	40'	47.19' RT	715-61-352
585	C-3	71+51.07	15'	82	40'	94.81' LT	715-61-352
586	C-4	73+51.01	15'	82	40'	47.19' RT	715-61-352
587	C-3	72+78.44	15'	82	40'	94.81' LT	715-61-352
588	C-4	74+96.01	15'	111	40'	47.18' RT	715-61-352
589	C-3	74+23.44	15'	82	40'	94.81' LT	715-61-352
590	C-4	76+41.01	15'	111	40'	47.19' RT	715-61-352
591	C-3	75+61.30	15'	111	40'	94.82' LT	715-61-352
592	C-4	77+86.01	15'	111	40'	47.18' RT	715-61-352
593	C-3	77+13.50	15'	111	40'	94.82' LT	715-61-352
594	C-4	79+18.08	15'	111	40'	47.17' RT	715-61-352
595	C-3	78+58.44	15'	82	40'	94.83' LT	715-61-352
596	C-4	80+75.96	15'	111	40'	47.17' RT	715-61-352
597	C-3	80+03.46	15'	111	40'	94.83' LT	715-61-352

POLE NO.	CIRCUIT	STATION	DIST. OR ARM	LUMINAIRE WATTAGE	MOUNTING HEIGHT	OFFSET	PAY ITEM
598	C-4	82+21.02	15'	111	40'	54.17' RT	715-61-352
599	C-3	80+69.70	15'	111	40'	94.83' LT	715-61-352
600	C-4	83+10.55	15'	58	40'	54.16' RT	715-61-352
601	C-3	82+25.67	15'	111	40'	102.48' LT	715-61-352
602	C-4	84+14.82	15'	58	40'	54.16' RT	715-61-352
603	C-3	82+93.50	15'	111	40'	94.84' LT	715-61-352
604	C-4	85+10.96	15'	111	40'	47.16' RT	715-61-352
605	C-3	84+38.53	15'	82	40'	83.84' LT	715-61-352
606		~ NOT USED ~				~ NOT USED ~	
607	C-3	85+83.53	15'	82	40'	83.84' LT	715-61-352
608		~ NOT USED ~				~ NOT USED ~	
609	C-3	87+28.53	15'	82	40'	83.85' LT	715-61-352

Stantec

Stantec Consulting Services Inc.
6920 Professional Parkway East
Sarasota FL 34240-8414
Tel (941) 907-3900
www.stantec.com

The Contractor shall verify and be responsible for all dimensions. DO NOT scale the drawing - any errors or omissions shall be reported to Stantec without delay. The Copyrights to all designs and drawings are the property of Stantec. Reproduction or use for any purpose other than that authorized by Stantec is forbidden.

Consultant

No.	Revision	By	Appd	YYYY.MM.DD

No.	Issued	By	Appd	YYYY.MM.DD

Permit/Seal

PRELIMINARY NOT FOR CONSTRUCTION

Client/Project
MANATEE COUNTY PUBLIC WORKS DEPARTMENT

MOCCASIN WALLOW ROAD SEGMENT 3

Project No.: 215617222

File Name: 215617222-02C-TB01

Scale:

Drawn	Dsgn.	Chkd.	02/2022 YYYY.MM.DD


Title
POLE DATA
(LIGHTING)

Revision: Sheet: 102 of 148

Drawing No.
102

\\?\215617222-civil\drawing\01-C_cont\mxd\[Sec215617222-02c-tb01.mxd]Sec215617222-02c-tb01 LAYER: 3/23/2023 12:18:00 PM MCDANIEL PLOTTED — MCDANIEL

ORIGINAL SHEET - ARCH D

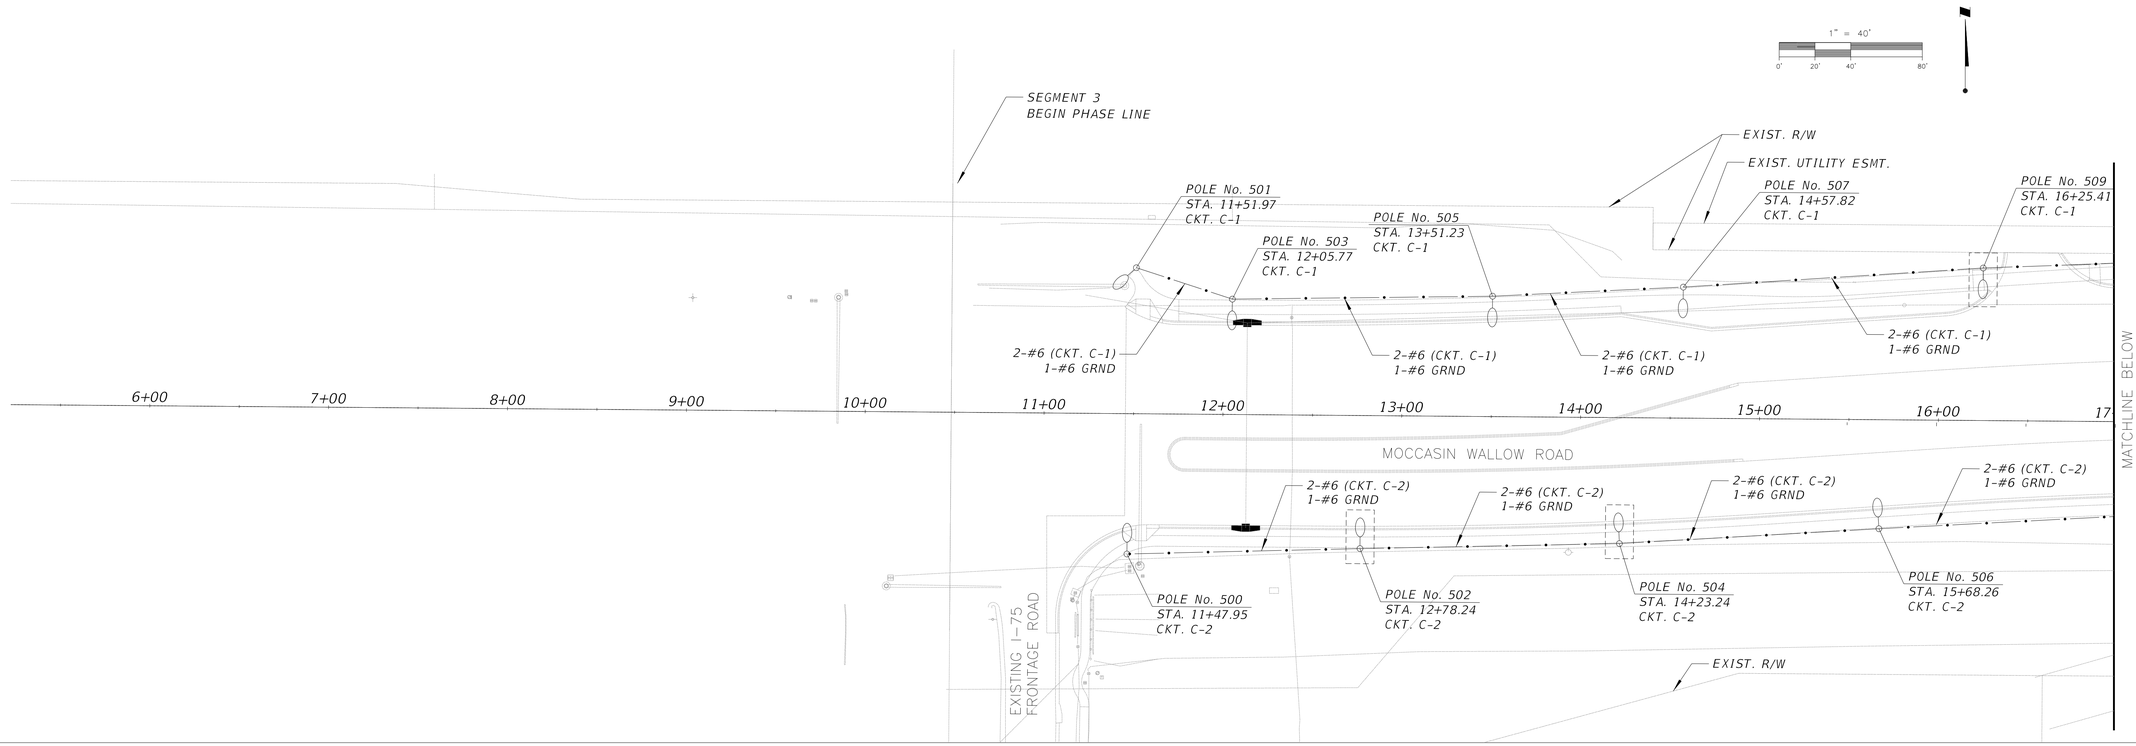

Stantec

Stantec Consulting Services Inc.
6920 Professional Parkway East
Sarasota FL 34240-8414
Tel: (941) 907-3065
www.stantec.com

The Contractor shall verify and be responsible for all dimensions. DO NOT scale the drawing - any errors or omissions shall be reported to Stantec without delay. The reproduction, use and publication of this drawing in whole or in part, without written permission of Stantec is prohibited. Any unauthorized reproduction or use for any purpose other than that authorized by Stantec is forbidden.

Consultant

No.	Revision	By	Appd	YYYY.MM.DD

Issued

Permit/Seal

PRELIMINARY NOT FOR CONSTRUCTION

Client/Project
MANATEE COUNTY PUBLIC WORKS DEPARTMENT

MOCCASIN WALLOW ROAD SEGMENT 3

Project No.: 215617222

File Name: 215617222-02C-TB01

Scale:

Drawn	Dsgn.	Chkd.	02/2022 YYYY.MM.DD


Title
LIGHTING PLAN


Revision: Sheet: 103 of 148

Drawing No.
103

x:\215\tb\active\215617222\civil\drawings\01c_cons\mod4_tb\sn3\215617222-02c-tb01.\model
SAVED: 3/22/2022 12:18:00 PM MACDANIEL PLOTTED: --- MACDANIEL

ORIGINAL SHEET - ARCH D

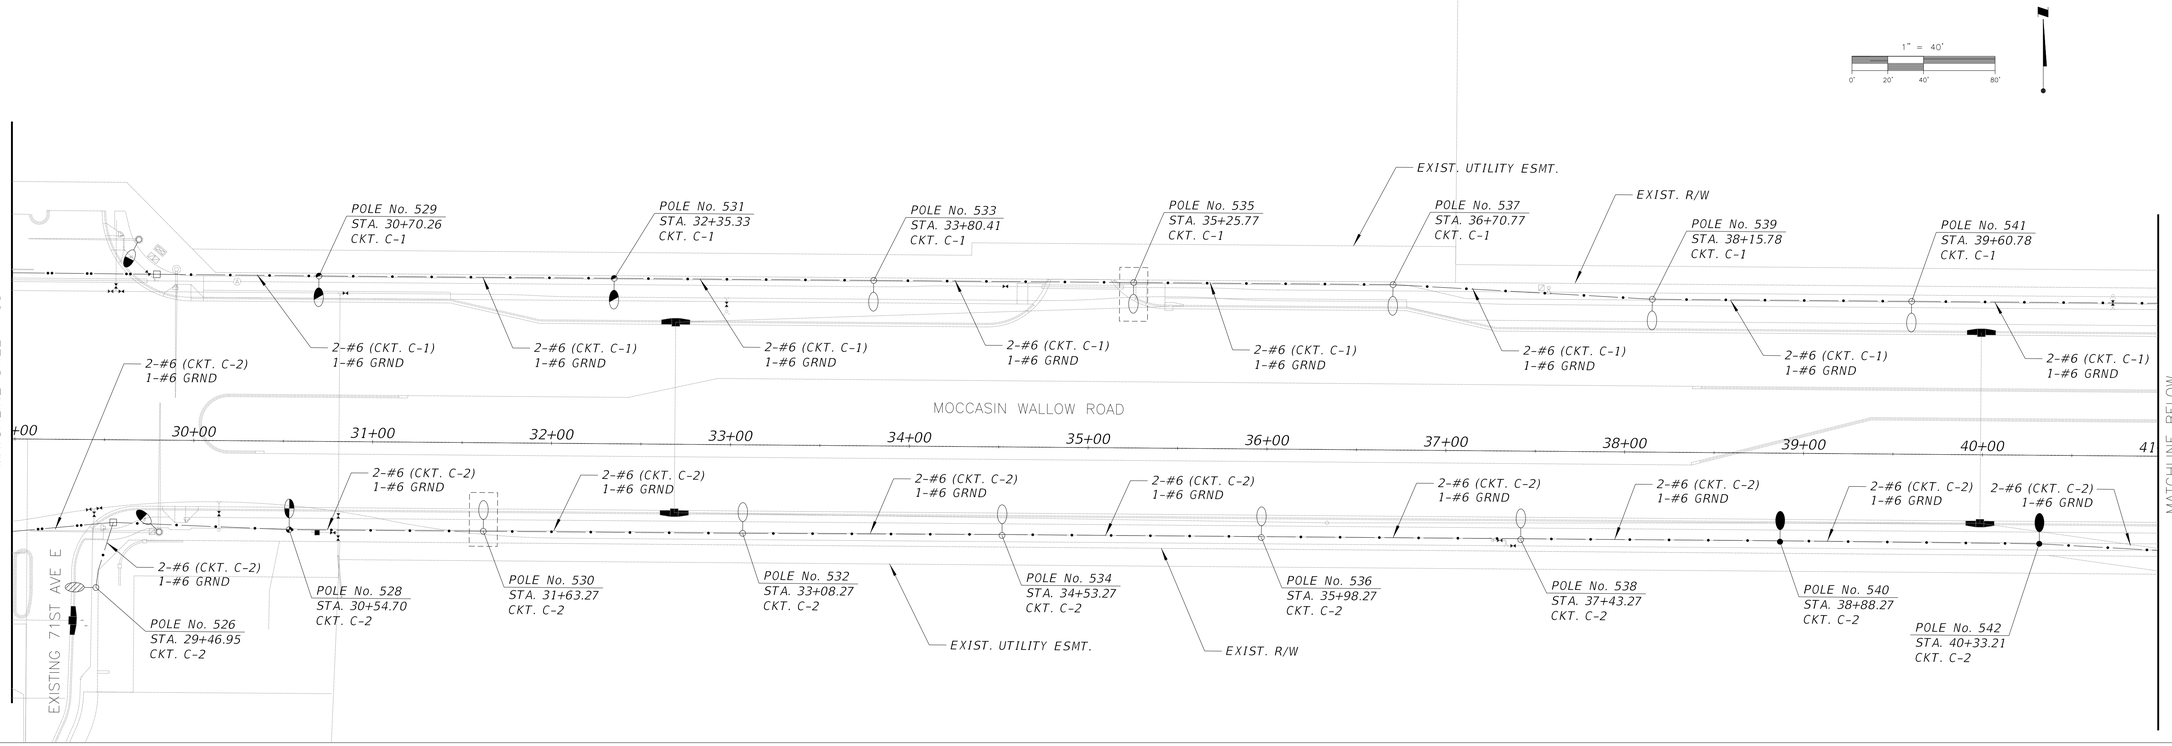

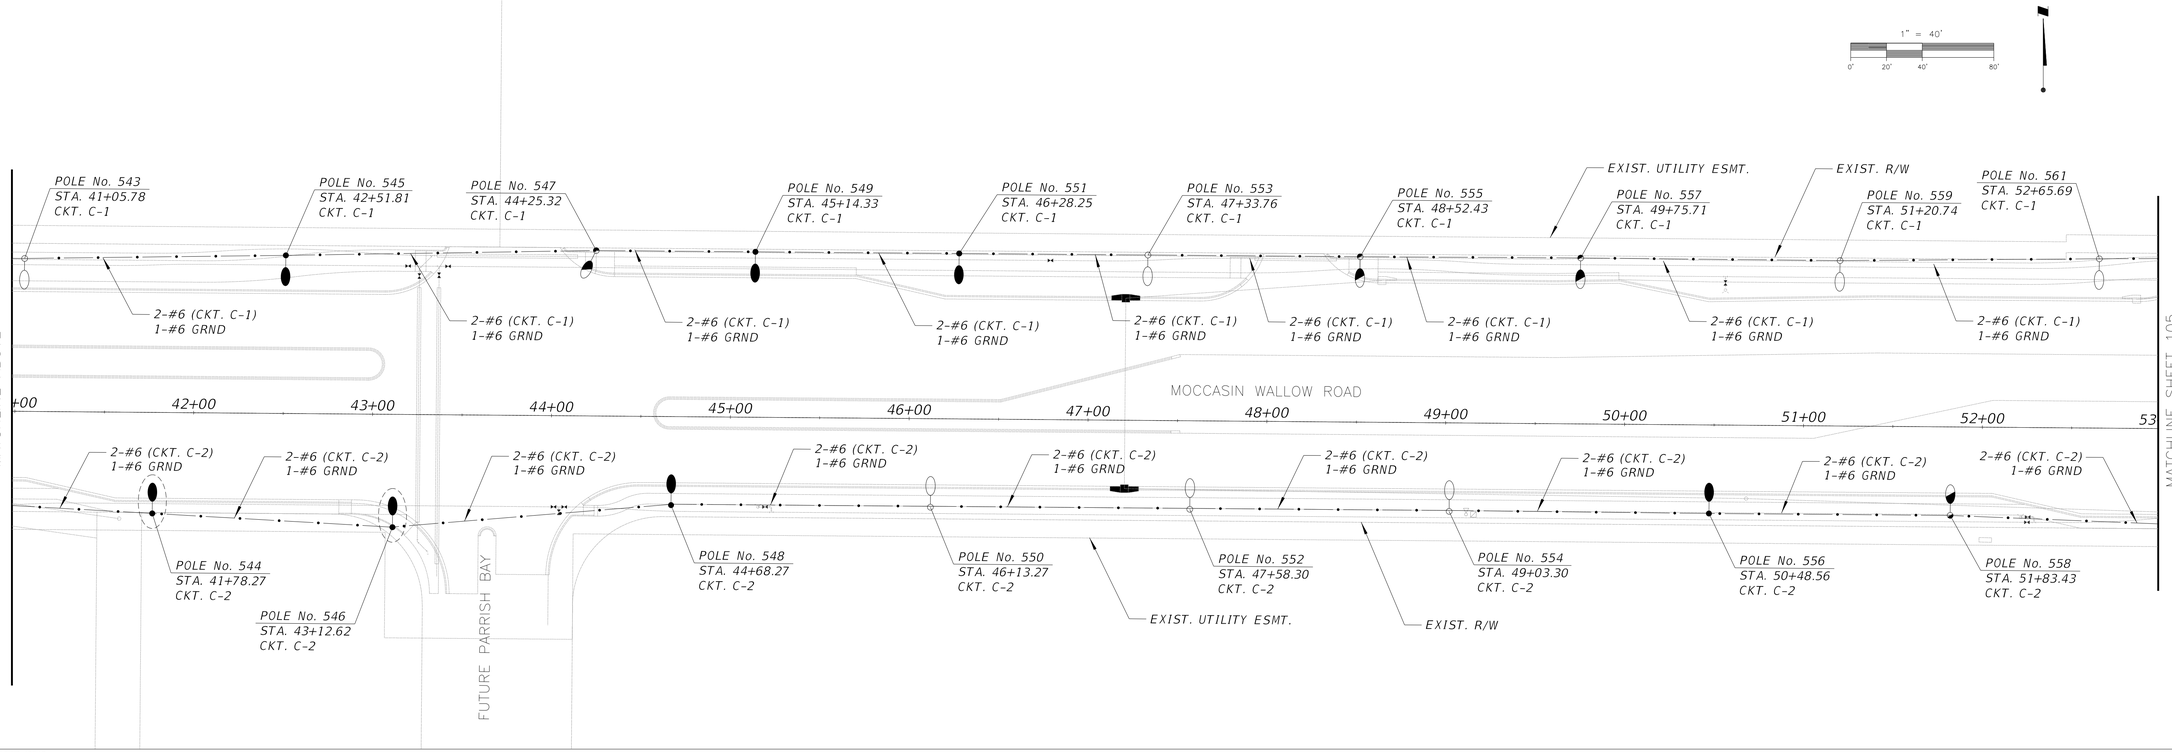

Stantec

Stantec Consulting Services Inc.
6920 Professional Parkway East
Sarasota FL 34240-8414
Tel (941) 907-3900
www.stantec.com

The Contractor shall verify and be responsible for all dimensions. DO NOT scale the drawing - any errors or omissions shall be reported to Stantec without delay. The Copyright and intellectual property rights in this drawing are and shall remain the property of Stantec and must not be used in any other way for any purpose other than that authorized by Stantec is forbidden.

Consultant

No.	By	Appd	YYYY.MM.DD	Revision

No.	By	Appd	YYYY.MM.DD	Issued

Permit/Seal

PRELIMINARY NOT FOR CONSTRUCTION

Client/Project
MANATEE COUNTY PUBLIC WORKS DEPARTMENT

MOCCASIN WALLOW ROAD SEGMENT 3

Project No.: 215617222

File Name: 215617222-02C-TB01

Scale:

Drawn	Dsgn.	Chkd.	02/2022 YYYY.MM.DD

Title
LIGHTING PLAN


Revision: Sheet: 104 of 148


Drawing No.
104

x:\215\sarbcfiles\215617222\Civil\drawings\01c_cons\mcwall_tb\sn215617222-02c-tb01.dwg
SAVED: 3/22/2022 12:18:00 PM MCCONKEY PLOTTED: --- MCCONKEY

ORIGINAL SHEET - ARCH D

NOTES:
1. MAST ARM MOUNTED LUMINAIRES ARE TO BE POWERED FROM THE TRAFFIC SIGNAL'S ELECTRICAL SERVICE DISCONNECT WITH #10 AWG CONDUCTORS. LIGHTING CONDUCTORS ARE TO UTILIZE SEPARATE CONDUIT AND PULL BOXES FROM TRAFFIC SIGNAL WIRING. DO NOT RUN LIGHTING CONDUCTORS THROUGH THE TRAFFIC SIGNAL CONTROLLER CABINET.
2. THE FOUR LUMINAIRES SHOWN AT THE SEA CHASE INTERSECTION ARE TO BE MOUNTED ON MAST ARM POLES WHICH WILL BE SHOWN ONCE THE SIGNALIZATION DESIGN HAS BEEN COMPLETED.

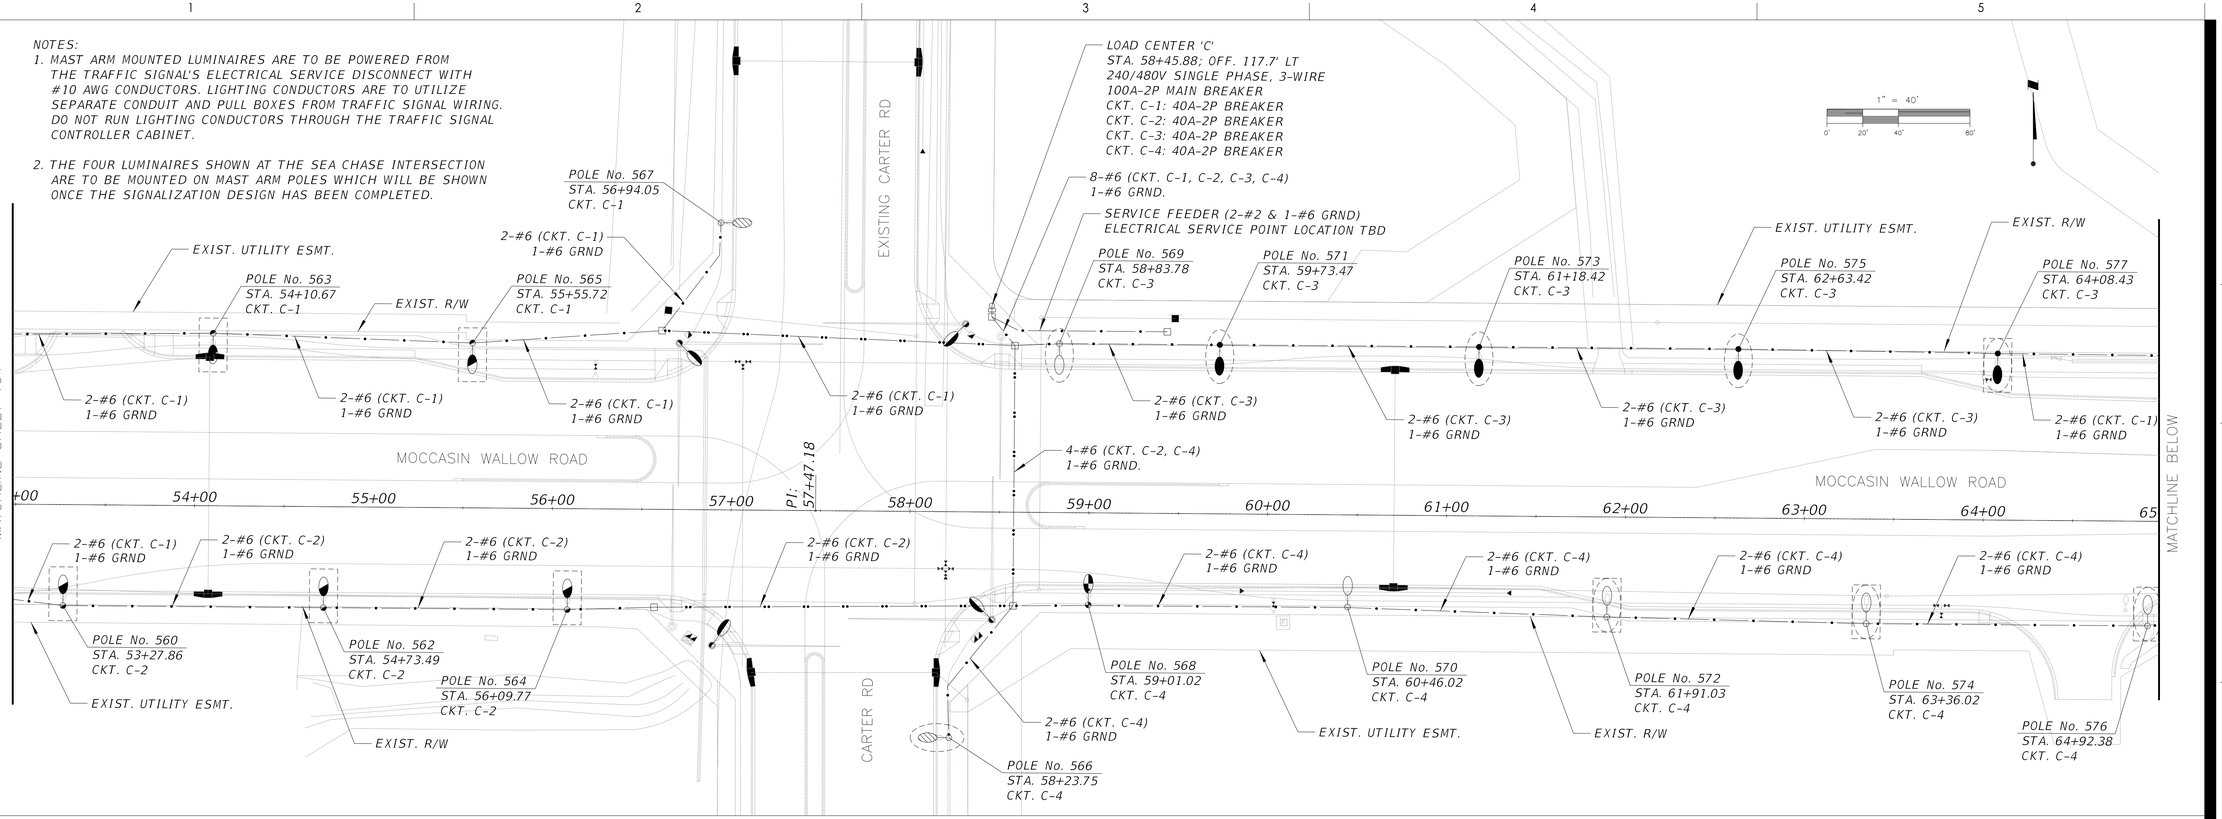

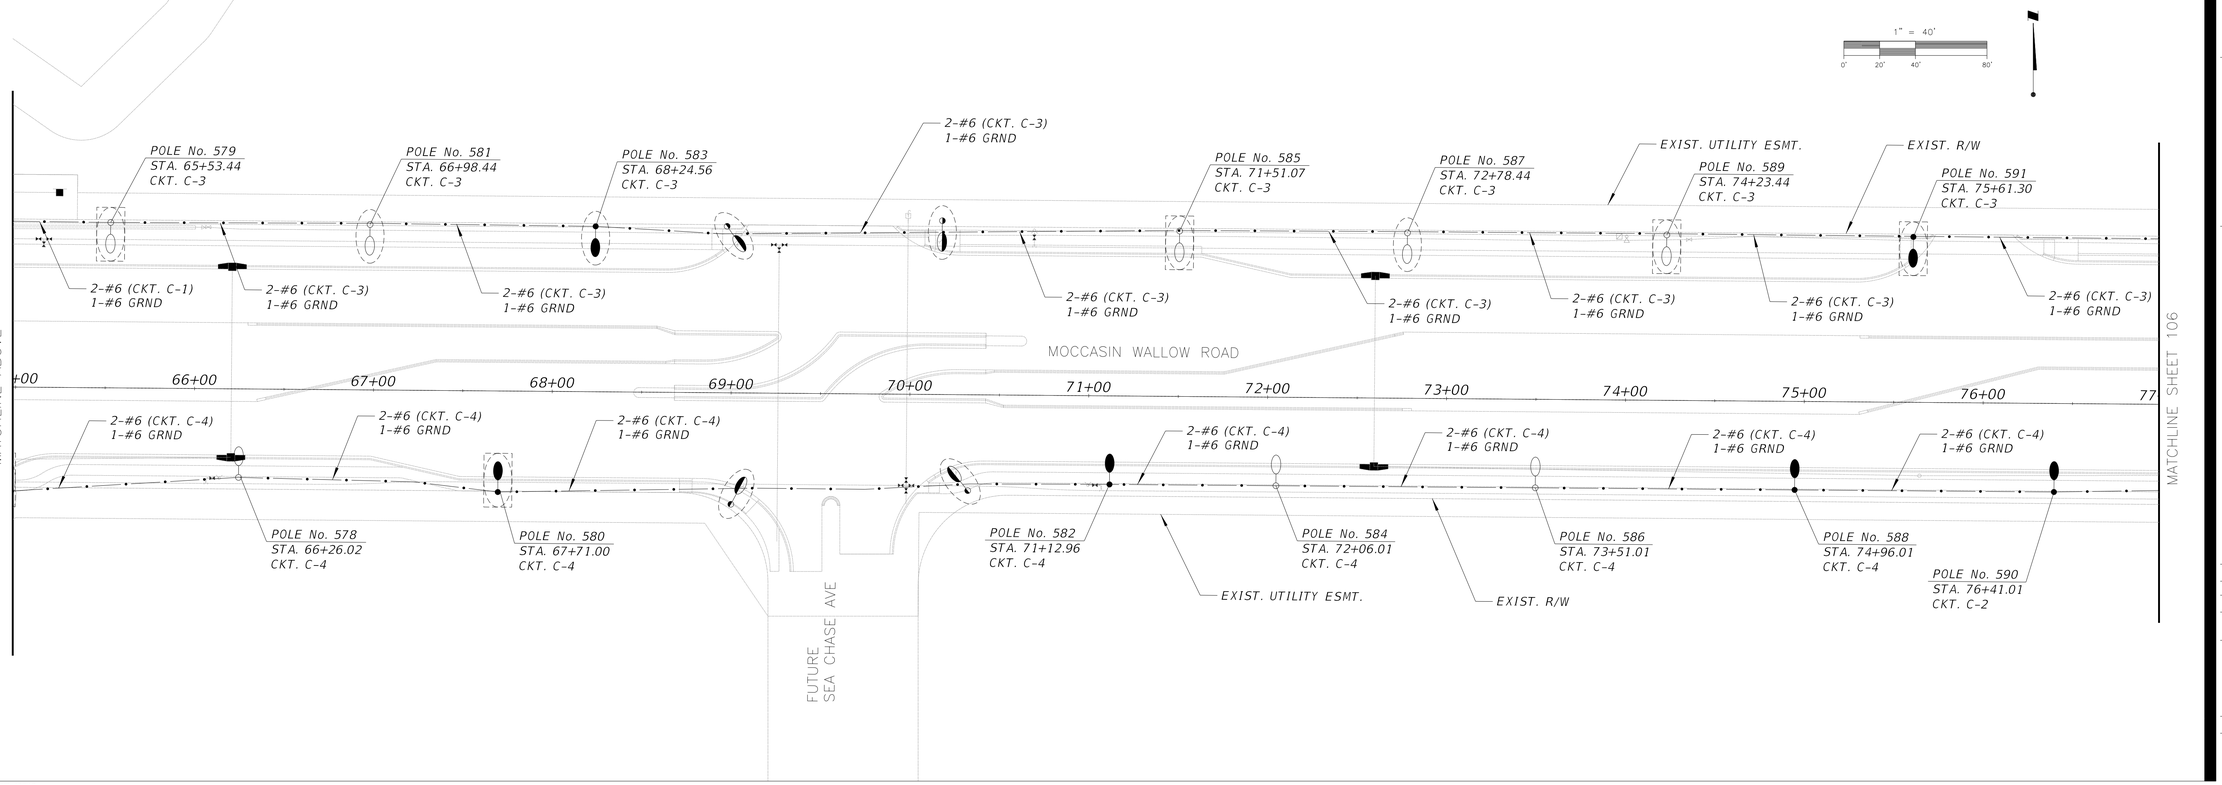

Stantec
Stantec Consulting Services Inc.
6920 Professional Parkway East
Sarasota FL 34240-8414
Tel: (941) 907-6900
www.stantec.com

The Contractor shall verify and be responsible for all dimensions. DO NOT scale the drawing - any errors or omissions shall be reported to Stantec without delay. The Copyright and intellectual property rights in this drawing are and shall remain the property of Stantec and must not be reproduced or used for any purpose other than that authorized by Stantec is forbidden.

Consultant

No.	By	Appd	YYYY.MM.DD	Revision

No.	By	Appd	YYYY.MM.DD	Issued

Permit/Seal

PRELIMINARY NOT FOR CONSTRUCTION

Client/Project
MANATEE COUNTY PUBLIC WORKS DEPARTMENT

MOCCASIN WALLOW ROAD SEGMENT 3

Project No.: 215617222
File Name: 215617222-02C-TB01
Scale:


Drawn	Dsgn.	Chkd.	02/2022 YYYY.MM.DD

Title
LIGHTING PLAN

Revision: Sheet: 105 of 148
Drawing No.
105

x:\215\sarchive\215617222\civil\drawings\01c_cons\mcivil4_t1\lm\215617222-02c-tb01.lmodel
SAVED: 3/22/2023 7:18:00 PM MACONNERT PLOTTED: --- MACONNERT

ORIGINAL SHEET - ARCH D

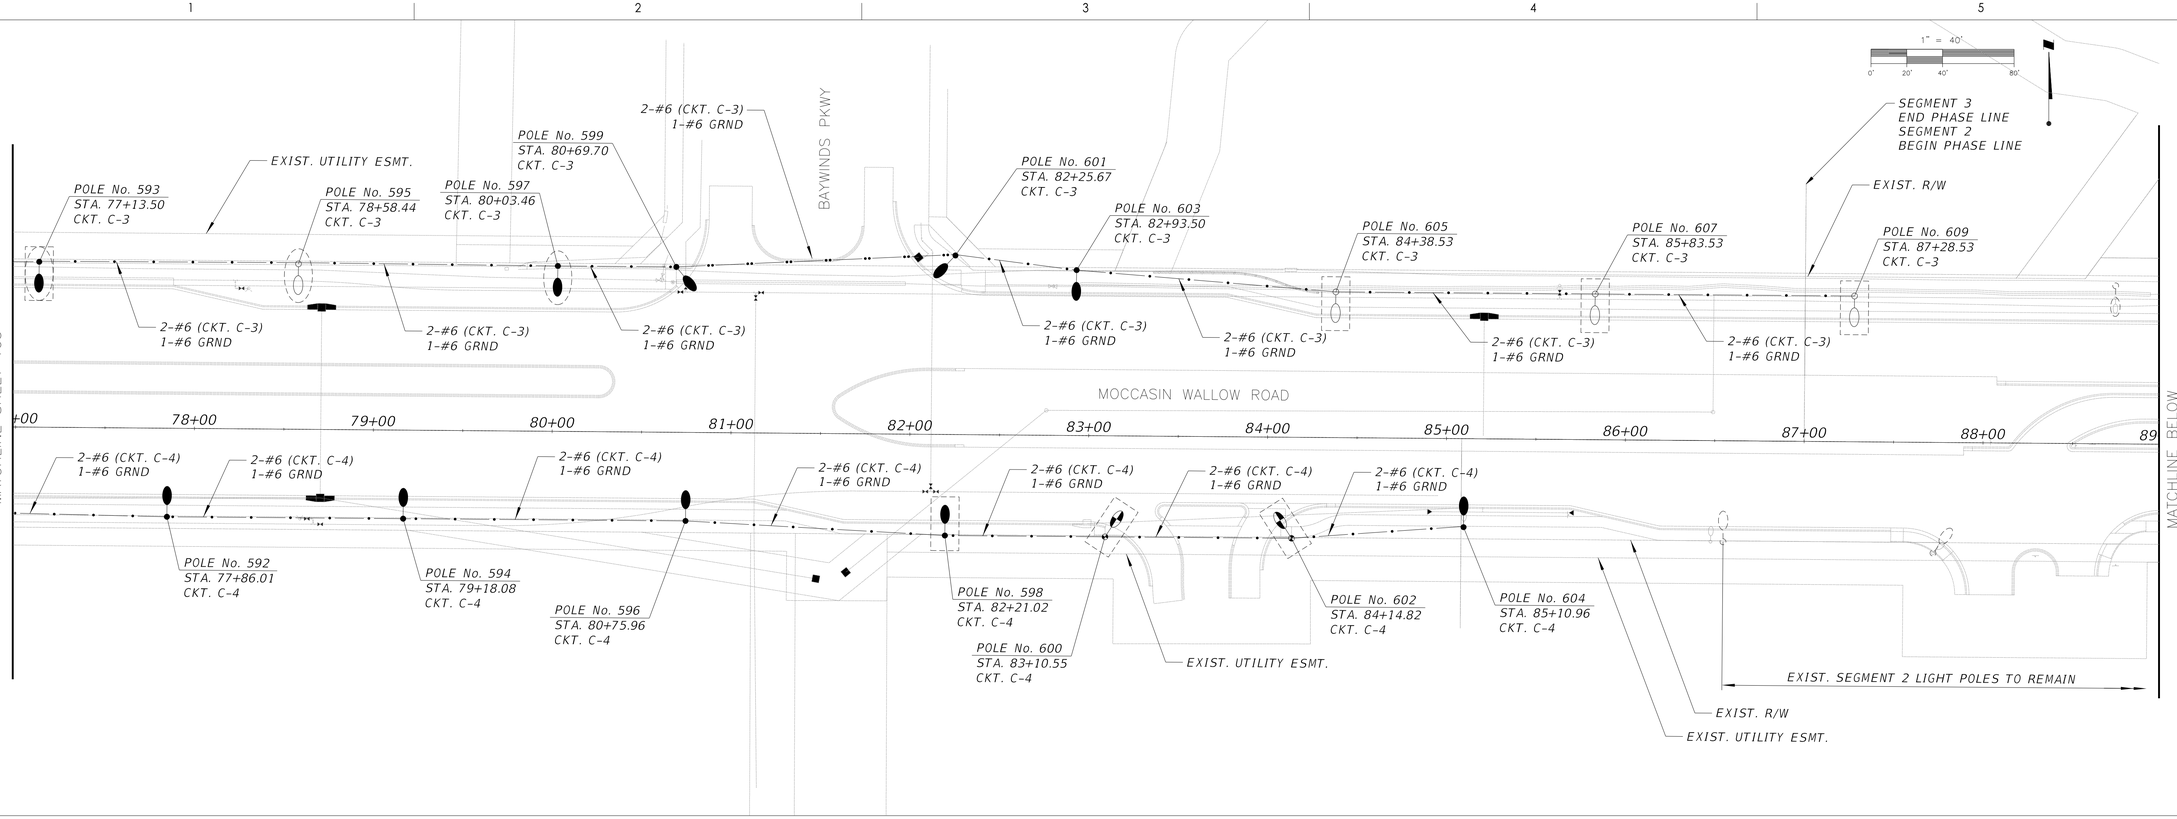

Stantec

Stantec Consulting Services Inc.
6920 Professional Parkway East
Sarasota FL 34240-8414
Tel: (941) 907-3900
www.stantec.com

The Contractor shall verify and be responsible for all dimensions. DO NOT scale the drawing - any errors or omissions shall be reported to Stantec without delay. Copyright reserved. The information contained in this drawing is the property of Stantec and shall not be reproduced or used for any purpose other than that authorized by Stantec is forbidden.

Consultant

No.	Revision	By	Appd	YYYY.MM.DD

No.	Issued	By	Appd	YYYY.MM.DD

Permit/Seal

PRELIMINARY NOT FOR CONSTRUCTION

Client/Project
MANATEE COUNTY PUBLIC WORKS DEPARTMENT

MOCCASIN WALLOW ROAD SEGMENT 3

Project No.: 215617222

File Name: 215617222-02C-TB01

Scale:

Drawn	Dsgn.	Chkd.	02/2022 YYYY.MM.DD

Title
LIGHTING PLAN

Revision: Sheet: 106 of 148

Drawing No.
106

x:\215\active\215617222\civil\drawing\01c_cons\mocwl4_tlfan\215617222-02c-tb01.dwg Model
SAVED: 2/22/2022 12:18:00 PM MACONKEIT PLOTTED: --- MACONKEIT

ORIGINAL SHEET - ARCH D

PANEL SCHEDULE C					
NEMA-4X SST: 1Ø,3W, 240/480V, (2P - 100A Main Ckt. Breaker)					
CKT.	SERVING	KVA	AMPS	C. BKR.	WIRE/ CONDUCT
C-1	LIGHTING	3.55	7.40	2P/40A	(2) - 6 AWG. (1) - 6 AWG.
C-2	LIGHTING	3.46	7.20	2P/40A	(2) - 4 AWG. (1) - 6 AWG.
C-3	LIGHTING	2.02	4.20	2P/40A	(2) - 6 AWG. (1) - 6 AWG.
C-4	LIGHTING	1.73	3.60	2P/40A	(2) - 6 AWG. (1) - 6 AWG.
C-5	SPACE				
C-6	SPACE				

DEMAND LOAD ANALYSIS
BASED ON 240V/480V,1Ø,3W

CONTINUOUS LOAD =	10.75 KVA
25% CONT. LOAD =	2.69 KVA
TOTAL =	13.44 KVA

TOTAL DEMAND LOAD:

$$AMP = \frac{KVA}{KV} = \frac{13.44\ KVA}{0.480\ KV} = 28\ AMPS$$

Stantec
Stantec Consulting Services Inc.
6920 Professional Parkway East
Sarasota FL 34240-8414
Tel: (941) 907-3060
www.stantec.com

The Contractor shall verify and be responsible for all dimensions. DO NOT scale the drawing - any errors or omissions shall be reported to Stantec without delay. The Copyrights to all designs and drawings are the property of Stantec. Reproduction or use for any purpose other than that authorized by Stantec is forbidden.

Consultant

No.	Revision	By	Appd	YYYY.MM.DD
1	Issued			

Permit/Seal

PRELIMINARY NOT FOR CONSTRUCTION

Client/Project
MANATEE COUNTY PUBLIC WORKS DEPARTMENT
MOCCASIN WALLOW ROAD SEGMENT 3

Project No.: 215617222
File Name: 215617222-02C-TB01

Scale:

Drawn	Dsgn.	Chkd.	02/2022 YYYY.MM.DD


Title
PANEL SCHEDULE (LIGHTING)

Revision: Sheet: 107 of 148


Drawing No.
107

x:\215\sc\active\215617222\civil\drawing\02c_const\model\tb\215617222-02c-tb01.vwsdel
SAVED: 2/3/2023 12:16:00 PM AUTHENT PLOTTED: — MCCONKEY

ORIGINAL SHEET - ARCH D

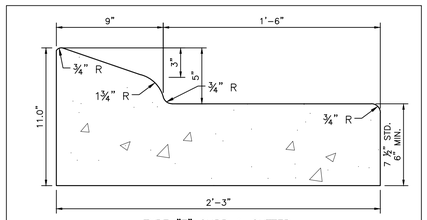

TYPE "E" CURB & GUTTER
REFER TO FDOT 520-001
FOR FULL DETAIL

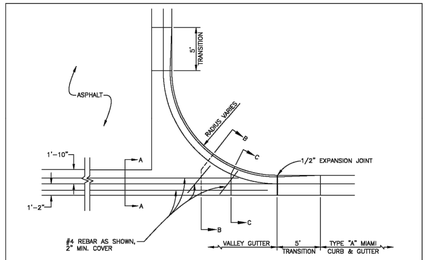


3' VALLEY CROSSING

NOTES:

A. CLASS 1 CONCRETE 3,000 PSI AT 28 DAYS.

MANATEE COUNTY PUBLIC WORKS DEPARTMENT				
REV.BY	DATE	4/26/22 DATE OF B.O.C.C. APPROVAL	VALLEY CROSSING	201.5

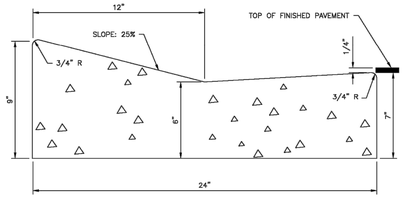


TYPE A
MIAMI CURB & GUTTER

NOTES:

A. CLASS 1 CONCRETE 3,000 PSI AT 28 DAYS.

B. CURB AND GUTTER SHALL MEET FDOT STANDARD SPECIFICATIONS AND FDOT STANDARD PLANS, INDEX 520-001, LATEST EDITION.

MANATEE COUNTY PUBLIC WORKS DEPARTMENT				
REV.BY	DATE	4/26/22 DATE OF B.O.C.C. APPROVAL	TYPE A MIAMI CURB & GUTTER	201.1

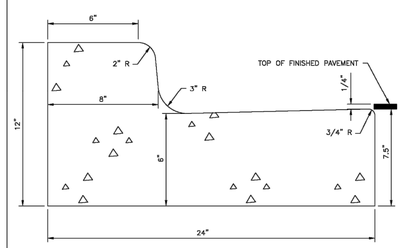


TYPE F
CURB & GUTTER

NOTES:

A. CLASS 1 CONCRETE 3,000 PSI AT 28 DAYS.

B. CURB AND GUTTER SHALL MEET FDOT STANDARD SPECIFICATIONS AND FDOT STANDARD PLANS, INDEX 520-001, LATEST EDITION.

MANATEE COUNTY PUBLIC WORKS DEPARTMENT				
REV.BY	DATE	4/26/22 DATE OF B.O.C.C. APPROVAL	TYPE F CURB & GUTTER	201.2

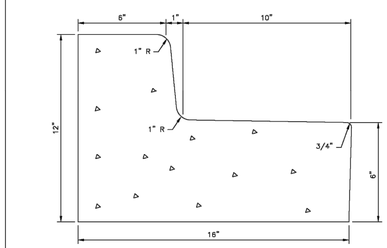

TYPE AB
MODIFIED CURB & GUTTER

NOTES:


A. CLASS 1 CONCRETE 3,000 PSI AT 28 DAYS.

B. CURB AND GUTTER SHALL MEET FDOT STANDARD SPECIFICATIONS AND FDOT STANDARD PLANS, INDEX 520-001, LATEST EDITION.

MANATEE COUNTY PUBLIC WORKS DEPARTMENT				
REV.BY	DATE	4/26/22 DATE OF B.O.C.C. APPROVAL	TYPE AB MODIFIED CURB & GUTTER	201.3

CURB NOTES:

1. CONCRETE SHALL HAVE A COMPRESSIVE STRENGTH OF 3,000 P.S.I. IN 28 DAYS UNLESS OTHERWISE NOTED.
2. WHEN USED ON THE HIGH SIDE OF THE ROADWAYS THE CROSS SLOPE OF THE GUTTER SHALL MATCH THE CROSS SLOPE OF THE ADJACENT PAVEMENT.
3. AN EXPANSION JOINT WILL BE PLACED AT THE END OF ALL RETURNS AT INTERVALS NOT TO EXCEED 50'. CONTRACTION JOINTS AT A MAXIMUM SPACING OF 10' SHALL BE SAW CUT AT DEPTH PER FDOT INDEX NO. 520-001
4. EXPANSION JOINTS SHALL BE CONSTRUCTED WITH 1/2" BITUMINOUS IMPREGNATED EXPANSION JOINT MATERIAL.
5. CURB AND GUTTER SHALL MEET THE SPECIFICATIONS ESTABLISHED BY FLORIDA D.O.T. STANDARD SPECIFICATIONS PER F.D.O.T. ROADWAY AND TRAFFIC DESIGN STANDARDS STANDARDS INDEX NO. 520-001, LATEST REVISION.

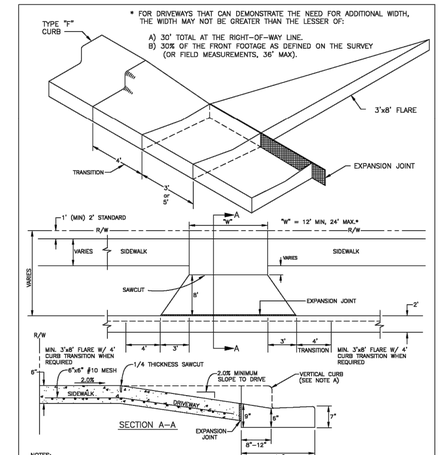

NOTES:

A. IF EXISTING CURB, REMOVE AND REPLACE WITH MIAMI CURB AND GUTTER. NO CHANGE WITH 3' VALLEY CROSSING.

B. IF EXISTING SIDEWALK, REMOVE AND REPLACE WITH 6" CONCRETE (3000 PSI AT 28 DAYS), WITH 6"x6" #10 MESH.


C. DRIVEWAY SHALL BE 6" CONCRETE (3000 PSI AT 28 DAYS) WITH 6"x6" #10 MESH.

D. EXPANSION JOINT SHALL BE 1/2" PREFORMED JOINT FILLER OR APPROVED ALTERNATE.

E. A MINIMUM 5' WIDE SIDEWALK IS REQUIRED ON LOCAL STREETS AND THOROUGHFARES. MIXED USE PATHS MAY REQUIRE 8'-12' WIDE SIDEWALKS PER LAND DEVELOPMENT CODE.

F. SAWCUT (1/4" THICKNESS MINIMUM) ON 10' CENTERS. IF DRIVE IS WIDER THAN 12', ADD JOINTS AT 10' CENTERS.

MANATEE COUNTY PUBLIC WORKS DEPARTMENT				
REV.BY	DATE	4/26/22 DATE OF B.O.C.C. APPROVAL	CURB CUT & TRANSITION W/ T-FLARE FOR RESIDENTIAL DRIVES	101.4

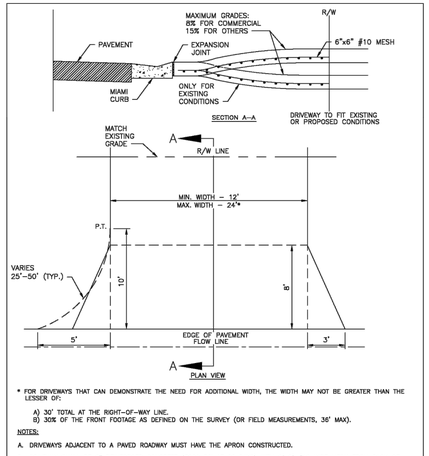

* FOR DRIVEWAYS THAT CAN DEMONSTRATE THE NEED FOR ADDITIONAL WIDTH, THE WIDTH MAY NOT BE GREATER THAN THE LESSER OF:

A) 30' TOTAL AT THE RIGHT-OF-WAY LINE.
B) 30% OF THE FRONT FOOTAGE AS DEFINED ON THE SURVEY (OR FIELD MEASUREMENTS, 36' MAX).

NOTES:

A. DRIVEWAYS ADJACENT TO A PAVED ROADWAY MUST HAVE THE APRON CONSTRUCTED.

B. DRIVEWAY SHALL BE 6" REINFORCED CONCRETE (3000 PSI AT 28 DAYS) WITH 6"x6" #10 WIRE MESH FROM BACK OF CURB TO RIGHT-OF-WAY LINE.

C. MAINTAIN EXISTING DRAINAGE FLOWLINE.


D. USE 3'x8' FLARE OR 18' RADIUS WITH CURB TRANSITION (TRANSITION FROM TYPE F CURB TO MIAMI CURB). SEE DETAIL 101.4. NO CHANGE WITH 3' VALLEY CROSSINGS.

E. EXPANSION JOINT SHALL BE 1/2" PREFORMED JOINT FILLER OR APPROVED ALTERNATE.

F. SAWCUT (1/4" THICKNESS MINIMUM) ON 10' CENTERS. IF DRIVE IS WIDER THAN 12', ADD JOINTS AT 10' CENTERS.

G. LATERAL ALIGNMENT 45 DEGREES FOR DOUBLE DRIVE PER LOT, 90 DEGREES FOR SINGLE DRIVE, OFF CENTER LINE.

MANATEE COUNTY PUBLIC WORKS DEPARTMENT				
REV.BY	DATE	4/26/22 DATE OF B.O.C.C. APPROVAL	URBAN DRIVES	101.3

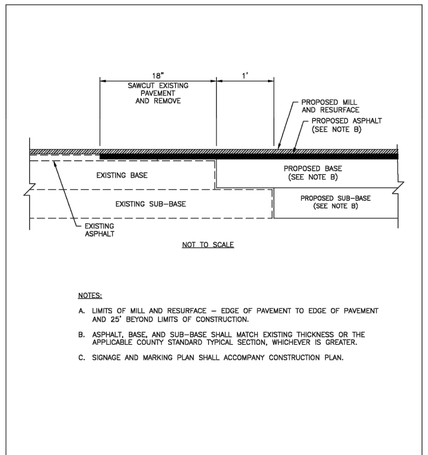

NOT TO SCALE


NOTES:

A. LIMITS OF MILL AND RESURFACE – EDGE OF PAVEMENT TO EDGE OF PAVEMENT AND 25' BEYOND LIMITS OF CONSTRUCTION.


B. ASPHALT, BASE, AND SUB-BASE SHALL MATCH EXISTING THICKNESS OR THE APPLICABLE COUNTY STANDARD TYPICAL SECTION, WHICHEVER IS GREATER.

C. SIGNAGE AND MARKING PLAN SHALL ACCOMPANY CONSTRUCTION PLAN.

MANATEE COUNTY PUBLIC WORKS DEPARTMENT				
REV.BY	DATE	4/26/22 DATE OF B.O.C.C. APPROVAL	ROAD CONNECTION DETAIL	403.3

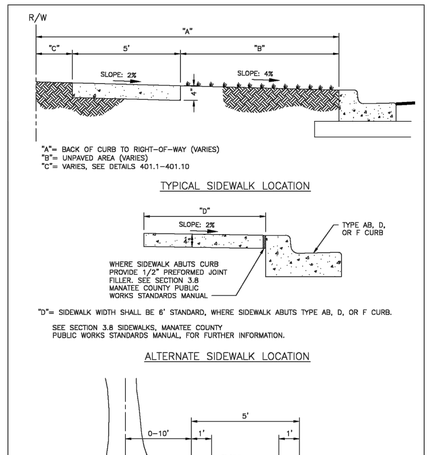

MANATEE COUNTY PUBLIC WORKS DEPARTMENT				
REV.BY	DATE	4/26/22 DATE OF B.O.C.C. APPROVAL	SIDEWALK REQUIREMENTS	301.0

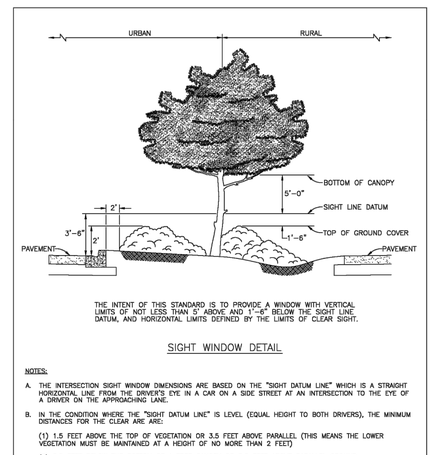

THE INTENT OF THIS STANDARD IS TO PROVIDE A WINDOW WITH VERTICAL LIMITS OF NOT LESS THAN 5' ABOVE AND 1'-6" BELOW THE SIGHT LINE DATUM, AND HORIZONTAL LIMITS DEFINED BY THE LIMITS OF CLEAR SIGHT.

SIGHT WINDOW DETAIL

NOTES:

A. THE INTERSECTION SIGHT WINDOW DIMENSIONS ARE BASED ON THE "SIGHT DATUM LINE" WHICH IS A STRAIGHT HORIZONTAL LINE FROM THE DRIVER'S EYE IN A CAR ON A SIDE STREET AT AN INTERSECTION TO THE EYE OF A DRIVER ON THE APPROACHING LANE.

B. IN THE CONDITION WHERE THE "SIGHT DATUM LINE" IS LEVEL (EQUAL HEIGHT TO BOTH DRIVERS), THE MINIMUM DISTANCES FOR THE CLEAR ARE ARE:

(1) 1.5 FEET ABOVE THE TOP OF VEGETATION OR 3.5 FEET ABOVE PARALLEL (THIS MEANS THE LOWER VEGETATION MUST BE MAINTAINED AT A HEIGHT OF NO MORE THAN 2 FEET)

(2) 5.0 FEET BELOW THE BOTTOM OF A TREE CANOPY OR 8.5 FEET ABOVE PARALLEL GROUND.

C. IN THE CONDITION WHERE THE MEDIAN IS RAISED, THE MINIMUM CLEARANCE IS RAISED EQUALLY FOR THE LOWER VEGETATION AND AND LOWERED EQUALLY FOR TREE CANOPIES; THIS IS REVERSED FOR SWALED OR DEPRESSED MEDIANS.

D. TREE STEM AND BRANCHES ARE ALLOWED IN THE SIGHT WINDOW, BUT ALL FOLIAGE MUST BE REMOVED AND THE SIGHT WINDOW MAINTAINED FREE OF SIGHT BLOCKAGE. ALL DEAD PALM BRANCHES MUST BE REMOVED.

E. THE TRUNKS OF TREES IN THE SIGHT WINDOW IN MEDIANS AND ROADSIDES MUST NOT BLOCK MORE THAN 50% OF A DRIVER'S VIEW IN ANY DIRECTION. THIS CONDITION MAY REQUIRE INCREASED SPACING OF TREES OR FEWER TREES.

MANATEE COUNTY PUBLIC WORKS DEPARTMENT				
REV.BY	DATE	4/26/22 DATE OF B.O.C.C. APPROVAL	SIGHT WINDOW DETAIL	500.4

Stantec

Stantec Consulting Services Inc.
6920 Professional Parkway East
Sarasota FL 34240-8414
Tel (941) 907-6900
www.stantec.com

The Contractor shall verify and be responsible for all dimensions. DO NOT scale the drawing - any errors or omissions shall be reported to Stantec without delay. Copyright reserved. The information contained in this drawing is the property of Stantec. This drawing may not be used for any purpose other than that authorized by Stantec is forbidden.

Consultant

No.	Revision	By	Appd	YYYY.MM.DD
1	ADD A CURB	MSC		1/30/25

No.	Issued	By	Appd	YYYY.MM.DD

Permit/Seal

Client/Project
MANATEE COUNTY PUBLIC WORKS DEPARTMENT
MOCCASIN WALLOW ROAD SEGMENT 3

Project No.: 215617222
File Name: 215617222-01C-501PD

Scale:

Drawn	Dsgn.	Chkd.	02/2022 YYYY.MM.DD


Title
PAVING AND GRADING DETAILS

Revision: Sheet: 108 of 148


Drawing No.
108

I:\215617222\civil\drawings\01c_cont\sheet files\215617222-01c-501pd.dgn
LAYER: 1:30/2025 3:02:08 PM MICHAEL FLOYD 2:4/2023 3:36:20 PM


ORIGINAL SHEET - ARCH D

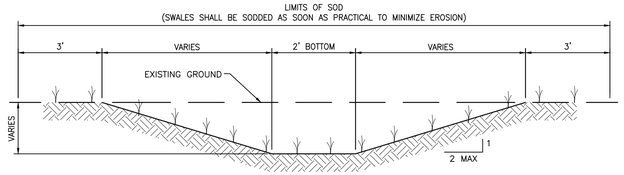

CONVEYANCE SWALE
N.T.S.

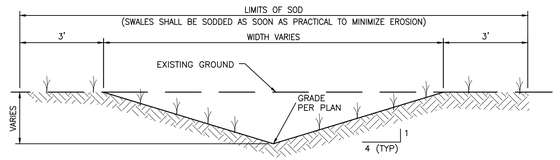


TYPICAL SWALE SECTION
N.T.S.

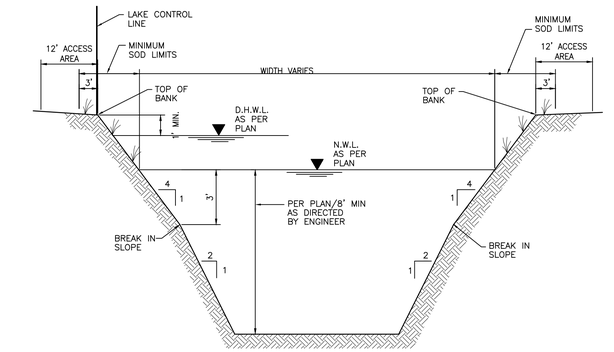


TYPICAL LAKE SECTION
N.T.S.

NOTES:
1. IN THE EVENT UNSUITABLE MATERIAL IS ENCOUNTERED PLEASE REFER TO FDOT STANDARD PLANS 120-001 AND 120-002 FOR THE PROPER REMOVAL.
2. LAKES SHALL NOT BE EXCAVATED TO A DEPTH THAT BREACHES AN AQUITARD SUCH THAT IT WOULD ALLOW FOR LESSER QUALITY WATER TO PASS, EITHER WAY, BETWEEN THE TWO SYSTEMS. IN THOSE GEOGRAPHICAL AREAS OF THE SWFWMD WHERE THERE IS NOT AN AQUITARD PRESENT, THE DEPTH OF THE POND SHALL NOT BE EXCAVATED TO WITHIN TWO (2) FEET OF THE UNDERLYING LIMESTONE WHICH IS PART OF A DRINKING WATER AQUIFER. IF LIMESTONE BEDROCK IS ENCOUNTERED DURING CONSTRUCTION, SWFWMD MUST BE NOTIFIED AND CONSTRUCTION IN THE AFFECTED AREA SHALL CEASE.

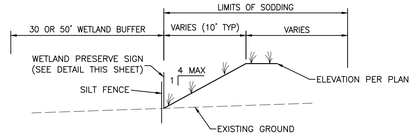

TYPICAL WETLAND BUFFER SECTION
N.T.S.

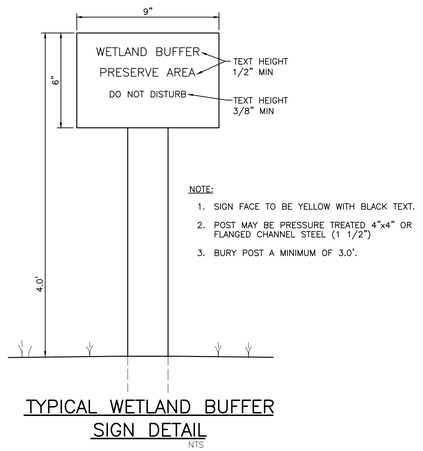

NOTE:
1. SIGN FACE TO BE YELLOW WITH BLACK TEXT.
2. POST MAY BE PRESSURE TREATED 4"x4" OR FLANGED CHANNEL STEEL (1 1/2")
3. BURY POST A MINIMUM OF 3.0'.

TYPICAL WETLAND BUFFER SIGN DETAIL
NTS

Stantec
Stantec Consulting Services Inc.
6920 Professional Parkway East
Sarasota FL 34240-8414
Tel (941) 907-3090
www.stantec.com

The Contractor shall verify and be responsible for all dimensions. DO NOT scale the drawing - any errors or omissions shall be reported to Stantec without delay. The Copyrights to all designs and drawings are the property of Stantec. Reproduction or use for any purpose other than that authorized by Stantec is forbidden.

Consultant

No.	Revision	By	Appd	YYYY.MM.DD

No.	Issued	By	Appd	YYYY.MM.DD

Permit/Seal

Client/Project
MANATEE COUNTY PUBLIC WORKS DEPARTMENT

MOCCASIN WALLOW ROAD SEGMENT 3


Project No.: 215617222
File Name: 215617222-01C-501PD
Scale:

Drawn	Dsgn.	Chkd.	02/2022 YYYY.MM.DD

Title
PAVING AND GRADING DETAILS

Revision: Sheet: 109 of 148
Drawing No.
109

ORIGINAL SHEET - ARCH D
x:\215617222\active\215617222\civil\drawings\01c_cad\sheet files\215617222-01c-501pd1.dgn
LAYER: 1 5/2/2023 3:52:04 PM MCCAHEN1 PLOTTED: 2 MAY 2023 3:56:26 PM by MCCAHEN1

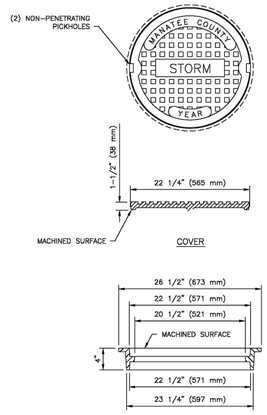


NOTES:

A. USF 1110, M306 RATED RING AND COVER.

B. MATERIAL: ASTM-A48 CLASS 35B GRAY IRON.

MANATEE COUNTY PUBLIC WORKS DEPARTMENT			ACCESS COVER FOR STORMWATER JUNCTION BOX (PUBLIC)	203.1
REV.BY	DATE	4/26/22 DATE OF B.O.C.C. APPROVAL		

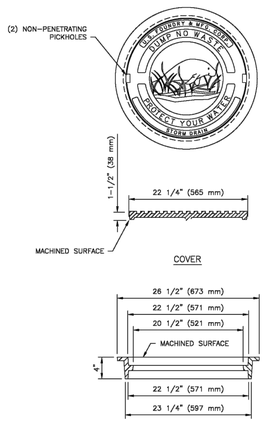


NOTES:

A. USF 1110, M306 RATED RING AND COVER.

B. MATERIAL: ASTM-A48 CLASS 35B GRAY IRON.


MANATEE COUNTY PUBLIC WORKS DEPARTMENT			ACCESS COVER FOR CATCH BASIN AND THROAT INLET (PUBLIC)	203.2
REV.BY	DATE	4/26/22 DATE OF B.O.C.C. APPROVAL		

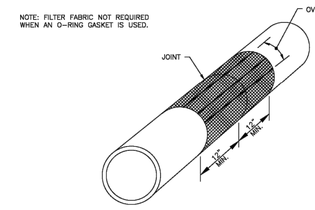


NOTE: FOR COMPLETE FILTER FABRIC REQUIREMENTS, SEE FDOT DESIGN STANDARDS, 2014, INDEX 199, AND SECTION 985 FDOT STANDARD SPECIFICATIONS, LATEST EDITION.

NOTE: FILTER FABRIC MATERIAL MUST MEET THE FOLLOWING ASTM REQUIREMENTS:

ASTM D 4595
ASTM D 4632
ASTM D 4533
ASTM D 4833
ASTM D 4491

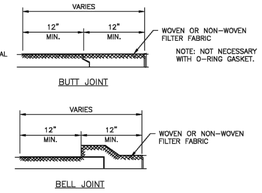


MANATEE COUNTY PUBLIC WORKS DEPARTMENT			FILTER FABRIC JACKET	103.0
REV.BY	DATE	4/26/22 DATE OF B.O.C.C. APPROVAL		

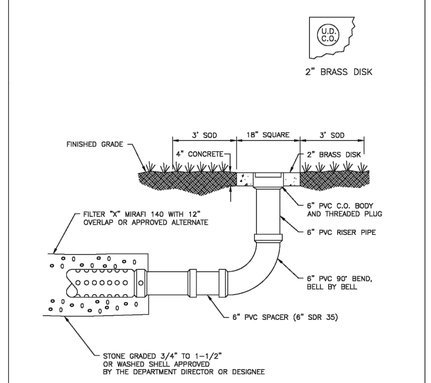

UNDERDRAIN CLEAN-OUT
MAXIMUM SPACING EVERY 100 FEET.


MANATEE COUNTY PUBLIC WORKS DEPARTMENT			UNDERDRAIN CLEAN-OUTS	204.1
REV.BY	DATE	4/26/22 DATE OF B.O.C.C. APPROVAL		

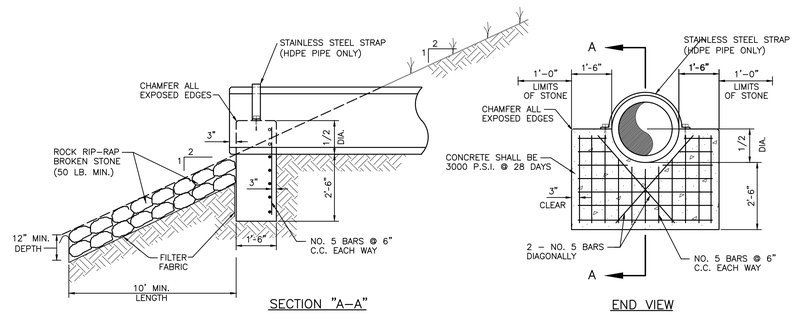

NOTES:


1. CONCRETE SHALL BE 3000 P.S.I. @ 28 DAYS
2. CHAMFER ALL EXPOSED EDGES 3/4".
3. RIPRAP SHALL BE SUPPLIED AND CONSTRUCTED AS DEFINED IN THE F.D.O.T. SPECIFICATIONS SEC. 530, RIPRAP, SPECIFICALLY SEC. 530-3.3 RUBBLE. NO BROKEN CONCRETE SHALL BE USED.
4. FILTER FABRIC SHALL BE SUPPLIED AND CONSTRUCTED AS DEFINED IN THE F.D.O.T. SPECIFICATIONS SEC. 514, PLASTIC FILTER FABRIC, SPECIFICALLY SEC. 514-3.4 RIPRAP, INCLUDED IN UNIT COST OF ENDWALL.
5. CONTRACTOR SHALL SUBMIT SHOP DRAWING DETAILS ON ANCHOR ASSEMBLY FOR ENGINEERS APPROVAL. CONTRACTOR TO DRILL HOLES IN HDPE CELLS IN LAST SECTION OF HDPE PIPE ENTERING LAKE

ENDWALL DETAIL
N.T.S.

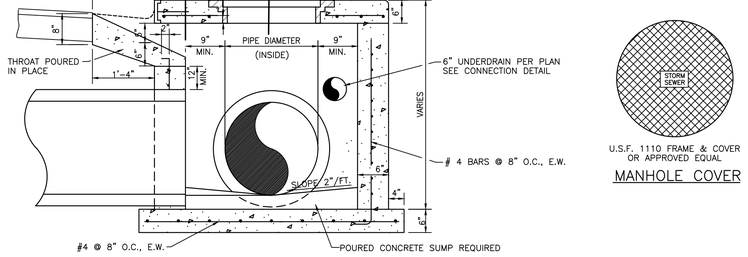

U.S.F. 1110 FRAME & COVER OR APPROVED EQUAL

MANHOLE COVER

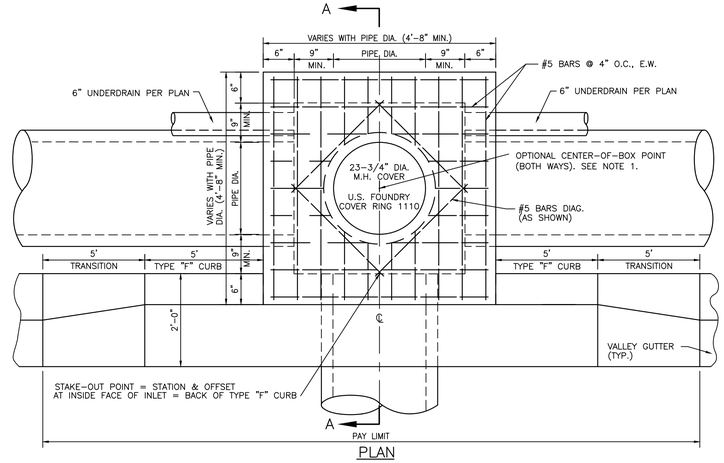

NOTES:

1. CENTER OF STRUCTURE, BOTH WAYS, MAY BE ADDITIONALLY STAKED AT THE REQUEST OF THE CONTRACTOR OR AT THE DESCRETION OF THE SURVEYOR FOR THE PURPOSE OF PIPE ALIGNMENT.

STANDARD THROAT INLET DETAIL
N.T.S.

Stantec
Stantec Consulting Services Inc.
6920 Professional Parkway East
Sarasota FL 34240-8414
Tel (941) 907-3065
www.stantec.com

The Contractor shall verify and be responsible for all dimensions. DO NOT scale the drawing - any errors or omissions shall be reported to Stantec without delay. Copyright reserved. The information contained in this drawing is the property of Stantec. Unauthorized reproduction or use for any purpose other than that authorized by Stantec is forbidden.

Consultant

By	Appd	YYYY.MM.DD	Revision

By	Appd	YYYY.MM.DD	Issued

Permit/Seal

Client/Project
MANATEE COUNTY PUBLIC WORKS DEPARTMENT

MOCCASIN WALLOW ROAD SEGMENT 3

Project No.: 215617222

File Name: 215617222-01C-511DD

Scale:

Drawn	Dsgn.	Chkd.	02/2022 YYYY.MM.DD


Title
DRAINAGE DETAILS


Revision: Sheet: 110 of 148

Drawing No.
110

v:\215\active\215617222\civil\drawing\01c_cont\sheet files\215617222-01c-511dd1.dwg
SAVED: 8/17/2024 11:08:32 AM SAMANTHA.DON PLOTTED: 8/24/2023 3:24:43 PM EDT CSHEET

ORIGINAL SHEET - ARCH D

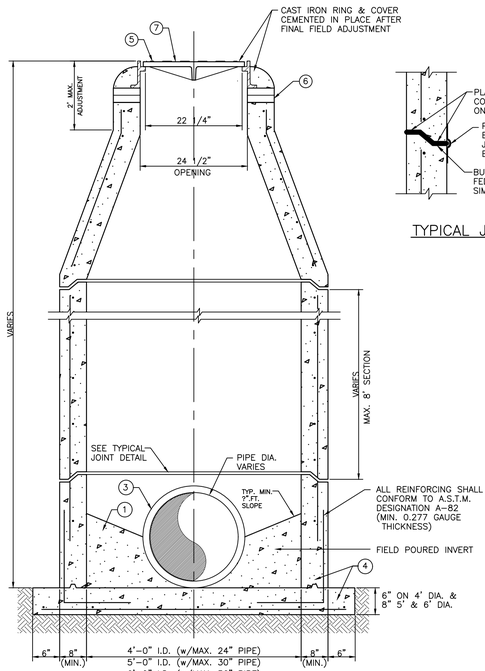

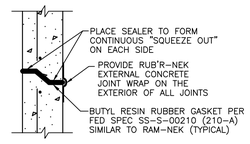


TYPICAL JOINT DETAIL

NOTES


1. POURED CONCRETE INVERT AFTER INLET & PIPE ARE PLACED IN GROUND, 3,000 P.S.I. CONCRETE @ 28 DAYS.
2. SEE PLAN & PROFILE DRAWINGS FOR PIPE SIZE & ALIGNMENT.
3. ALL INLETS & STORM MANHOLES SHALL HAVE A 3" DIAMETER HOLE AT THE BOTTOM OF THE BOX, CLEAR OF PIPE CONSTRUCTION & TO BE PLUGGED WHEN CONCRETE INVERT IS FORMED. (N.I.C.)
4. MANHOLE WALLS & BOTTOM SLAB SHALL BE REINFORCED CLASS "A" CONCRETE POURED IN PLACE OR APPROVED PRECAST BOXES. (CONTRACTOR SHALL SUBMIT SHOP DWGS. FOR PRECAST BOXES. WALL REINFORCING SHALL CONFORM WITH A.S.T.M. C-478, LATEST REVISION. CONCRETE SHALL BE 3,000 P.S.I. @ 28 DAYS.)
5. MANHOLE FRAMES & LIDS SHALL BE ADJUSTED TO CONFORM WITH FINISHED SURFACES. ALL ADJUSTMENTS SHALL BE INCLUDED IN PRICE BID. NO ADDITIONAL COMPENSATION WILL BE MADE BY THE OWNER. MANHOLES IN GRASSED AREAS SHALL BE 0.1' ABOVE FINISHED GROUND.
6. 4" MASONRY BRICKS SHALL BE USED TO BRING MANHOLE COVER TO REQUIRED GRADE, IF NECESSARY.
7. MANHOLE RING & COVER NO. 170-J U.S.F. TRAFFIC BEARING TYPE, NON-SKID SURFACE.

STORM MANHOLE DEEP – 5' OR GREATER


S-D023

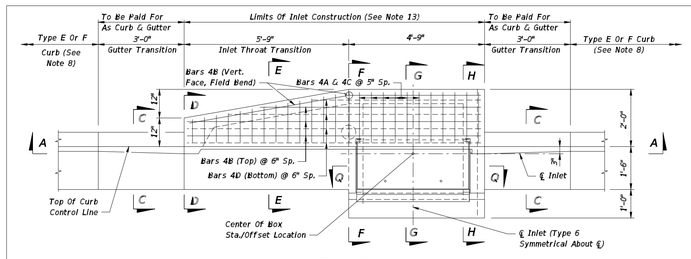

TOP VIEW

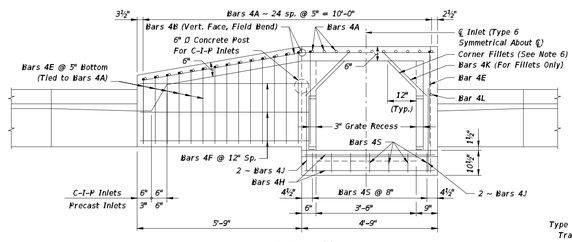


SECTION BB

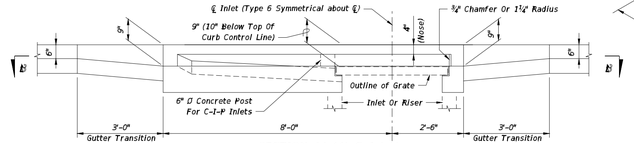

SECTION AA (At ℄ Inlet)

INLET TYPE 5 (Curb Inlet Type 6 Symmetrical With Left Half)

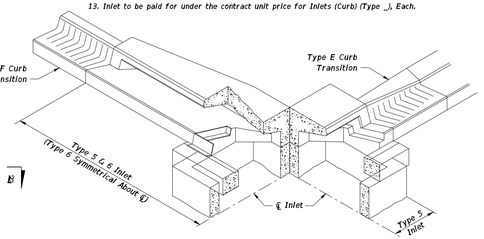


SKETCH SHOWING FRAME SEAT AND THROAT RECESS


GENERAL NOTES

1. The finished grade and slope of the inlet tops are to conform with the finished cross slope and grade of the proposed sidewalk and/or border.
2. For inlets constructed on a curve, refer to the plans to determine the radius, and modify the inlet details accordingly. Bend steel when necessary.
3. All reinforcing steel to be Grade 60 bars with 1¼" minimum cover unless otherwise shown, see Sheet 4 for equivalent area Welded Wire Reinforcement details.
4. Inlet tops shall be either cast-in-place or precast concrete. Precast units shall conform to the dimensions shown or in accordance with approved shop drawings. Request for shop drawing approval shall be directed to the State Drainage Engineer.
5. Concrete meeting the requirements of ASTM C478 (4,000 psi) may be used in lieu of Class II concrete for precast units, manufactured in plants which meet the requirements of Section 449 of the Specifications.
6. Corner fillets are required at inlet opening for precast units or C-I-P units used in conjunction with circular inlet bottoms or skewed rectangular inlet boxes. Finish top of fillets flush with drain throat bottom and match slope.
7. For inlet bottoms see Index 425-010. Inlet tops are to be used with Type P bottoms, or Type J bottoms with 3'-6" square (Type B), 3'-6" or 4' round (Type A) risers or top slab openings.
8. These inlet tops are designed for use with standard curb and gutter Type E and Type F. Locate inlet outside of pedestrian crosswalks. For Type E curb, transition the shape of the curb over the gutter transition length to match the face of the inlet (Type F).
9. See Index 425-001 for supplemental details.
10. All steel used for frame and grate shall meet the requirements of ASTM A36/A36M.
11. Either cast iron grates or steel grates may be used.
12. When Alternate "G" grate is specified in the plans either the cast iron grate and galvanized steel frame or the the galvanized steel grate and frame must be used. Grates are to be grouted in accordance with the grouting detail shown on Sheet 5, in lieu of tack welding.
13. Inlet to be paid for under the contract unit price for Inlets (Curb) (Type _), Each.


LAST REVISION	DESCRIPTION:	FDOT FY 2020-21 STANDARD PLANS	CURB INLET TOPS TYPES 5 AND 6	INDEX	SHEET
11/01/17	REVISION			425-021	1 of 5

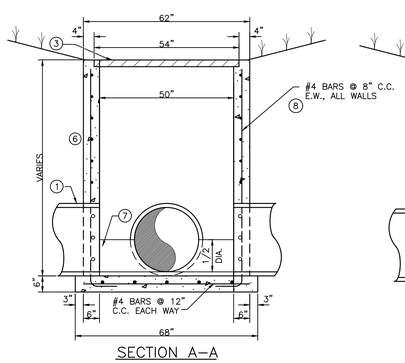


SECTION A–A

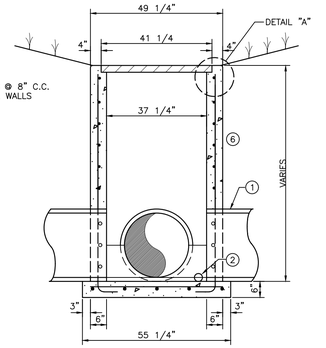

SECTION B–B

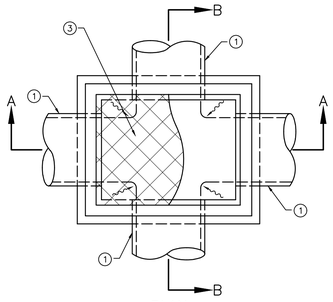

PLAN

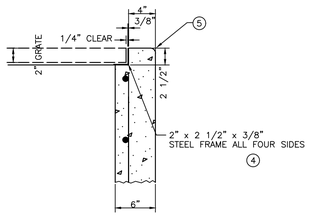


DETAIL "A"

TYPE "G" INLET

S-D009(02/27/02) N.T.S.

NOTES:

1. SEE STORM PIPING PLAN DRAWINGS FOR PIPE SIZE, ALIGNMENT, FLOWLINE AND GRATE ELEVATIONS
2. ALL INLETS SHALL HAVE 3" DIA. HOLE AT THE BOTTOM OF THE BOX CLEAR OF THE PIPE CONSTRUCTION, TO BE PLUGGED WHEN CONCRETE INVERT FORMED.
3. U.S.F. GRATE NO. 6615 (STEEL 40" x 52 11/16" x 2")
4. FRAME & GRATE SHALL BE OF STEEL CONSTRUCTION COATED WITH 2 APPLICATIONS OF BLACK ENAMEL, 4.0 MILS DRY FILM THICKNESS EACH COAT, 8 MILS TOTAL COATING SHALL MEET OR EXCEED FDOT SPECIFICATION 971-8. CONTRACTOR SHALL APPLY ONE FIELD COAT TO ANY BARE AREAS AS DETERMINED BY ENGINEER.
5. 3/4" CHAMFER ALL EXPOSED EDGES.
6. 3000 PSI CONCRETE @ 28 DAYS SHALL BE USED THROUGHOUT.
7. POURED CONCRETE INVERT AFTER INLET AND PIPE PLACED IN GROUND, 3000 PSI @ 28 DAYS.
8. REINFORCING STEEL SHALL BE INTERMEDIATE GRADE BILLET WITH DEFORMATIONS CONFORMING TO ASTM A-615-76A. ALL STEEL SHALL BE 1 1/2" CLEAR UNLESS OTHERWISE NOTED.

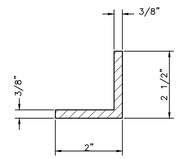

2" x 2 1/2" x 3/8" THICK STEEL FRAME, ALL FOUR SIDES.

ANGLE FRAME DETAIL

Stantec
Stantec Consulting Services Inc.
6920 Professional Parkway East
Sarasota FL 34240-8414
Tel (941) 907-6900
www.stantec.com

The Contractor shall verify and be responsible for all dimensions. DO NOT scale the drawing - any errors or omissions shall be reported to Stantec without delay. Copyright Reserved. The Intellectual Property contained in these documents is the property of Stantec and may not be reproduced or used for any purpose other than that authorized by Stantec is forbidden.

Consultant

No.	Revision	By	Appd	YYYY.MM.DD

No.	Issued	By	Appd	YYYY.MM.DD

Permit/Seal

Client/Project
MANATEE COUNTY PUBLIC WORKS DEPARTMENT

MOCCASIN WALLOW ROAD SEGMENT 3

Project No.: 215617222

File Name: 215617222-01C-511DD

Scale:

Drawn	Dsgn.	Chkd.	02/2022 YYYY.MM.DD


Title
DRAINAGE DETAILS

Revision: Sheet: 111 of 148


Drawing No.
111

x:\215617222\Drawing\01C_Civil\Sheet_files\215617222-01C-511dd\Layout2
SAVED: 8/31/2024 11:08:32 AM by MARK.SCHLOTER 24/2025.3 2024.0 ACTIVITY: CHARLEY


ORIGINAL SHEET - ARCH D

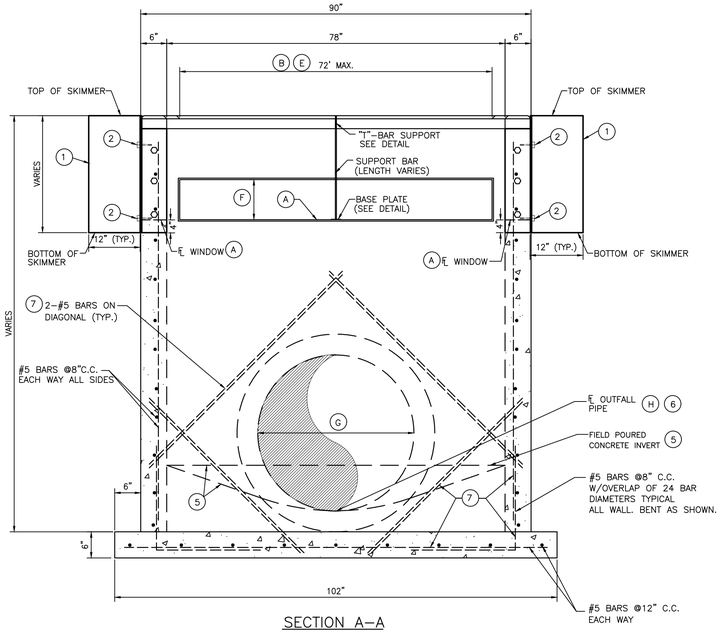


SECTION A–A

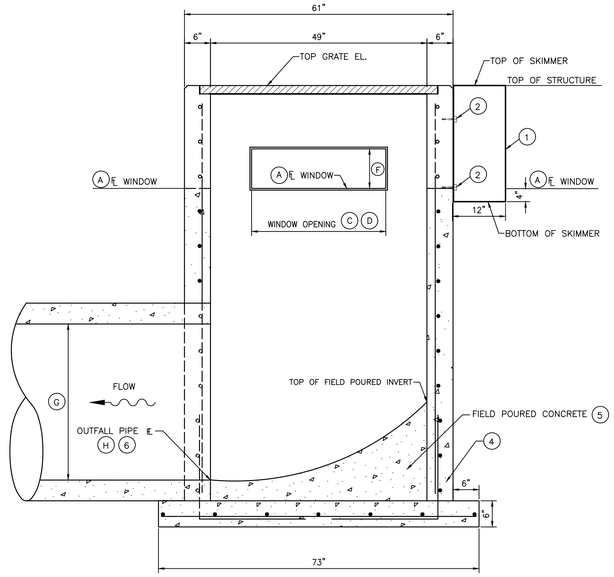

SECTION B–B

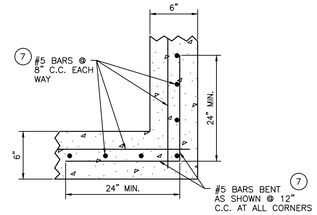

WALL CORNER REINFORCEMENT DETAIL

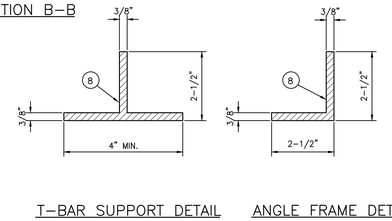


T–BAR SUPPORT DETAIL ANGLE FRAME DETAIL

GRATE SUPPORT DETAIL

NOTES:

1. 3/16" THICK STAINLESS STEEL, 1/4" THICK ALUMINUM OR 3/16" "GLASKIMER" HSS–HIGH STRENGTH COMPOSITE SHEET SKIMMER PLATE WITH OPEN TOP AND BOTTOM. SKIMMER TO EXTEND 4" BELOW NOTCH ELEVATION.
2. 3/8" DIAMETER STAINLESS STEEL EXPANSION ANCHORS, 3" LONG MINIMUM WITH STAINLESS STEEL WASHERS AND NUTS. IF HEIGHT OF SKIMMER IS 12" OR LESS, 2 EACH SIDE REQUIRED. IF SKIMMER IS OVER 12" HEIGHT, SPACE BOLTS ONE FOR EACH 6" C.C. MAXIMUM SPACING EACH SIDE OF SKIMMER.
3. U.S.F. GRATE #6615 (40" x 52–11/16" x 2") (2 REQUIRED).
4. 3000 PSI CONCRETE @ 28 DAYS SHALL BE USED THROUGHOUT, UNLESS DESIGNATED OTHERWISE.
5. FIELD POURED CONCRETE INVERT AFTER INLET AND PIPE ARE PLACED IN GROUND, 3000 PSI CONCRETE @ 28 DAYS.
6. SEE STORMWATER PLAN TO VERIFY PIPE SIZE AND ALIGNMENT.
7. REINFORCING STEEL SHALL BE INTERMEDIATE GRADE BILLET WITH DEFORMATIONS CONFORMING TO A.S.T.M. A–615–76A. ALL STEEL SHALL BE 2" CLEAR (MINIMUM) UNLESS OTHERWISE NOTED.
8. FRAME & GRATE SHALL BE OF STEEL CONSTRUCTION COATED WITH 2 APPLICATIONS OF BLACK ENAMEL, 4.0 MILS DRY FILM THICKNESS EACH COAT, 8 MILS TOTAL. COATING SHALL MEET OR EXCEED FDOT SPECIFICATION 971–8. CONTRACTOR SHALL APPLY ONE FIELD COAT TO ANY BARE AREAS AS DETERMINED BY ENGINEER.
9. BENCH MARK REQUIRED TO BE SET ON STRUCTURE AFTER CONSTRUCTION IS COMPLETE. ELEVATION TO BE NOTED IN RECORD DRAWINGS.
10. STAKEOUT POINT TO BE CENTER OF STRUCTURE. FIELD LOCATION TO FIT LAKE BANK OR FILL SLOPE MAY BE NECESSARY. LOCATION TO BE REVIEWED BY ENGINEER OR HIS REPRESENTATIVE.
11. PROVIDE A MINIMUM 6" CLEARANCE UNDER SKIMMER.

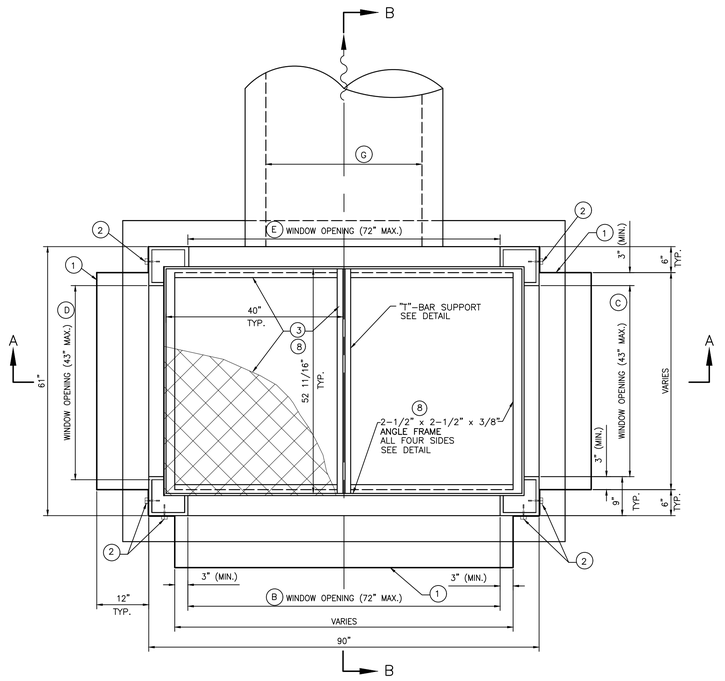

PLAN–VIEW

DATA TABLE

STRUCTURE NUMBER	ICPR MODEL LINK NAME	LAKE NUMBER	NORMAL WATER LEVEL	TOP GRATE EL.	FL EL. OF NOTCH	WIDTH OF NOTCH (in.)	HEIGHT OF NOTCH (in.)	A FL EL. WINDOW	B WIDTH OF WINDOW (in.)	C WIDTH OF WINDOW (in.)	D WIDTH OF WINDOW (in.)	E WIDTH OF WINDOW (in.)	F HEIGHT OF WINDOW (in.)	G DIAMETER OF OUTFALL PIPE (in.)	H PIPE FL EL.	SPECIAL REMARKS
STR #CS-1A	W_ND1250	N/A	N/A	20.64	N/A	N/A	N/A	N/A	N/A	N/A	N/A	N/A	N/A	48	16.23	DOUBLE GRATE CONTROL STRUCTURES
STR #CS-1B	RD0630A	N/A	N/A	22.80	N/A	N/A	N/A	N/A	N/A	N/A	N/A	N/A	N/A	42	17.92	DOUBLE GRATE CONTROL STRUCTURES
STR# CS-1C	RD0640C	N/A	N/A	22.90	N/A	N/A	N/A	N/A	N/A	N/A	N/A	N/A	N/A	36	16.46	DOUBLE GRATE CONTROL STRUCTURES

DOUBLE GRATE OUTFALL CONTROL STRUCTURE DETAIL (LOW LYING SLOT)

N.T.S.

Stantec

Stantec Consulting Services Inc.
6920 Professional Parkway East
Sarasota FL 34240-8414
Tel (941) 907-3965
www.stantec.com

The Contractor shall verify and be responsible for all dimensions. DO NOT scale the drawing - any errors or omissions shall be reported to Stantec without delay. Copyright reserved. The information contained in this drawing is the property of Stantec. Reproduction or use for any purpose other than that authorized by Stantec is forbidden.

Consultant

No.	Revision	By	Appd	YYYY.MM.DD

No.	Issued	By	Appd	YYYY.MM.DD

Permit/Seal

Client/Project
MANATEE COUNTY PUBLIC WORKS DEPARTMENT

MOCCASIN WALLOW ROAD SEGMENT 3

Project No.: 215617222
File Name: 215617222-01C-S11DD

Scale:

Drawn	Dsgn.	Chkd.	02/2022 YYYY.MM.DD


Title
DRAINAGE DETAILS

Revision: Sheet: 112A of 148


Drawing No.
112A

x:\215617222\civil\dwg\01c_civil\sheet_files\215617222-01c-s11dd.dwg
Layout: 112A | Saved: 6/21/2024 11:08:53 AM | Saved By: DAWN.WILSON | PLOTTED: 6/24/2024 3:56:51 PM | By: DAWN.WILSON

ORIGINAL SHEET - ARCH D

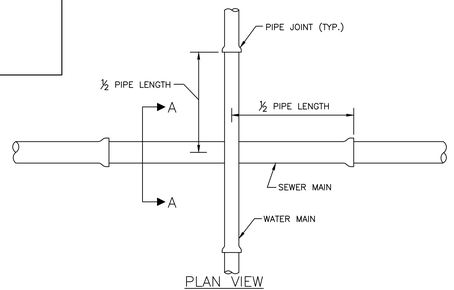

PLAN VIEW

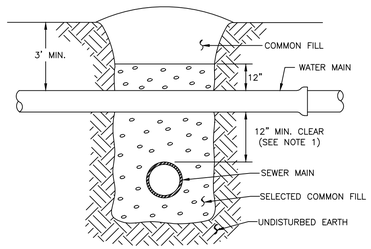



SECTION A–A

NOTES:

1. CLEARANCE MAY BE REDUCED TO 6" FOR GRAVITY SEWER WHERE WATER MAIN IS DUCTILE IRON.
2. PIPE SECTIONS SHALL BE FULL–LENGTH AND SHALL BE ADJUSTED HORIZONTALLY, SO THAT THE CROSSING IS AT EACH PIPE SECTION'S MIDPOINT REGARDLESS OF THE VERTICAL CLEARANCE.

MANATEE COUNTY PUBLIC WORKS DEPARTMENT			
REV.BY | DATE	February 25, 2020 DATE OF APPROVAL	TYPICAL NEW WATER & SEWER LINE CROSSING	UG–2

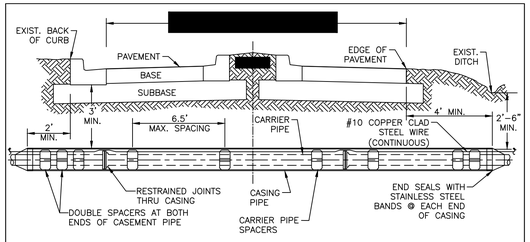

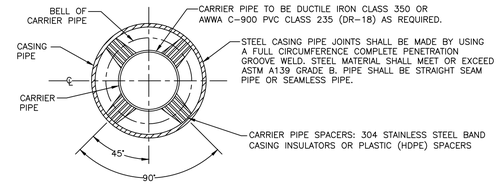

CARRIER SIZE & MINIMUM CASING SIZE								
CARRIER	4"	6"	8"	10"	12"	16"	18"	20"
CASING	12"	14"	18"	20"	24"	30"	36"	36"
CASING / WALL THICKNESS	0.188	0.188	0.250	0.250	0.344	0.406	0.406	0.406

STEEL CASING SIZES

CARRIER SIZE & MINIMUM CASING SIZE								
CARRIER	4"	6"	8"	10"	12"	16"	18"	20"
CASING	8"	12"	16"	20"	24"	30"	36"	36"

PVC/HDPE CASING SIZES


NOTES:

1. THE ENGINEER OF RECORD MAY SELECT A LARGER CASING DIAMETERS, INCREASE WALL THICKNESS, AND/OR INCREASE DEPTH OF BURY DUE TO EXTERNAL LOADS WITH COUNTY APPROVAL PRIOR TO PERFORMING THE WORK.
2. ALL PIPES CROSSINGS OF FEDERAL OR STATE ROADS; OR RAILROADS SHALL BE INSTALLED IN A CASING PIPE.
3. ALL PIPES CROSSINGS OF COUNTY LOCAL ARTERIAL AND THOROUGHFARE ROADWAYS SHALL BE IN A CASING PIPE.
4. SPLIT–STEEL CASINGS MAY BE USED ON EXISTING COUNTY MAINS ONLY.
5. FOR JACK & BORE SPECIFICATIONS UNDER STATE ROADS AND RAILROADS, REFER TO THE F.D.O.T. UTILITY ACCOMMODATION MANUAL, LATEST EDITION.
6. HDPE CASING SHALL HAVE ALL WELD BEADS REMOVED FROM THE INSIDE SURFACE SUCH THAT THE JOINT SURFACES SHALL BE SMOOTH.
7. *14–INCH DIAMETER MAINS ARE NOT TO BE INSTALLED.


MANATEE COUNTY PUBLIC WORKS DEPARTMENT			
REV.BY | DATE	February 25, 2020 DATE OF APPROVAL	CASING CROSSING	UG–3

NOTES:

1. PROVIDE ADEQUATE CLEARANCE TO PLACE AND COMPACT STAGE 1 BEDDING MATERIAL IN TRENCH AREA BELOW PIPE SPRINGLINE. PIPE EMBEDMENT MUST BE COMPACTED OUT TO THE TRENCH WALL OR 2.5 TIMES THE PIPE OD, WHICHEVER IS LESS.
2. PIPE INSTALLATION SHALL BE IN ACCORDANCE WITH MANUFACTURER'S WRITTEN INSTRUCTIONS.
3. TRACER WIRE NOT REQUIRED FOR GRAVITY SEWERS.

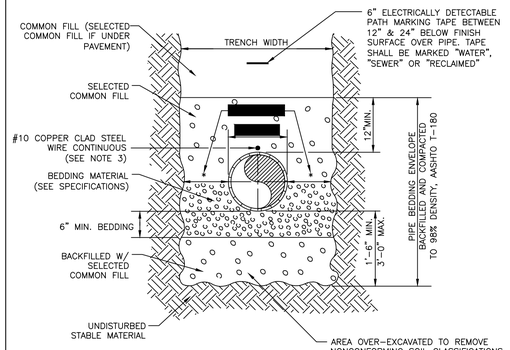

MANATEE COUNTY PUBLIC WORKS DEPARTMENT			
REV.BY | DATE	February 25, 2020 DATE OF APPROVAL	TRENCH WITH TYPE A–3 PIPE BEDDING	UG–16

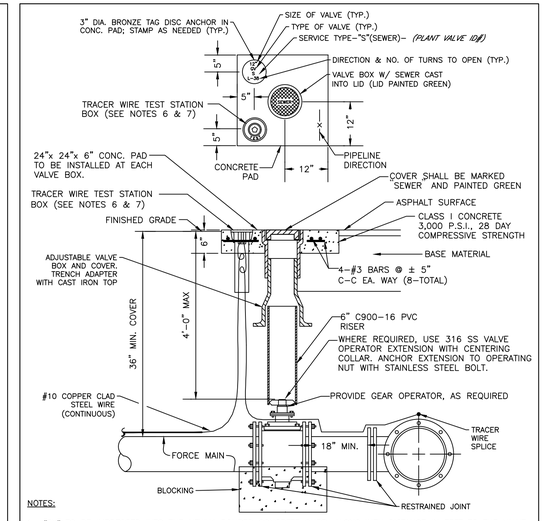


NOTES:

1. "SV" TO BE IMPRESSED INTO THE NEWLY–POURED CONCRETE CURB, ALONG WITH DISTANCE IN FEET TO THE VALVE. IF NO CURB, INSTALL A GREEN DISC WITH "SV" AND A 1/8" x 1" GALVANIZED STEEL SCREW IN THE EDGE OF PAVEMENT WITH THE FOOTAGE FROM THE DISC TO THE VALVE.
2. ALL EXISTING AND PROPOSED VALVE BOXES SHALL BE ADJUSTED TO FINISHED GRADES AS DETERMINED IN THE FIELD.
3. VALVES SHALL NOT BE PLACED IN HANDICAPPED RAMPS, CURBS OR GUTTERS.
4. PRECAST CONCRETE PADS AND THRUST BLOCKS SHALL NOT BE USED.
5. ALL EXPOSED EDGES OF CONCRETE SHALL BE CHAMFERED 1/2".
6. USE NON–TRAFFIC RATED BOXES FOR NORMAL YARD SERVICE. WHERE VALVE WILL BE IN STREET OR PARKING UNDER VEHICLE TRAFFIC, USE TRAFFIC RATED BOXES. WHERE POSSIBLE, LOCATE TRACE WIRE TESTING STATION OUTSIDE OF TRAVEL LANE OR IN MEDIAN, CENTERED IN SEPARATE CONCRETE PAD SIMILAR TO STANDARD VALVE BOX PAD.
7. TRACER WIRE BOX SHALL BE LOCATED OUTSIDE THE ROADWAY ON THOROUGHFARES, LOCAL ARTERIAL AND STATE ROADWAYS.
8. THE BRASS TAG SHALL HAVE A "PLANT VALVE ID# WHEN VALVES ARE INSTALLED WITHIN THE COUNTY TREATMENT PLANT LIMITS. THE PLANT VALVE ID# SHALL BE SHOWN ON THE CONSTRUCTION PLANS AND RECORD DRAWINGS.
9. REFER TO SECTION 1.11 IN THE PUBLIC WORKS UTILITY STANDARDS MANUAL FOR FURTHER DETAILS.

MANATEE COUNTY PUBLIC WORKS DEPARTMENT			
REV.BY | DATE	February 25, 2020 DATE OF APPROVAL	VALVE, BOX, COVER AND TAG	US–11

NOTES:


1. CONCRETE PAVEMENT SHALL BE REMOVED WITH SAWED EDGES AND CUT AT A MINIMUM DEPTH OF ONE AND ONE–HALF (1–1/2"). IF A SAW CUT IN CONCRETE PAVEMENT FALLS WITHIN THREE FEET (3') OF A CONTRACTION JOINT, COLD JOINT, EXPANSION JOINT OR EDGE, THE CONCRETE SHALL BE REMOVED TO THE JOINT OR EDGE. THE EDGES OF EXISTING CONCRETE PAVEMENT ADJACENT TO TRENCHES, WHICH HAD BEEN DAMAGED SUBSEQUENT TO SAW CUTTING OF PAVEMENT, SHALL BE SAW CUT TO NEAT STRAIGHT LINES FOR THE PURPOSE OF REMOVING THE DAMAGED PAVEMENT AREAS.
2. USE OF TYPE A–2 AND A–3 PIPE BEDDING TO BE DETERMINED IN THE FIELD BY THE ENGINEER.
3. PROVIDE ADEQUATE CLEARANCE TO PLACE AND COMPACT STAGE 1 BEDDING MATERIAL IN TRENCH AREA BELOW PIPE SPRINGLINE. PIPE EMBEDMENT MUST BE COMPACTED OUT TO THE TRENCH WALL OR 2.5 TIMES THE PIPE OD, WHICHEVER IS LESS.
4. PIPE INSTALLATION SHALL BE IN ACCORDANCE WITH THE MANUFACTURER'S WRITTEN INSTRUCTIONS.
5. THICKNESS TO MATCH EXISTING OR BE 6" MINIMUM, WHICHEVER IS GREATER.
6. SHEETING ORDERED LEFT IN PLACE TO BE CUT OFF 24" BELOW FINISH GRADE OR 12" BELOW SUBGRADE.
7. BASE SHALL BE COMPACTED 6" MINIMUM THICKNESS OF APPROVED MATERIAL.
8. DRIVEWAYS SHALL BE CONSTRUCTED IN ACCORDANCE WITH THE LATEST ADOPTED CONSTRUCTION STANDARDS OF THE MANATEE COUNTY TRANSPORTATION DEPARTMENT.
9. IF THE DRIVEWAY IS 12' OR WIDER, SAWCUT AN EXPANSION JOINT ALONG THE CENTER OF THE DRIVEWAY (3/16" WIDE AND 1½" DEEP) AFTER THE CONCRETE HAS SET.
10. IF THERE IS AN EXISTING EXPANSION JOINT WITHIN 3' OF THE PROPOSED JOINT, EXTEND DRIVEWAY REPLACEMENT TO THE EXISTING JOINT.
11. TRACER WIRE NOT REQUIRED FOR GRAVITY SEWERS.

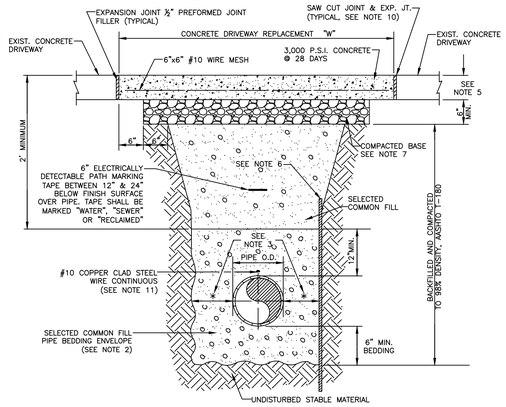

MANATEE COUNTY PUBLIC WORKS DEPARTMENT			
REV.BY | DATE	February 25, 2020 DATE OF APPROVAL	TRENCH WITH CONCRETE DRIVEWAY SURFACE TYPE A–1 PIPE BEDDING	UG–14

NOTES:


1. PROVIDE ADEQUATE CLEARANCE TO PLACE AND COMPACT STAGE 1 BEDDING MATERIAL IN TRENCH AREA BELOW PIPE SPRINGLINE. PIPE EMBEDMENT MUST BE COMPACTED OUT TO THE TRENCH WALL OR 2.5 TIMES THE PIPE OD, WHICHEVER IS LESS.
2. PIPE INSTALLATION SHALL BE IN ACCORDANCE WITH MANUFACTURER'S WRITTEN INSTRUCTIONS.
3. TRACER WIRE NOT REQUIRED FOR GRAVITY SEWERS.

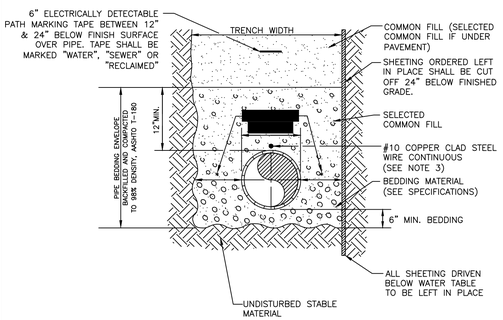

MANATEE COUNTY PUBLIC WORKS DEPARTMENT			
REV.BY | DATE	February 25, 2020 DATE OF APPROVAL	TRENCH WITH TYPE A–2 PIPE BEDDING	UG–15

NOTES:


1. BITUMINOUS PAVEMENT SHALL BE REMOVED IN CLEAN STRAIGHT LINES BY SAW CUTTING. WHERE BITUMINOUS PAVEMENT ADJOINS A TRENCH, THE EDGES ADJACENT TO THE TRENCH SHALL BE TRIMMED TO A NEAT STRAIGHT LINES BEFORE RESURFACING TO ENSURE THAT ALL AREAS TO BE RESURFACED ARE ACCESSIBLE TO ROLLERS OR TAMPERS USED TO COMPACT THE SUB–GRADE OR PAVING MATERIALS.
2. USE OF TYPE A–2 AND A–3 PIPE BEDDING TO BE DETERMINED IN THE FIELD BY THE ENGINEER.
3. PROVIDE ADEQUATE CLEARANCE TO PLACE AND COMPACT STAGE 1 BEDDING MATERIAL IN TRENCH AREA BELOW PIPE SPRINGLINE. PIPE EMBEDMENT MUST BE COMPACTED OUT TO THE TRENCH WALL OR 2.5 TIMES THE PIPE OD, WHICHEVER IS LESS.
4. PIPE INSTALLATION SHALL BE IN ACCORDANCE WITH THE MANUFACTURER'S WRITTEN INSTRUCTIONS.
5. ASPHALTIC CONCRETE STRUCTURE COURSE WITH PRIME COAT SHALL BE THE SAME DEPTH AND TYPE AS EXISTING OR A MINIMUM OF 1–1/4 INCH S–I, WHICHEVER IS GREATER.
6. MILL 25' BACK FROM TRENCH CROSSING SAW CUTS. ADJUST MILLING PER INDIVIDUAL SITE TO NOT IMPACT BASE. BUTT JOINT TO EXIST ASPHALT. FINAL OVERLAY TO MATCH EXISTING WITH NO DISCERNABLE "BUMP" AT JOINT. MILLING LIMITS THAT IMPACT INTERSECTION SHALL BE ADDRESSED ON A CASE BY CASE BASIS AND APPROVED BY MANATEE COUNTY.
7. SHEETING ORDERED LEFT IN PLACE TO BE CUT OFF 24" BELOW FINISHED GRADE OR 12" BELOW SUBGRADE.
8. NEW BASE SHALL MATCH EXISTING; OR BE CRUSHED CONCRETE, 8" MIN. THICKNESS, LBR ≥150, WHICHEVER IS GREATER.
9. TEMPORARY PATCHES WILL BE INSTALLED TO PROVIDE A SMOOTH ALL WEATHER SURFACE AT ALL TIMES. PERMANENT REPLACEMENT TO BE MADE AS SOON AS POSSIBLE.
10. RESTORE SIGNAGE & MARKING WITH THERMOPLASTIC PER FDOT STANDARDS, LATEST EDITION.
11. TRACER WIRE NOT REQUIRED FOR GRAVITY SEWERS.
12. NOTES 5. THRU 10. ARE MINIMUM REQUIREMENTS FOR A TRENCH IN A LOCAL ROAD. REFER TO LATEST EDITION OF MANATEE COUNTY HIGHWAY AND TRAFFIC STANDARDS FOR ADDITIONAL REQUIREMENTS.

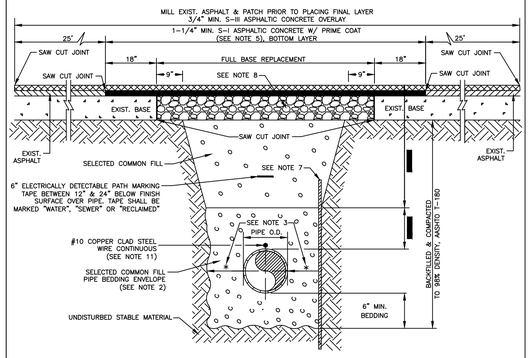

MANATEE COUNTY PUBLIC WORKS DEPARTMENT			
REV.BY | DATE	February 25, 2020 DATE OF APPROVAL	TRENCH WITH ASPHALT PAVEMENT SURFACE TYPE A–1 PIPE BEDDING (CROSSING)	UG–12

NOTES:

1. USE OF TYPE A–2 AND A–3 PIPE BEDDING TO BE DETERMINED IN THE FIELD BY THE ENGINEER.
2. PROVIDE ADEQUATE CLEARANCE TO PLACE AND COMPACT STAGE 1 BEDDING MATERIAL IN TRENCH AREA BELOW PIPE SPRINGLINE. PIPE EMBEDMENT MUST BE COMPACTED OUT TO THE TRENCH WALL OR 2.5 TIMES THE PIPE OD, WHICHEVER IS LESS.
3. PIPE INSTALLATION SHALL BE IN ACCORDANCE WITH THE MANUFACTURER'S WRITTEN INSTRUCTIONS.
4. TRACER WIRE NOT REQUIRED FOR GRAVITY SEWERS.

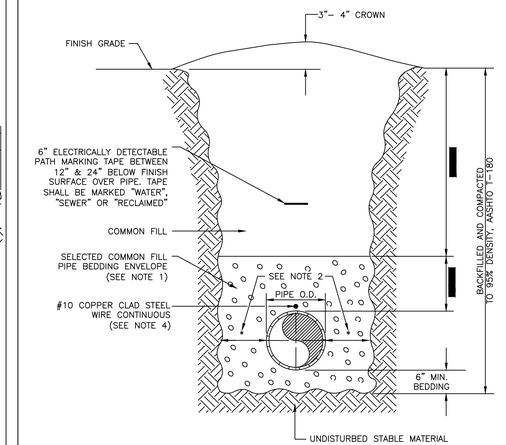

MANATEE COUNTY PUBLIC WORKS DEPARTMENT			
REV.BY | DATE	February 25, 2020 DATE OF APPROVAL	TRENCH WITH UNIMPROVED SURFACE TYPE A–1 PIPE BEDDING	UG–11

Stantec
Stantec Consulting Services Inc.
6920 Professional Parkway East
Sarasota FL 34240-8414
Tel (941) 907-6900
www.stantec.com

The Contractor shall verify and be responsible for all dimensions. DO NOT scale the Drawing - any errors or omissions shall be reported to Stantec without delay. Copyright Reserved - The Copyright to all Stantec Drawings and Documents is protected by the Canadian Copyright Act and other applicable laws. Any unauthorized reuse or use for any purpose other than that authorized by Stantec is forbidden.

Consultant

No.	By	Appd	YYYY.MM.DD	Revision
1				Issued

Permit/Seal

Client/Project
MANATEE COUNTY PUBLIC WORKS DEPARTMENT
MOCCASIN WALLOW ROAD SEGMENT 3

Project No.: 215617222
File Name: 215617222-01C-521UD

Scale:


Drawn	Dsgn.	Chkd.	02/2022 YYYY.MM.DD

Title
UTILITY CONSTRUCTION DETAILS

Revision: Sheet: 113 of 148

Drawing No.
113


x:\215fl\active\215617222\civil\drawing\01c_construction\sheet_files\215617222-01c-521ud\layout1
SAVED: 6/3/2024 11:28:44 AM BY:DAMYERS ON PLOTTED: 24/2025 3:07:19 PM BY: CHRIST
ORIGINAL SHEET - ARCH D

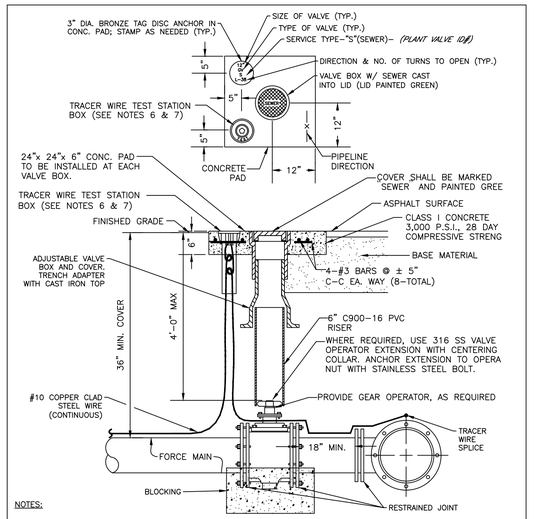

NOTES:

1. "SV" TO BE IMPRESSED INTO THE NEWLY-POURED CONCRETE CURB, ALONG WITH DISTANCE IN FEET TO THE VA IF NO CURB, INSTALL A GREEN DISC WITH "SV" AND A 1/8" x 1" GALVANIZED STEEL SCREW IN THE EDGE OF PAVEMENT WITH THE FOOTAGE FROM THE DISC TO THE VALVE.
2. ALL EXISTING AND PROPOSED VALVE BOXES SHALL BE ADJUSTED TO FINISHED GRADES AS DETERMINED IN THE FIELD.
3. VALVES SHALL NOT BE PLACED IN HANDICAPPED RAMPS, CURBS OR GUTTERS.
4. PRECAST CONCRETE PADS AND THRUST BLOCKS SHALL NOT BE USED.
5. ALL EXPOSED EDGES OF CONCRETE SHALL BE CHAMFERED 1/2".
6. USE NON-TRAFFIC RATED BOXES FOR NORMAL YARD SERVICE. WHERE VALVE WILL BE IN STREET OR PARKING UNDER VEHICLE TRAFFIC, USE TRAFFIC RATED BOXES. WHERE POSSIBLE, LOCATE TRACE WIRE TESTING STATION OUTSIDE OF TRAVEL LANE OR IN MEDIAN, CENTERED IN SEPARATE CONCRETE PAD SIMILAR TO STANDARD VALVE PAD.
7. TRACER WIRE BOX SHALL BE LOCATED OUTSIDE THE ROADWAY ON THOROUGHFARES, LOCAL ARTERIAL AND STATE ROADWAYS.
8. THE BRASS TAG SHALL HAVE A "PLANT VALVE ID# WHEN VALVES ARE INSTALLED WITHIN THE COUNTY TREATMENT PLANT LIMITS. THE PLANT VALVE ID# SHALL BE SHOWN ON THE CONSTRUCTION PLANS AND RECORD DRAWINGS.
9. REFER TO SECTION 1.11 IN THE PUBLIC WORKS UTILITY STANDARDS MANUAL FOR FURTHER DETAILS.

MANATEE COUNTY PUBLIC WORKS DEPARTMENT			
REV.BY	DATE		
		February 25, 2020 DATE OF APPROVAL	VALVE, BOX, COVER AND TAG
			US-11

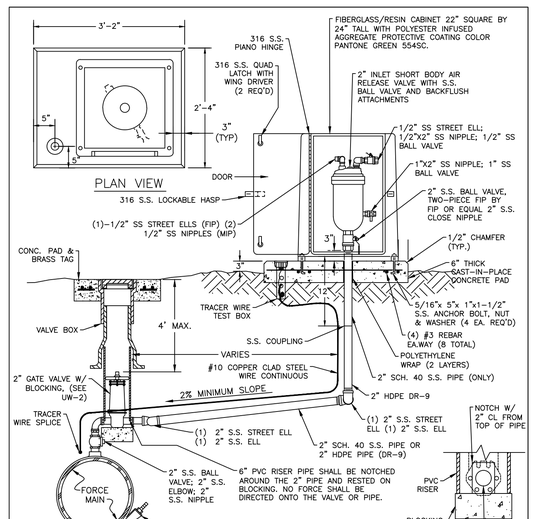


NOTES:

1. AIR RELEASE VALVES TO BE ABOVE-GROUND INSTALLATIONS, UNLESS IMPRACTICAL, INSTALLATIONS MAY BE BELOW-GROUND ONLY WHERE APPROVED AND SPECIFICALLY INDICATED ON THE PLAN.
2. AIR RELEASE VALVES TO BE INSTALLED AT HIGH POINTS, OR WHERE AIR WOULD BE ENTRAPPED, ALONG 4" AND LARGER FORCE MAINS.
3. FORCE MAIN VERTICAL ALIGNMENT TO BE DESIGNED SUCH THAT THE MINIMUM NUMBER OF REQUIRED AIR RELEASE VALVES ARE INSTALLED.
4. ALL INCIDENTAL FITTINGS AND HARDWARE TO BE 316 STAINLESS STEEL.
5. ALL PIPE THREADS TO BE SEALED AIR TIGHT.
6. VENT PIPE TO BE LAID ACCURATELY ON SLOPE, WITHOUT HIGH OR LOW POINTS.
7. CONCRETE PAD SHALL BE TYPE I CONCRETE W/ 3,000 P.S.I., 28 DAY COMPRESSIVE STRENGTH.
8. ARV SHALL BE INSTALLED MINIMUM 6 FT FROM EDGE OF PAVEMENT; 10 FT MAXIMUM FROM BACK OF CURB; 4 FT MIN. MAY BE APPROVED BY UTILITIES IN SOME EXISTING AREAS.
9. SEE UW-2 GATE VALVE, BOX, LID AND TAG STANDARD DETAIL. CENTERING COLLAR IS NOT REQUIRED ON 2" GATE VALVES.


MANATEE COUNTY PUBLIC WORKS DEPARTMENT			
REV.BY	DATE		
		February 25, 2020 DATE OF APPROVAL	ABOVE-GROUND AIR RELEASE VALVE ASSY. FOR FORCE MAINS
			US-9

NOTES:

1. A PRECAST CONCRETE OUTSIDE DROP MAY BE USED IN LIEU OF THE CAST IN PLACE ENCASEMENT SHOWN BELOW.

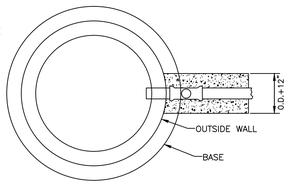

PLAN

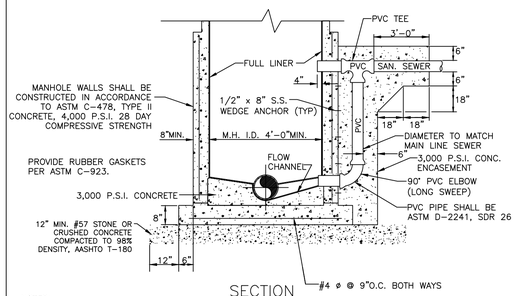


SECTION

NOTES:

1. THIS IS A TURBULENT FLOW MANHOLE AND SHALL BE LINED WITH AN APPROVED LINER. IN NEW CONSTRUCTION, THIS MANHOLE SHALL BE MADE OF POLYMER CONCRETE, SEE US-3.
2. DROP MANHOLES ARE REQUIRED WHEN THE VERTICAL DISTANCE BETWEEN THE LOWEST EXISTING MANHOLE INVERT AND THE HIGHEST PIPE INVERT IS 2'-0" OR GREATER.
3. MANHOLE SHALL BE AASHTO H-20 RATED, WHEN LOCATED WITHIN THE RIGHT OF WAY.

MANATEE COUNTY PUBLIC WORKS DEPARTMENT			
REV.BY	DATE		
		February 25, 2020 DATE OF APPROVAL	OUTSIDE DROP CONNECTION TO EX. PORTLAND CEMENT MANHOLE
			US-6

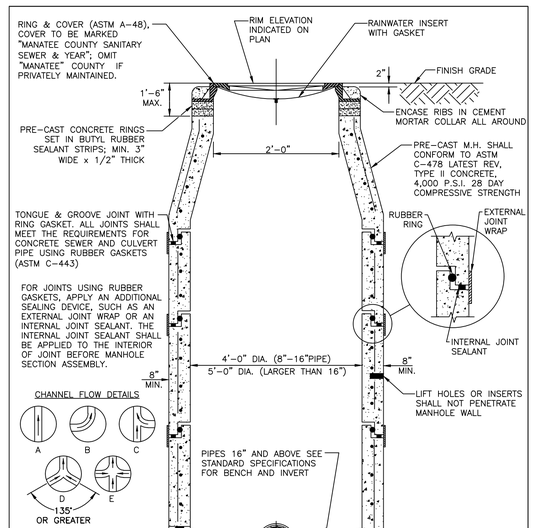

NOTE:

DROP MANHOLES, MANHOLES WITH OPPOSING FLOW (DETAILS D & E), MANHOLES UPSTREAM OF A LIFT STATION WET WELL (SEE US-17A), MANHOLES WITH GRAVITY SEWERS GREATER THAN 12 INCHES IN DIAMETER, MANHOLES RECEIVING A FORCE MAIN, AND THE FIRST TWO GRAVITY MANHOLES DOWNSTREAM OF MANHOLES RECEIVING A FORCE MAIN SHALL BE A POLYMER CONCRETE MANHOLE (SEE US-3); OR EXISTING PORTLAND CONCRETE MANHOLE SHALL RECEIVE AN APPROVED LINER.

MANATEE COUNTY PUBLIC WORKS DEPARTMENT			
REV.BY	DATE		
		February 25, 2020 DATE OF APPROVAL	STANDARD PRE-CAST SANITARY SEWER MANHOLE FOR UNDISTURBED FLOW
			US-2

Stantec
Stantec Consulting Services Inc.
6920 Professional Parkway East
Sarasota FL 34240-8414
Tel (941) 907-6900
www.stantec.com

The Contractor shall verify and be responsible for all dimensions. DO NOT scale the drawing - any errors or omissions shall be reported to Stantec without delay. Copyright Reserved. The Intellectual Property represented by this drawing is and shall remain the property of Stantec. It is unlawful to modify this document for any purpose other than that authorized by Stantec is forbidden.

Consultant

No.	By	Appd	YYYY.MM.DD	Revision

No.	By	Appd	YYYY.MM.DD	Issued

Permit/Seal

Client/Project
MANATEE COUNTY PUBLIC WORKS DEPARTMENT

MOCCASIN WALLOW ROAD SEGMENT 3

Project No.: 215617222

File Name: 215617222-01C-5325M

Scale:


Drawn	Dsgn.	Chkd.	02/2022 YYYY.MM.DD

Title
WASTEWATER DETAILS

Revision: Sheet: 114 of 148

Drawing No.
114

x:\215\projfiles\215617222\civil\drawing\01c_cont\sheet_files\215617222-01c-5325m\Layout1
SAVED: 8/5/2024 11:38:00 AM (rawnd)(SPLICED) 2/4/2025 3:27:17 PM (T. CHERY)
ORIGINAL SHEET - ARCH D

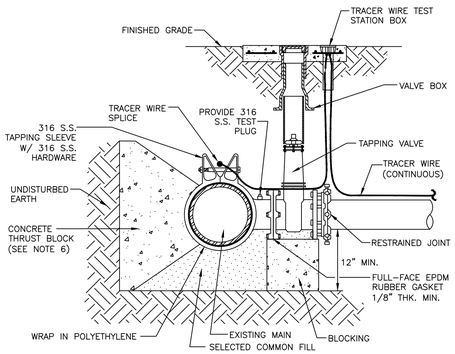


ELEVATION

NOTES:

1. PRIOR TO TAPPING, CONTRACTOR TO DEMONSTRATE 60 MINUTE HYDROSTATIC TEST OF THE TAPPING SLEEVE AND VALVE WITH NO LOSS OF 180 PSI PRESSURE FOR WATER AND RECLAIMED WATER.
2. ALL FITTINGS TO BE WRAPPED WITH 20 MIL POLYETHYLENE WRAP AT THRUST BLOCK.
3. ALL TAPS ON CONCRETE WATER MAINS AND LARGER THAN 12" ARE TO BE MADE BY A MANATEE COUNTY APPROVED TAPPING COMPANY. ALL MATERIALS TO BE SUPPLIED BY THE CONTRACTOR.
4. ALL TAPS MUST BE OF A SMALLER SIZE THAN THE MAIN BEING TAPPED & PLACED NO CLOSER THAN 30" OR A DISTANCE EQUAL TO (1) MAIN PIPE DIAMETER PLUS (2) TAP PIPE DIAMETERS (WHICHEVER IS GREATER) FROM A JOINT OR FITTING.
5. CONTRACTOR TO SUPPLY A DRY HOLE FOR TAPPING CREW TO WORK IN AND A BACK–HOE TO LOWER TAPPING MACHINE INTO THE HOLE.
6. WHERE THRUST BLOCK NOT USED, RESTRAINED JOINTS MUST THEN EXTEND FROM TEE FULL LENGTH SPECIFIED FOR "TEES."
7. TRACER WIRE TEST STATION BOX IS REQUIRED AT CONNECTIONS TO EXISTING MAINS.
8. SEE SECTION 1.11 TAPPING SLEEVES AND VALVES IN THE PUBLIC WORKS UTILITY STANDARDS MANUAL FOR FURTHER DETAILS.


MANATEE COUNTY PUBLIC WORKS DEPARTMENT			
REV.BY	DATE	February 25, 2020 DATE OF APPROVAL	TAPPING SLEEVE AND VALVE (WATER/RECLAIM) — UW–3

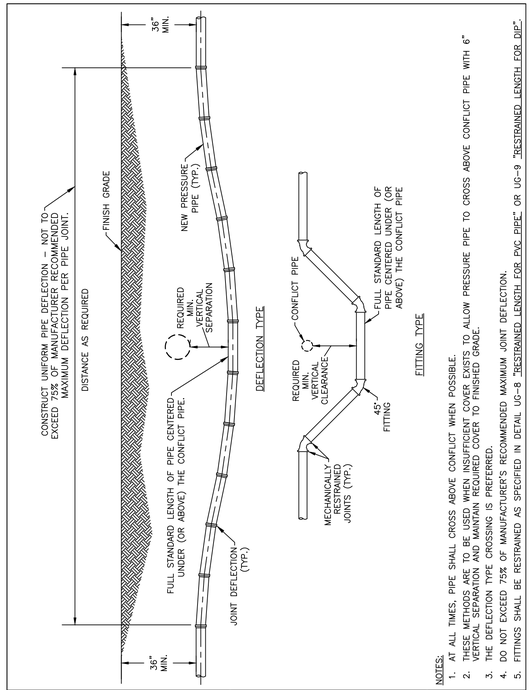

NOTES:

1. AT ALL TIMES, PIPE SHALL CROSS ABOVE CONFLICT WHEN POSSIBLE.
2. THESE METHODS ARE TO BE USED WHEN INSUFFICIENT COVER EXISTS TO ALLOW PRESSURE PIPE TO CROSS ABOVE CONFLICT PIPE WITH 6" VERTICAL SEPARATION AND MAINTAIN REQUIRED COVER TO FINISHED GRADE.
3. THE DEFLECTION TYPE CROSSING IS PREFERRED.
4. DO NOT EXCEED 75% OF MANUFACTURER'S RECOMMENDED MAXIMUM JOINT DEFLECTION.
5. FITTINGS SHALL BE RESTRAINED AS SPECIFIED IN DETAIL UG–8 "RESTRAINED LENGTH FOR PVC PIPE" OR UG–9 "RESTRAINED LENGTH FOR DIP."


MANATEE COUNTY PUBLIC WORKS DEPARTMENT			
REV.BY	DATE	February 25, 2020 DATE OF APPROVAL	PRESSURE PIPE DEFLECTION AT UTILITY CROSSING — UG–18

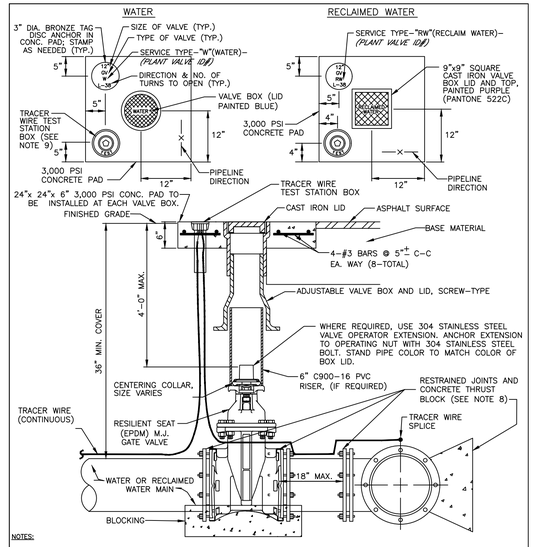

NOTES:

1. "WV" OR "RWV" TO BE IMPRESSED INTO THE NEWLY–POURED CONCRETE CURB, ALONG WITH DISTANCE IN FEET TO THE VALVE. IF NO CURB, INSTALL A BLUE DISC WITH "W" OR PURPLE DISC WITH "RW" USING A 1/8" x 1" GALVANIZED STEEL SCREW IN THE EDGE OF PAVEMENT WITH THE FOOTAGE FROM THE DISC TO THE VALVE.
2. ALL EXISTING AND PROPOSED VALVE BOXES SHALL BE ADJUSTED TO FINISHED GRADES AS DETERMINED IN THE FIELD.
3. VALVES SHALL NOT BE PLACED IN HANDICAPPED RAMPS, CURBS, OR GUTTERS.
4. PRECAST CONCRETE PADS SHALL NOT BE USED.
5. ALL EXPOSED EDGES OF CONCRETE SHALL BE CHAMFERED 1/2".
6. PIPELINE DIRECTION TO BE IMPRESSED INTO NEWLY POURED CONCRETE PAD.
7. TRACER WIRE TEST STATION BOX IS NOT REQUIRED IN VALVE BOX PAD IF THE GATE VALVE IS LOCATED WITHIN 200 FEET OF A WATER SERVICE, BLOW–OFF, BACKFLOW PREVENTER OR FIRE HYDRANT THAT HAS A TRACER WIRE BOX.
8. WHERE THRUST BLOCK NOT USED, RESTRAINED JOINTS MUST THEN EXTEND FROM TEE FULL LENGTH SPECIFIED FOR "TEES."
9. USE NON–TRAFFIC RATED BOXES FOR NORMAL YARD SERVICE. WHERE VALVE WILL BE IN STREET OR PARKING UNDER VEHICLE TRAFFIC, USE TRAFFIC RATED BOXES. WHERE POSSIBLE, LOCATE TRACE WIRE TESTING STATION OUTSIDE OF TRAVEL LANE OR IN MEDIAN, CENTERED IN SEPARATE CONCRETE PAD SIMILAR TO STANDARD VALVE BOX PAD.
10. THE BRASS TAG SHALL HAVE A "PLANT VALVE ID# WHEN VALVES ARE INSTALLED WITHIN THE COUNTY TREATMENT PLANT LIMITS. THE PLANT VALVE ID# SHALL BE SHOWN ON THE CONSTRUCTION PLANS AND RECORD DRAWINGS.
11. REFER TO SECTION 1.11 GATE VALVES IN THE PUBLIC WORKS UTILITY STANDARDS MANUAL FOR FURTHER DETAILS.


MANATEE COUNTY PUBLIC WORKS DEPARTMENT			
REV.BY	DATE	February 25, 2020 DATE OF APPROVAL	GATE VALVE, BOX, LID AND TAG — UW–2

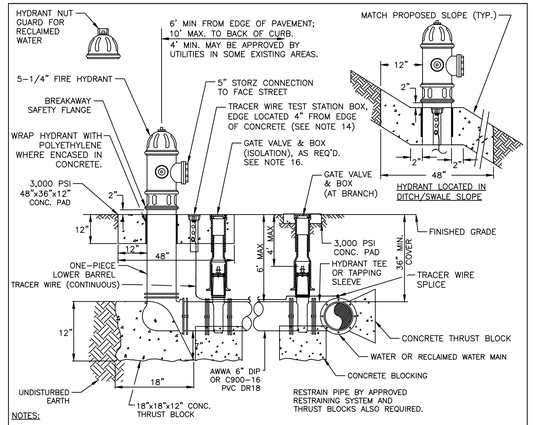

NOTES:

1. WEEPHOLES SHALL BE EXCLUDED FROM THE FIRE HYDRANT.
2. FIRE HYDRANTS SHALL BE A MINIMUM OF 6' OFF EDGE OF PAVEMENT AND 10' MAX. FROM BACK OF CURB. WHERE POSSIBLE AND WHERE SIDEWALK IS TO BE INSTALLED, FIRE HYDRANT SHALL BE LOCATED BETWEEN SIDEWALK AND RIGHT–OF–WAY LINE.
3. HYDRANT SHALL BE DUCTILE IRON CONSTRUCTION. HYDRANTS SHALL BE FUSION BONDED EPOXY COATED SAFETY YELLOW FOR WATER; PURPLE (PANTONE 522C) FOR RECLAIMED WATER; AND RED FOR PRIVATE.
4. FIRE HYDRANTS SHALL BE PLACED SO THAT STORM WATER FLOWS AWAY FROM THE HYDRANT.
5. FIRE HYDRANTS SHALL BE CONSTRUCTED WITH "GROUND LINE" SET TO FINISHED GRADES AS ESTABLISHED IN THE FIELD. NORMAL BURY IS 3 FEET OF COVER FOR ALL WATER LINES.
6. FIRE HYDRANTS MAY BE CONSTRUCTED WITH "GRADELOK" OFFSET FITTING.
7. RAISED REFLECTIVE PAVEMENT MARKER(S) (BLUE) FOR POTABLE WATER (PURPLE) FOR RECLAIMED WATER SHALL BE INSTALLED ON THE PAVEMENT DIRECTLY ACROSS FROM THE HYDRANT IN ACCORDANCE WITH THE FDOT TRAFFIC ENGINEERING MANUAL, CHAPTER 4, SECTION 4.3 OR MOST CURRENT ADDITION.
8. ALL EXPOSED EDGES OF CONCRETE SHALL HAVE 1/2" CHAMFER.
9. FIRE HYDRANT VALVE SHALL BE FASTENED DIRECTLY TO TEE.
10. IN–LINE VALVES SHOULD BE LOCATED AT HYDRANT TEES.
11. HYDRANTS SHALL BE LOCATED ON SAME SIDE OF ROAD AS WATER OR RECLAIMED MAIN.
12. THERE MUST BE A CLEARANCE OF 7 1/2 FEET FROM FRONT AND BOTH SIDES, AND FOUR FEET TO THE REAR OF THE HYDRANT, TO ABOVE GRADE OBSTRUCTIONS INCLUDING POSTS, FENCES, TREES, ETC, PER THE FLORIDA FIRE PREVENTION CODE.
13. SEE STANDARD DETAIL UW–2 GATE VALVE, BOX, LID AND TAG.
14. SHOULD THE FIRE HYDRANT'S CONCRETE PAD OVERLAP A SIDEWALK, THE TRACER WIRE TEST STATION BOX SHALL NOT BE LOCATED WITHIN THE SIDEWALK.
15. IF A HYDRANT IS LOCATED ON THE SLOPE OF A DITCH OR SWALE; THE CONCRETE PAD SHALL CONFORM TO THE FINISH GRADE/SLOPE. THE CONCRETE PAD SHALL BE LEVEL 2–INCHES BEHIND & IN FRONT OF THE HYDRANT.
16. AT THE DISCRETION OF THE COUNTY AN ADDITIONAL ISOLATION GATE VALVE SHALL BE ADDED, WHEN A PHYSICAL BARRIER IS PRESENT, (I.E. ROADWAY, FENCE, WALL, BERM ETC), BETWEEN THE BRANCH GATE VALVE AND THE HYDRANT.
17. SEE SECTION 1.11 HYDRANTS IN THE PUBLIC WORKS UTILITY STANDARDS MANUAL FOR FURTHER DETAILS.

MANATEE COUNTY PUBLIC WORKS DEPARTMENT			
REV.BY	DATE	February 25, 2020 DATE OF APPROVAL	FIRE HYDRANT ASSEMBLY — UW–5

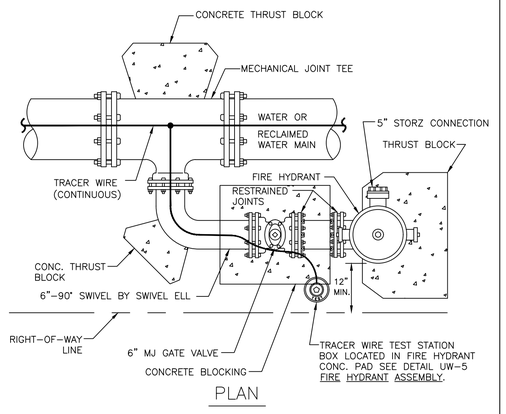


PLAN

NOTES:


1. THIS DETAIL FOR USE ONLY WHEN THE WATER MAIN IS LOCATED TOO CLOSE TO THE RIGHT–OF–WAY LINE TO USE THE FIRE HYDRANT ASSEMBLY DETAIL.
2. SEE STANDARD DETAIL UW–2 GATE VALVE, BOX, LID AND TAG.

MANATEE COUNTY PUBLIC WORKS DEPARTMENT			
REV.BY	DATE	February 25, 2020 DATE OF APPROVAL	FIRE HYDRANT WITH LOCKED 90° BEND — UW–7

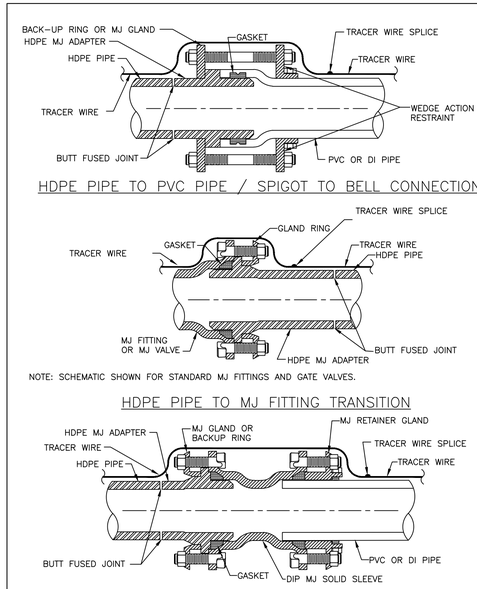

1. ONE TRACER WIRE SHALL BE SECURED TO THE PIPE FOR ALL TYPES OF PIPELINE INSTALLATIONS.


MANATEE COUNTY PUBLIC WORKS DEPARTMENT			
REV.BY	DATE	February 25, 2020 DATE OF APPROVAL	HDPE TO PVC OR DI PIPE ADAPTER — UG–6

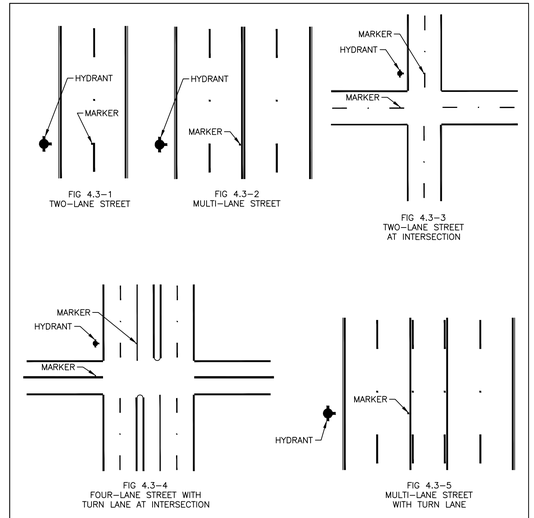

NOTES:

1. TWO–WAY STREETS OR ROADS: MARKER SHOULD BE PLACED 6 INCHES FROM EDGE OF PAINTED CENTERLINE ON THE SIDE NEAREST THE FIRE HYDRANT. IF THE STREET HAS NO CENTERLINE, THE MARKER SHOULD BE PLACED 6 INCHES FROM APPROXIMATE CENTER OF THE ROADWAY ON THE SIDE NEAREST THE HYDRANT. SEE FIGURE 4.3–1, 4.3–2, AND 4.3–3.
2. STREETS WITH LEFT TURN LANE AT INTERSECTION: MARKER SHOULD BE PLACED 6 INCHES FROM EDGE OF PAINTED WHITE CHANNELIZING LINE OF THE SIDE NEAREST THE FIRE HYDRANT. SEE FIGURE 4.3–4.
3. STREETS WITH CONTINUOUS TWO–WAY TURN LANE: MARKER SHOULD BE PLACED 6 INCHES FROM THE EDGE OF THE PAINTED YELLOW BARRIER LINE ON THE SIDE NEAREST THE FIRE HYDRANT. SEE FIGURE 4.3–5.
4. MARKER SHALL BE BLUE/BLUE RAISED RETROREFLECTIVE PAVEMENT MARKER.

MANATEE COUNTY PUBLIC WORKS DEPARTMENT			
REV.BY	DATE	February 25, 2020 DATE OF APPPPOVAL	HYDRANT LOCATION MARKERS – BLUE (RPMs) — UW–6

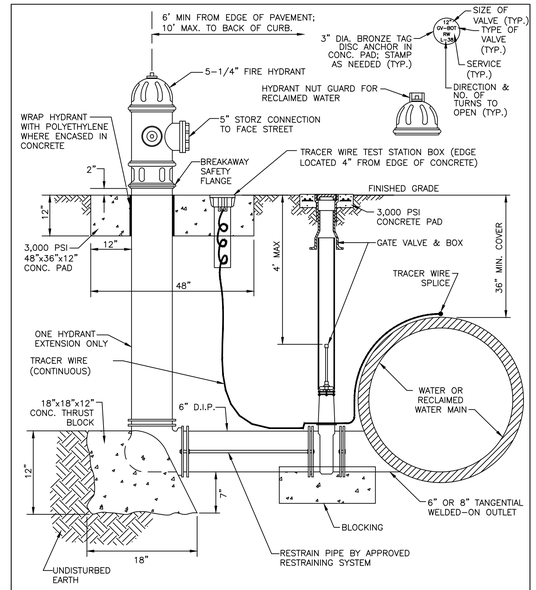

NOTES:

1. FIRE HYDRANT BLOW–OFF ASSEMBLY TO COMPLY WITH NOTES 1–15 OF DETAIL UW–5 FIRE HYDRANT ASSEMBLY DETAIL.
2. TYPICAL LOCATION FOR TANGENTIAL OUTLET IS AT LOW POINT ALONG THE MAIN WHERE SEDIMENTS ACCUMULATE.
3. SEE UW–2 GATE VALVE, BOX, LID AND TAG DETAIL.
4. BRASS TAG SHALL INDICATE FEED IS FROM THE BOTTOM OF THE MAIN, "B.O.T" (BLOW–OFF TANGENT)

MANATEE COUNTY PUBLIC WORKS DEPARTMENT			
REV.BY	DATE	February 25, 2020 DATE OF APPPPOVAL	FIRE HYDRANT BLOW–OFF ASSEMBLY FOR 12" MAINS AND LARGER — UW–9

Stantec
Stantec Consulting Services Inc.
6920 Professional Parkway East
Sarasota FL 34240-8414
Tel (941) 907-6900
www.stantec.com

The Contractor shall verify and be responsible for all dimensions. DO NOT scale the Drawing - any errors or omissions shall be reported to Stantec without delay. Copyright Reserved - The Intellectual Property contained in this Drawing is the property of Stantec and may not be reproduced or used for any purpose other than that authorized by Stantec is forbidden.

Consultant

No.	By	Appd	YYYY.MM.DD	Revision
1				
2				
3				
4				
5				

Issued

Permit/Seal

Client/Project
MANATEE COUNTY PUBLIC WORKS DEPARTMENT
MOCCASIN WALLOW ROAD SEGMENT 3

Project No.: 215617222
File Name: 215617222-01C-531WD

Scale:

Drawn	Dsgn.	Chkd.	02/2022 YYYY.MM.DD

Title
WATER DISTRIBUTION AND RECLAIM SYSTEM DETAILS

Revision: Sheet: 115 of 148

Drawing No.
115

v:\215k\active\215617222\civil\drawing\01c_corr\drawn files\531WD.dwg
SAVED: 8/3/2020 1:13:08 AM DUANWILSON PLOTTED: 24/2020 3:07 PM BY: DUANE CHANEY
ORIGINAL SHEET - ARCH D

REQUIRED LENGTH OF RESTRAINED JOINT PIPE FOR C900-16 PVC PIPE (DR-18)

MAIN PIPE SIZE	HORIZ. BENDS			TEES						REDUCERS				PLUGS & VALVES
	90°	45°	22.5°	SIZE / LENGTH						SIZE / LENGTH				
24	90	38	18	X24 169	X20 132	X18 90	X12 38	X10 6		X20 64	X16 117	X12 158		214
20	78	32	16	X20 141	X16 101	X12 53	X10 24	X8 1		X16 65	X12 115	X10 149		184
16	66	27	13	X16 111	X12 67	X10 41	X8 12			X12 64	X10 107	X8 111		151
12	52	22	10	X12 80	X10 56	X8 31	X6 1			X10 58	X8 62	X6 86		118
10	44	18	9	X10 63	X8 40	X6 7				X8 33	X6 61	X4 81		100
8	37	15	7	X8 49	X6 18	X4 1				X6 35	X4 60			83
6	29	12	6	X6 29	X4 1					X4 33				63
4	21	8	4	X4 12										45


NOTES:
1. RESTRAIN 11.25° BENDS 50% OF LENGTH FOR 22.5° BENDS.
2. ALL VALVES AND FITTINGS SHALL BE RESTRAINED TO THE CONNECTING SECTIONS OF PIPE.
3. ALL ISOLATION VALVES MUST BE PROPERLY ANCHORED OR RESTRAINED TO RESIST A 180 PSI TEST PRESSURE IN EITHER DIRECTION.
4. PIPE SIZES ARE GIVEN IN INCHES.
5. RESTRAINED PIPE LENGTHS ARE GIVEN IN FEET.
6. LENGTHS SHOWN ARE FOR A TEST PRESSURE OF 180 PSI.
7. THE RESTRAINED LENGTHS SHOWN IN THESE TABLES ARE BASED ON SOIL CLASSIFICATION SP WITH AWWA TYPE 3 TRENCH CONDITIONS, 180 PSI TEST PRESSURE, 3 FEET OF COVER AND 1.5 FACTOR OF SAFETY. ACTUAL BURY CONDITIONS MUST BE DETERMINED BY THE ENGINEER OF RECORD AND THE RESTRAINED LENGTHS MODIFIED ACCORDINGLY.
8. RESTRAINED LENGTHS TO BE APPLIED TO PIPELINES PER DETAIL UG-10 RESTRAINED LENGTHS FOR PIPE.
9. ALL RESTRAINED JOINT HARDWARE SHALL CONFORM TO 1.11.17 OF THE PUBLIC WORKS UTILITIES STANDARDS MANUAL.
10. ALL THREE "LEGS" OF TEES SHALL BE RESTRAINED PER THE STATED LENGTH IN THE TABLE.

MANATEE COUNTY PUBLIC WORKS DEPARTMENT				
REV.BY	DATE	February 25, 2020 DATE OF APPROVAL	RESTRAINED LENGTHS FOR PVC PIPE	UG-8


THRUST BLOCK DIMENSIONS B ft. x d inches															
PIPE SIZE (IN.)	90°BEND		45°BEND		22.5°BEND		11.25°BEND		DEAD END & TEE		45° WYE				
	B	d	B	d	B	d	B	d	B	d	B	d			
4	1.5	3 ½	1.1	3 ½	0.8	3 ½	0.6	3 ½	1.3	3 ½	1.1	3 ½			
6	2.2	5 ¼	1.6	3 ¾	1.2	3 ½	0.8	3 ½	1.9	4 ½	1.6	3 ¾			
8	2.9	7	2.1	5	1.5	3 ½	1.1	3 ½	2.4	5 ¾	2.0	4 ¾			
10	3.5	8 ½	2.6	6 ¼	1.9	4 ½	1.3	3 ½	3.0	7 ¼	2.5	6			
12	4.2	10	3.1	7 ½	2.2	5 ¼	1.6	3 ¾	3.5	8 ¼	3.0	7 ¼			
14	4.9	11 ¾	3.6	8 ¾	2.6	6 ¼	1.8	4 ¼	4.1	9 ¾	3.4	8 ¼			
16	5.5	13 ¼	4.1	9 ¾	2.9	7	2.1	5	4.7	11 ¼	3.9	9 ¼			
18	6.2	15	4.6	11	3.3	8	2.3	5 ½	5.2	12 ½	4.4	10 ½			
20	6.9	16 ½	5.0	12	3.6	8 ¾	2.6	6 ¼	5.8	14	4.9	11 ¾			
24	8.2	19 ¾	6.0	14 ½	4.3	10 ¼	3.1	7 ½	6.9	16 ½	5.8	14			
30	10.1	24 ¼	7.5	18	5.3	12 ¾	3.8	9	8.5	20 ½	7.2	17 ¼			
36	12.1	29	8.9	21 ¼	6.4	15 ¼	4.5	10 ¾	10.2	24 ½	8.6	20 ¾			

REINFORCEMENT MAT SCHEDULE
FOR DIM. "B" BETWEEN 5.75' & 12.5' USE #4 @ 8" EACH WAY
FOR DIM. "B" LESS THAN 5.75' USE #3 @ 8" EACH WAY

NOTES:
1. ALL THRUST BLOCKS SHALL BE CAST IN PLACE. FITTINGS ADJACENT TO THRUST BLOCKS SHALL BE WRAPPED IN POLYETHYLENE.
2. THIS TABLE IS BASED ON WATER PRESSURE=180 PSI WITH AN ALLOWABLE SOIL BEARING PRESSURE=2000 PSF, CONCRETE STRENGTH f_c =3000 PSI, REINFORCEMENT f_y =60.0 KSI. THRUST BLOCK SHALL BE CAST AGAINST FIRM UNDISTURBED SOIL.
3. FOR LARGER "B" DIMENSIONS IT IS NECESSARY TO CHECK THAT PIPE IS SUFFICIENTLY DEEP TO ALLOW 15" MIN. SOIL COVER OVER TOP EDGE OF THRUST BLOCK.
4. RESTRAINED JOINTS MAY BE USED IN LIEU OF THRUST BLOCKS TO SAVE SPACE. HOWEVER, WHERE THRUST BLOCKS AND RESTRAINED JOINTS ARE CALLED OUT/ILLUSTRATED IN THE DETAILS, BOTH SHALL BE INSTALLED.

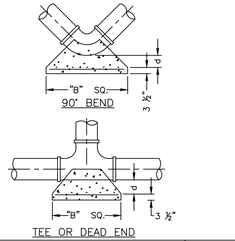


MANATEE COUNTY PUBLIC WORKS DEPARTMENT				
REV.BY	DATE	February 25, 2020 DATE OF APPROVAL	CONCRETE THRUST BLOCKS	UG-7

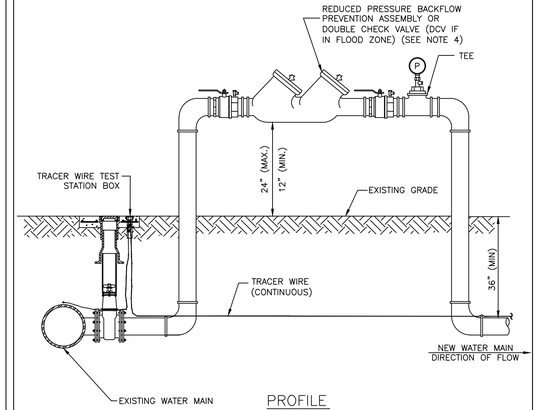

NOTES:
1. FOR TIE-IN VALVE, SEE DETAIL UW-3 FOR TAPPING SLEEVE VALVE AND UW-2 FOR GATE VALVE.
2. CORPORATION STOP CONNECTIONS TO WATER MAINS SHALL BE AT A SUFFICIENT DISTANCE FROM NEW TAPPING SLEEVE & VALVE (TIE-IN VALVE). ALL CORPORATION STOP TAPS SHALL BE PLACED NO CLOSER THAN 30" OR A DISTANCE EQUAL TO (1) MAIN PIPE DIAMETER PLUS (2) TAP DIAMETERS (WHICHEVER IS LARGER) FROM THE NEW TIE-IN VALVE (TAPPING VALVE & SLEEVE). SIZE-ON-SIZE TAPS ARE NOT ALLOWED. A CUT-IN TEE SHALL BE USED.
3. IF THE EXISTING WATER MAIN IS LOCATED UNDER PAVEMENT OR CLOSE TO THE ROADWAY, BOTH JUMPER CORPORATION STOPS MAY CONNECT TO THE NEW WATER MAIN LOCATED OUTSIDE OF THE PAVEMENT. AN ADDITIONAL GATE VALVE SHALL BE INSTALLED AND THE VALVE MAY BE LOCATED AT THE ROW LINE. PIPING AND APPURTENANCES BETWEEN THE EXISTING MAIN AND ISOLATION VALVE AND JUMPER SHALL BE DISINFECTED BY SPRAYING OR SWABBING.
4. BACKFLOW PREVENTION ASSEMBLY SHALL BE STRUCTURALLY SUPPORTED.
5. SEE DETAIL UW-24 FOR ADDITIONAL JUMPER CONNECTION NOTES.

MANATEE COUNTY PUBLIC WORKS DEPARTMENT				
REV.BY	DATE	February 25, 2020 DATE OF APPROVAL	TEMPORARY JUMPER CONNECTION – NO HYDRANT AVAILABLE	UW-23B

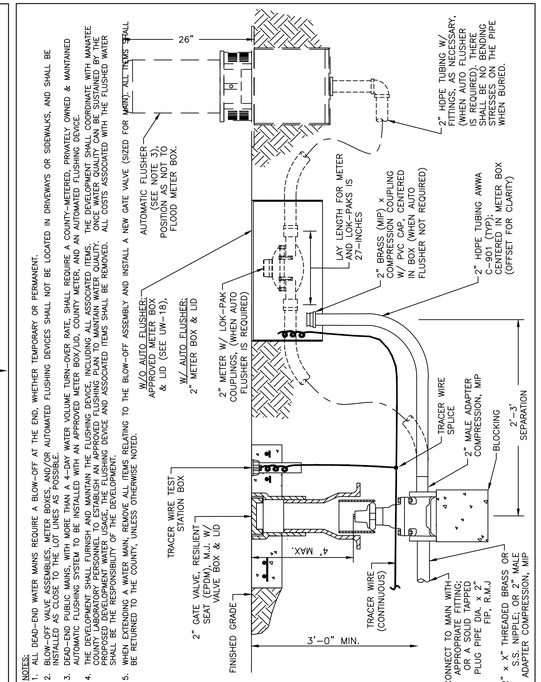

NOTES:
1. ALL DEAD-END WATER MAINS REQUIRE A BLOW-OFF AT THE END, WHETHER TEMPORARY OR PERMANENT.
2. BLOW-OFF VALVE ASSEMBLIES, METER BOXES, AND/OR AUTOMATED FLUSHING DEVICES SHALL NOT BE LOCATED IN DRIVEWAYS OR SIDEWALKS, AND SHALL BE LOCATED WITHIN THE RIGHT-OF-WAY OR EASEMENT.
3. DEAD-END PUBLIC MAINS, WITH MORE THAN A 4-DAY WATER VOLUME TURN-OVER RATE, SHALL REQUIRE A COUNTY-METERED, PRIVATELY OWNED & MAINTAINED AUTOMATIC FLUSHING SYSTEM TO BE INSTALLED WITH AN APPROVED METER BOX/LID, COUNTY METER, AND AN AUTOMATED FLUSHING DEVICE. PROPOSED DEVELOPMENT WATER USAGE, THE FLUSHING DEVICE AND ASSOCIATED ITEMS SHALL BE REMOVED. ALL COSTS ASSOCIATED WITH THE FLUSHED WATER COUNTY LABORATORY PERSONNEL TO ESTABLISH AN APPROVED FLUSHING PLAN TO MAINTAIN WATER QUALITY. ONCE WATER QUALITY CAN BE SUSTAINED BY THE PROPOSED DEVELOPMENT WITHOUT THE FLUSHING DEVICE AND ASSOCIATED ITEMS SHALL BE REMOVED. ALL COSTS ASSOCIATED WITH THE FLUSHED WATER SHALL BE PAID BY THE DEVELOPMENT.
4. WHEN EXTENDING A WATER MAIN, REMOVE ALL ITEMS RELATING TO THE BLOW-OFF ASSEMBLY AND INSTALL A NEW GATE VALVE (SIZED FOR MAIN), ALL ITEMS SHALL BE RETURNED TO THE COUNTY, UNLESS OTHERWISE NOTED.
5. ALL BLOW-OFF ASSEMBLIES SHALL BE INSTALLED WITH AN APPROVED FLUSHING DEVICE AND ASSOCIATED ITEMS SHALL BE PAID BY THE DEVELOPMENT.


MANATEE COUNTY PUBLIC WORKS DEPARTMENT				
REV.BY	DATE	February 25, 2020 DATE OF APPROVAL	2" BLOW-OFF ASSEMBLY	UW-8

REQUIRED LENGTH OF RESTRAINED JOINT PIPE FOR DIP (POLY-WRAPPED)

MAIN PIPE SIZE	HORIZ. BENDS			TEES						REDUCERS				PLUGS & VALVES
	90°	45°	22.5°	SIZE / LENGTH						SIZE / LENGTH				
36	142	59	28	X36 393	X30 318	X24 232	X20 165	X16 84	X12 1	X30 137	X24 247	X20 309	X16 359	453
30	124	51	25	X30 333	X24 252	X20 189	X16 115	X12 23	X10 1	X24 137	X20 213	X16 276		391
24	106	44	21	X24 270	X20 211	X16 143	X12 61	X10 10	X8 1	X20 98	X16 178	X12 241		327
20	92	38	18	X20 225	X16 161	X12 85	X10 39	X8		X16 98	X12 176	X10 237		280
16	77	32	15	X16 177	X12 107	X10 65	X8 19	X6 1		X12 98	X10 163	X8 169		231
12	61	25	12	X12 127	X10 89	X8 50	X6 1			X10 88	X8 96	X6 131		181
10	52	22	10	X10 101	X8 64	X6 11				X8 51	X6 94	X4 125		153
8	44	18	9	X8 78	X6 30	X4 1				X6 54	X4 92			128
6	34	14	7	X6 46	X4 1					X4 50				98
4	24	10	5	X4 19										69

NOTE:
1. SEE UG-8, RESTRAINED LENGTHS FOR PVC PIPE DETAIL FOR NOTES 1 THROUGH 9 THAT ARE ALSO APPLICABLE TO RESTRAINED LENGTHS FOR DIP.

MANATEE COUNTY PUBLIC WORKS DEPARTMENT				
REV.BY	DATE	February 25, 2020 DATE OF APPROVAL	RESTRAINED LENGTHS FOR DIP	UG-9

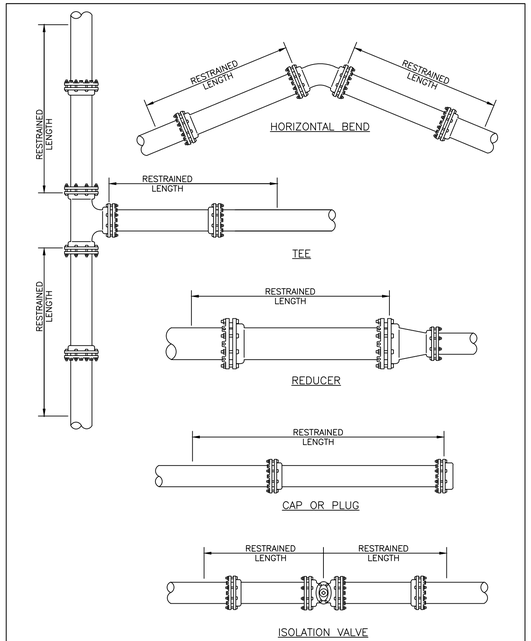

NOTE:
1. SEE DETAIL UG-8 RESTRAINED LENGTHS FOR PVC PIPE FOR NOTES 1 THROUGH 9 THAT ARE ALSO APPLICABLE TO RESTRAINED LENGTHS FOR PIPE.


MANATEE COUNTY PUBLIC WORKS DEPARTMENT				
REV.BY	DATE	February 25, 2020 DATE OF APPROVAL	RESTRAINED LENGTHS FOR PIPE	UG-10

1. A 2-INCH MINIMUM TEMPORARY JUMPER CONNECTION IS REQUIRED AT ALL CONNECTIONS BETWEEN EXISTING ACTIVE POTABLE WATER MAINS AND PROPOSED NEW WATER MAIN IMPROVEMENTS WITH THE FOLLOWING EXCEPTIONS:
   a. PROJECTS THAT INCLUDE A PERMANENT BACKFLOW PREVENTER AT THE RIGHT-OF-WAY WHICH IS ADJACENT TO THE EXISTING WATER MAIN;
   b. PROJECTS THAT INCLUDE NEW WATER MAINS THAT ARE LESS THAN OR EQUAL TO 18 LINEAR FEET IN LENGTH; OR
   c. OTHER PROPOSED CASES THAT ARE APPROVED BY MANATEE COUNTY AND THE CONSTRUCTION DRAWINGS SPECIFICALLY STATE THAT A TEMPORARY JUMPER CONNECTION IS NOT REQUIRED.
2. A TEMPORARY JUMPER SHALL BE USED AND BE CONNECTED TO AN APPROVED POTABLE WATER SOURCE (E.G., EXISTING FIRE HYDRANT, EXISTING MAIN, EXISTING SERVICE TAP OR TANK TRUCK, ETC.) AS SHOWN IN THE STANDARD TEMPORARY JUMPER DETAIL UW-23A OR UW-23B.

   A TEMPORARY JUMPER SHALL BE USED FOR FILLING, FLUSHING AND FOR DISINFECTION OF ANY NEW MAIN OF ANY SIZE. THE TEMPORARY JUMPER CONNECTION SHALL BE MAINTAINED UNTIL AFTER THE FILLING, FLUSHING, TESTING AND DISINFECTION OF THE NEW MAIN HAS BEEN SUCCESSFULLY COMPLETED AND CLEARANCE FOR USE FROM THE FLORIDA DEPARTMENT OF ENVIRONMENTAL PROTECTION (FDEP) HAS BEEN OBTAINED.
3. THE LOCATION AND ORIENTATION OF TEMPORARY JUMPERS ASSOCIATED WITH CONNECTIONS TO EXISTING WATER MAINS THAT ARE LOCATED UNDER THE ROADWAY PAVEMENT SHALL BE APPROVED ON A CASE-BY-CASE BASIS.
4. PIPE AND FITTINGS USED FOR CONNECTING THE NEW PIPE TO THE EXISTING PIPE SHALL BE DISINFECTED PRIOR TO INSTALLATION IN ACCORDANCE WITH AWWA C651, LATEST EDITION, UNLESS APPROVED OTHERWISE, THE TAPPING SLEEVE, AND EXTERIOR OF THE EXISTING MAIN TO BE TAPPED, PIPING WITHIN THE JUMPER, AND NEW PIPING SHOWN ON STANDARD TEMPORARY JUMPER DETAIL UW-23A OR UW-23B SHALL BE DISINFECTED BY SPRAYING OR SWABBING PER SECTION 4.6 OF AWWA C651.
5. THE JUMPER SHALL INCLUDE A FLOW METER TO ENSURE THAT THE FLOW FROM THE SUPPLY SOURCE IS AT A CONSTANT MEASURED RATE WHILE CHLORINATING THE NEW MAIN. THE CHLORINE CONCENTRATION SHALL BE MEASURED AT REGULAR INTERVALS TO ENSURE THAT IT IS FED AT A CONSTANT RATE OF NOT LESS THAN 25 MILLIGRAMS PER LITER (MG/L) OF FREE CHLORINE.
6. THE JUMPER CONNECTION SHALL ALSO BE USED TO MAINTAIN A MINIMUM PRESSURE OF 20 PSI IN THE NEW MAINS CONTINUOUSLY AFTER DISINFECTION AND UNTIL FDEP CLEARANCE LETTER IS OBTAINED.
7. ALL TEMPORARY BACKFLOW PREVENTION ASSEMBLY OR "JUMPERS" UTILIZED DURING PIPELINE CONSTRUCTION MUST SHOW CERTIFICATION THAT THEY HAVE BEEN TESTED ANNUALLY AND PASSED ACCORDING TO THE FLORIDA BUILDING CODE, PLUMBING SECTION, CHAPTER 3, SECTION 312.9.1, 312.9.2, CHAPTER 6, SECTION 608, AND RESOLUTION R87-125. ANNUAL CERTIFICATION MUST BE VALID AT TIME OF INSTALLATION AND PROVIDED TO THE MANATEE COUNTY INSPECTOR UPON REQUEST.
8. ALL INSTALLATION AND MAINTENANCE OF THE TEMPORARY JUMPER CONNECTION AND ASSOCIATED BACKFLOW PREVENTION ASSEMBLY, FLOW METER, FITTINGS, VALVES, ETC., SHALL BE THE RESPONSIBILITY OF THE CONTRACTOR.
9. TEMPORARY JUMPER SIZE DEPENDS ON THE SITUATION: JUMPERS LARGER THAN 2-INCHES MAY BE USED FOR FLUSHING PURPOSES OR IF PARTIAL FIRE PROTECTION IS REQUIRED DURING INITIAL CONSTRUCTION, AS DETERMINED BY THE ENGINEER OF RECORD OR FIRE DEPARTMENT.
10. PRIOR TO REMOVAL OF THE TEMPORARY JUMPER, THE NEWLY-CONSTRUCTED WATER SYSTEM SHALL HAVE RECEIVED CLEARANCE FROM THE FDEP.
11. AFTER RECEIPT OF CLEARANCE FOR USE BY FDEP, MANATEE COUNTY, AND ALL OTHER PERTINENT AGENCIES, THE CONTRACTOR SHALL REMOVE THE TEMPORARY JUMPER CONNECTION AND COMPLETE THE WATER MAIN. ALL CORPORATION STOPS LEFT-IN-PLACE ARE TO BE CLOSED AND PLUGGED WITH 2-INCH BRASS.
12. IF THE TEMPORARY JUMPER IS LOCATED WITHIN A STANDARD PIPE LENGTH AWAY FROM THE PROPOSED TIE-IN AND A SINGLE STANDARD LENGTH OF PIPE IS USED FOR COMPLETING THE CONNECTION, THEN THE COUNTY WILL PERFORM A VISUAL INSPECTION AND A SEPARATE HYDROSTATIC TEST MAY NOT BE REQUIRED.

    IF MULTIPLE LENGTHS OF PIPES ARE USED TO COMPLETE THE CONNECTION, THEN A SEPARATE HYDROSTATIC TEST WILL BE REQUIRED. THE HYDROSTATIC TEST SHALL BE PERFORMED BETWEEN THE PROPOSED TIE-IN VALVE AND THE FIRST DOWNSTREAM VALVE FROM THE TEMPORARY JUMPER LOCATION.

MANATEE COUNTY PUBLIC WORKS DEPARTMENT				
REV.BY	DATE	February 25, 2020 DATE OF APPROVAL	TEMPORARY JUMPER CONNECTION NOTES	UW-24

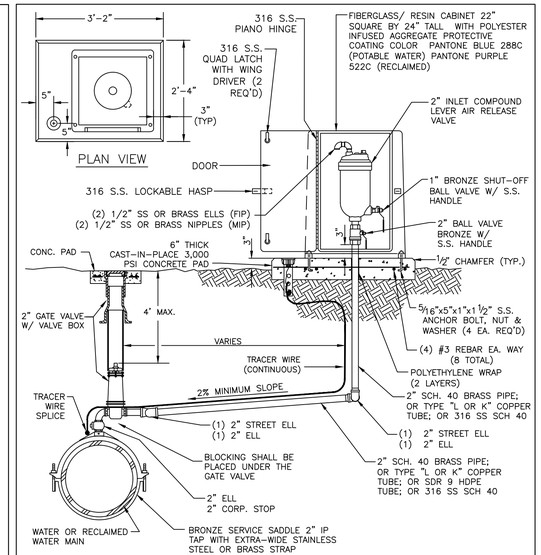

NOTES:
1. AIR RELEASE VALVES TO BE INSTALLED AT HIGH POINTS ALONG THE MAINS, WHERE ARE COULD BE TRAPPED.
2. ARV VENT ORIFICE TO BE SIZED IN ACCORDANCE WITH MANUFACTURER'S RECOMMENDATION FOR WATER MAIN SIZE.
3. ALL INCIDENTAL FITTINGS AND HARDWARE TO BE STAINLESS STEEL, BRASS OR COPPER.
4. ALL PIPE THREADS TO BE SEALED AIR TIGHT.
6. VENT PIPE TO BE LAID ACCURATELY ON SLOPE, WITHOUT HIGH OR LOW POINTS.
7. ARV SHALL BE INSTALLED MINIMUM 6 FT FROM EDGE OF PAVEMENT; 10 FT MAXIMUM FROM BACK OF CURB; 4 FT MIN. MAY BE APPROVED BY UTILITIES IN SOME EXISTING AREAS.
8. SEE UW-2 GATE VALVE, BOX, LID AND TAG STANDARD DETAIL. CENTERING COLLAR IS NOT REQUIRED ON 2" GATE VALVES.

MANATEE COUNTY PUBLIC WORKS DEPARTMENT				
REV.BY	DATE	February 25, 2020 DATE OF APPROVAL	ABOVE-GROUND AIR RELEASE VALVE ASSY. FOR 16-INCH AND LARGER MAINS	UW-11

Stantec
Stantec Consulting Services Inc.
6920 Professional Parkway East
Sarasota FL 34240-8414
Tel (941) 907-6900
www.stantec.com

The Contractor shall verify and be responsible for all dimensions. DO NOT scale the drawing - any errors or omissions shall be reported to Stantec without delay. Copyright reserved. The information contained in this drawing is the property of Stantec. Reproduction or use for any purpose other than that authorized by Stantec is forbidden.

Consultant

No.	Revision	By	Appd	YYYY.MM.DD
1				

Permit/Seal

Client/Project
MANATEE COUNTY PUBLIC WORKS DEPARTMENT
MOCCASIN WALLOW ROAD SEGMENT 3

Project No.: 215617222
File Name: 215617222-01C-531WD

Scale:

Drawn	Dsgn.	Chkd.	02/2022 YYYY.MM.DD

Title
WATER DISTRIBUTION AND RECLAIM SYSTEM DETAILS

Revision: Sheet: 116 of 148

Drawing No.
116

x:\215\active\215617222\civil\drawing\01c_cont\sheet_files\215617222-01C-531WD\Layout2
SAVED: 8/5/2024 11:37:36 AM by DAWN.WILSON.PORTER (24.0.0) 2023.1 (P)

ORIGINAL SHEET - ARCH D


NOTES

1. A COPY OF THIS BEST MANAGEMENT PRACTICES PLAN AND THE STORMWATER POLLUTION PREVENTION PLAN, SHALL BE KEPT AT THE PROJECT SITE AT ALL TIMES.
2. THE CONTRACTOR SHALL ABIDE BY ALL APPLICABLE REQUIREMENTS AND CONDITIONS OF THE SOUTHWEST FLORIDA WATER MANAGEMENT DISTRICT (SWFWMD) PERMIT(S) AND HAVE A COPY OF THE PERMIT(S) ON SITE, IF IT IS NECESSARY FOR GROUNDWATER DEWATERING TO DISCHARGE OFFSITE, THEN THE CONTRACTOR SHALL OBTAIN ALL APPLICABLE PERMITTING FROM THE FLORIDA DEPARTMENT OF ENVIRONMENTAL PROTECTION (FDEP). THE CONTRACTOR SHALL BEAR ALL RESPONSIBILITY AND COSTS FOR OBTAINING AND/OR MODIFYING ALL APPLICABLE PERMITTING FOR THE DISCHARGE OF GROUNDWATER DEWATERING AND FOR COMPLYING WITH ALL SWFWMD AND FDEP PERMITTING CONDITIONS.
3. THE CONTRACTOR SHALL IMPLEMENT OTHER BEST MANAGEMENT PRACTICES AS DIRECTED BY THE ENGINEER OF RECORD OR OTHER REGULATORY AGENCIES.
4. THE CONTRACTOR SHALL STAGE CONSTRUCTION IN PHASES WHENEVER POSSIBLE TO MINIMIZE SOIL LOSS AND CONTROL EROSION.
5. THE CONTRACTOR SHALL PROVIDE A STABILIZED CONSTRUCTION ENTRANCE TO HELP REDUCE VEHICLE TRACKING OF SEDIMENTS. THE PAVED STREET ADJACENT TO THE SITE ENTRANCE WILL BE SWEPT AS REQUIRED TO REMOVE ANY EXCESS MUD, DIRT OR ROCK TRACKED FROM THE SITE. DUMP TRUCKS HAULING MATERIAL FROM THE CONSTRUCTION SITE SHALL BE COVERED WITH A TARPAULIN.
6. THE CONTRACTOR SHALL DIRECT ONSITE RUNOFF TO THE STORMWATER MANAGEMENT SYSTEM DURING CONSTRUCTION.
7. CONTRACTOR SHALL SPRINKLE OR OTHERWISE APPLY WATER TO AFFECTED CONSTRUCTION AREAS TO CONTROL BOTH SIGNIFICANT WIND EROSION AND FUGITIVE DUST.
8. ALL INLET GRATES SHALL BE WRAPPED IN FILTER FABRIC AND ALL INLETS SHALL BE PROTECTED WITH SILT SCREENS OR HAY BALES IN ACCORDANCE WITH THE BMP PLAN. SILT BARRIERS SHALL REMAIN IN PLACE UNTIL SODDING AROUND INLETS IS COMPLETE. INLET GRATES SHOULD REMAIN WRAPPED UNTIL PROJECT IS COMPLETE.
9. DEWATERING WILL OCCUR, AS REQUIRED, FOR ALL EXCAVATION ACTIVITY INCLUDING, BUT NOT LIMITED TO, STORM SEWERS, SANITARY SEWERS, WATER LINES AND OTHER UTILITIES.
10. ALL CONSTRUCTION DEWATERING SHALL BE CONTAINED ONSITE, AT SPECIFIED LOCATIONS, AND ALLOWED TO INFILTRATE THE SOIL, UNLESS FDEP PERMITTING IS OBTAINED FOR OFFSITE DISCHARGE. ALL DEWATERING GROUNDWATER DISCHARGE SHALL BE ROUTED THROUGH A TEMPORARY SEDIMENT SUMP PRIOR TO DISCHARGE TO WETLANDS, OTHER SURFACE WATER, OR OFFSITE. THE GENERAL PROCESS OF THE DEWATERING SYSTEM IF DEPICTED HEREIN SHALL BE ADHERED TO DURING CONSTRUCTION. IT SHALL BE THE RESPONSIBILITY OF THE CONTRACTOR TO OBTAIN ALL APPLICABLE APPROVALS FOR ANY MODIFICATIONS HE PROPOSES.
11. THE DEWATERING SYSTEM SHALL USE A PUMP AND PIPING THAT IS LESS THAN 6 INCHES IN DIAMETER AND OPERATE LESS THAN A TOTAL OF SIX MONTHS. ANY DEVIATION FROM THIS REQUIREMENT SHALL REQUIRE A WATER USE PERMIT. THE COST OF A WATER USE PERMIT AND ASSOCIATED MATERIALS SHALL BE BORNE BY THE CONTRACTOR.
12. LAY SOD AROUND ALL INLETS, MITERED ENDWALLS, HEADWALLS, SWALES, POND SLOPES, AND A THREE FOOT (3') WIDE STRIP ADJACENT TO EDGE OF PAVEMENT OR AS DIRECTED BY THE ENGINEER AS SOON AS PRACTICAL TO PREVENT EROSION. DISTURBED PORTIONS OF THE SITE WHERE CONSTRUCTION ACTIVITIES PERMANENTLY CEASE SHALL BE STABILIZED WITH SOD OR WITH PERMANENT SEED AND MULCH IN ACCORDANCE WITH THE PLANS AND SPECIFICATIONS. PERMANENT STABILIZATION SHALL OCCUR AS SOON AS PRACTICAL BUT IN NO CASE MORE THAN 14 DAYS AFTER THE LAST CONSTRUCTION ACTIVITY.
13. SODDING INCLUDES MAINTAINING SLOPES AND SOD UNTIL COMPLETION AND ACCEPTANCE OF TOTAL PROJECT OR GROWTH IS ESTABLISHED, WHICHEVER COMES LAST. UNTIL THEN, ALL EROSION, SILTATION, AND MAINTENANCE OF GRADES AND GRASS SHALL BE THE RESPONSIBILITY OF THE CONTRACTOR.
14. TOP SOIL STOCK PILES AND DISTURBED PORTIONS OF THE SITE WHERE CONSTRUCTION ACTIVITY WILL TEMPORARILY CEASE FOR AT LEAST 21 DAYS SHALL BE STABILIZED WITH TEMPORARY SEED AND MULCH AS SOON AS PRACTICABLE BUT IN NO CASE MORE THAN 14 DAYS FROM THE LAST CONSTRUCTION ACTIVITY IN THAT AREA. THE TEMPORARY SEED AND MULCH SHALL BE INSTALLED IN ACCORDANCE WITH THE PROJECT SPECIFICATIONS.
15. ALL SILTATION AND EROSION CONTROL MEASURES SHALL BE INSPECTED AND MAINTAINED AT A MINIMUM OF ONCE PER WEEK OR AFTER ANY 1/2" OR GREATER RAINFALL EVENT. THE CONTRACTOR SHALL MAINTAIN RECORDS OF ALL MAINTENANCE AND INSPECTIONS, ON SITE, UNTIL CONSTRUCTION IS COMPLETE. COPIES SHALL BE FURNISHED TO THE ENGINEER OR OWNER, UPON REQUEST.
16. A STORMWATER CERTIFIED REPRESENTATIVE OF THE CONTRACTOR WILL BE RESPONSIBLE FOR INSPECTIONS, MAINTENANCE AND REPAIR ACTIVITIES, FILLING OUT THE INSPECTION AND MAINTENANCE REPORT AND IF NECESSARY, REVISING THE STORMWATER POLLUTION PREVENTION PLAN CONSISTENT WITH MODIFICATIONS MADE DUE TO UNFORESEEN CAUSES, AS DICTATED BY FIELD CONDITIONS.
17. PERSONNEL SELECTED FOR INSPECTION AND MAINTENANCE RESPONSIBILITIES SHALL RECEIVE TRAINING FROM THE STORMWATER CERTIFIED REPRESENTATIVE OF THE CONTRACTOR FOR INSPECTION AND MAINTENANCE PRACTICES NECESSARY FOR KEEPING THE EROSION AND SEDIMENT CONTROLS USED ONSITE IN GOOD WORKING ORDER.
18. A MAINTENANCE INSPECTION REPORT SHALL BE MADE AFTER EACH INSPECTION. A COPY OF THE REPORT FORM TO BE COMPLETED BY THE INSPECTOR IS INCLUDED IN THE STORMWATER POLLUTION PREVENTION PLAN.
19. SILT FENCE SHALL BE INSPECTED FOR DEPTH OF SEDIMENT, TEARS, TO INSURE IF THE FABRIC IS SECURELY ATTACHED TO THE FENCE POSTS, AND TO INSURE THAT THE FENCE POSTS ARE INSTALLED FIRMLY IN THE GROUND.
20. SILTATION ACCUMULATIONS GREATER THAN THE LESSER OF 12 INCHES OR ONE-HALF OF THE DEPTH OF THE SILTATION CONTROL BARRIER OR CONTROL DEVICES SHALL BE IMMEDIATELY REMOVED AND PLACED IN UPLAND AREAS. ALL SILTATION BARRIERS SHALL THEN BE RESTORED TO THEIR ORIGINAL CONDITIONS.
21. THE SEDIMENT BASIN SHALL BE INSPECTED FOR DEPTH OF SEDIMENT, AND BUILT UP SEDIMENT WILL BE REMOVED WHEN IT REACHES 10 PERCENT OF THE DESIGN CAPACITY OR AT THE END OF THE JOB, WHICHEVER COMES FIRST.
22. DIVERSION DIKE, IF REQUIRED, SHALL BE INSPECTED AND ANY BREACHES PROMPTLY REPAIRED.
23. TEMPORARY AND PERMANENT SEEDING AND PLANTING SHALL BE INSPECTED FOR BARE SPOTS, WASHOUTS, AND HEALTHY GROWTH.
24. ALL MEASURES SHALL BE MAINTAINED IN GOOD WORKING ORDER; IF A REPAIR IS NECESSARY, IT SHALL BE INITIATED WITHIN 24 HOURS OF REPORT.
25. THE LOCATION OF SILT FENCE AND OTHER BMP FACILITIES SHOWN ON THIS PLAN ARE APPROXIMATE ONLY. THE CONTRACTOR IS RESPONSIBLE TO ENSURE THAT THESE FACILITIES ARE PLACED IN A LOCATION AND MANOR THAT DOES NOT CONFLICT WITH THE LIMITS OF CONSTRUCTION OR AREAS TO BE PROTECTED AS SET FORTH IN THESE PLANS.
26. ALL CONSTRUCTION DEWATERING SHALL BE CONTAINED ONSITE AT SPECIFIED LOCATIONS AND ALLOWED TO INFILTRATE THE SOIL, UNLESS FDEP PERMITTING IS OBTAINED FOR OFFSITE DISCHARGE. THE SOUTHWEST FLORIDA WATER MANAGEMENT DISTRICT OVERSEES THE PERMITTING REQUIREMENTS OF DEWATERING MEANS AND METHODS. ALL DEWATERING EFFLUENT SHALL BE ROUTED TO A TEMPORARY SEDIMENT SUMP PRIOR TO DISCHARGE TO WETLANDS, OTHER SURFACE WATERS, OR OFFSITE. THE GENERAL PROCESS OF THE DEWATERING SYSTEM AS DEPICTED HEREIN SHALL BE ADHERED TO DURING CONSTRUCTION, THOUGH THE ACTUAL LAYOUT OF THE SYSTEM MAY BE CONSTRUCTED AS DICTATED BY FIELD CONDITIONS.
27. IF IT IS NECESSARY TO DISCHARGE DEWATERING EFFLUENT OFFSITE, THEN COVERAGE UNDER THE FLORIDA DEPARTMENT OF ENVIRONMENTAL PROTECTION (FDEP) "GENERIC PERMIT FOR THE DISCHARGE OF PRODUCED GROUND WATER FROM ANY NON-CONTAMINATED SITE ACTIVITY", MUST BE OBTAINED BY THE CONTRACTOR. SHOULD CONTAMINATION IN EXCESS OF THE THRESHOLDS FOR GENERIC PERMITTING BE FOUND IN THE REQUIRED SAMPLING, AN "INDIVIDUAL PERMIT FOR WASTEWATER DISCHARGE" IS REQUIRED. THE CONTRACTOR SHALL BEAR ALL RESPONSIBILITY AND COSTS FOR OBTAINING THE APPLICABLE PERMIT FOR DISCHARGE OF DEWATERING EFFLUENT AND FOR COMPLYING WITH THE PERMIT CONDITIONS.
28. CONTRACTOR TO REVIEW FIELD LOCATION OF SILT FENCE WITH OWNER/OWNER'S REPRESENTATIVE PRIOR TO INSTALLATION.
29. NUISANCE, EXOTIC PLANT SPECIES REMOVAL SHALL BE ACCOMPLISHED PER SECTION 715.4 OF THE LDC.

CONSTRUCTION SURFACE WATER MANAGEMENT PLAN (CSWMP) CERTIFICATION

OWNER/APPLICANT SIGNATURE _____ DATE _____

OWNER
TITLE
COMPANY

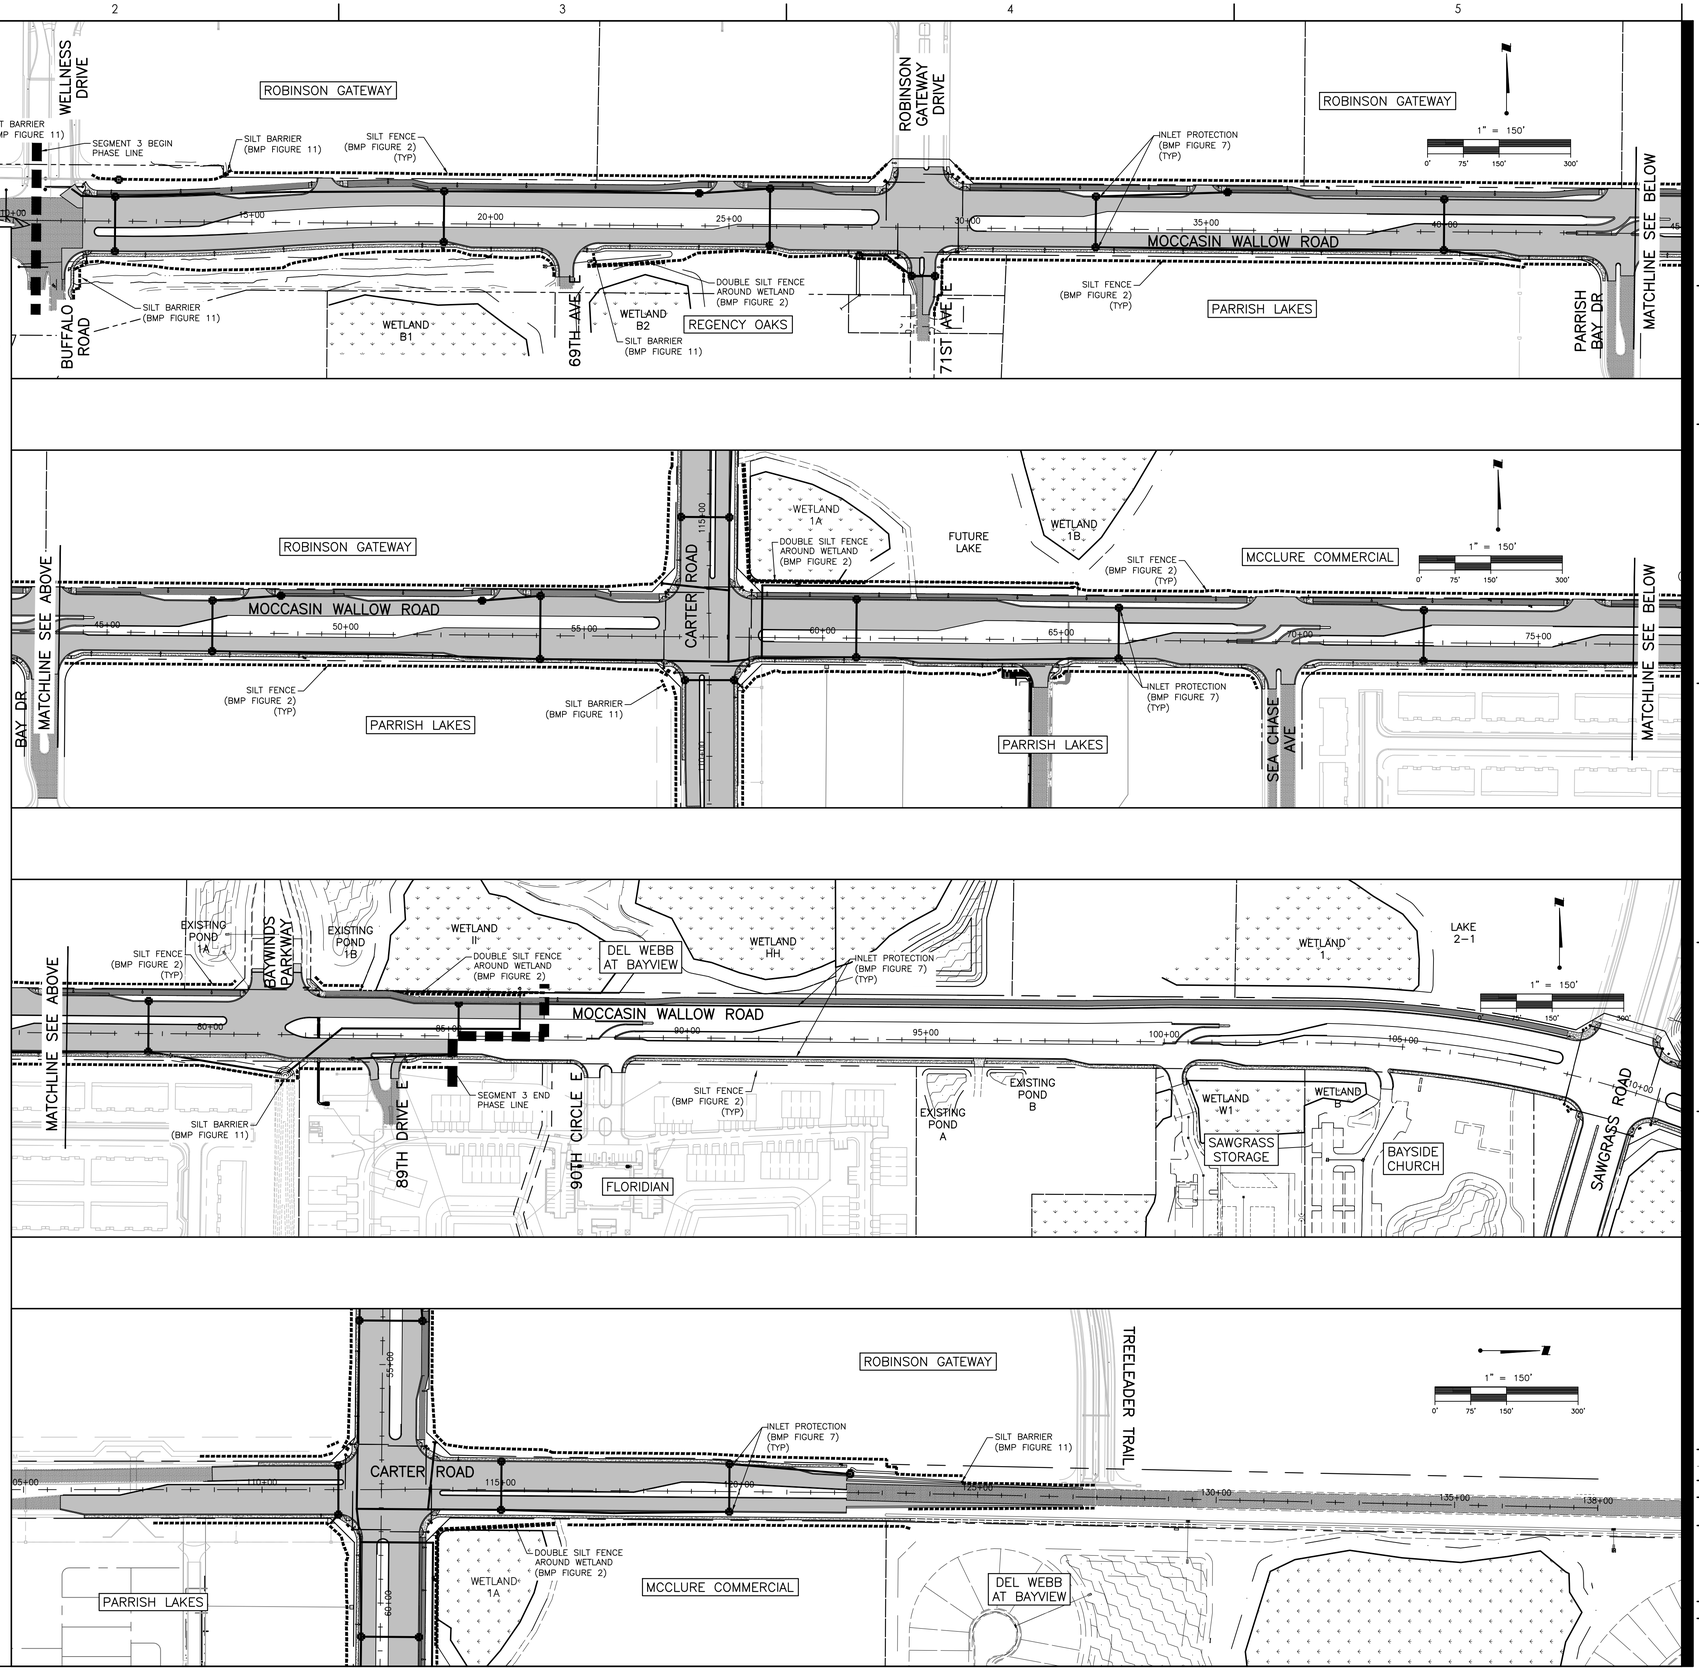

Stantec
Stantec Consulting Services Inc.
6920 Professional Parkway East
Sarasota FL 34240-8414
Tel (941) 907-3900
www.stantec.com

The Contractor shall verify and be responsible for all dimensions. DO NOT scale the drawing - any errors or omissions shall be reported to Stantec without delay. Copyright reserved. The information contained in this drawing is the property of Stantec. This drawing may not be used for any purpose other than that authorized by Stantec is forbidden.

Consultant

No.	Revision	By	Appd	YYYY.MM.DD
E-REV PHASE LINE.		MSC	DMW	1/30/25
F-REV SILT				6/19/24

Issued

Permit/Seal

Client/Project
MANATEE COUNTY PUBLIC WORKS DEPARTMENT

MOCCASIN WALLOW ROAD SEGMENT 3

Project No.: 215617222
File Name: 215617222-01C-701EC
Scale: 1" = 200'


Drawn	Dsgn.	Chkd.	02/2022 YYYY.MM.DD

Title
BEST MANAGEMENT PRACTICES PLAN

Revision: Sheet: 117 of 148


Drawing No.
117

x:\215\sites\215617222\civil\drawing\01c_cons\sheet_files\215617222-01c-701ec%(name)1
SAVED: 1/31/2025 10:05:54 AM MCCONLEY, FLOYD; LAYOUTS: 3,28,43 PM BY: MCCONLEY, FLOYD
ORIGINAL SHEET - ARCH D

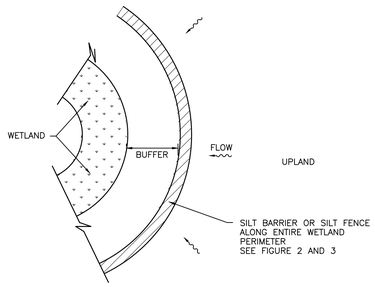


WETLAND BUFFER
N.T.S.

FIGURE 1

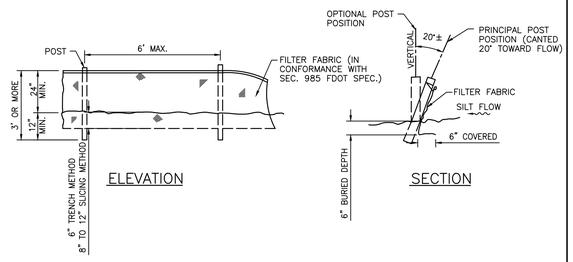


TYPICAL SILT FENCE
N.T.S.

FIGURE 2

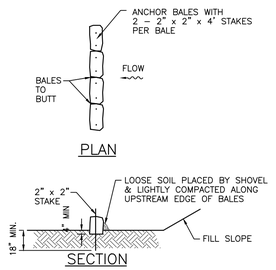

TYPICAL BALE SILT BARRIER
N.T.S.

FIGURE 3

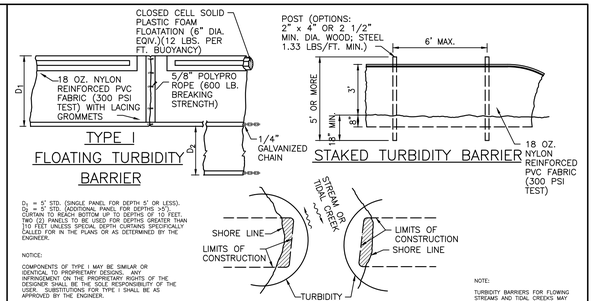


NOTES:
1. TURBIDITY BARRIERS ARE TO BE USED IN ALL PERMANENT BODIES OF WATER REGARDLESS OF WATER DEPTH.
2. NUMBER AND SPACING OF ANCHORS DEPENDENT ON WATER VELOCITIES.
3. DEPLOYMENT OF BARRIER AROUND PILE LOCATIONS MAY VARY TO ACCOMMODATE CONSTRUCTION OPERATIONS.
4. NAVIGATION MAY REQUIRE SEGMENTING BARRIER DURING CONSTRUCTION OPERATIONS.

TURBIDITY BARRIER APPLICATIONS


TURBIDITY BARRIERS
N.T.S.

FIGURE 4

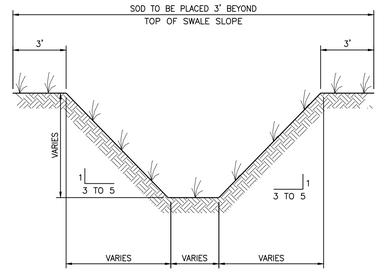


TYPICAL SWALE SECTION
N.T.S.

FIGURE 5

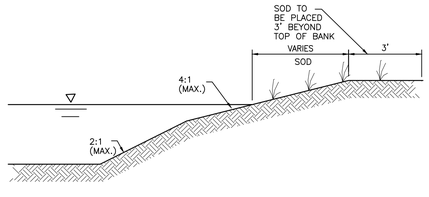


TYPICAL RETENTION/DETENTION POND SECTION
N.T.S.

FIGURE 6

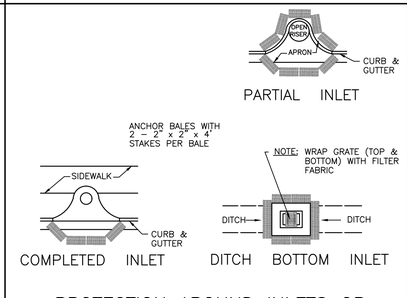


PROTECTION AROUND INLETS OR SIMILAR STRUCTURES
N.T.S.

FIGURE 7

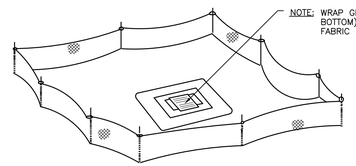


STAKED SILT BARRIER OR SILT FENCE PROTECTION AROUND DITCH BOTTOM INLETS
N.T.S.

FIGURE 8

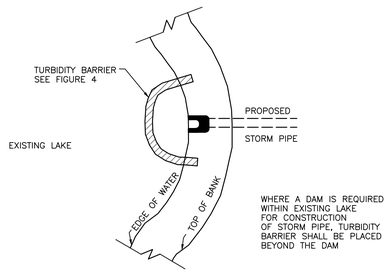


TURBIDITY BARRIER AT CONNECTION OF STORM PIPE TO EXISTING LAKE
N.T.S.

FIGURE 9

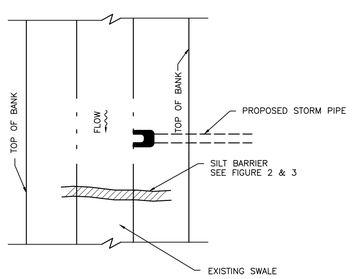


SILT BARRIER AT CONNECTION OF STORM PIPE TO EXISTING SWALE
N.T.S.

FIGURE 10

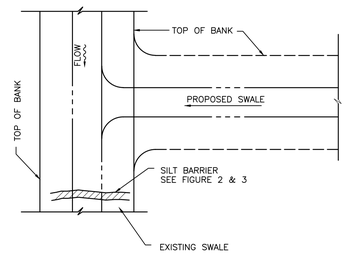


SILT BARRIER AT CONNECTION OF SWALE TO EXISTING SWALE
N.T.S.

FIGURE 11

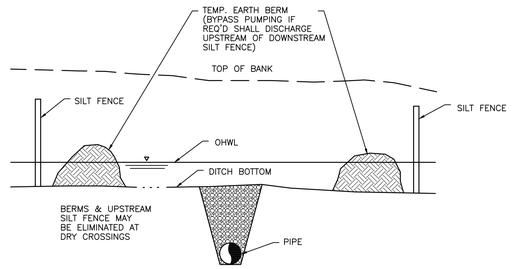


UNDERGROUND PIPE CROSSING
N.T.S.

FIGURE 12

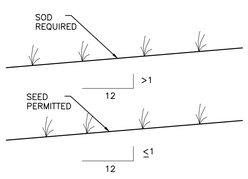


GRASS SLOPES
N.T.S.

FIGURE 13

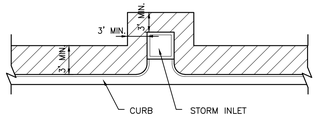


SOD ALONG CURB AND AROUND INLET
N.T.S.

FIGURE 14

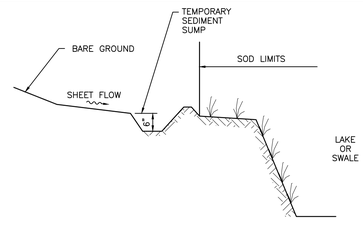

TEMPORARY SEDIMENT SUMP
N.T.S.

FIGURE 15

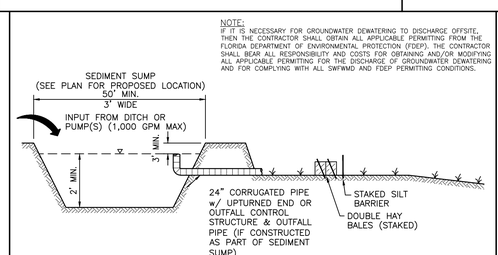

SEDIMENT SUMP SECTION
N.T.S.

FIGURE 16

CONSTRUCTION SURFACE WATER MANAGEMENT PLAN (CSWMP) CERTIFICATION

OWNER/APPLICANT SIGNATURE DATE

OWNER:
TITLE:
COMPANY:

Stantec
Stantec Consulting Services Inc.
6920 Professional Parkway East
Sarasota FL 34240-8414
Tel. (941) 907-3990
www.stantec.com

The Contractor shall verify and be responsible for all dimensions. DO NOT scale the drawing - any errors or omissions shall be reported to Stantec without delay. Copyright reserved. The information contained in this drawing is the property of Stantec. Reproduction or use for any purpose other than that authorized by Stantec is forbidden.

Consultant

No.	Revision	By	Appd	YYYY.MM.DD
1	Issued			

Permit/Seal

Client/Project
MANATEE COUNTY PUBLIC WORKS DEPARTMENT
MOCCASIN WALLOW ROAD SEGMENT 3

Project No.: 215617222
File Name: 215617222-01C-702ED

Scale:

Drawn	Dsgn.	Chkd.	02/2022 YYYY.MM.DD

Title
BEST MANAGEMENT PRACTICES DETAILS

Revision: Sheet: 118 of 148

Drawing No.
118

v:\215k\active\215617222\civil\drawing\01c_cont\sheet files\215617222-01c-702ed Layout1
SAVED: 8/3/2022 11:34:37 AM DUANWILSON PLOTTED: 24/2022 3:39:21 PM BY: LISA CONERLY
ORIGINAL SHEET - ARCH D

1. THE CONTRACTOR SHALL BE RESPONSIBLE FOR THE IMPLEMENTATION OF THE TRAFFIC CONTROL PLAN. TRAFFIC CONTROLS SHALL BE IN ACCORDANCE WITH THE PROJECT PLANS, THE CURRENT EDITION OF THE FLORIDA DEPARTMENT OF TRANSPORTATION (FDOT) STANDARD PLANS (102 SERIES), THE CURRENT EDITION OF THE FDOT STANDARD SPECIFICATIONS FOR ROAD AND BRIDGE CONSTRUCTION, AND THE CURRENT EDITION OF THE MANUAL ON UNIFORM TRAFFIC CONTROL DEVICES (MUTCD). THIS TRAFFIC CONTROL PLAN IS BASED ON DESIGN STANDARD PLAN 102-602, 102-615, AND 102-660. THE CONTRACTOR SHOULD BE FAMILIAR WITH THESE INDEXES AND REFER TO THEM FOR ADDITIONAL INFORMATION AND CLARIFICATION.*

*IN CASE OF DISCREPANCY BETWEEN THESE NOTES AND THE FDOT OR MUTCD PUBLICATIONS, THE FDOT PUBLICATIONS SHALL GOVERN.

2. THE WORK SHALL BE COMPLETED IN THREE PHASES.

PHASE 1 SHALL CONSIST OF CONSTRUCTING THE NEW WESTBOUND LANES OF MOCCASIN WALLOW ROAD ON THE NORTH SIDE OF THE RIGHT-OF-WAY FROM BUFFALO RD. TO 71ST AVE. THE NEW EASTBOUND LANES ON THE SOUTH SIDE OF THE RIGHT-OF-WAY WILL BE CONSTRUCTED FROM 71ST AVE TO, THE EAST PHASE LINE. THE EXISTING LANES ON MOCCASIN WALLOW ROAD WILL BE MAINAINED FOR EXISTING TRAFFIC. SUB PHASE 1B WILL CONSIST OF CONSTRUCTING THE ENTRANCES TO EXISTING NEIGHBORHOODS PRIOR TO SHIFTING TRAFFIC IN PHASE 2. SUB PHASE 1B WILL BE COMPLETED AFTER ANOTHER ACCESS HAS BEEN PROVIDED TO THE EXISTING NEIGHBORHOODS DURING PHASE 1 CONSTRUCTION. THIS IS BASED ON FDOT DESIGN STANDARD PLAN NO. 102-602.

PHASE 2 SHALL CONSIST OF CONSTRUCTING THE NEW EASTBOUND LANES OF MOCCASIN WALLOW ROAD ON THE SOUTH SIDE OF THE RIGHT-OF-WAY FROM BUFFALO RD. TO 71ST AVE. THE NEW WESTBOUND LANES ON THE NORTH SIDE OF THE RIGHT-OF-WAY WILL BE CONSTRUCTED FROM 71ST AVE. TO THE EAST PHASE LINE. THE TRAFFIC WILL BE ON THE CONSTRUCTED NORTH SIDE WHILE UTILIZING SOME EXISTING PAVEMENT, THEN AT 71ST AVE WILL SHIFT TO THE CONSTRUCTED SOUTH SIDE OF THE RIGHT OF WAY. THIS IS BASED ON FDOT DESIGN STANDARD PLAN NO. 102-602.

PHASE 3 SHALL CONSIST OF COMPLETING CONSTRUCTION IN AREAS WHERE THE TEMPORARY PAVEMENT WAS INSTALLED AND NEEDS TO BE REMOVED.

THE CONTRACTOR SHALL MAINTAIN FUNCTIONING ACCESS TO EXISTING ALL BUSINESSES AND RESIDENTIAL DEVELOPMENT IN ACCORDANCE WITH FDOT STANDARD INDEX NO. 102-600 THROUGHOUT THE DURATION OF CONSTRUCTION. ANY EXCEPTIONS WILL REQUIRE APPROVAL BY BOTH THE ENGINEER OF RECORD AND THE COUNTY ENGINEER.

TRAFFIC CONTROL FOR THE INTERSECTIONS ARE BASED UPON FDOT DESIGN STANDARD PLANS 102-615. PRIOR TO COMMENCING CONSTRUCTION CONTRACTOR IS REQUIRED TO SUBMIT A TRAFFIC CONTROL SUB-PHASING PLAN FOR REVIEW AND APPROVAL BY THE ENGINEER PRIOR TO COMMENCING CONSTRUCTION TO ADDRESS THE PROPOSED GRADE DIFFERENCE IN THE ROADWAY DESIGN.

3. THE CONTRACTOR SHALL NOTIFY THE ENGINEER, THE FHP, MANATEE COUNTY SHERIFF'S OFFICE, AND THE LOCAL FIRE, RESCUE, AND AMBULANCE SERVICES A MINIMUM OF 14 DAYS IN ADVANCE OF ANY LANE CLOSURE OR DETOUR.

4. THE REGULATORY SPEED LIMIT FOR MOCCASIN WALLOW ROAD IS 45 MPH.

LANE CLOSURES SHALL OCCUR ONLY DURING NON-PEAK HOURS. NON-PEAK HOURS ARE FROM 9:00 AM TO 2:00 PM

5. LANE CLOSURES WITH MAJOR DISRUPTION OR DELAYS MUST INCLUDE ALTERNATING TRAFFIC AND ARE ONLY PERMITTED UNDER SPECIAL APPROVAL OF THE OWNER, AND DURING NON-RUSH HOUR TRAFFIC TIME (9:00 AM – 2:00 PM OR 8:00 PM – 6:00 AM). SCHOOL DROP-OFF AND PICK-UP SHALL NOT BE IMPACTED.

6. THE CONTRACTOR SHALL, AT THE DISCRETION OF THE ENGINEER, OPEN ANY TEMPORARY LANE CLOSURE CAUSING EXTENDED TRAFFIC CONGESTION UNTIL TRAFFIC HAS RETURNED TO AN ACCEPTABLE FLOW AS DETERMINED BY THE ENGINEER.

7. THE CONTRACTOR SHALL REMOVE OR COVER ANY EXISTING OR PROPOSED SIGNS AND SHALL REMOVE ANY EXISTING, TEMPORARY, OR REMOVABLE MARKINGS WHICH CONFLICT WITH THE TRAFFIC CONTROL PLANS. WHEN THE CONFLICT NO LONGER EXISTS, THE CONTRACTOR SHALL RESTORE THE SIGNS OR PAVEMENT MARKINGS TO THEIR ORIGINAL CONDITIONS OR PROPOSED POSITION FOR THE NEXT PHASE. REMOVAL OF EXISTING AND/OR TEMPORARY PAVEMENT MARKINGS WHICH ARE CONFLICTING OR MISLEADING SHALL BE ACCOMPLISHED BY MILLING AND/OR ASPHALT OVERLAY. USE OF PAINT (BLACK OR OTHER COLORS) TO COVER EXISTING AND/OR TEMPORARY PAVEMENT MARKINGS IS NOT ACCEPTABLE.

8. EXISTING SIGNS AND MARKINGS WHICH DO NOT CONFLICT WITH THE TRAFFIC CONTROL PLANS SHALL BE MAINTAINED UNTIL THEY NO LONGER FULFILL A NEED AS DETERMINED BY THE ENGINEER OR UNTIL THEY ARE REPLACED WITH NEW TRAFFIC CONTROL DEVICES.

9. CERTIFIED MAINTENANCE OF TRAFFIC (MOT) SUPERVISORS SHALL BE AVAILABLE TO THE PROJECT AT ALL TIMES WHEN THE CONTRACTOR IS WORKING AND SHALL BE ON CALL FOR EMERGENCIES WHEN THE CONTRACTOR IS NOT WORKING. ALL WORK SHALL CEASE WHEN THE MOT SUPERVISOR IS NOT IN CONTROL OF THE MOT.

10. IN THE EVENT OF A HURRICANE OR OTHER EVACUATION NEEDS, WHEN NOTIFIED BY THE ENGINEER, COORDINATE THE SECURING OF ALL LOOSE MATERIAL, BACKFILL EXCAVATION, REMOVE OBSTRUCTIONS TO DRAINAGE AND WATER FLOW, AND ANY OTHER MEASURE REQUIRED BY THE ENGINEER.

DROP-OFFS AND GROUND OBSTRUCTIONS

11. FOR DROP-OFFS WITHIN THE RIGHT-OF-WAY, THE CONTRACTOR'S ATTENTION IS DIRECTED TO STANDARD PLAN 102-600, SHEET 8 OF 11.

12. FOR GROUND OBSTRUCTIONS, INCLUDING INTERFACE BETWEEN UNEVEN PAVEMENTS SUBJECT TO VEHICULAR TRAFFIC AND/OR BARRIER PLACEMENT, CONSTRUCT ASPHALT APRON IN ACCORDANCE WITH STANDARD PLAN 102-600, SHEET 7 OF 11.

13. OPEN TRENCHES SHALL BE BACKFILLED AS SOON AS POSSIBLE WHERE PROPERTY ACCESS IS NOT AFFECTED. ALL TRENCHES SHALL BE BACKFILLED COMPLETELY TO PROVIDE SAFE CROSSING AT PROPERTY ACCESS POINTS BY THE END OF EACH WORK DAY OR WHENEVER THE WORK ZONE BECOMES INACTIVE. AS AN OPTION, PROPERLY ANCHORED VEHICULAR BEARING PLATES MAY BE INSTALLED TO PROVIDE SAFE CROSSINGS.

SIGNING AND MARKING:

14. TRAFFIC CONTROL SIGNS SHALL BE INSTALLED PER THE PROJECT PLANS AND MEET THE COLOR SCHEME SPECIFIED IN STANDARD PLANS AND THE MUTCD. ALTERNATE MEANS OF INSTALLING SIGNS, PAVEMENT MARKINGS AND RPM'S MUST BE REVIEWED AND APPROVED BY THE ENGINEER.

15. ALL SIGNAGE SHALL BE REMOVED OR COVERED AND ALL CHANNELIZING DEVICES SHALL BE REMOVED FROM THE ROADWAY AT THE END OF EACH WORK DAY.

PEDESTRIANS, BICYCLES, AND WHEELCHAIRS:

16. AT THE END OF EACH WORK DAY OR WHENEVER THE WORK ZONE BECOMES INACTIVE, ANY DROP-OFF ADJACENT TO PEDESTRIAN TRAVEL PATHS SHALL BE BACKFILLED FLUSH WITH THE TRAVEL PATH OR SHALL BE PROTECTED WITH BARRICADES, TEMPORARY BARRIER WALL, OR APPROVED HANDRAIL.

17. WHERE PEDESTRIAN PATHWAYS EXIST WITHIN THE PROJECT LIMITS, PEDESTRIAN, BICYCLES, AND WHEELCHAIR TRAFFIC SHALL BE MAINTAINED ON AT LEAST ONE SIDE OF THE PROJECT AT ALL TIMES. THE TRAVEL PATH SHALL BE A MINIMUM OF 5 FEET WIDE WITH A SMOOTH AND WATERPROOF SURFACE THAT IS NOT SLICKED AND SHOULD BE RAMPED AS NECESSARY FOR CONTINUITY. THE CONTRACTOR IS REFERRED TO STANDARD PLAN 102-660.

18. PEDESTRIANS, BICYCLES, AND WHEELCHAIR TRAFFIC SHALL BE GUIDED AND MAINTAINED USING APPROVED WARNING LIGHTS, SIGNING, AND CHANNELIZATION DEVICES. SUCH CONTROL DEVICES SHALL BE INSTALLED AND MAINTAINED IN ACCORDANCE WITH THE FDOT SPECIFICATIONS AND THE MUTCD SECTIONS ON WORK ZONE TRAFFIC CONTROL. ADA REQUIREMENTS MUST BE MAINTAINED.

19. CROSSWALKS AND PEDESTRIAN WALK ROUTES MAY BE ADJUSTED AS APPROVED BY THE ENGINEER TO FACILITATE CONSTRUCTION.

20. THE CONTRACTOR SHALL MAINTAIN SAFE SCHOOL/PEDESTRIAN WALK ROUTES AND BUS STOPS IN ALL PHASES OF CONSTRUCTION CONSISTENT WITH THOSE EXISTING PRIOR TO COMMENCEMENT OF CONSTRUCTION.

DEFINITIONS

Regulatory Speed (In Work Zones)

The maximum permitted travel speed posted for the work zone is indicated by the regulatory speed limit signs. The work zone speed must be shown or noted in the plans. This speed should be used as the minimum design speed to determine runout lengths, departure rates, flare rates, lengths of need, clear zone widths, taper lengths, crash cushion requirements, marker spacings, superelevation and other similar features.

Advisory Speed

The maximum recommended travel speed through a curve or a hazardous area.

Travel Way

The portion of the roadway for the movement of vehicles. For traffic control through work zones, travel way may include the temporary use of shoulders and any other permanent or temporary surface intended for use as a lane for the movement of vehicular traffic.

a. Travel Lane: The designated widths of roadway pavement marked to carry through traffic and to separate it from opposing traffic or traffic occupying other traffic lanes.

b. Auxiliary Lane: The designated widths of roadway pavement marked to separate speed change, turning, passing and climbing maneuvers from through traffic.

Detour, Lane Shift, and Diversion

A detour is the redirection of traffic onto another roadway to bypass the temporary traffic control zone. A lane shift is the redirection of traffic onto a different section of the permanent pavement. A diversion is the redirection of traffic onto a temporary roadway, usually adjacent to the permanent roadway and within the limits of the right of way.

Aboveground Hazard

An aboveground hazard is any object, material or equipment other than traffic control devices that encroaches upon the travel way or that is located within the clear zone which does not meet the Department's safety criteria, i.e., anything that is greater than 4" in height and is firm and unyielding or doesn't meet breakaway requirements.

TEMPORARY TRAFFIC CONTROL DEVICES

All temporary traffic control devices shall be ON the Department's Approved Products List (APL). Ensure the appropriate APL number is permanently marked on the device in a readily visible location.

All temporary traffic control devices shall be removed as soon as practical when they are no longer needed. When work is suspended for short periods of time, temporary traffic control devices that are no longer appropriate shall be removed or covered.

Arrow Boards, Portable Changeable Message Signs, Radar Speed Display Trailer, Portable Regulatory Signs, and any other trailer mounted device shall be delineated with a channelizing device placed at each corner when in use and shall be moved outside the travel way and clear zone or be shielded by a barrier or crash cushion when not in use.

PEDESTRIAN AND BICYCLIST

When an existing pedestrian way or bicycle way is located within a traffic control work zone, accommodation must be maintained and provision for the disabled must be provided.

Only approved pedestrian longitudinal channelizing devices may be used to delineate a temporary traffic control zone pedestrian walkway.

Advanced notification of sidewalk closures and marked detours shall be provided by appropriate signs.

OVERHEAD WORK

Work is only allowed over a traffic lane when one of the following options is used:

OPTION 1 (OVERHEAD WORK USING A MODIFIED LANE CLOSURE)

Overhead work using a modified lane closure is allowed if all of the following conditions are met:
a. Work operation is located in a signalized intersection and limited to signals, signs, lighting and utilities.
b. Work operations are 60 minutes or less.
c. Speed limit is 45 mph or less.
d. Aerial lift equipment in the work area has high-intensity, rotating, flashing, oscillating, or strobe lights operating.
e. Aerial lift equipment is placed directly below the work area to close the lane.
f. Traffic control devices are placed in advance of the vehicle/equipment closing the lane using a minimum 100 foot taper.
g. Volume or complexity of the roadway may dictate additional devices, signs, flagmen and/or a traffic control officer.

OPTION 2 (OVERHEAD WORK ABOVE AN OPEN TRAFFIC LANE)

Overhead work above a open traffic lane is allowed if all of the following conditions are met:
a. Work operation is located on a utility pole, light pole, signal pole, or their appurtenances.
b. Work operations are 60 minutes or less.
c. Speed limit is 45 mph or less.
d. No encroachment by any part of the work activities and equipment within an area bounded by 2 feet outside the edge of travel way and 18 feet high.
e. Aerial lift equipment in the work area has high-intensity, rotating, flashing, oscillating, or strobe lights operating.
f. Volume or complexity of the roadway may dictate additional devices, signs, flagmen and/or a traffic control officer.
g. Adequate precautions are taken to prevent parts, tools, equipment and other objects from falling into open lanes of traffic.
h. Other Governmental Agencies, Rail facilities, or Codes may require a greater clearance. The greater clearance required prevails as the rule.

OPTION 3 (OVERHEAD WORK ADJACENT TO AN OPEN TRAFFIC LANE)

Overhead work adjacent to an open traffic lane is allowed if all of the following conditions are met:
a. Work operation is located on a utility pole, light pole, signal pole, or their appurtenances.
b. Work operations are 1 day or less.
c. Speed limit is 45 mph or less.
d. No encroachment by any part of the work activities and equipment within 2 foot from the edge of travel way up to 18' height.
Above 18' in height, no encroachment by any part of the work activities and equipment over the open traffic lane (except as allowed in Option 2 for work operations of 60 minutes or less).
e. Aerial lift equipment in the work area has high-intensity, rotating, flashing, oscillating, or strobe lights operating.
f. Volume or complexity of the roadway may dictate additional devices, signs, flagmen and/or a traffic control officer.
g. Adequate precautions are taken to prevent parts, tools, equipment and other objects from falling into open lanes of traffic.
h. Other Governmental Agencies, Rail facilities, or Codes may require a greater clearance. The greater clearance required prevails as the rule.

OPTION 4 (OVERHEAD WORK MAINTAINING TRAFFIC WITH NO ENCROACHMENT BELOW THE OVERHEAD WORK AREA)

Traffic shall be detoured, shifted, diverted or paced as to not encroach in the area directly below the overhead work operations in accordance with the appropriate index drawing or detailed in the plans. This option applies to, but not limited to, the following construction activities:
a. Beam, girder, segment, and bent/pier cap placement.
b. Form and falsework placement and removal.
c. Concrete placement.
d. Railing construction located at edge of deck.
e. Structure demolition.

OPTION 5 (CONDUCTOR/CABLE PULLING ABOVE AN OPEN TRAFFIC LANE)

Overhead cable and/or de-energized conductor installations initial pull to proper tension shall be done in accordance with the appropriate Index or temporary traffic control plan.

Continuous pulling operations of secured cable and/or conductors are allowed over open lane(s) of traffic with no encroachment by any part of the work activities, materials or equipment within the minimal vertical clearance above the travel way. The utility shall take precautions to ensure that pull ropes and conductors/cables at no time fall below the minimum vertical clearance.

On Limited Access facilities, a site specific temporary traffic control plan is required. The temporary traffic control plan shall include:
a. The temporary traffic control set up for the initial pulling of the pull rope across the roadway.
b. During pulling operations, advance warning consisting of no less than a Changeable Message Sign upstream of the work area with alternating messages, "Overhead Work Ahead" and "Be Prepared to Stop" followed by a traffic control officer and police vehicle with blue lights flashing during the pulling operation.

RAILROADS

Railroad crossings affected by a construction project should be evaluated for traffic controls to reduce queuing on the tracks. The evaluation should include as a minimum: traffic volumes, distance from the tracks to the intersections, lane closure or taper locations, signal timing, etc.

SIGHT DISTANCE

Tapers: Transition tapers should be obvious to drivers. If restricted sight distance is a problem (e.g., a sharp vertical or horizontal curve), the taper should begin well in advance of the view obstruction. The beginning of tapers should not be hidden behind curves.

Intersections: Traffic control devices at intersections must provide sight distances for the road user to perceive potential conflicts and to traverse the intersection safely. Construction equipment and materials shall not restrict intersection sight distance.

ABOVEGROUND HAZARD

Aboveground hazards (see definitions) are to be considered work areas during working hours and treated with appropriate work zone traffic control procedures. During nonworking hours, all objects, materials and equipment that constitute an aboveground hazard must be stored/placed outside the travel way and clear zone or be shielded by a barrier or crash cushion.

For aboveground hazards within a work zone the clear zone required should be based on the regulatory speed posted during construction.

INDEX 102-600
SHEET #2 OF 12

Stantec
Stantec Consulting Services Inc.
6920 Professional Parkway East
Sarasota FL 34240-8414
Tel: (941) 907-3090
www.stantec.com

The Contractor shall verify and be responsible for all dimensions. DO NOT scale the drawing - any errors or omissions shall be reported to Stantec without delay. Copyright reserved. The information contained in this drawing is the property of Stantec. This drawing may not be used for any purpose other than that authorized by Stantec is forbidden.

Consultant

Revision	By	Appd	YYYY.MM.DD
F-REV PH3 NOTE	MSC		1/29/25

Issued	By	Appd	YYYY.MM.DD

Permit/Seal

Client/Project
MANATEE COUNTY PUBLIC WORKS DEPARTMENT

MOCCASIN WALLOW ROAD SEGMENT 3

Project No.: 215617222
File Name: 215617222-01C-601TC
Scale: 1" = 40'

Drawn	Dsgn.	Chkd.	02/2022 YYYY.MM.DD

Title
TEMPORARY TRAFFIC CONTROL PLAN

Revision: Sheet: 119 of 148
Drawing No.
119

x:\215617222\active\215617222\civil\drawing\01c_cont\sheet_files\215617222-01c-601tc\Layout1A
SAVED: 2/3/2025 9:49:58 AM MCCRARY, PHOTO: 2/4/2025 5:30:06 PM MCCRARY

ORIGINAL SHEET - ARCH D

CLEAR ZONE WIDTHS FOR WORK ZONES

The term 'clear zone' describes the unobstructed relatively flat area, impacted by construction, extending outward from the edge of the traffic lane. The table below gives clear zone widths in work zones for medians and roadside conditions other than for roadside canals; where roadside canals are present, clear zone widths are to conform with the distances to canals as described in the FDOT Design Manual 215.2.

CLEAR ZONE WIDTHS FOR WORK ZONES		
WORK ZONE SPEED (MPH)	TRAVEL LANES & MULTILANE RAMPS (feet)	AUXILIARY LANES & SINGLE LANE RAMPS (feet)
60-70	30	18
55	24	14
45-50	18	10
30-40	14	10
ALL SPEEDS CURB & GUTTER	4' BEHIND FACE OF CURB	4' BEHIND FACE OF CURB

SUPERELEVATION

Horizontal curves constructed in conjunction with work zone traffic control should have the required superelevation applied to the design radii. Under conditions where normal crown controls curvature, the minimum radii that can be applied are listed in the table below.

MINIMUM RADII FOR NORMAL CROWN	
WORK ZONE POSTED SPEED	MINIMUM RADIUS
MPH	feet
70	4090
65	3130
60	2400
55	1840
50	1390
45	1080
40	820
35	610
30	430
Superelevate When Smaller Radii is Used	

OVERWEIGHT/OVERSIZE VEHICLES

Restrictions to Lane Widths, Heights or Load Capacity can greatly impact the movement of over dimensioned loads. The Contractor shall notify the Engineer who in turn shall notify the State Permits Office, phone no. (850) 410-5777, at least seven calendar days in advance of implementing a maintenance of traffic plan which will impact the flow of overweight/oversized vehicles. Information provided shall include location, type of restriction (height, width or weight) and restriction time frames. When the roadway is restored to normal service the State Permits Office shall be notified immediately.

LANE WIDTHS

Lane widths of through roadways should be maintained through work zone travel ways wherever practical. The minimum widths for work zone travel lanes shall be as follows: 11' for Interstate with at least one 12' lane provided in each direction, unless formally excepted by the Federal Highway Administration; 11' for freeways; and 10' for all other facilities.

HIGH-VISIBILITY SAFETY APPAREL

All high-visibility safety apparel shall meet the requirements of the International Safety Equipment Association (ISEA) and the American National Standards Institute (ANSI) for "High-Visibility Safety Apparel", and labeled as ANSI/ISEA 107-2004 or newer. The apparel background (outer) material color shall be either fluorescent orange-red or fluorescent yellow-green as defined by the standard. The retroreflective material shall be orange, yellow, white, silver, yellow-green, or a fluorescent version of these colors, and shall be visible at a minimum distance of 1,000 feet. Class 3 apparel may be substituted for Class 2 apparel. Replace apparel that is not visible at 1,000 feet.

WORKERS: All workers within the right-of-way shall wear ANSI/ISEA Class 2 apparel. Workers operating machinery or equipment in which loose clothing could become entangled during operation shall wear fitted high-visibility safety apparel. Workers inside the bucket of a bucket truck are not required to wear high-visibility safety apparel.

UTILITIES: When other industry apparel safety standards require utility workers to wear apparel that is inconsistent with FDOT requirements such as NFPA, OSHA, ANSI, etc., the other standards for apparel may prevail.

FLAGGERS: For daytime activities, Flaggers shall wear ANSI/ISEA Class 2 apparel. For nighttime activities, Flaggers shall wear ANSI/ISEA Class 3 apparel.

REGULATORY SPEEDS IN WORK ZONES

Traffic Control Plans (TCP's) for all projects must include specific regulatory speeds for each phase of work. This can either be the posted speed or a reduced speed. The speed shall be noted in the TCPs; this includes indicating the existing speed if no reduction is to be made. Regulatory speeds are to be uniformly established through each phase.

In general, the regulatory speed should be established to route vehicles safely through the work zone as close as to normal highway speed as possible. The regulatory speed should not be reduced more than 10 mph below the posted speed and never below the minimum statutory speed for the class of facility. When a speed reduction greater than 10 mph is imposed, the reduction is to be done in 10 mph per 500' increments.

Temporary regulatory speed signs shall be removed as soon as the conditions requiring the reduced speed no longer exist. Once the work zone regulatory speeds are removed, the regulatory speed existing prior to construction will automatically go back into effect unless new speed limit signing is provided for in the plans.

On projects with interspaced work activities, speed reductions should be located in proximity to those activities which merit a reduced speed, and not "blanketed" for the entire project. At the departure of such activities, the normal highway speed should be posted to give the motorist notice that normal speed can be resumed.

If the existing regulatory speed is to be used, consideration should be given to supplementing the existing signs when the construction work zone is between existing regulatory speed signs. For projects where the reduced speed conditions exist for greater than 1 mile in rural areas (non-interstate) and on rural or urban interstate, additional regulatory speed signs are to be placed at no more than 1 mile intervals. Engineering judgement should be used in placement of the additional signs. Locating these signs beyond ramp entrances and beyond major intersections are examples of proper placement. For urban situations (non-interstate), additional speed signs are to be placed at a maximum of 1000' apart.

When field conditions warrant speed reductions different from those shown in the TCP, the contractor may submit to the project engineer for approval by the Department, a signed and sealed study to justify the need for further reducing the posted speed, or, the engineer may request the District Traffic Operations Engineer (DTOE) to investigate the need. It will not be necessary for the DTOE to issue regulations for regulatory speeds in work zones due to the revised provisions of F.S. 316.07451(2) (b). Advisory Speed plates will be used at the option of the field engineer for temporary use while processing a request to change the regulatory speed specified in the plans when deemed necessary. Advisory speed plates cannot be used alone but must be placed below the construction warning sign for which the advisory speed is required.

For additional information, refer to the Plans Preparation Manual, Volume I, Chapter 10.

Lane closures must not exceed the following total lengths (includes taper, buffer space and work space) in any given direction on the interstate or on state highways with a posted speed of 55 MPH or greater:
1. 3 miles for ground-in rumble strip operations on two-lane, two-way roadways.
2. 2 miles for all other operations.

LENGTH OF LANE CLOSURES

For interstates and state highways with a posted speed of 55MPH or greater, lane closures must not exceed 3 miles (includes taper, buffer, and work zone) in any given direction and must not close two consecutive interchanges.

INDEX 102-600
SHEET #3 OF 12

Stantec
Stantec Consulting Services Inc.
6920 Professional Parkway East
Sarasota FL 34240-8414
Tel (941) 907-6900
www.stantec.com

The Contractor shall verify and be responsible for all dimensions. DO NOT scale the drawing - any errors or omissions shall be reported to Stantec without delay. Copyright reserved. The information contained in this drawing is the property of Stantec. Unauthorized reproduction or use for any purpose other than that authorized by Stantec is forbidden.

Consultant

No.	By	Appd	YYYY.MM.DD	Revision

No.	By	Appd	YYYY.MM.DD	Issued

Permit/Seal

Client/Project
MANATEE COUNTY PUBLIC WORKS DEPARTMENT

MOCCASIN WALLOW ROAD SEGMENT 3


Project No.: 215617222
File Name: 215617222-01C-601TC
Scale: 1" = 40'

Drawn	Dsgn.	Chkd.	02/2022 YYYY.MM.DD

Title
TEMPORARY TRAFFIC CONTROL PLAN

Revision: Sheet: 120 of 148
Drawing No.
120

v:\215617222\civil\drawing\01c_const\sheet_files\215617222-01c-601tc\layout\8
SAVED: 2/3/2022 3:44:53 AM MCCLOSKEY PLOTTED: 2/4/2022 3:33:11 PM MCCLOSKEY
ORIGINAL SHEET - ARCH D

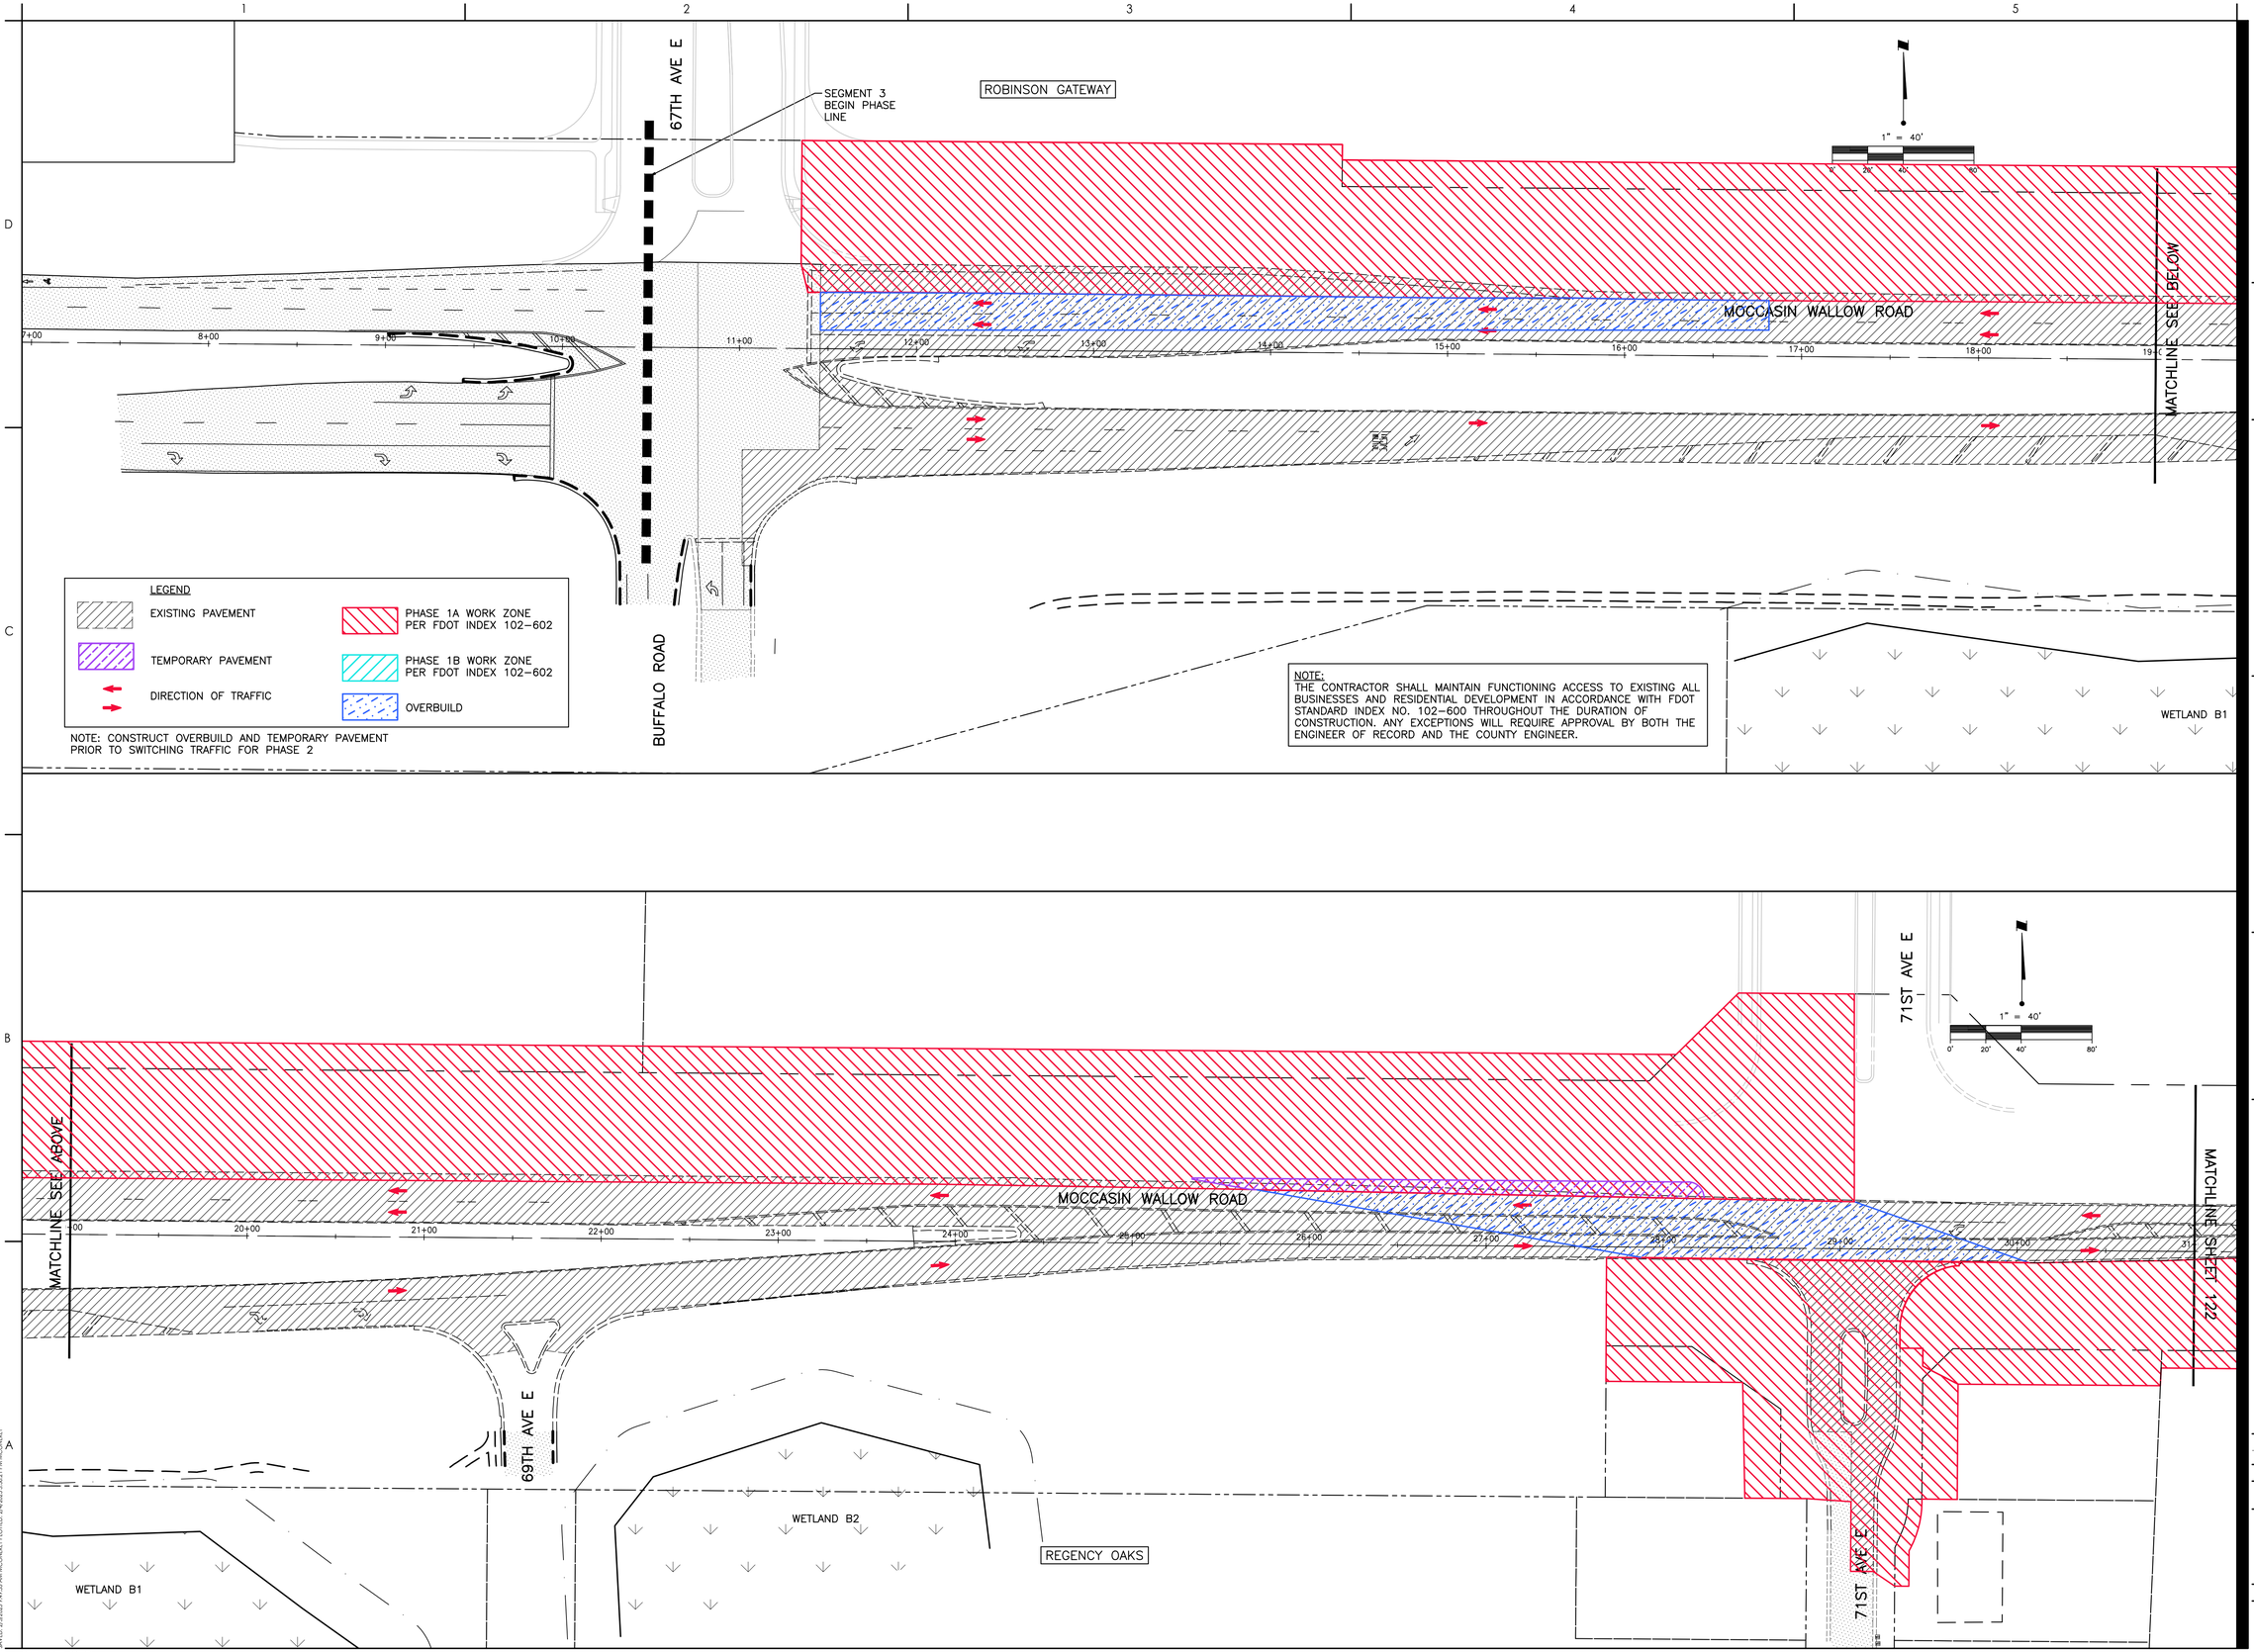

Stantec
Stantec Consulting Services Inc.
6920 Professional Parkway East
Sarasota FL 34240-8414
Tel (941) 907-6900
www.stantec.com

The Contractor shall verify and be responsible for all dimensions. DO NOT scale the drawing - any errors or omissions shall be reported to Stantec without delay. Copyright reserved. The information contained in this drawing is the property of Stantec. Reproduction or use for any purpose other than that authorized by Stantec is forbidden.

Consultant

No.	Revision	By	Appd	YYYY.MM.DD
F-400 NOTE		MSC		1/29/25
		By	Appd	YYYY.MM.DD

Issued

Permit/Seal

Client/Project
MANATEE COUNTY PUBLIC WORKS DEPARTMENT

MOCCASIN WALLOW ROAD SEGMENT 3

Project No.: 215617222
File Name: 215617222-01C-601TC
Scale: 1" = 40'

Drawn	Dsgn.	Chkd.	02/2022 YYYY.MM.DD

Title
TEMPORARY TRAFFIC CONTROL PLAN

Revision: Sheet: 121 of 148
Drawing No.
121

x:\215\active\215617222\civil\drawing\01c_cons\sheet_files\215617222-01c-601tc\Layout1
LAYER: 2/5/2025 1:44:53 AM MCLOHER1 PLOTTED: 2/6/2025 3:30:21 PM MCLOHER1
ORIGINAL SHEET - ARCH D



Stantec
Stantec Consulting Services Inc.
6920 Professional Parkway East
Sarasota FL 34240-8414
Tel: (941) 907-3900
www.stantec.com

The Contractor shall verify and be responsible for all dimensions. DO NOT scale the drawing - any errors or omissions shall be reported to Stantec without delay. Copyright reserved. The information contained in this drawing is the property of Stantec. Reproduction or use for any purpose other than that authorized by Stantec is forbidden.

Consultant

No.	By	Appd	YYYY.MM.DD	Revision

No.	By	Appd	YYYY.MM.DD	Issued

Permit/Seal

Client/Project
MANATEE COUNTY PUBLIC WORKS DEPARTMENT

MOCCASIN WALLOW ROAD SEGMENT 3


Project No.: 215617222
File Name: 215617222-01C-601TC
Scale: 1" = 40'

Drawn	Dsgn.	Chkd.	02/2022 YYYY.MM.DD

Title
TEMPORARY TRAFFIC CONTROL PLAN

Revision: Sheet: 122 of 148
Drawing No.
122

x:\215\sc\active\215617222\civil\drawing\01tc_cont\sheet_files\215617222-01c-601tc\Layout2
SAVED: 2/9/2023 3:44:58 AM MCLOHERE PLOTTED: 2/9/2023 3:50:24 PM MCLOHERE
ORIGINAL SHEET - ARCH D

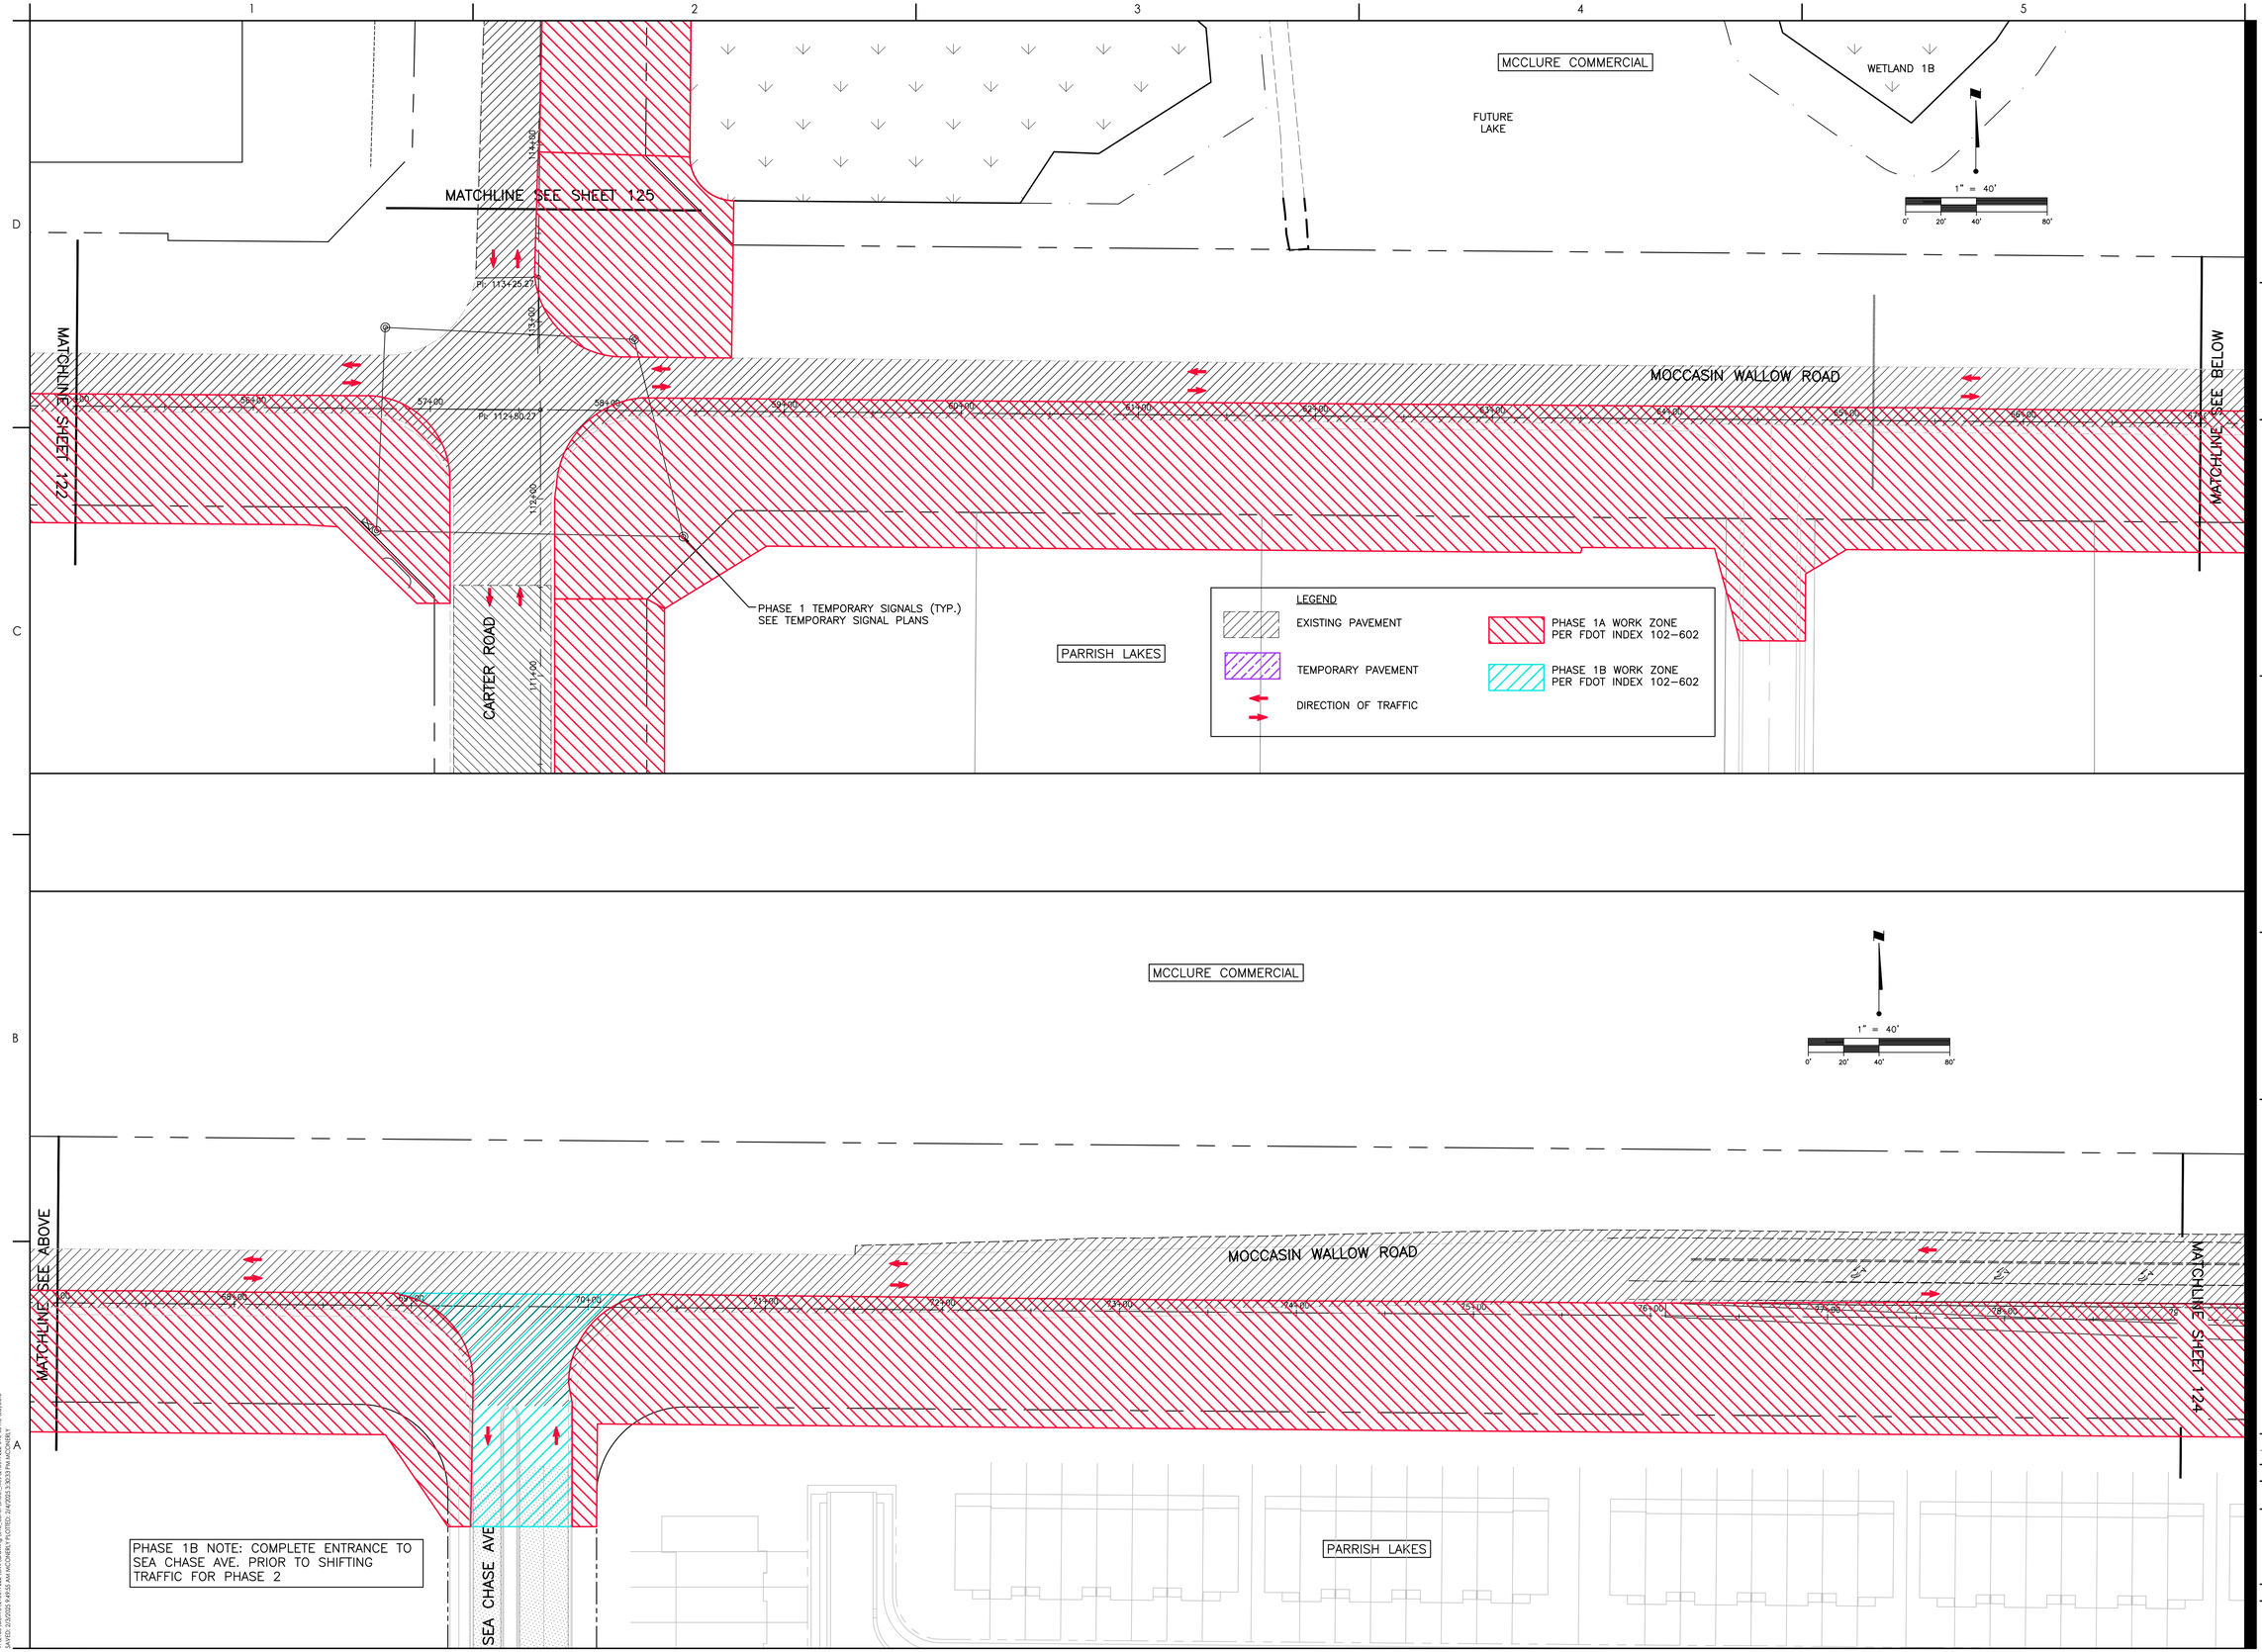

Stantec
Stantec Consulting Services Inc.
6920 Professional Parkway East
Sarasota FL 34240-8414
Tel (941) 907-3900
www.stantec.com

The Contractor shall verify and be responsible for all dimensions. DO NOT scale the drawing - any errors or omissions shall be reported to Stantec without delay. Copyright reserved. The information contained in this drawing is the property of Stantec. Reproduction or use for any purpose other than that authorized by Stantec is forbidden.

Consultant

Issued	By	Appd	YYYY.MM.DD
F-REV WORK ZONE Revision	MSC	Appd	1/7/25 YYYY.MM.DD

Permit/Seal

Client/Project
MANATEE COUNTY PUBLIC WORKS DEPARTMENT

MOCCASIN WALLOW ROAD SEGMENT 3

Project No.: 215617222
File Name: 215617222-01C-601TC

Scale: 1" = 40'


Drawn	Dsgn.	Chkd.	02/2022 YYYY.MM.DD

Title
TEMPORARY TRAFFIC CONTROL PLAN

Revision: Sheet: 123 of 148

Drawing No.
123

x:\215\sc\active\215617222\civil\drawing\01c_cont\sheet_files\215617222-01c-601tc\Layout3
SAVED: 2/3/2025 1:44:58 AM MCCLOREY PLOTTED: 2/4/2025 3:33:33 PM MCCLOREY
ORIGINAL SHEET - ARCH D

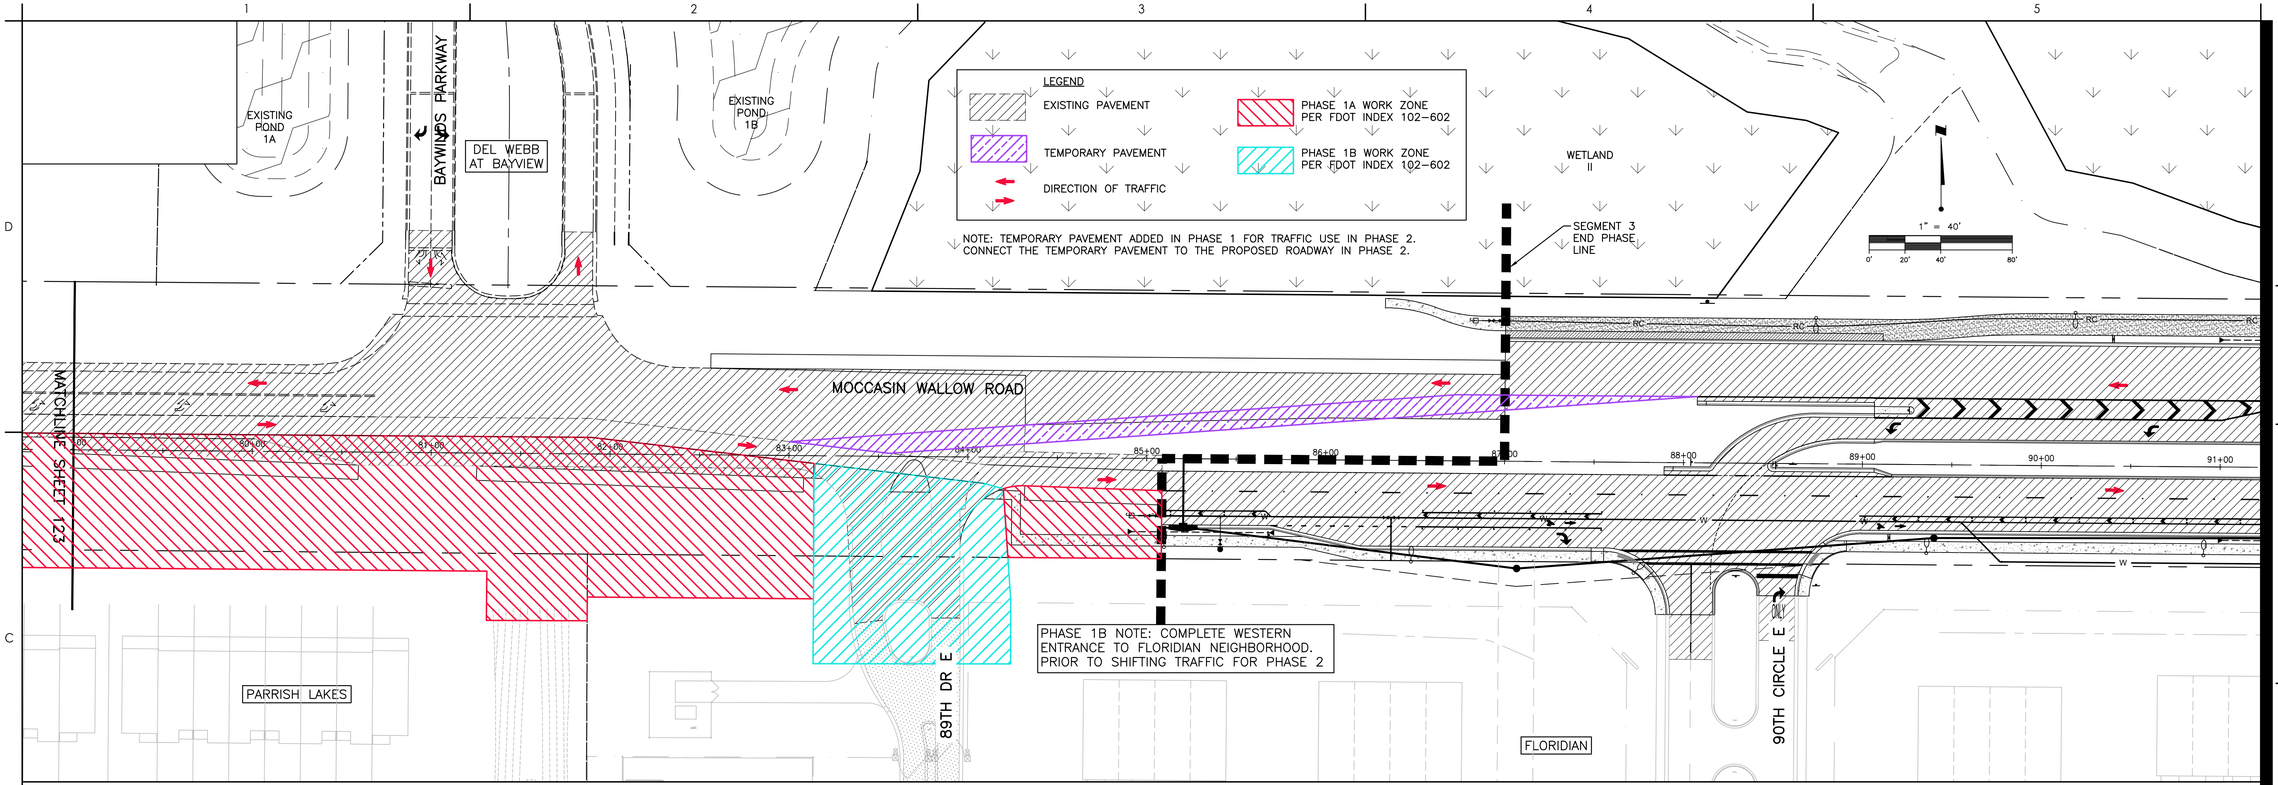

Stantec
Stantec Consulting Services Inc.
6920 Professional Parkway East
Sarasota FL 34240-8414
Tel (941) 907-3900
www.stantec.com

The Contractor shall verify and be responsible for all dimensions. DO NOT scale the drawing - any errors or omissions shall be reported to Stantec without delay. Copyright reserved. The information contained in this drawing is the property of Stantec. Reproduction or use for any purpose other than that authorized by Stantec is forbidden.

Consultant

No.	Revision	By	Appd	YYYY.MM.DD
1	F-REV WORK ZONE	MSC		1/7/25

No.	Issued	By	Appd	YYYY.MM.DD

Permit/Seal

Client/Project
MANATEE COUNTY PUBLIC WORKS DEPARTMENT

MOCCASIN WALLOW ROAD SEGMENT 3

Project No.: 215617222

File Name: 215617222-01C-601TC

Scale: 1" = 40'

Drawn	Dsgn.	Chkd.	02/2022 YYYY.MM.DD


Title
TEMPORARY TRAFFIC CONTROL PLAN

Revision: Sheet: 124 of 148

Drawing No.
124

x:\215\sc\active\215617222\civil\drawing\01tc_const\sheet_files\215617222-01c-601tc\Layout4
LAYER: 215222-1 MPSB AM MCCLOMBS PLOTTED: 2/4/2022 3:33:39 PM MCCLOMBS

ORIGINAL SHEET - ARCH D

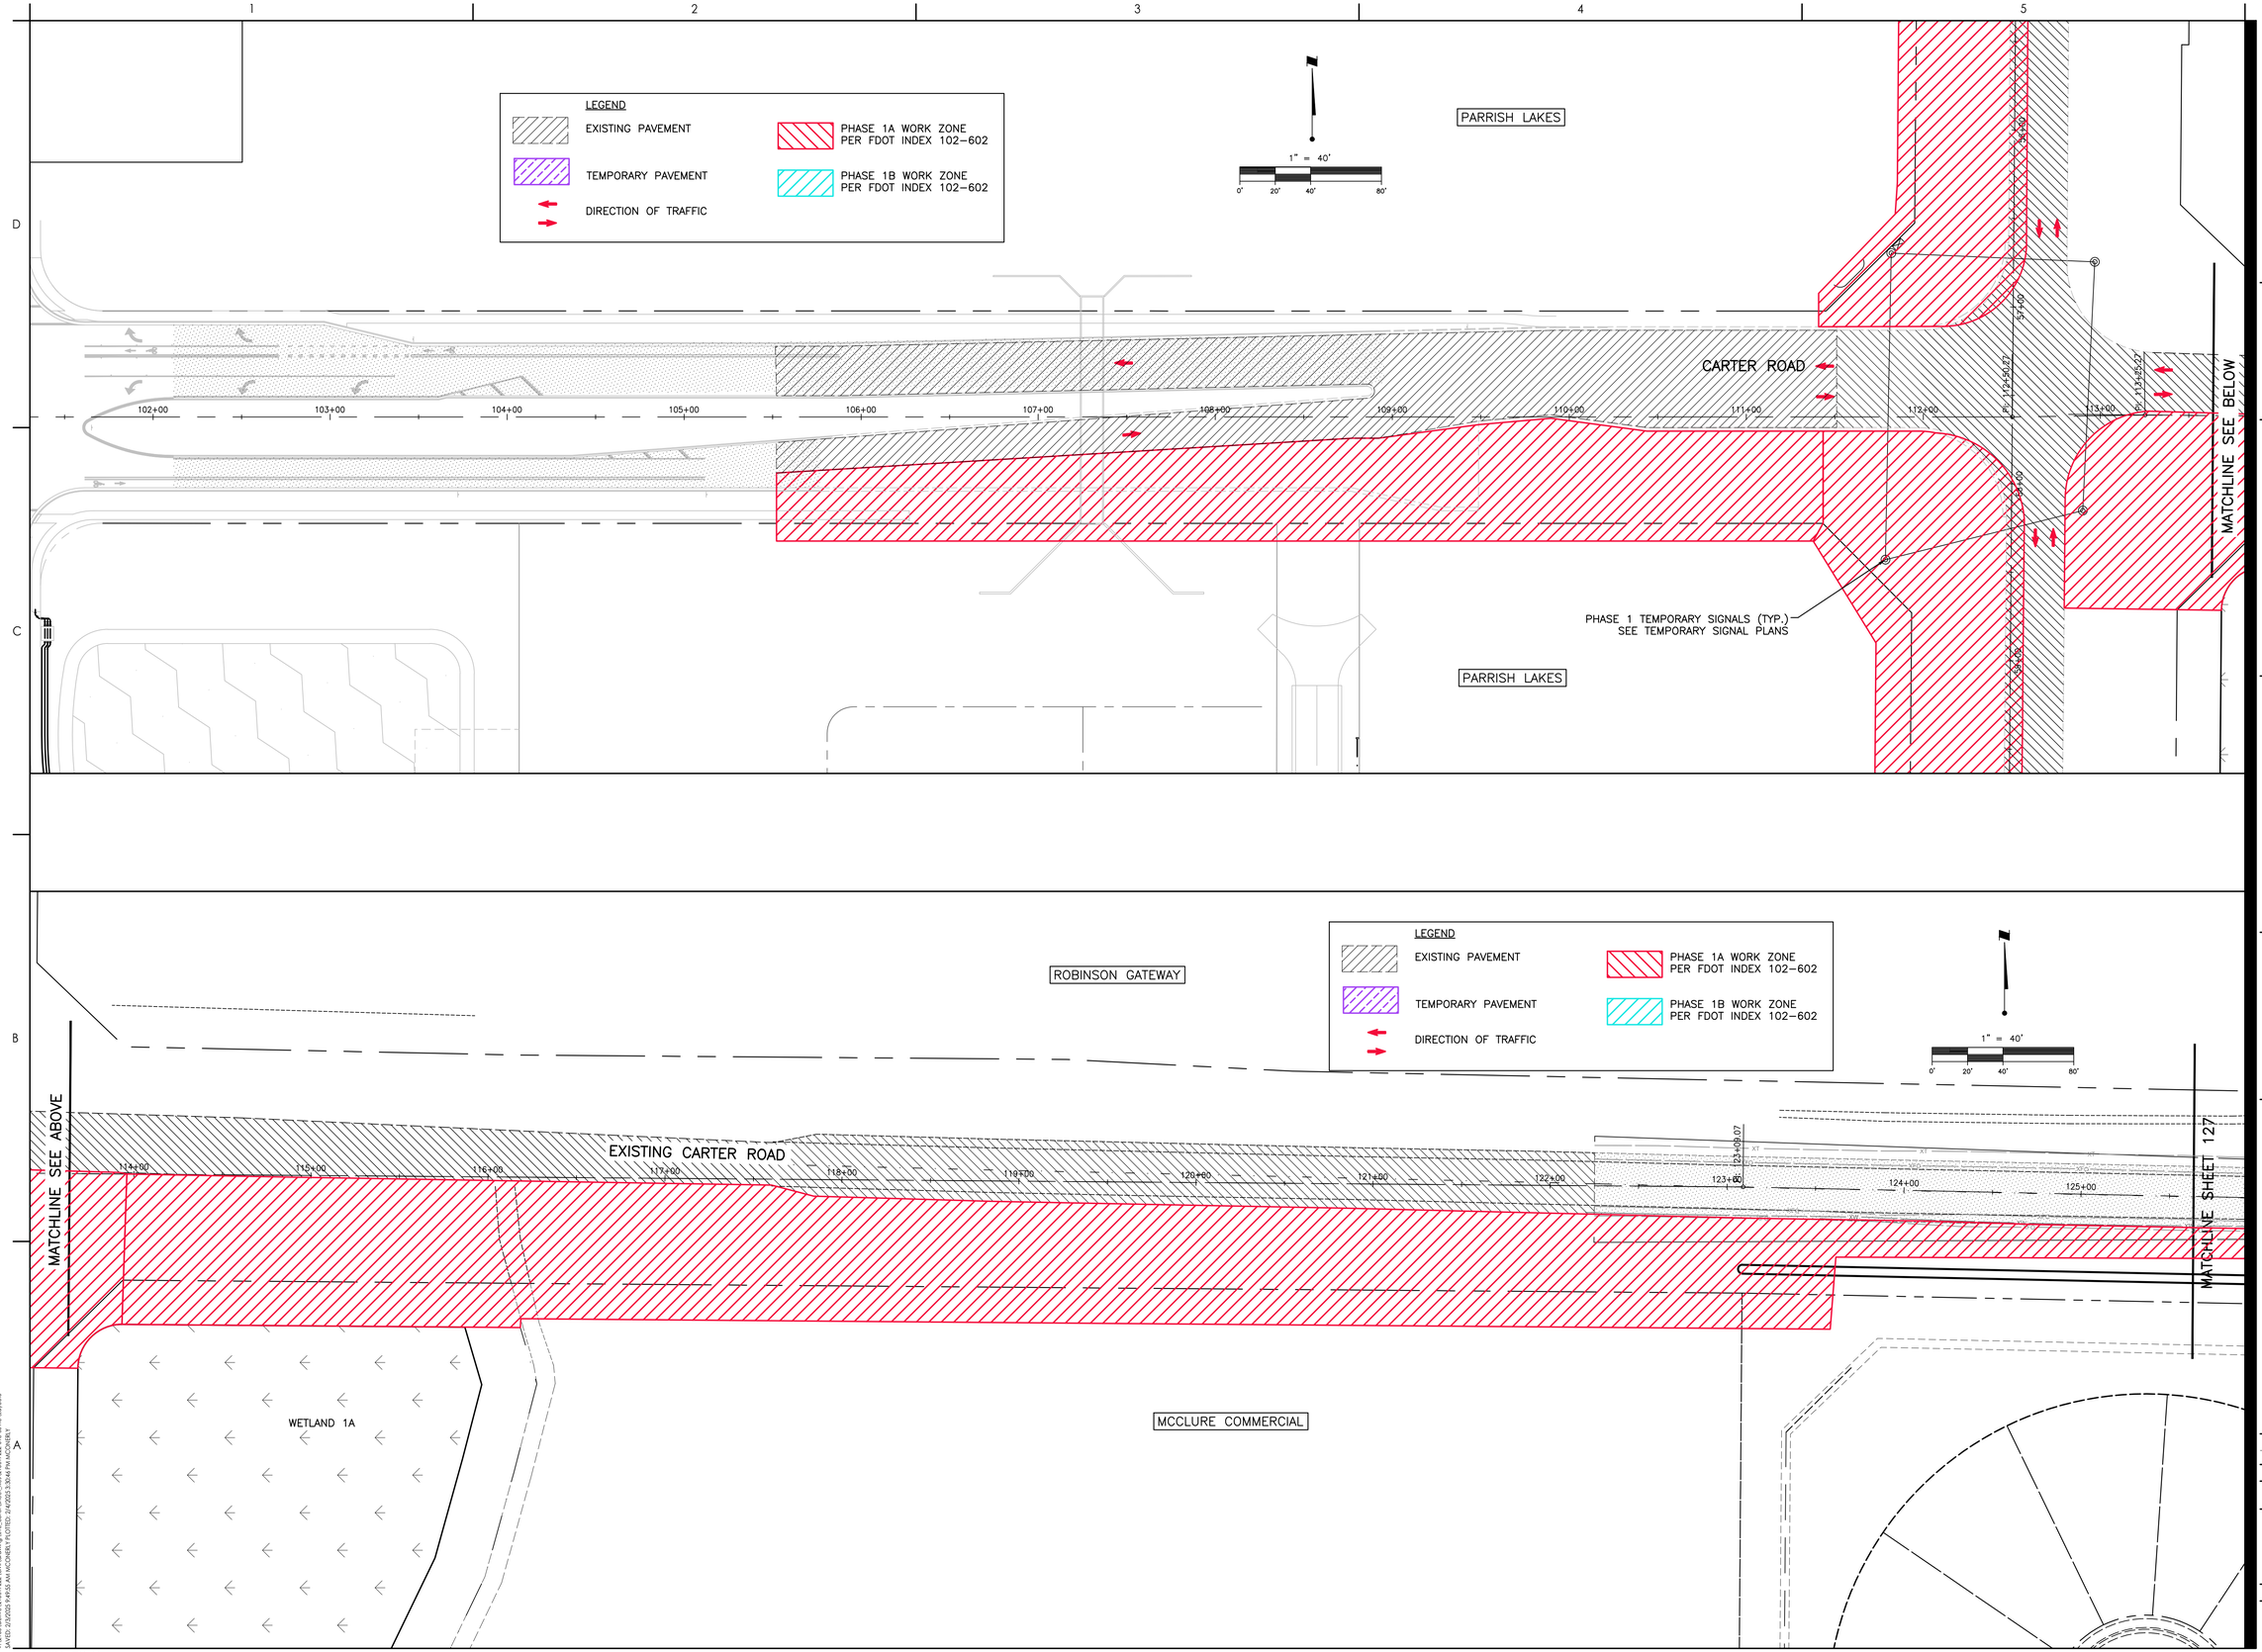

Stantec
Stantec Consulting Services Inc.
6920 Professional Parkway East
Sarasota FL 34240-8414
Tel (941) 907-3900
www.stantec.com

The Contractor shall verify and be responsible for all dimensions. DO NOT scale the drawing - any errors or omissions shall be reported to Stantec without delay. The Copyrights to all designs and drawings are the property of Stantec. Reproduction or use for any purpose other than that authorized by Stantec is forbidden.

Consultant

No.	Issued / Revision	By	Appd	YYYY.MM.DD

Permit/Seal

Client/Project
MANATEE COUNTY PUBLIC WORKS DEPARTMENT

MOCCASIN WALLOW ROAD SEGMENT 3

Project No.: 215617222
File Name: 215617222-01C-601TC
Scale: 1" = 40'


Drawn	Dsgn.	Chkd.	02/2022 YYYY.MM.DD

Title
TEMPORARY TRAFFIC CONTROL PLAN

Revision: Sheet: 125 of 148

Drawing No.
125

x:\215\active\215617222\civil\drawing\01tc_cont\sheet_files\215617222-01c-601tc\Layout5
SAVED: 2/3/2023 3:44:53 AM MCCLOREN, PLOTTED: 2/4/2023 3:33:44 PM MCCLOREN
ORIGINAL SHEET - ARCH D

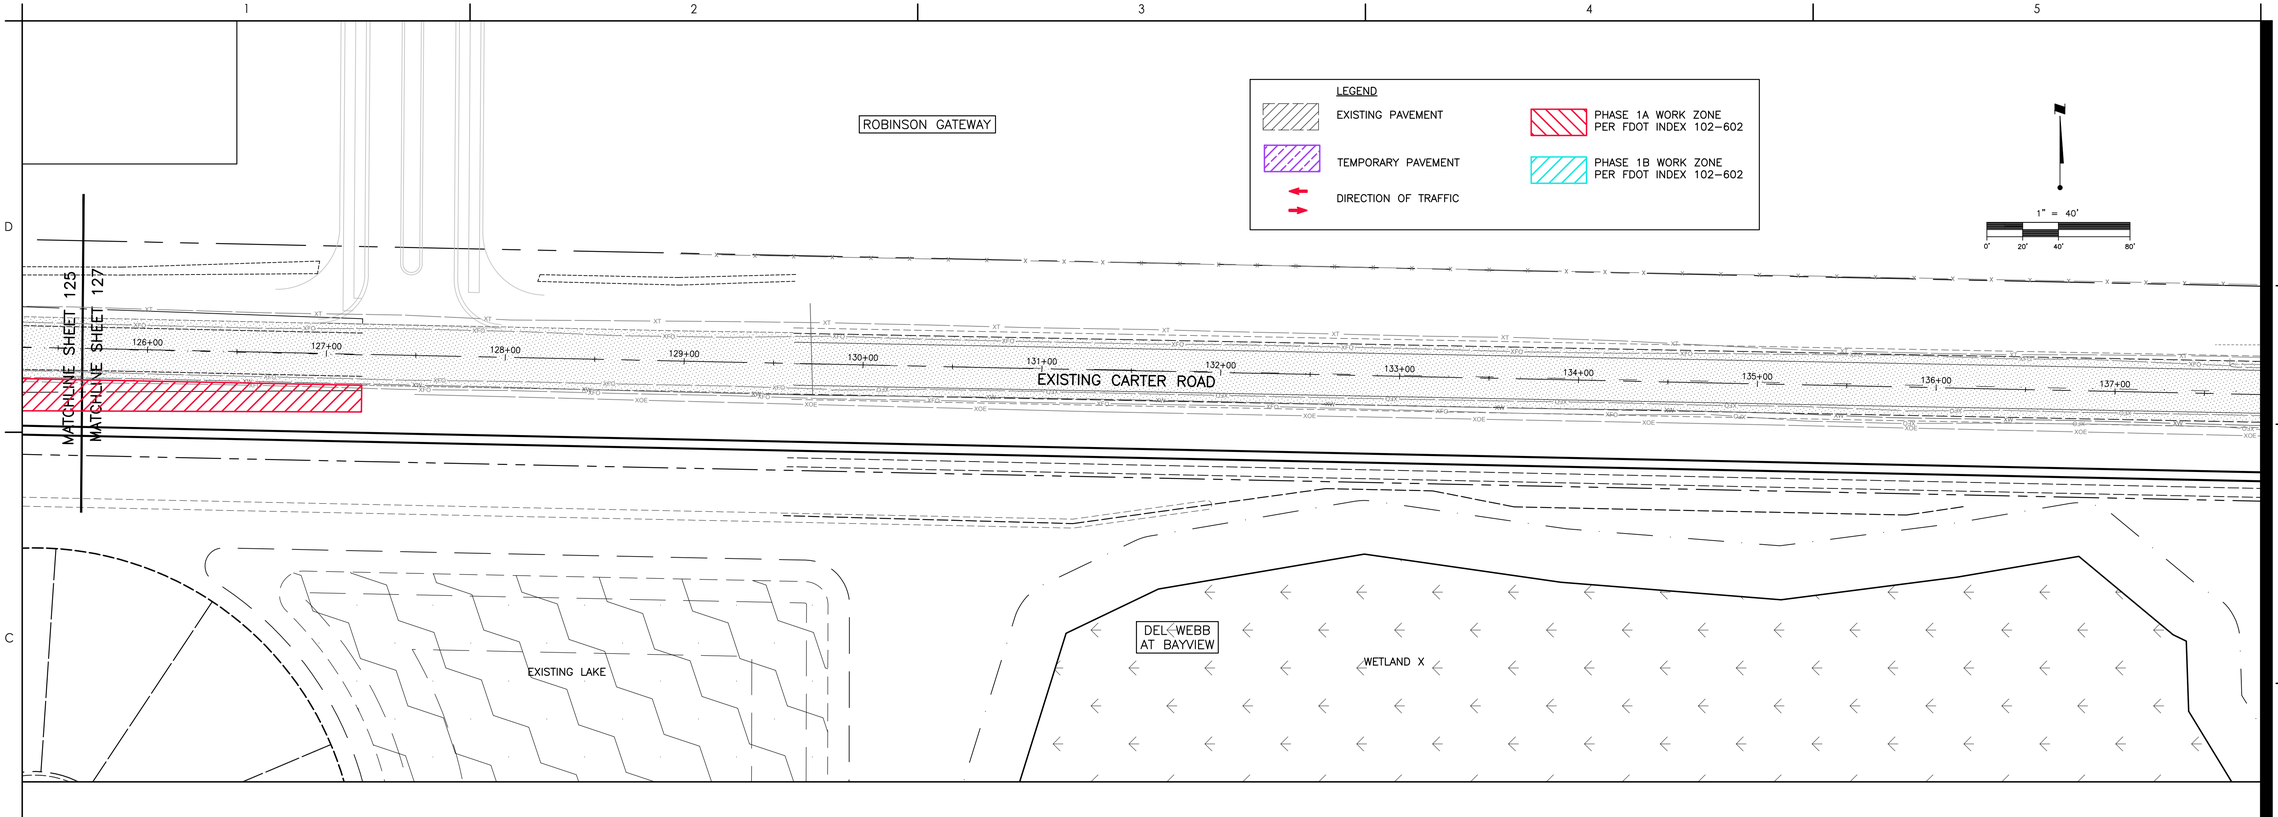

Stantec
Stantec Consulting Services Inc.
6920 Professional Parkway East
Sarasota FL 34240-8414
Tel (941) 907-3900
www.stantec.com

The Contractor shall verify and be responsible for all dimensions. DO NOT scale the drawing - any errors or omissions shall be reported to Stantec without delay. Copyright reserved. The information contained in this drawing is the property of Stantec. Unauthorized reproduction or use for any purpose other than that authorized by Stantec is forbidden.

Consultant

No.	Revision	By	Appd	YYYY.MM.DD

No.	Issued	By	Appd	YYYY.MM.DD

Permit/Seal

Client/Project
MANATEE COUNTY PUBLIC WORKS DEPARTMENT

MOCCASIN WALLOW ROAD SEGMENT 3

Project No.: 215617222

File Name: 215617222-01C-601TC

Scale: 1" = 40'


Drawn	Dsgn.	Chkd.	02/2022 YYYY.MM.DD

Title
TEMPORARY TRAFFIC CONTROL PLAN

Revision: Sheet: 127 of 148

Drawing No.
127

x:\215617222\active\215617222-civil\drawing\01tc_construction\sheet_files\215617222-01c-601tc\Layouts
DATE: 2/9/2022 3:44:58 AM MCCLOSKEY, PLOTTED: 2/9/2022 3:53:44 PM MCCLOSKEY
ORIGINAL SHEET - ARCH D

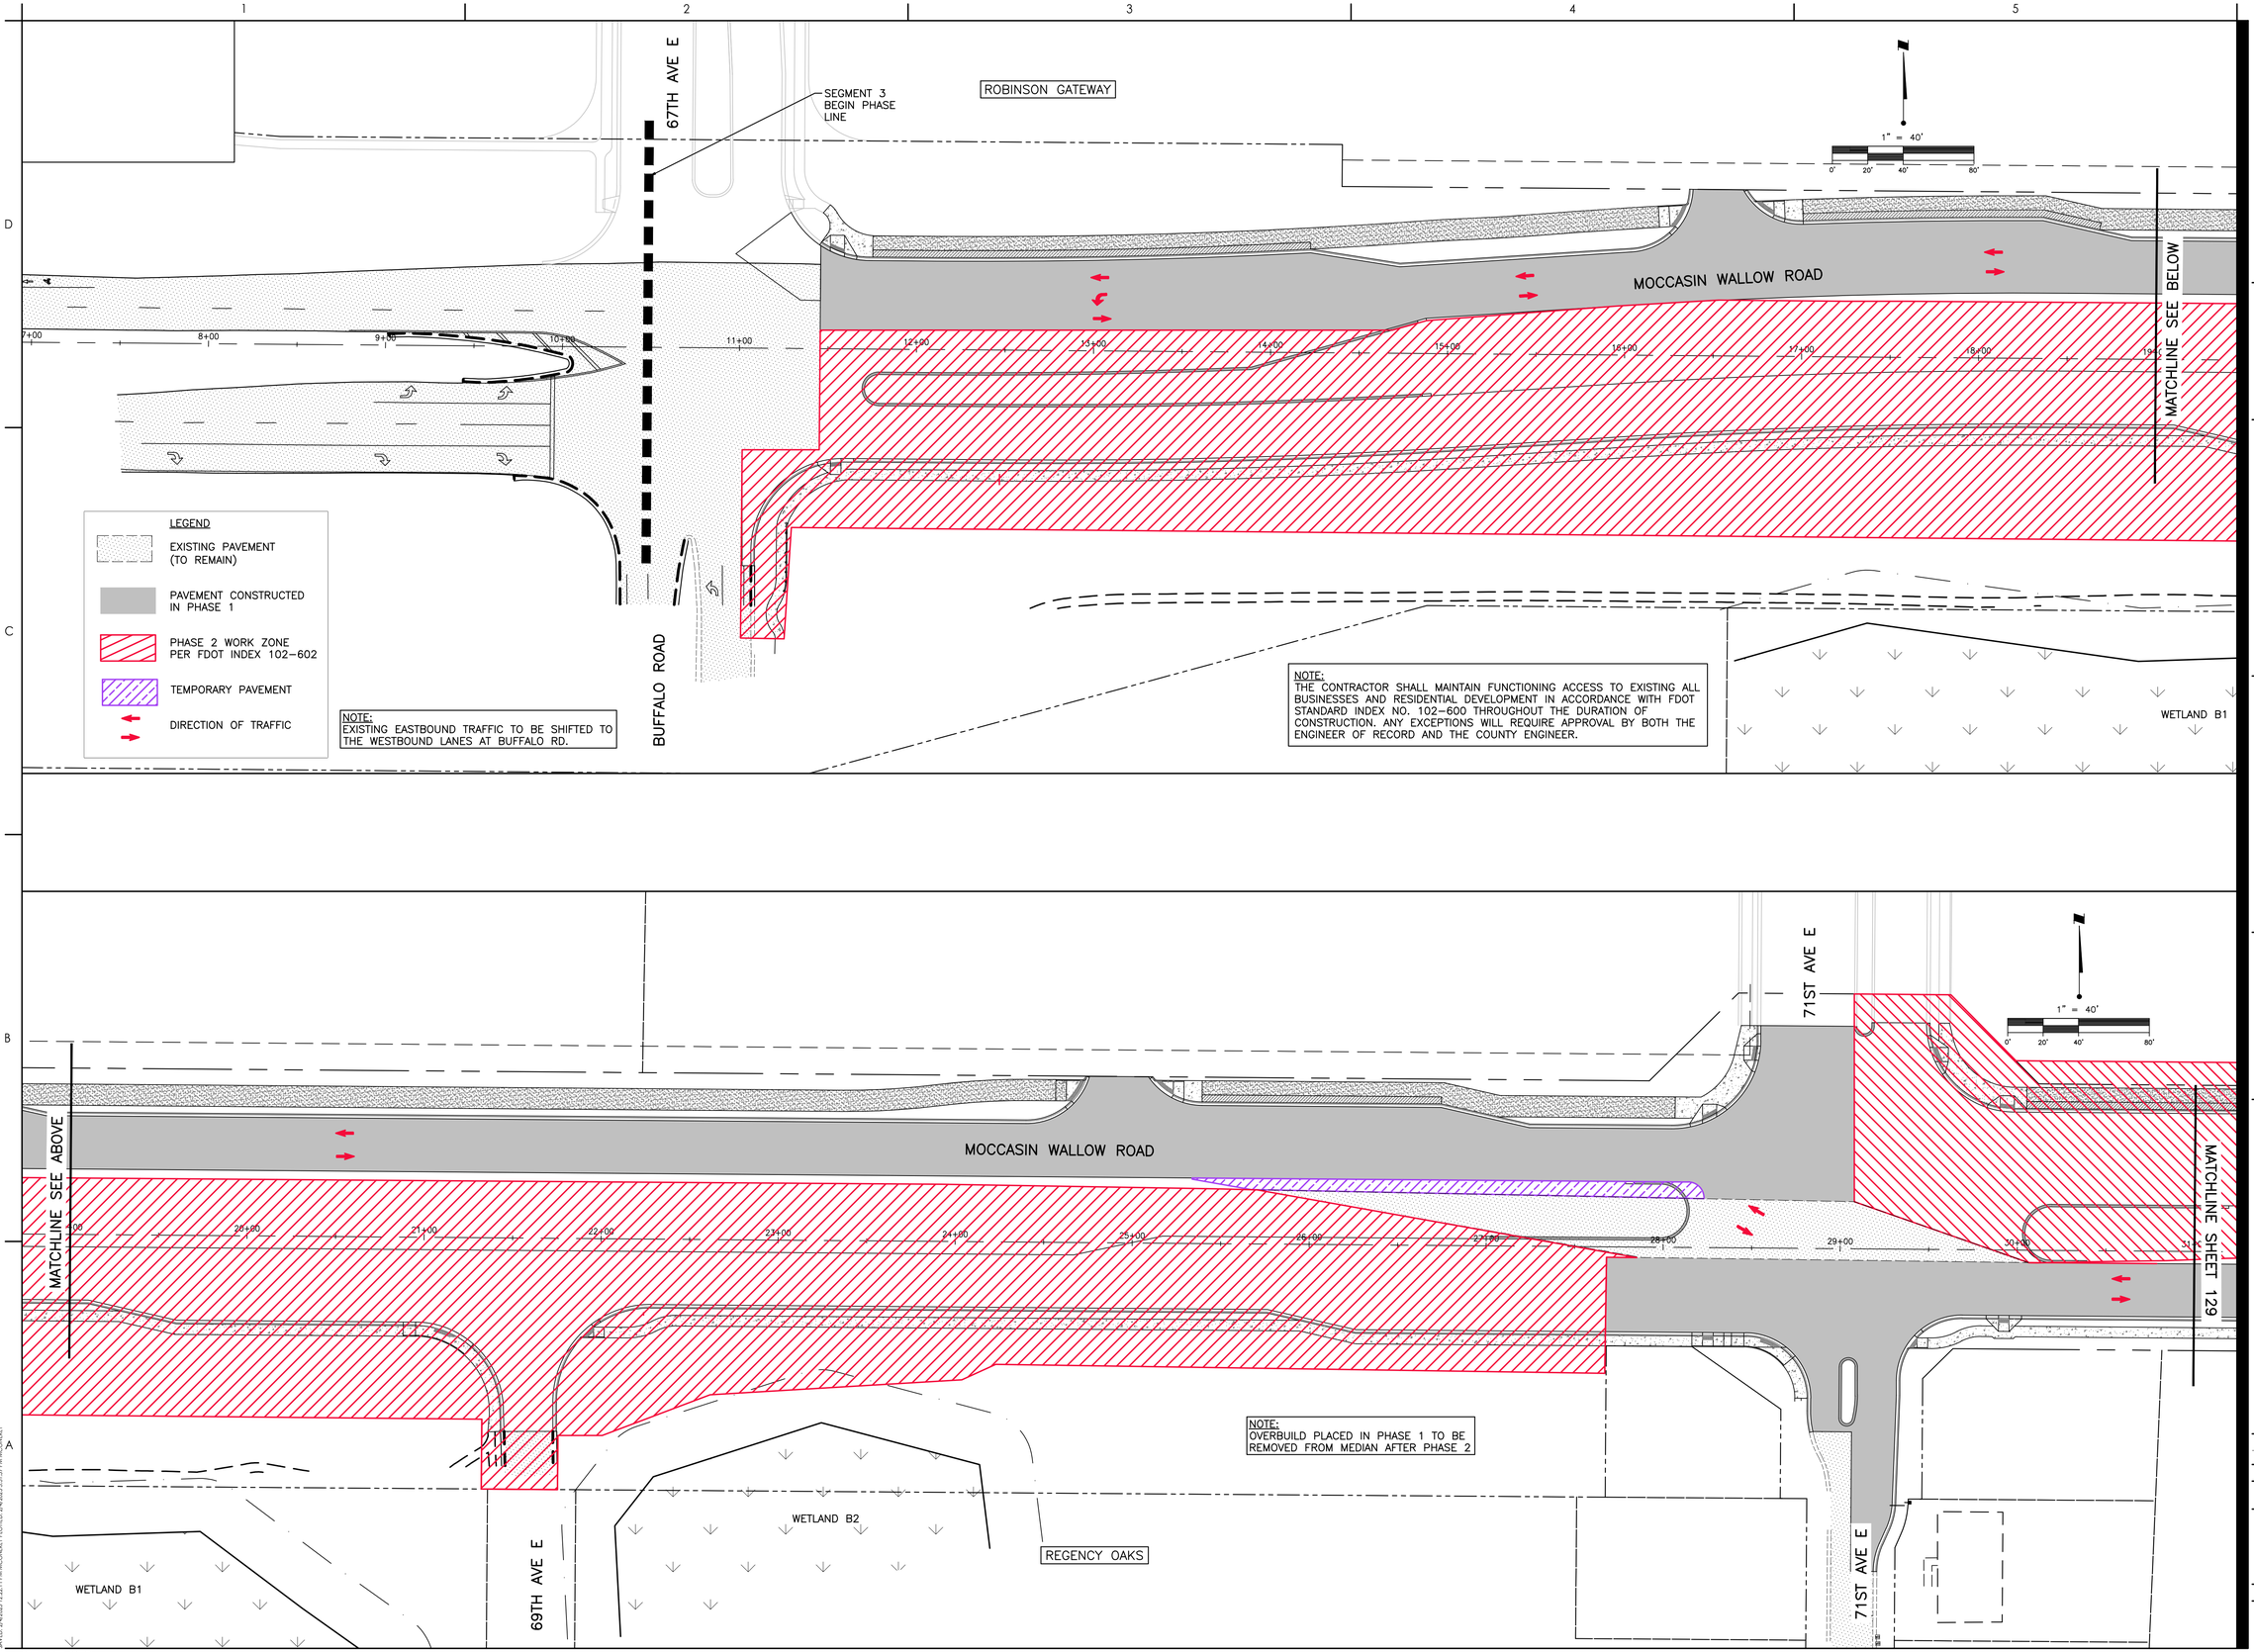

Stantec
Stantec Consulting Services Inc.
6920 Professional Parkway East
Sarasota FL 34240-8414
Tel (941) 907-3900
www.stantec.com

The Contractor shall verify and be responsible for all dimensions. DO NOT scale the drawing - any errors or omissions shall be reported to Stantec without delay. Copyright reserved. The information contained in this drawing is the property of Stantec. This drawing may not be used for any purpose other than that authorized by Stantec is forbidden.

Consultant

No.	Revision	By	Appd	YYYY.MM.DD

No.	Issued	By	Appd	YYYY.MM.DD

Permit/Seal

Client/Project
MANATEE COUNTY PUBLIC WORKS DEPARTMENT

MOCCASIN WALLOW ROAD SEGMENT 3

Project No.: 215617222
File Name: 215617222-01C-602TC
Scale: 1" = 40'


Drawn	Dsgn.	Chkd.	02/2022 YYYY.MM.DD

Title
TEMPORARY TRAFFIC CONTROL PLAN

Revision: Sheet: 128 of 148

Drawing No.
128

x:\215\active\215617222\civil\drawing\01c_cont\sheet_files\215617222-01c-602tc\Layout1
SAVED: 2/4/2022 12:22:11 PM MCCONKEY PLOTTED: 2/4/2022 3:33:37 PM MCCONKEY
ORIGINAL SHEET - ARCH D

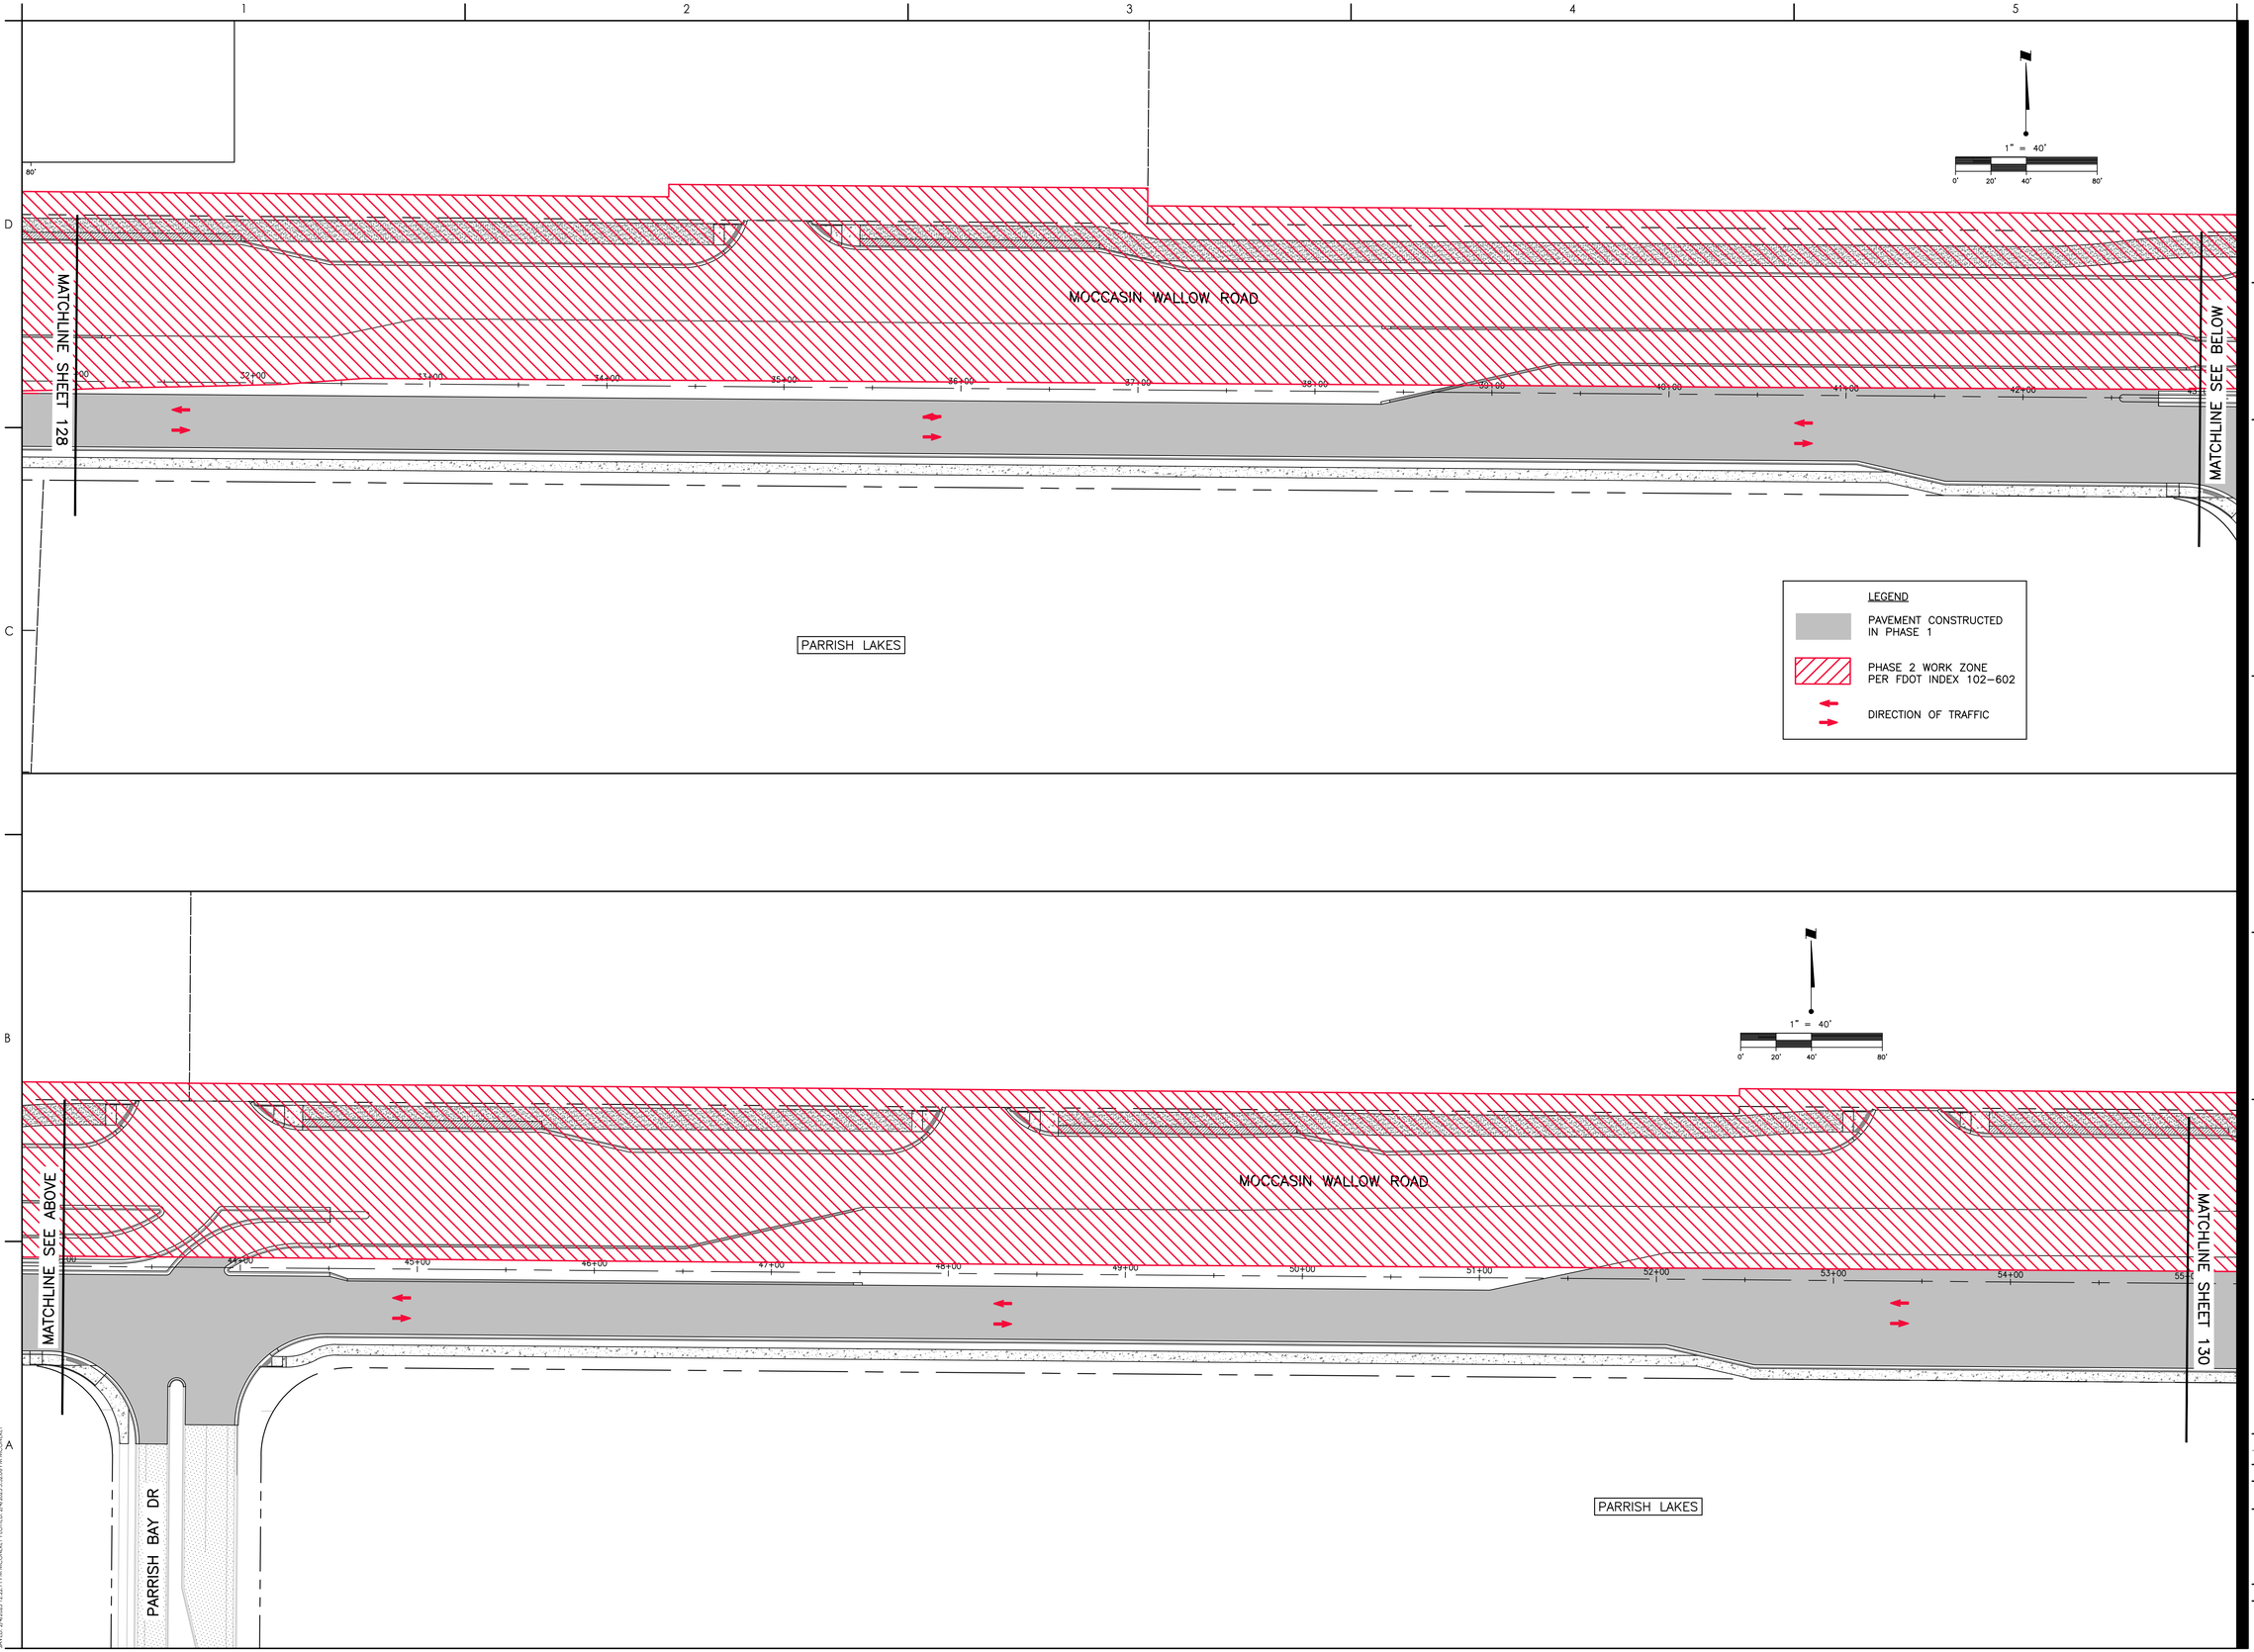

Stantec
Stantec Consulting Services Inc.
6920 Professional Parkway East
Sarasota FL 34240-8414
Tel: (941) 907-3900
www.stantec.com

The Contractor shall verify and be responsible for all dimensions. DO NOT scale the drawing - any errors or omissions shall be reported to Stantec without delay. Copyright reserved. This drawing and design is the property of Stantec and must not be reproduced or used for any purpose other than that authorized by Stantec is forbidden.

Consultant

No.	Revision	By	Appd	YYYY.MM.DD

No.	Issued	By	Appd	YYYY.MM.DD

Permit/Seal

Client/Project
MANATEE COUNTY PUBLIC WORKS DEPARTMENT

MOCCASIN WALLOW ROAD SEGMENT 3

Project No.: 215617222

File Name: 215617222-01C-602TC

Scale: 1" = 40'


Drawn	Dsgn.	Chkd.	02/2022 YYYY.MM.DD

Title
TEMPORARY TRAFFIC CONTROL PLAN

Revision: Sheet: 129 of 148

Drawing No.
129

x:\215617222\active\215617222-01c\drawing\01c_construction\sheet_files\215617222-01c-602tc\Layout2
SAVED: 2/4/2022 12:22:11 PM MCCONNEY PLOTTED: 2/4/2022 3:32:04 PM MCCONNEY
ORIGINAL SHEET - ARCH D

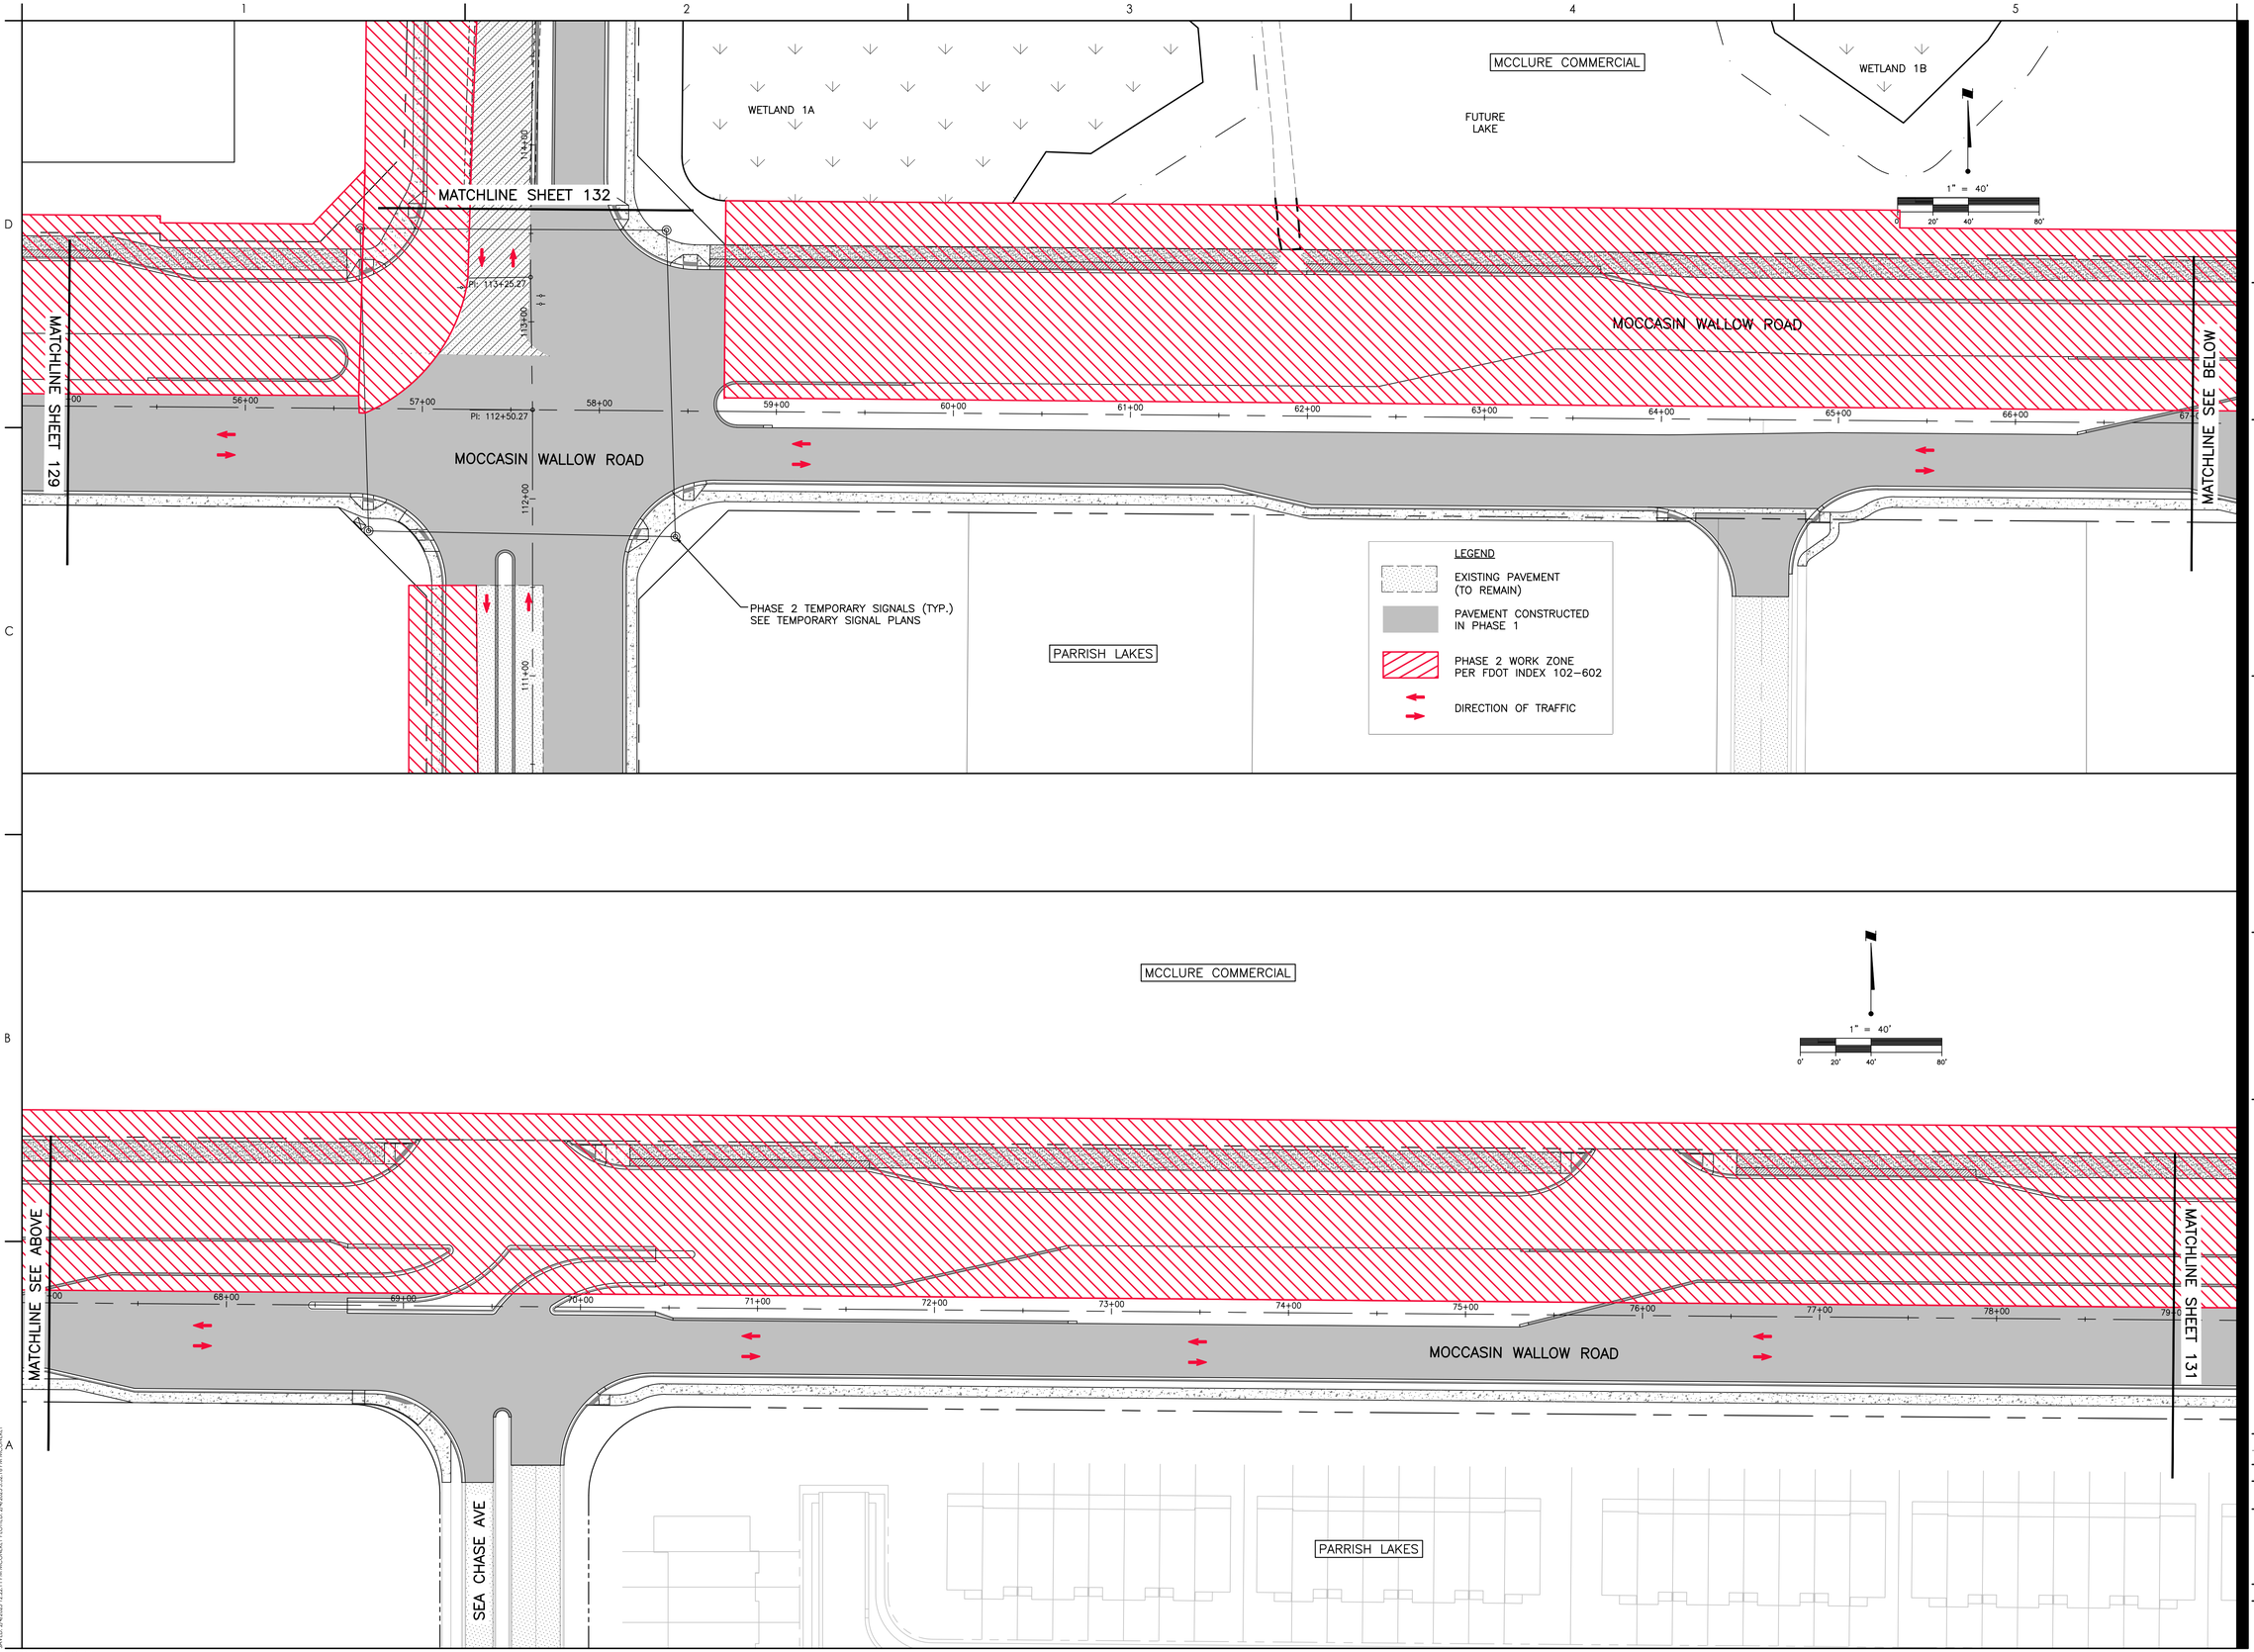

Stantec
Stantec Consulting Services Inc.
6920 Professional Parkway East
Sarasota FL 34240-8414
Tel (941) 907-3900
www.stantec.com

The Contractor shall verify and be responsible for all dimensions. DO NOT scale the drawing - any errors or omissions shall be reported to Stantec without delay. Copyright reserved. The information contained in this drawing is the property of Stantec. Reproduction or use for any purpose other than that authorized by Stantec is forbidden.

Consultant

No.	Revision	By	Appd	YYYY.MM.DD

No.	Issued	By	Appd	YYYY.MM.DD

Permit/Seal

Client/Project
MANATEE COUNTY PUBLIC WORKS DEPARTMENT

MOCCASIN WALLOW ROAD SEGMENT 3

Project No.: 215617222

File Name: 215617222-01C-6021C

Scale: 1" = 40'

Drawn	Dsgn.	Chkd.	02/2022 YYYY.MM.DD


Title
TEMPORARY TRAFFIC CONTROL PLAN

Revision: Sheet: 130 of 148

Drawing No.
130

x:\215\sc\active\215617222\civil\drawing\01c_cons\sheet_files\215617222-01c-6021c\Layout3
SAVED: 2/4/2022 1:22:11 PM MCCONKEY PLOTTED: 2/4/2022 3:32:16 PM MCCONKEY

ORIGINAL SHEET - ARCH D

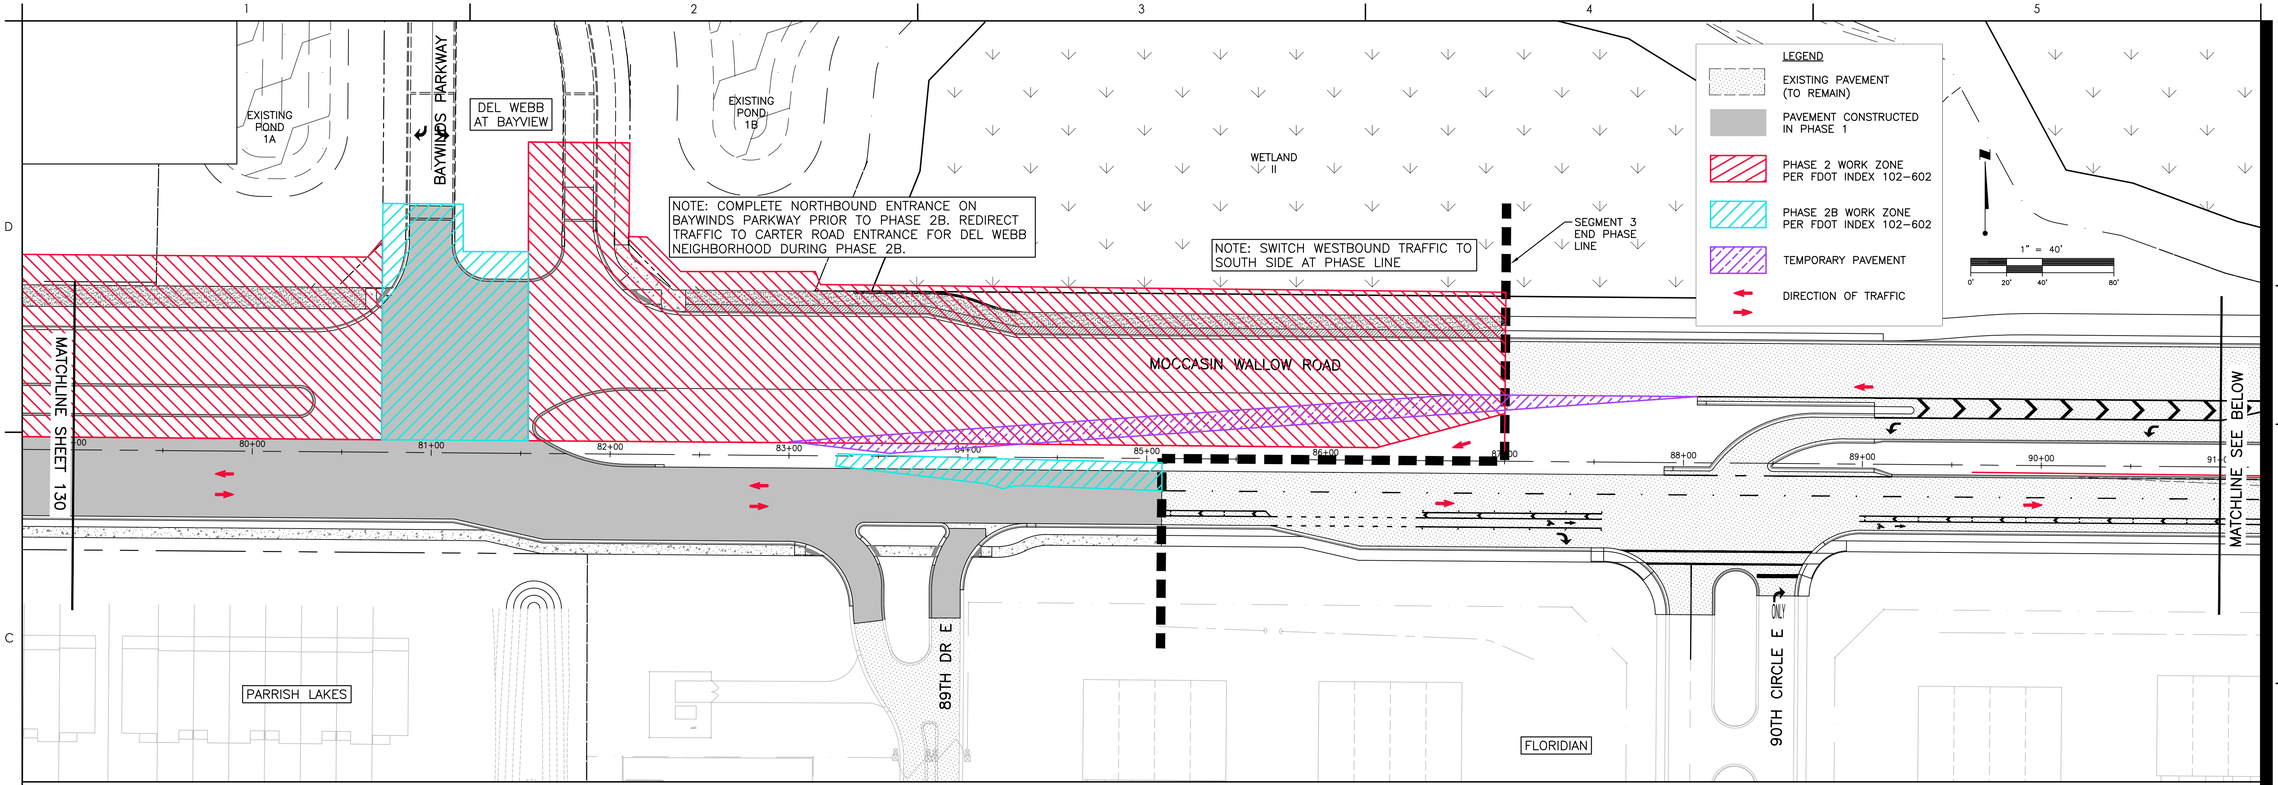

Stantec
Stantec Consulting Services Inc.
6920 Professional Parkway East
Sarasota FL 34240-8414
Tel: (941) 907-3900
www.stantec.com

The Contractor shall verify and be responsible for all dimensions. DO NOT scale the drawing - any errors or omissions shall be reported to Stantec without delay. Copyright reserved. The information contained in this drawing is the property of Stantec. Reproduction or use for any purpose other than that authorized by Stantec is forbidden.

Consultant

No.	Revision	By	Appd	YYYY.MM.DD
1	F-REV WORK ZONE	MSC	Appd	1/7/25 YYYY.MM.DD

No.	Issued	By	Appd	YYYY.MM.DD

Permit/Seal

Client/Project
MANATEE COUNTY PUBLIC WORKS DEPARTMENT

MOCCASIN WALLOW ROAD SEGMENT 3

Project No.: 215617222

File Name: 215617222-01C-602TC

Scale: 1" = 40'

Drawn	Dsgn.	Chkd.	02/2022 YYYY.MM.DD


Title
TEMPORARY TRAFFIC CONTROL PLAN

Revision: Sheet: 131 of 148

Drawing No.
131

x:\215\p\active\215617222\civil\drawing\01c_const\sheet_files\215617222-01c-602tc\Layout1
LAYER: 24/2022 1:22:11 PM MCLONDIKE1 PLOTTED: 24/2022 3:32:24 PM MCLONDIKE1

ORIGINAL SHEET - ARCH D

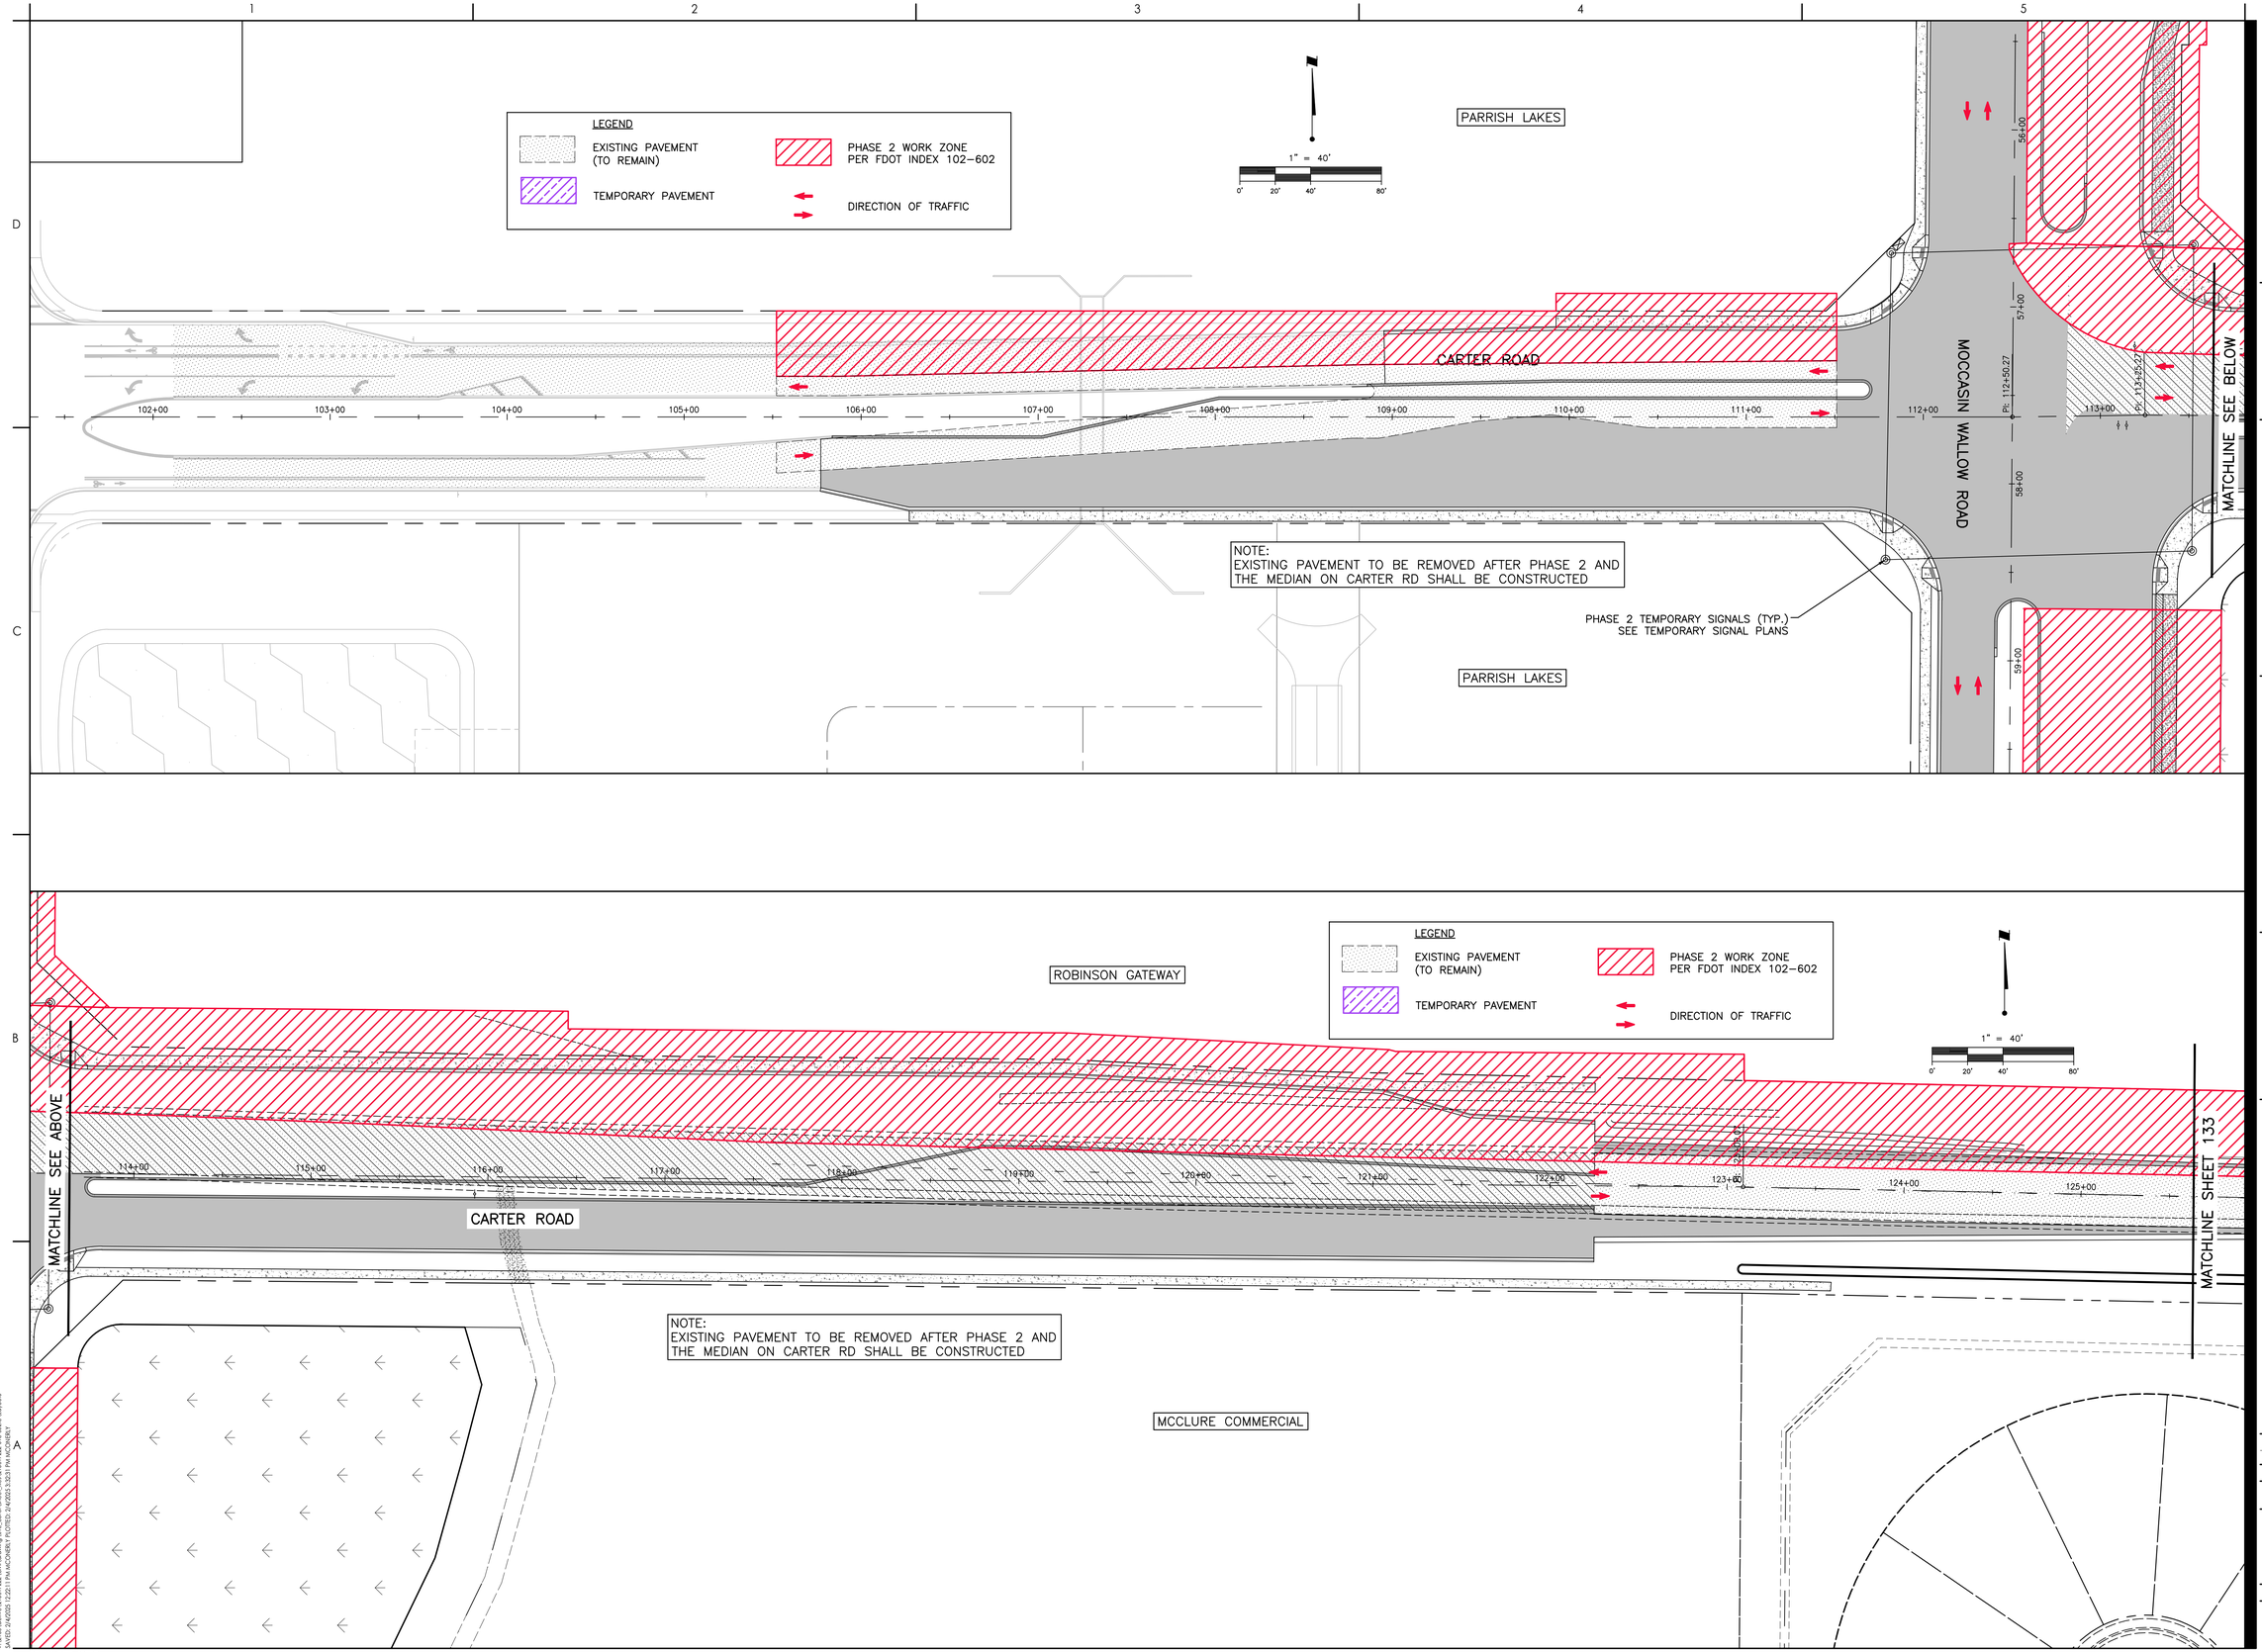

Stantec
Stantec Consulting Services Inc.
6920 Professional Parkway East
Sarasota FL 34240-8414
Tel: (941) 907-3990
www.stantec.com

The Contractor shall verify and be responsible for all dimensions. DO NOT scale the drawing - any errors or omissions shall be reported to Stantec without delay. Copyright reserved. This design and drawing is the property of Stantec and may not be reproduced or used for any purpose other than that authorized by Stantec is forbidden.

Consultant

No.	By	Appd	YYYY.MM.DD	Revision

No.	By	Appd	YYYY.MM.DD	Issued

Permit/Seal

Client/Project
MANATEE COUNTY PUBLIC WORKS DEPARTMENT

MOCCASIN WALLOW ROAD SEGMENT 3

Project No.: 215617222

File Name: 215617222-01C-602TC

Scale: 1" = 40'


Drawn	Dsgn.	Chkd.	02/2022 YYYY.MM.DD

Title
TEMPORARY TRAFFIC CONTROL PLAN

Revision: Sheet: 132 of 148

Drawing No.
132

x:\215\active\215617222\civil\drawing\01c_cons\sheet_files\215617222-01c-602tc\Layout5
SAVED: 2/4/2022 12:22:11 PM MCCONKEY PLOTTED: 2/4/2022 3:32:31 PM MCCONKEY
ORIGINAL SHEET - ARCH D

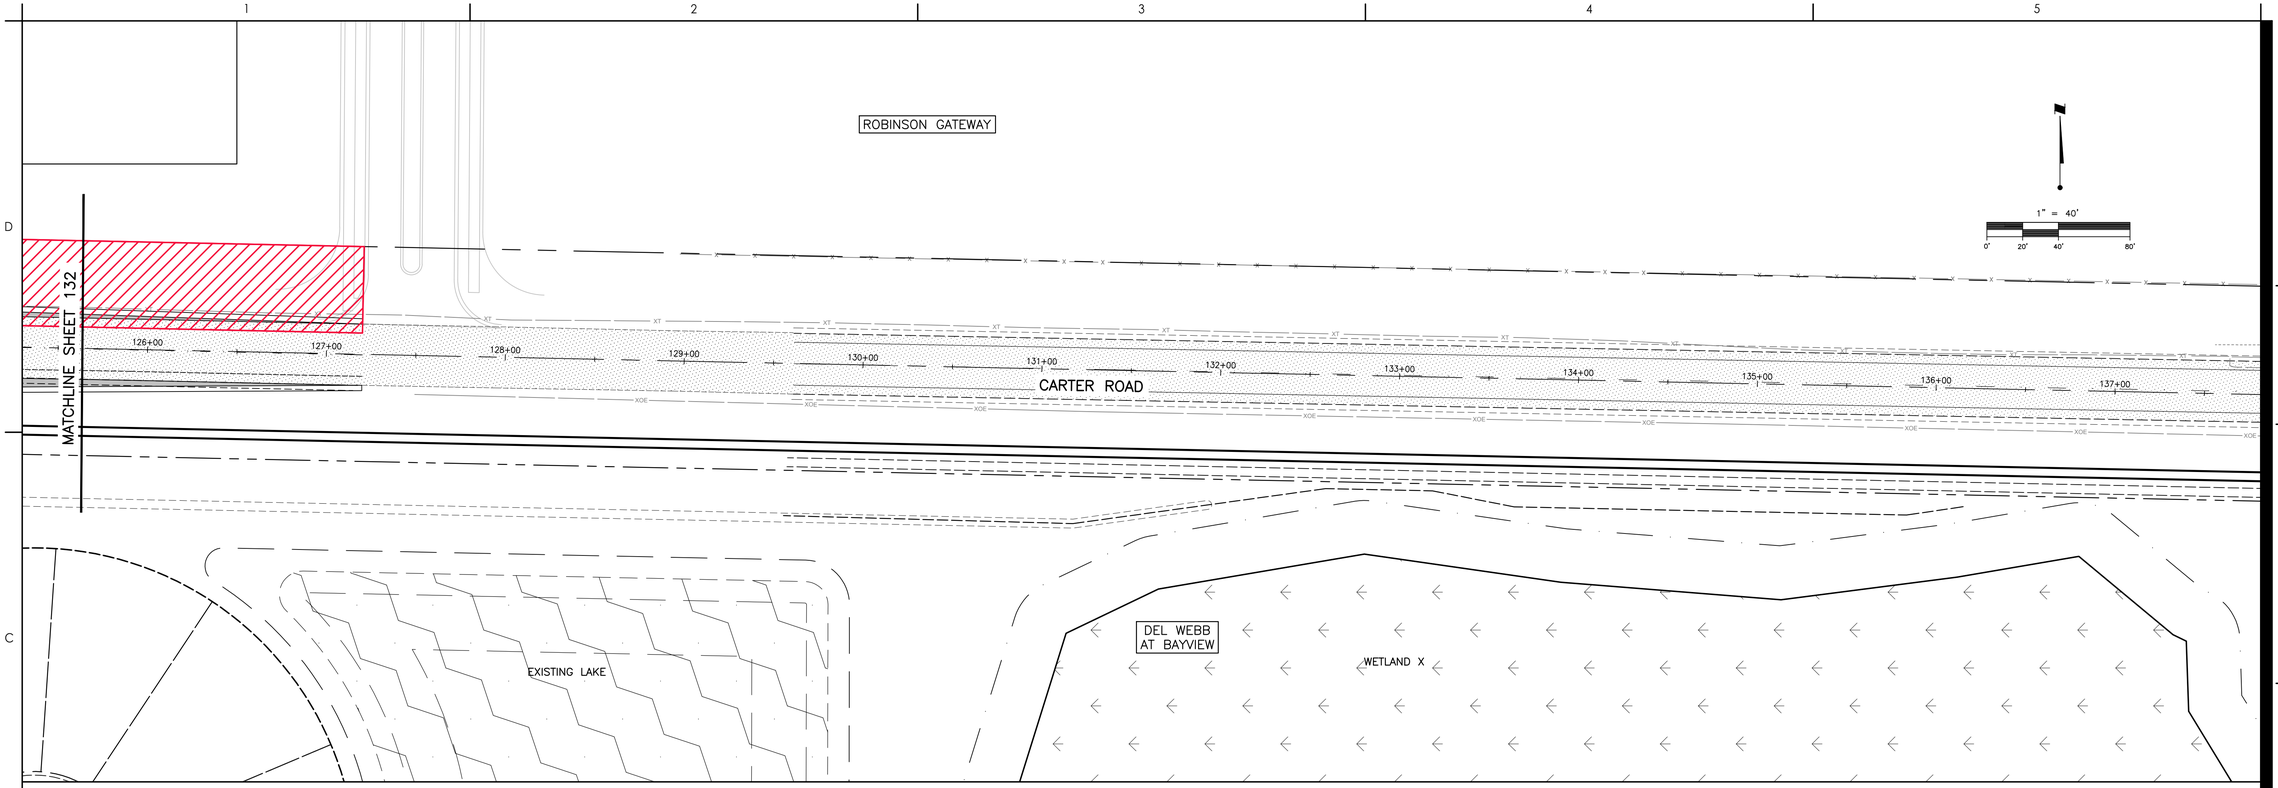

Stantec
Stantec Consulting Services Inc.
6920 Professional Parkway East
Sarasota FL 34240-8414
Tel (941) 907-3900
www.stantec.com

The Contractor shall verify and be responsible for all dimensions. DO NOT scale the drawing - any errors or omissions shall be reported to Stantec without delay. Copyright reserved. The information contained in this drawing is the property of Stantec. Reproduction or use for any purpose other than that authorized by Stantec is forbidden.

Consultant

No.	By	Appd	YYYY.MM.DD	Revision

No.	By	Appd	YYYY.MM.DD	Issued

Permit/Seal

Client/Project
MANATEE COUNTY PUBLIC WORKS DEPARTMENT

MOCCASIN WALLOW ROAD SEGMENT 3

Project No.: 215617222

File Name: 215617222-01C-602TC

Scale: 1" = 40'

Drawn	Dsgn.	Chkd.	02/2022 YYYY.MM.DD


Title
TEMPORARY TRAFFIC CONTROL PLAN


Revision: Sheet: 133 of 148


Drawing No.
133


x:\215\active\215617222\civil\drawing\03tc_cons\sheet_files\215617222-01c-602tc\Layouts
SAVED: 2/4/2022 1:22:11 PM MCCONNER
PLOTTED: 2/4/2022 3:32:39 PM MCCONNER


ORIGINAL SHEET - ARCH D

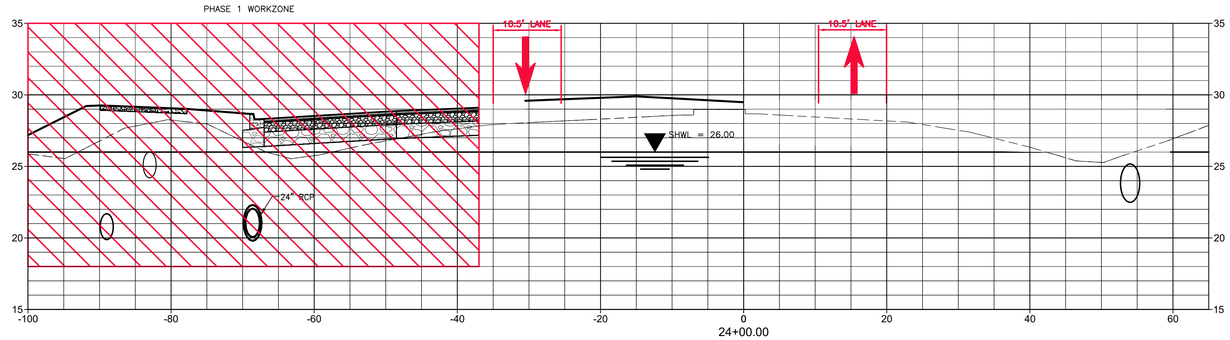

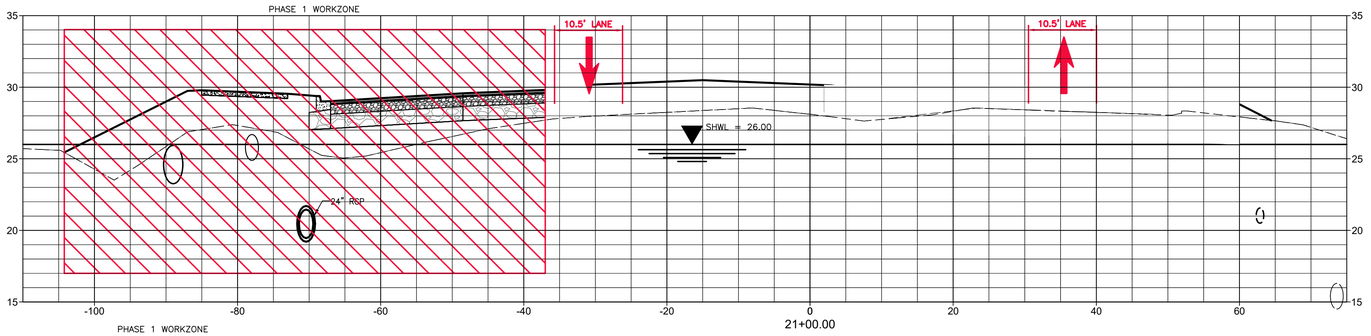

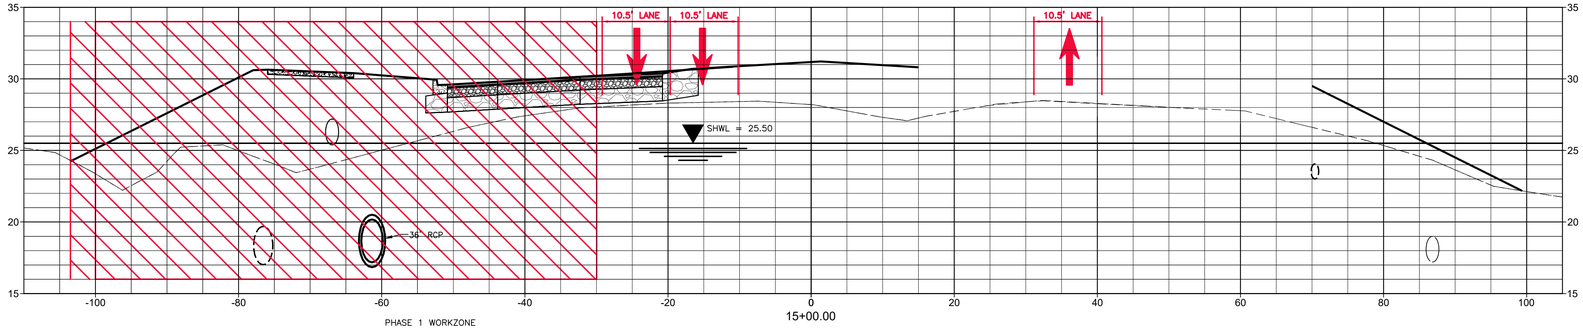

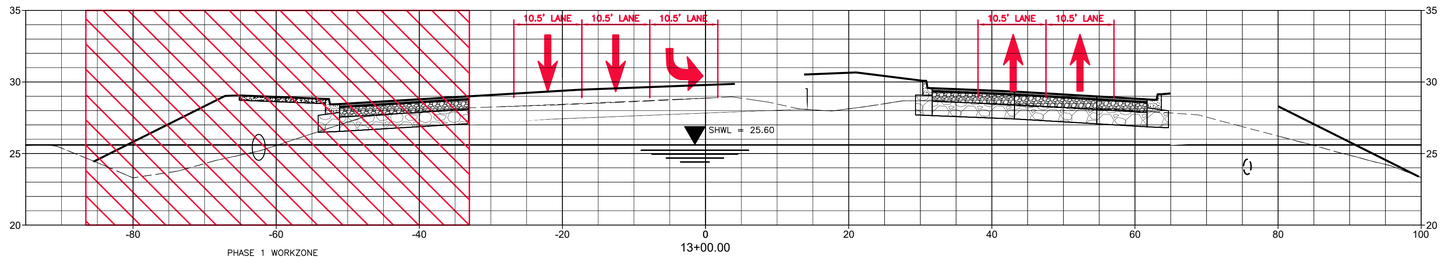

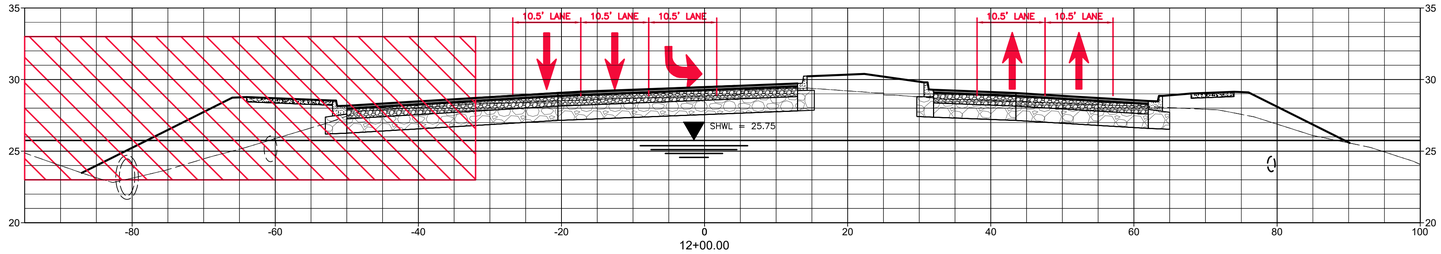

Stantec

Stantec Consulting Services Inc.
6920 Professional Parkway East
Sarasota FL 34240-8414
Tel (941) 907-3900
www.stantec.com

The Contractor shall verify and be responsible for all dimensions. DO NOT scale the drawing - any errors or omissions shall be reported to Stantec without delay. The Copyright and intellectual property rights in this drawing are and shall remain the property of Stantec and must not be used in whole or in part for any purpose other than that authorized by Stantec is forbidden.

Consultant

No.	By	Appd	YYYY.MM.DD	Revision

No.	By	Appd	YYYY.MM.DD	Issued

Permit/Seal

Client/Project
MANATEE COUNTY PUBLIC WORKS DEPARTMENT

MOCCASIN WALLOW ROAD SEGMENT 3

Project No.: 215617222
File Name: 215617222-01C-603TC

Scale: 1" = 40'

Drawn	Dsgn.	Chkd.	02/2022 YYYY.MM.DD


Title
TEMPORARY TRAFFIC CONTROL PLAN


Revision: Sheet: 134 of 148


Drawing No.
134


v:\215\active\215617222\civil\drawing\01c_construction_files\215617222-01c-603tc\Layout1
SAVED: 8/19/2022 8:45:41 PM by MCCONNELY, FLORIDA
PLOTTED: 8/19/2022 3:44:24 PM by MCCONNELY, FLORIDA


ORIGINAL SHEET - ARCH D

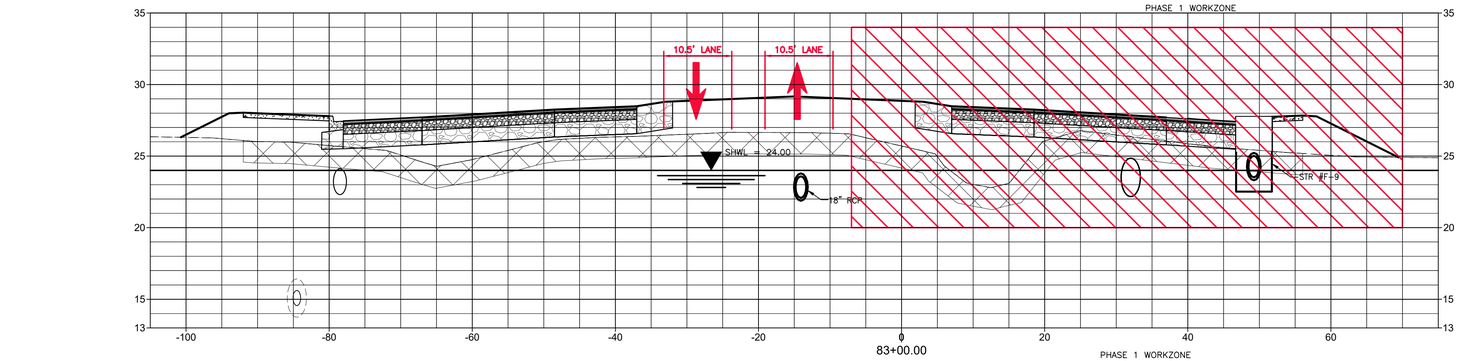


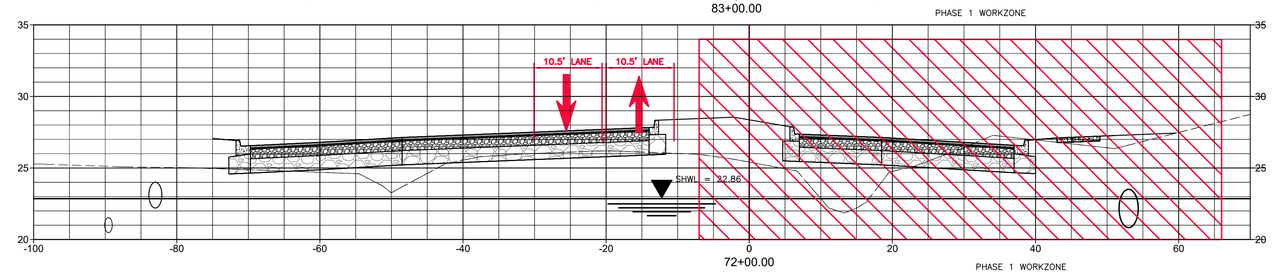

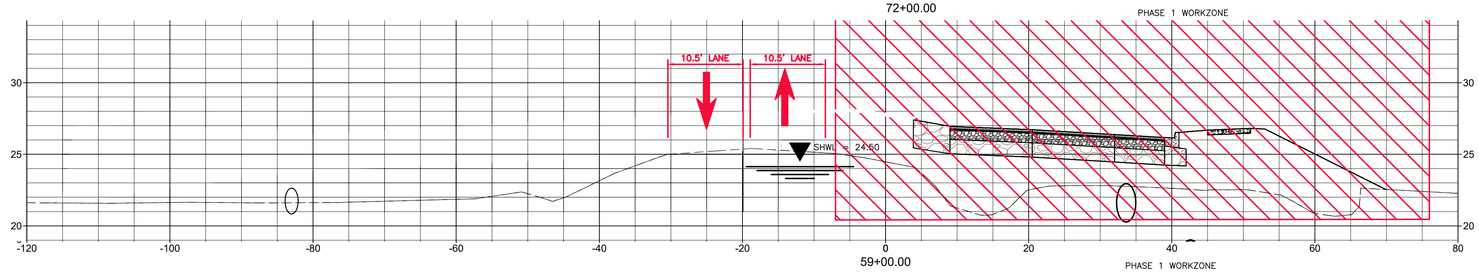

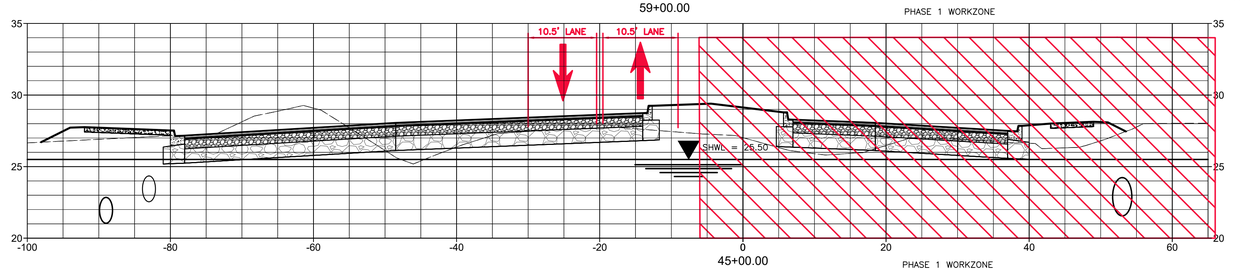

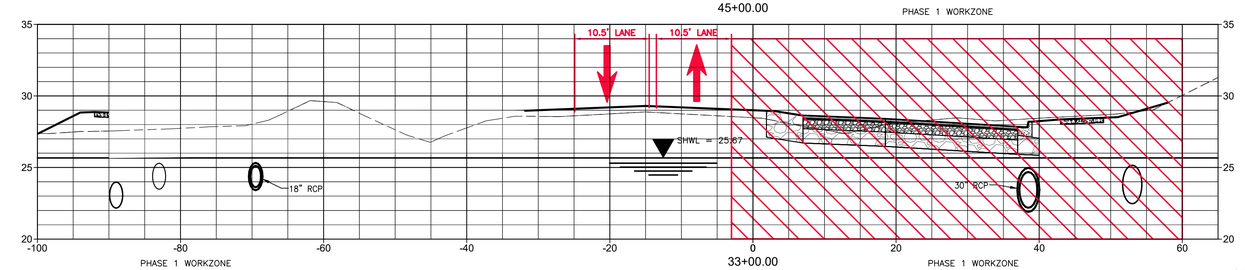

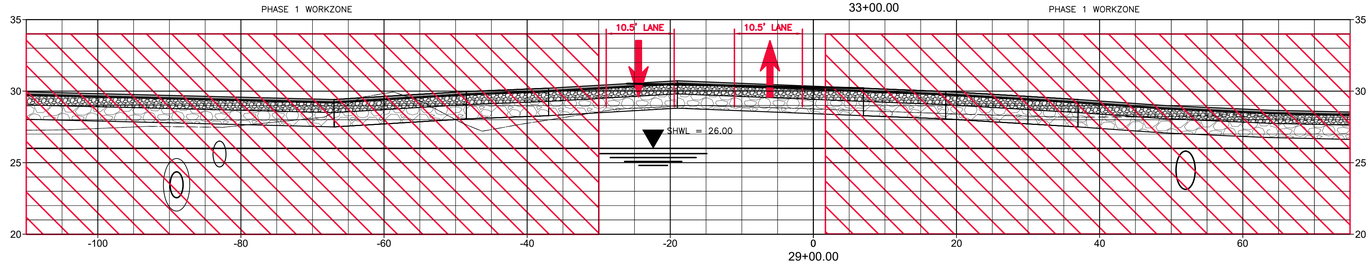

Stantec

Stantec Consulting Services Inc.
6920 Professional Parkway East
Sarasota FL 34240-8414
Tel (941) 907-3900
www.stantec.com

The Contractor shall verify and be responsible for all dimensions. DO NOT scale the drawing - any errors or omissions shall be reported to Stantec without delay. The Copyrights to all designs and drawings are the property of Stantec. Reproduction or use for any purpose other than that authorized by Stantec is forbidden.

Consultant

No.	Revision	By	Appd	YYYY.MM.DD

No.	Issued	By	Appd	YYYY.MM.DD

Permit/Seal

Client/Project
MANATEE COUNTY PUBLIC WORKS DEPARTMENT

MOCCASIN WALLOW ROAD SEGMENT 3


Project No.: 215617222
File Name: 215617222-01C-603TC
Scale: 1" = 40'

Drawn	Dsgn.	Chkd.	02/2022 YYYY.MM.DD

Title
TEMPORARY TRAFFIC CONTROL PLAN

Revision: Sheet: 135 of 148
Drawing No.
135

I:\215617222\civil\215617222-01c-603tc\Layout2
LAYOUT: Layout2 SAVED: 2/16/2022 11:34 PM ACADVER: 24.0 (LMS TECH) PLOTTED: 2/16/2022 11:44:01 PM BY: Hall, Christopher
ORIGINAL SHEET - ARCH D

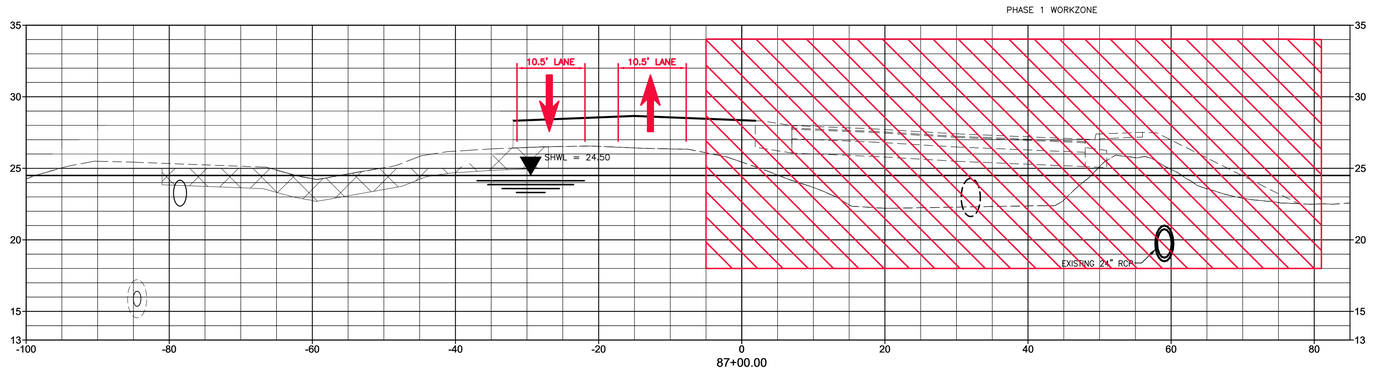

Stantec

Stantec Consulting Services Inc.
6920 Professional Parkway East
Sarasota FL 34240-8414
Tel (941) 907-3900
www.stantec.com

The Contractor shall verify and be responsible for all dimensions. DO NOT scale the drawing - any errors or omissions shall be reported to Stantec without delay. The Copyrights to all designs and drawings are the property of Stantec. Reproduction or use for any purpose other than that authorized by Stantec is forbidden.

Consultant

No.	Revision	By	Appd	YYYY.MM.DD

No.	Issued	By	Appd	YYYY.MM.DD

Permit/Seal

Client/Project
MANATEE COUNTY PUBLIC WORKS DEPARTMENT

MOCCASIN WALLOW ROAD SEGMENT 3

Project No.: 215617222

File Name: 215617222-01C-603TC

Scale: 1" = 40'

Drawn	Dsgn.	Chkd.	02/2022
			YYYY.MM.DD


Title
TEMPORARY TRAFFIC CONTROL PLAN


Revision: Sheet: 136 of 148


Drawing No.
136


x:\215617222\active\215617222-civil\drawing\03tc_cons\sheet_files\215617222-01c-603tc\Layout3
SAVED: 8/19/2024 8:56:4 PM by MCCONKEY PLOTTED: 2/4/2025 9:46:57 PM by MCCONKEY


ORIGINAL SHEET - ARCH D

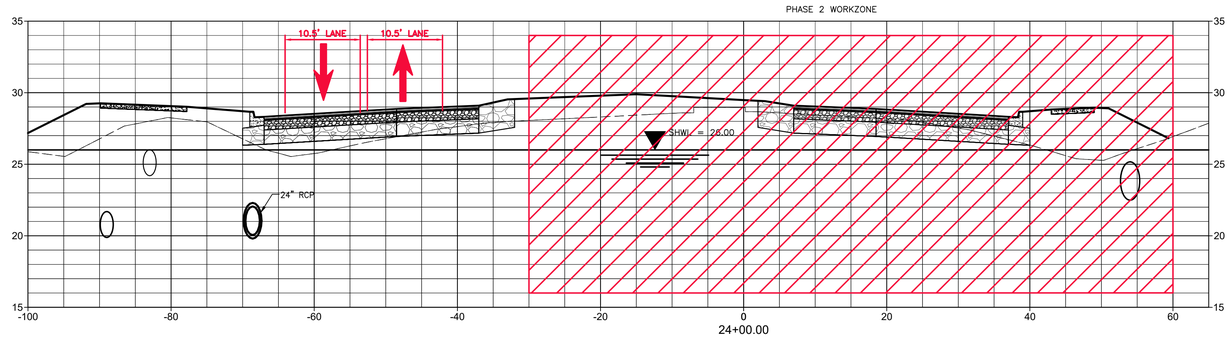

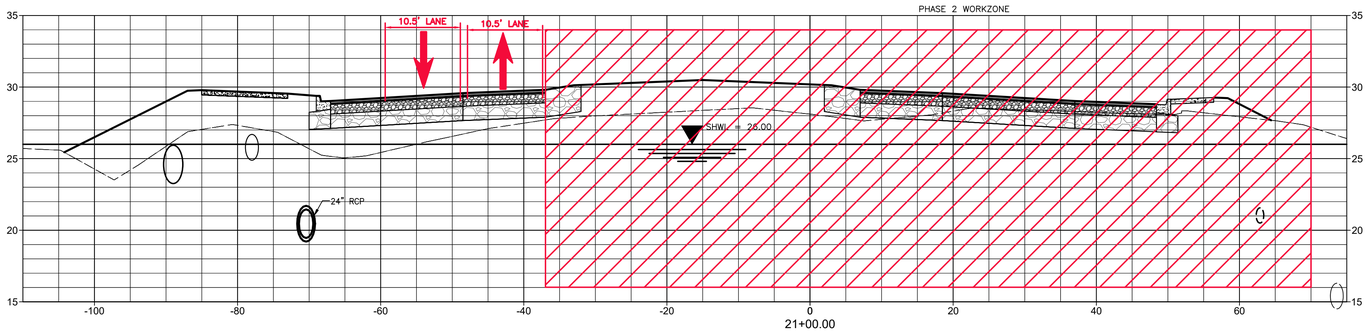

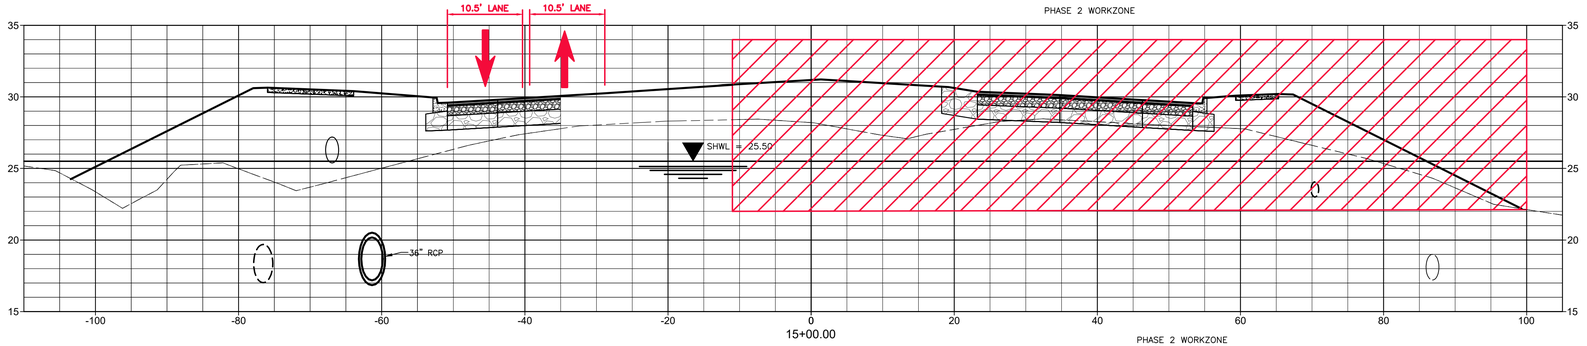

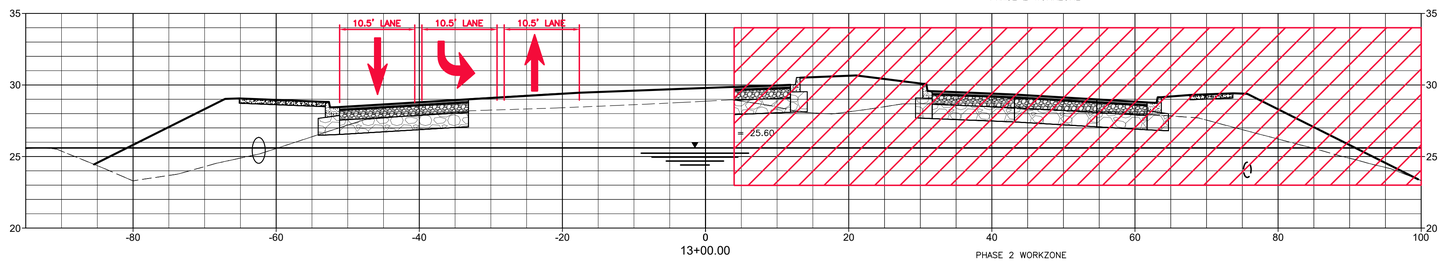

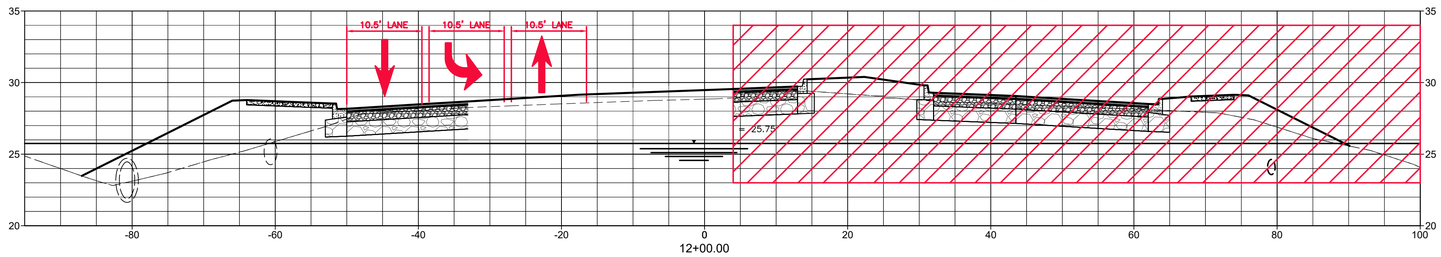

Stantec

Stantec Consulting Services Inc.
6920 Professional Parkway East
Sarasota FL 34240-8414
Tel (941) 907-3090
www.stantec.com

The Contractor shall verify and be responsible for all dimensions. DO NOT scale the drawing - any errors or omissions shall be reported to Stantec without delay. The Copyright and intellectual property rights in this drawing are and shall remain the property of Stantec and must not be used in part or whole for any purpose other than that authorized by Stantec is forbidden.

Consultant

No.	By	Appd	YYYY.MM.DD	Revision

No.	By	Appd	YYYY.MM.DD	Issued

Permit/Seal

Client/Project
MANATEE COUNTY PUBLIC WORKS DEPARTMENT

MOCCASIN WALLOW ROAD SEGMENT 3

Project No.: 215617222

File Name: 215617222-01C-603TC

Scale: 1" = 40'

Drawn	Dsgn.	Chkd.	02/2022 YYYY.MM.DD


Title
TEMPORARY TRAFFIC CONTROL PLAN


Revision: Sheet: 137 of 148


Drawing No.
137


v:\215\active\215617222\civil\drawing\01c_construction_files\215617222-01c-603tc.\1.dgn\v44
SAVED: 8/19/2022 8:45:41 PM by MCCONNELY, FLORIDI for 24x36(D) 24x36(D) 3.4.2 by PW MAY 2021


ORIGINAL SHEET - ARCH D

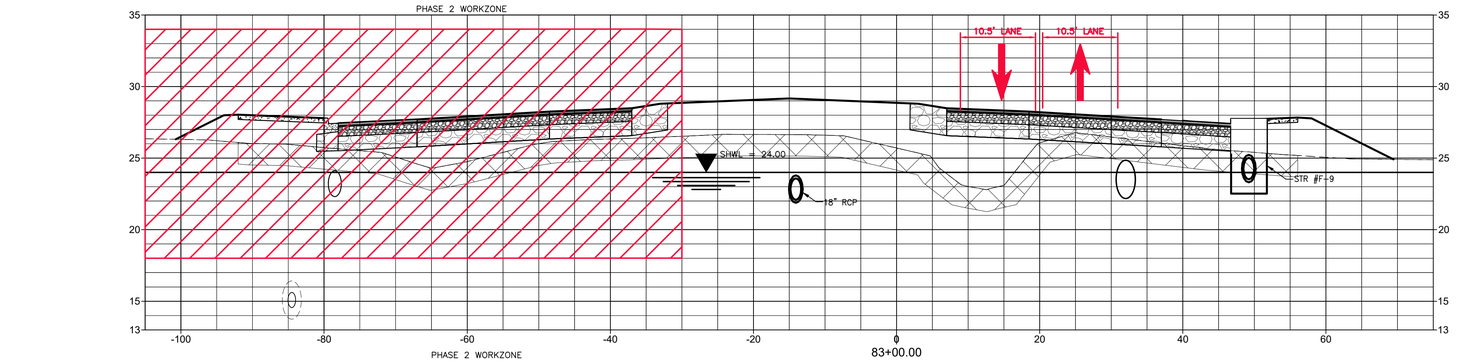


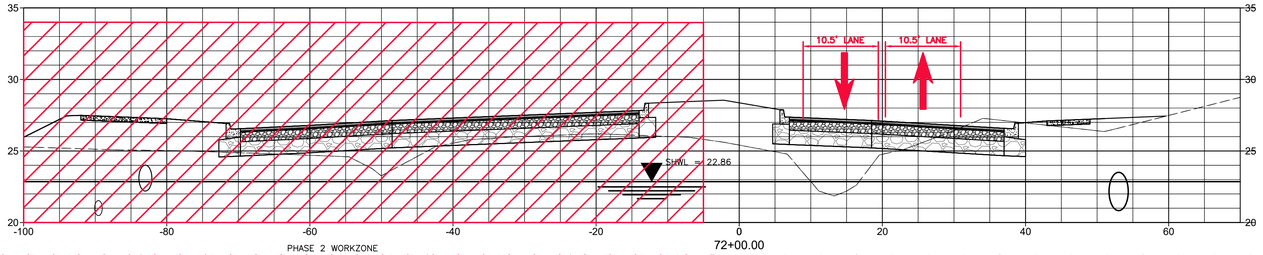

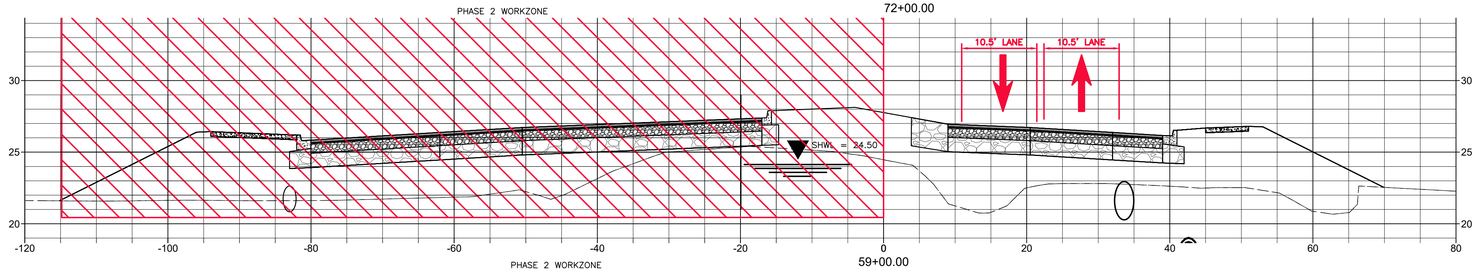

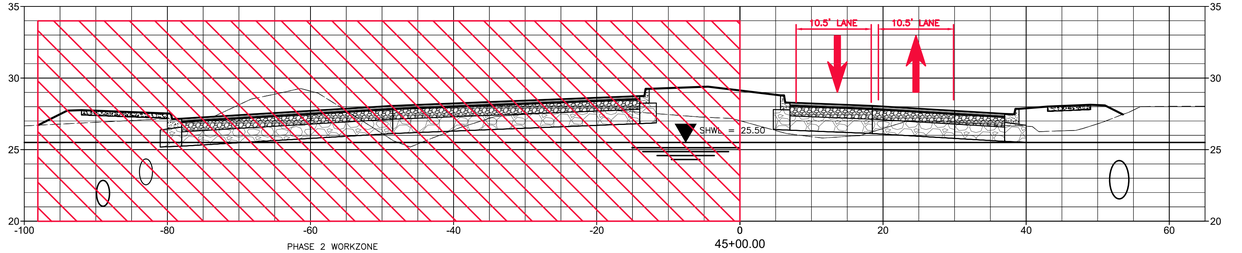

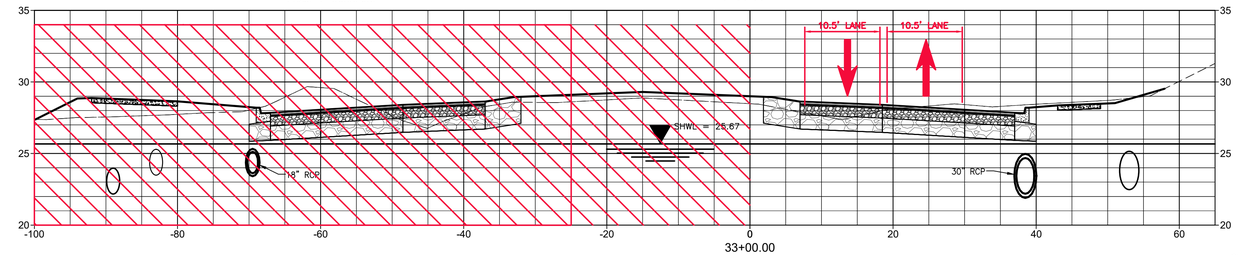

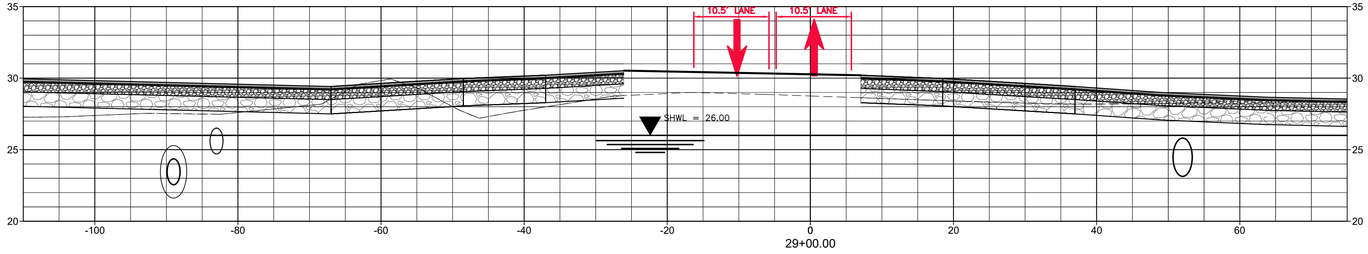

Stantec

Stantec Consulting Services Inc.
6920 Professional Parkway East
Sarasota FL 34240-8414
Tel (941) 907-3900
www.stantec.com

The Contractor shall verify and be responsible for all dimensions. DO NOT scale the drawing - any errors or omissions shall be reported to Stantec without delay. The Copyright and Moral Rights to this document are owned by Stantec and may not be used, reproduced, modified, adapted, published or treated in any manner without prior written consent and permission. This drawing is not to be used for any purpose other than that authorized by Stantec is forbidden.

Consultant

No.	Revision	By	Appd	YYYY.MM.DD

No.	Issued	By	Appd	YYYY.MM.DD

Permit/Seal

Client/Project
MANATEE COUNTY PUBLIC WORKS DEPARTMENT
MOCCASIN WALLOW ROAD SEGMENT 3

Project No.: 215617222
File Name: 215617222-01C-603TC
Scale: 1" = 40'


Drawn	Dsgn.	Chkd.	02/2022 YYYY.MM.DD

Title
TEMPORARY TRAFFIC CONTROL PLAN

Revision: Sheet: 138 of 148
Drawing No.
138

ORIGINAL SHEET - ARCH D

V:\215\Cactive\215617222\civil\drawing\01c_cont\sheet files\215617222-01c-603tc-Layout5
LAYOUT: B 11/17/2022 8:54:17 PM USER: CHADELT PLOTTED: 2/4/2023 3:49:14 PM BY: CHADELT

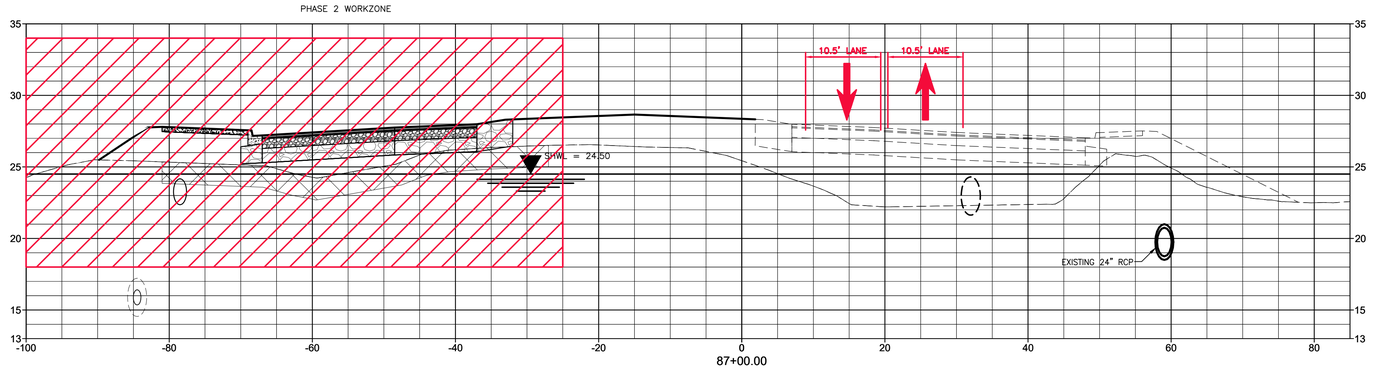

Stantec

Stantec Consulting Services Inc.
6920 Professional Parkway East
Sarasota FL 34240-8414
Tel: (941) 907-3990
www.stantec.com

The Contractor shall verify and be responsible for all dimensions. DO NOT scale the drawing - any errors or omissions shall be reported to Stantec without delay. The Copyrights to all designs and drawings are the property of Stantec. Reproduction or use for any purpose other than that authorized by Stantec is forbidden.

Consultant

No.	Revision	By	Appd	YYYY.MM.DD

No.	Issued	By	Appd	YYYY.MM.DD

Permit/Seal

Client/Project
MANATEE COUNTY PUBLIC WORKS DEPARTMENT

MOCCASIN WALLOW ROAD SEGMENT 3

Project No.: 215617222

File Name: 215617222-01C-603TC

Scale: 1" = 40'

Drawn	Dsgn.	Chkd.	02/2022 YYYY.MM.DD


Title
TEMPORARY TRAFFIC CONTROL PLAN


Revision: Sheet: 139 of 148


Drawing No.
139


x:\215\p\active\215617222\civil\drawing\03tc_cons\sheet_files\215617222-01c-603tc\Layouts
SAVED: 8/19/2024 8:56A BY MIKE.MCCONKEY PLOTTED: 2/4/2025 3:49:40 PM BY MIKE.MCCONKEY


ORIGINAL SHEET - ARCH D

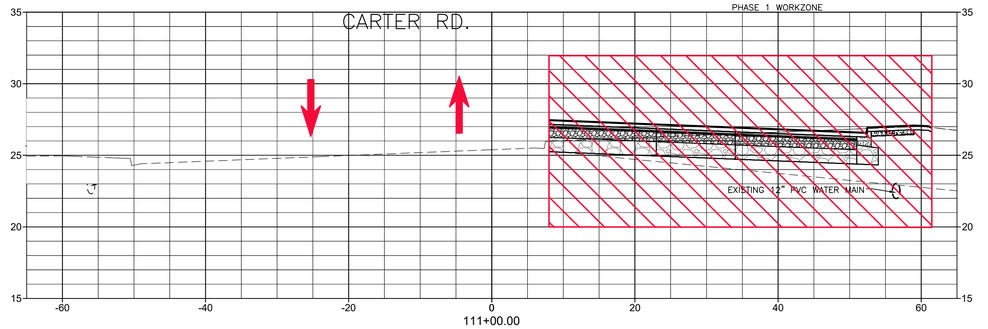

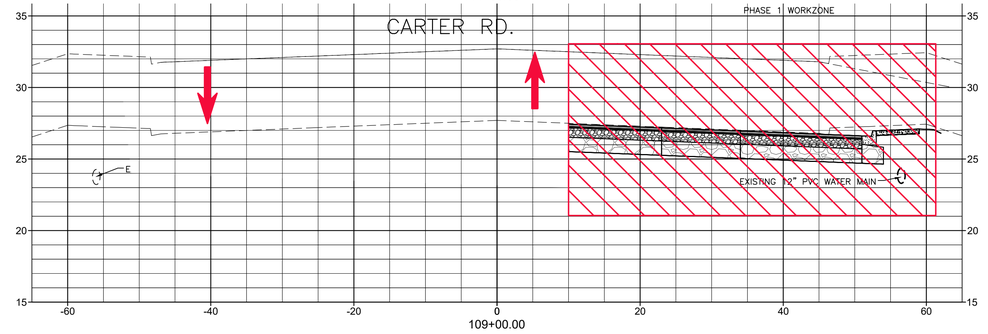

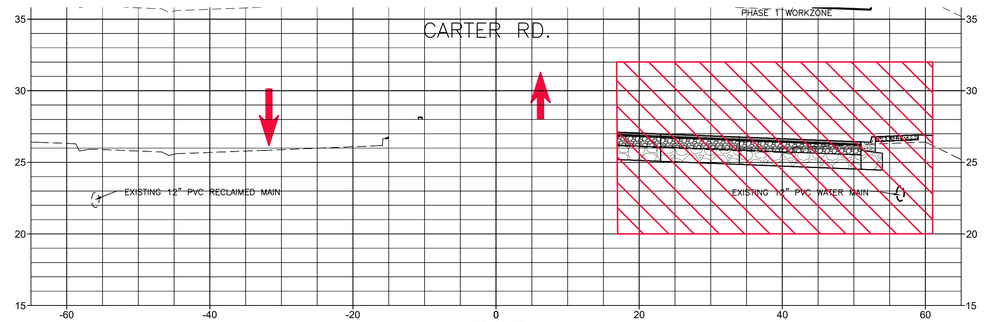

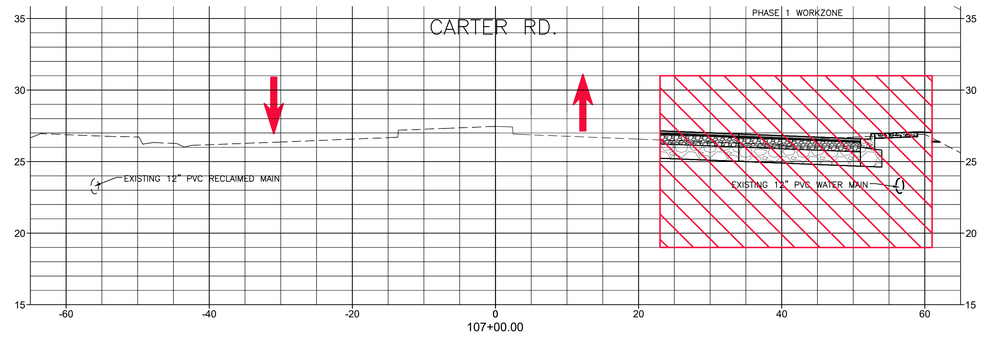

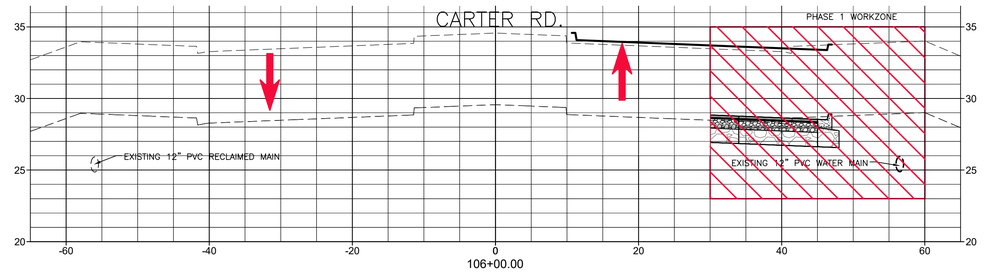

Stantec
Stantec Consulting Services Inc.
6920 Professional Parkway East
Sarasota FL 34240-8414
Tel: (941) 907-3900
www.stantec.com

The Contractor shall verify and be responsible for all dimensions. DO NOT scale the drawing - any errors or omissions shall be reported to Stantec without delay. The Copyright and Intellectual Property rights in this document are the property of Stantec and may not be reproduced or used for any purpose other than that authorized by Stantec is forbidden.

Consultant

No.	Revision	By	Appd	YYYY.MM.DD

No.	Issued	By	Appd	YYYY.MM.DD

Permit/Seal

Client/Project
MANATEE COUNTY PUBLIC WORKS DEPARTMENT
MOCCASIN WALLOW ROAD SEGMENT 3

Project No.: 215617222
File Name: 215617222-01C-6041C

Scale: 1" = 40'


Drawn	Dsgn.	Chkd.	02/2022 YYYY.MM.DD


Title
TEMPORARY TRAFFIC CONTROL PLAN


Revision: Sheet: 140 of 148


Drawing No.
140

x:\215617222\active\215617222\civil\drawing\01c_cont\sheet_files\215617222-01c-6041c_layout1.dwg
Layout: 6/1/2024 7:13:55 AM User: MASON PLOTTED: 2/4/2025 4:51:33 PM by: CHRIS KEY
ORIGINAL SHEET - ARCH D

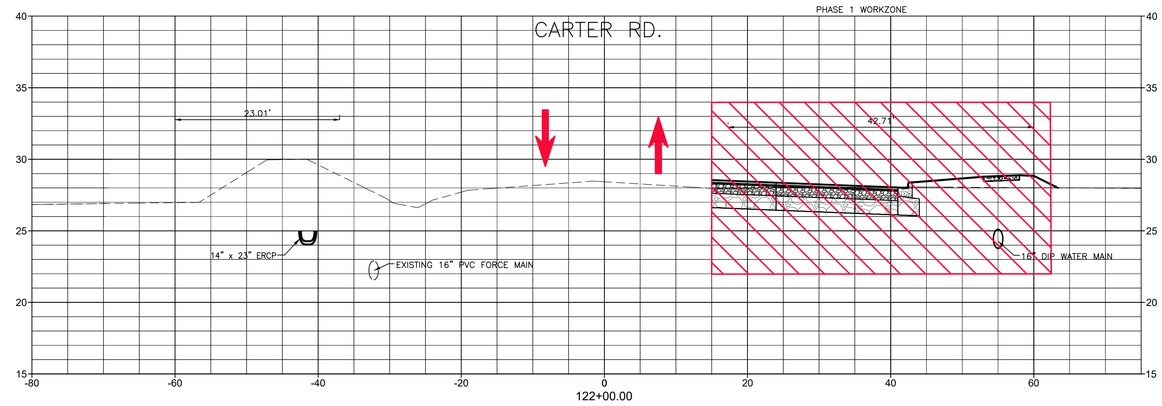

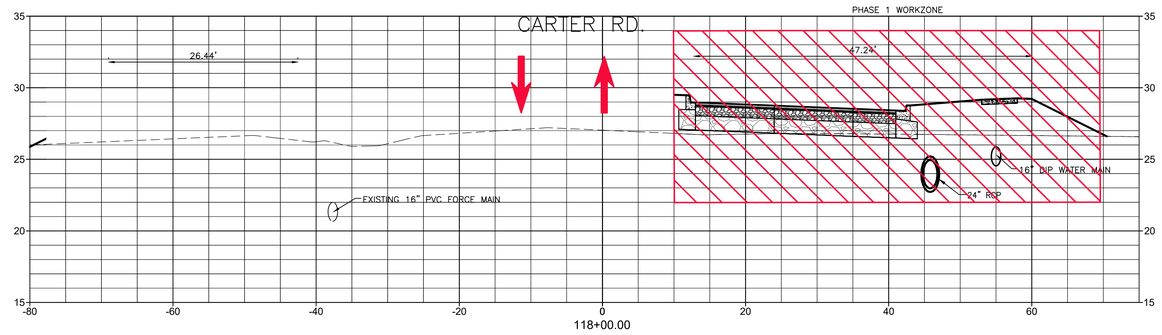

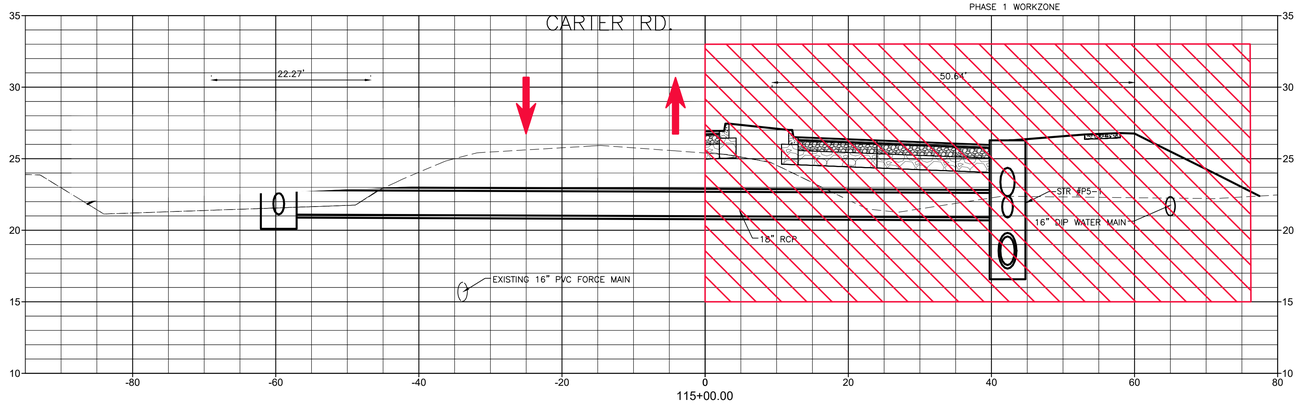

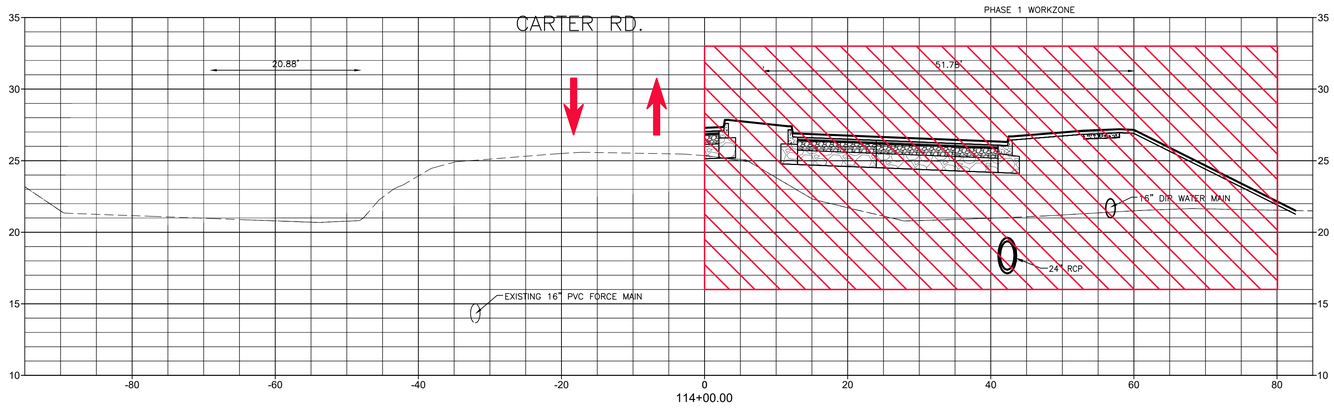

Stantec
Stantec Consulting Services Inc.
6920 Professional Parkway East
Sarasota FL 34240-8414
Tel (941) 907-3900
www.stantec.com

The Contractor shall verify and be responsible for all dimensions. DO NOT scale the drawing - any errors or omissions shall be reported to Stantec without delay. The Copyright and Intellectual Property rights in this document are the property of Stantec and may not be reproduced or used for any purpose other than that authorized by Stantec is forbidden.

Consultant

No.	By	Appd	YYYY.MM.DD	Revision

No.	By	Appd	YYYY.MM.DD	Issued

Permit/Seal

Client/Project
MANATEE COUNTY PUBLIC WORKS DEPARTMENT

MOCCASIN WALLOW ROAD SEGMENT 3

Project No.: 215617222

File Name: 215617222-01C-604TC

Scale: 1" = 40'


Drawn	Dsgn.	Chkd.	02/2022 YYYY.MM.DD

Title
TEMPORARY TRAFFIC CONTROL PLAN

Revision: Sheet: 141 of 148

Drawing No.
141

v:\215\active\215617222\civil\drawing\01c_cont\sheet_files\215617222-01c-604tc\Layout2
SAVED: 8/9/2024 11:55 AM DARWIN.SOSA PLOTTED: 12/4/2024 4:02:21 PM EDT
ORIGINAL SHEET - ARCH D

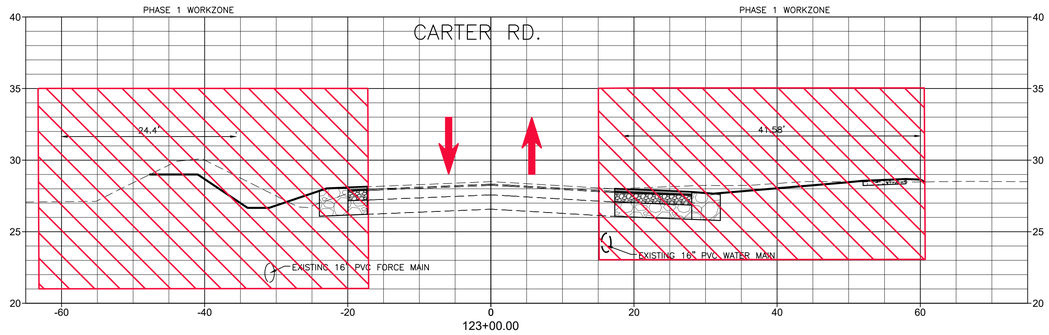

Stantec

Stantec Consulting Services Inc.
6920 Professional Parkway East
Sarasota FL 34240-8414
Tel (941) 907-3900
www.stantec.com

The Contractor shall verify and be responsible for all dimensions. DO NOT scale the drawing - any errors or omissions shall be reported to Stantec without delay. The Copyrights to all designs and drawings are the property of Stantec. Reproduction or use for any purpose other than that authorized by Stantec is forbidden.

Consultant

No.	Revision	By	Appd	YYYY.MM.DD

No.	Issued	By	Appd	YYYY.MM.DD

Permit/Seal

Client/Project
MANATEE COUNTY PUBLIC WORKS DEPARTMENT

MOCCASIN WALLOW ROAD SEGMENT 3

Project No.: 215617222

File Name: 215617222-01C-6041C

Scale: 1" = 40'


Drawn	Dsgn.	Chkd.	02/2022 YYYY.MM.DD


Title
TEMPORARY TRAFFIC CONTROL PLAN


Revision: Sheet: 142 of 148


Drawing No.
142


x:\215617222\active\215617222-civil\drawing\01c_const\sheet_files\215617222-01c-6041c Layout3
DATE: 8/9/2024 11:58:36 AM DARWIN.TSUDA PLOTTED: 2/4/2025 4:02:31 PM EST
ORIGINAL SHEET - ARCH D

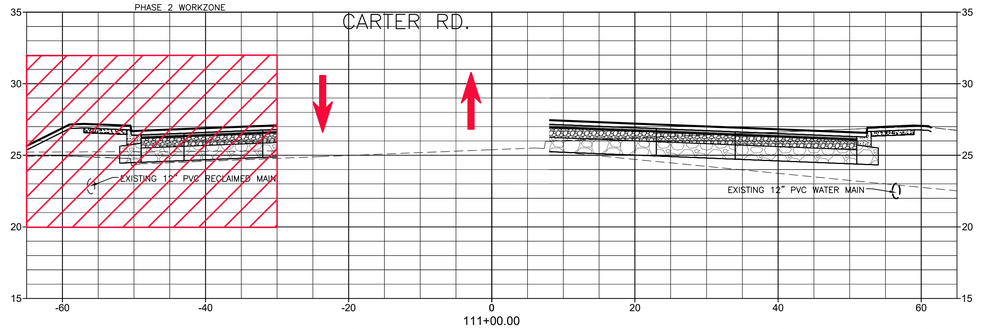

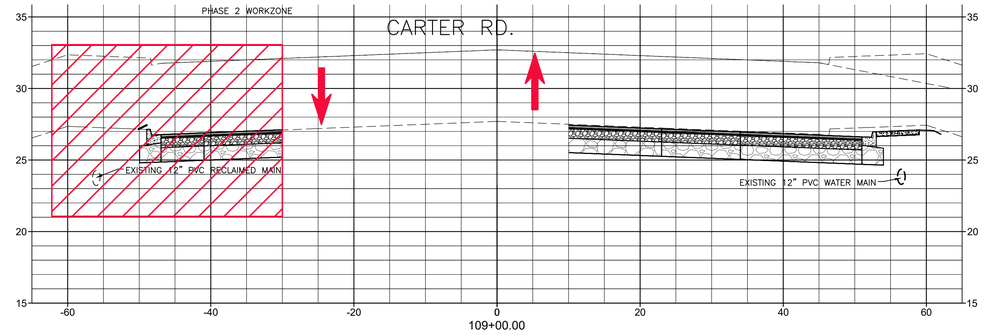

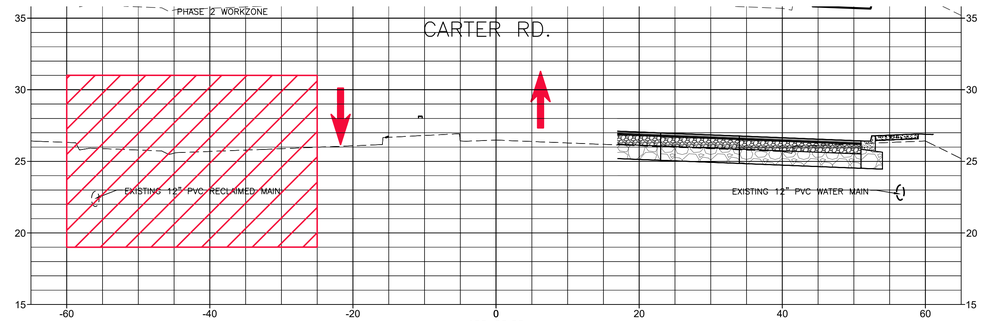

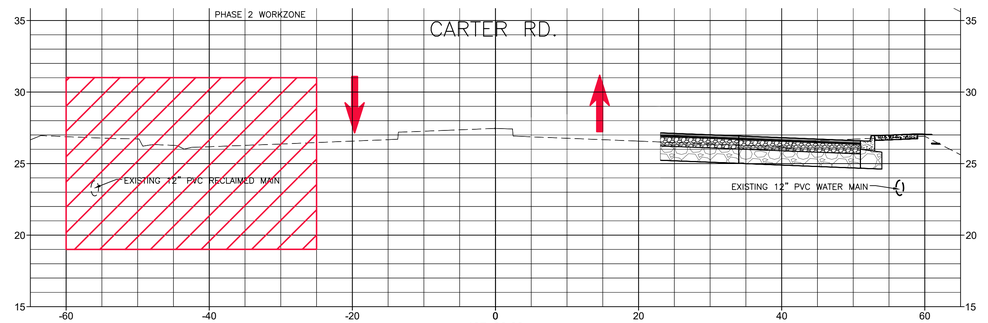

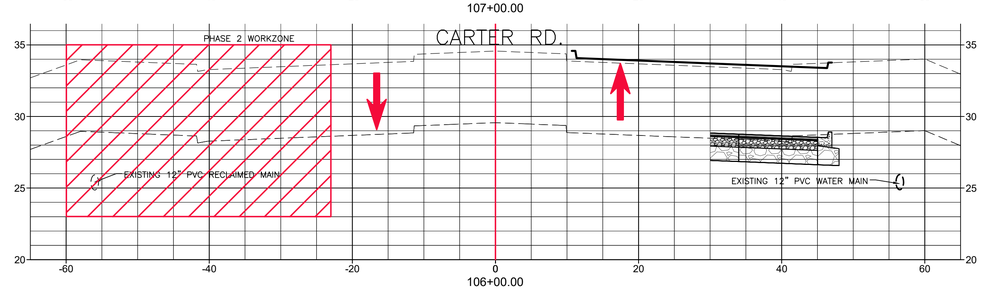

Stantec
Stantec Consulting Services Inc.
6920 Professional Parkway East
Sarasota FL 34240-8414
Tel (941) 907-3090
www.stantec.com

The Contractor shall verify and be responsible for all dimensions. DO NOT scale the drawing - any errors or omissions shall be reported to Stantec without delay. The Copyright and Intellectual Property rights in this document are the property of Stantec and may not be reproduced or used for any purpose other than that authorized by Stantec is forbidden.

Consultant

No.	Revision	By	Appd	YYYY.MM.DD

No.	Issued	By	Appd	YYYY.MM.DD

Permit/Seal

Client/Project
MANATEE COUNTY PUBLIC WORKS DEPARTMENT
MOCCASIN WALLOW ROAD SEGMENT 3


Project No.: 215617222
File Name: 215617222-01C-604TC
Scale: 1" = 40'


Drawn	Dsgn.	Chkd.	02/2022 YYYY.MM.DD


Title
TEMPORARY TRAFFIC CONTROL PLAN


Revision: Sheet: 143 of 148
Drawing No.
143

x:\215k\active\215617222\civil\drawing\01c_cons\Sheet_files\215617222-01C-604TC.dgn
SAVED: 8/7/2024 7:53:8 AM DAWN.ROSCH PLOTTED: 2/4/2025 8:03:44 AM by DAWN.ROSCH
ORIGINAL SHEET - ARCH D

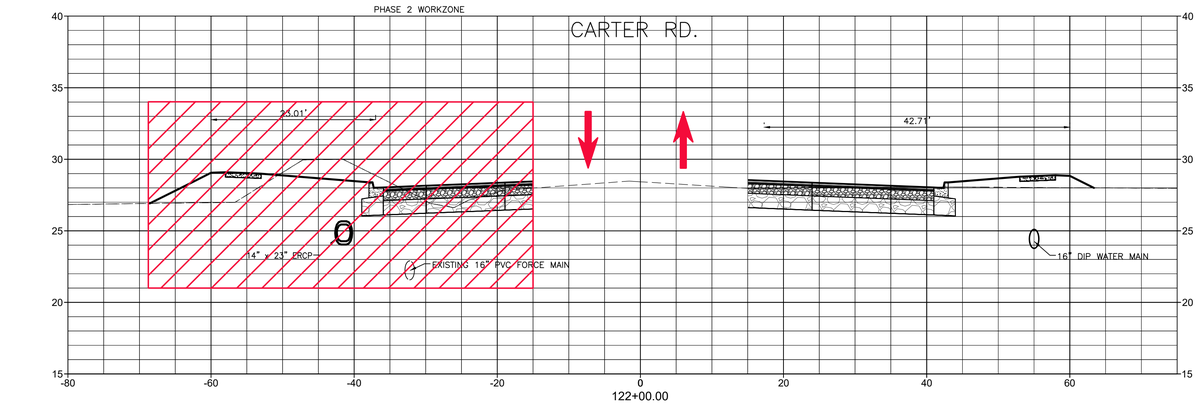

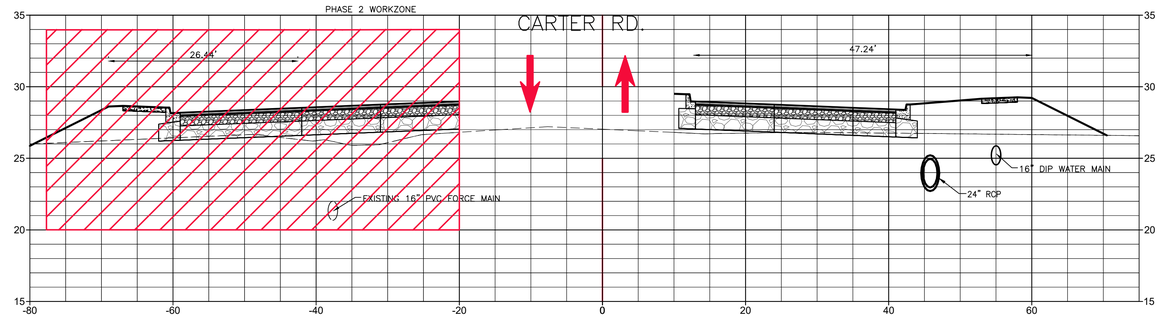

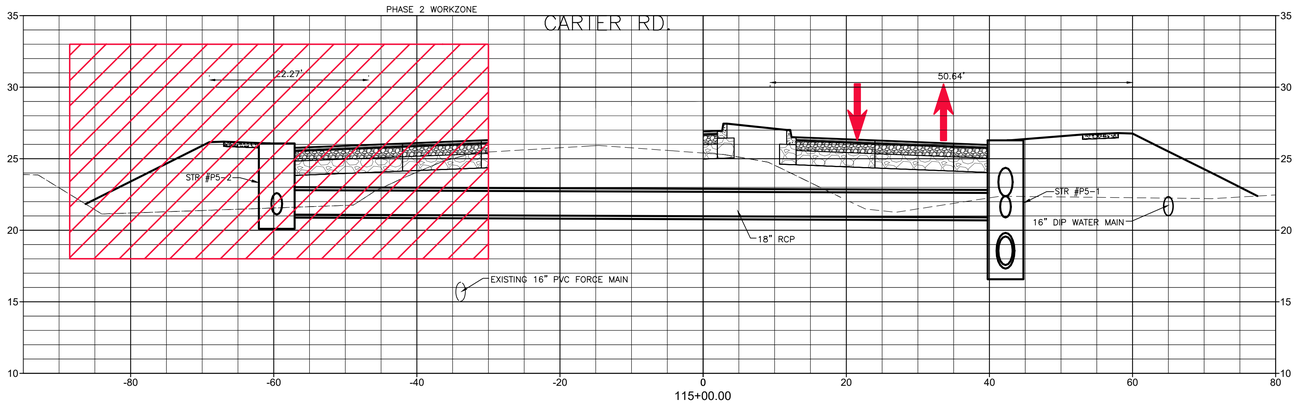

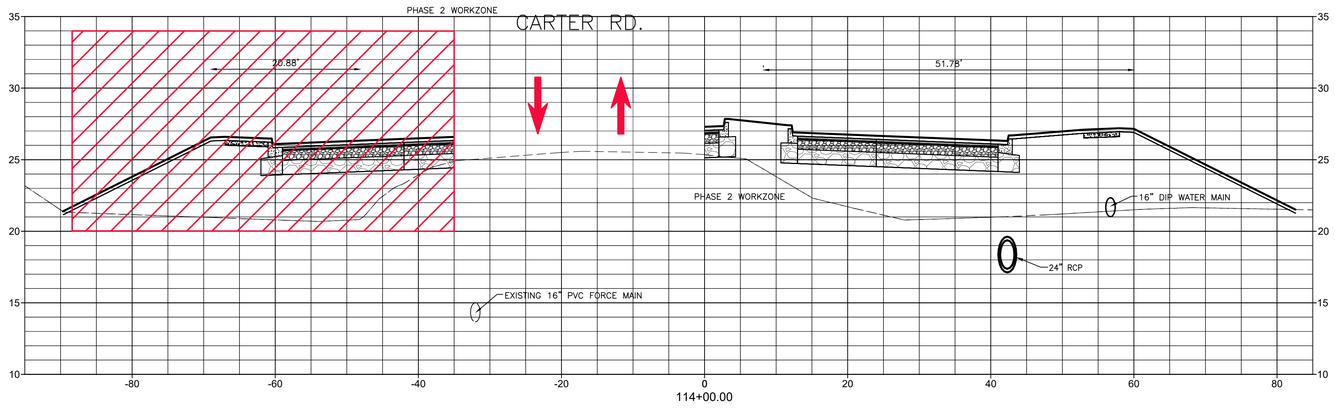

Stantec
Stantec Consulting Services Inc.
6920 Professional Parkway East
Sarasota FL 34240-8414
Tel: (941) 907-3990
www.stantec.com

The Contractor shall verify and be responsible for all dimensions. DO NOT scale the drawing - any errors or omissions shall be reported to Stantec without delay. Copyright reserved. The information contained in this drawing is the property of Stantec. Unauthorized reproduction or use for any purpose other than that authorized by Stantec is forbidden.

Consultant

No.	Revision	By	Appd	YYYY.MM.DD

No.	Issued	By	Appd	YYYY.MM.DD

Permit/Seal

Client/Project
MANATEE COUNTY PUBLIC WORKS DEPARTMENT

MOCCASIN WALLOW ROAD SEGMENT 3

Project No.: 215617222

File Name: 215617222-01C-604TC

Scale: 1" = 40'

Drawn	Dsgn.	Chkd.	02/2022 YYYY.MM.DD

Title
TEMPORARY TRAFFIC CONTROL PLAN

Revision: Sheet: 144 of 148

Drawing No.
144

I:\215617222\civil\drawing\01c_cont\sheet_files\215617222-01c-604tc.\layout5
SAVED: 6/9/2026 7:13:55 AM DAWN MOSIN PLOTTED: 24/2023 4:04:43 PM EDT SHEET
ORIGINAL SHEET - ARCH D

ROBINSON GATEWAY

CARTER ROAD

WETLAND 1A

1" = 20'
0' 10' 20' 40'

INSTALL LOW PROFILE BARRIER
PER FDOT INDEX 102–120

INSTALL LOW PROFILE BARRIER
PER FDOT INDEX 102–120

MOCCASIN WALLOW ROAD

EXISTING TEMPORARY SIGNAL
(TYP)

PARRISH LAKES

PARRISH LAKES

CARTER ROAD

LEGEND

EXISTING PAVEMENT

PHASE 1 WORK ZONE
PER FDOT INDEX 102–602

DIRECTION OF TRAFFIC

NOTE:
THE CONTRACTOR SHALL MAINTAIN FUNCTIONING ACCESS TO EXISTING ALL BUSINESSES AND RESIDENTIAL DEVELOPMENT IN ACCORDANCE WITH FDOT STANDARD INDEX NO. 102–600 THROUGHOUT THE DURATION OF CONSTRUCTION. ANY EXCEPTIONS WILL REQUIRE APPROVAL BY BOTH THE ENGINEER OF RECORD AND THE COUNTY ENGINEER.

Stantec
Stantec Consulting Services Inc.
6920 Professional Parkway East
Sarasota FL 34240-8414
Tel: (941) 907-3065
www.stantec.com

The Contractor shall verify and be responsible for all dimensions. DO NOT scale the drawing - any errors or omissions shall be reported to Stantec without delay. Copyright reserved. The information contained in this drawing is the property of Stantec. Reproduction or use for any purpose other than that authorized by Stantec is forbidden.

Consultant

No.	Revision	By	Appd	YYYY.MM.DD

No.	Issued	By	Appd	YYYY.MM.DD

Permit/Seal

Client/Project
MANATEE COUNTY PUBLIC WORKS DEPARTMENT

MOCCASIN WALLOW ROAD SEGMENT 3

Project No.: 215617222

File Name: 215617222-01C-605TC

Scale: 1" = 20'

Drawn	Dsgn.	Chkd.	02/2022 YYYY.MM.DD

Title
TEMPORARY TRAFFIC CONTROL PLAN

Revision: Sheet: 145 of 148

Drawing No.
145

v:\215617222\active\215617222\civil\drawings\01c_cons\sheet files\215617222-01c-605tc.\layout1
Layout: 8/9/2024 12:26:24 PM MCCHESNEY, FLORENCE Z
ORIGINAL SHEET - ARCH D

ROBINSON GATEWAY

CARTER ROAD

WETLAND 1A

1" = 20'
0' 10' 20' 40'

TEMPORARY SIGNAL (TYP)

MOCCASIN WALLOW ROAD

PARRISH LAKES

PARRISH LAKES

CARTER ROAD

LEGEND

EXISTING PAVEMENT

PAVEMENT CONSTRUCTED IN PHASE 1

PHASE 2 WORK ZONE PER FDOT INDEX 102-602

DIRECTION OF TRAFFIC

NOTE:
THE CONTRACTOR SHALL MAINTAIN FUNCTIONING ACCESS TO EXISTING ALL BUSINESSES AND RESIDENTIAL DEVELOPMENT IN ACCORDANCE WITH FDOT STANDARD INDEX NO. 102-600 THROUGHOUT THE DURATION OF CONSTRUCTION. ANY EXCEPTIONS WILL REQUIRE APPROVAL BY BOTH THE ENGINEER OF RECORD AND THE COUNTY ENGINEER.

Stantec
Stantec Consulting Services Inc.
6920 Professional Parkway East
Sarasota FL 34240-8414
Tel (941) 907-3900
www.stantec.com

The Contractor shall verify and be responsible for all dimensions. DO NOT scale the drawing - any errors or omissions shall be reported to Stantec without delay. Copyright reserved. The contents of this drawing are the property of Stantec. Reproduction or use for any purpose other than that authorized by Stantec is forbidden.

Consultant

No.	Revision	By	Appd	YYYY.MM.DD

No.	Issued	By	Appd	YYYY.MM.DD

Permit/Seal

Client/Project
MANATEE COUNTY PUBLIC WORKS DEPARTMENT

MOCCASIN WALLOW ROAD SEGMENT 3

Project No.: 215617222
File Name: 215617222-01C-606TC
Scale: 1" = 20'

Drawn	Dsgn.	Chkd.	02/2022 YYYY.MM.DD

Title
TEMPORARY TRAFFIC CONTROL PLAN

Revision: Sheet: 146 of 148

Drawing No.
146

v:\215617222\active\215617222\civil\drawings\01c_cad\sheet files\215617222-01c-606tc.\layout1
SAVED: 8/9/2024 12:51:18 PM MCCHERIT PLOTTED: 24/2023 4:06:44 PM MCCHERIT
ORIGINAL SHEET - ARCH D

ROBINSON GATEWAY

TEMPORARY SIGNAL (TYP)

CARTER ROAD

WETLAND 1A

1" = 20'

0' 10' 20' 40'

MOCCASIN WALLOW ROAD

PARRISH LAKES

CARTER ROAD

PARRISH LAKES

LEGEND

EXISTING PAVEMENT

PAVEMENT CONSTRUCTED IN PHASE 2

PHASE 3A WORK ZONE PER FDOT INDEX 102-602

DIRECTION OF TRAFFIC

NOTE:
THE CONTRACTOR SHALL MAINTAIN FUNCTIONING ACCESS TO EXISTING ALL BUSINESSES AND RESIDENTIAL DEVELOPMENT IN ACCORDANCE WITH FDOT STANDARD INDEX NO. 102-600 THROUGHOUT THE DURATION OF CONSTRUCTION. ANY EXCEPTIONS WILL REQUIRE APPROVAL BY BOTH THE ENGINEER OF RECORD AND THE COUNTY ENGINEER.

Stantec

Stantec Consulting Services Inc.
6920 Professional Parkway East
Sarasota FL 34240-8414
Tel (941) 907-3065
www.stantec.com

The Contractor shall verify and be responsible for all dimensions. DO NOT scale the drawing - any errors or omissions shall be reported to Stantec without delay. Copyright reserved. The information contained in this drawing is the property of Stantec. Reproduction or use for any purpose other than that authorized by Stantec is forbidden.

Consultant

No.	Revision	By	Appd	YYYY.MM.DD

No.	Issued	By	Appd	YYYY.MM.DD

Permit/Seal

Client/Project
MANATEE COUNTY PUBLIC WORKS DEPARTMENT

MOCCASIN WALLOW ROAD SEGMENT 3

Project No.: 215617222
File Name: 215617222-01C-606TC
Scale: 1" = 20'

Drawn	Dsgn.	Chkd.	02/2022 YYYY.MM.DD

Title
TEMPORARY TRAFFIC CONTROL PLAN

Revision: Sheet: 147 of 148

Drawing No.
147

x:\215\sk\active\215617222\civil\drawing\01c_com\sheet_files\215617222-01c-606tc.dwg Layout2
SAVED: 8/7/2024 1:25:18 PM ALCONLEY PLOTTED: 8/7/2024 4:04:47 PM ALCONLEY
ORIGINAL SHEET - ARCH D

ROBINSON GATEWAY

CARTER ROAD

WETLAND 1A

1" = 20'

0' 10' 20' 40'

TEMPORARY SIGNAL (TYP)

MOCCASIN WALLOW ROAD

PARRISH LAKES

PARRISH LAKES

CARTER ROAD

LEGEND

EXISTING PAVEMENT

PAVEMENT CONSTRUCTED IN PHASE 2 & 3A

PHASE 3B WORK ZONE PER FDOT INDEX 102-602

DIRECTION OF TRAFFIC

NOTE:
THE CONTRACTOR SHALL MAINTAIN FUNCTIONING ACCESS TO EXISTING ALL BUSINESSES AND RESIDENTIAL DEVELOPMENT IN ACCORDANCE WITH FDOT STANDARD INDEX NO. 102-600 THROUGHOUT THE DURATION OF CONSTRUCTION. ANY EXCEPTIONS WILL REQUIRE APPROVAL BY BOTH THE ENGINEER OF RECORD AND THE COUNTY ENGINEER.

Stantec

Stantec Consulting Services Inc.
6920 Professional Parkway East
Sarasota FL 34240-8414
Tel (941) 907-3065
www.stantec.com

The Contractor shall verify and be responsible for all dimensions. DO NOT scale the drawing - any errors or omissions shall be reported to Stantec without delay. The copyright in all drawings, reports and specifications is the property of Stantec and their reproduction or use for any purpose other than that authorized by Stantec is forbidden.

Consultant

Issued	By	Appd	YYYY.MM.DD

Revision

By	Appd	YYYY.MM.DD

Permit/Seal

Client/Project
MANATEE COUNTY PUBLIC WORKS DEPARTMENT

MOCCASIN WALLOW ROAD SEGMENT 3

Project No.: 215617222

File Name: 215617222-01C-606TC

Scale: 1" = 20'

Drawn	Dsgn.	Chkd.	02/2022 YYYY.MM.DD

Title
TEMPORARY TRAFFIC CONTROL PLAN

Revision: Sheet: 148 of 148

Drawing No.
148

v:\215\active\215617222\civil\drawing\01c_cons\sheet files\215617222-01c-606tc.lp\layout5
SAVED: 8/9/2024 12:51:19 PM by:MCOHEN1 PLOTTED: 8/9/2024 4:06:53 PM by:MCOHEN1

ORIGINAL SHEET - ARCH D