NOTE:
ALL LIGHTING IS NOT INCLUDED IN THIS PROJECT.
CONTRACTOR TO REFER TO SEPERATE BID
DOCUMENTS PROVIDED BY OTHERS.

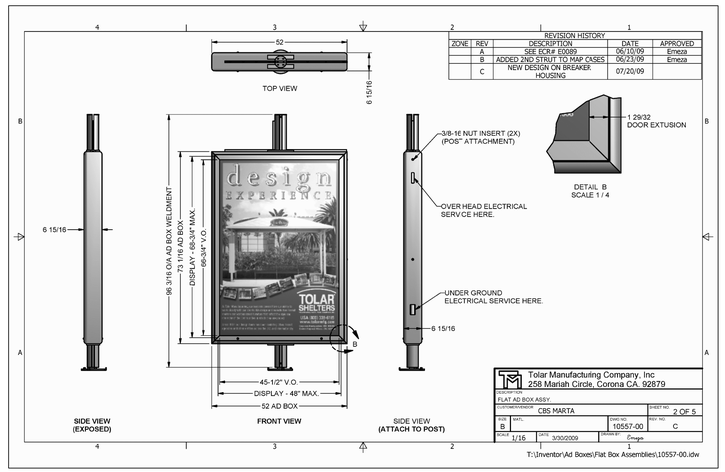

KIOSK

NOTE: REFER TO SHEET H-2 FOR FOOTER DETAIL

NO. 3543 ARMILLARY SUNDIAL
Available in three sizes:
48" diameter

MANUFACTURER
KENNETH LYNCH & SONS
114 WILLENBROCK ROAD
OXFORD, CT 06478
(203)-264-2831
WWW.KLYNCHANDSONS.COM

SUNDIAL

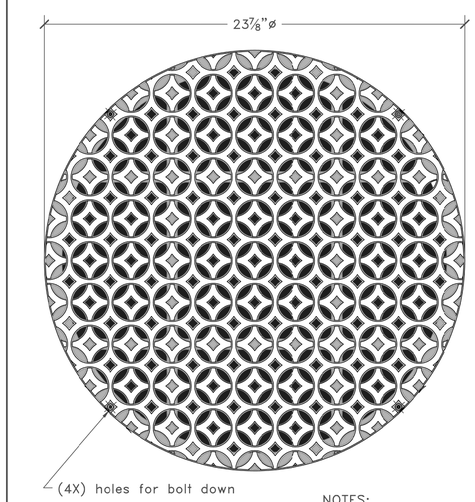

NOTES:
1. Material/Finish: raw cast iron
2. Fits EJIW #1122 manhole ring
3. Total thickness: 1" at edge
4. No openings
5. Due to casting inconsistencies, all dimensions are nominal.

IRON AGE DESIGNS
2104 SW 152nd st #4 TEL 206.276.0925
Burien, WA 98166 FAX 206.257.0318
www.ironagegrates.com

Interlaken 24"ø drain
drawing no. INT.I.24D
drawn by: CD
scale: NTS
date: 01/01/09

patent pending
© 2009 Iron Age Designs

INTERLAKEN DRAIN

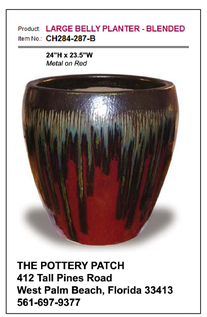

POTTERY PLANTER

RIVIERA BENCH — Site Furnishings | Beacon Products Ordering Catalog

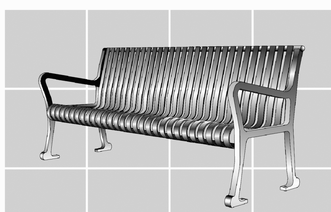

Riviera Bench

One piece (polished welds) ergonomic designed aluminum bench, cast arms shall be made of ASTM 356 marine grade alloy.

- Bolt holes in the feet for solid anchoring
- 1" x 0.25" Extruded and rolled seat ribs with a curved back rest
- Optional brass commemorative plaque
- Available as a park swing

Bench

	Part Number	Length	Width	Height
■	AF-RVB-6	6'	26"	23"

Mounting

■ (ANB) Anchor Base (standard)

Options

■ (CAR) Center Arm Rest (Available for 6' & 8' Riviera bench only)
■ (BCP) Brass Commemorative Plate (Consult factory)
■ (DLD) Decorative Logo Disc 6" (Harbor bench only)

Color

■ (BB) Black

BENCH

WEST END RECEPTACLE — Site Furnishings | Beacon Products Ordering Catalog

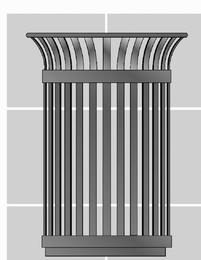

Litter Receptacle (28"W x 36"H)
Heavy gauge, extruded aluminum alloy with welded construction.

- Standard ABS Lid And Liner w/ retaining cable
- Standard Bag Holder

■ **AF-WETR West End Litter Receptacle**

Options

■ **(LFE)** Leveling Feet (AF-WETR, AF-WEPL, AF-WEPL5 only)
■ **(RRS)** Rainshield (covers receptacle opening, AF-WETR only)

Color

■ (BB) Black

RECEPTACLE

cph
500 West Fulton Street
Sanford, Florida 32771
P. O. Box 2808
Sanford, Florida 32772-2808
Phone 407 322-6841
Fax 407 330-0639
Engineers
Surveyors
Architects
Planners
Landscape Architects
Environmental Scientists
Construction Management
Design / Build
Eng. C.O.A. No. 3215
Survey L.B. No. 7143
Arch. Lic. No. AA26009926
Landscp. Lic. No. LC0000298

© 2010

James K. Winter RLA
LA0000911

No.	Date	Revision	By
1	12-05-11	REVISED PER ADDENDUM #1	JKW
2	10-07-11	REVISED BID SET	JKW
1	08-17-11	BID SET	JKW

Designed by: JKW
Drawn by: ARS
Checked by: GRM
Approved by: JKW
Scale: 1" = 30'
Date: 04-25-11
Job No.: M13103
File: M13103-H-6.dwg

SITE FURNISHINGS & LIGHTING

MANATEE CIVIC CENTER IMPROVEMENTS
MANATEE COUNTY, FLORIDA

Sheet No.
H-6