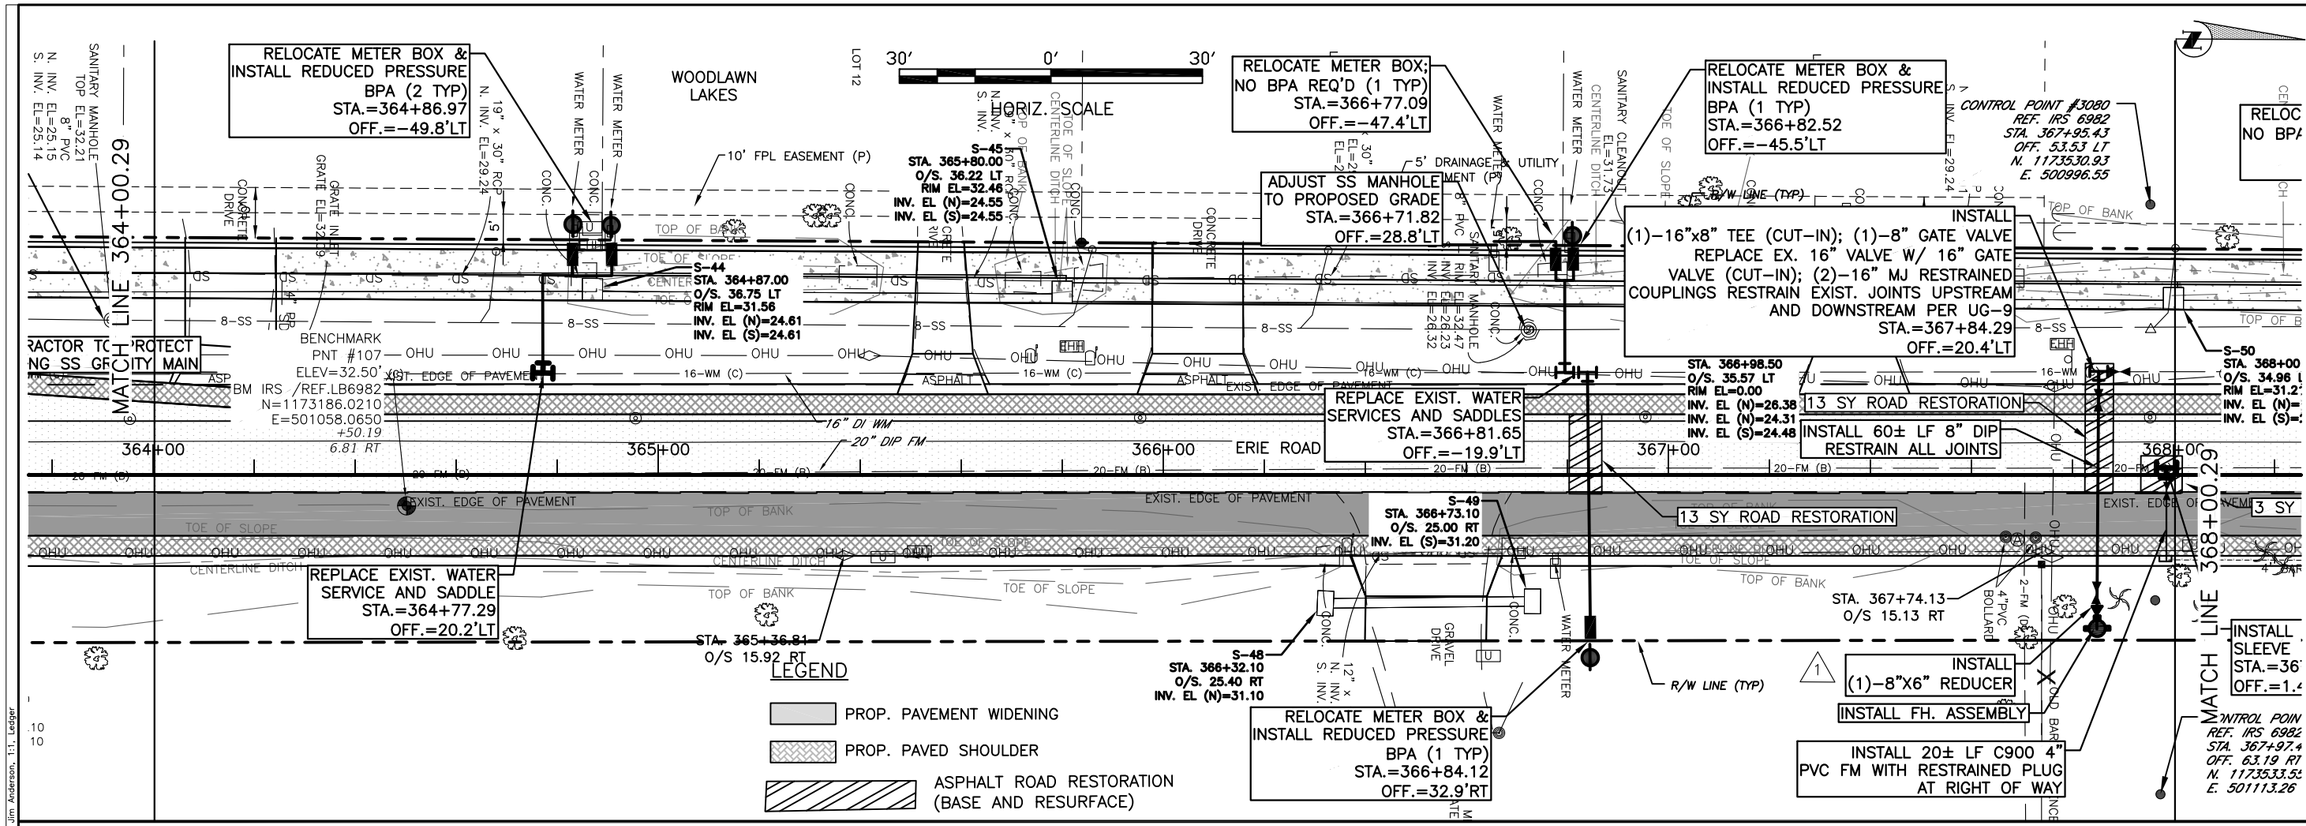

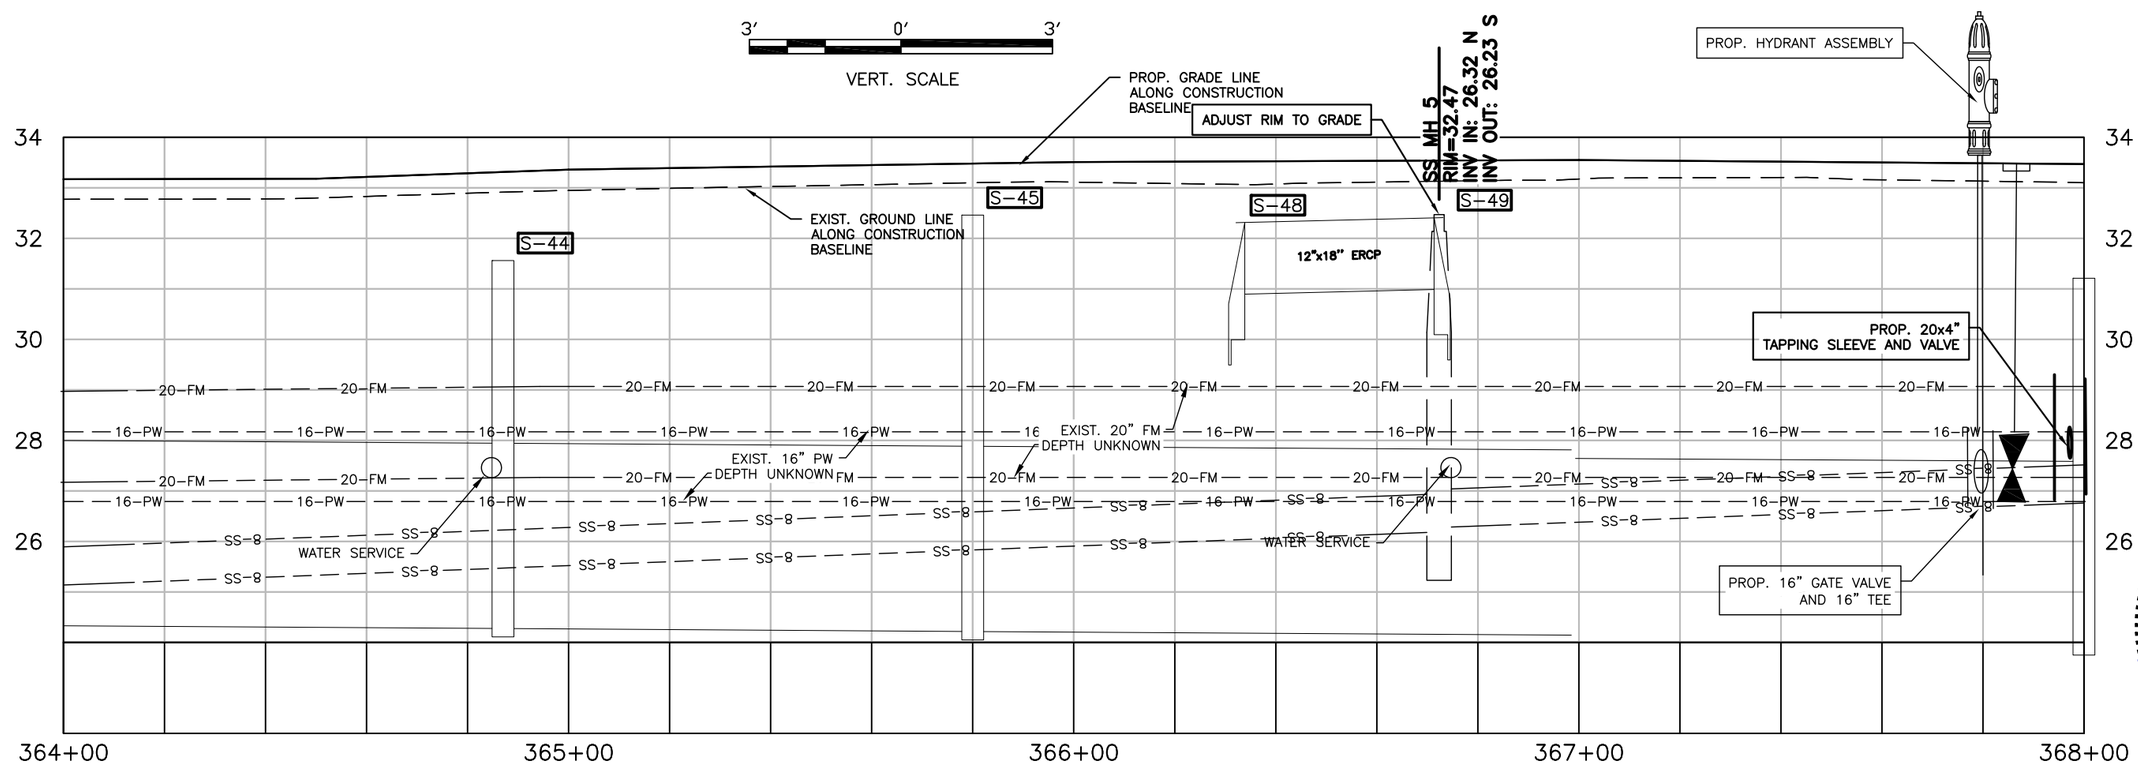

Manatee County FLORIDA

PUBLIC WORKS DEPARTMENT
ENGINEERING SERVICES
1022 26th Avenue East, Bradenton, FL 34208

ERIE ROAD- US301 TO US 301
SOUTH-NORTH PHASE II UTILITIES
PLAN AND PROFILE STA. 352+00 TO 356+00

NO.	REVISION DESCRIPTION	BY	DATE
1	REVISED PER BID COMMENTS		04/14/21

PROJECT #	307-60828600
SURVEY #	00-43133
SEC./TWN./RGE	2,3S/33,34S/18E
SCALE	AS NOTED

		DATE
SURVEYED	TZNS	10/24/12
DESIGNED	JDS	08/21/17
DRAWN	CJEA	06/08/17
CHECKED	JSS	12/10/

JOHN S. SHOUN JR. LICENSED No. 60923 STATE OF FLORIDA PROFESSIONAL ENGINEER
JOHN S. SHOUN JR.
FLORIDA P.E. # 60923
04/14/2021
Signature & Date

SHEET 13

H:\Util Eng Design\PROJ\~Utility Relocations\Erie Road North South\DWGS\P_Erie Road NS.dwg,13, 4/14/2021 8:45 AM Jim Anderson, 1=1, Ledger