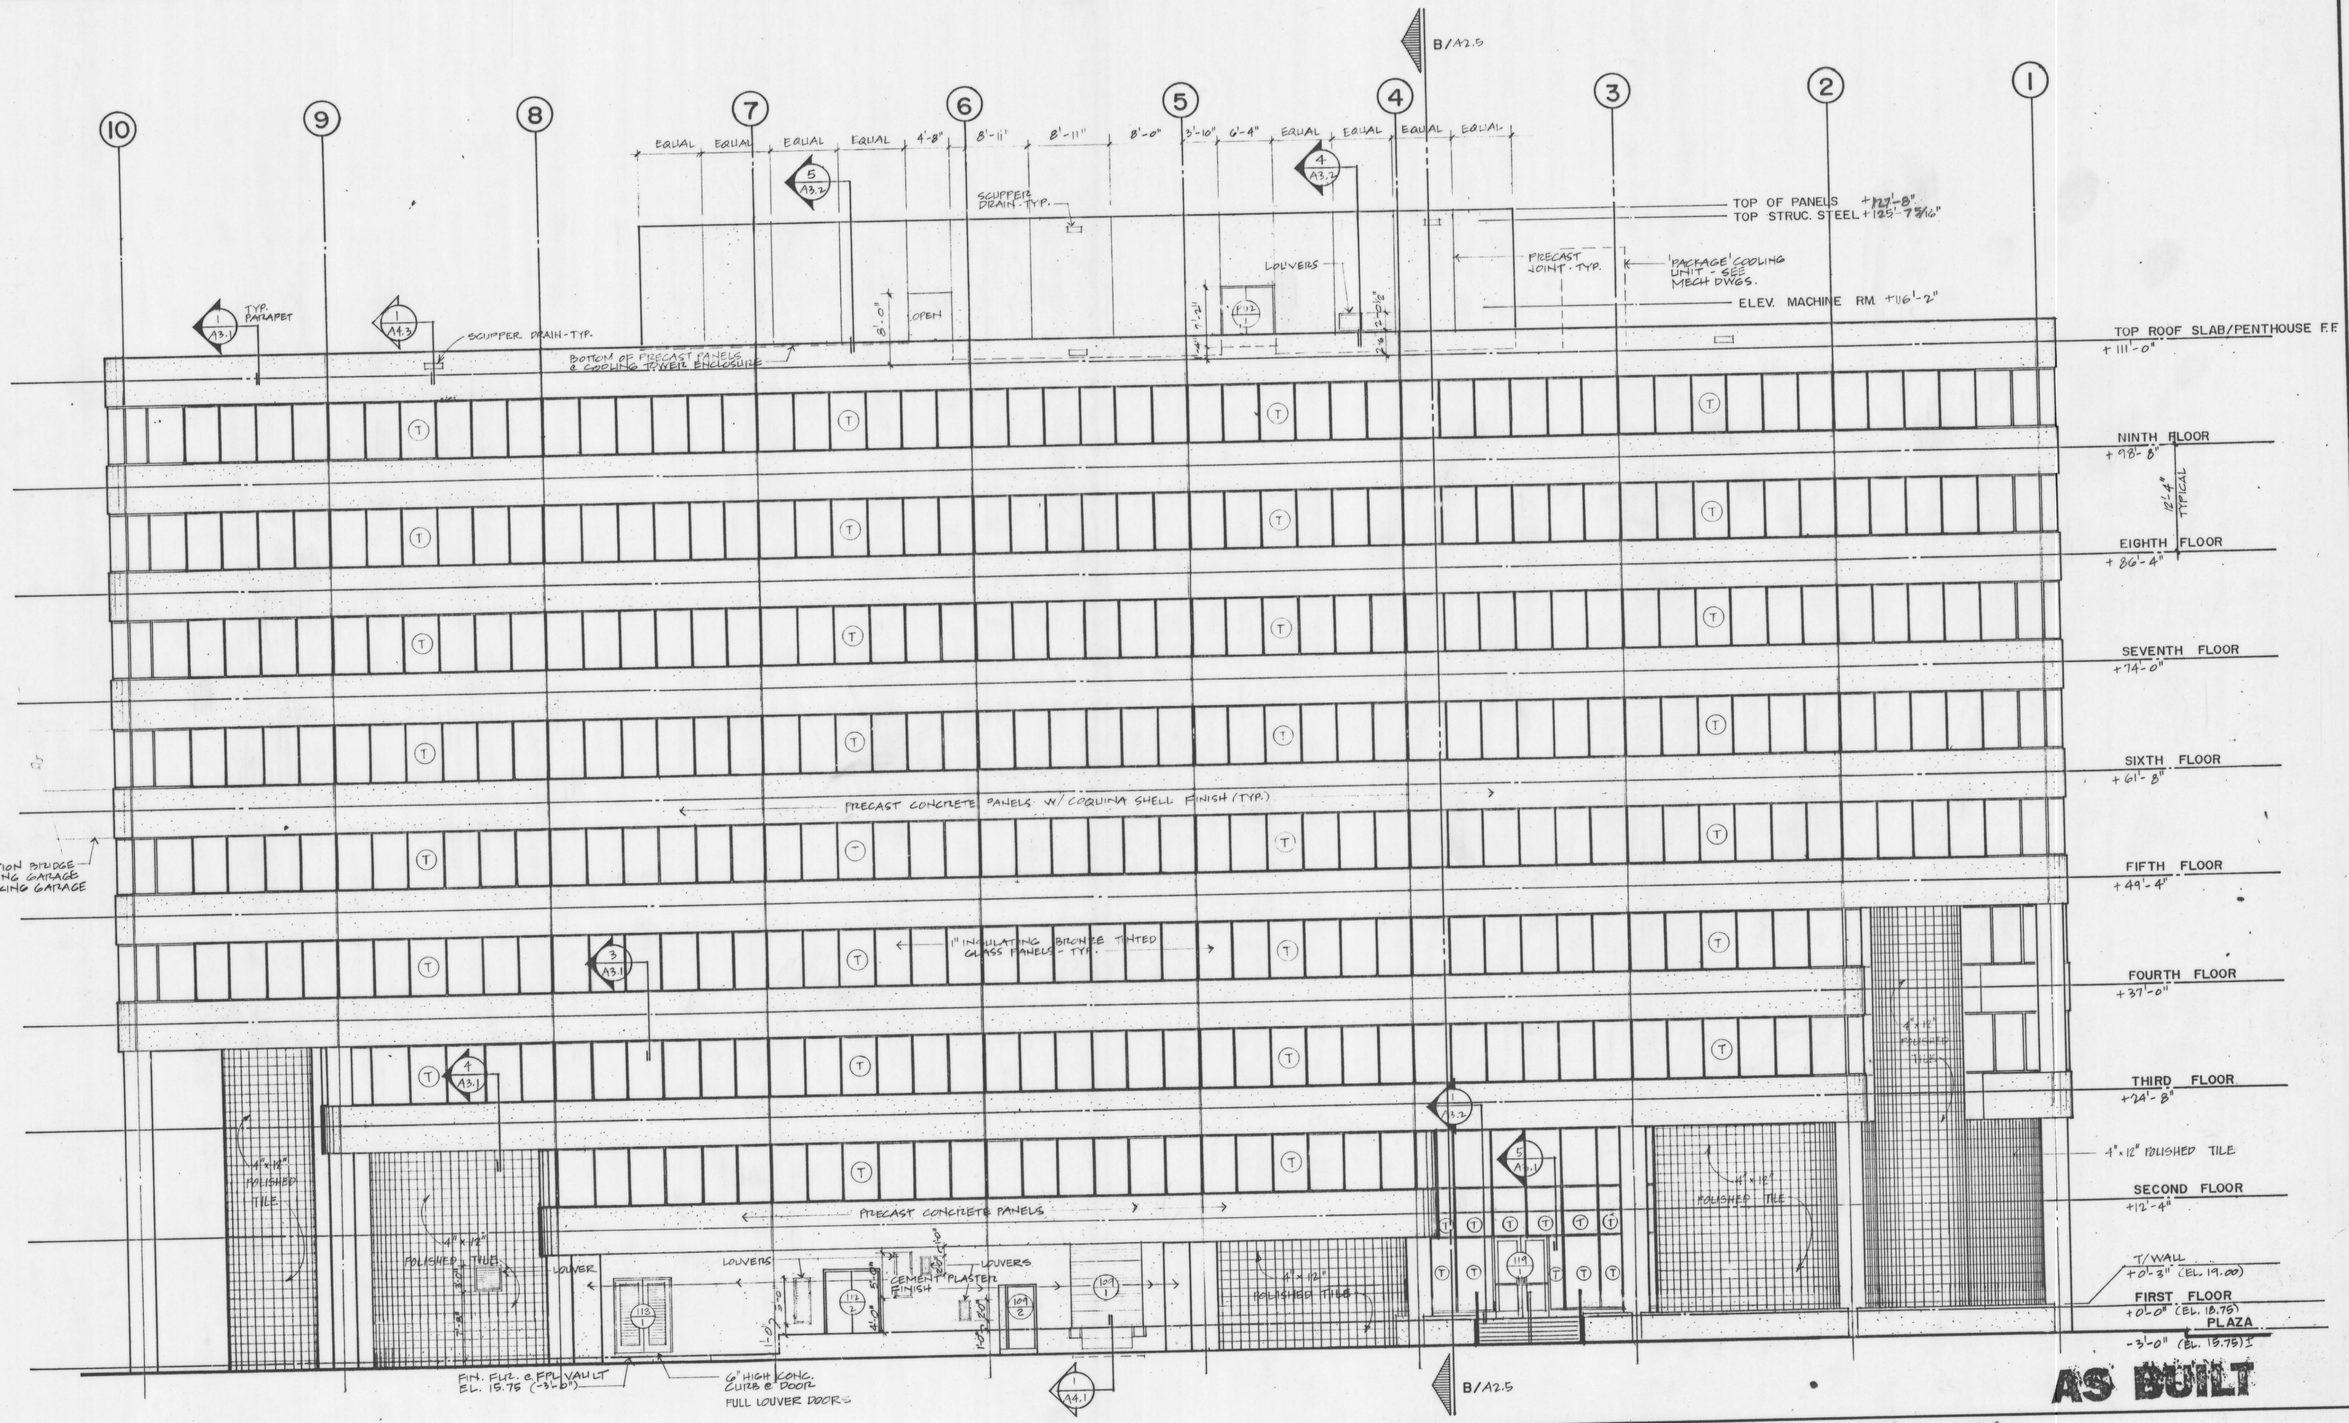

(T) DENOTES TEMPERED GLASS KNOCKOUT PANEL - SEE DTL. 1/A1.2

DENOTES SPANDREL GLASS W/ DARK INSULATION BACKING

NOTE: LOUVERS BY MECH. CONTRACTOR

North Elevation

1/8": 1'-0"

0 2 5 10 20

North Elevation

North Elevation

Manatee County Governmental Complex Bradenton, Florida

AGENCY:
COUNTY:
DEVELOPER:

The Huntington Group Architects, Inc.
1001 3rd Avenue West, Suite 300 Bradenton, Florida 33505 813/746-3595

Williams Trebilcock Whitehead Architects Planners Interior Designers
38 East Pine Street Orlando, Florida 32801 305/423-7862

Drawing No. A2.2

Date ISSUED FOR CONSTRUCTION October 14, 1987

Project No. 6801