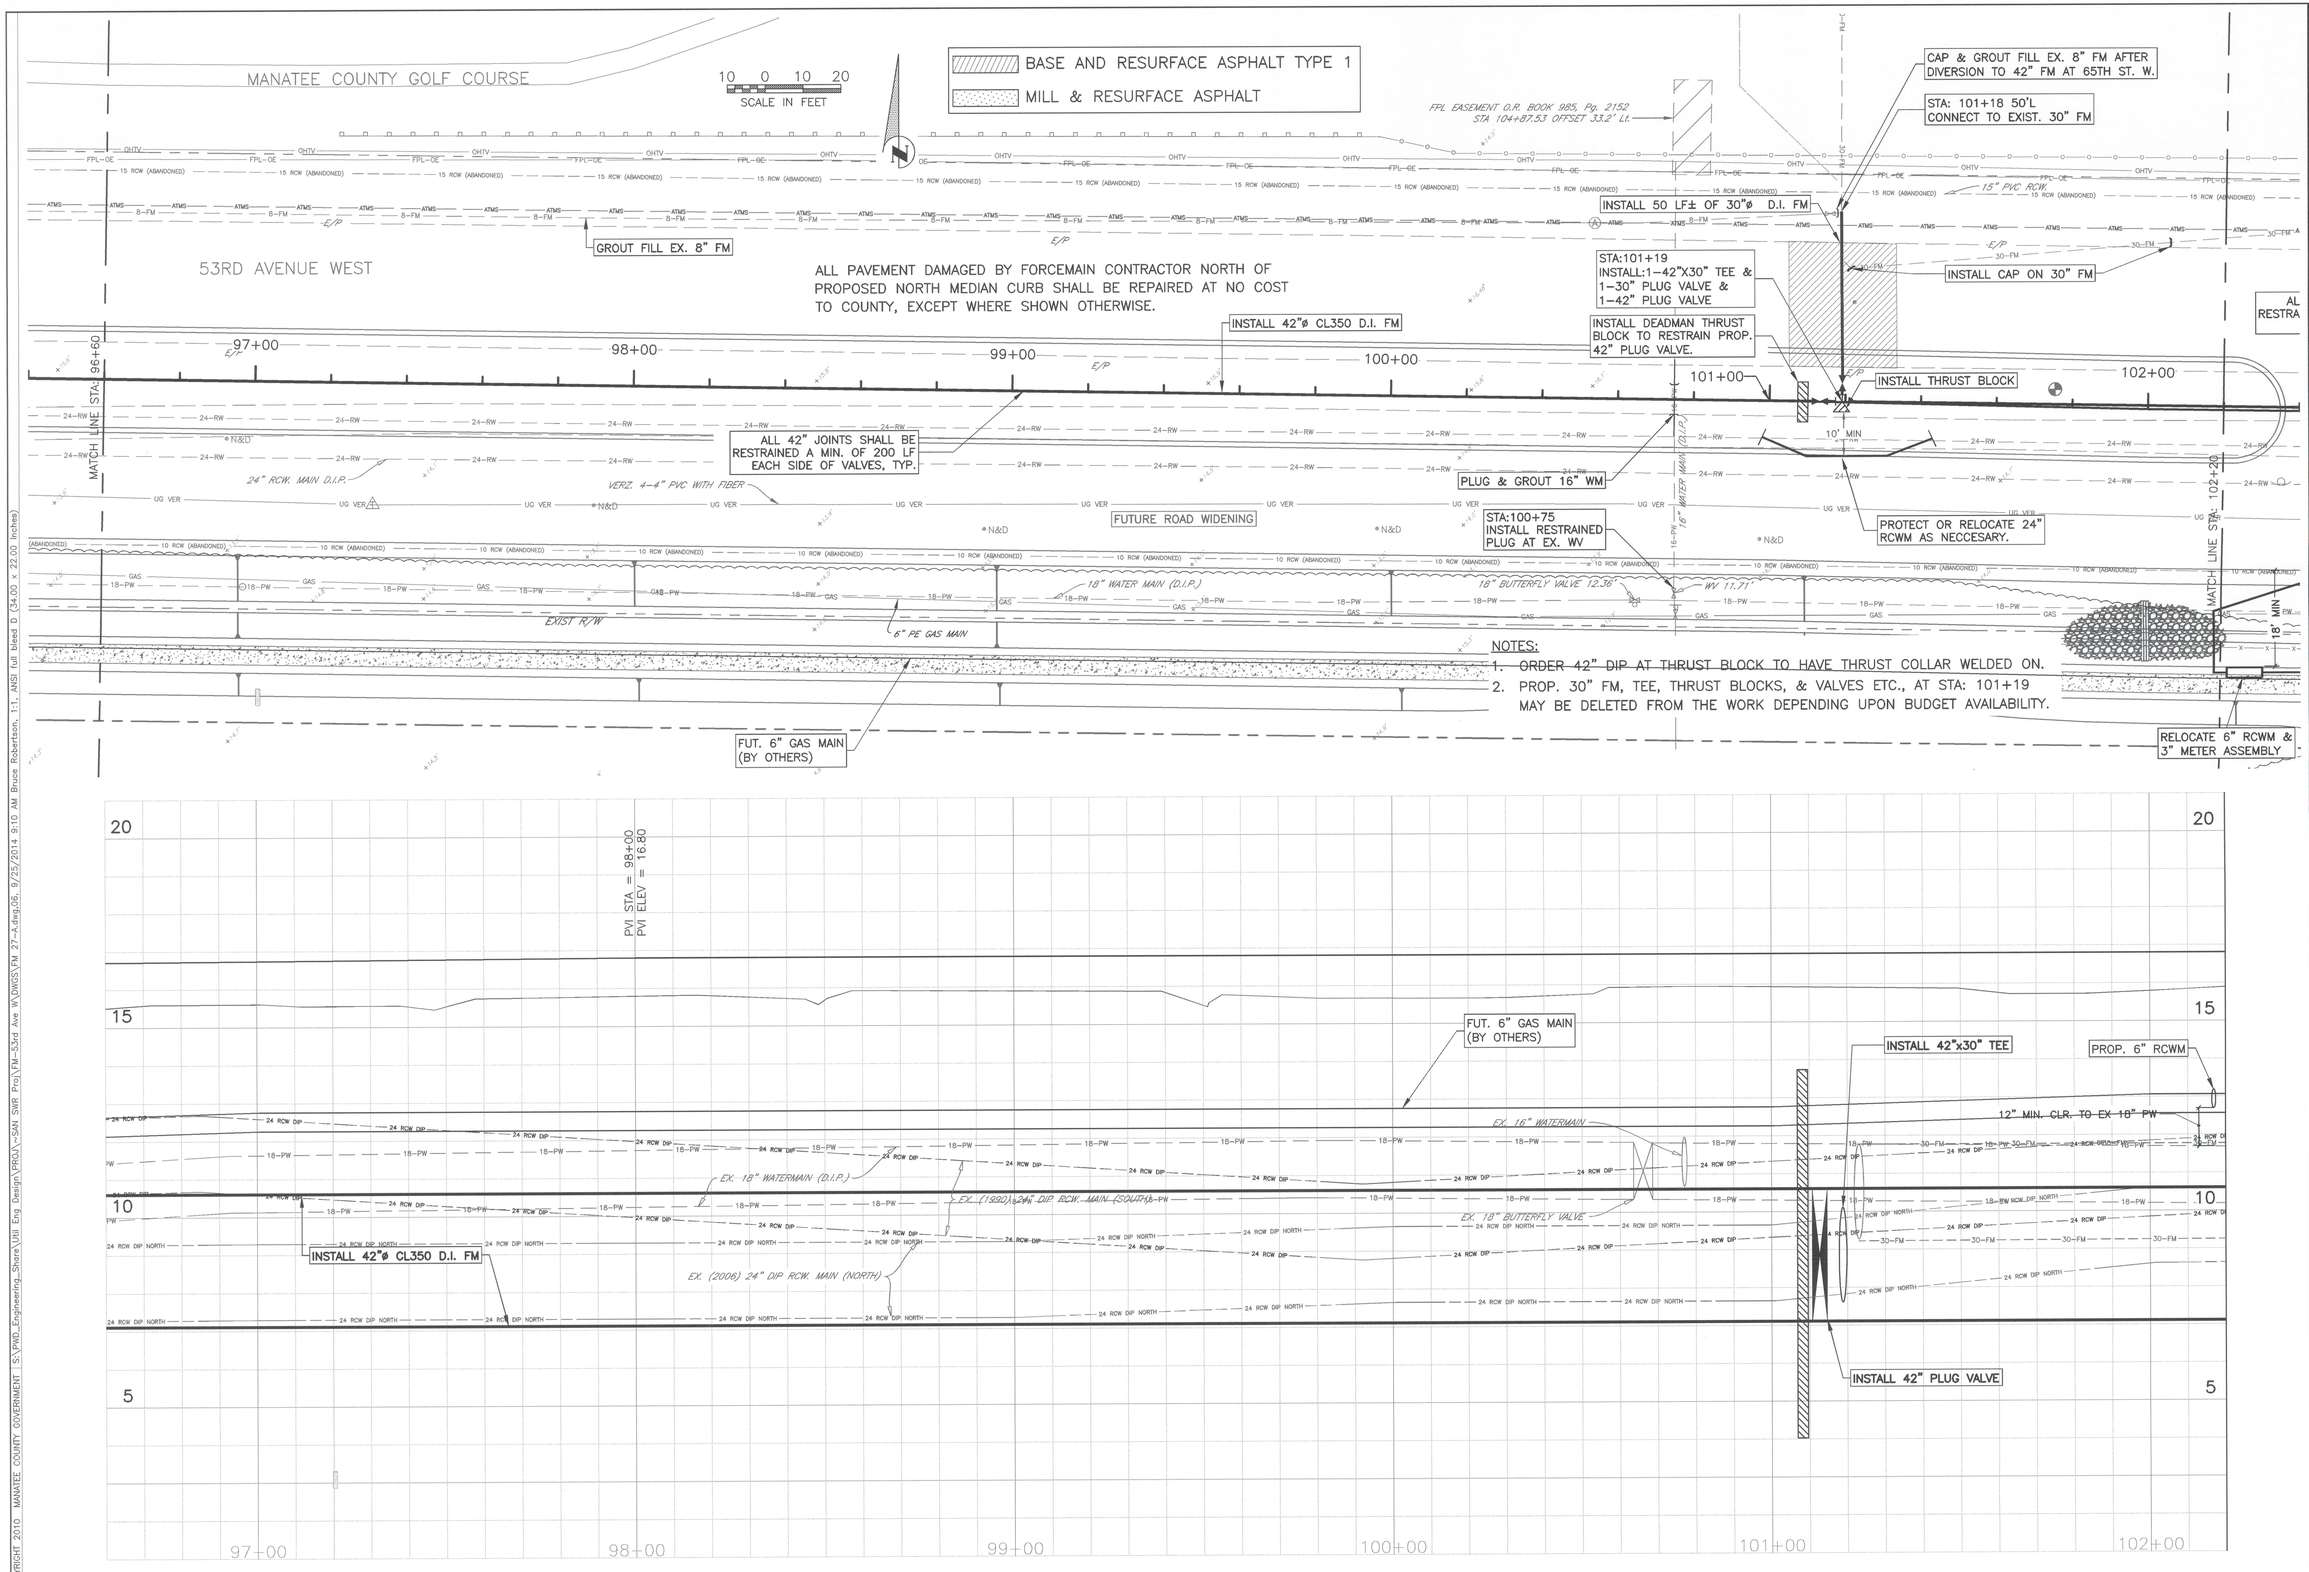

MANATEE COUNTY GOVERNMENT
PUBLIC WORKS DEPARTMENT
ENGINEERING SERVICES
1022 26th Avenue East
Bradenton, FL 34208

FORCE MAIN 27-A FROM 51ST ST. W. TO THE SWWRF

PLAN & PROFILE

NO.	REVISION DESCRIPTION	BY	DATE

PROJECT #	406-6082980
SURVEY #	3825
SEC./TWN./RGE	16,17,18/35/17
VERT. SCALE	1"=2'
HORZ. SCALE	1"=20'

	BY	DATE
SURVEYED	LSF/HYATT	2001/2012
DESIGNED	LSF/JS	2002/2013
DRAWN	BLR	03/2013
CHECKED	JS	03/2013

JAMES STOCKWELL, P.E.
FLORIDA P.E. LICENSE NO. 67198
10/2/14

COPYRIGHT 2010 MANATEE COUNTY GOVERNMENT S:\PWD_Engineering_Shared\Util Eng Design\PROJ\~SAN SWR Proj\FM-53rd Ave W\DWGS\FM 27-A.dwg,06_ 9/25/2014 9:10 AM Bruce Robertson, 1:1, ANSI full bleed D (34.00 x 22.00 Inches)