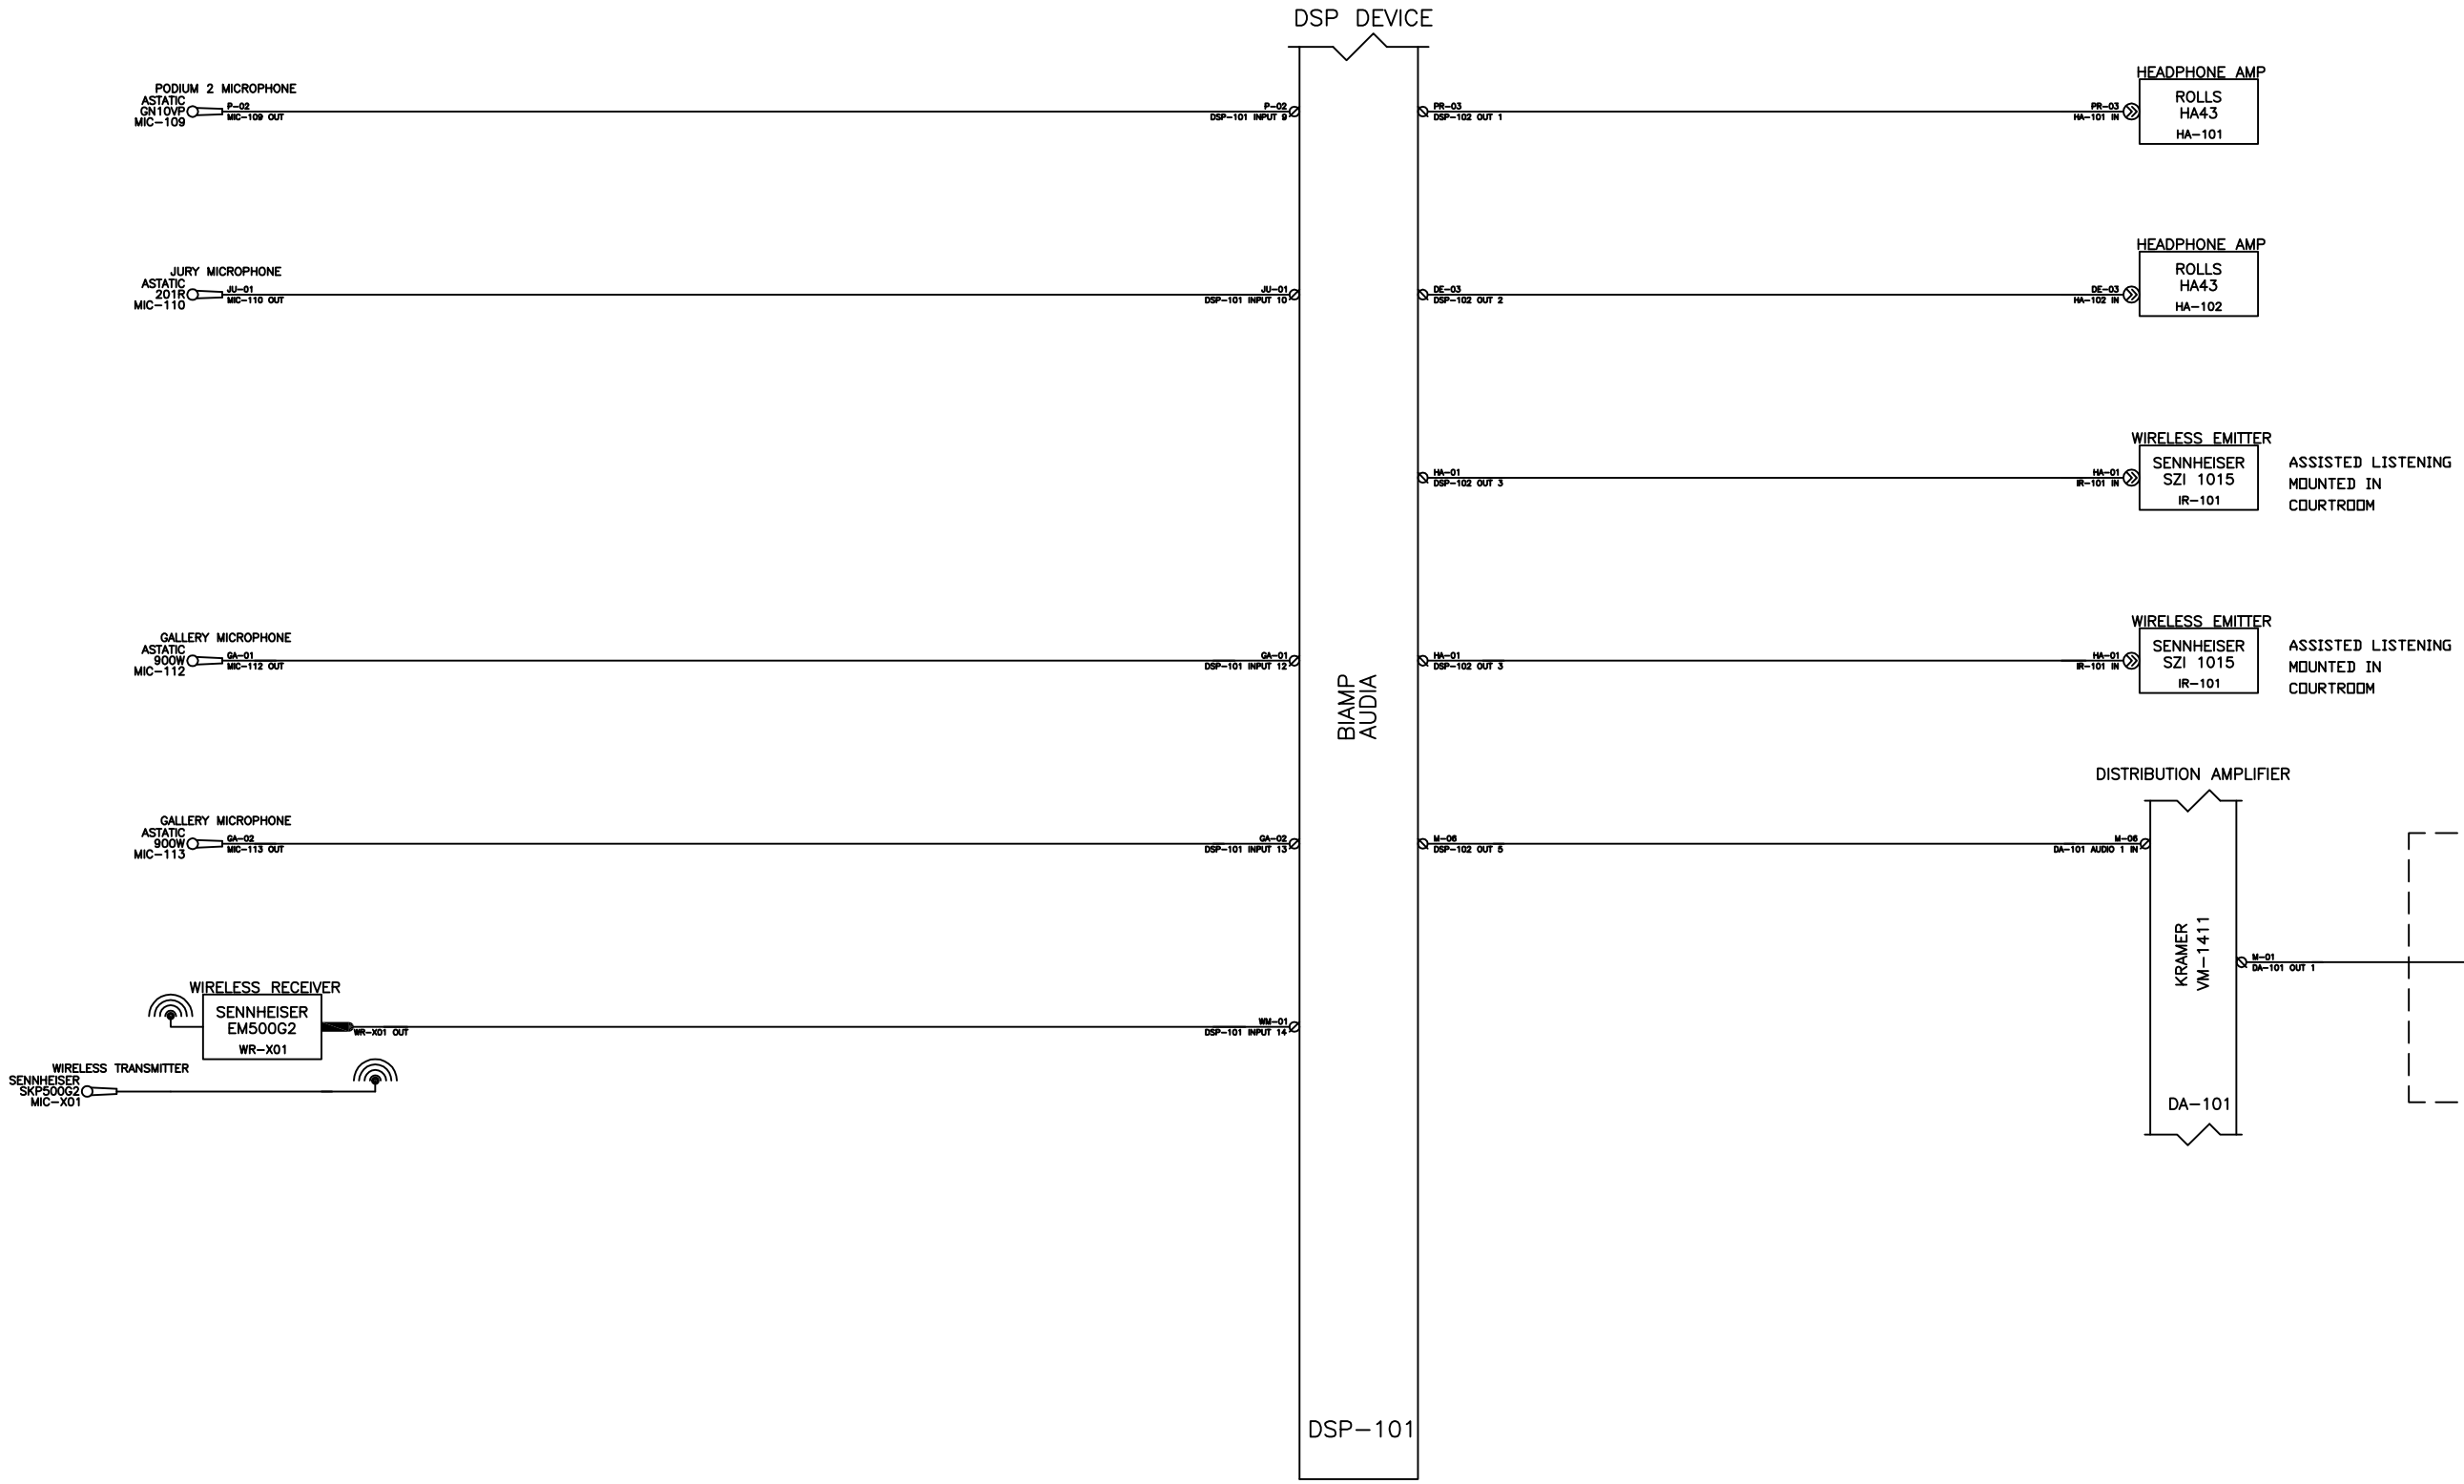

DESCRIPTION | DATE | REVISED

SHEET TITLE: COURTROOM AUDIO SYSTEM LAYOUT

PROJECT TITLE: MANATEE COUNTY JUDICIAL CENTER

PROJECT CLIENT: HOK, INC.

NOTICE: The information in this document is the property of TRUEVANCE MANAGEMENT, 7666 Blanding Blvd, Jacksonville, Florida 32244, U.S.A. In receiving this document you agree to conform and agree that it shall not be duplicated in whole or in part, nor disclosed to others without the express written consent of TRUEVANCE MANAGEMENT

TRUEVANCE
Building Tomorrow's Infrastructure Today!
JACKSONVILLE, FL 32244 USA
TEL: (904) 777-0922
FAX: (904) 224-2158
INTERNET: WWW.TRUEVANCE.COM

DRAWING NUMBER: 07-0117-402 REV: X

DRAWING 2 of 2

DRAWN R. D'EUSTACHIO

SCALE NONE

DATE 06/28/07