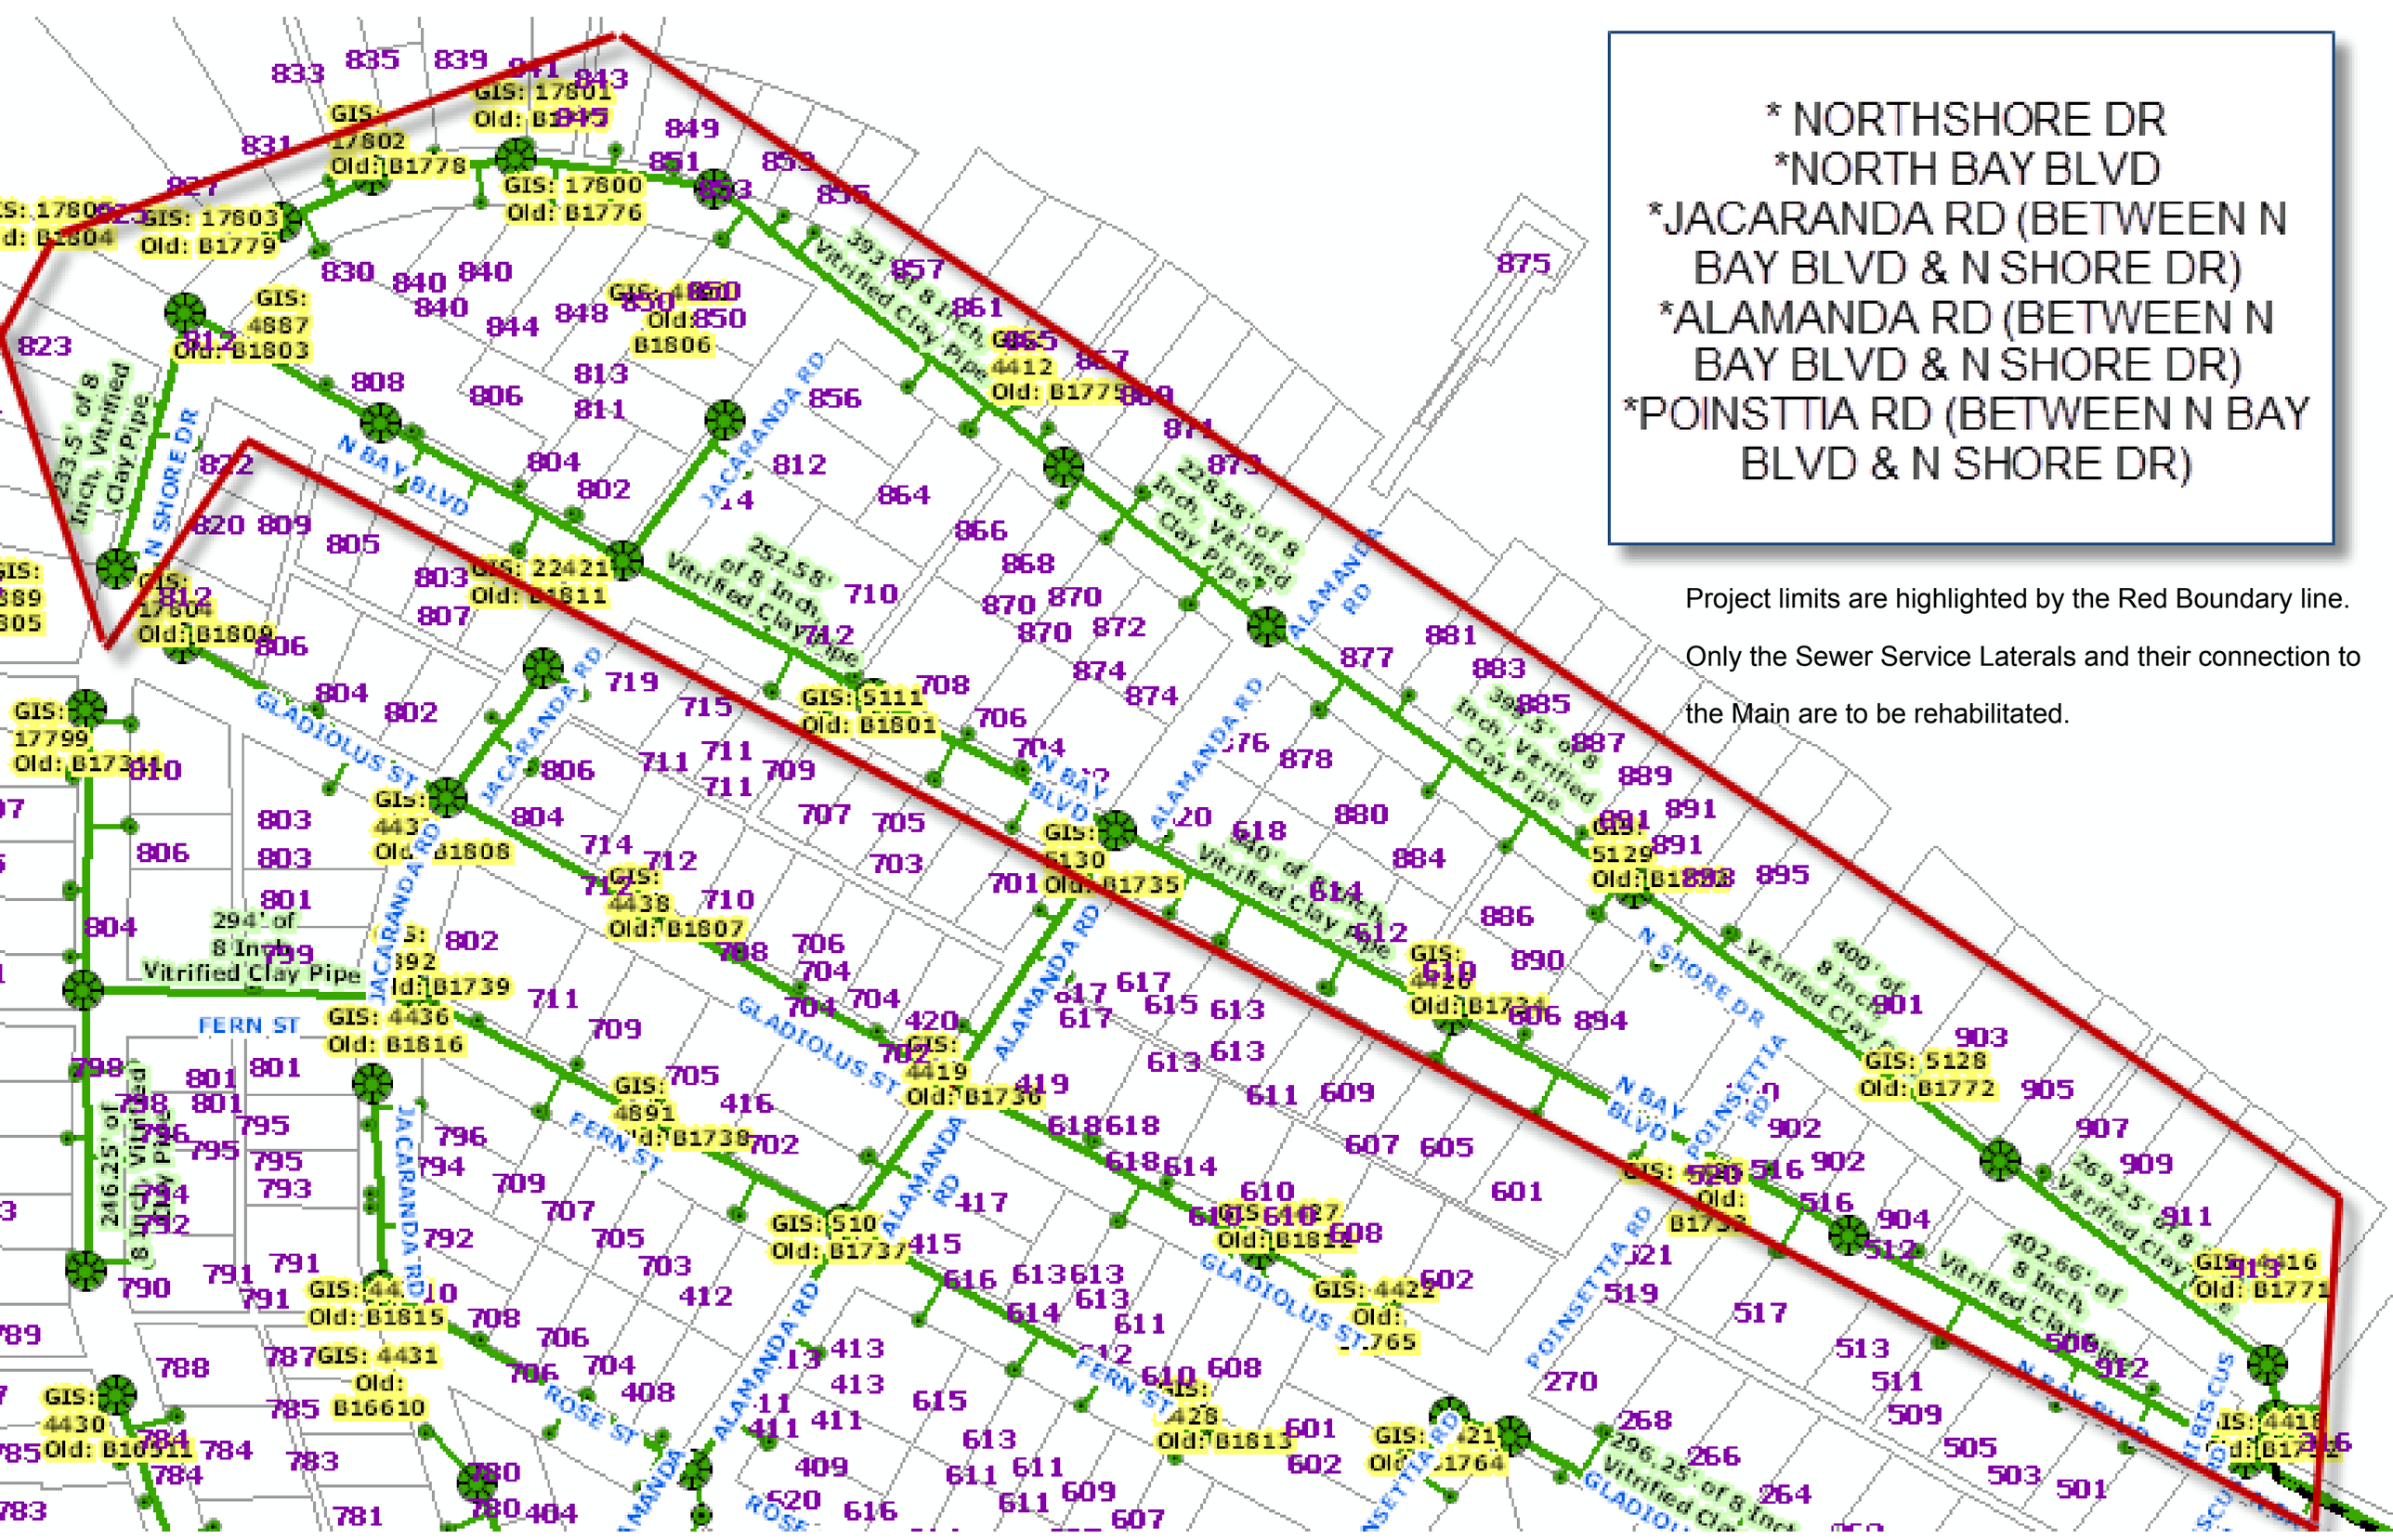

* NORTHSHORE DR
*NORTH BAY BLVD
*JACARANDA RD (BETWEEN N BAY BLVD & N SHORE DR)
*ALAMANDA RD (BETWEEN N BAY BLVD & N SHORE DR)
*POINSTTIA RD (BETWEEN N BAY BLVD & N SHORE DR)

Project limits are highlighted by the Red Boundary line.

Only the Sewer Service Laterals and their connection to the Main are to be rehabilitated.