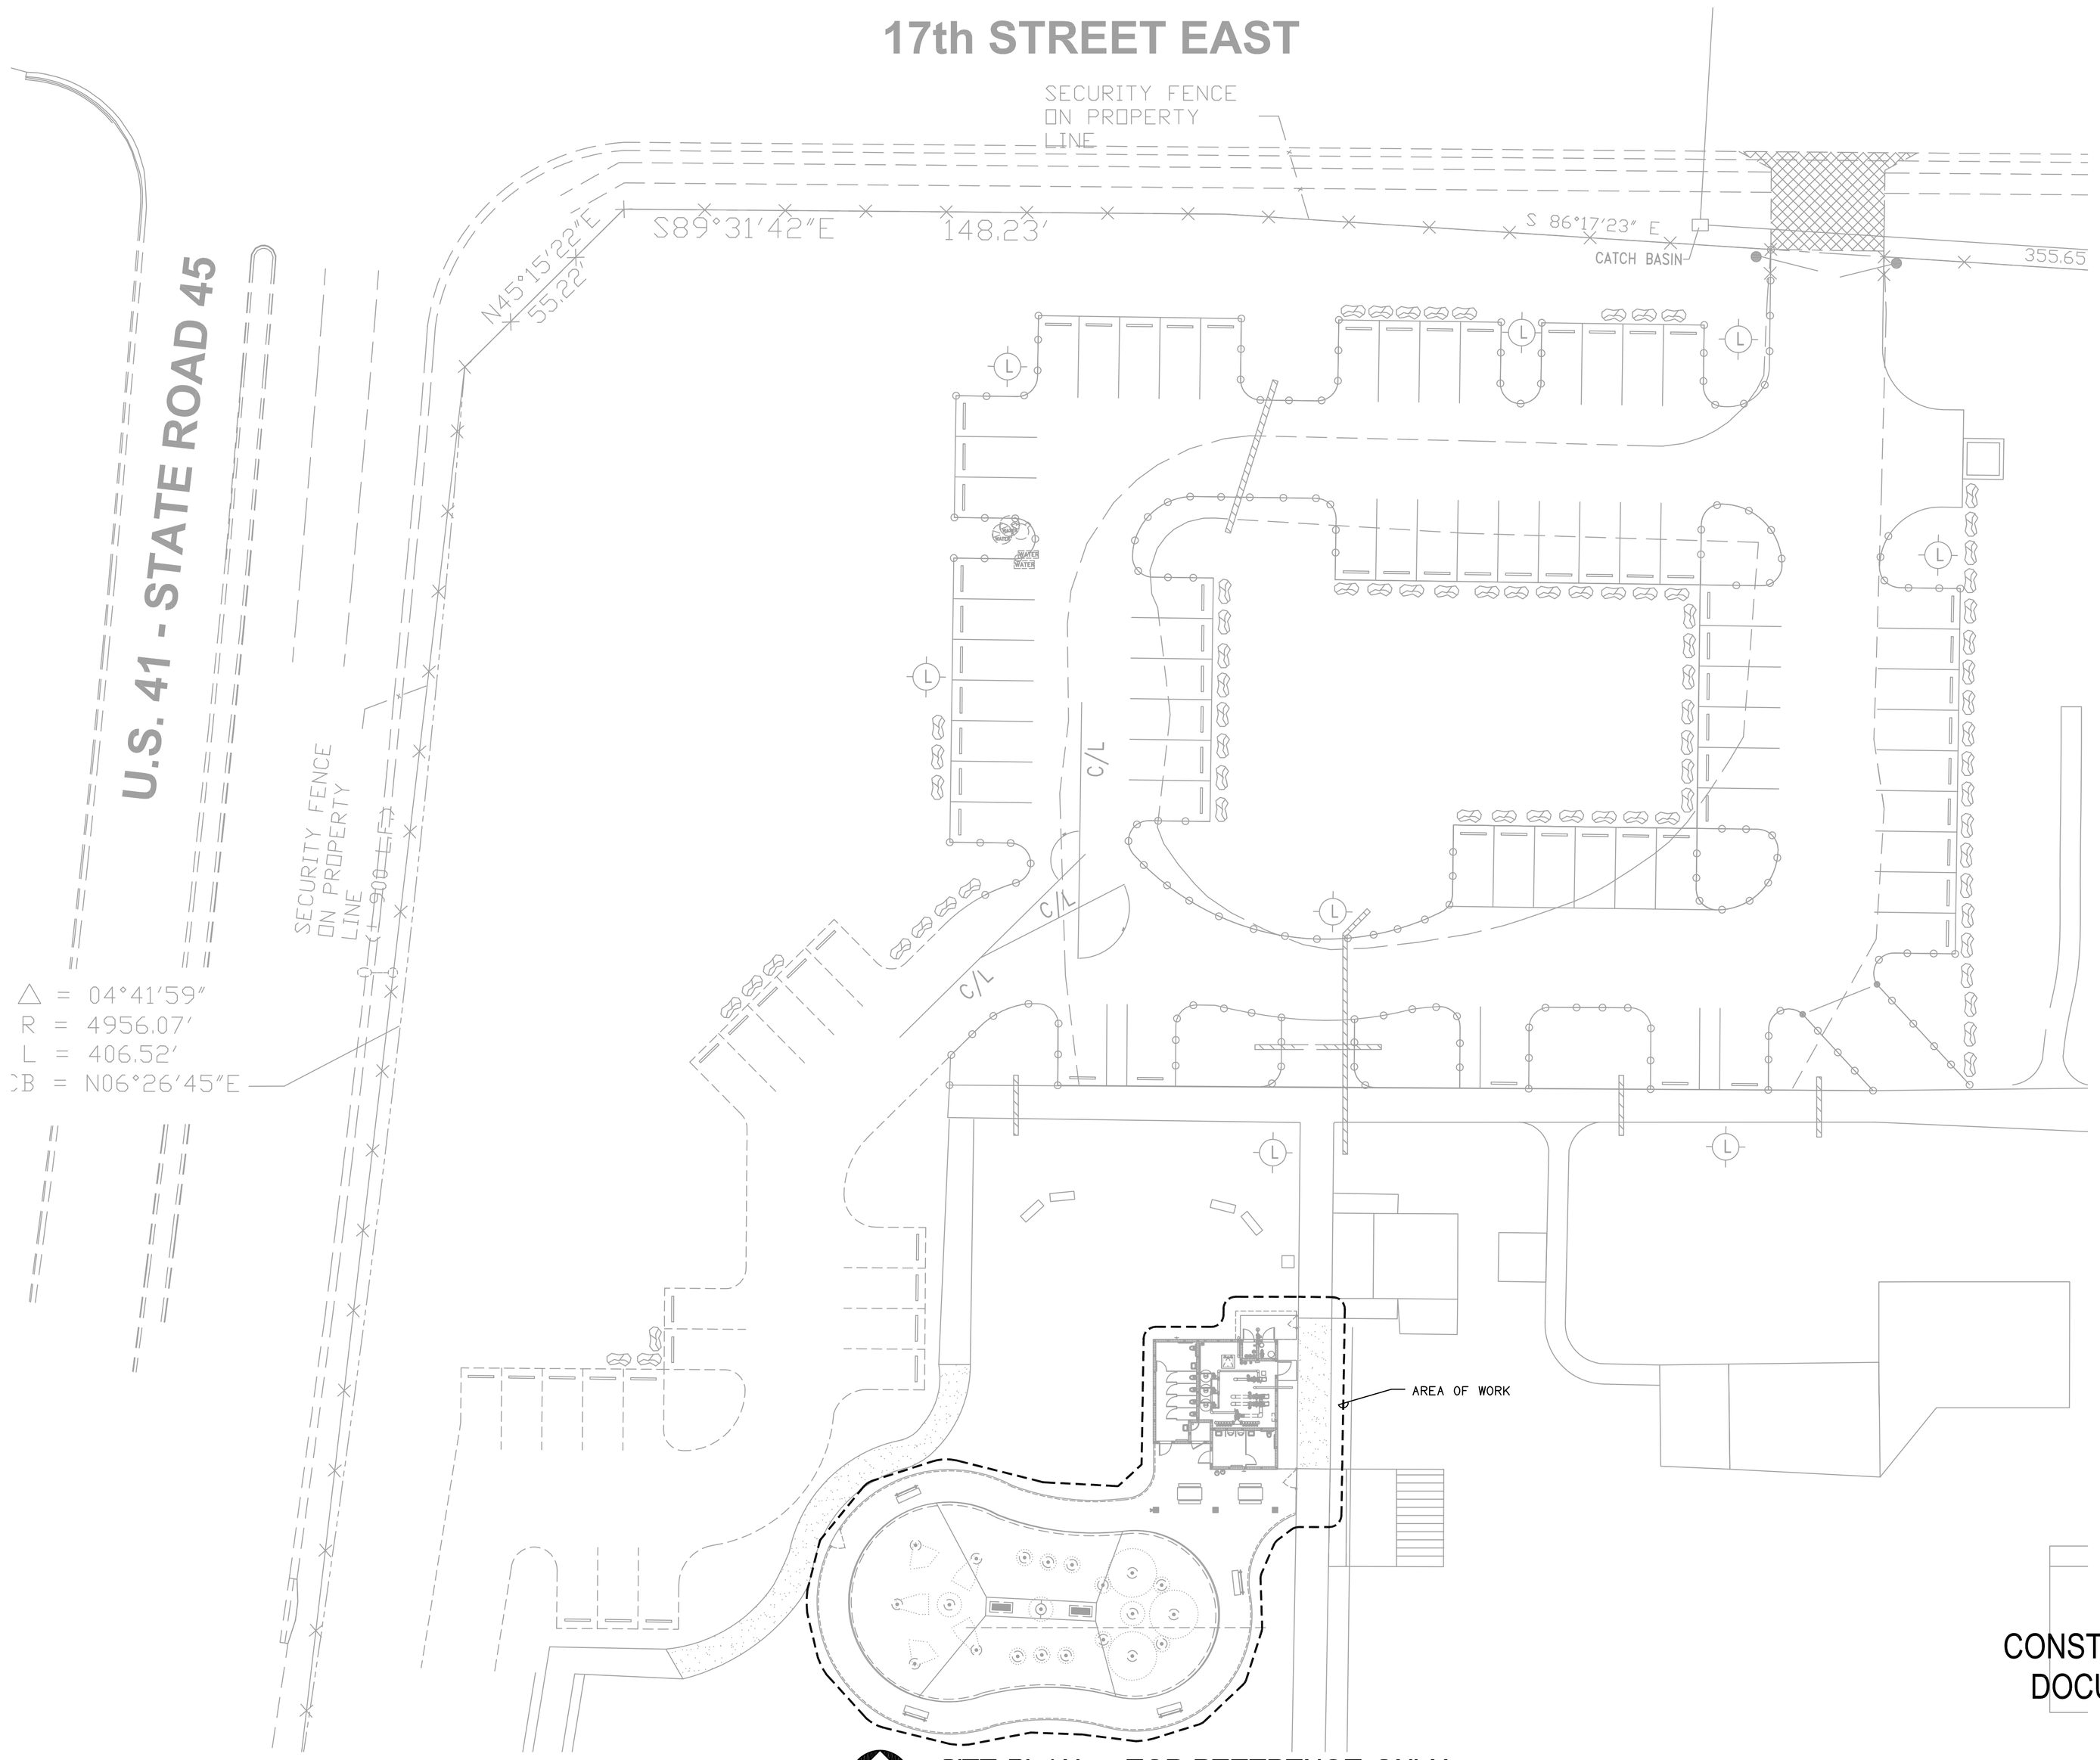

SITE PLAN - FOR REFERENCE ONLY

SCALE: 1" = 20'-0"

CONSTRUCTION DOCUMENTS

MEP
GRAEF
1059 Maitland Center Commons Blvd.,
Suite 200
Maitland, FL 32751
407 / 659 0553
407 / 659 0609 fax
www.graef-usa.com
CERT # 4270

GRAEF PROJECT #2009-4110

UGARTE & ASSOCIATES, INC.
ARCHITECTS ■ PLANNERS
434 9th AVENUE WEST
PALMETTO, FLORIDA 34221
PHONE (941)729-5691
FAX (941)729-5692
AA-C001654

SITE PLAN - FOR REFERENCE ONLY

MANATEE COUNTY - LINCOLN SPLASH PARK

501 17TH STREET EAST PLAMETTO, FL 34221

REVISIONS:

PROJECT NO: 10-4110
DATE: 08.27.2010
DRAWN BY: MA
CHK'D BY: SRA

Sam Alexander
LIC. NO. 55422

CAD DWG FILE: PLOT-E101-104110.DWG

8/31/2010 3:23 PM

SHEET

E1.01