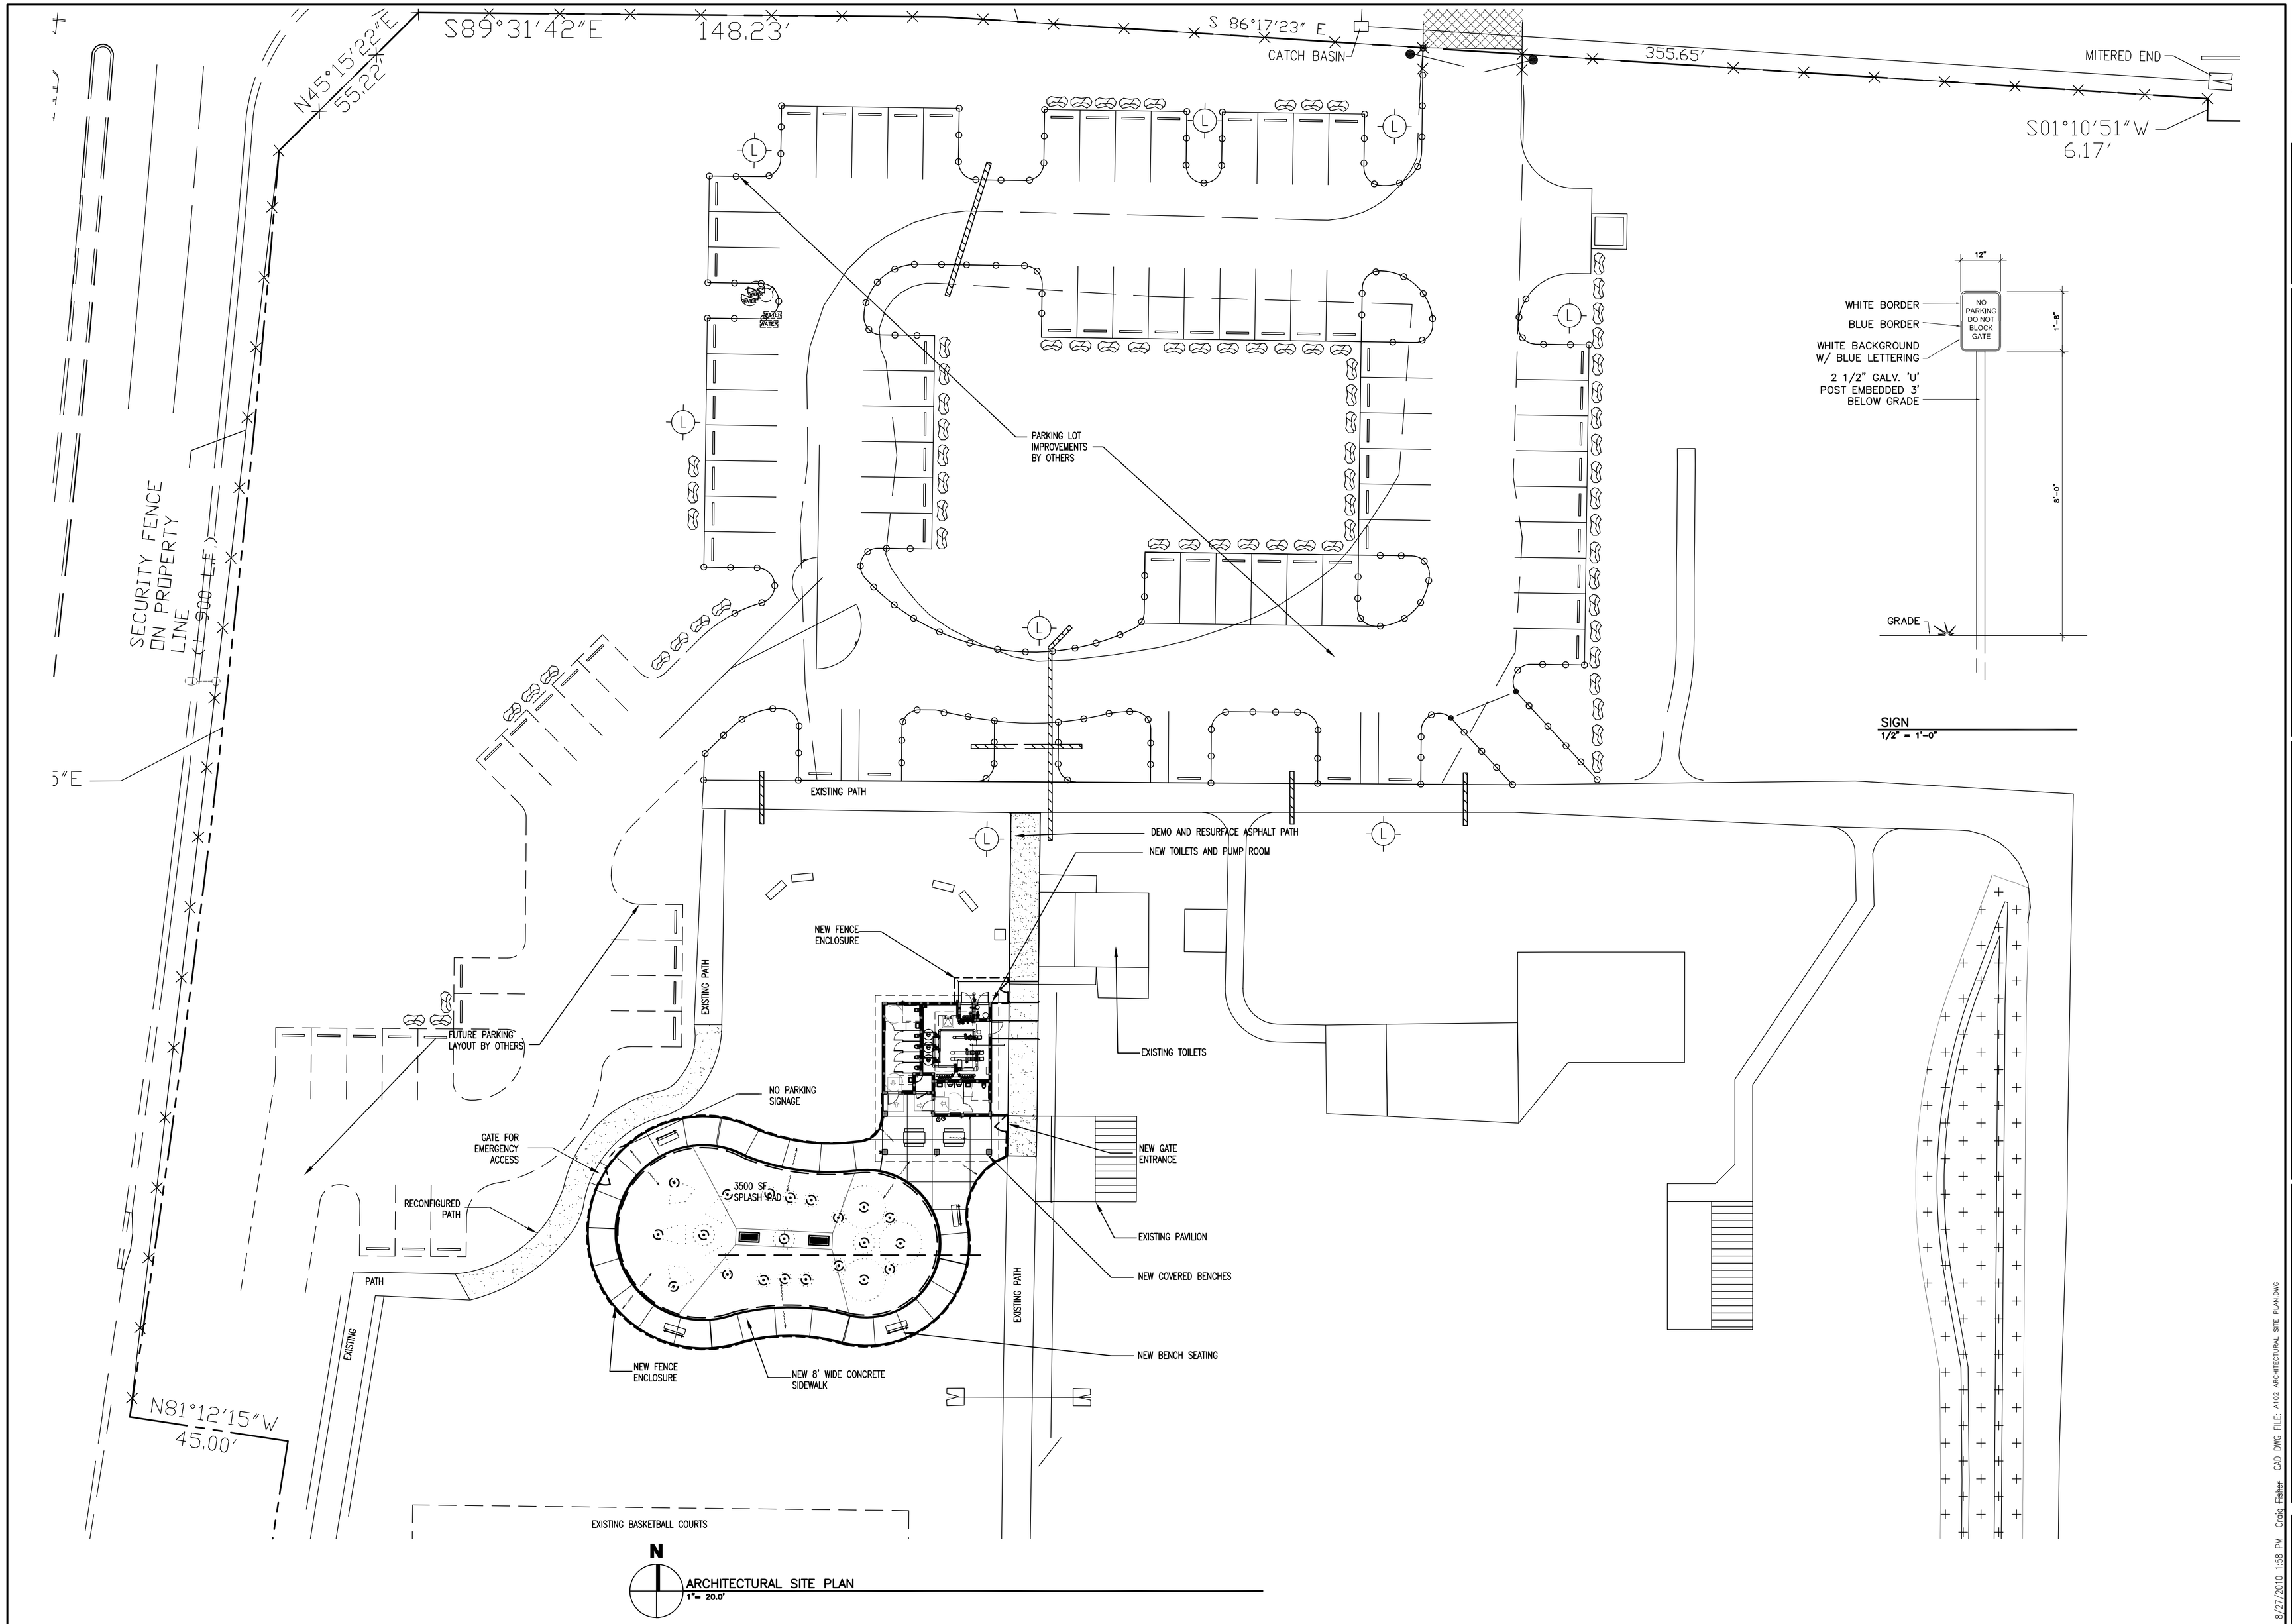

UGARTE & ASSOCIATES, INC.
ARCHITECTS PLANNERS
434 9th AVENUE WEST
PALMETTO, FLORIDA 34221
PHONE (941)729-5691
FAX (941)729-5692
AA-C001654

ARCHITECTURAL SITE PLAN

MANATEE COUNTY - LINCOLN SPLASH PARK

501 17TH STREET EAST PALMETTO, FL 34221

REVISIONS:

© UGARTE & ASSOCIATES, INC. 2010

PROJECT NO: 2009-46
DATE: 08.27.2010
DRAWN BY: –
CHK'D BY: –

CARLOS D. UGARTE
LIC. NO. AR-0010725

SHEET
A101

8/27/2010 1:58 PM Craig Fisher CAD DWG FILE: A102 ARCHITECTURAL SITE PLAN.DWG