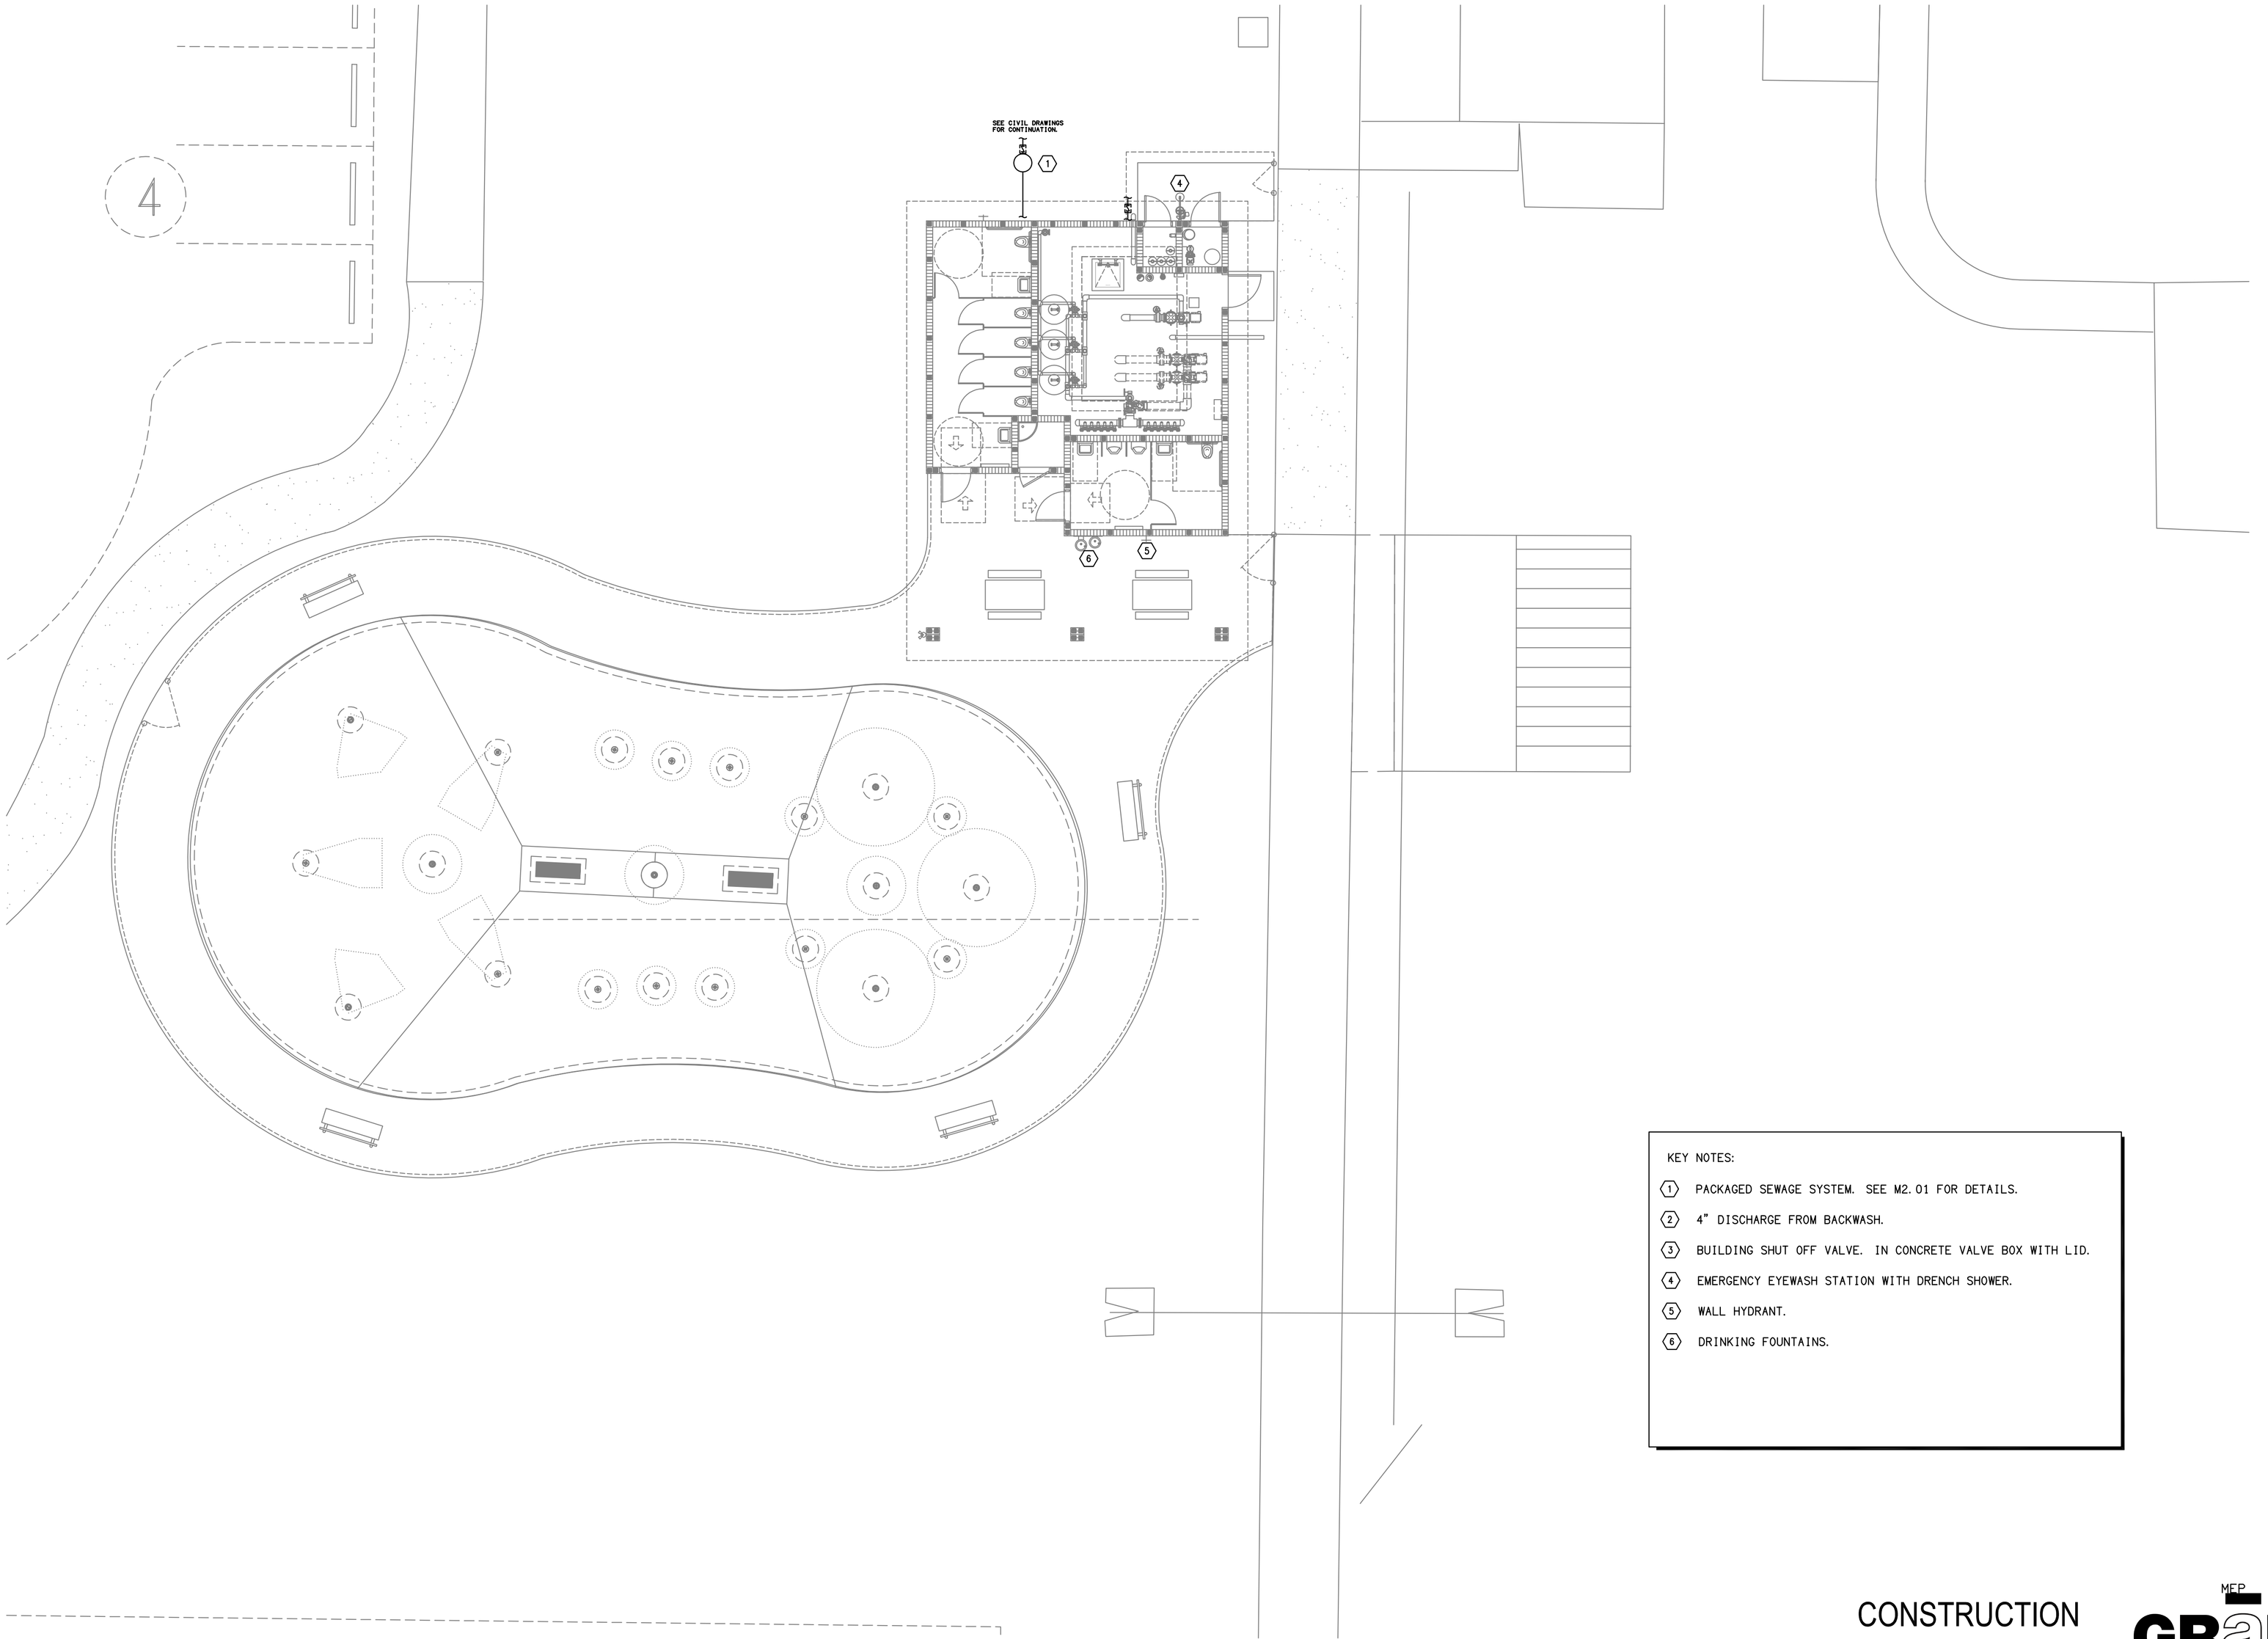

KEY NOTES:

1. PACKAGED SEWAGE SYSTEM. SEE M2.01 FOR DETAILS.
2. 4" DISCHARGE FROM BACKWASH.
3. BUILDING SHUT OFF VALVE. IN CONCRETE VALVE BOX WITH LID.
4. EMERGENCY EYEWASH STATION WITH DRENCH SHOWER.
5. WALL HYDRANT.
6. DRINKING FOUNTAINS.

SITE PLAN

SCALE: 1/8" = 1'-0"

CONSTRUCTION DOCUMENTS

MEP
GRAEF
1059 Maitland Center Commons Blvd., Suite 200
Maitland, FL 32751
407 / 659 0553
407 / 659 0609 fax
www.graef-usa.com
CERT # 4270

GRAEF PROJECT #2009-4110

CAD DWG FILE: PLOT-P101-104110.DWG

8/26/2010 4:37 PM

UGARTE & ASSOCIATES, INC.
ARCHITECTS ■ PLANNERS
434 9th AVENUE WEST
PALMETTO, FLORIDA 34221
PHONE (941)729-5691
FAX (941)729-5692
AA-C001654

PLUMBING SITE PLAN

MANATEE COUNTY – LINCOLN SPLASH PARK

501 17TH STREET EAST PALMETTO, FL 34221

REVISIONS:

PROJECT NO: 10-4110
DATE: 08.27.2010
DRAWN BY: CF
CHK'D BY: MR

Baltu Yorkos
LIC. NO. 60308

SHEET

P101