


V:\Manatee County Waterline\Drawings\Ticover.dwg Plotted 2/18/2009 01:13 pm By: bk1eh1 Model Plot Scale: 1"=10' Xref: Dwg's

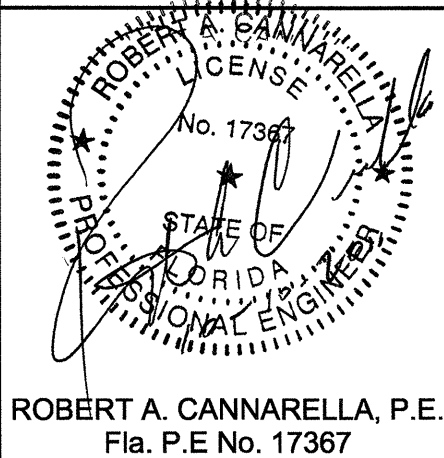

DSGN	BJK		
DR	BJK		
CHK	RAC		
APVD	RAC		

NO.	DATE	REVISION	BY	APVD

BID DOCUMENTS



VERIFY SCALE
BAR IS ONE INCH ON
ORIGINAL DRAWING.
IF NOT ONE INCH ON
THIS SHEET, ADJUST
SCALES ACCORDINGLY.

CH2MHILL
4350 WEST CYPRESS STREET SUITE 600
TAMPA, FLORIDA 33607-4155
LB 0002934 AA C000656


MANATEE COUNTY
SUBURBAN SYSTEM
WATER LINE REPLACEMENT PROJECT
PHASE 2
MANATEE COUNTY, FLORIDA
PROJECT No. 60747.70

PLAN SHEET WATER LINE
22nd ST W FROM 5736 TO 58th AVE DR W

SHEET	C14
DWG	C14.DWG
DATE	JULY 2011
PROJ	386879.WM

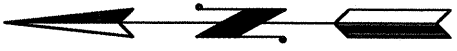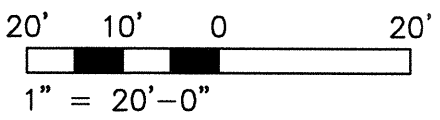

\\Manatee County Waterline\Drawings\Tlcover.dwg Plotted: 2/18/2009 01:13 pm By: kklein1 Model Plot Scale: 1"=10' Xref: Dwg's

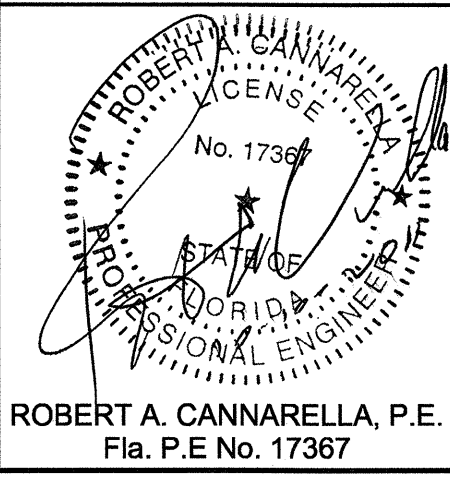

DSGN	BJK				
DR	BJK				
CHK	RAC				
APVD	RAC	NO.	DATE	REVISION	BY

BID DOCUMENTS

VERIFY SCALE
BAR IS ONE INCH ON ORIGINAL DRAWING.
0" = 1" IF NOT ONE INCH ON THIS SHEET, ADJUST SCALES ACCORDINGLY.

CH2MHILL
4350 WEST CYPRESS STREET SUITE 600
TAMPA, FLORIDA 33607-4155
LB 0002934 AA C000656


MANATEE COUNTY
SUBURBAN SYSTEM
WATER LINE REPLACEMENT PROJECT
PHASE 2
MANATEE COUNTY, FLORIDA
PROJECT No. 60747.70

PLAN SHEET WATER LINE
21st ST W FROM 57th AVE W TO 5736

SHEET	C15
DWG	C15.DWG
DATE	JULY 2011
PROJ	386879.WM



\\Manatee County Waterline\Drawings\Tlcover.dwg Plotted: 2/18/2009 013 pm By: bk1e1n1 Model Plot Scale: 1=10 Xref: Dwg's

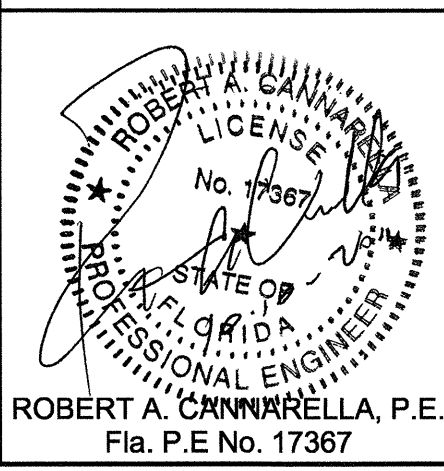

DSGN	BJK		
DR	BJK		
CHK	RAC		
APVD	RAC		

BID DOCUMENTS

NO.	DATE	REVISION
-----	------	----------

BY

APVD

VERIFY SCALE
BAR IS ONE INCH ON ORIGINAL DRAWING
IF NOT ONE INCH ON THIS SHEET, ADJUST SCALES ACCORDINGLY.

CH2MHILL
4350 WEST CYPRESS STREET SUITE 600
TAMPA, FLORIDA 33607-4155
LB 0002934 AA C000656


MANATEE COUNTY
SUBURBAN SYSTEM
WATER LINE REPLACEMENT PROJECT
PHASE 2
MANATEE COUNTY, FLORIDA
PROJECT No. 60747.70

PLAN SHEET WATER LINE
21st ST W FROM 5736 TO 58th AVE DR W

SHEET	C16
DWG	C16.DWG
DATE	JULY 2011
PROJ	386879.WM



V:\Manatee County Waterline\Drawings\Tlcover.dwg Plotted 2/18/2009 0:13 pm By bbleinl Model Plot Scale: 1=10 Xref Dwg's:

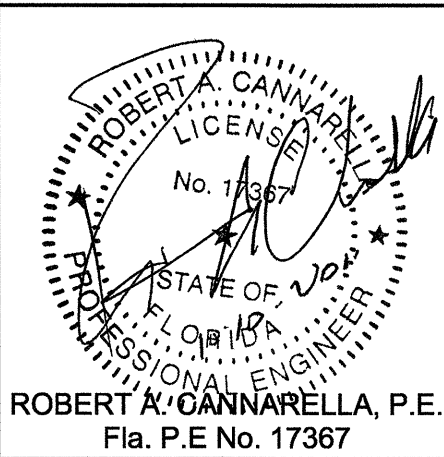

DSGN	BJK				
DR	BJK				
CHK	RAC				
APVD	RAC	NO.	DATE	REVISION	BY

BID DOCUMENTS

VERIFY SCALE
BAR IS ONE INCH ON ORIGINAL DRAWING.
0" 1"
IF NOT ONE INCH ON THIS SHEET, ADJUST SCALES ACCORDINGLY.



CH2MHILL
4350 WEST CYPRESS STREET SUITE 600
TAMPA, FLORIDA 33607-4155
LB 0002934 AA C000656

MANATEE COUNTY
SUBURBAN SYSTEM
WATER LINE REPLACEMENT PROJECT
PHASE 2
MANATEE COUNTY, FLORIDA
PROJECT No. 60747.70

PLAN SHEET WATER LINE
20th ST W FROM 57th AVE W TO 5736

SHEET	C17
DWG	C17.DWG
DATE	JULY 2011
PROJ	386879.WM

V:\Manatee County Waterline\Drawings\Ticover.dwg Plotted 2/18/2009 0:13 pm By: eklein Model Plot Scale: 1"=10' Xref Dwg's:

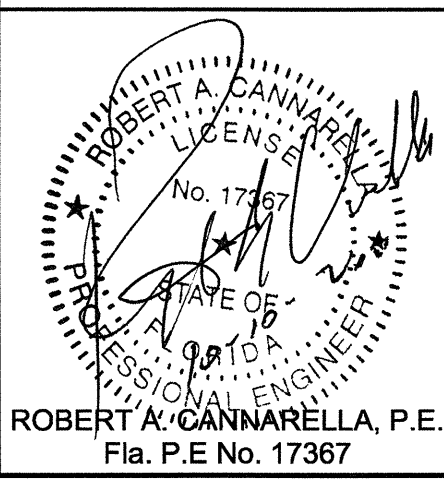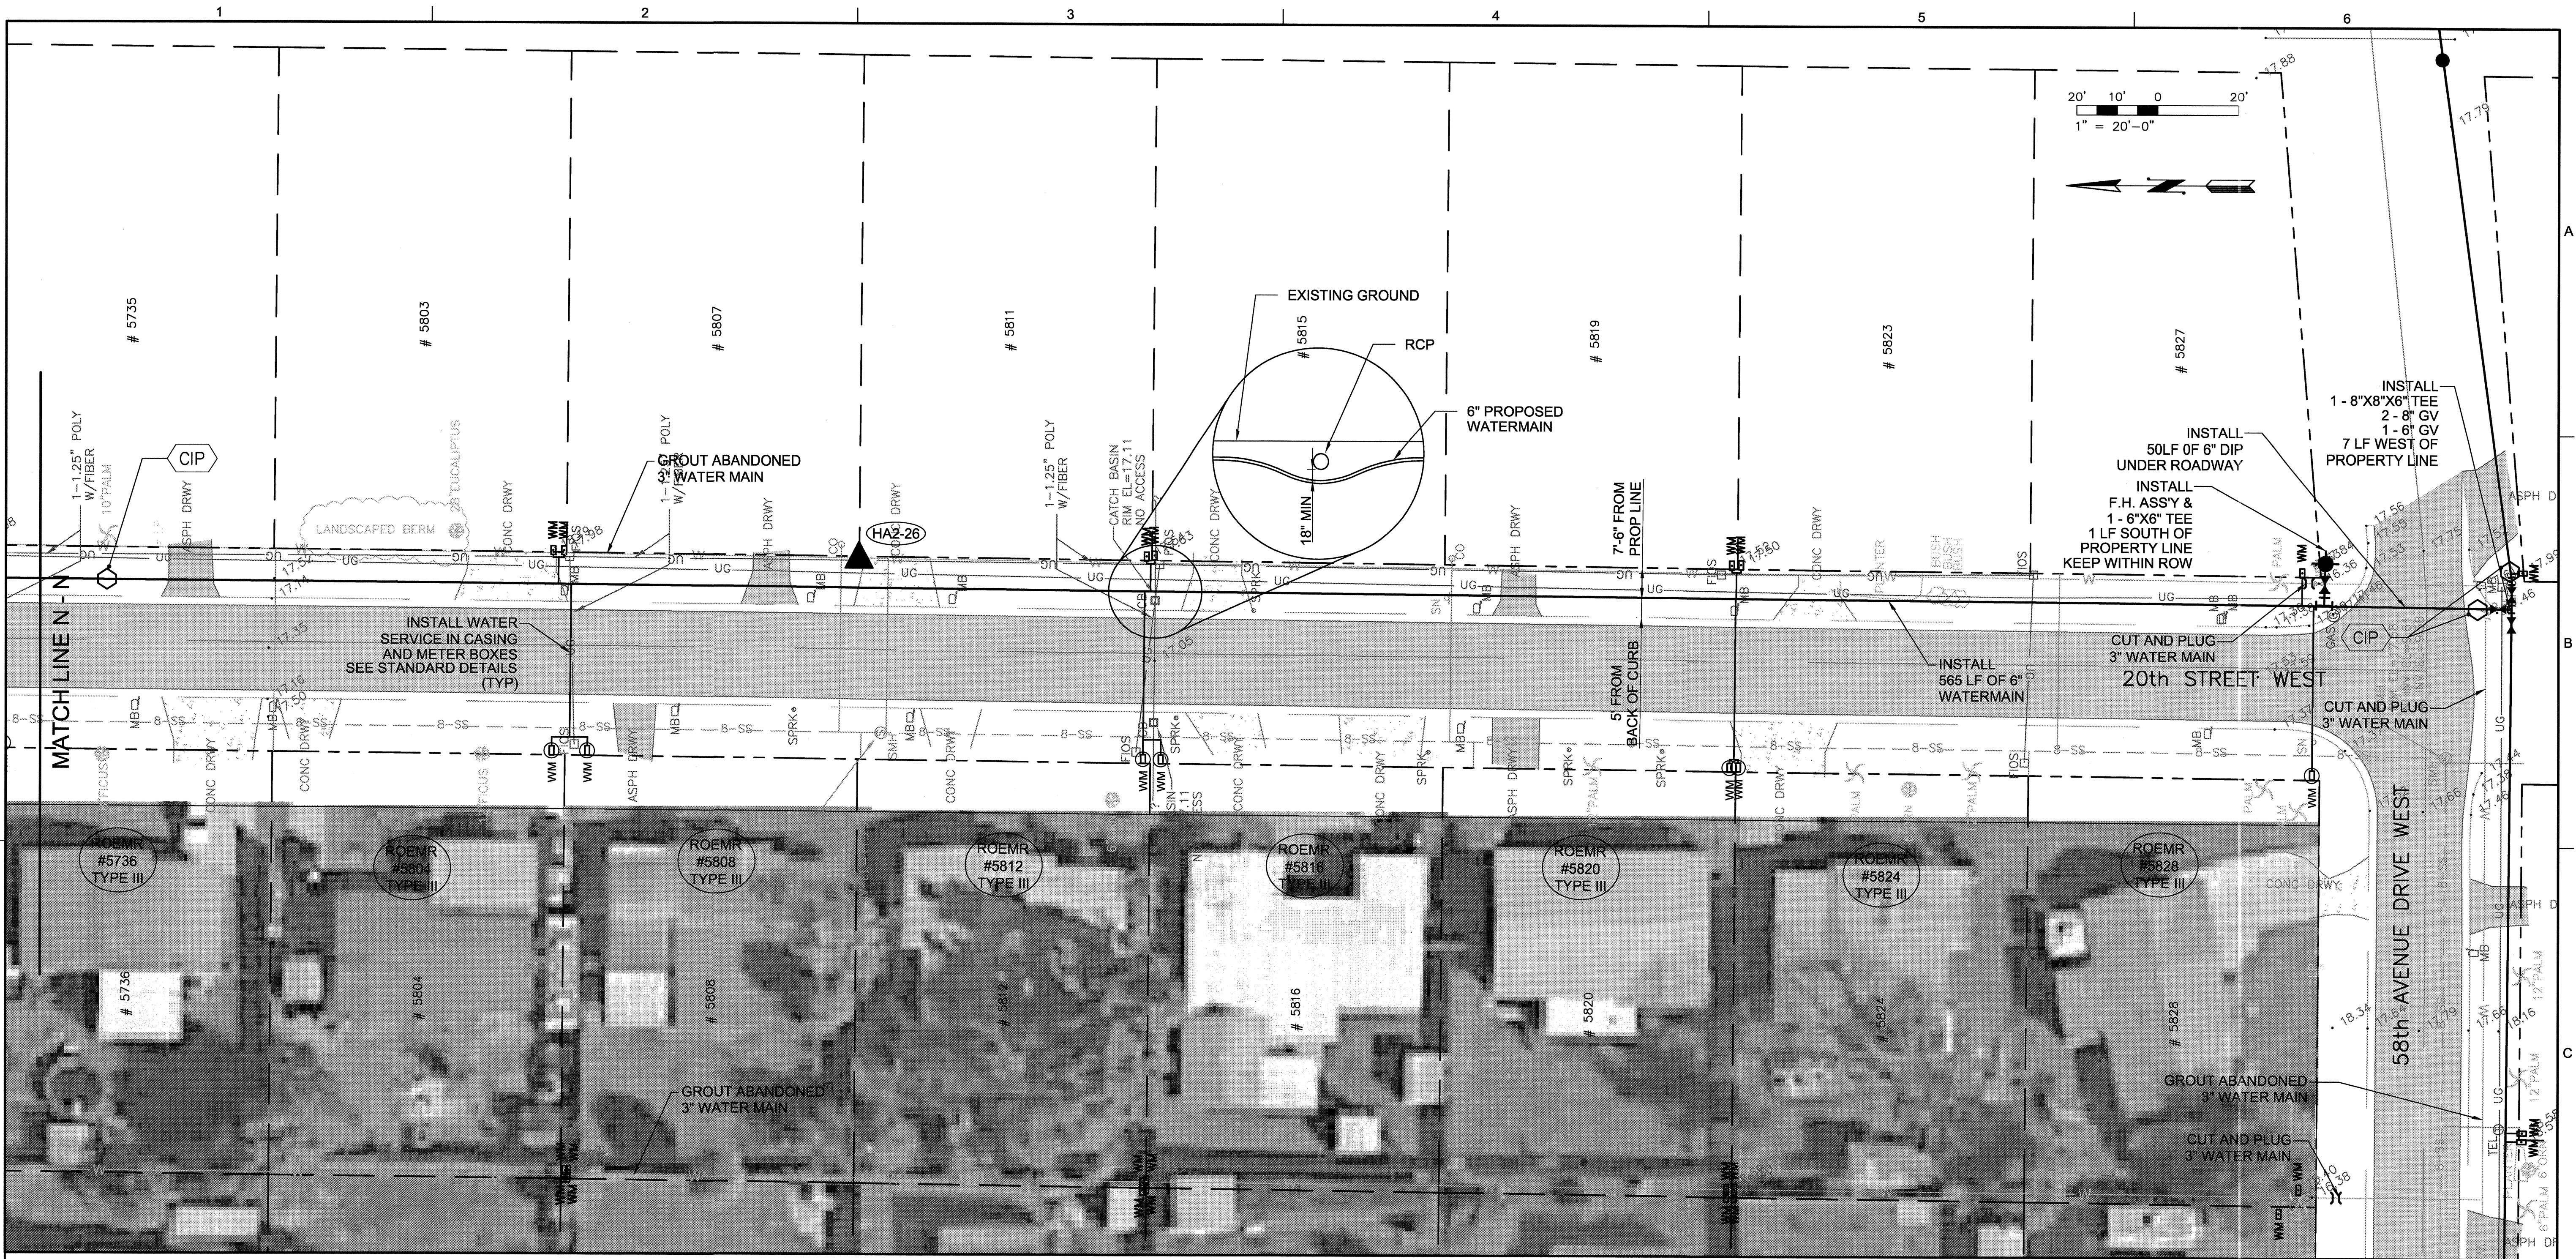

DSGN	BJK
DR	BJK
CHK	RAC
APVD	RAC

BID DOCUMENTS

NO.	DATE	REVISION	BY	APVD
-----	------	----------	----	------


VERIFY SCALE
BAR IS ONE INCH ON
ORIGINAL DRAWING.
0 1"
IF NOT ONE INCH ON
THIS SHEET, ADJUST
SCALES ACCORDINGLY.

CH2MHILL
4350 WEST CYPRESS STREET SUITE 600
TAMPA, FLORIDA 33607-4155
LB 0002934 AA C000656

MANATEE COUNTY
SUBURBAN SYSTEM
WATER LINE REPLACEMENT PROJECT
PHASE 2
MANATEE COUNTY, FLORIDA
PROJECT No. 60747.70

PLAN SHEET WATER LINE
20th ST W FROM 5736 TO 58th AVE DR W

SHEET	C18
DWG	C18.DWG
DATE	JULY 2011
PROJ	386879.WM

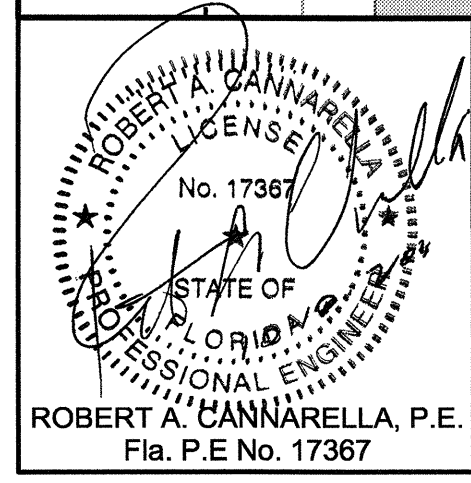

DSGN	BJK
DR	BJK
CHK	RAC
APVD	RAC

REVISION

BY

APVE

VERIFY SCALE

BAR IS ONE INCH ON
ORIGINAL DRAWING.

0  1"


IF NOT ONE INCH ON
THIS SHEET, ADJUST
SCALES ACCORDINGLY.



4350 WEST CYPRESS STREET SUITE 600
TAMPA, FLORIDA 33607-4155
LB 0002934 AA C000656


MANATEE COUNTY
SUBURBAN SYSTEM
WATER LINE REPLACEMENT PROJECT
PHASE 2
MANATEE COUNTY, FLORIDA
PROJECT No. 60747.70

PLAN SHEET WATER LINE
18th ST W & 19th ST W FROM 57th AVE W TO 5716

SHEET	C19
DWG	C19.DWG
DATE	JULY 2011
PROJ	386879.WM

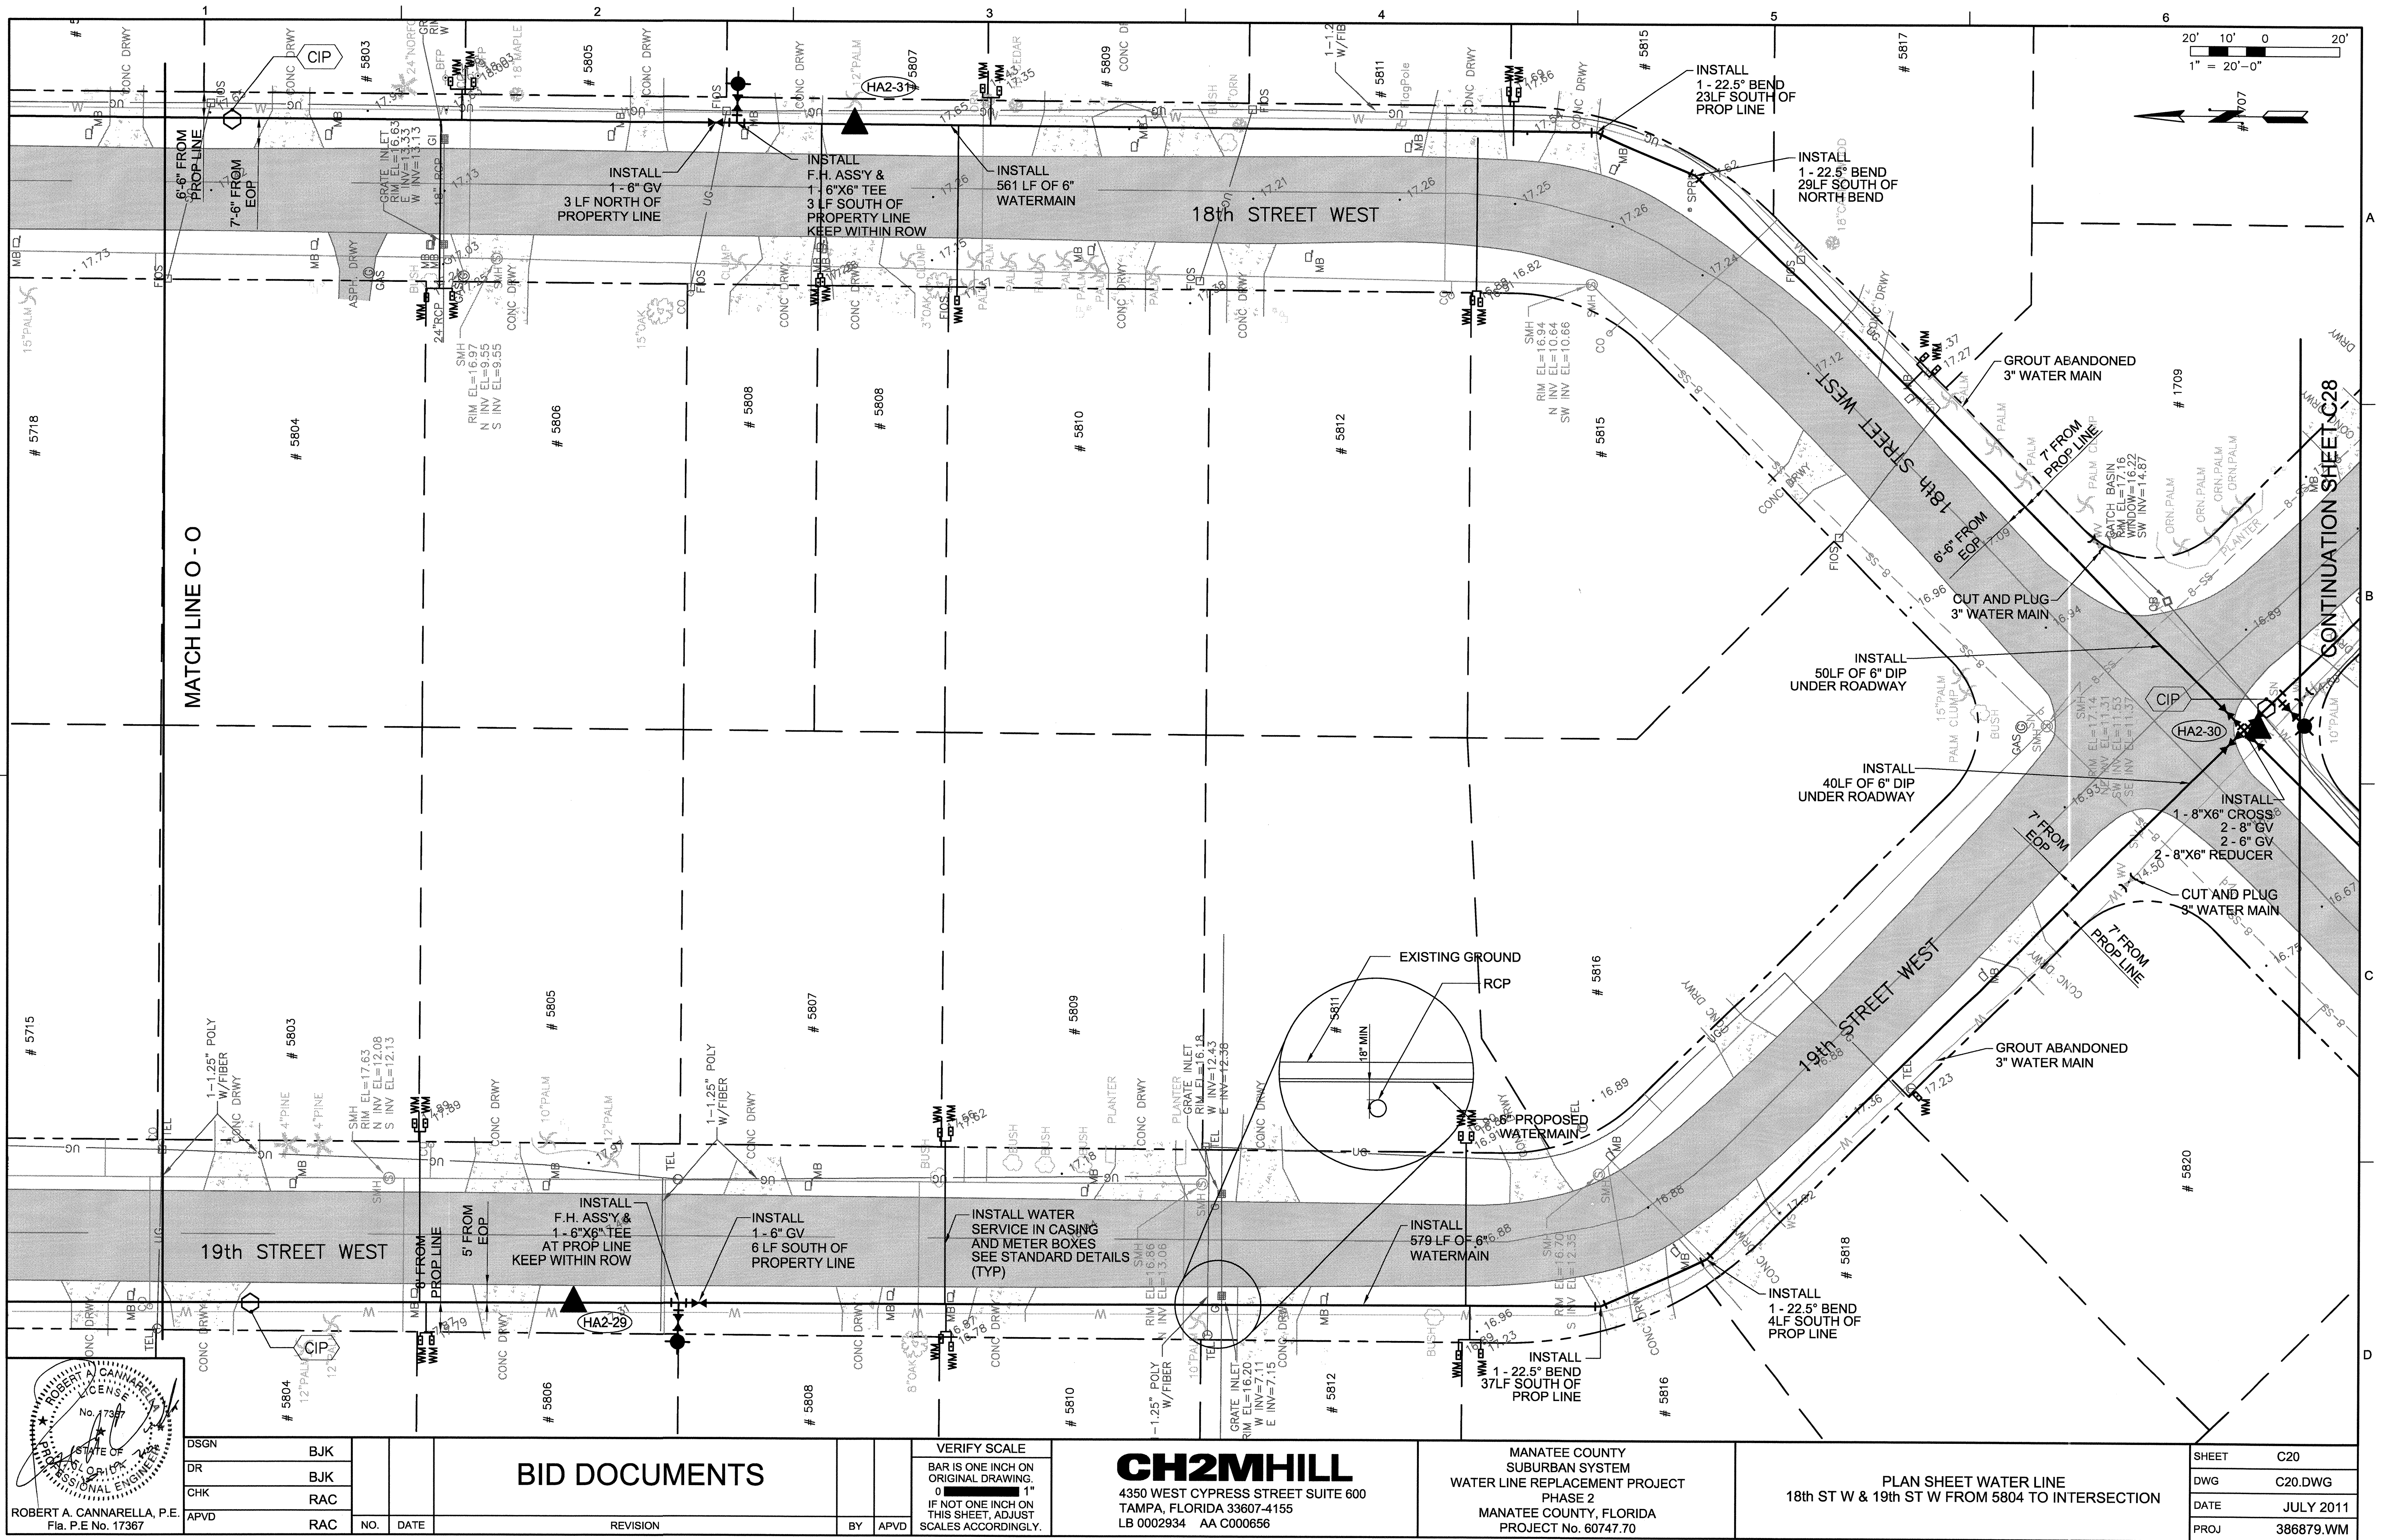

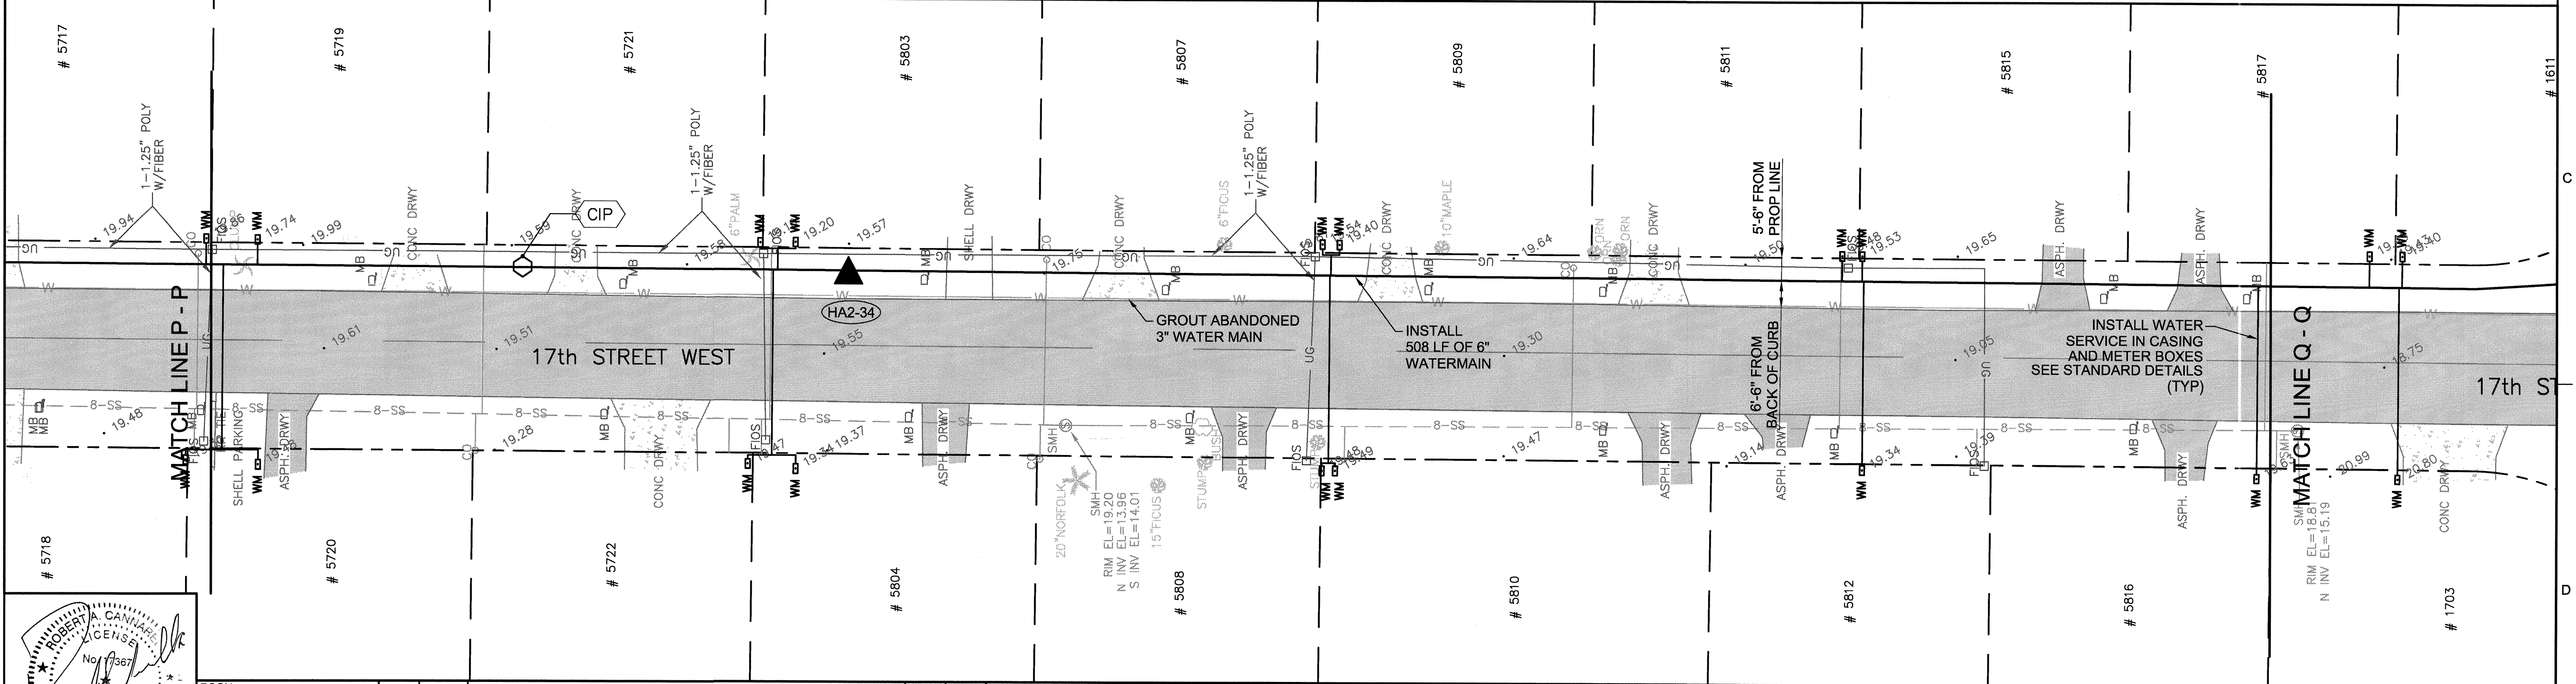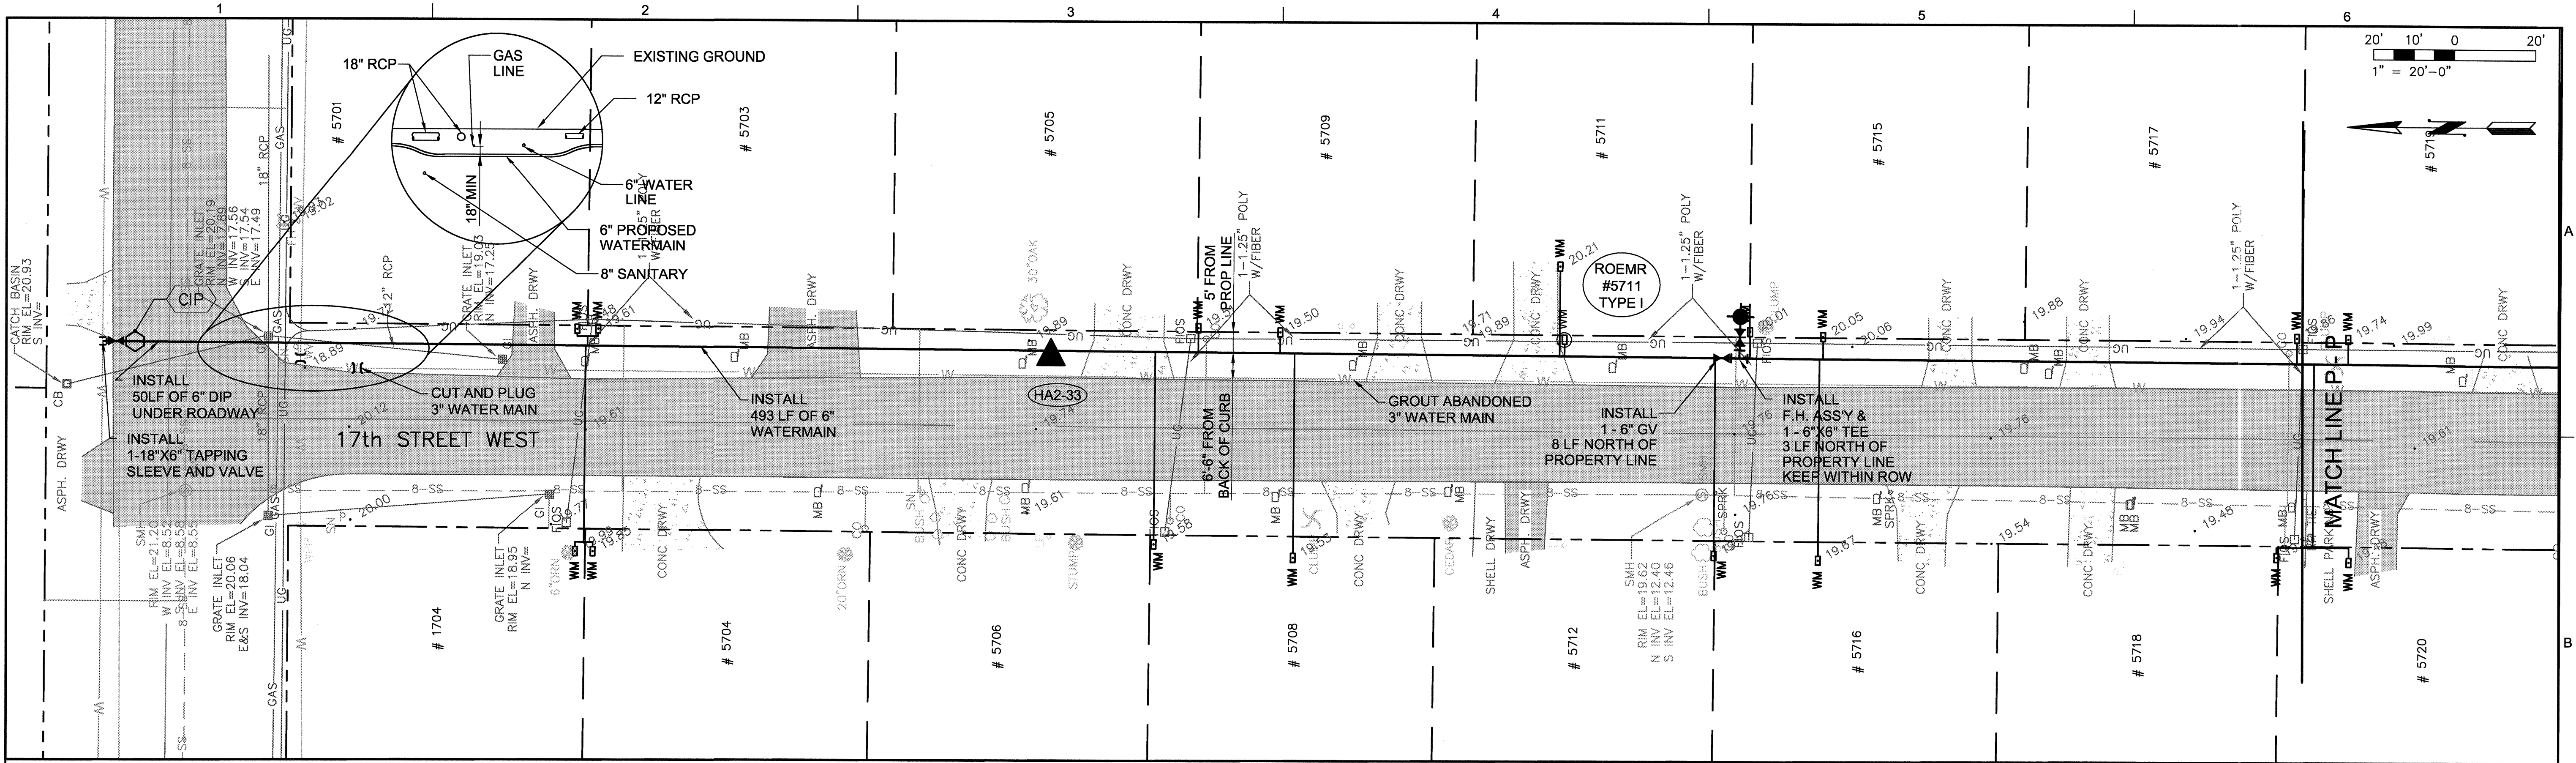

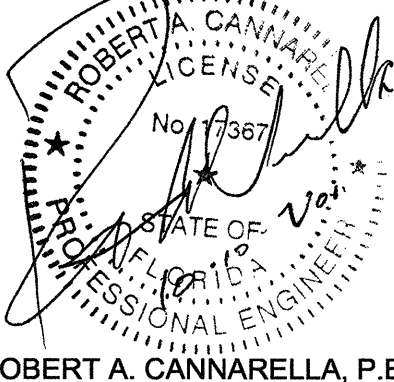

ROBERT A. CANNARELLA, P.E.
Fla. P.E. No. 17367

DSGN	BJK
DR	BJK
CHK	RAC
APVD	RAC

NO.	DATE	REVISION	BY	APVD

VERIFY SCALE
BAR IS ONE INCH ON
ORIGINAL DRAWING.
IF NOT ONE INCH ON
THIS SHEET, ADJUST
SCALES ACCORDINGLY.

CH2MHILL

4350 WEST CYPRESS STREET SUITE 600
TAMPA, FLORIDA 33607-4155
LB 0002934 AA C000656

MANATEE COUNTY
SUBURBAN SYSTEM
WATER LINE REPLACEMENT PROJECT
PHASE 2
MANATEE COUNTY, FLORIDA
PROJECT No. 60747.70

PLAN SHEET WATER LINE
17th ST W FROM 57th AVE W TO 1703

SHEET	C21
DWG	C21.DWG
DATE	JULY 2011
PROJ	386879.WM