


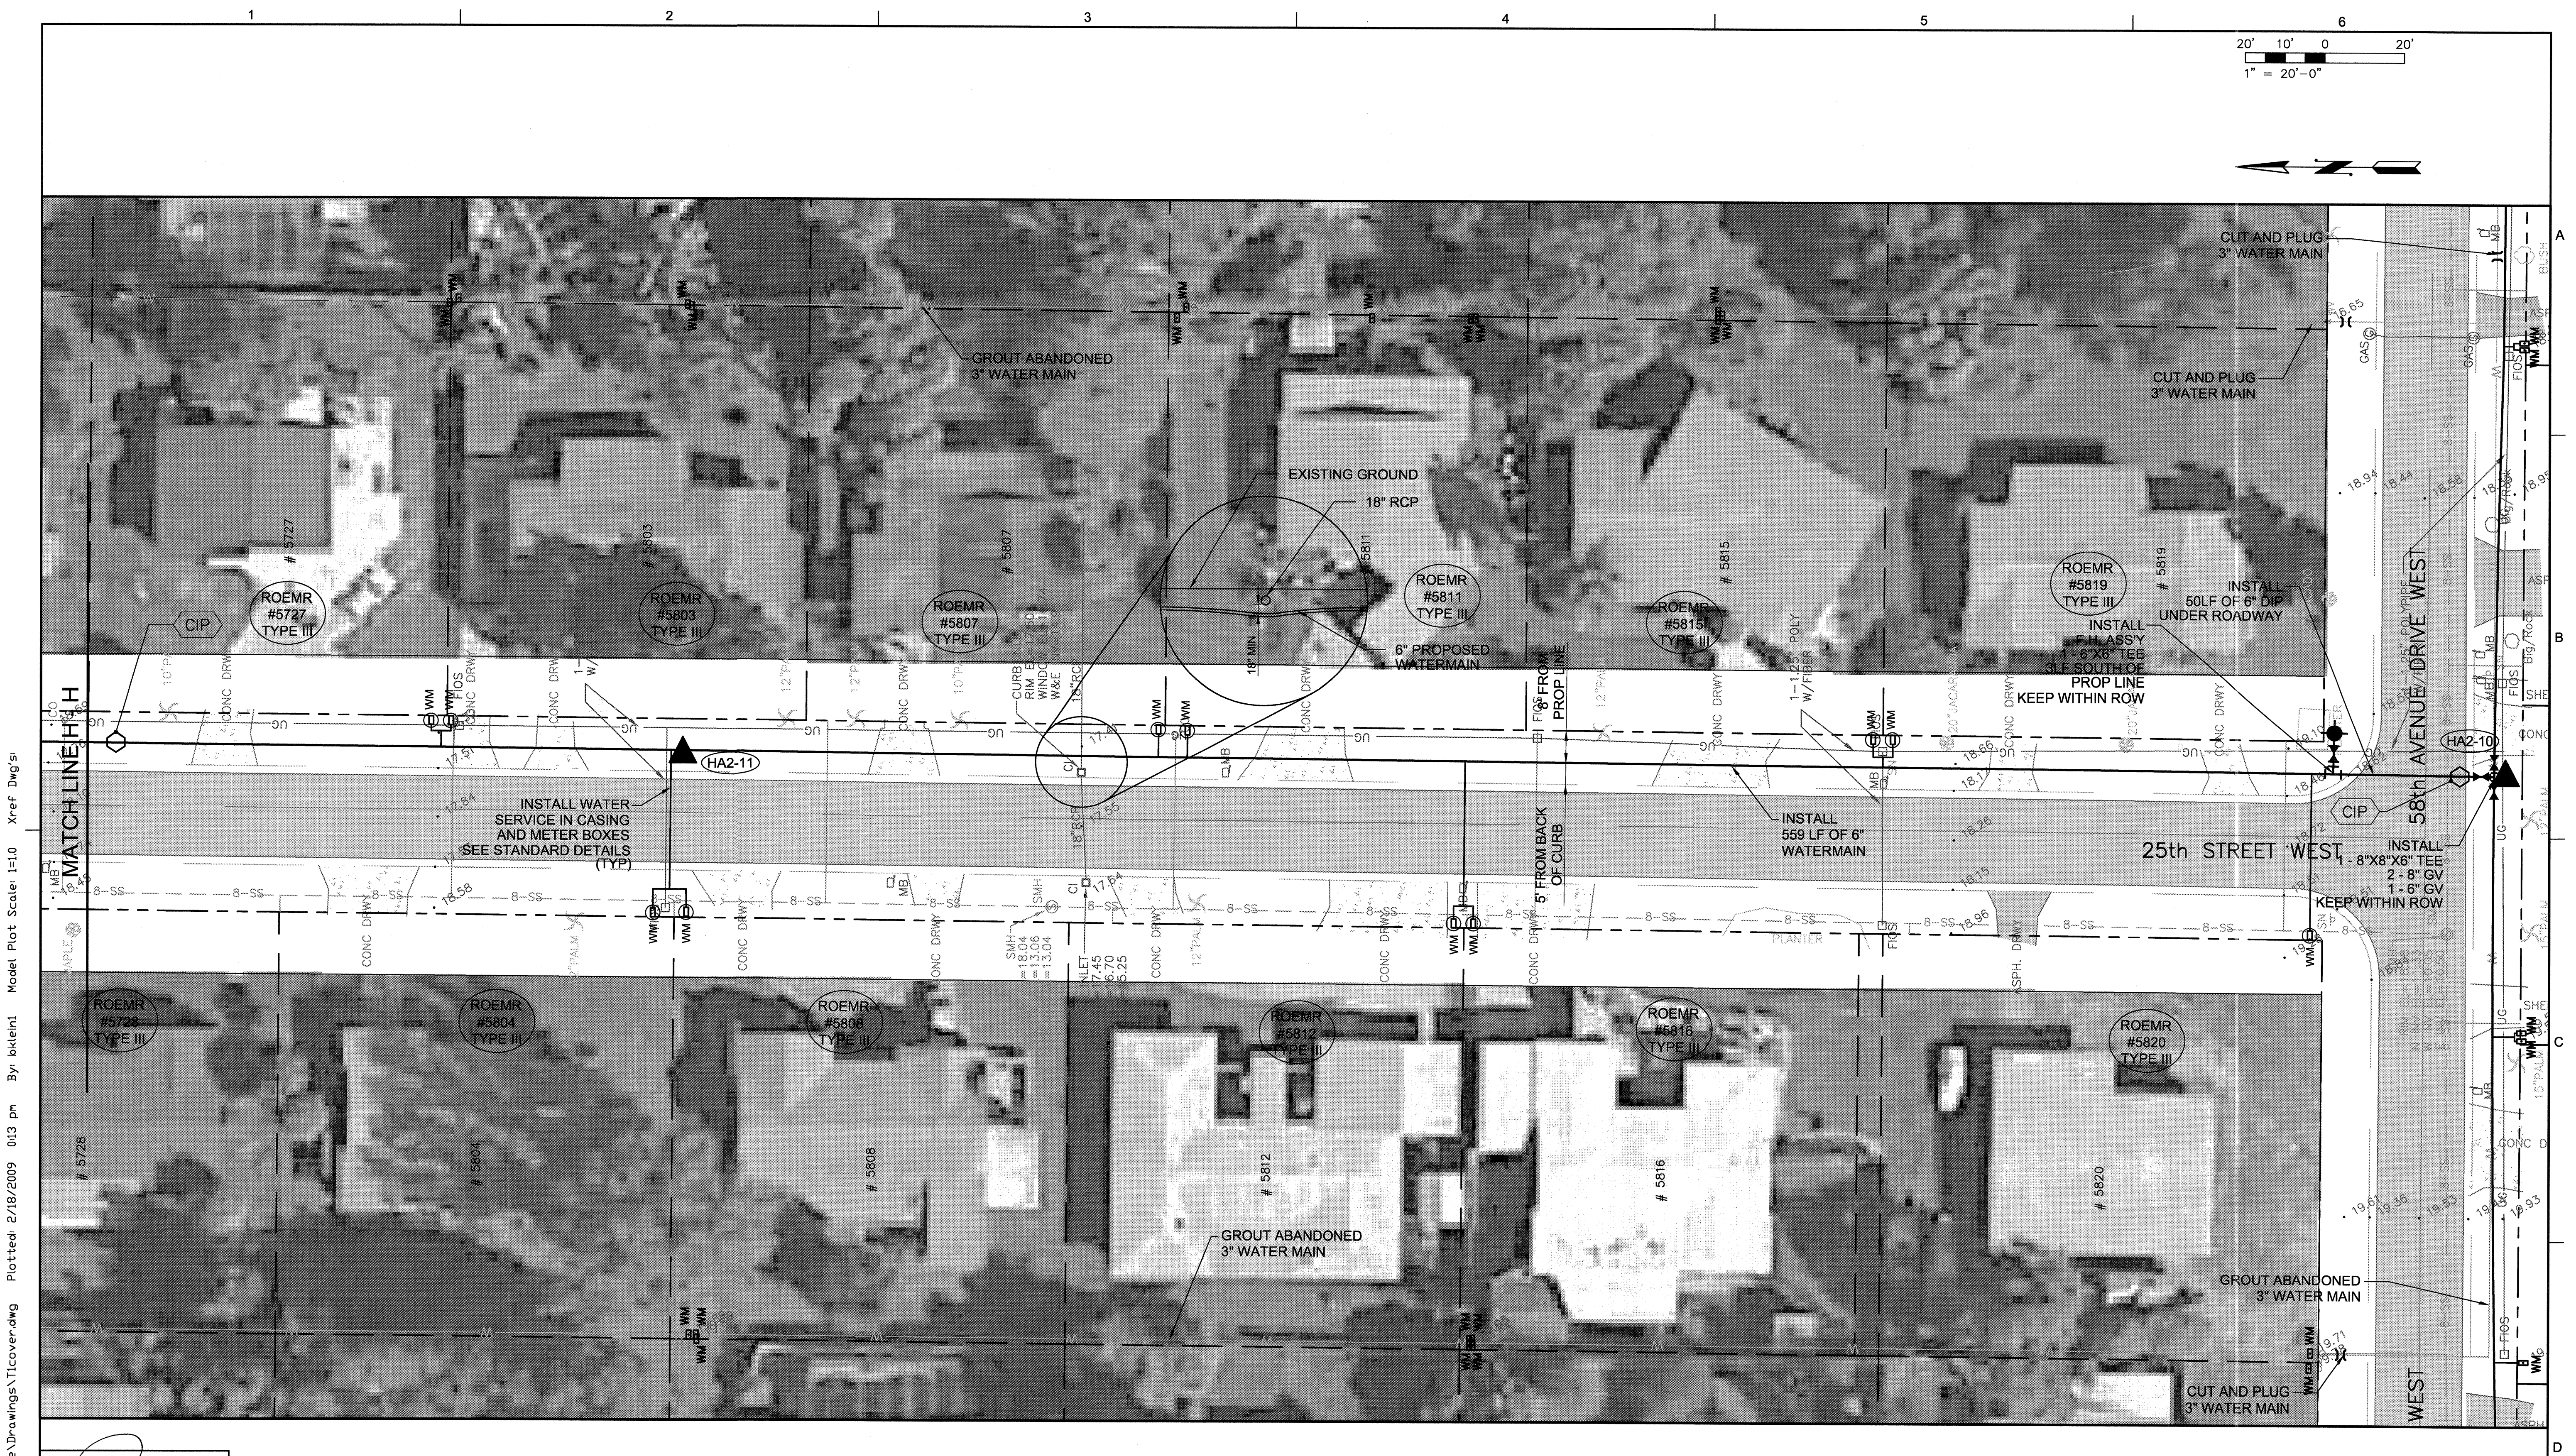

W:\Manatee County Waterline\Drawings\Ticover.dwg Plotted: 2/18/2009 0:13 pm By: bklenl Model Plot Scale: 1=10 Xref Dwg's:

ROBERT A. CANNARELLA, P.E.
Fla. P.E. No. 17367

DSGN	BJK				
DR	BJK				
CHK	RAC				
APVD	RAC	NO.	DATE	REVISION	BY

BID DOCUMENTS

VERIFY SCALE
BAR IS ONE INCH ON ORIGINAL DRAWING.
0" = 1"
IF NOT ONE INCH ON THIS SHEET, ADJUST SCALES ACCORDINGLY.


CH2MHILL
4350 WEST CYPRESS STREET SUITE 600
TAMPA, FLORIDA 33607-4155
LB 0002934 AA C000656

MANATEE COUNTY
SUBURBAN SYSTEM
WATER LINE REPLACEMENT PROJECT
PHASE 2
MANATEE COUNTY, FLORIDA
PROJECT No. 60747.70

PLAN SHEET WATER LINE
25th ST W FROM 5728 TO 58th AVE DR W

SHEET	C6
DWG	C6.DWG
DATE	JULY 2011
PROJ	386879.WM

W:\Manatee County Waterline\Drawings\Ticover.dwg Plotted: 2/18/2009 01:13 pm By: bklein1 Model Plot Scale: 1"=10' Xref: DWG's

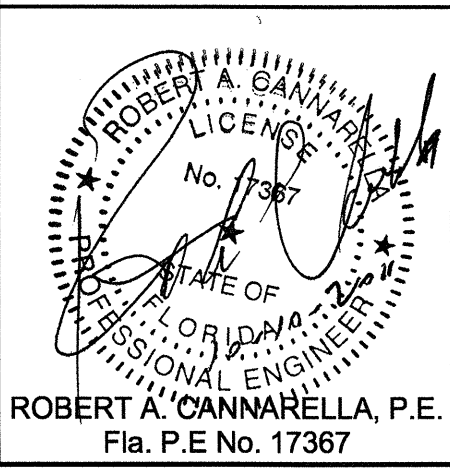

DSGN	BJK
DR	BJK
CHK	RAC
APVD	RAC

NO.	DATE
-----	------

BID DOCUMENTS

REVISION

BY

APVD

VERIFY SCALE
BAR IS ONE INCH ON
ORIGINAL DRAWING.
0" = 1"
IF NOT ONE INCH ON
THIS SHEET, ADJUST
SCALES ACCORDINGLY.

CH2MHILL
4350 WEST CYPRESS STREET SUITE 600
TAMPA, FLORIDA 33607-4155
LB 0002934 AA C000656


MANATEE COUNTY
SUBURBAN SYSTEM
WATER LINE REPLACEMENT PROJECT
PHASE 2
MANATEE COUNTY, FLORIDA
PROJECT No. 60747.70

PLAN SHEET WATER LINE
24th ST COURT W FROM 57th AVE W TO 5728

SHEET	C7
DWG	C7.DWG
DATE	JULY 2011
PROJ	386879.WM

V:\Manatee County Waterline\Drawings\1\cover.dwg Plotted: 2/18/2009 0:13 pm By: bklenl Model Plot Scale: 1=10 Xref Dwg's:



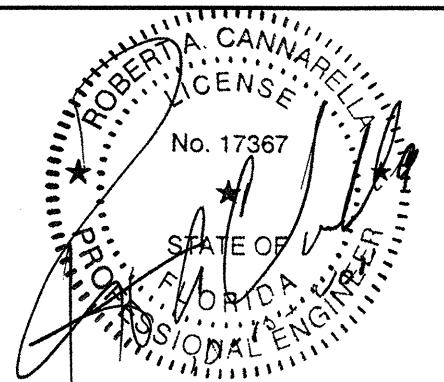

ROBERT A. CANNARELLA, P.E.
Fla. P.E. No. 17367

DSGN	BJK		
DR	BJK		
CHK	RAC		
APVD	RAC		

BID DOCUMENTS			
NO.	DATE	REVISION	BY

VERIFY SCALE
BAR IS ONE INCH ON ORIGINAL DRAWING.
0 1"
IF NOT ONE INCH ON THIS SHEET, ADJUST SCALES ACCORDINGLY.

CH2MHILL
4350 WEST CYPRESS STREET SUITE 600
TAMPA, FLORIDA 33607-4155
LB 0002934 AA C000656


MANATEE COUNTY
SUBURBAN SYSTEM
WATER LINE REPLACEMENT PROJECT
PHASE 2
MANATEE COUNTY, FLORIDA
PROJECT No. 60747.70

PLAN SHEET WATER LINE
24th ST COURT W FROM 5804 TO 58th AVE DR W

SHEET	C8
DWG	C8.DWG
DATE	JULY 2011
PROJ	386879.WM

V:\Manatee County Waterline\Drawings\1\cover.dwg Plotted: 2/18/2009 01:13 pm By: bklenl Model Plot Scale: 1=10 Xref: Dwg's

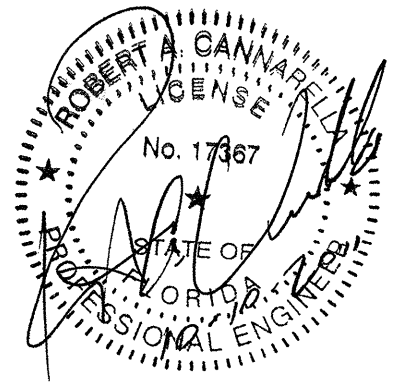


ROBERT A. CANNARELLA, P.E.
Fla. P.E. No. 17367

DSGN	BJK		
DR	BJK		
CHK	RAC		
APVD	RAC	NO.	DATE

BID DOCUMENTS		REVISION	BY	APVD
---------------	--	----------	----	------

VERIFY SCALE BAR IS ONE INCH ON ORIGINAL DRAWING. 0" = 1" IF NOT ONE INCH ON THIS SHEET, ADJUST SCALES ACCORDINGLY.	
---	--


CH2MHILL
4350 WEST CYPRESS STREET SUITE 600
TAMPA, FLORIDA 33607-4155
LB 0002934 AA C000656

MANATEE COUNTY
SUBURBAN SYSTEM
WATER LINE REPLACEMENT PROJECT
PHASE 2
MANATEE COUNTY, FLORIDA
PROJECT No. 60747.70

PLAN SHEET WATER LINE
23rd ST W FROM 57th AVE W TO 5736

SHEET	C9
DWG	C9.DWG
DATE	JULY 2011
PROJ	386879.WM

V:\Manatee County Waterline\Drawings\Tlcover.dwg Plotted: 2/18/2009 01:13 pm By: bklein1 Model Plot Scale: 1"=10' Xref: Dwg's1

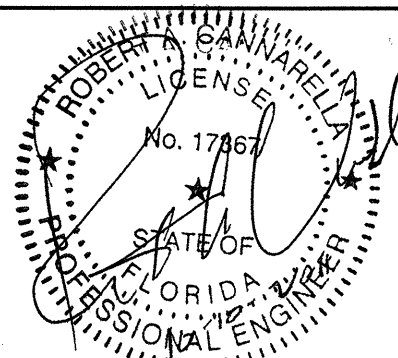

ROBERT A. CANNARELLA, P.E.
Fla. P.E. No. 17367

DSGN	BJK								
DR	BJK								
CHK	RAC								
APVD	RAC	NO.	DATE						

BID DOCUMENTS

VERIFY SCALE
BAR IS ONE INCH ON ORIGINAL DRAWING.
IF NOT ONE INCH ON THIS SHEET, ADJUST SCALES ACCORDINGLY.

CH2MHILL
4350 WEST CYPRESS STREET SUITE 600
TAMPA, FLORIDA 33607-4155
LB 0002934 AA C000656


MANATEE COUNTY
SUBURBAN SYSTEM
WATER LINE REPLACEMENT PROJECT
PHASE 2
MANATEE COUNTY, FLORIDA
PROJECT No. 60747.70

PLAN SHEET WATER LINE
23rd ST W FROM 57th AVE W TO 5736

SHEET	C11
DWG	C11.DWG
DATE	JULY 2011
PROJ	386879.WM

W:\Manatee County Waterline Drawings\Tlcover.dwg Plotted 2/18/2009 04:13 pm By: bklenl Model Plot Scale: 1"=10' Xref Dwg's:

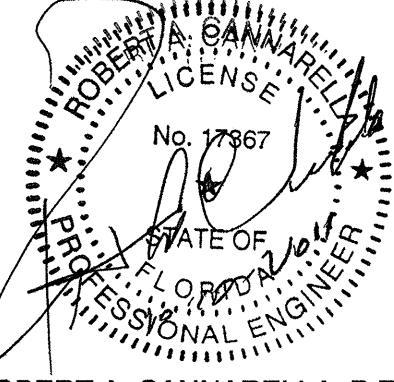


ROBERT A. CANNARELLA, P.E.
Fla. P.E. No. 17367

DSGN	BJK				
DR	BJK				
CHK	RAC				
APVD	RAC	NO.	DATE	REVISION	BY

BID DOCUMENTS

VERIFY SCALE
BAR IS ONE INCH ON
ORIGINAL DRAWING.
0" = 1"
IF NOT ONE INCH ON
THIS SHEET, ADJUST
SCALES ACCORDINGLY.

CH2MHILL
4350 WEST CYPRESS STREET SUITE 600
TAMPA, FLORIDA 33607-4155
LB 0002934 AA C000656

MANATEE COUNTY
SUBURBAN SYSTEM
WATER LINE REPLACEMENT PROJECT
PHASE 2
MANATEE COUNTY, FLORIDA
PROJECT No. 60747.70

PLAN SHEET WATER LINE
23rd ST W FROM 5736 TO 58th AVE DR W

SHEET	C12
DWG	C12.DWG
DATE	JULY 2011
PROJ	386879.WM

W:\Manatee County Waterline\Drawings\Ticover.dwg Plotted: 2/18/2009 01:13 pm By: bklein1 Model Plot Scale: 1"=10' Xref: DWG's:



ROBERT A. CANNARELLA, P.E.
FLA. P.E. No. 17367

DSGN	BJK		
DR	BJK		
CHK	RAC		
APVD	RAC		

NO.		DATE	REVISION	BY	APVD
-----	--	------	----------	----	------

BID DOCUMENTS

VERIFY SCALE
BAR IS ONE INCH ON ORIGINAL DRAWING.
0 1"
IF NOT ONE INCH ON THIS SHEET, ADJUST SCALES ACCORDINGLY.

CH2MHILL
4350 WEST CYPRESS STREET SUITE 600
TAMPA, FLORIDA 33607-4155
LB 0002934 AA C000656

MANATEE COUNTY
SUBURBAN SYSTEM
WATER LINE REPLACEMENT PROJECT
PHASE 2
MANATEE COUNTY, FLORIDA
PROJECT No. 60747.70

PLAN SHEET WATER LINE
22nd St W FROM 57th AVE W TO 5736

SHEET	C13
DWG	C13.DWG
DATE	JULY 2011
PROJ	386879.WM